


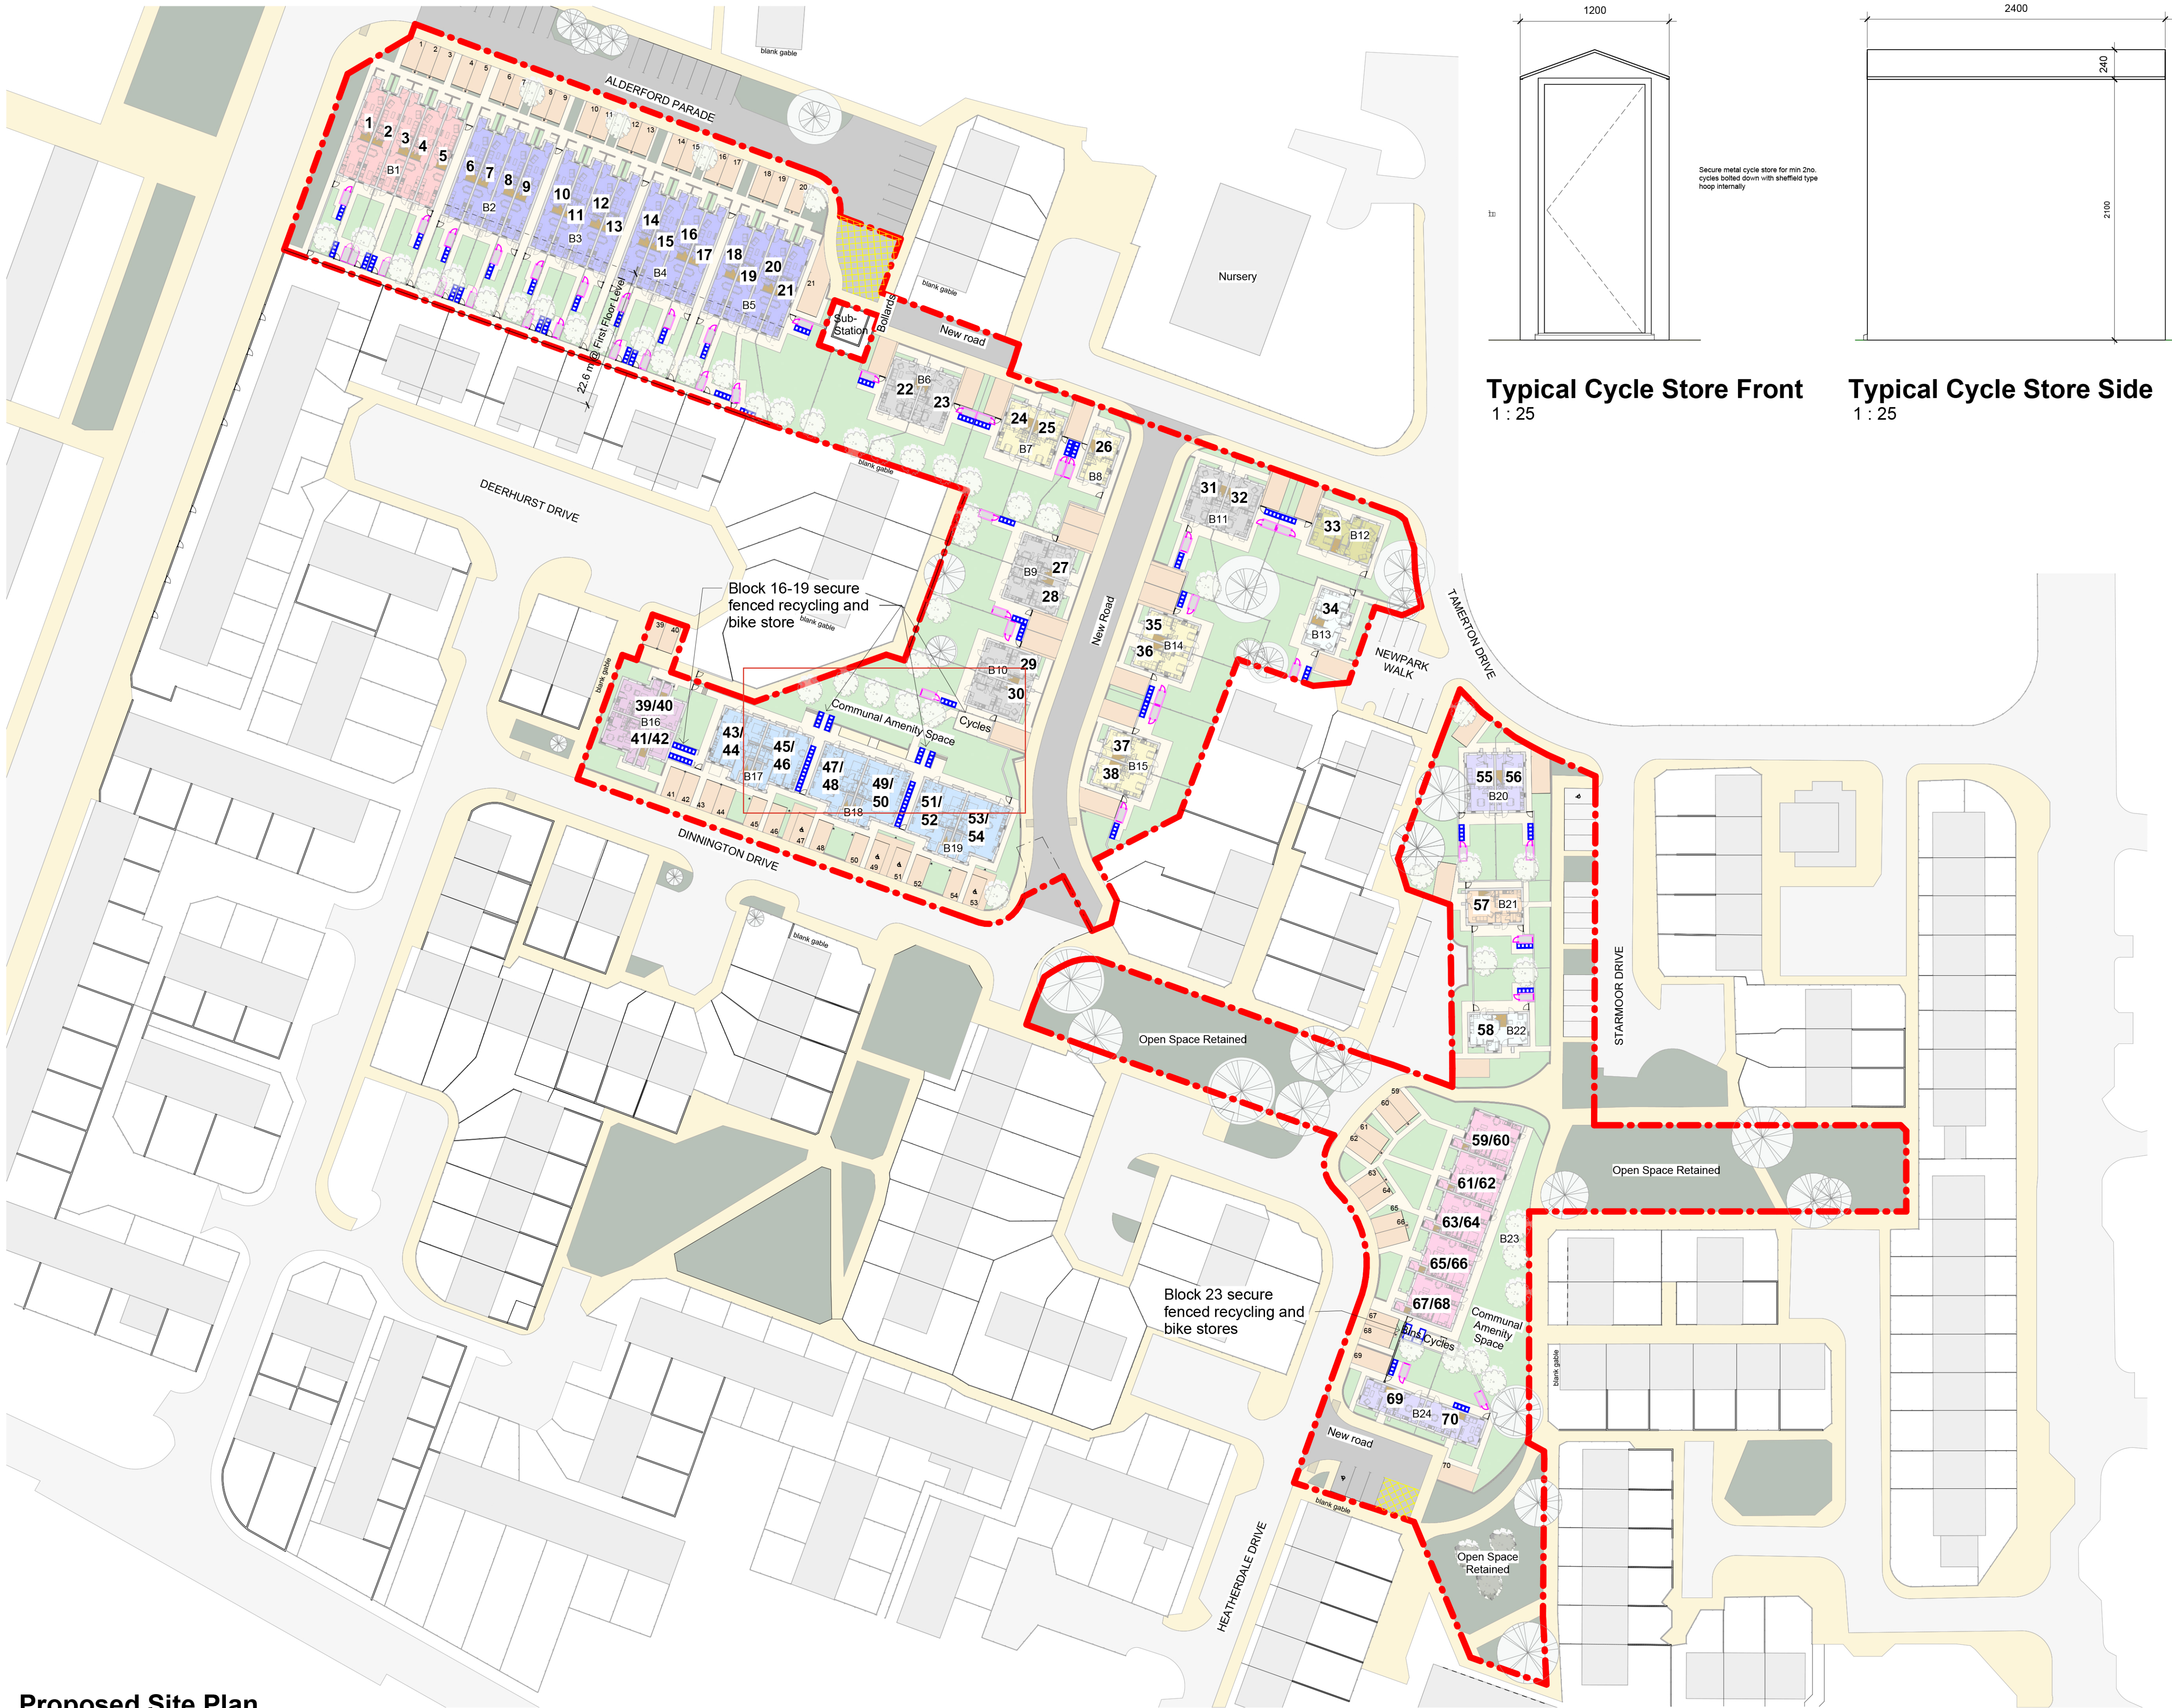

Proposed Site Plan
1 : 500

Typical Cycle Store Front
1 : 25

Typical Cycle Store Side
1 : 25

© Bowker Sadler Partnership Limited
This drawing is the subject of copyright which vests in Bowker Sadler Partnership Limited. It is an infringement of copyright to reproduce this drawing, by whatever means, including electronic, without the express written consent of Bowker Sadler Partnership Limited which reserves all its rights.
Bowker Sadler Partnership Limited asserts its rights to be identified as the author of this design.

Drawing not to be scaled
Report Errors and Omissions to the Architect.
Check all dimensions on site
Drawing to be read in conjunction with the Health and Safety Plan and all relevant Risk Assessments

1:500
10m
20
30

N

KEY

Proposed Cycle Stores

Bins

Rev.	Date	Dim.	Chkd.
------	------	------	-------

BowkerSadler

Project
Heatherdale Drive

Client
Mosscaire St. Vincents

Drawing
**Proposed Site Plan -
Bicycle and Recycling
Storage**

Scale	Sheet Size	Drawn	Checked	Date			
As indicated	@ A1	ACo	CL	17.10.24			
Project No.	Originator	Zone	Level	Form	Discipline	Number	Revision
21-026 -	BSA -			D -	A -	1006	
Status							

Hatherlow House, Hatherlow, Romiley, Stockport, SK6 3DY
0161 406 7333 office@bowker-sadler.co.uk www.bowker-sadler.co.uk