


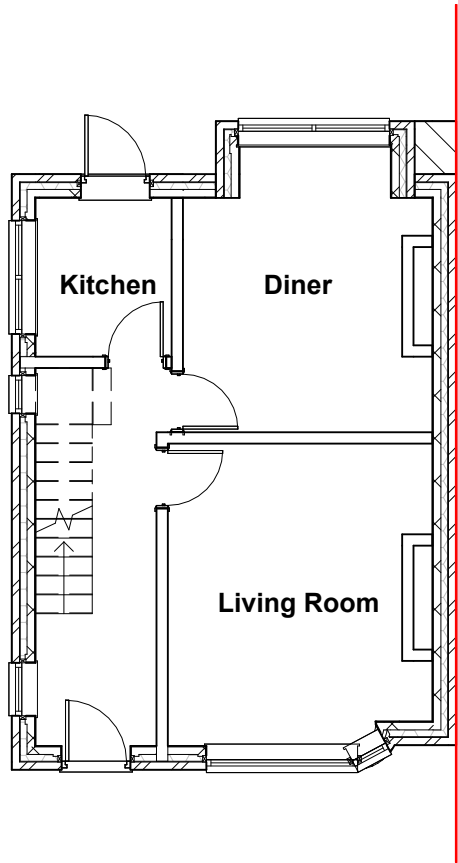


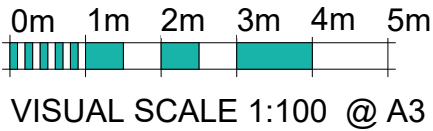

Ex Ground Floor
1 : 100

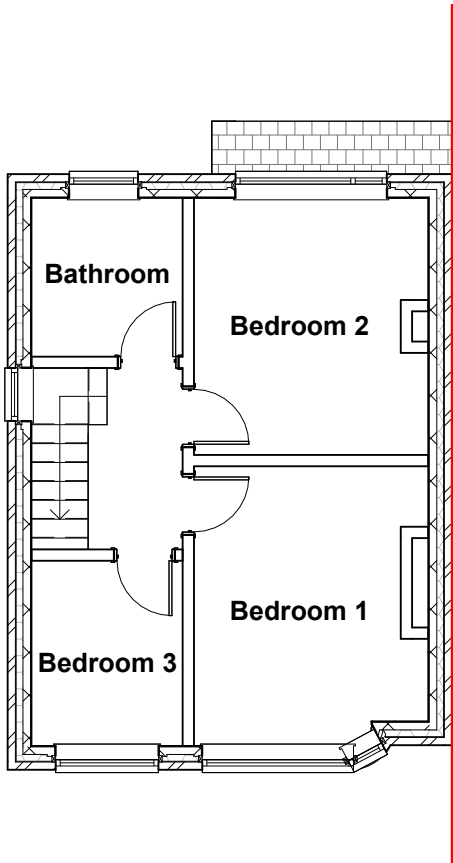

Ex First Floor
1 : 100

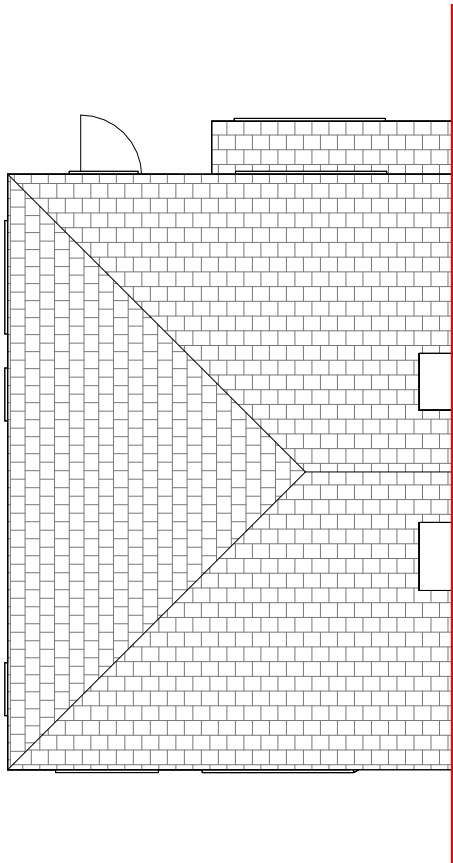

Ex Roof Plan
1 : 100

THIS DRAWING IS THE COPYRIGHT OF MD DESIGN CONSULTANCY. DO NOT SCALE FROM THESE DRAWINGS. ALL LEVELS/DIMENSIONS TO BE CHECKED ON SITE PRIOR TO WORKS COMMENCING. REPORT ALL DISCREPANCIES TO CLIENT/DESIGNER.

**Proposed Single Storey Wrap Around
Extension & Hip To Gable Dormer
Conversion**
12 Highbank Drive, Manchester M20 5QR

Existing Plans
(DR) A100

Project Number
0070

Client Name
Zubair Ayub


Drawn By
MDR

Rev	Description	Date
A	First Issue To Client	31.08.25
B	Issued For Planning	04.09.25
C	Plans Amended	10.11.25


Revision **C**

CIAT
affiliate

MD DESIGN
CONSULTANCY
07728417797
dabeer@mddesigns.co.uk

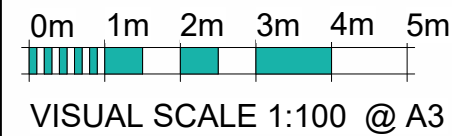


Ex Front Elevation
1 : 100

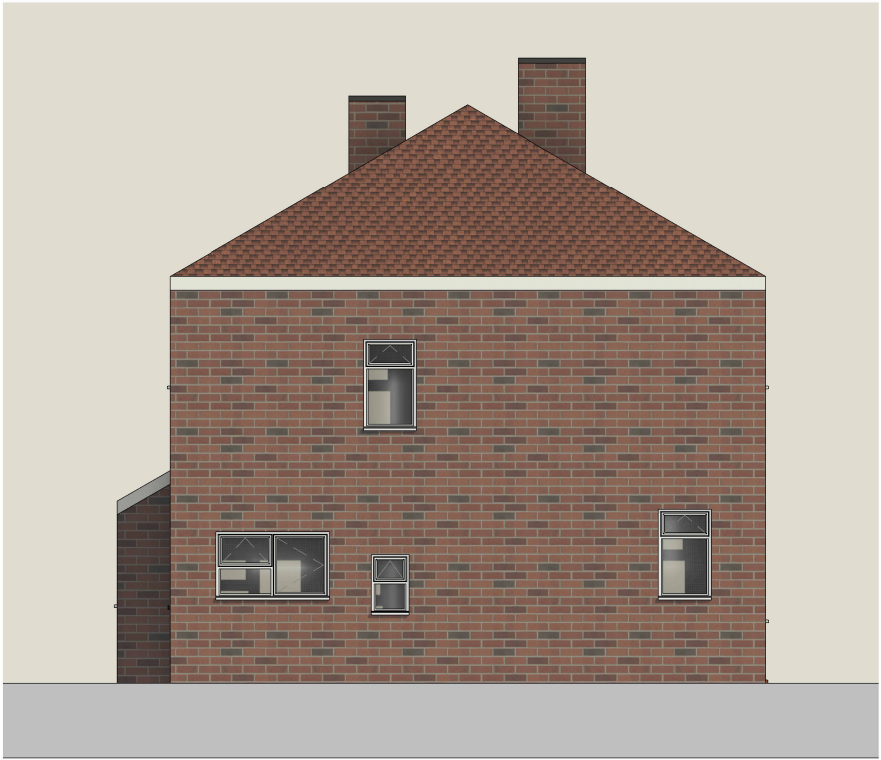

Ex LHS Elevation
1 : 100





Ex Rear Elevation
1 : 100

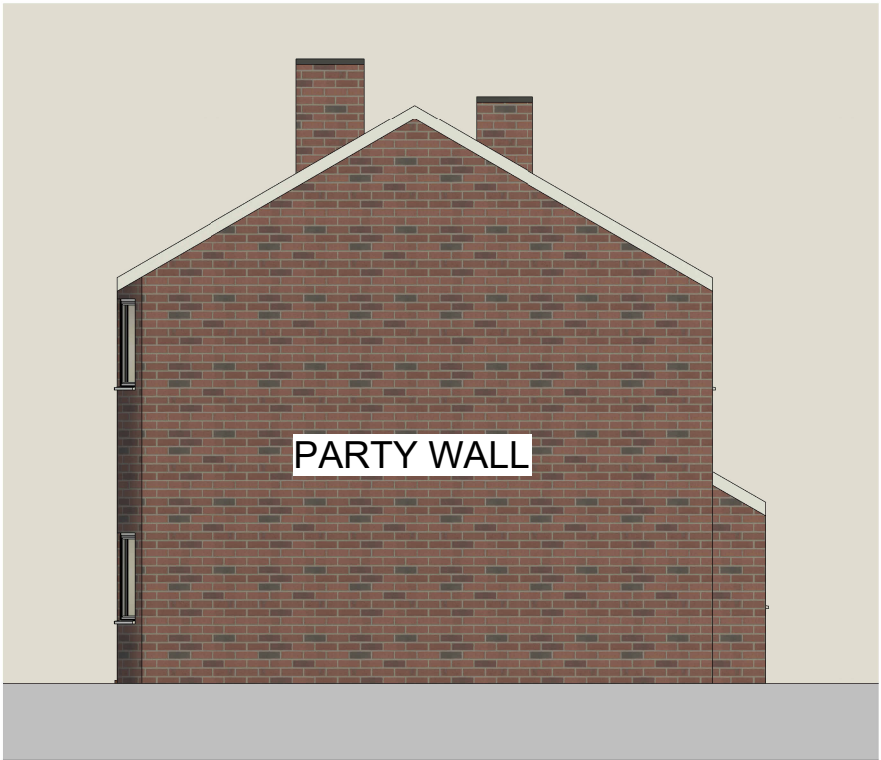

Ex RHS Elevation
1 : 100


THIS DRAWING IS THE COPYRIGHT OF MD DESIGN CONSULTANCY. DO NOT SCALE FROM THESE DRAWINGS. ALL LEVELS/DIMENSIONS TO BE CHECKED ON SITE PRIOR TO WORKS COMMENCING. REPORT ALL DISCREPANCIES TO CLIENT/DESIGNER.

CIAT affiliate	 MD DESIGN CONSULTANCY 07728417797 dabeer@mddesigns.co.uk	Proposed Single Storey Wrap Around Extension & Hip To Gable Dormer Conversion 12 Highbank Drive, Manchester M20 5QR	Existing Elevations (DR) A101	Client Name Zubair Ayub	Rev A First Issue To Client B Issued For Planning C Plans Amended Revision C	Date 31.08.25 04.09.25 10.11.25
			Project Number 0070	Drawn By MDR		

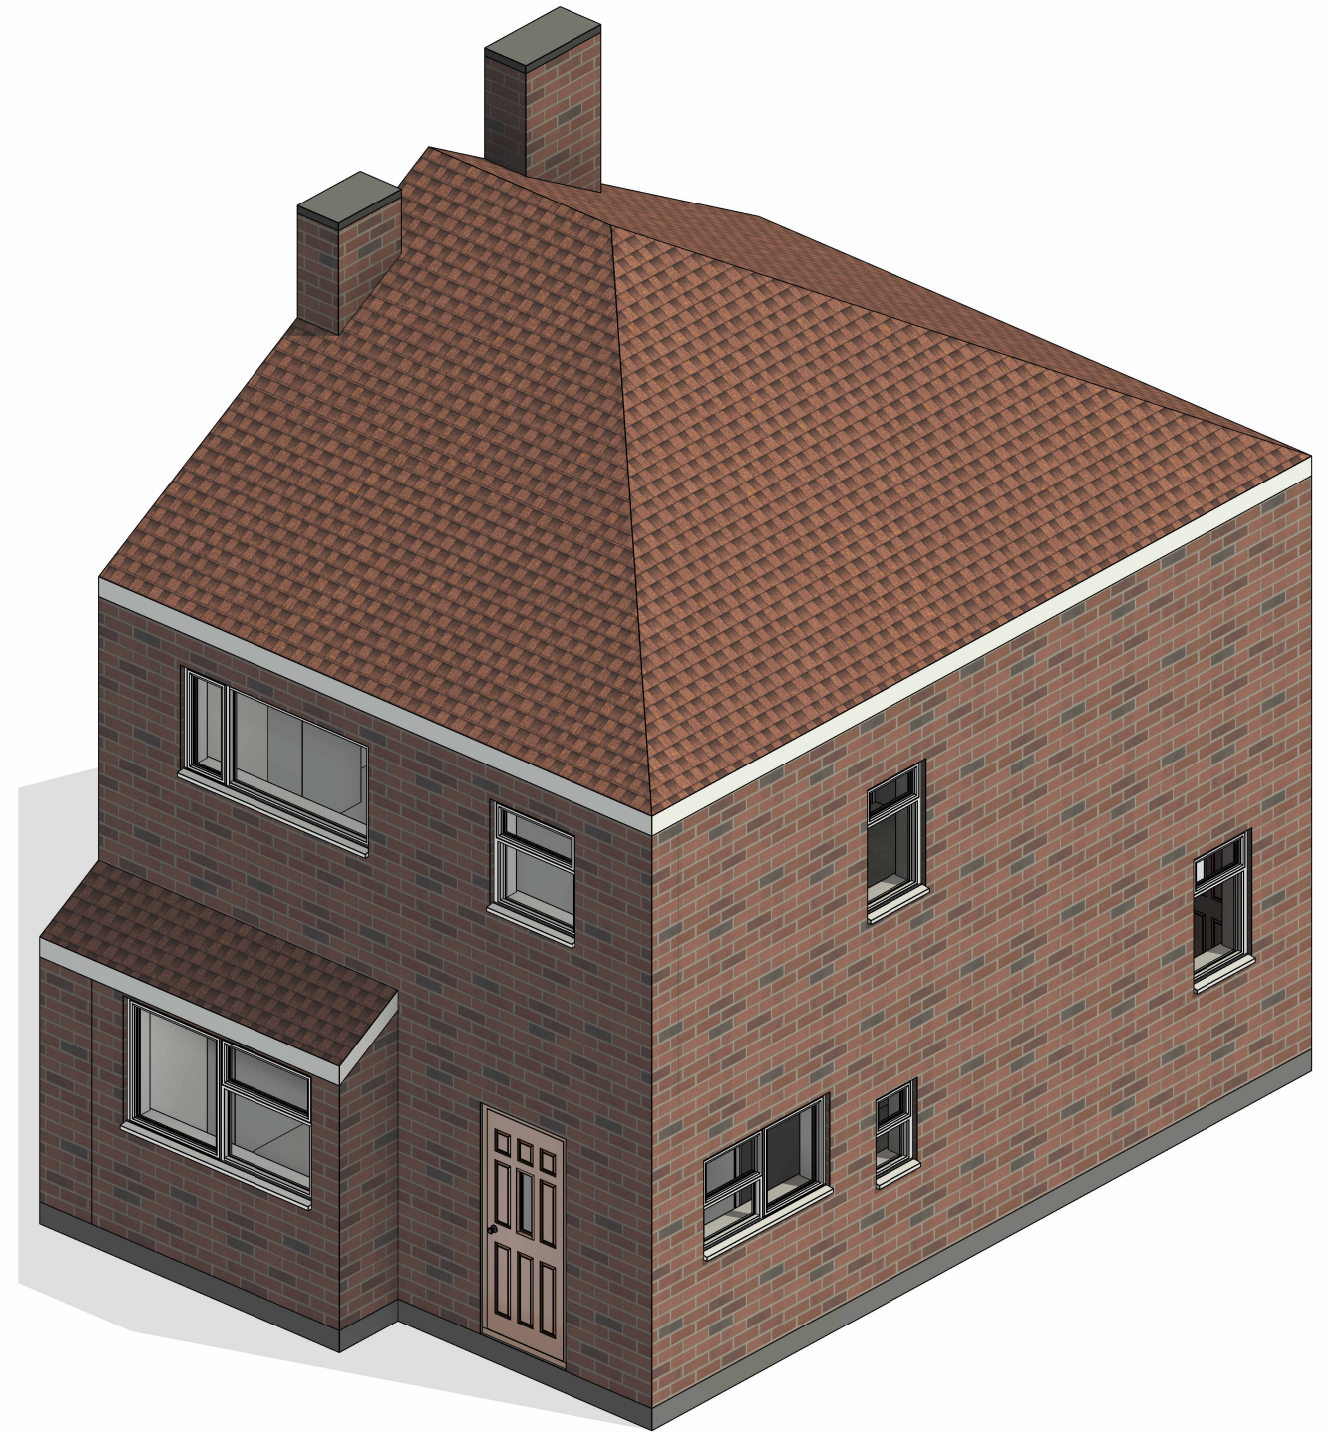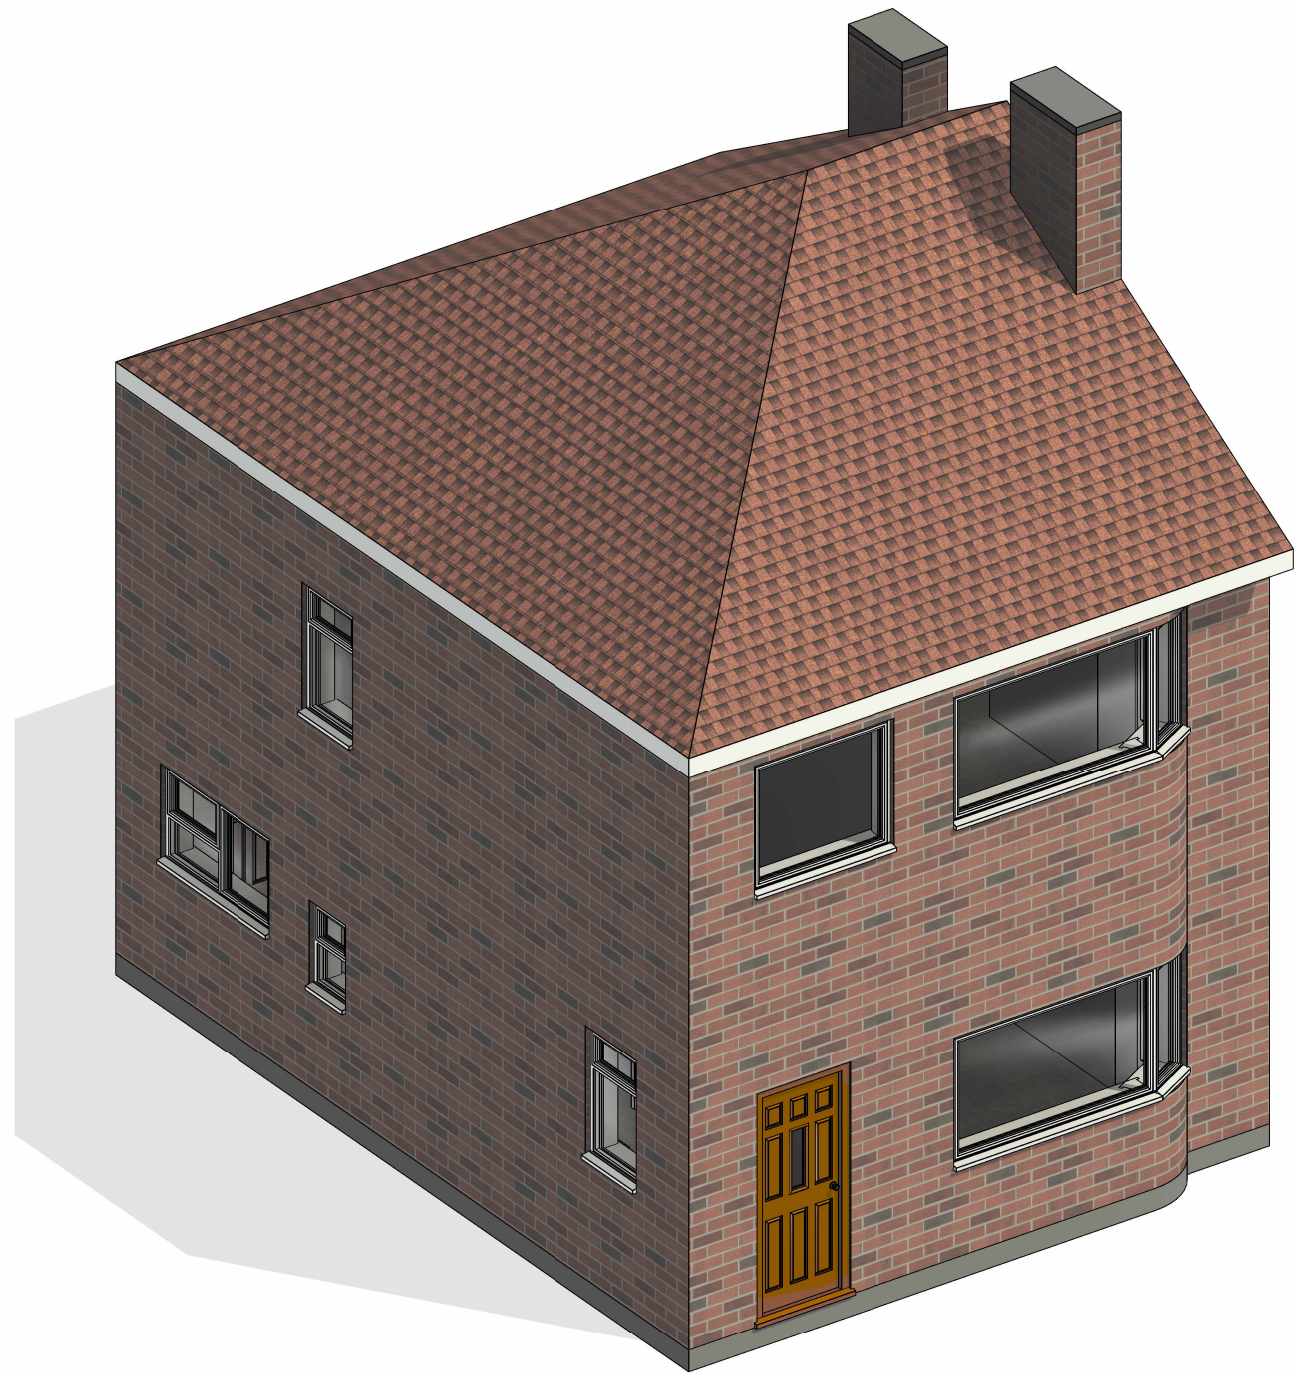


THIS DRAWING IS THE COPYRIGHT OF MD DESIGN CONSULTANCY. DO NOT SCALE FROM THESE DRAWINGS. ALL LEVELS/DIMENSIONS TO BE CHECKED ON SITE PRIOR TO WORKS COMMENCING. REPORT ALL DISCREPANCIES TO CLIENT/DESIGNER.

CIAT affiliate	 MD DESIGN CONSULTANCY 07728417797 dabeer@mddesigns.co.uk	Proposed Single Storey Wrap Around Extension & Hip To Gable Dormer Conversion 12 Highbank Drive, Manchester M20 5QR	Existing 3D Views (DR) A102	Client Name Zubair Ayub	Rev Description Date A First Issue To Client 31.08.25 B Issued For Planning 04.09.25 C Plans Amended 10.11.25
			Project Number 0070	Drawn By MDR	
Revision C					

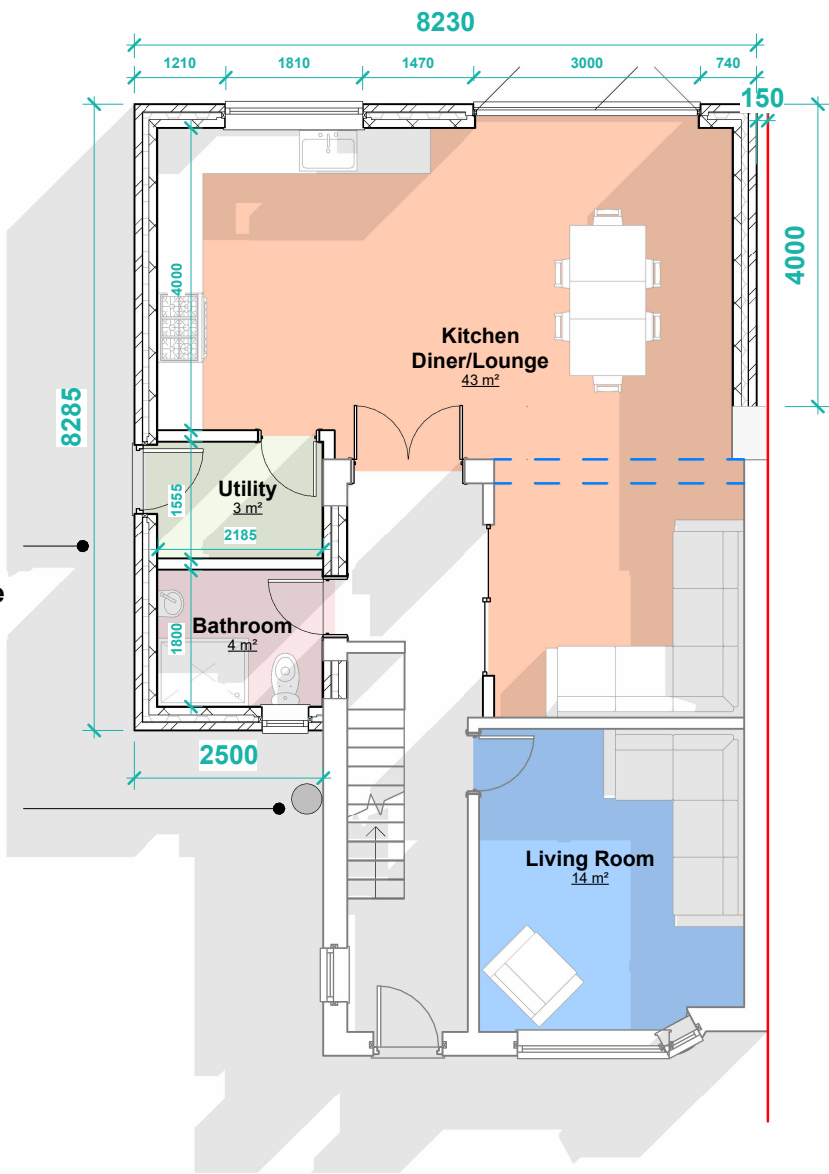

PP Ground Floor

1 : 100

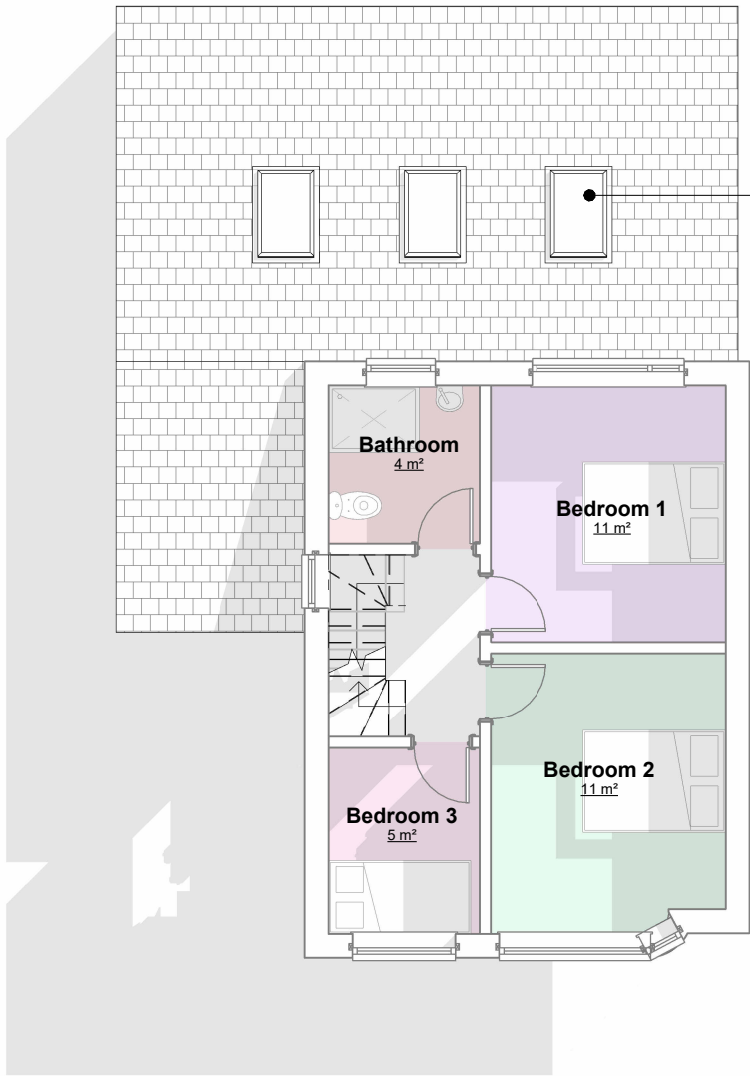

PP First Floor

1 : 100

THIS DRAWING IS THE COPYRIGHT OF MD DESIGN CONSULTANCY. DO NOT SCALE FROM THESE DRAWINGS. ALL LEVELS/DIMENSIONS TO BE CHECKED ON SITE PRIOR TO WORKS COMMENCING. REPORT ALL DISCREPANCIES TO CLIENT/DESIGNER.

Proposed Single Storey Wrap Around Extension & Hip To Gable Dormer Conversion

12 Highbank Drive, Manchester M20 5QR

Proposed Plans
(DR) A200



Project Number
0070

Client Name
Zubair Ayub


Drawn By
MDR

Rev	Description	Date
A	First Issue To Client	31.08.25
B	Issued For Planning	04.09.25
C	Plans Amended	10.11.25

Revision **C**

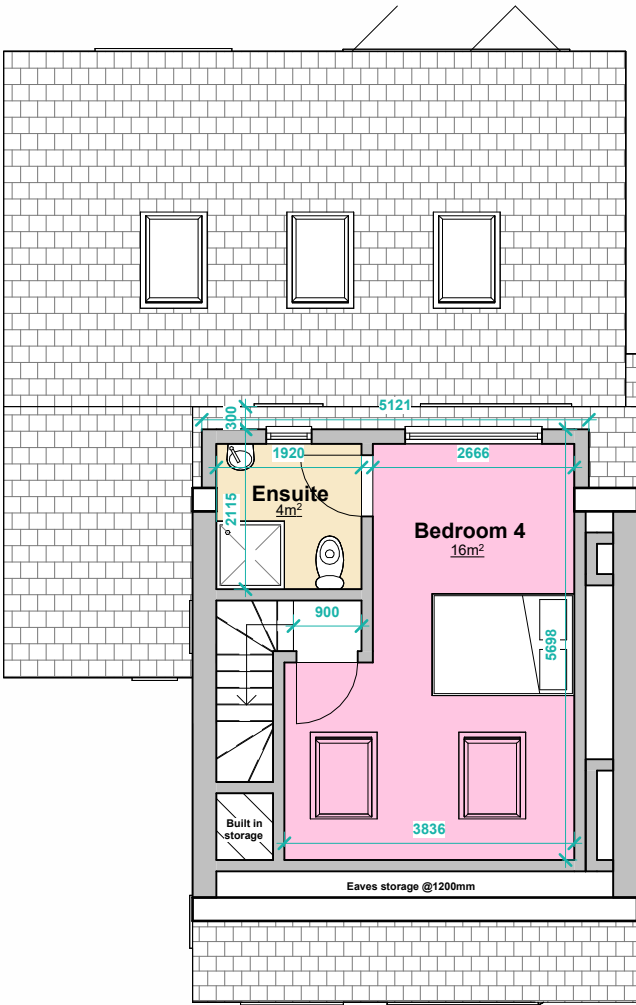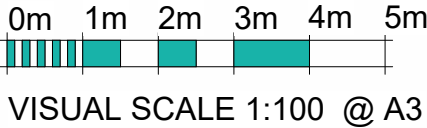

PP Loft Floor
1 : 100

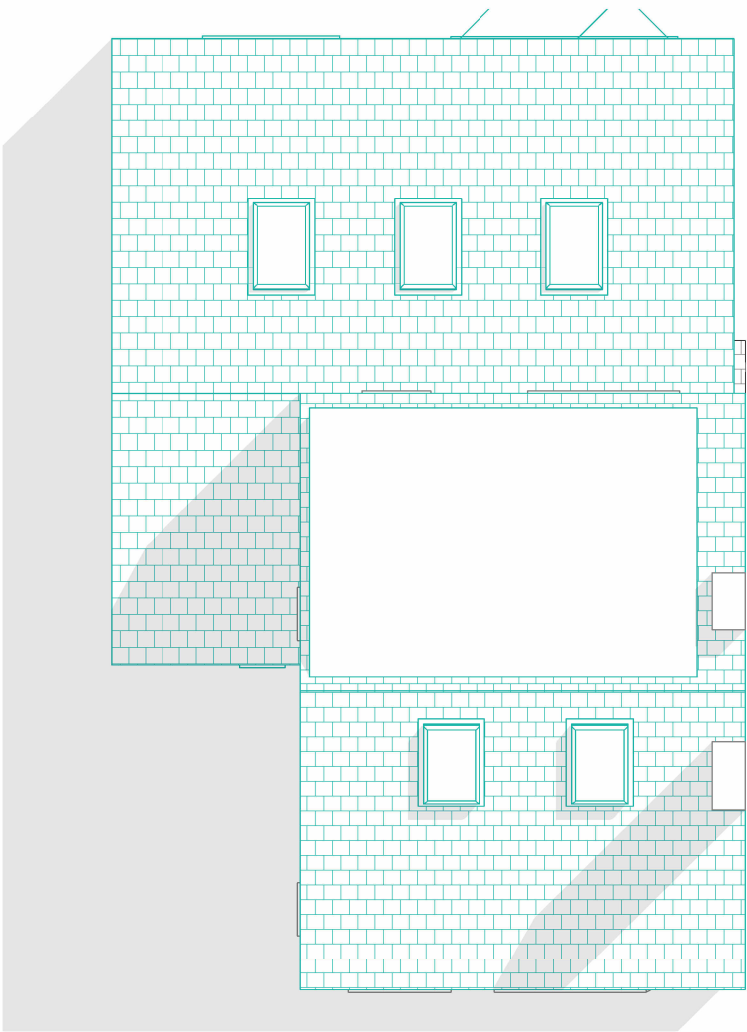

PP Roof Plan
1 : 100

THIS DRAWING IS THE COPYRIGHT OF MD DESIGN CONSULTANCY. DO NOT SCALE FROM THESE DRAWINGS. ALL LEVELS/DIMENSIONS TO BE CHECKED ON SITE PRIOR TO WORKS COMMENCING. REPORT ALL DISCREPANCIES TO CLIENT/DESIGNER.

**Proposed Single Storey Wrap Around
Extension & Hip To Gable Dormer
Conversion**
12 Highbank Drive, Manchester M20 5QR

Proposed Plans
(DR) A201

Project Number
0070

Client Name
Zubair Ayub

Drawn By
MDR


Rev	Description	Date
A	First Issue To Client	31.08.25
B	Issued For Planning	04.09.25
C	Plans Amended	10.11.25
Revision C		

CIAT


affiliate

MD DESIGN
CONSULTANCY
07728417797
dabeer@mddesigns.co.uk


**Proposed Single Storey Wrap Around
Extension & Hip To Gable Dormer
Conversion**
12 Highbank Drive, Manchester M20 5QR

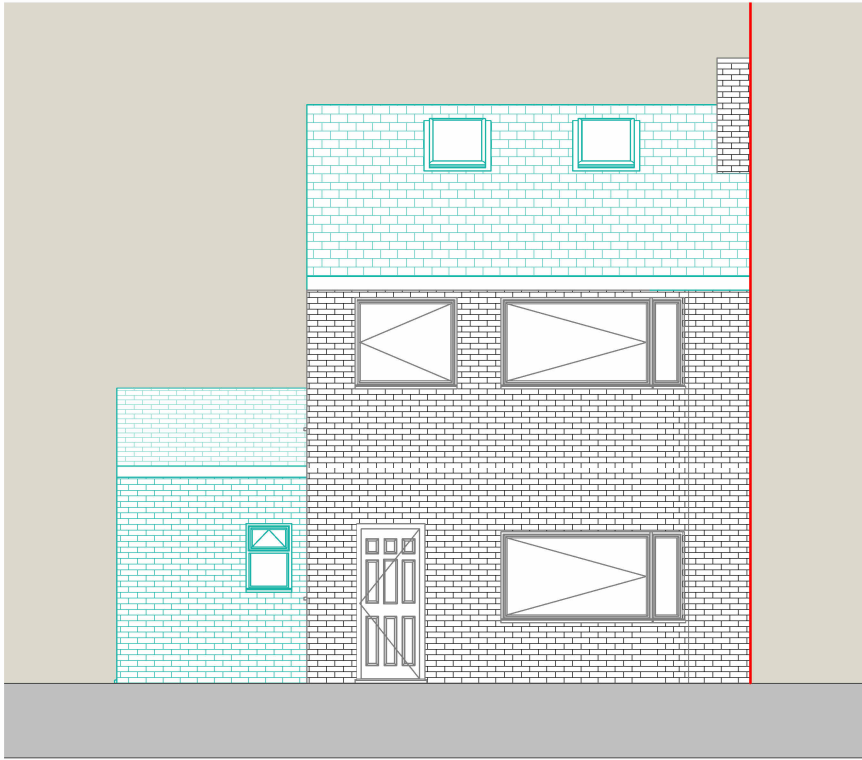


PP Front Elevation
1 : 100

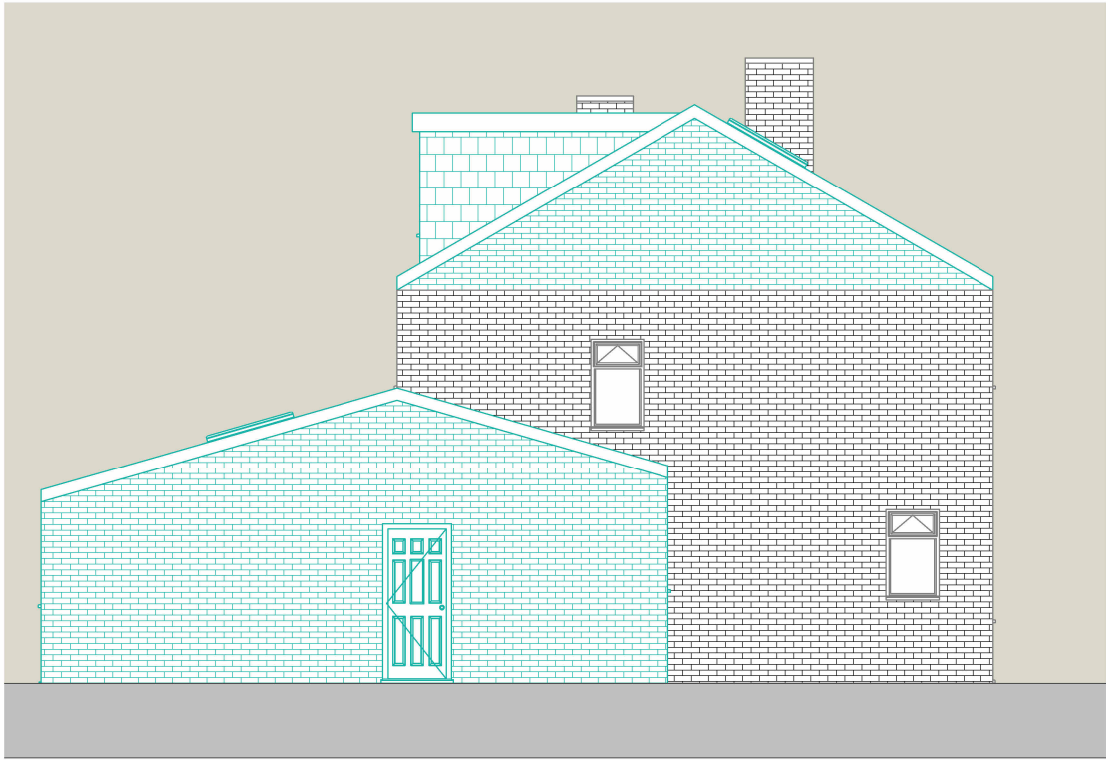

PP LHS Elevation
1 : 100

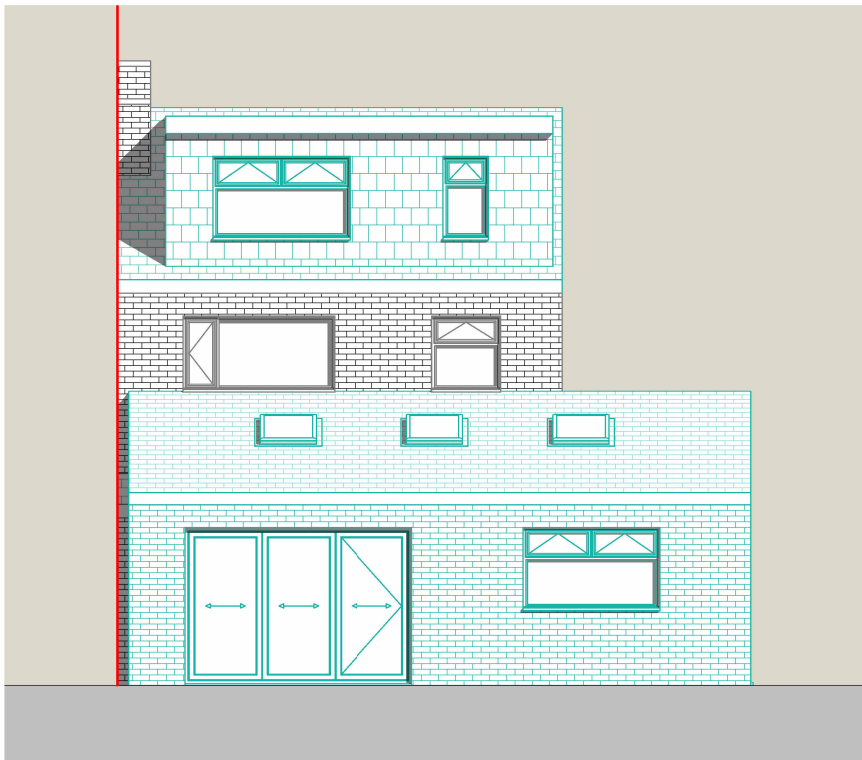

PP Rear Elevation
1 : 100

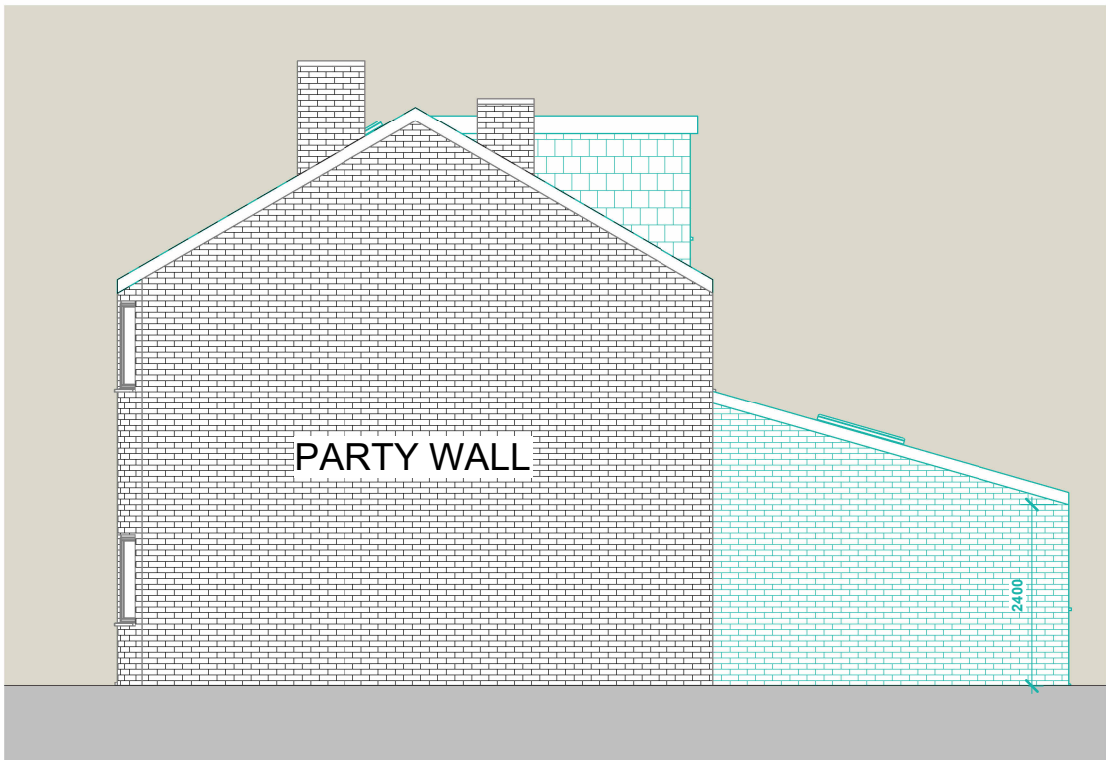

PP RHS Elevation
1 : 100

THIS DRAWING IS THE COPYRIGHT OF MD DESIGN CONSULTANCY. DO NOT SCALE FROM THESE DRAWINGS. ALL LEVELS/DIMENSIONS TO BE CHECKED ON SITE PRIOR TO WORKS COMMENCING. REPORT ALL DISCREPANCIES TO CLIENT/DESIGNER.

**Proposed Single Storey Wrap Around
Extension & Hip To Gable Dormer
Conversion**
12 Highbank Drive, Manchester M20 5QR

Proposed Elevations
(DR) A202


Project Number
0070

Client Name
Zubair Ayub


Drawn By
MDR

Rev	Description	Date
A	First Issue To Client	31.08.25
B	Issued For Planning	04.09.25
C	Plans Amended	10.11.25


Revision **C**

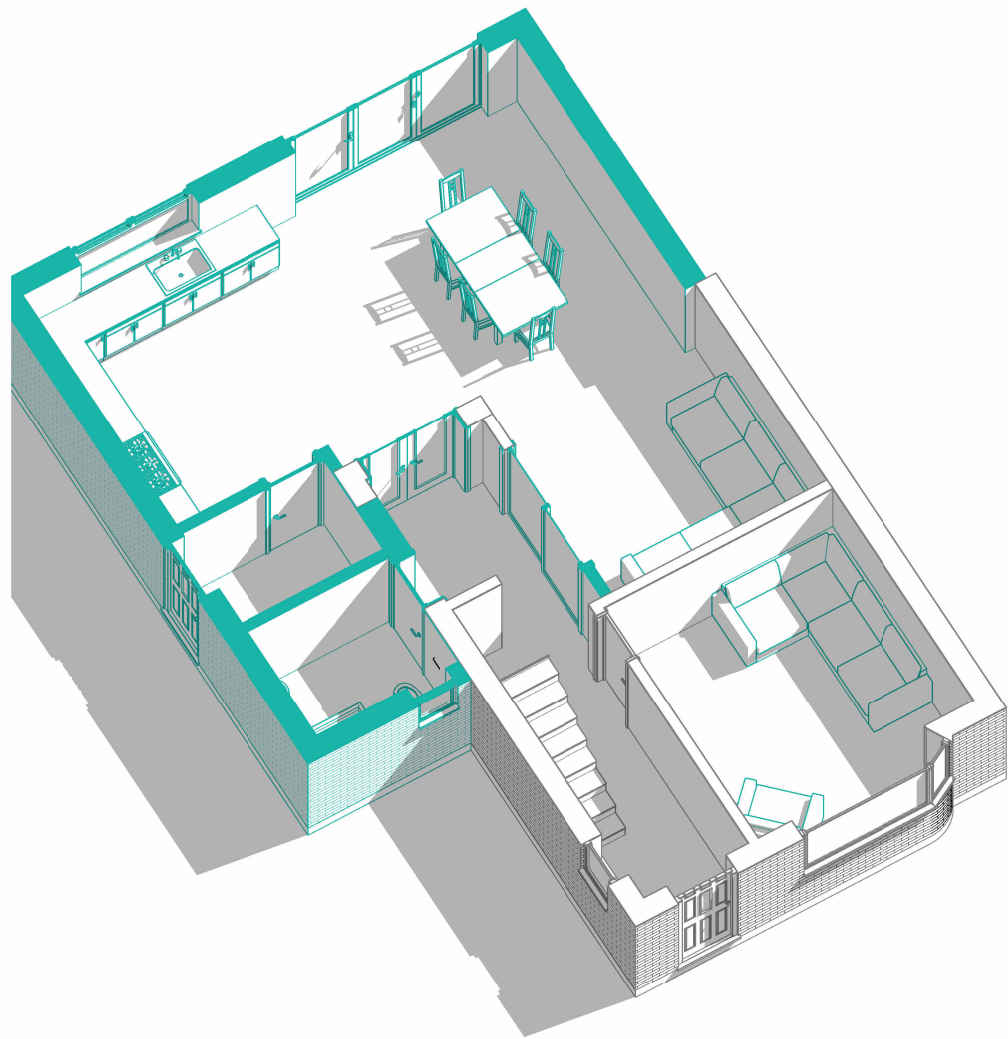

3D GF

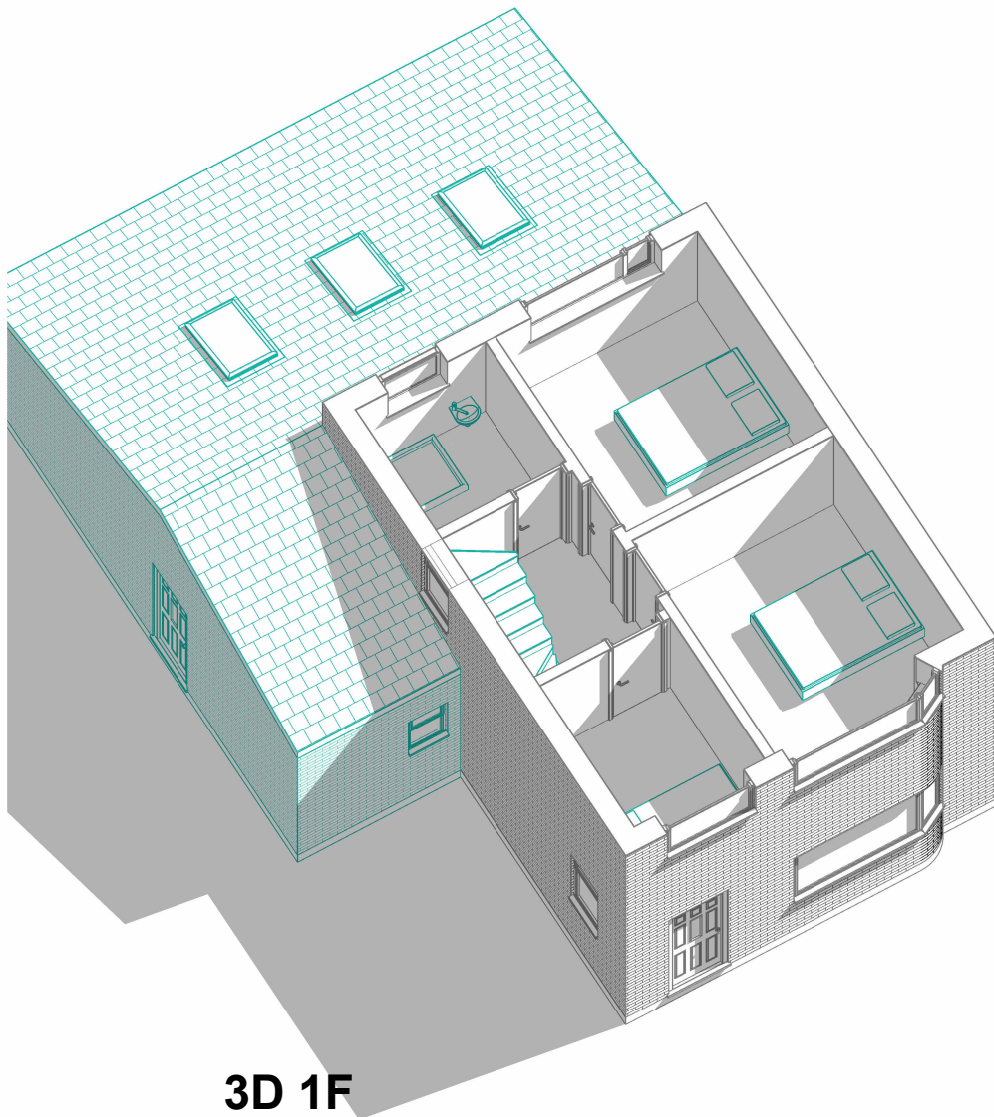

3D 1F

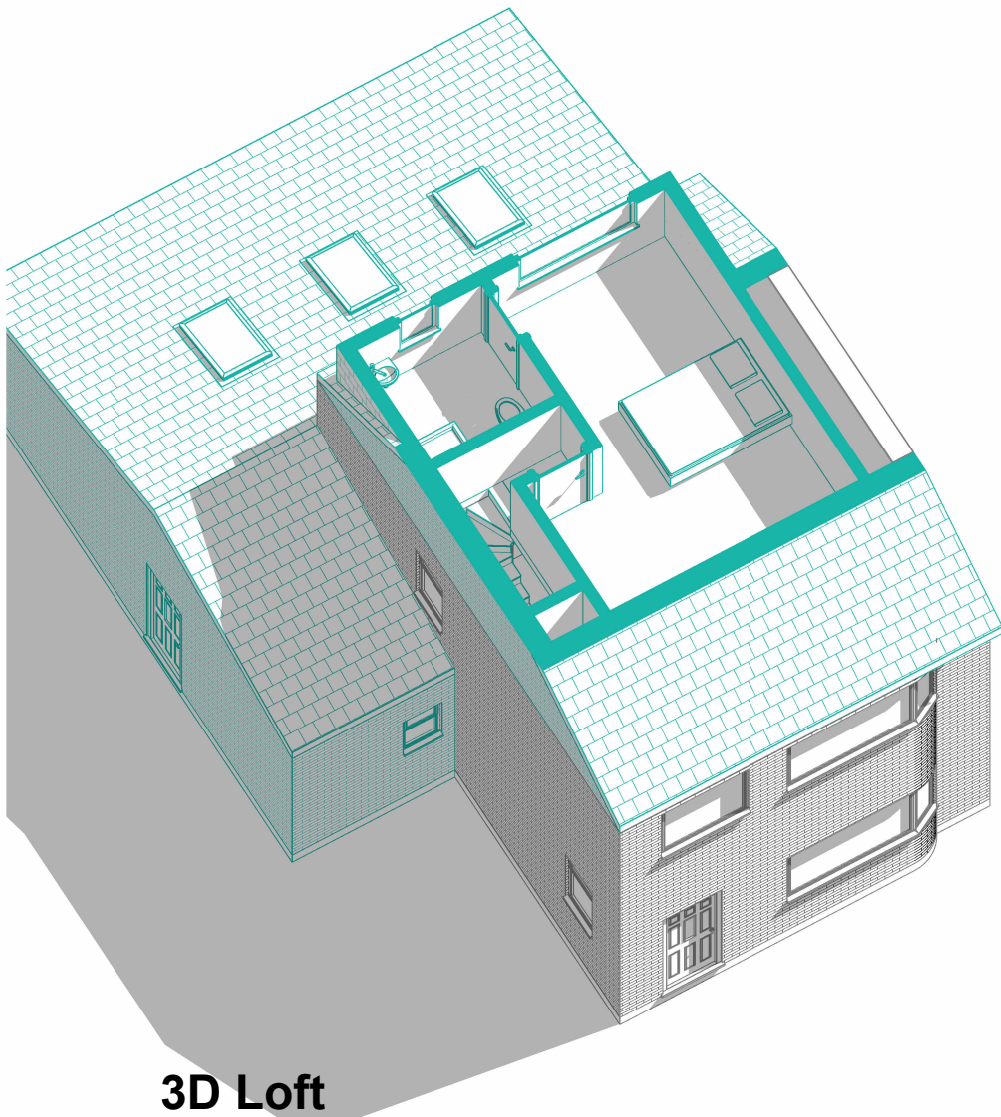

3D Loft

THIS DRAWING IS THE COPYRIGHT OF MD DESIGN CONSULTANCY. DO NOT SCALE FROM THESE DRAWINGS. ALL LEVELS/DIMENSIONS TO BE CHECKED ON SITE PRIOR TO WORKS COMMENCING. REPORT ALL DISCREPANCIES TO CLIENT/DESIGNER.

**Proposed Single Storey Wrap Around
Extension & Hip To Gable Dormer
Conversion**
12 Highbank Drive, Manchester M20 5QR

3D Plans
(DR) A203

Project Number
0070

Client Name
Zubair Ayub

Drawn By
MDR

Rev	Description	Date
A	First Issue To Client	31.08.25
B	Issued For Planning	04.09.25
C	Plans Amended	10.11.25

Revision **C**

CIAT
affiliate



MD DESIGN

CONSULTANCY


07728417797

dabeer@mddesigns.co.uk



THIS DRAWING IS THE COPYRIGHT OF MD DESIGN CONSULTANCY. DO NOT SCALE FROM THESE DRAWINGS. ALL LEVELS/DIMENSIONS TO BE CHECKED ON SITE PRIOR TO WORKS COMMENCING. REPORT ALL DISCREPANCIES TO CLIENT/DESIGNER.

CIAT affiliate	 MD DESIGN CONSULTANCY 07728417797 dabeer@mddesigns.co.uk	Proposed Single Storey Wrap Around Extension & Hip To Gable Dormer Conversion 12 Highbank Drive, Manchester M20 5QR	Proposed 3D Views (DR) A204	Client Name Zubair Ayub	Rev Description Date A First Issue To Client 31.08.25 B Issued For Planning 04.09.25 C Plans Amended 10.11.25
			Project Number 0070	Drawn By MDR	
Revision C					


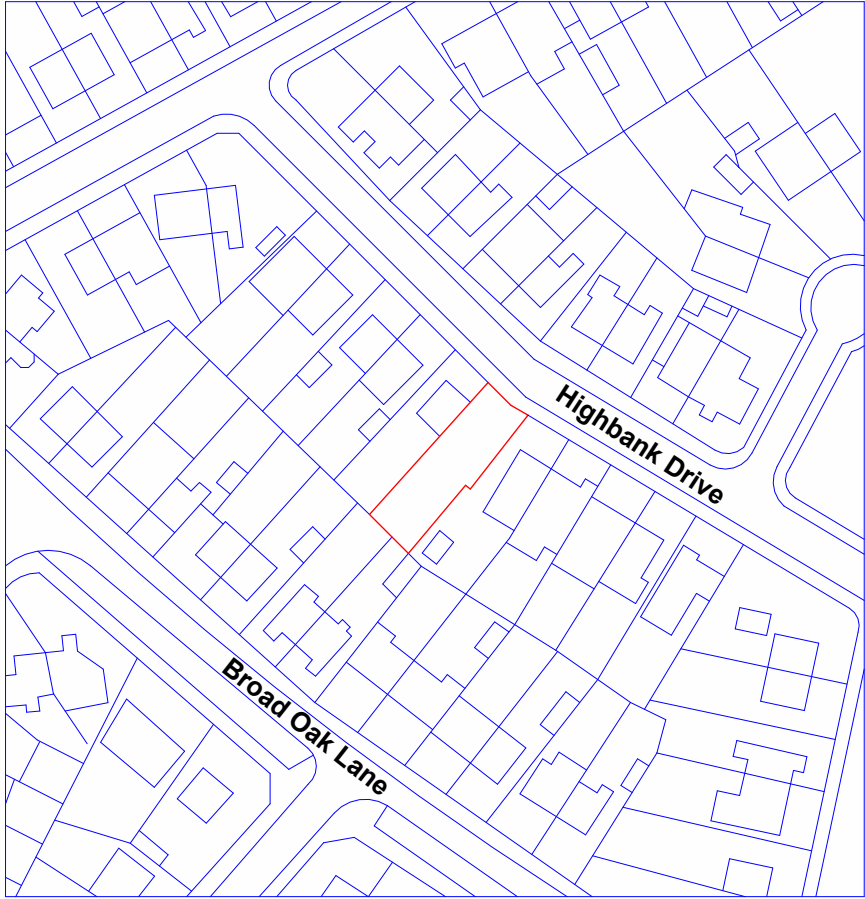


Location Plan

1 : 1250




VISUAL SCALE 1:1250 @ A3

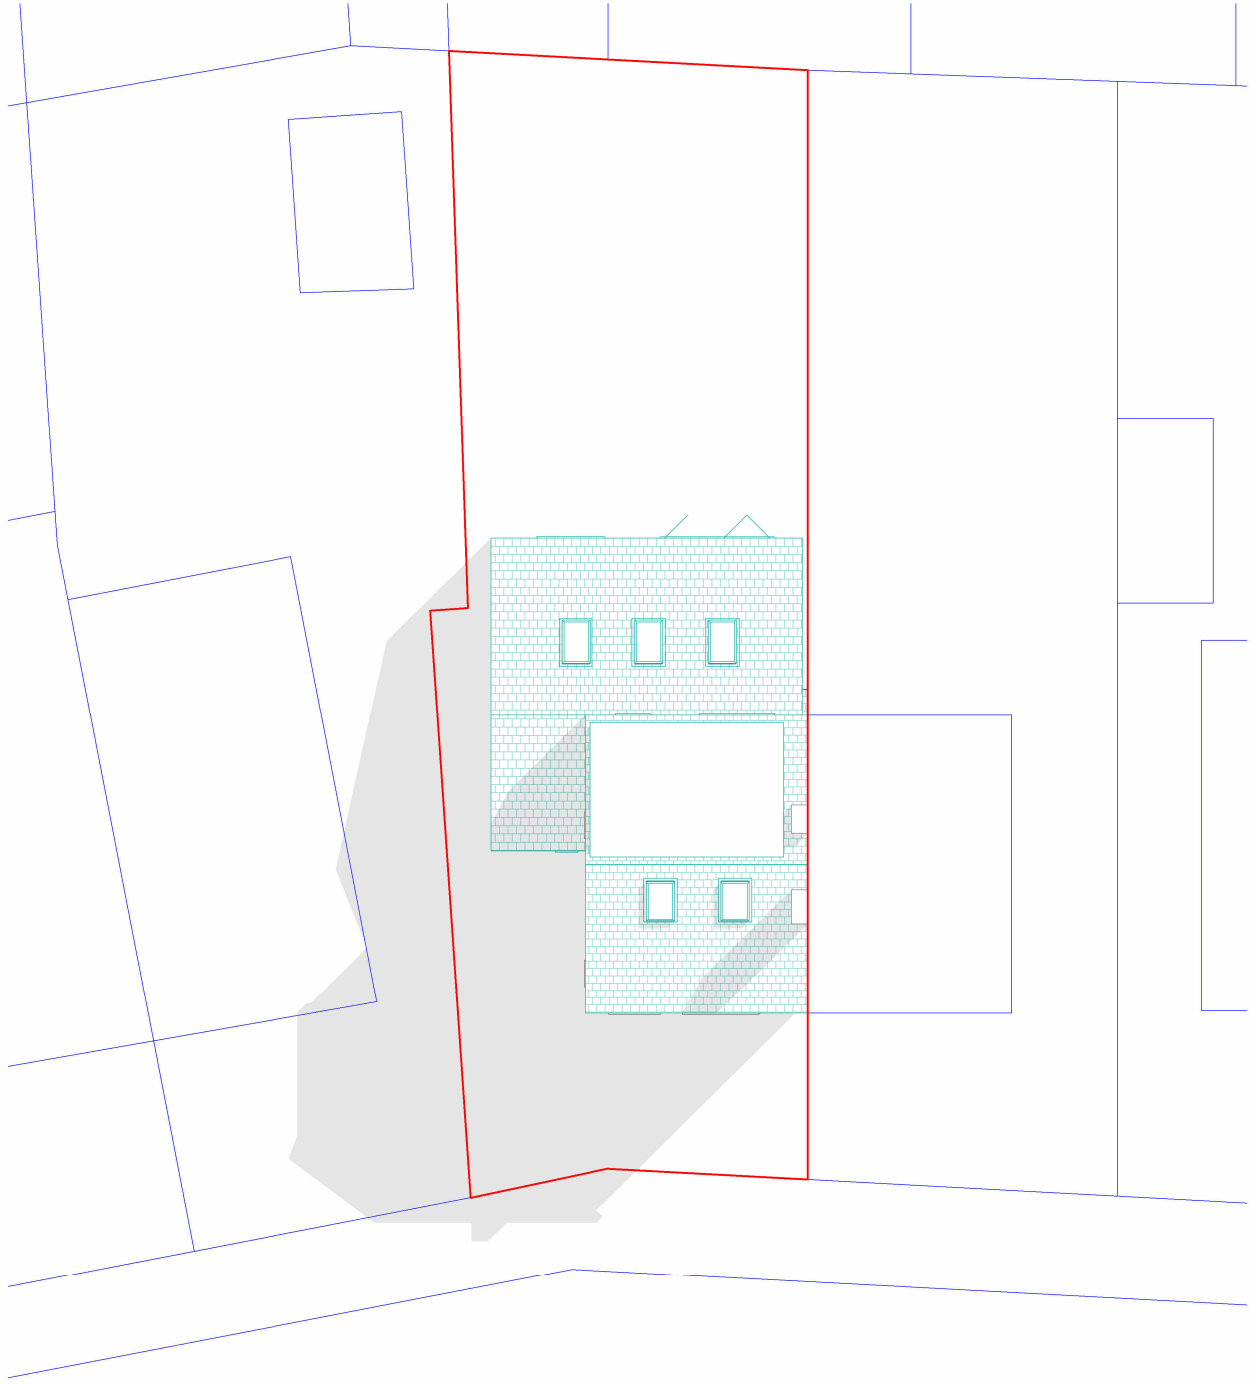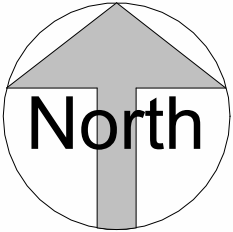


Site Plan

1 : 200

 

VISUAL SCALE 1:200 @ A3

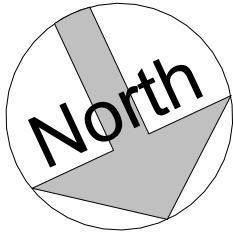

THIS DRAWING IS THE COPYRIGHT OF MD DESIGN CONSULTANCY. DO NOT SCALE FROM THESE DRAWINGS. ALL LEVELS/DIMENSIONS TO BE CHECKED ON SITE PRIOR TO WORKS COMMENCING. REPORT ALL DISCREPANCIES TO CLIENT/DESIGNER.

CIAT

affiliate



MD DESIGN
CONSULTANCY

07728417797
dabeer@mddesigns.co.uk

**Proposed Single Storey Wrap Around
Extension & Hip To Gable Dormer
Conversion**

12 Highbank Drive, Manchester M20 5QR

Location Plan
(DR) A205


Project Number
0070

Client Name
Zubair Ayub

Drawn By
MDR

Rev	Description	Date
A	First Issue To Client	31.08.25
B	Issued For Planning	04.09.25
C	Plans Amended	10.11.25

Revision **C**

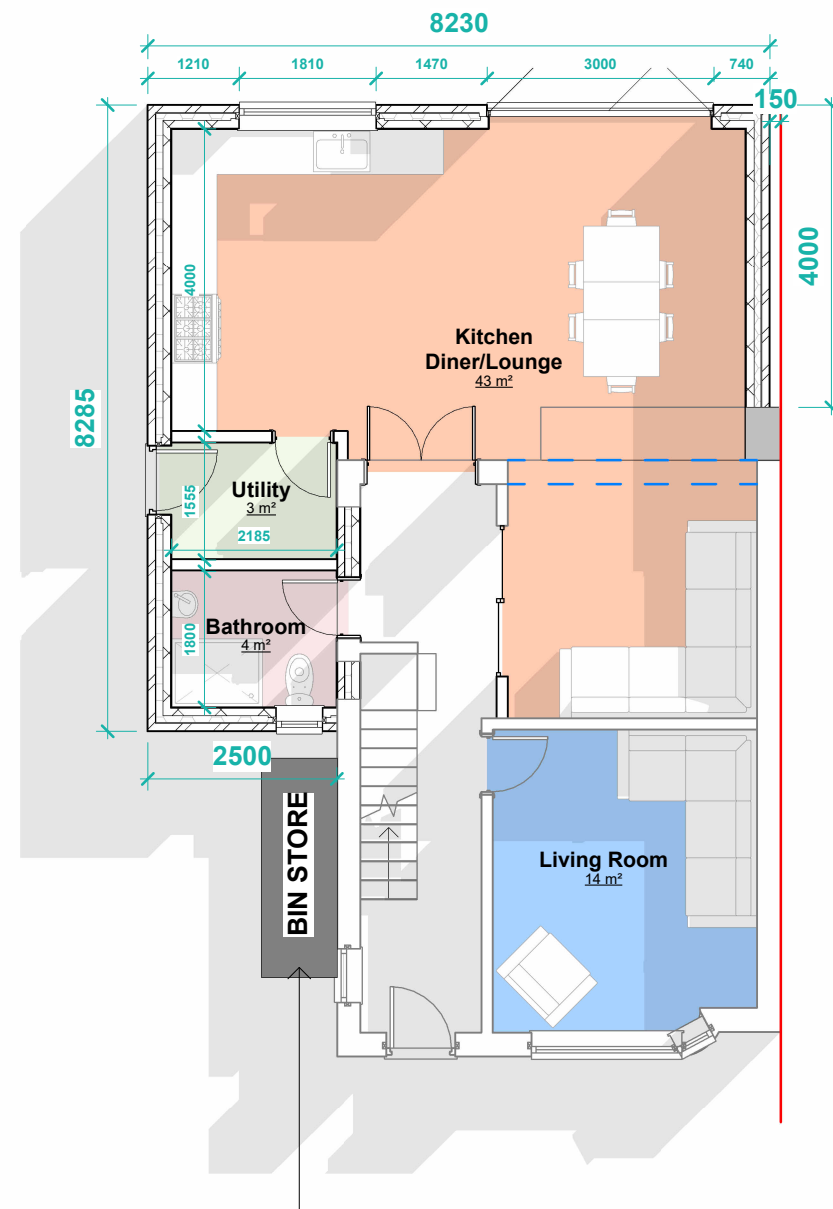

New bin store to be of similar style to hold 4no 240l or 120l bins

THIS DRAWING IS THE COPYRIGHT OF MD DESIGN CONSULTANCY. DO NOT SCALE FROM THESE DRAWINGS. ALL LEVELS/DIMENSIONS TO BE CHECKED ON SITE PRIOR TO WORKS COMMENCING. REPORT ALL DISCREPANCIES TO CLIENT/DESIGNER.

CIAT

affiliate



MD DESIGN

CONSULTANCY

07728417797

dabeer@mddesigns.co.uk

Proposed Single Storey Wrap Around Extension & Hip To Gable Dormer Conversion

12 Highbank Drive, Manchester M20 5QR

Bin Store
(DR) A206

Project Number
0070

Client Name
Zubair Ayub

Drawn By
MDR

Rev

A

B

C

Description

First Issue To Client

Issued For Planning

Plans Amended

Date

31.08.25

04.09.25

10.11.25

Revision

C