

General Notes

The Architect shall have no responsibility for any use made of this document other than for that which it was prepared and issued.

All dimensions should be checked on site. Do not scale from this drawing

To be read in conjunction with all other Consultant's drawings.

The Architect to be immediately notified of any discrepancies.

Copyright on this drawing retained by the Architect.

LEGEND

Site Boundary

P2	13/11/2025	AK	SH	Amended Drawings
P1	07/11/2025	AK	SH	Initial Issue
No.	Date	Dwn	App	Revision or reason for issue

Client

Dana Faiq

createitstudios
... leave an impression

Create It Studios (NW) Ltd
3 Stevenson Square,
Manchester
M1 1DN
info@createitstudios.co.uk

Project Title

66 Saddlecote Close, Manchester M8 5EG

Scale / North Point


1 : 200

Drawing Title

Proposed Site Plan And 3D View

Drawing Number	Revision
A1636(02)AP001	P2
Drawing Status	
Preliminary	

Proposed single-storey rear extension.
Materials to match existing.

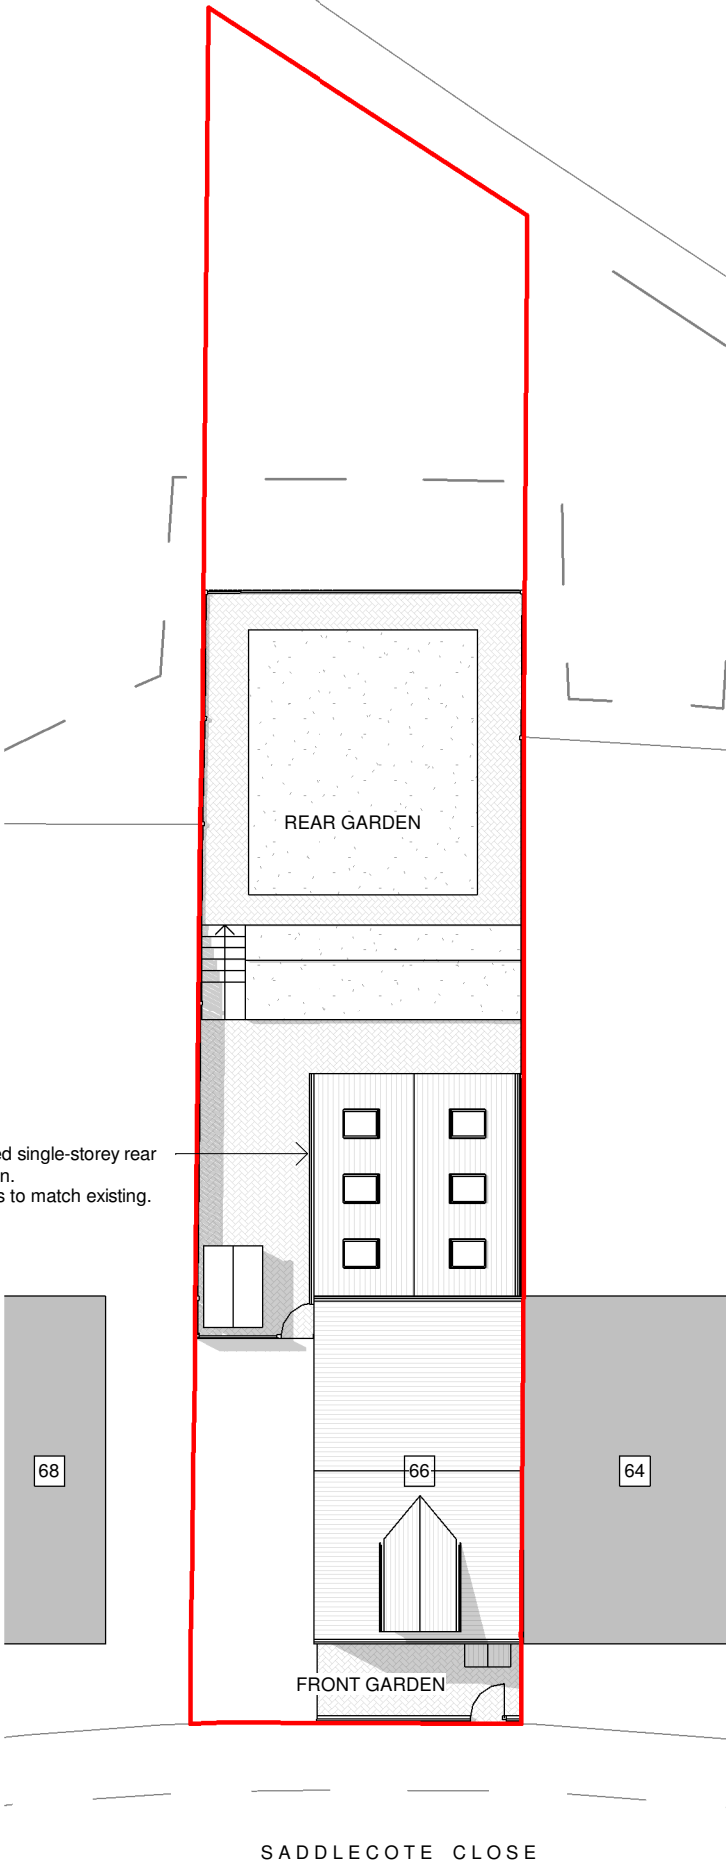

Proposed Site Plan

1 : 200



Proposed Rear 3D View

2

0 2 4 6 8m
1:200