




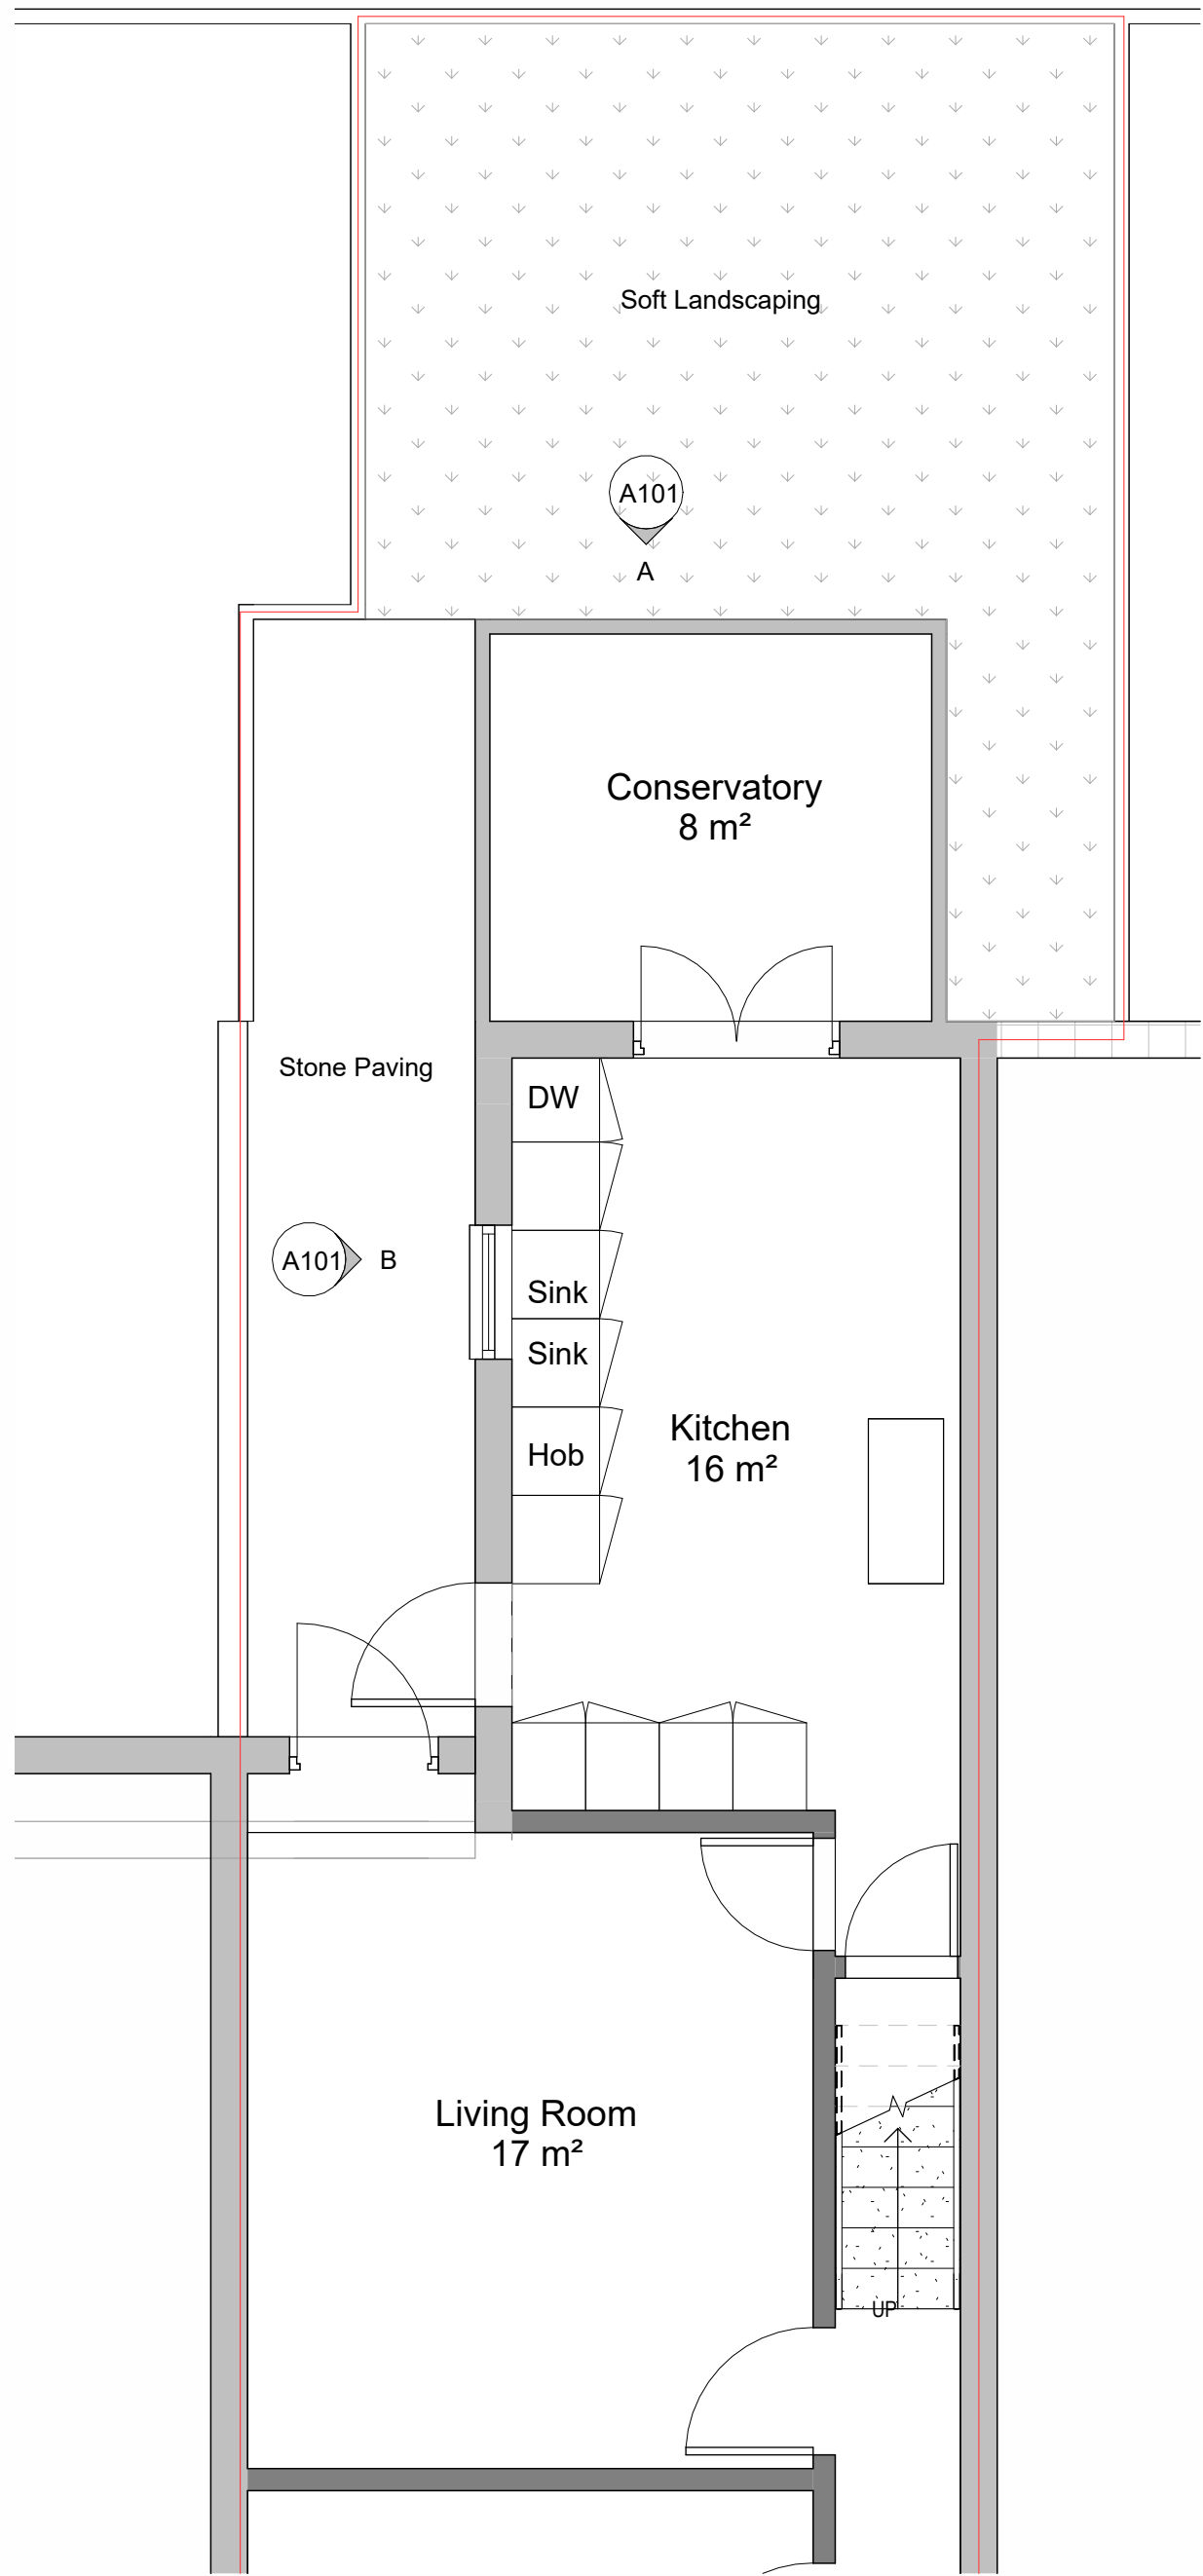


1 Ground Rear As Existing
1 : 50

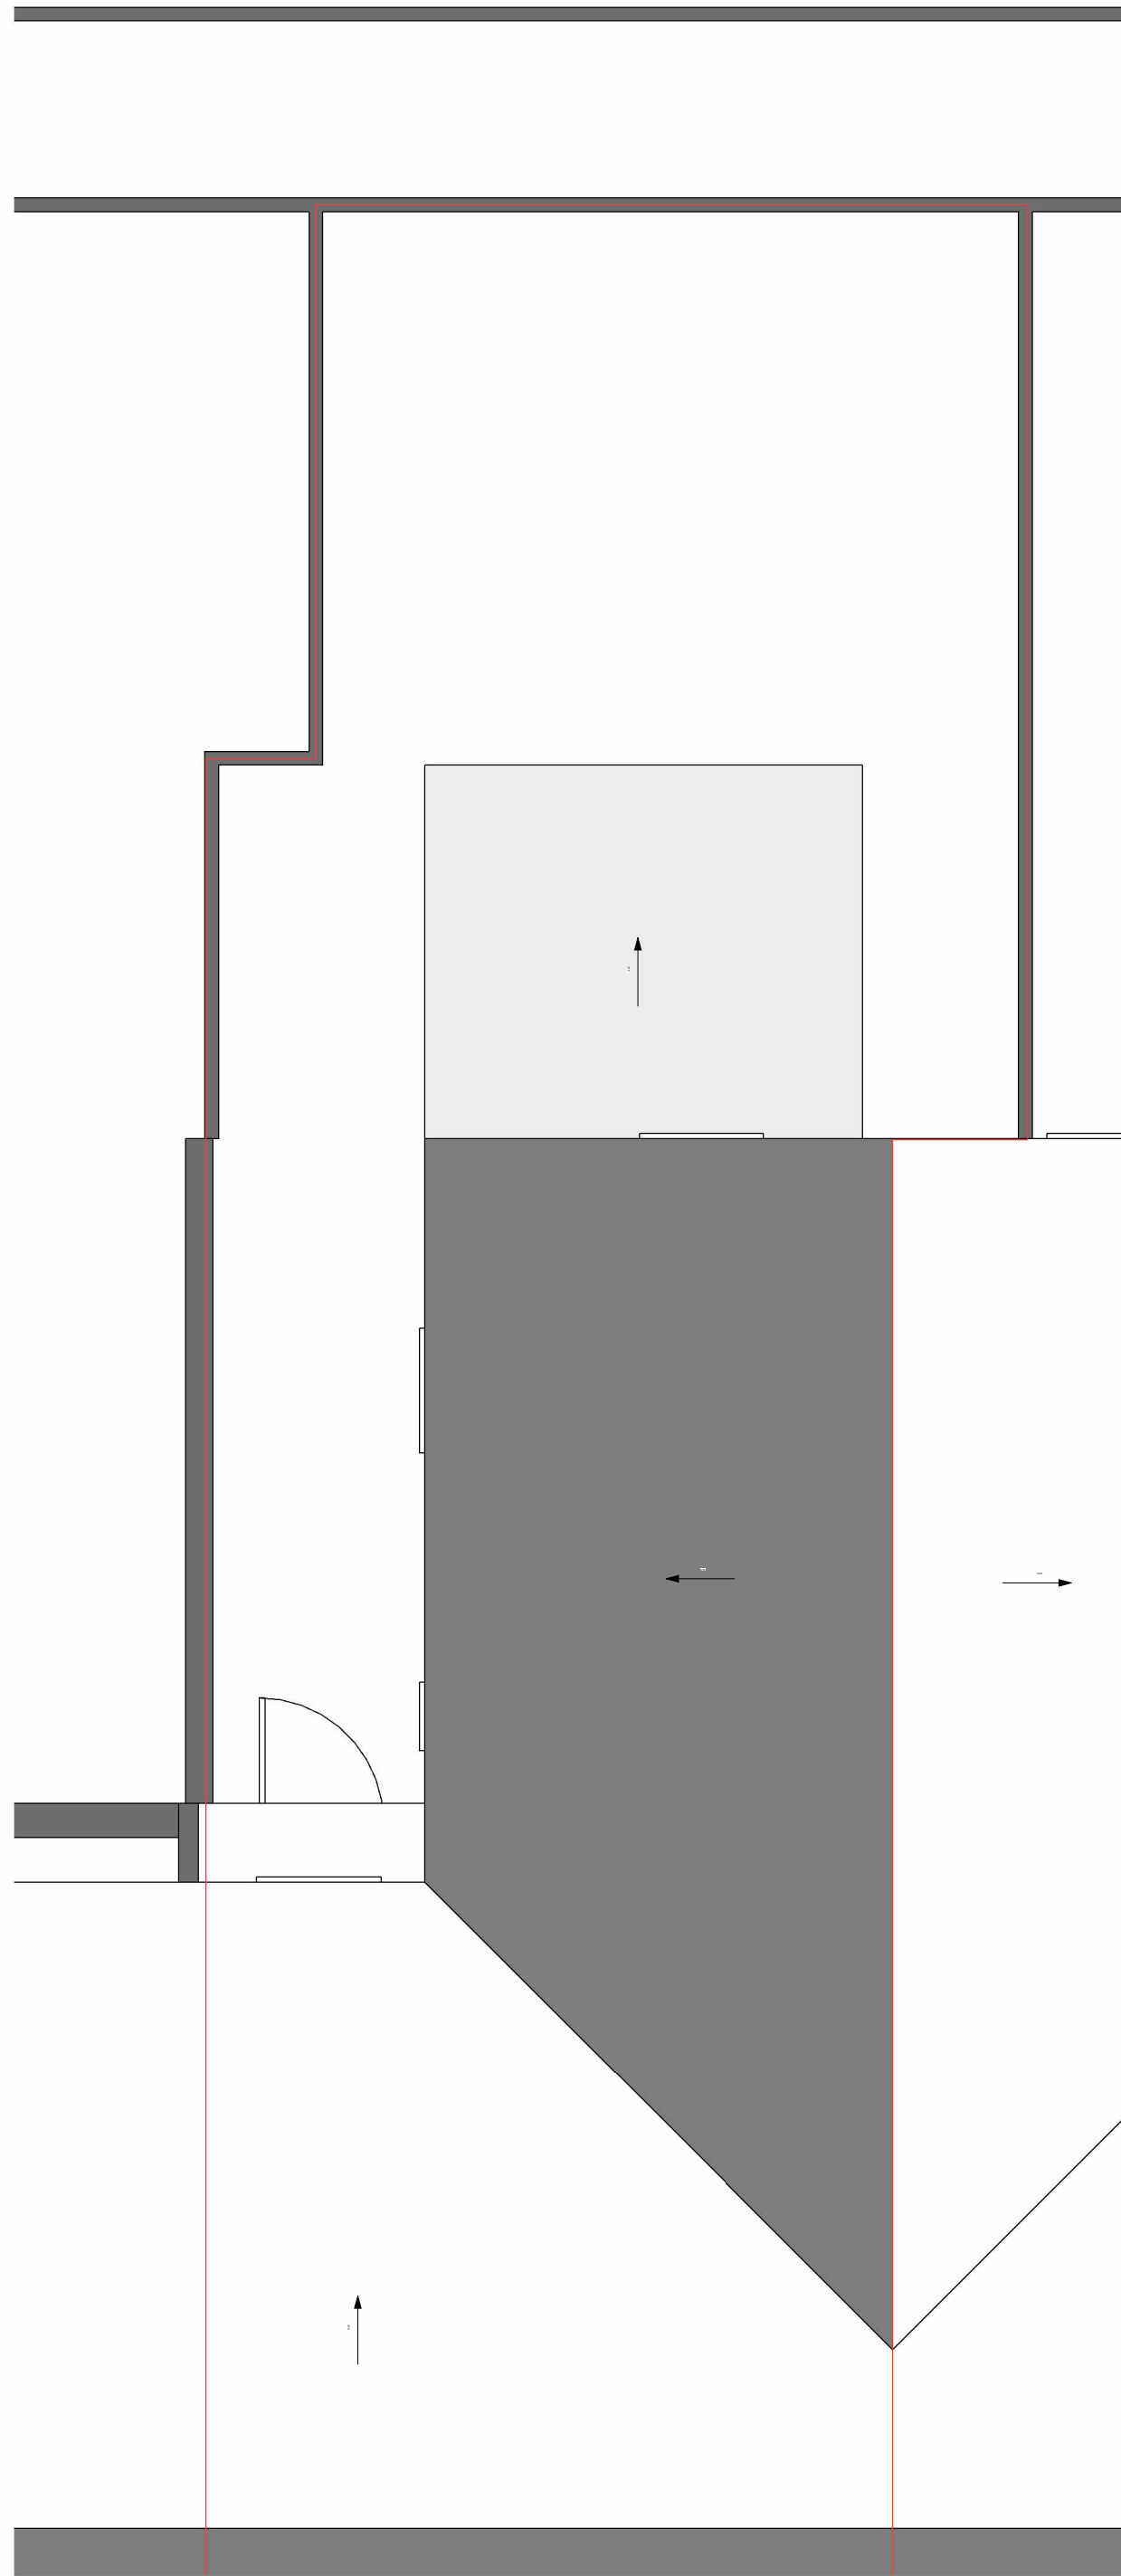

2 Roof Plan as Existing
1 : 50

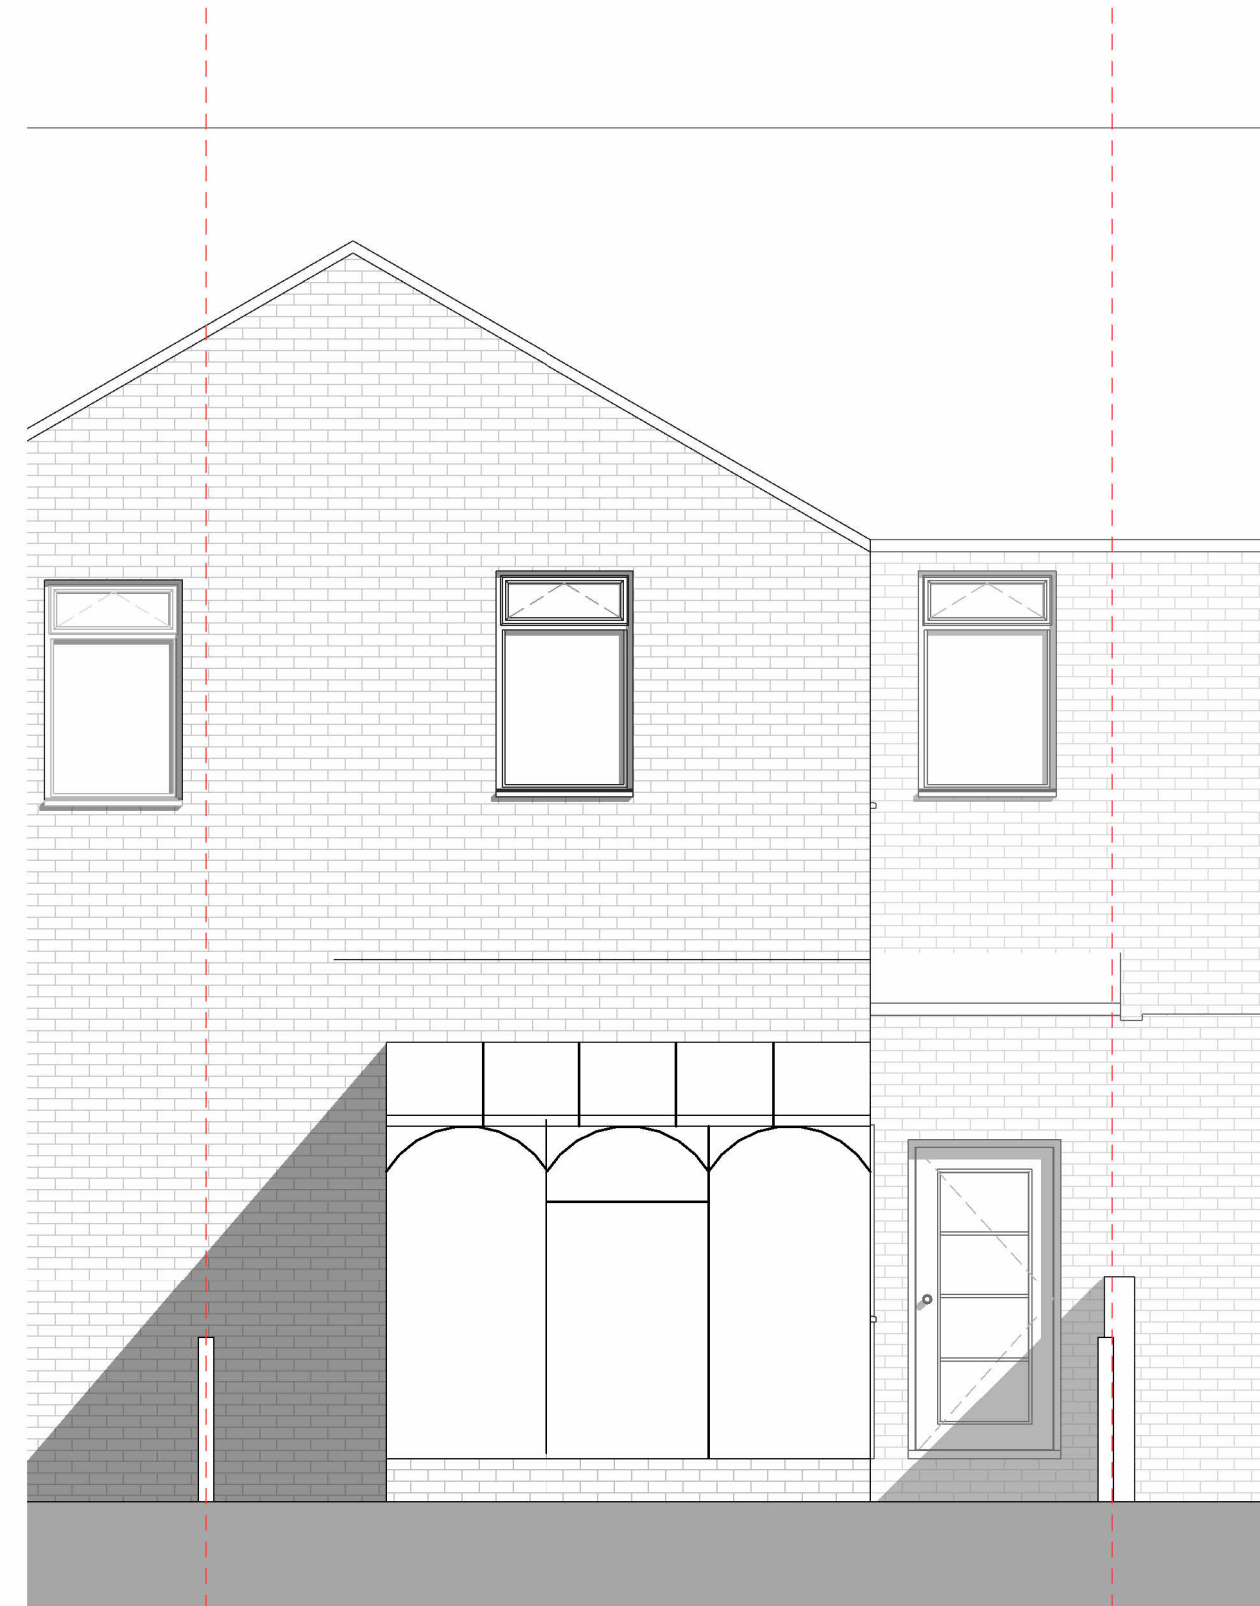


A Rear Elevation as Existing (East)
1 : 50

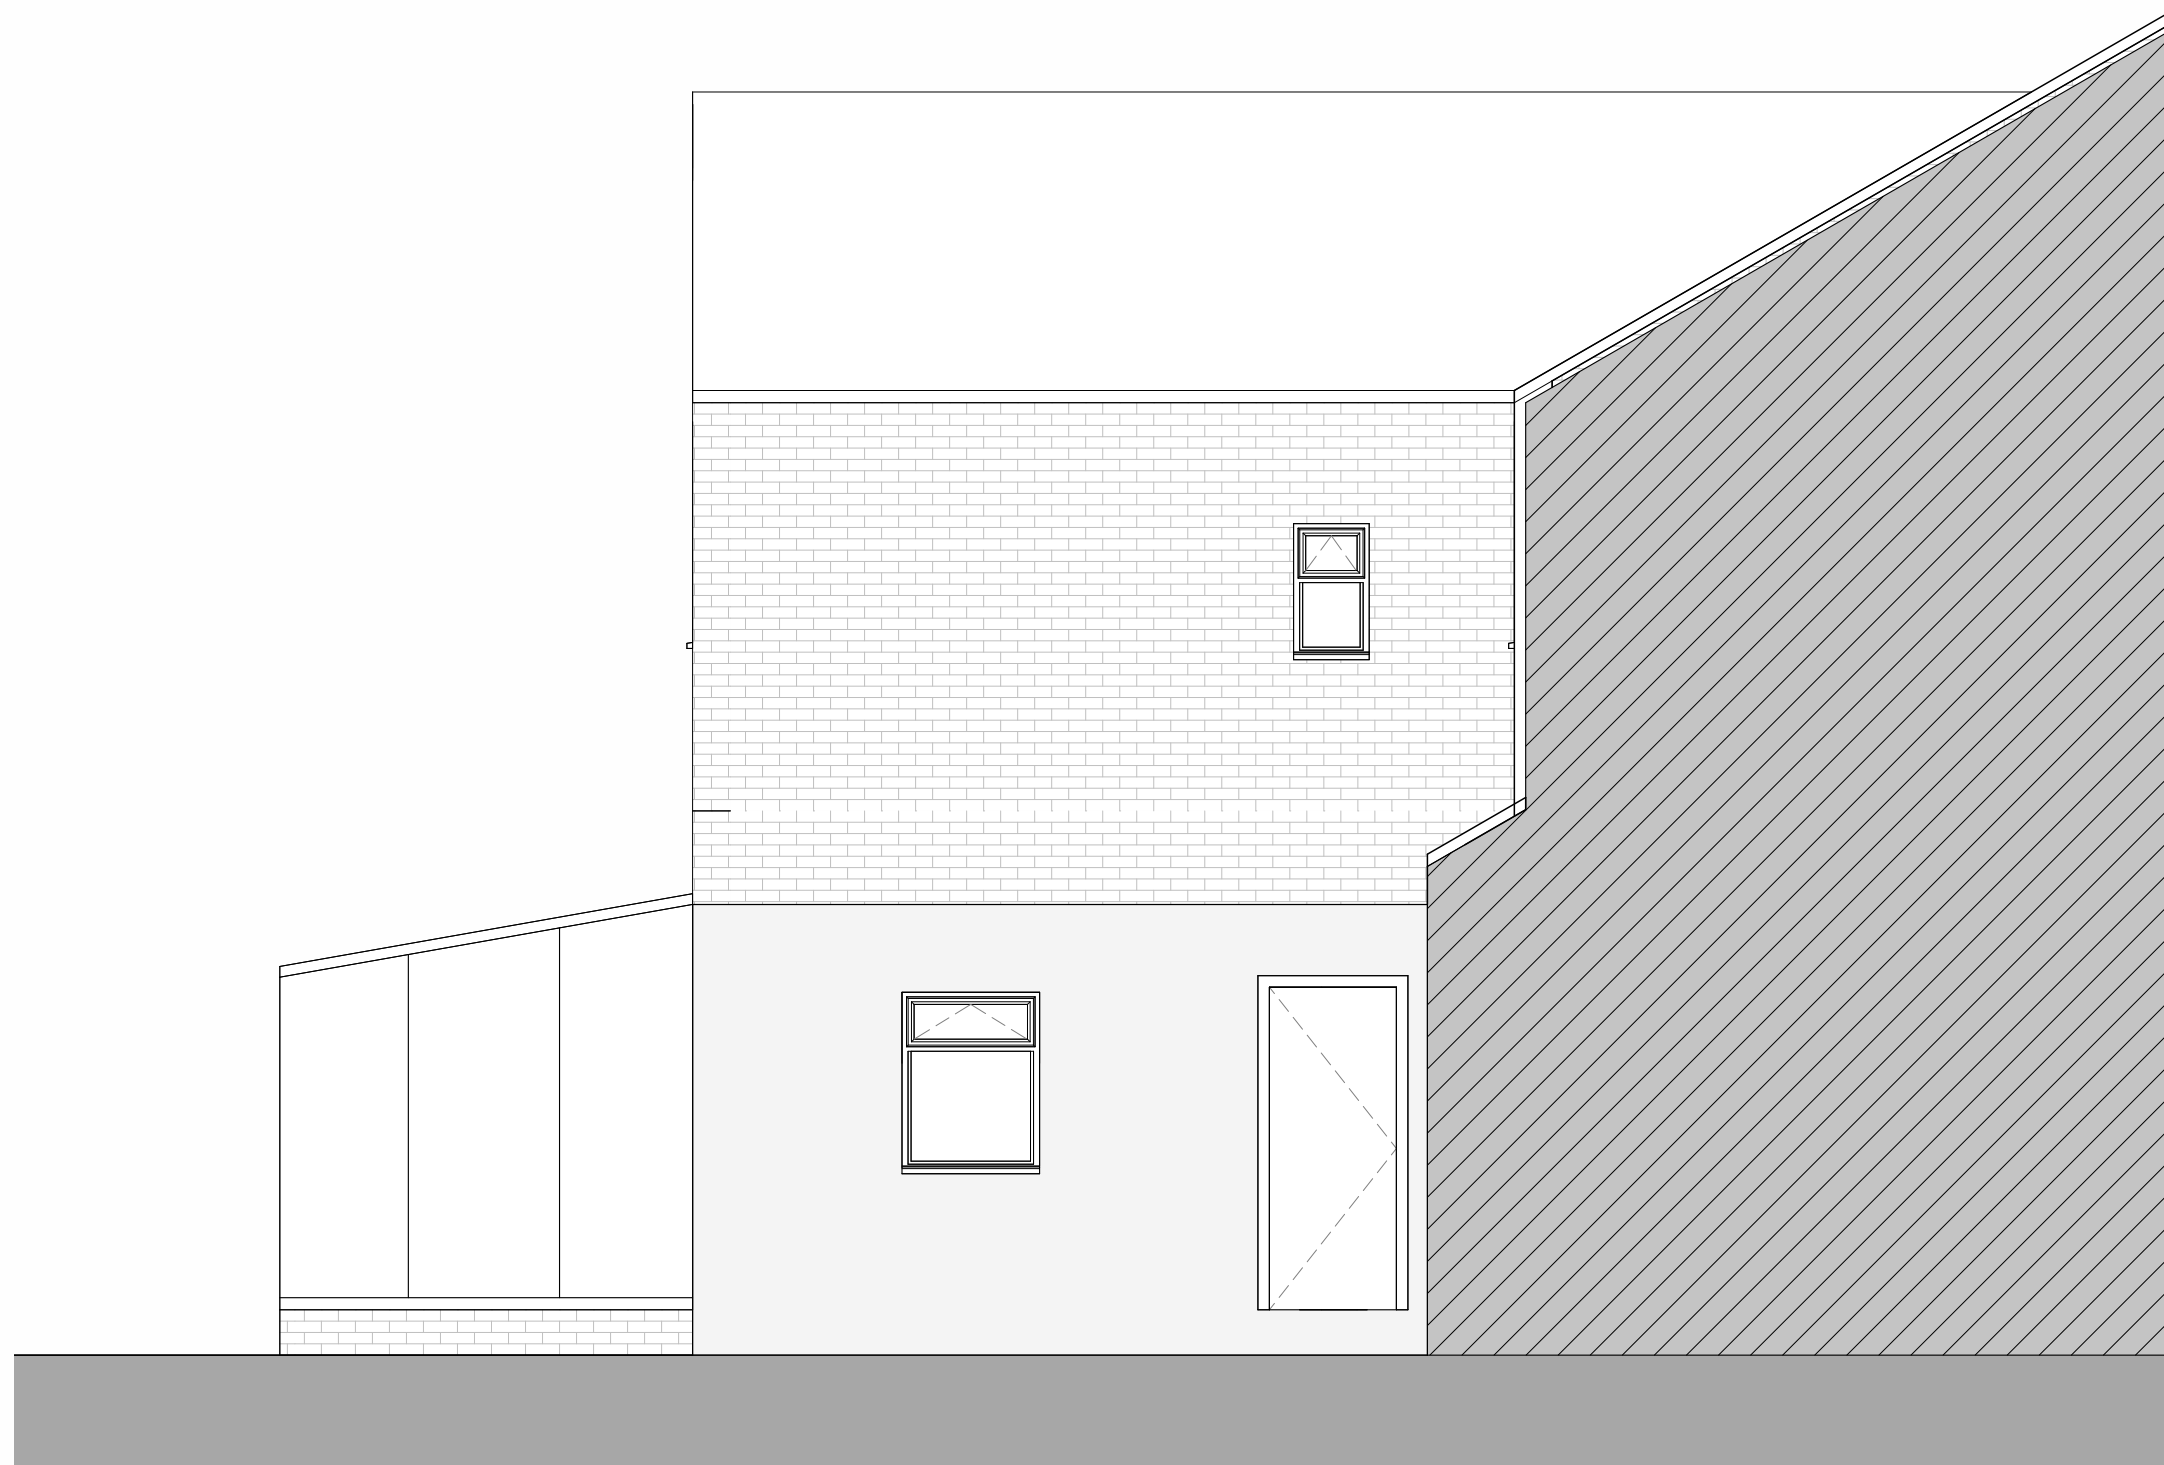

B Side Elevation as Existing (North)
1 : 50

- NOTES**
1. Do not scale from this drawing.
 2. All measurements are in millimetres unless stated otherwise.
 3. This drawing is to be read in conjunction with the specification and all relevant Architectural, Electrical, Mechanical and Structural drawings.

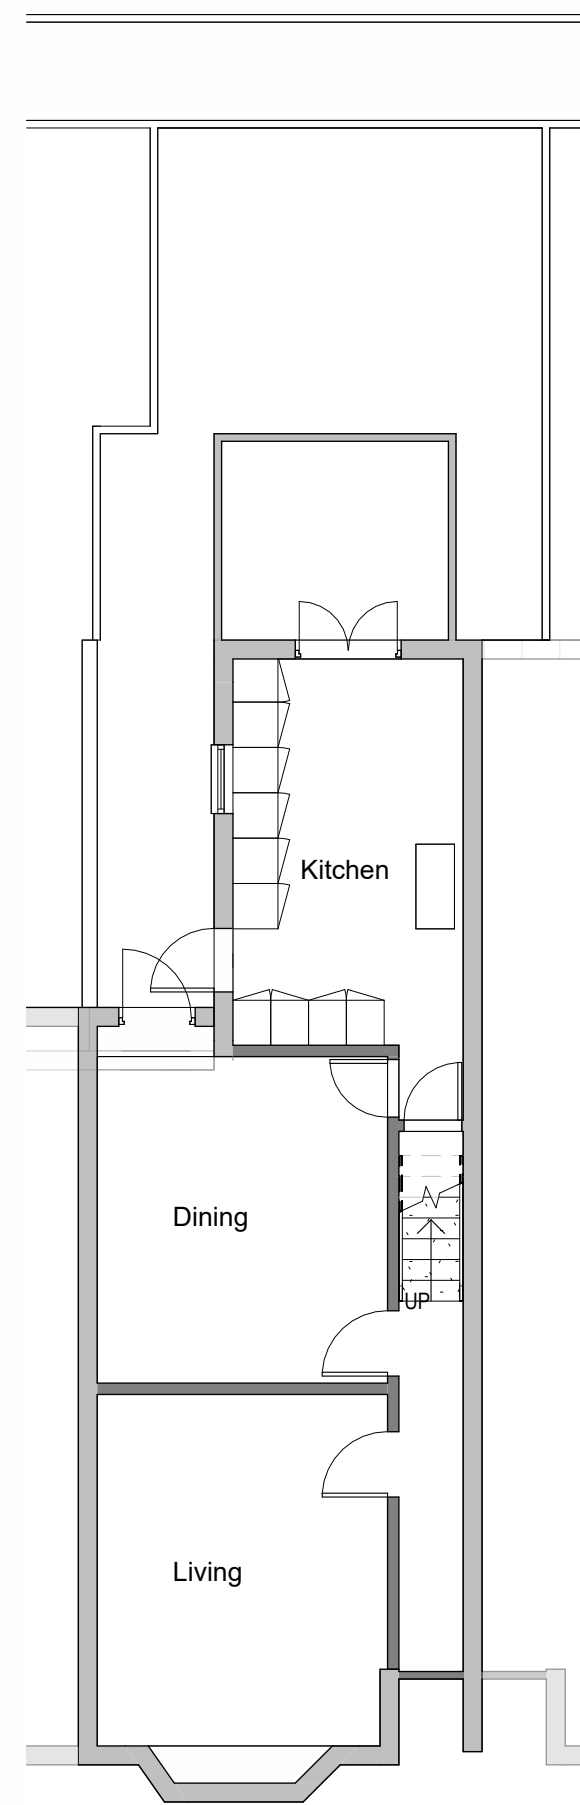

Rev	Description	Date	By	Auth
-----	-------------	------	----	------

Drawing Status
Lawful Development Certificate

Project
Chapel Road

Building Name
Anglo House

Site Name
27A Chapel Road, Northenden,
Manchester M22 4JN

Drawing Title
Existing Plans and Elevations

PM	TQ	Drawn	CM	Checked	CM	Authorised	CM
----	----	-------	----	---------	----	------------	----

Scale @A1	Date	Date	Date	Date
1:50	29.12.25	14.01.26		

Drawing Number	Revision
MYK-A-A101	