
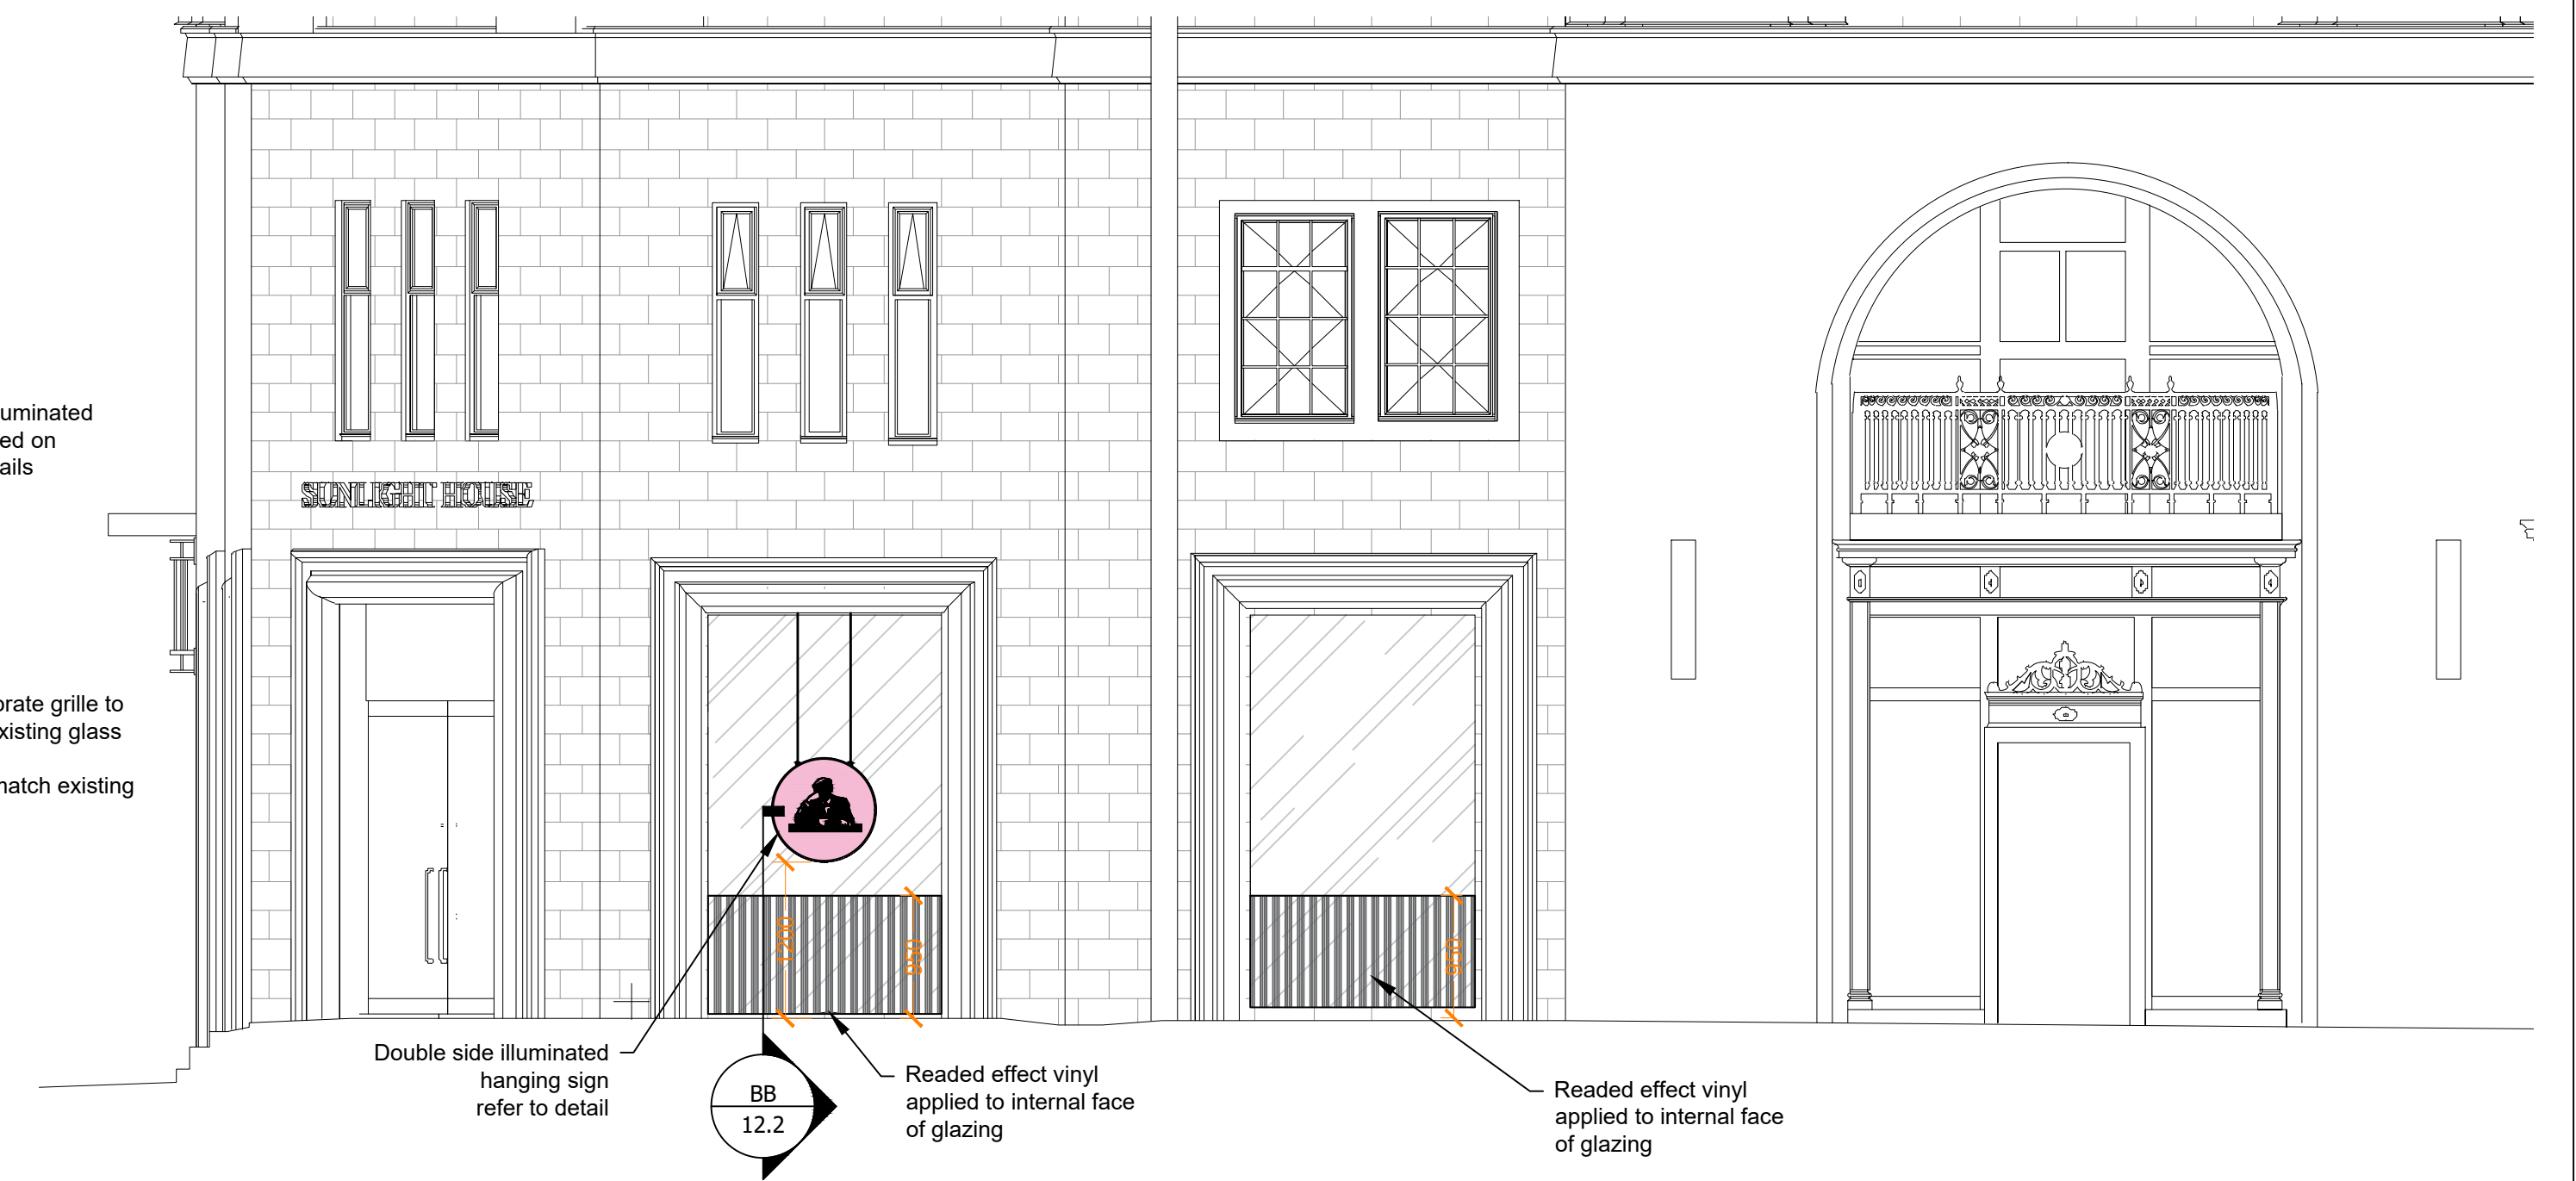


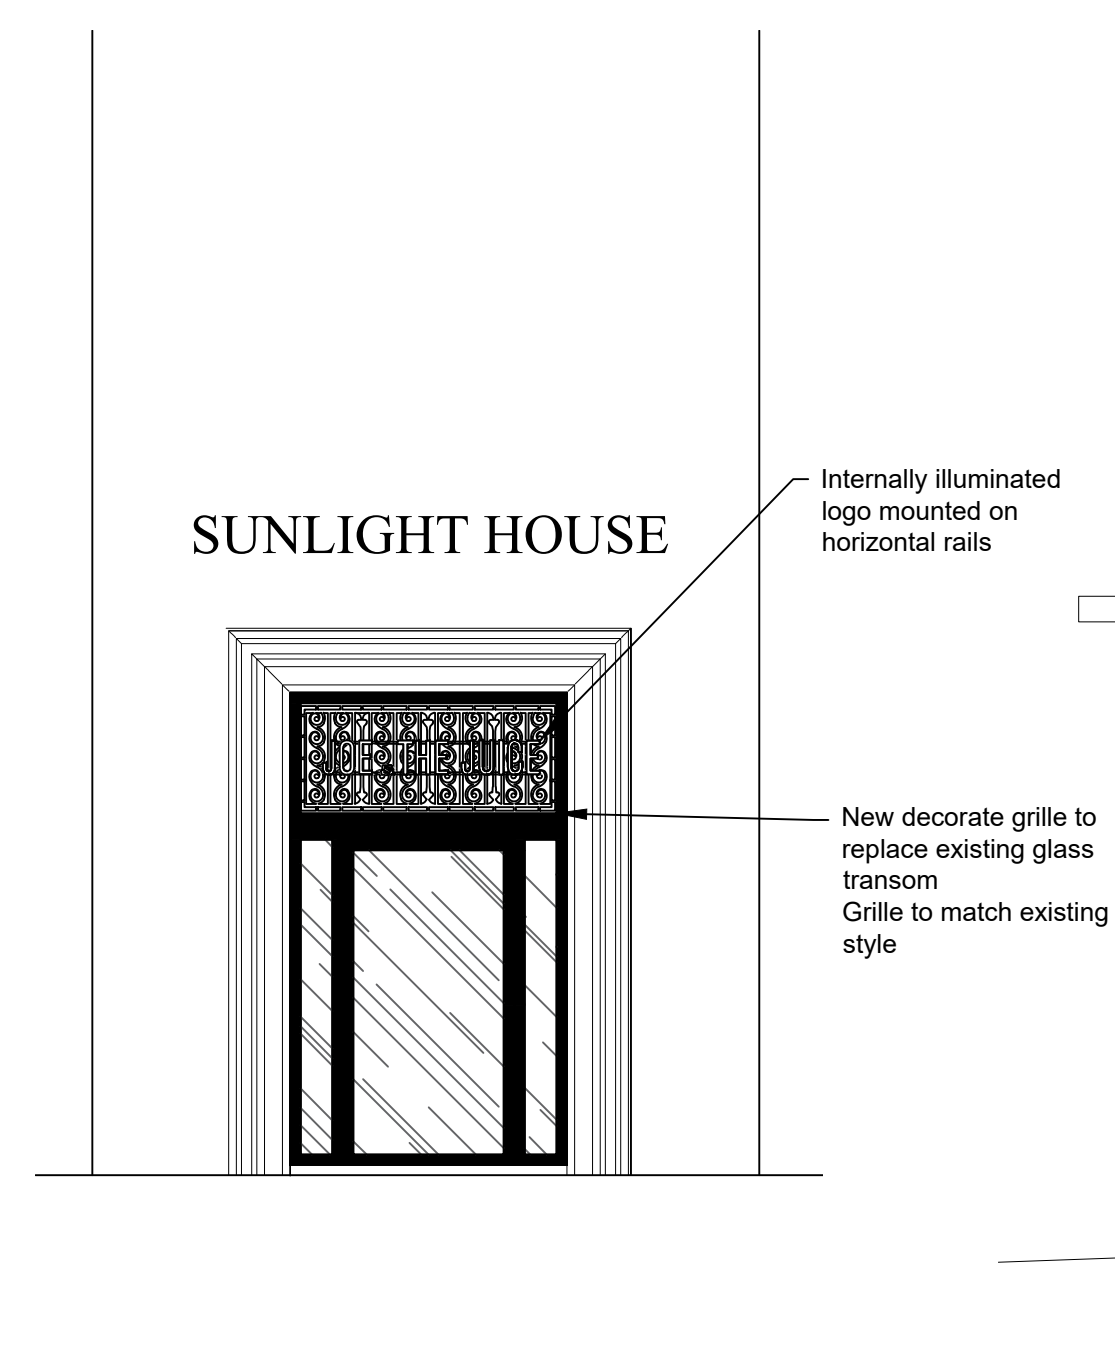

12 Part South Elevation | Quay Street Side


Scale: 1:50@A1

12 Corner Elevation

Scale: 1:50@A1


12 Part East Elevation | Little Quay Street Side

Scale: 1:50@A1

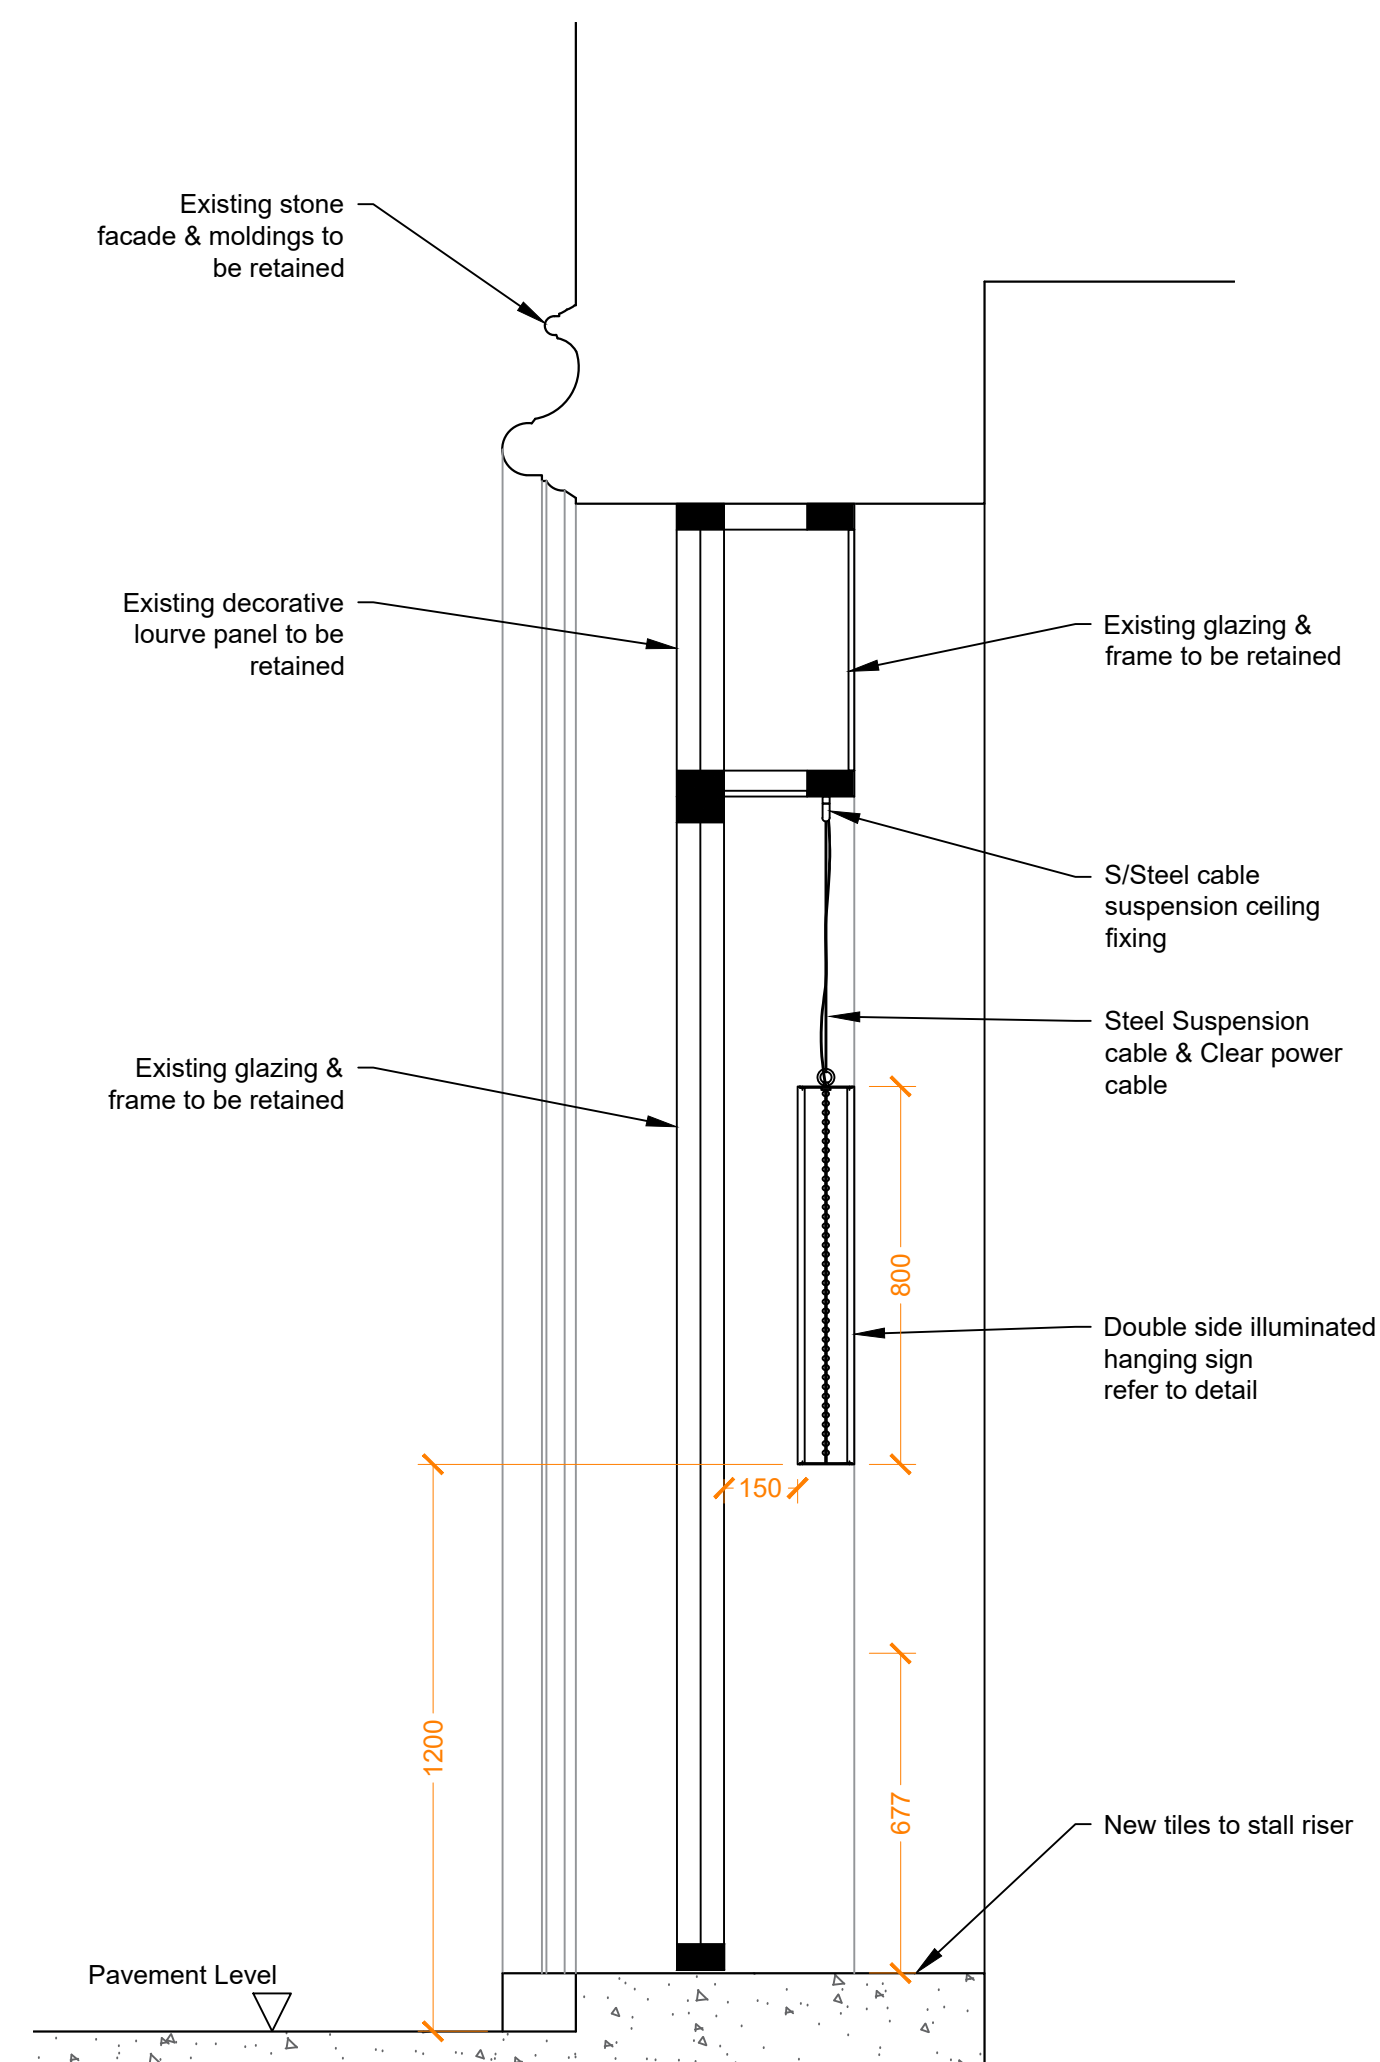


12 Section AA

Scale: 1:16@A1

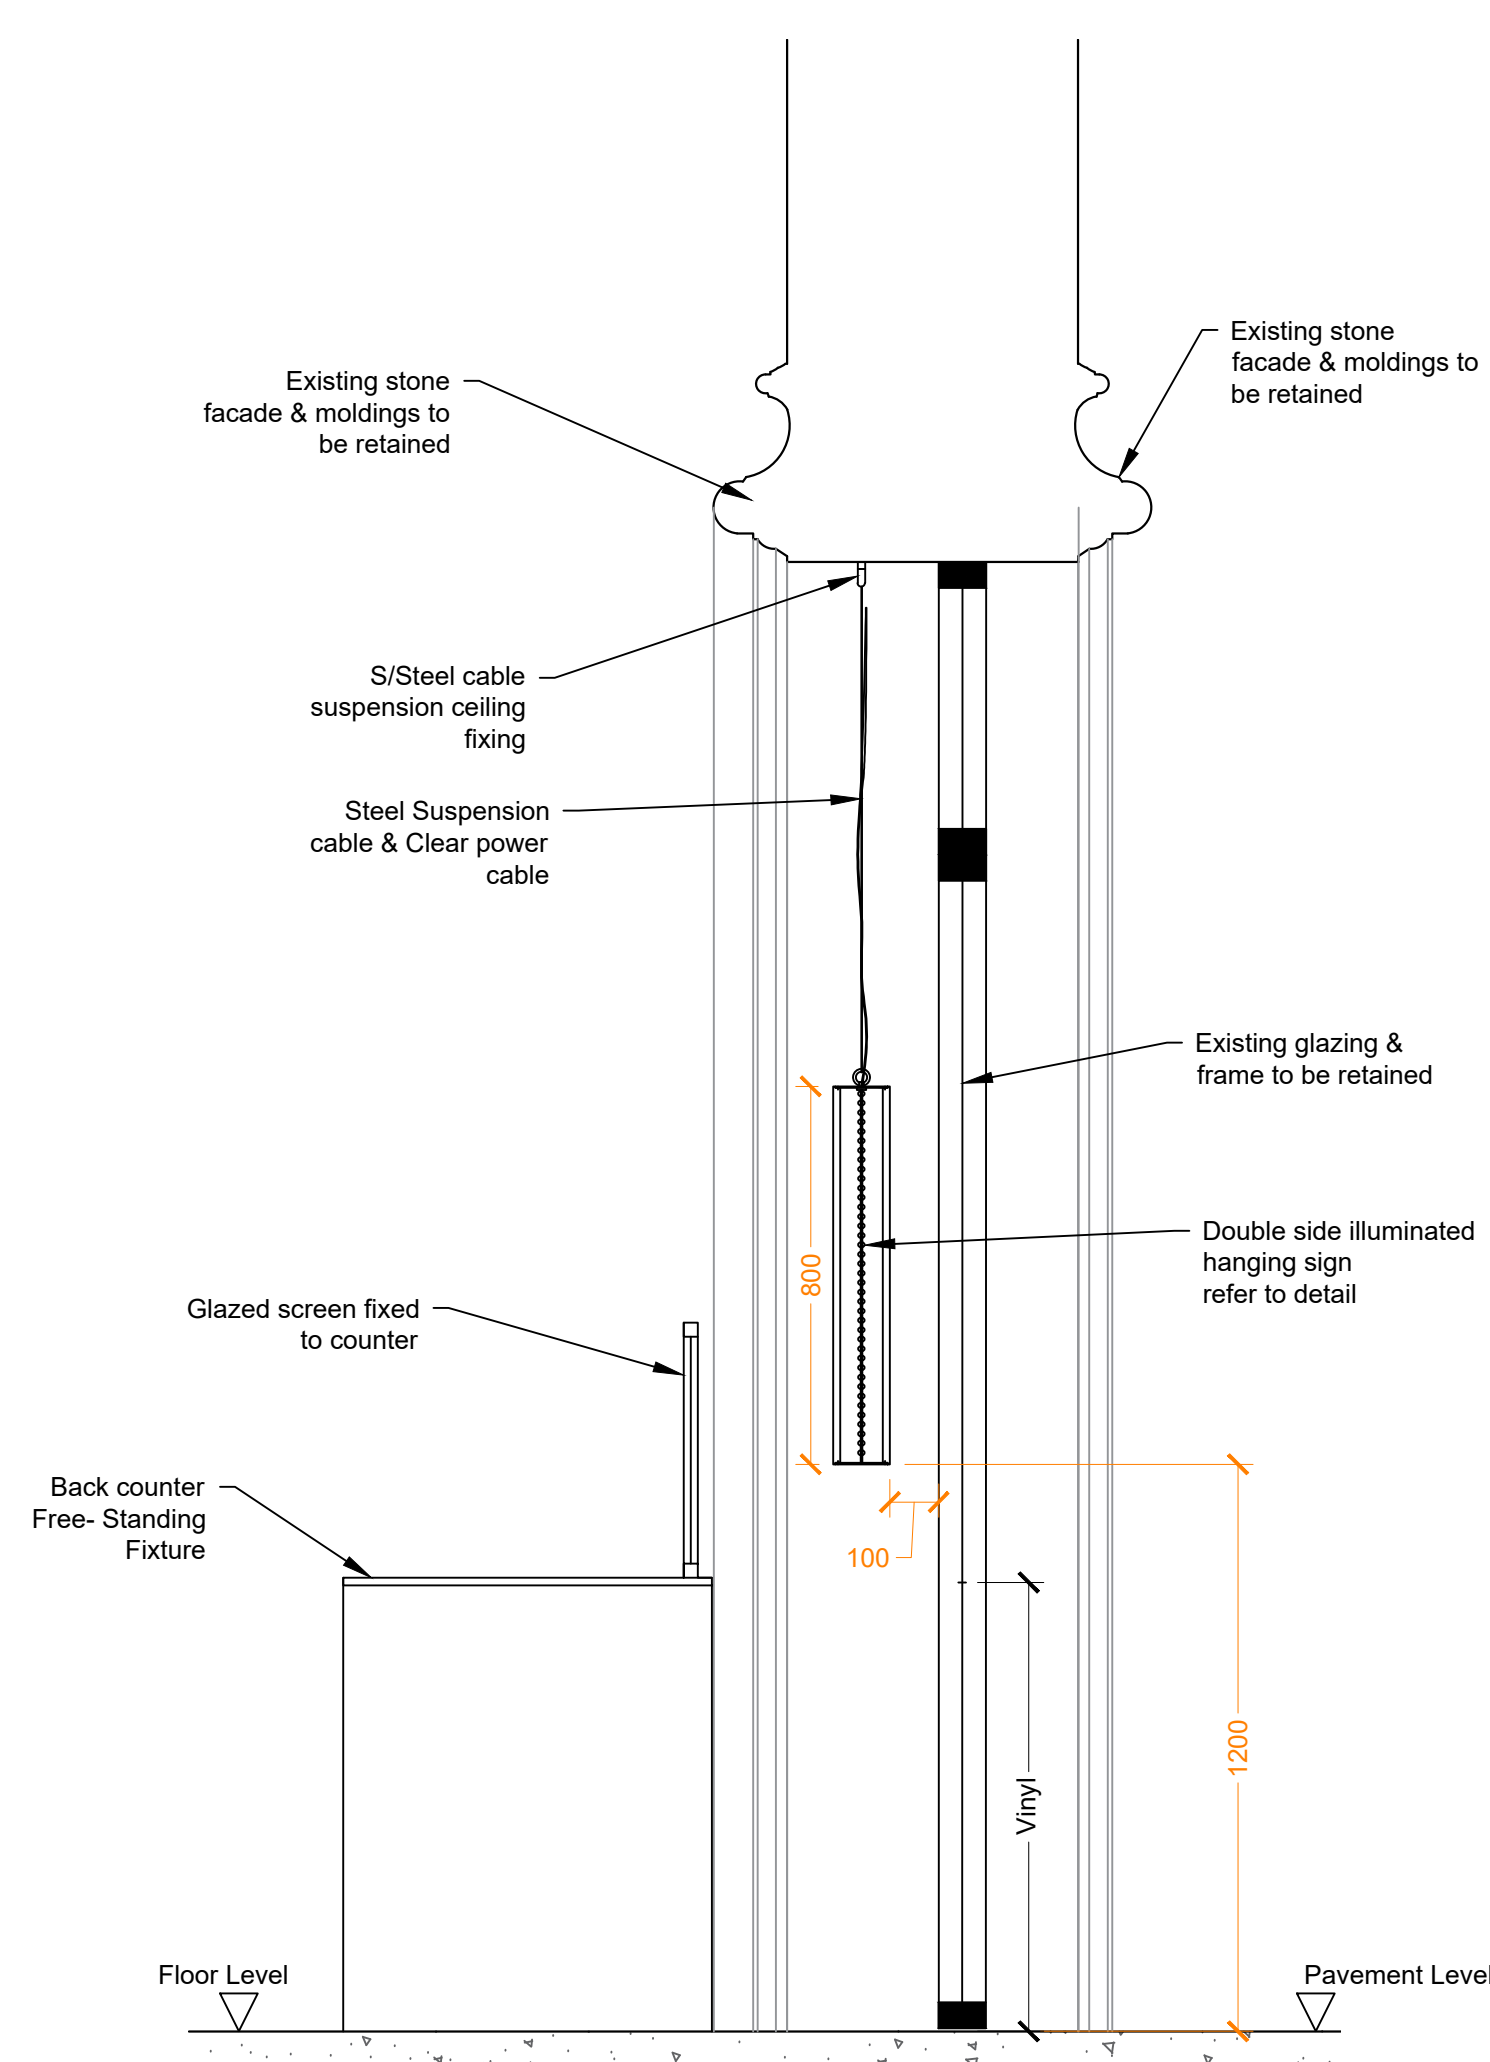

12 Section BB

Scale: 1:16@A1

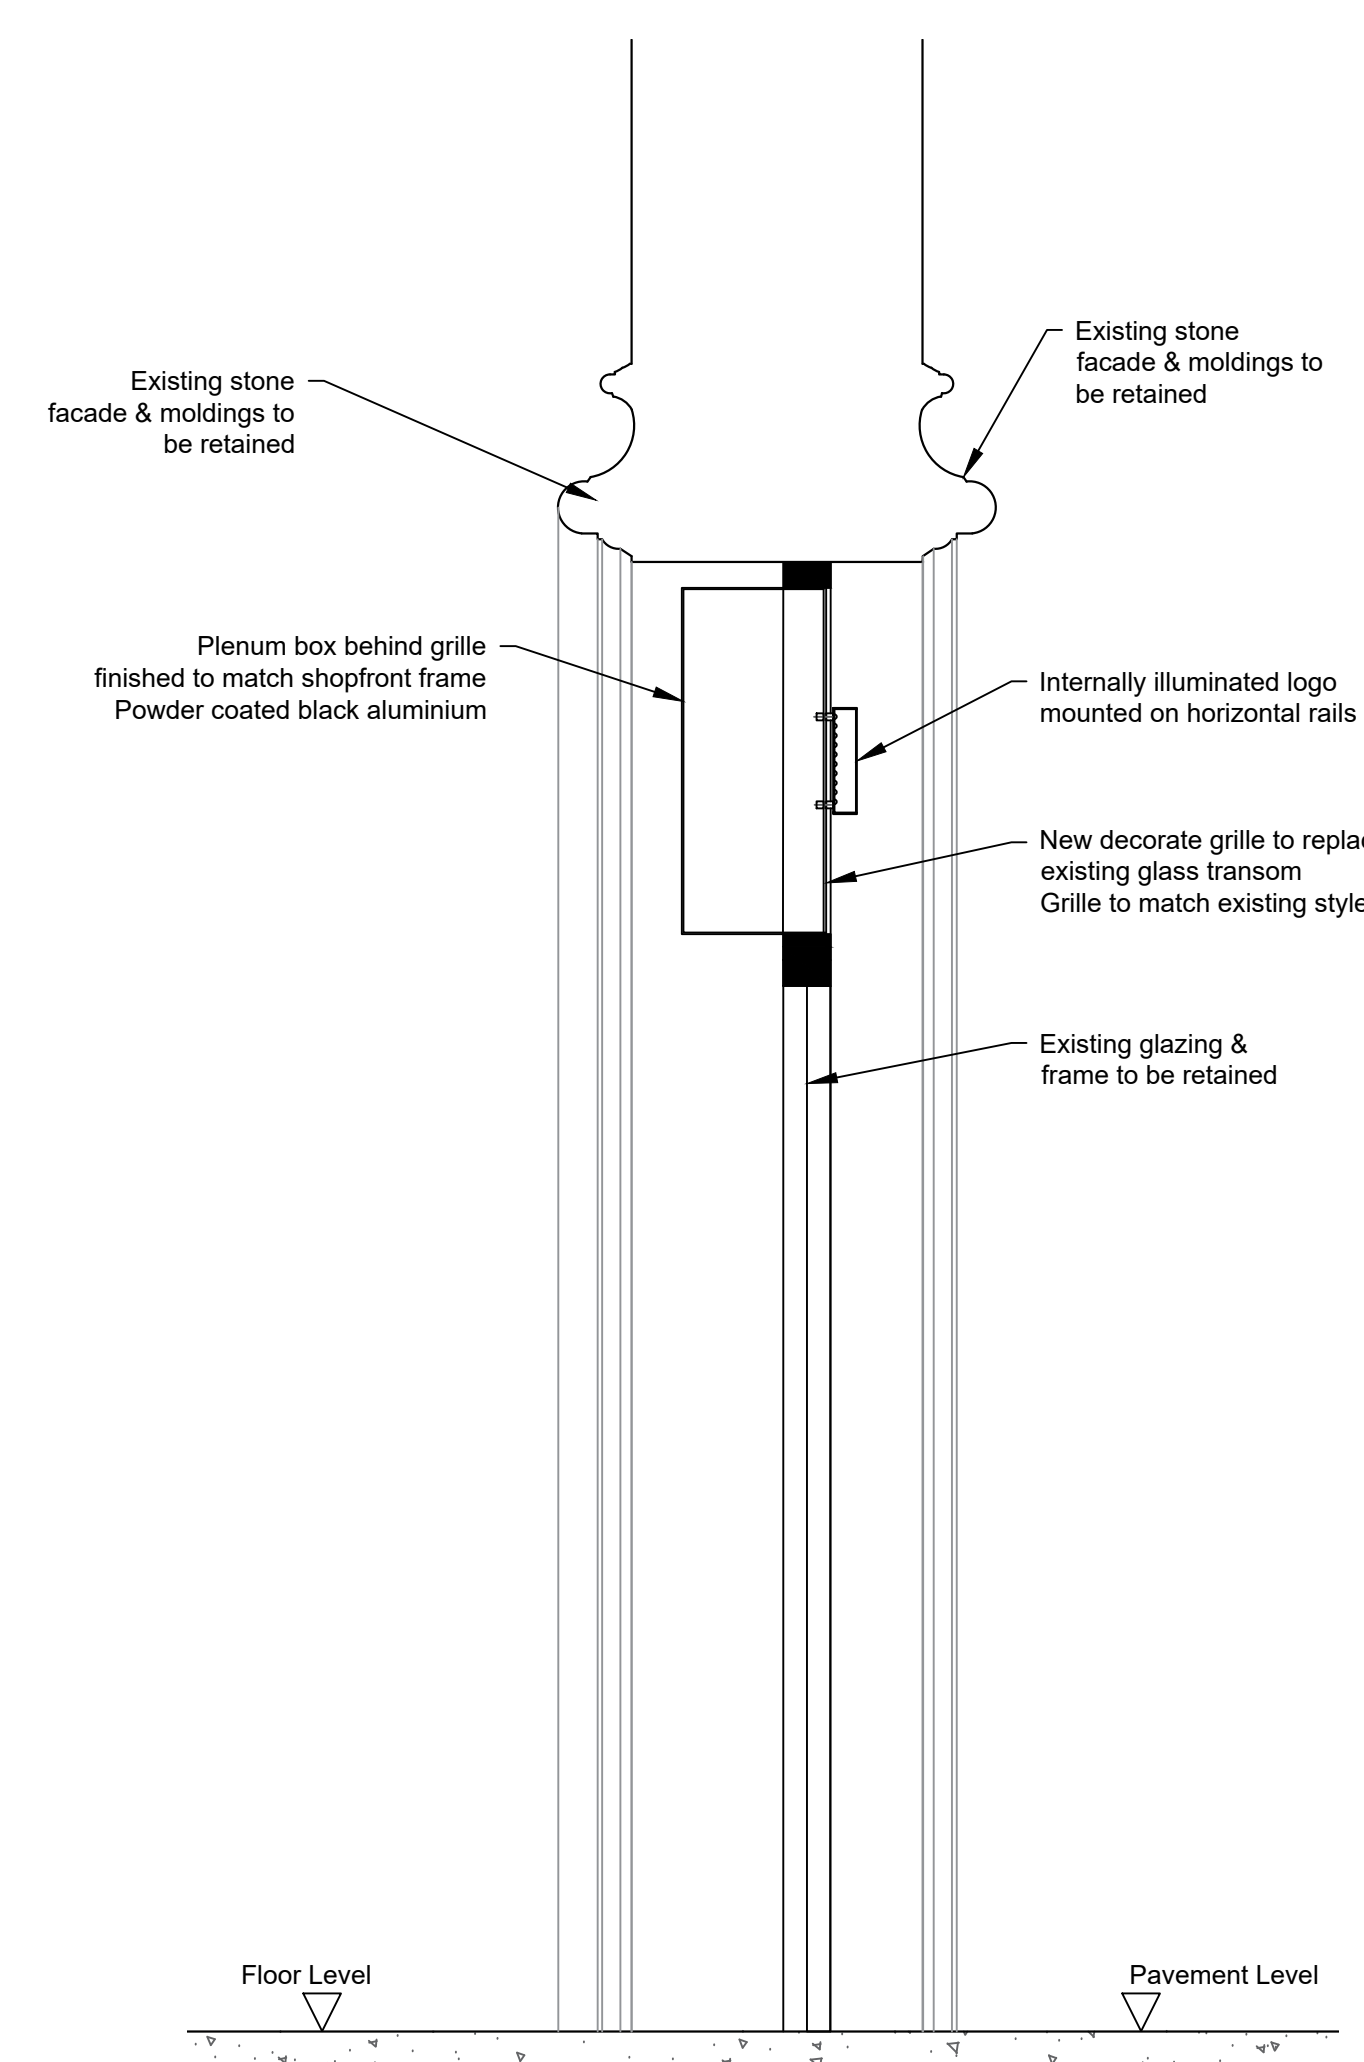

12 Section CC

Scale: 1:16@A1

REVISION	DATE	DETAILS
PROJECT		
Unit 3 Sunlight House Manchester		
DRAWING TITLE		
JOE THE JUICE		
FLOOR		
External		
DRAWING TITLE		
South & East Elevations		
SCALE		PAPER SIZE
1:50		A1
DRAWING NUMBER		REVISION
7063-12.2		A
DRAWN BY	DATE	
SE	27.11.25	
STATUS		
L1		
adu@designtime.com www.designtime.com 2-Work, 7 Cutter Mill Thyfield North WF1 5FY		