

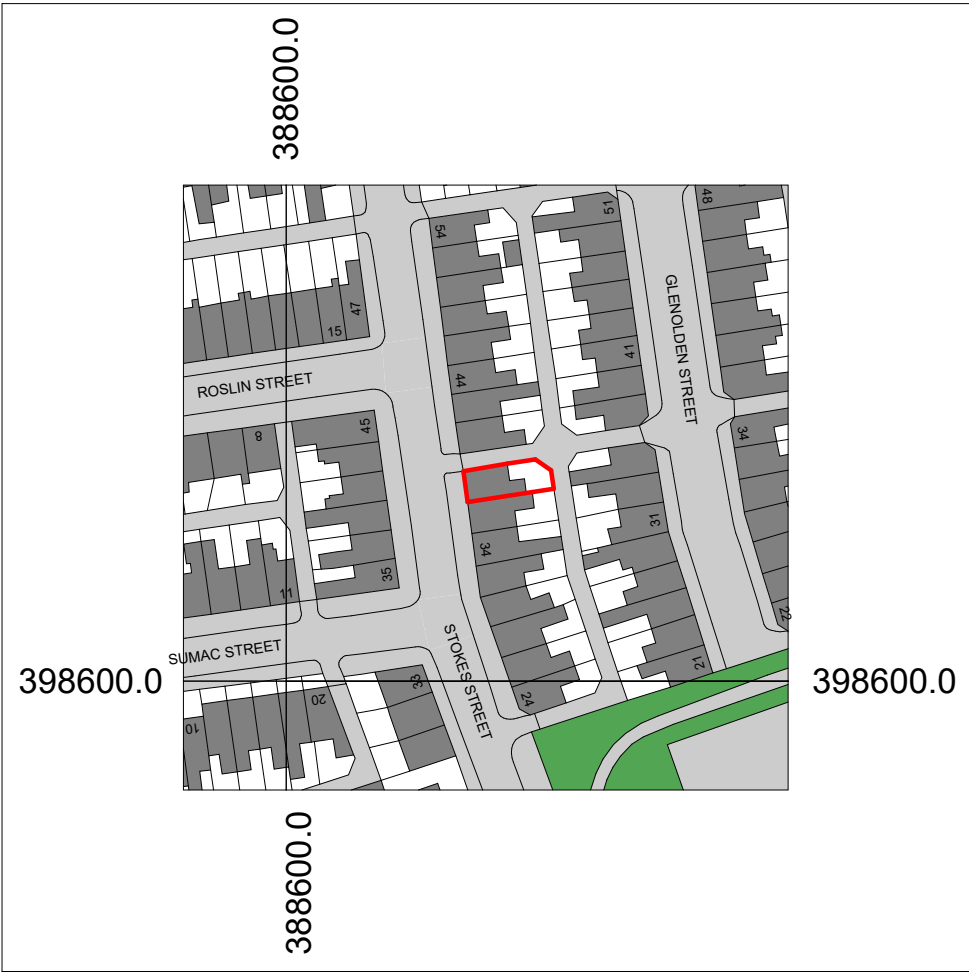


Location Plan
1 : 1250

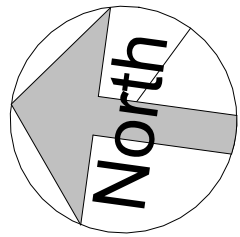

Site Plan
1 : 200

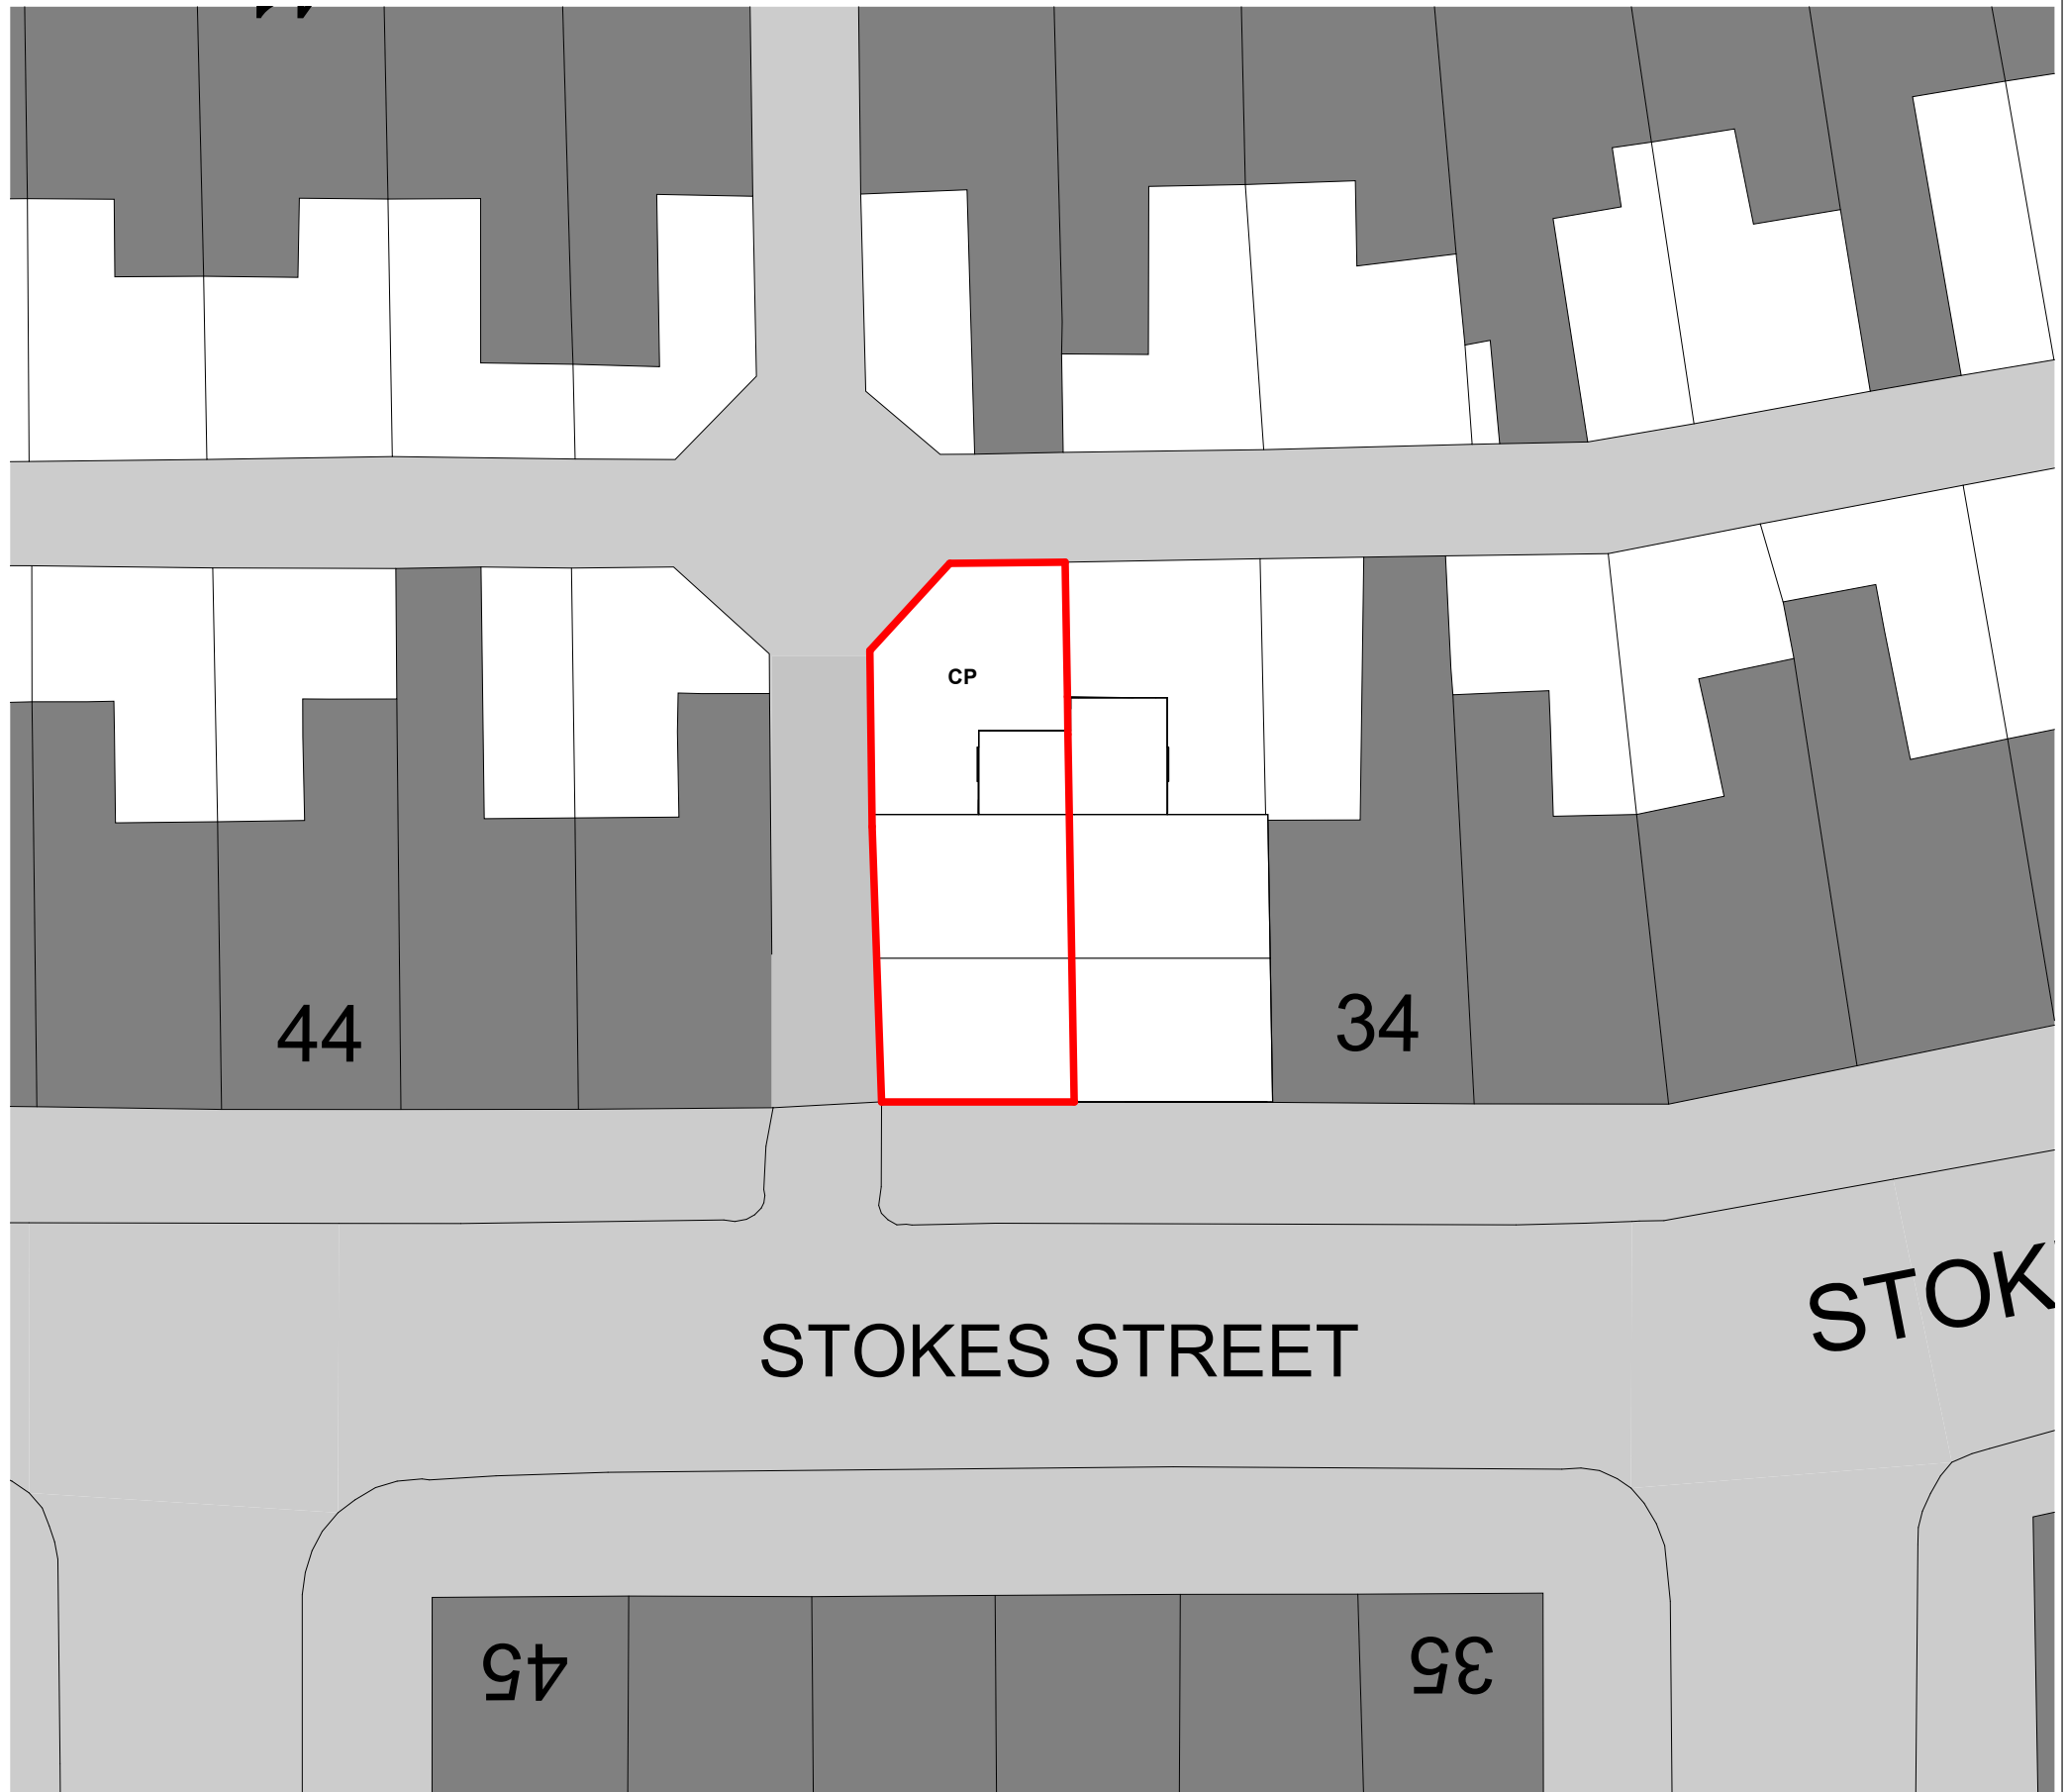

COPYRIGHT © ALL RIGHTS RESERVED BY ARCHITEK BDC LTD. DRAWING INDICATES DESIGN INTENT ONLY. NOT TO BE USED FOR CONSTRUCTION UNLESS STATED SO. TO BE READ IN CONJUNCTION WITH OTHER DRAWINGS OR SPECIFICATION WHERE PROVIDED.

ARCHITEK
BUILDING DESIGN CONSULTANCY

0161 511 8479
vikas@architek.uk
916 Stockport Road, Levenshulme, Manchester, M19 3AB

No.	Description	Date
P1	Issue to Planning	14.01.2026

PROJECT		ADDRESS		CLIENT		
Change of Use - Class C3a to Class C2		38 Stokes Street, Manchester M11 4QD		Saira Blbi		
		SHEET		Date 13.01.2026	Project number 1367	Scale (@ A3) As indicated
Manchester City Council		Location and Site Plan		Drawn by NM	DRAWING NUMBER	
				Checked by VA	A101	REV P1
PURPOSE OF ISSUE						
PLANNING						