


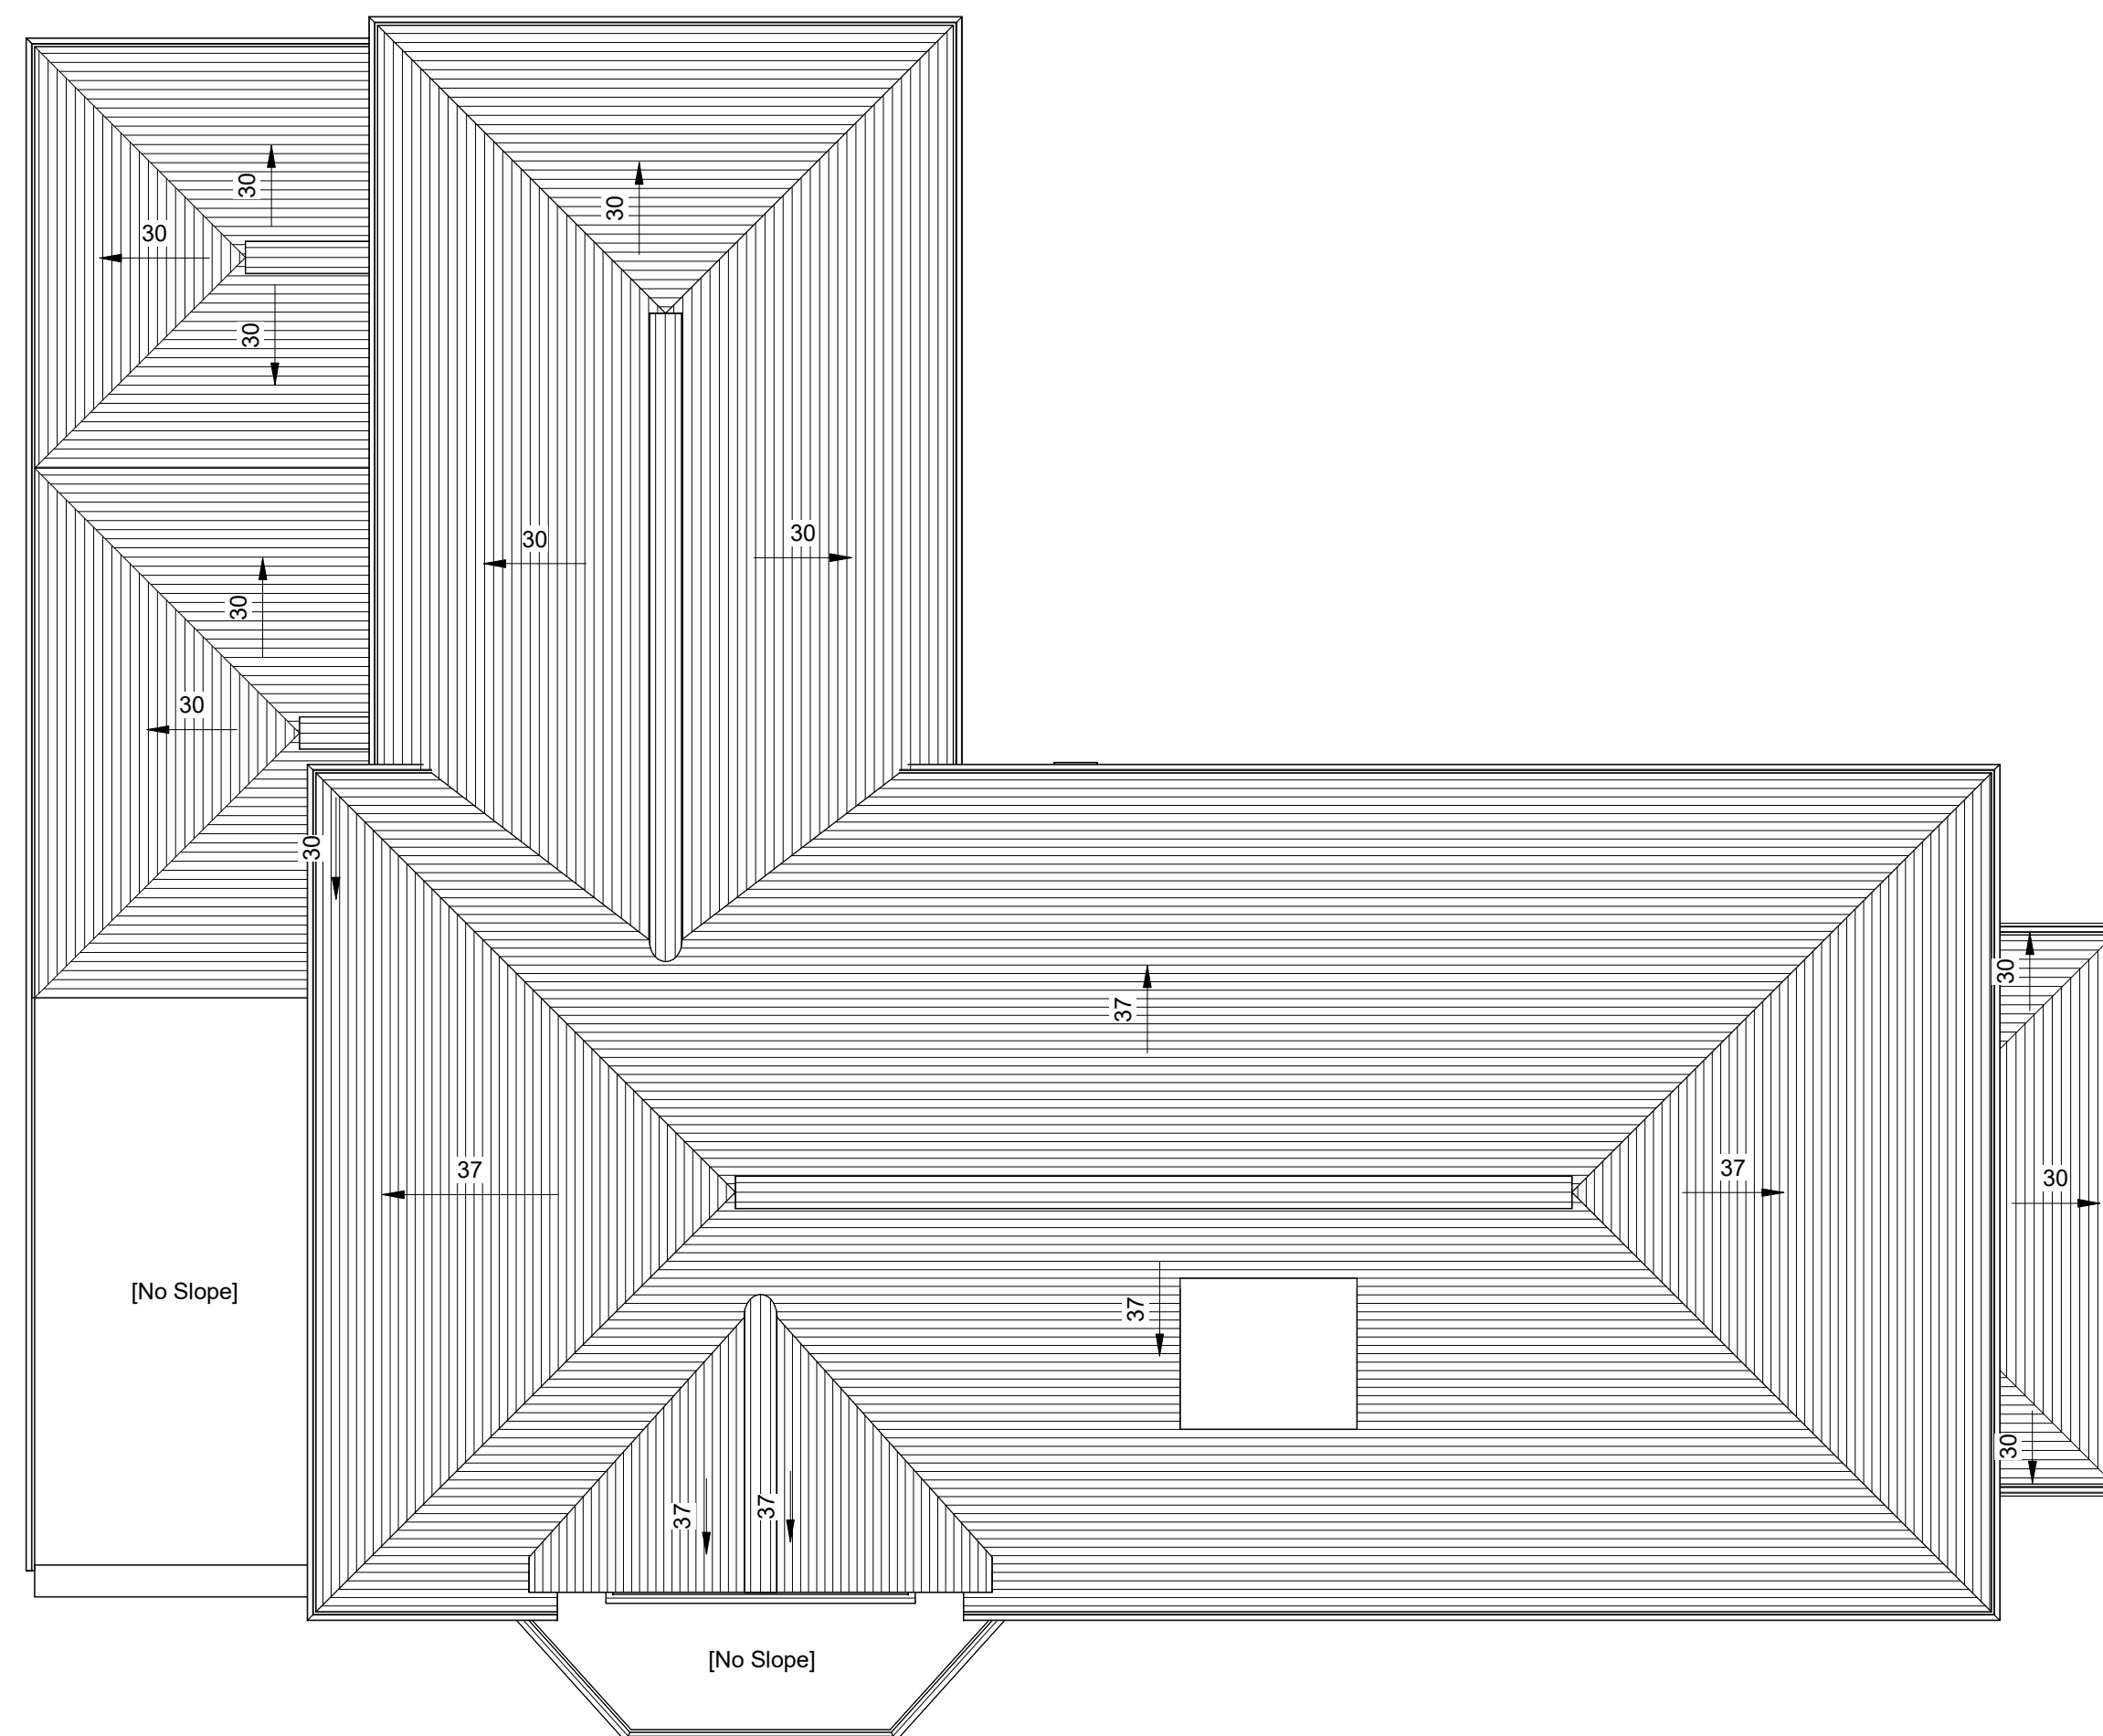

South
(Principal)
1 Elevation

4 East Elevation

Client Name: Mr G Harb	
Project Name:	
100 Wythenshawe Road	
Existing Roof Plan	
Project number	P30
Date	23.11.24
Drawn by	AH
Checked by	ARC
Sheet Number:	
P030-ARC-01-XX-00-A-03003	
Scale	1 : 50 @ A1