



Dimensioning

Figured dimensions only to be taken from these designs and drawings. Work to annotated dimensions only. All dimensions to be checked on site. Architectural designers to be informed immediately of any discrepancies before work proceeds. Drawings are to be read in conjunction with relevant specifications, structural engineers and service engineers' drawings.

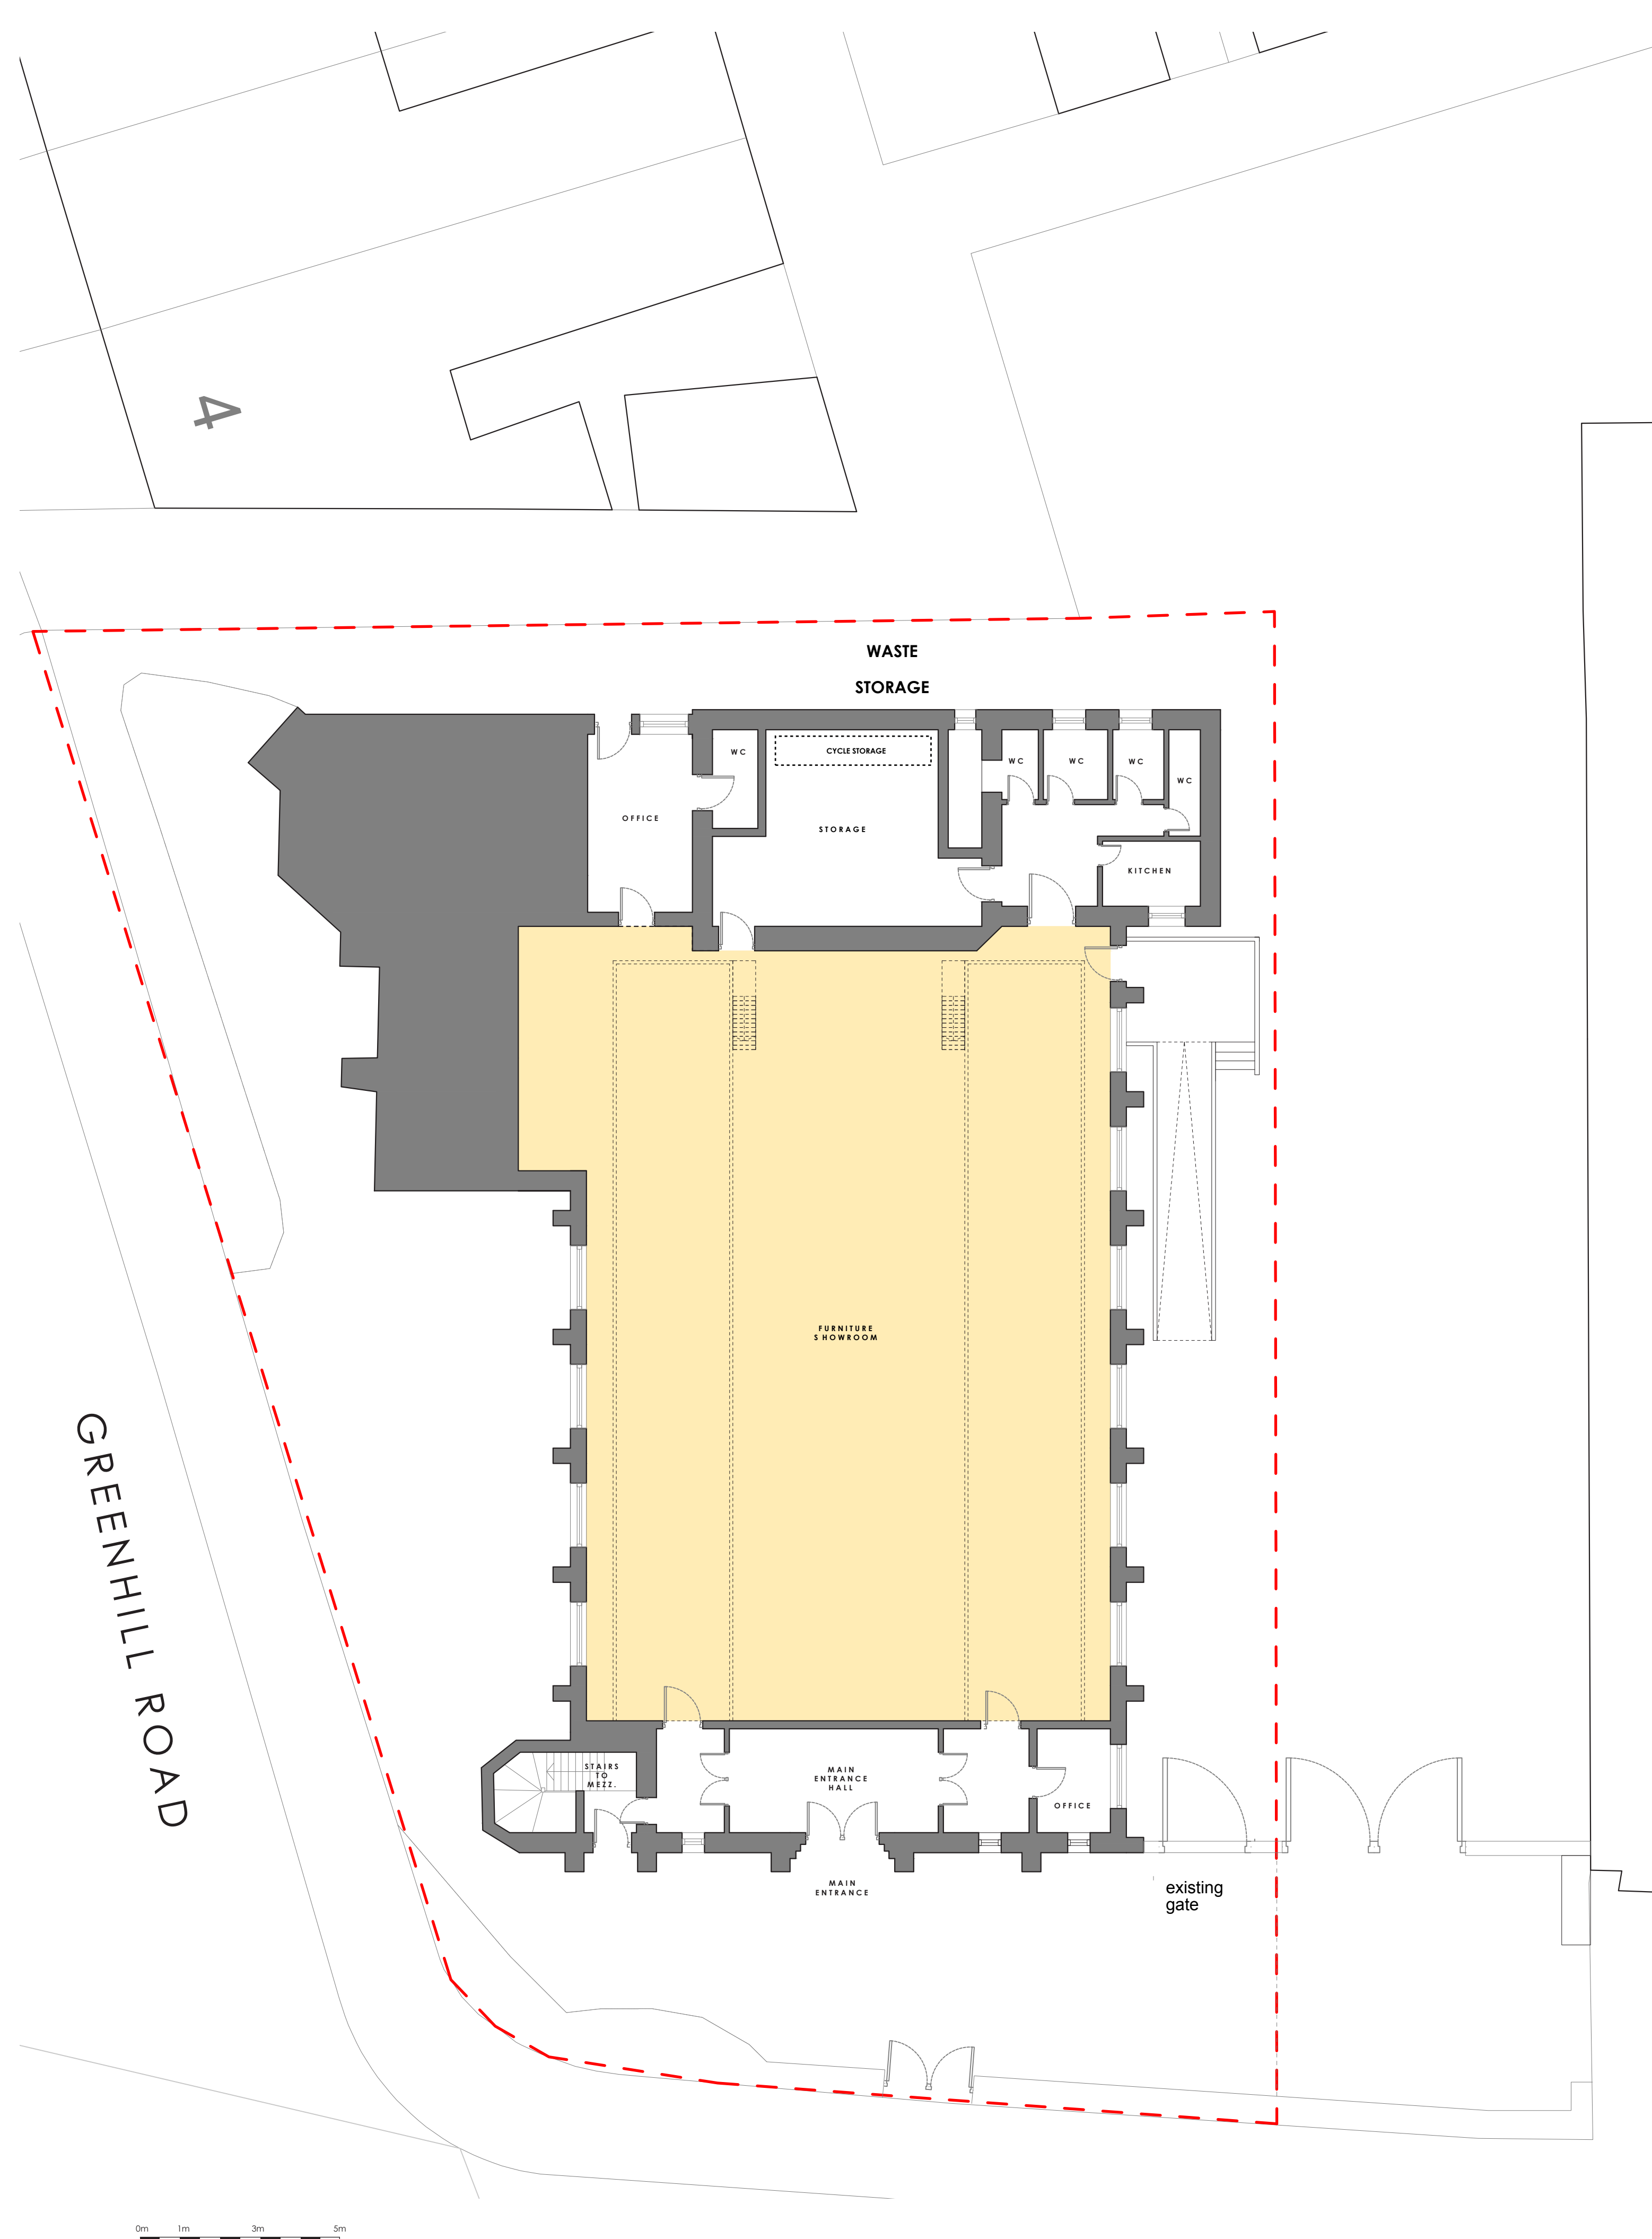

PROPOSED GROUND FLOOR PLAN

1:100 @ A1

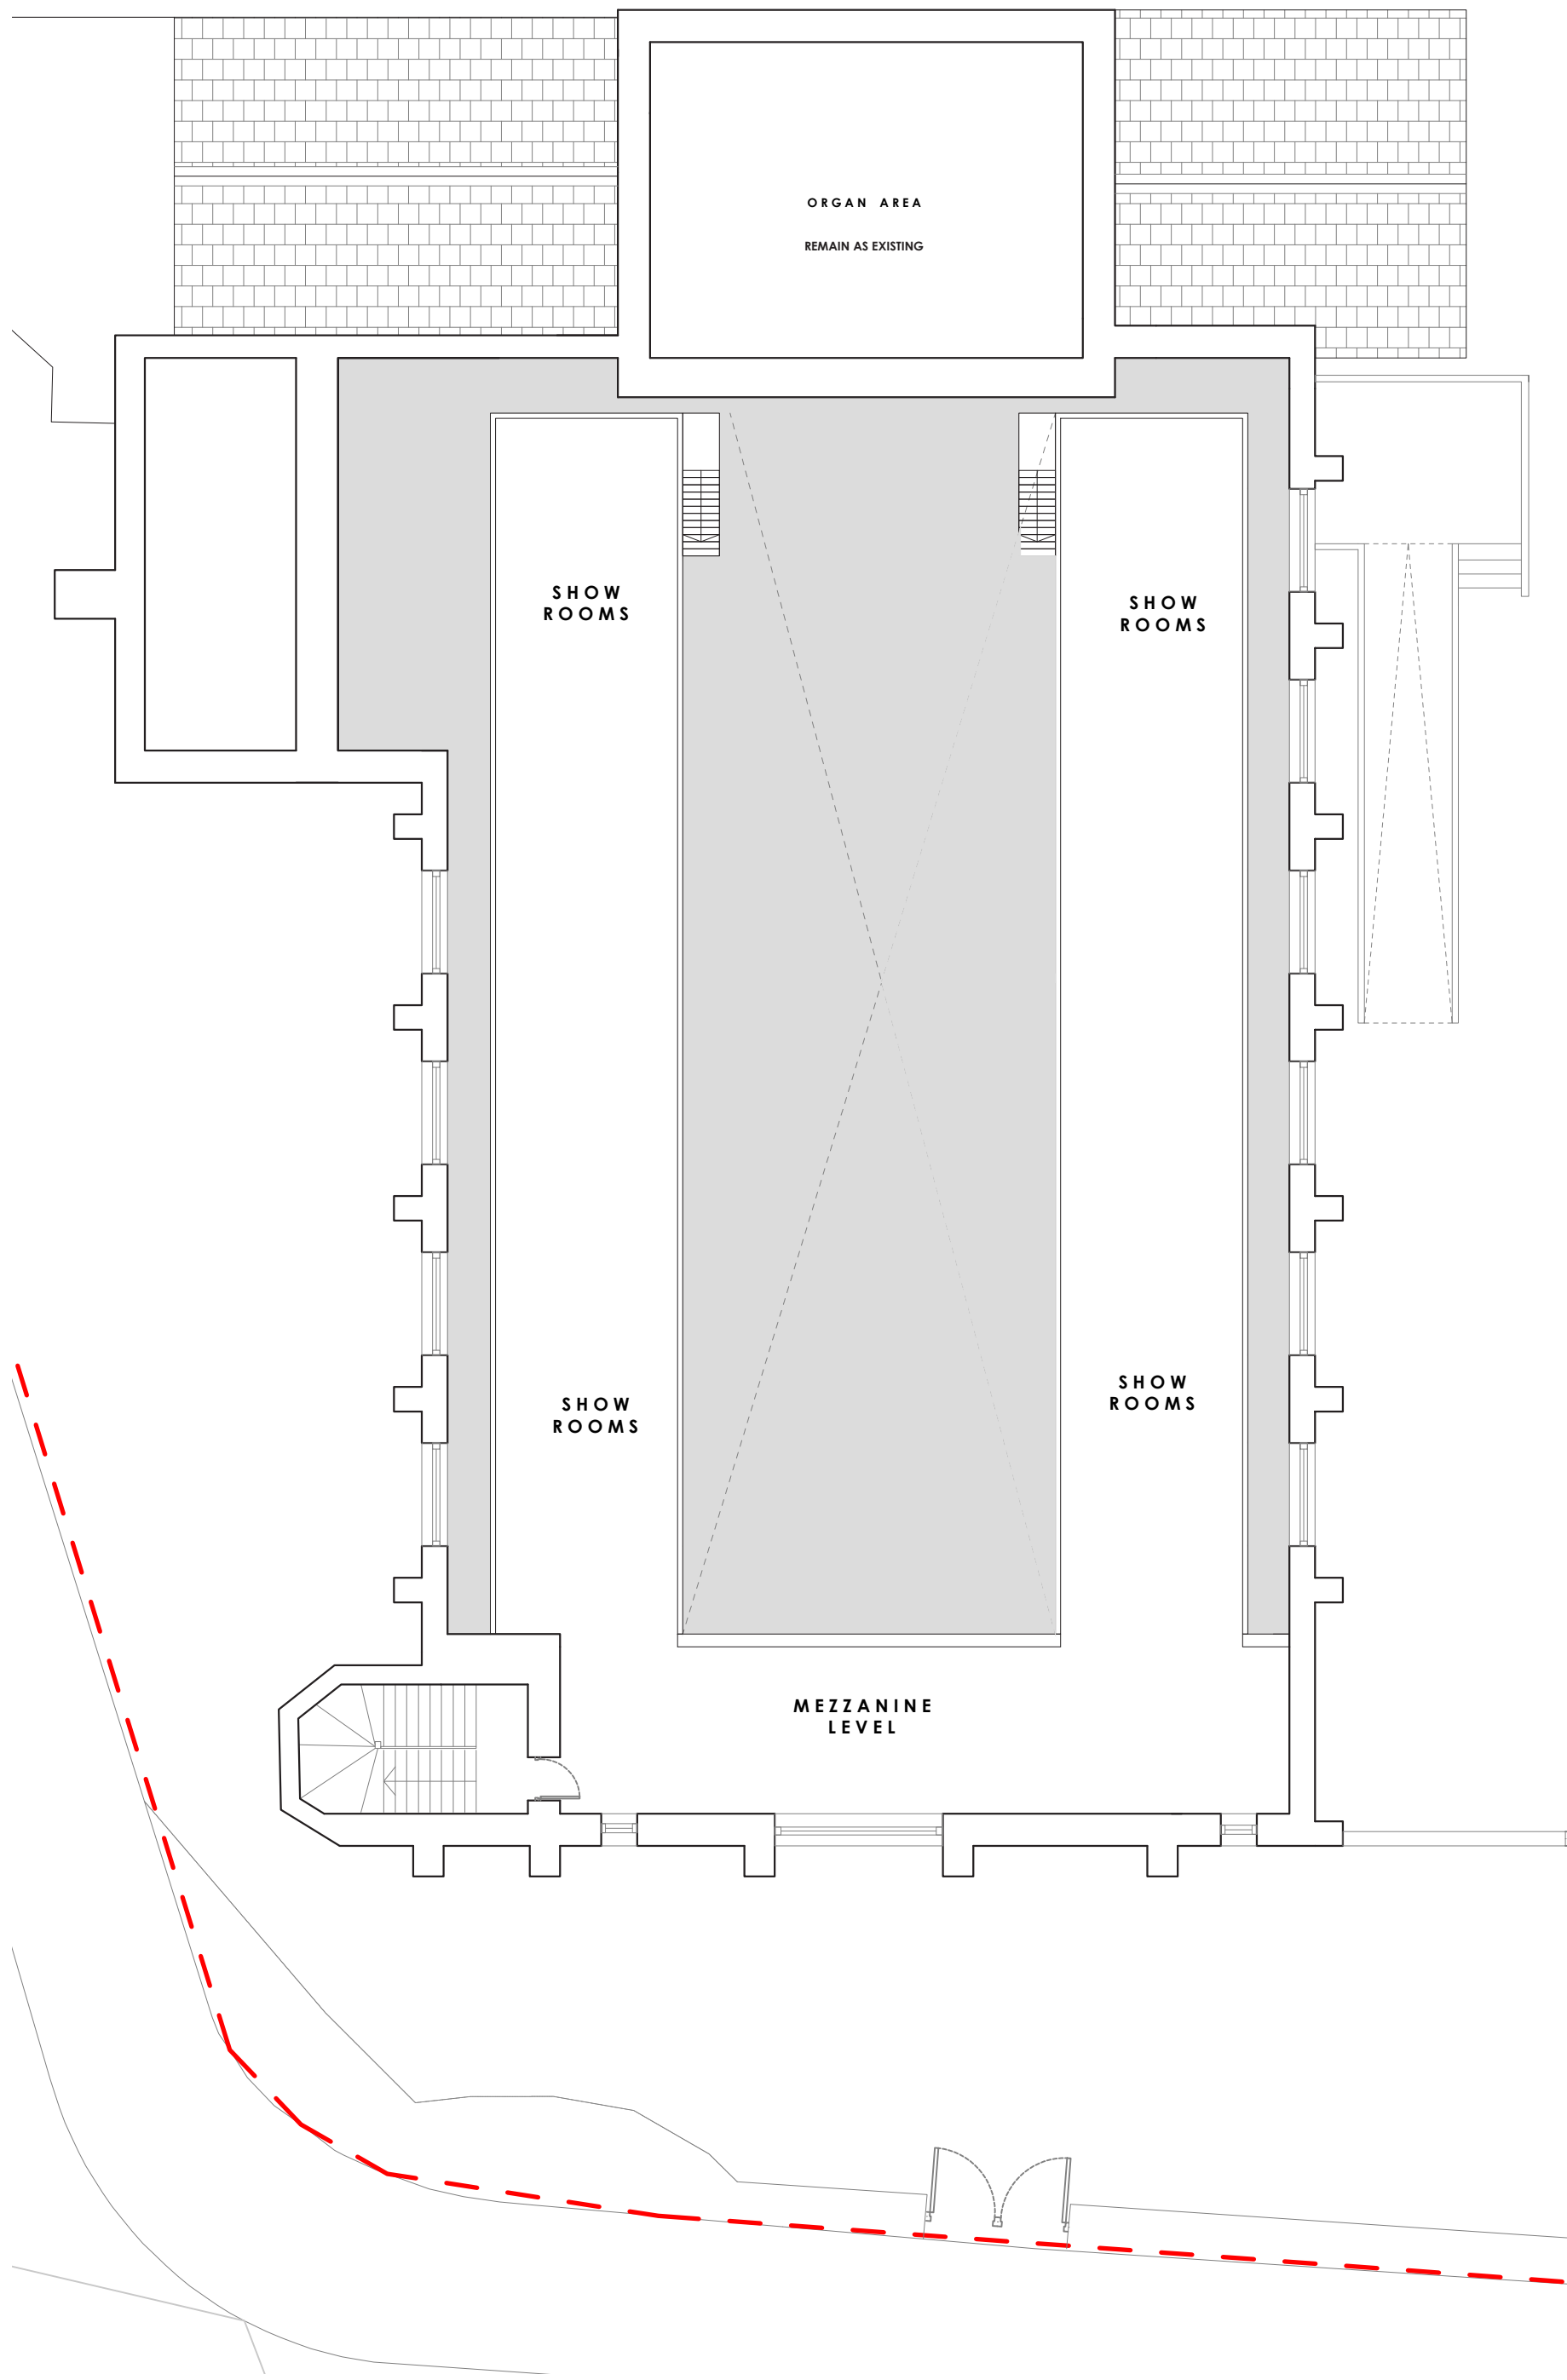

PROPOSED MEZZANINE LEVEL

1:100 @ A1

Rev	Date	Description
A	24/10/25	Issued to Planning
B	12/02/26	Cycle storage added



SALEEM
ARCHITECTS

CLIENT:
-

PROJECT:
Trinity United Church
Cheetham Hill
M8 9LG

TITLE:
Proposed Plans

REV:
B

SCALE:
1:100 @ A1

DATE:
Oct 2025

DRAWING NO.
Sheet 3