



 

LOCATION PLAN

1:1250

 


2.2M HIGH FENCE

DASH DENOTES OUTLINE
OF EXISTING SINGLE
STOREY OUTRIGGER TO
BE REMOVED

BLUE DENOTES
PROPOSED SINGLE
STOREY REAR EXTENSION

PROPOSED BLOCK PLAN

1:50

 

FRONT GARDEN NOT SHOWN

FENCE ON BOUNDARY
CONIFER HEDGE ON
NEIGHBOUR SIDE

ROOF GLAZING


DECKING

DARK GREY COPING

DARK GREY ROOF
MEMBRANE



PROPOSED ROOF PLAN

1:50

 

NEW INLINE PV PANELS

EXISTING ROOF TILE
REPLACED WITH SLATE

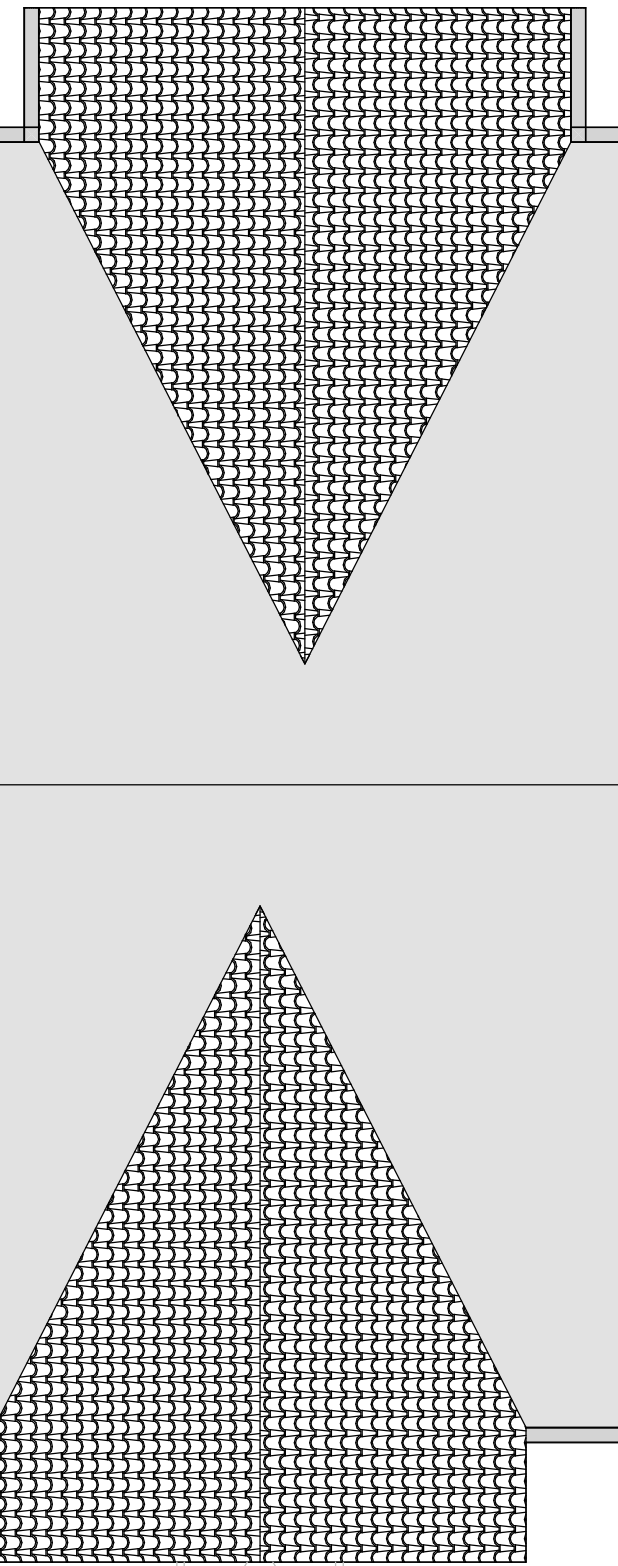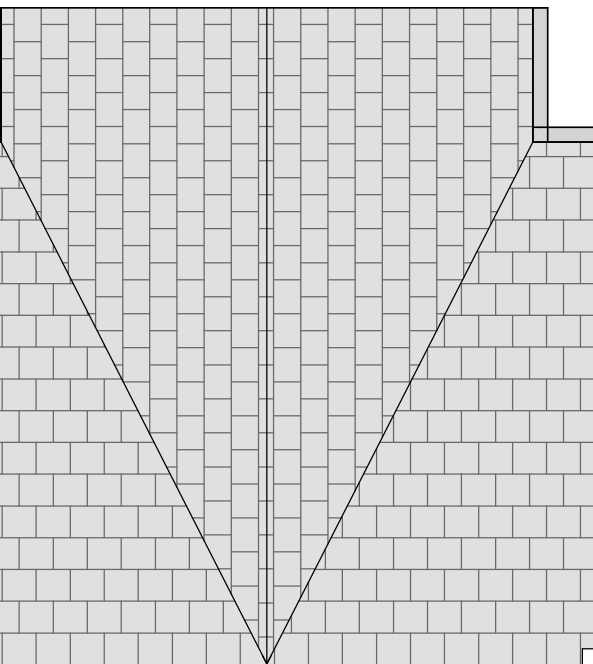

GREY METAL STANDING
SEAM ROOF

Location Plan

North Point

The contractor must verify all dimensions on site before commencing any work or fabrication drawings. If this drawing exceeds the quantities taken in any way GTA North are to be informed before the work is initiated. Only figured dimensions are to be taken from this drawing. Do not scale off this drawing. Drawings are based on Ordnance Survey and / or existing record drawings - design and drawing content is subject to detailed Site Survey, Structural Survey, Site Investigations, Planning and Statutory Requirements and Approvals. Authorised reproduction from Ordnance Survey Map with permission of the Controller of Her Majesty's Stationery Office. Crown Copyright reserved. GTA North Limited Copyright. Guy Taylor Associates is a trading name of GTA North Limited.

Drawing Notes:

PL01 PLANNING APPLICATION

CR

05.12.2025

Rev: Description:

Revised By:

Issue Date:

Project:

147 Nicolas Road, M21 9LS

Drawing

PROPOSED LOCATION, BLOCK PLAN
AND ROOF PLAN

Scale: As indicated@A1

Original Issue Date:

Original Drawn AM

Original Checked CR

Drawing

25-0032 -10-000

Revision:

PL01

Reason For Issue:


PLANNING APPLICATION

Swan Buildings
20 Swan Street, Manchester M4 5JW
T: 0161 826 1042 M: 07914 402 101

manchester@guytaylorassociates.co.uk


www.guytaylorassociates.co.uk



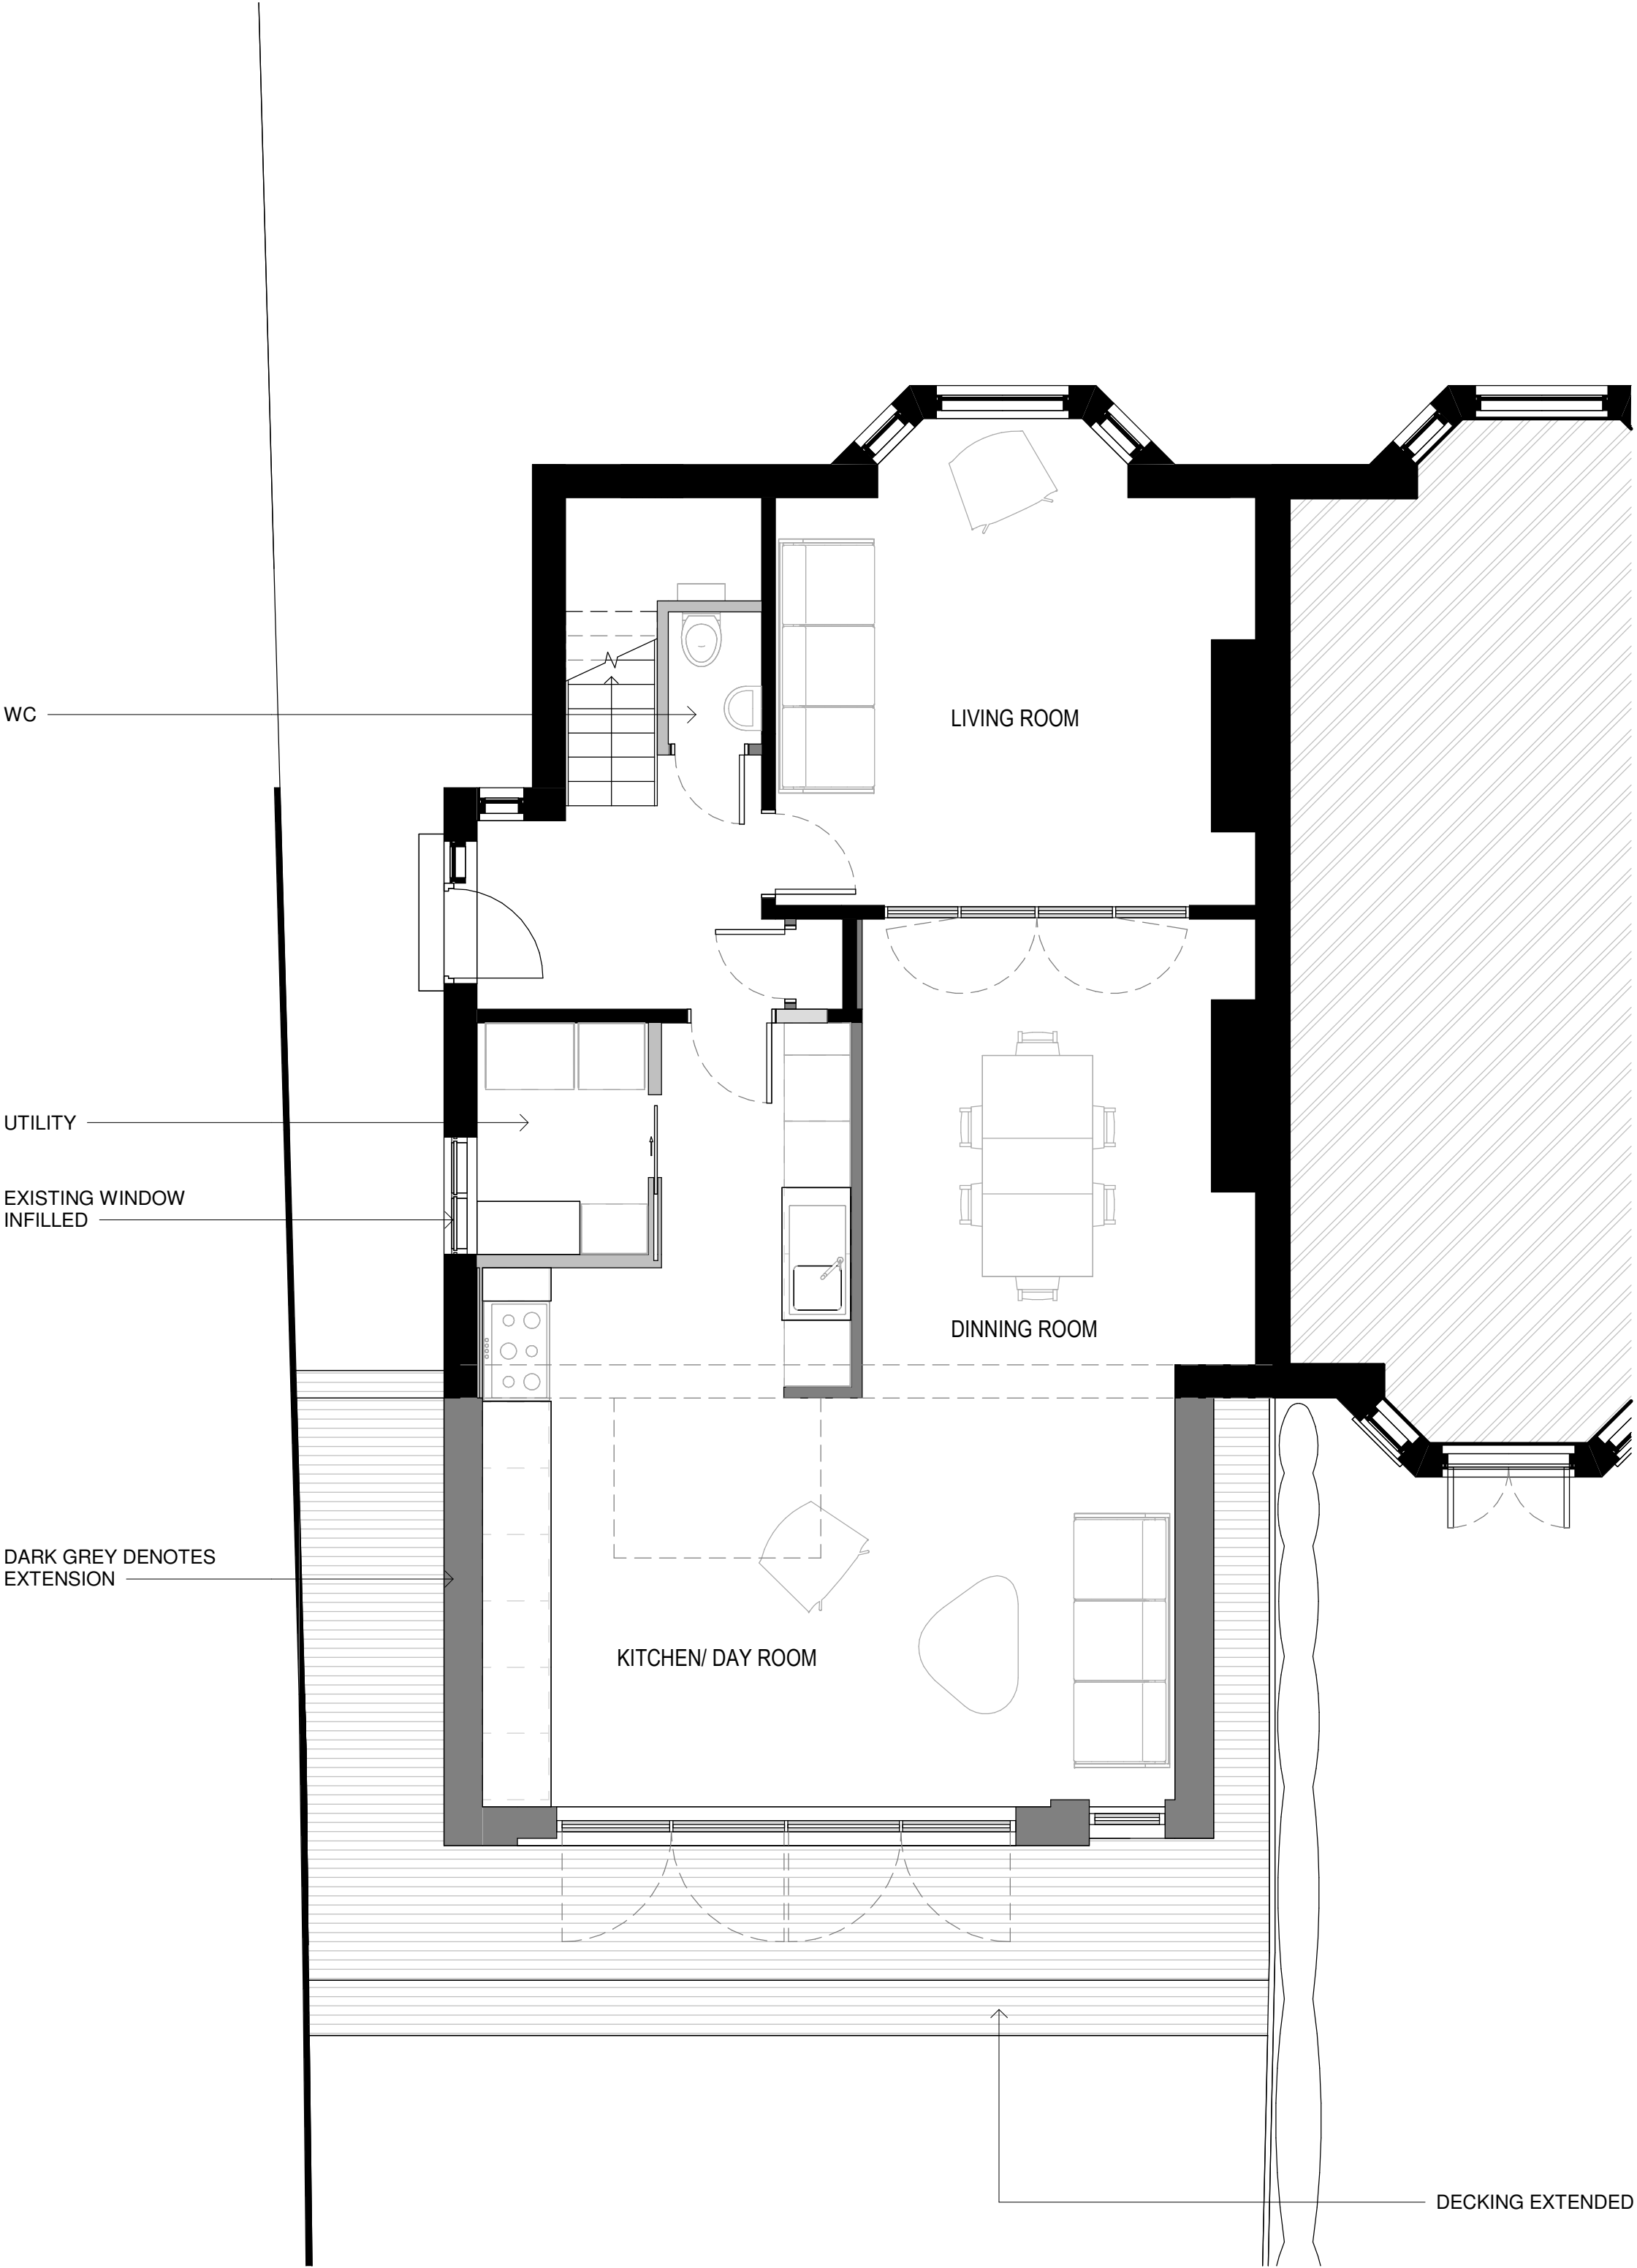

PROPOSED GROUND FLOOR

1 : 50

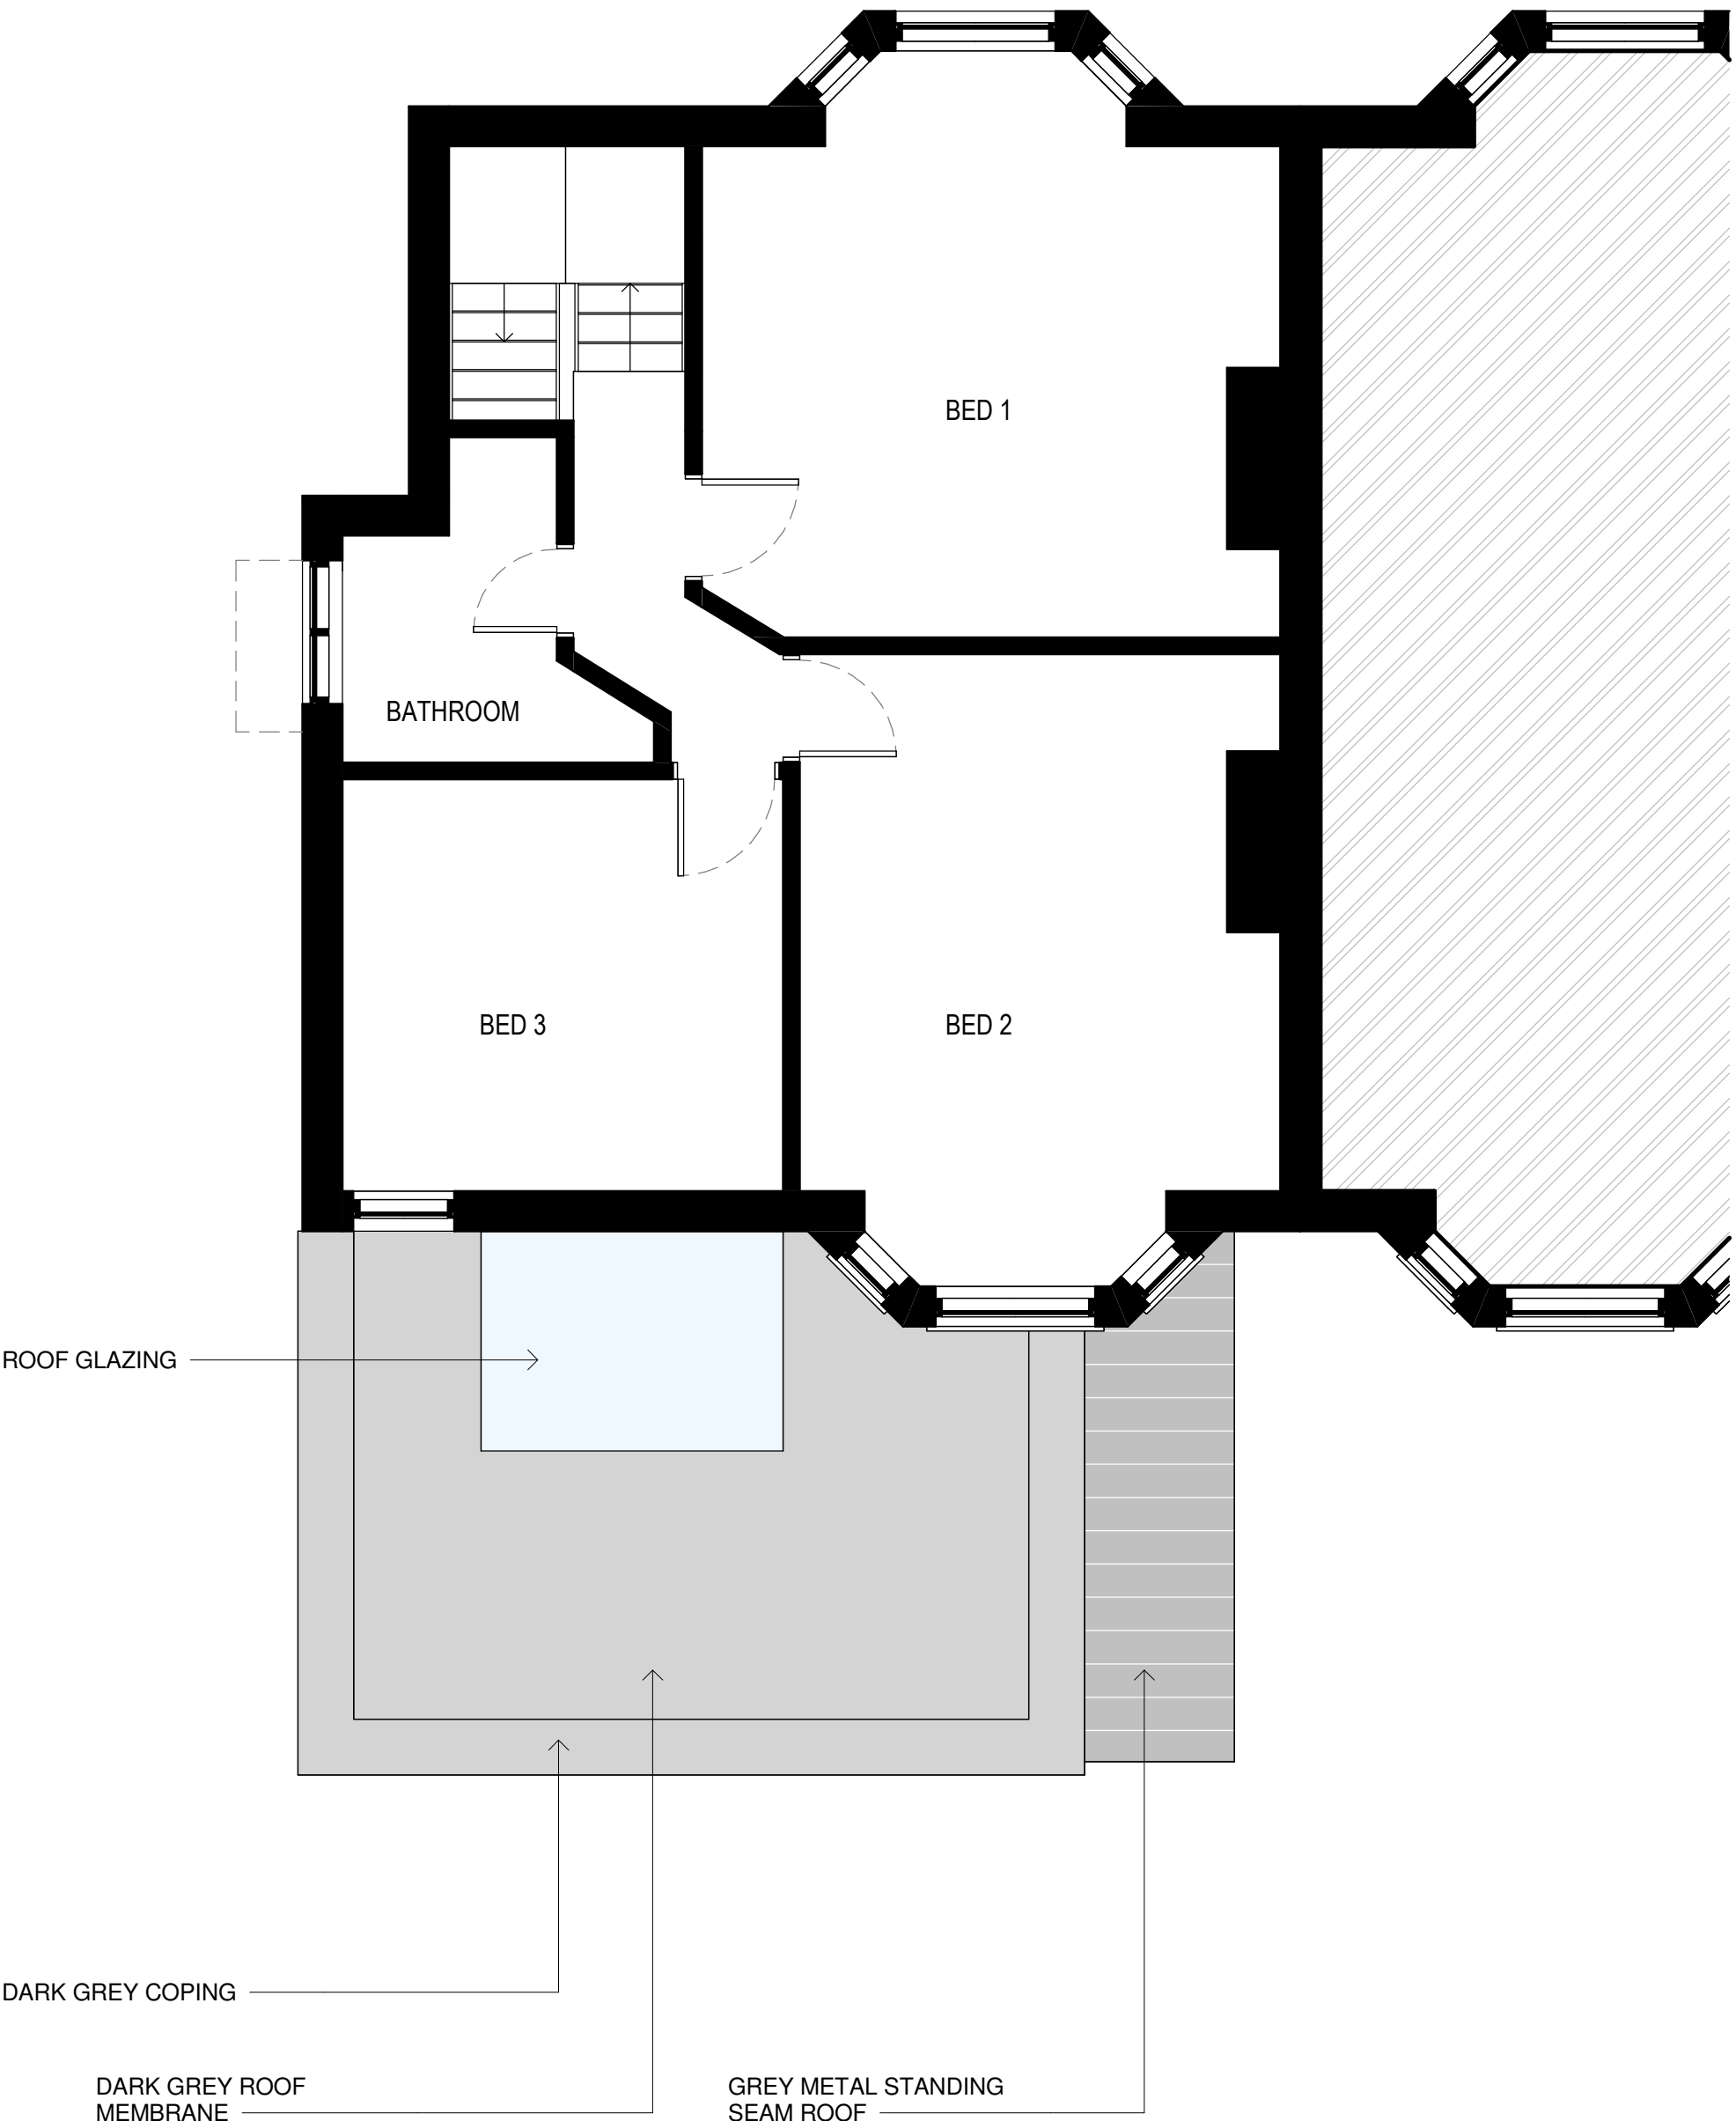

PROPOSED FIRST FLOOR

1 : 50



PL01	PLANNING APPLICATION	CR	05.12.2025
Rev:	Description:	Revised By:	Issue Date:

Project:
147 Nicolas Road, M21 9LS

Drawing
PROPOSED FLOOR PLANS

Scale:	1 : 50@A1	Original Issue Date:
Original Drawn	CR	Original Checked CR

Drawing
25-0032 -20-001


Revision:
PL01

Reason For Issue:
PLANNING APPLICATION

Swan Buildings
20 Swan Street, Manchester M4 5JW
T: 0161 826 1042 M: 07914 402 101
manchester@guytaylorassociates.co.uk


**GUY
TAYLOR**
ASSOCIATES

www.guytaylorassociates.co.uk

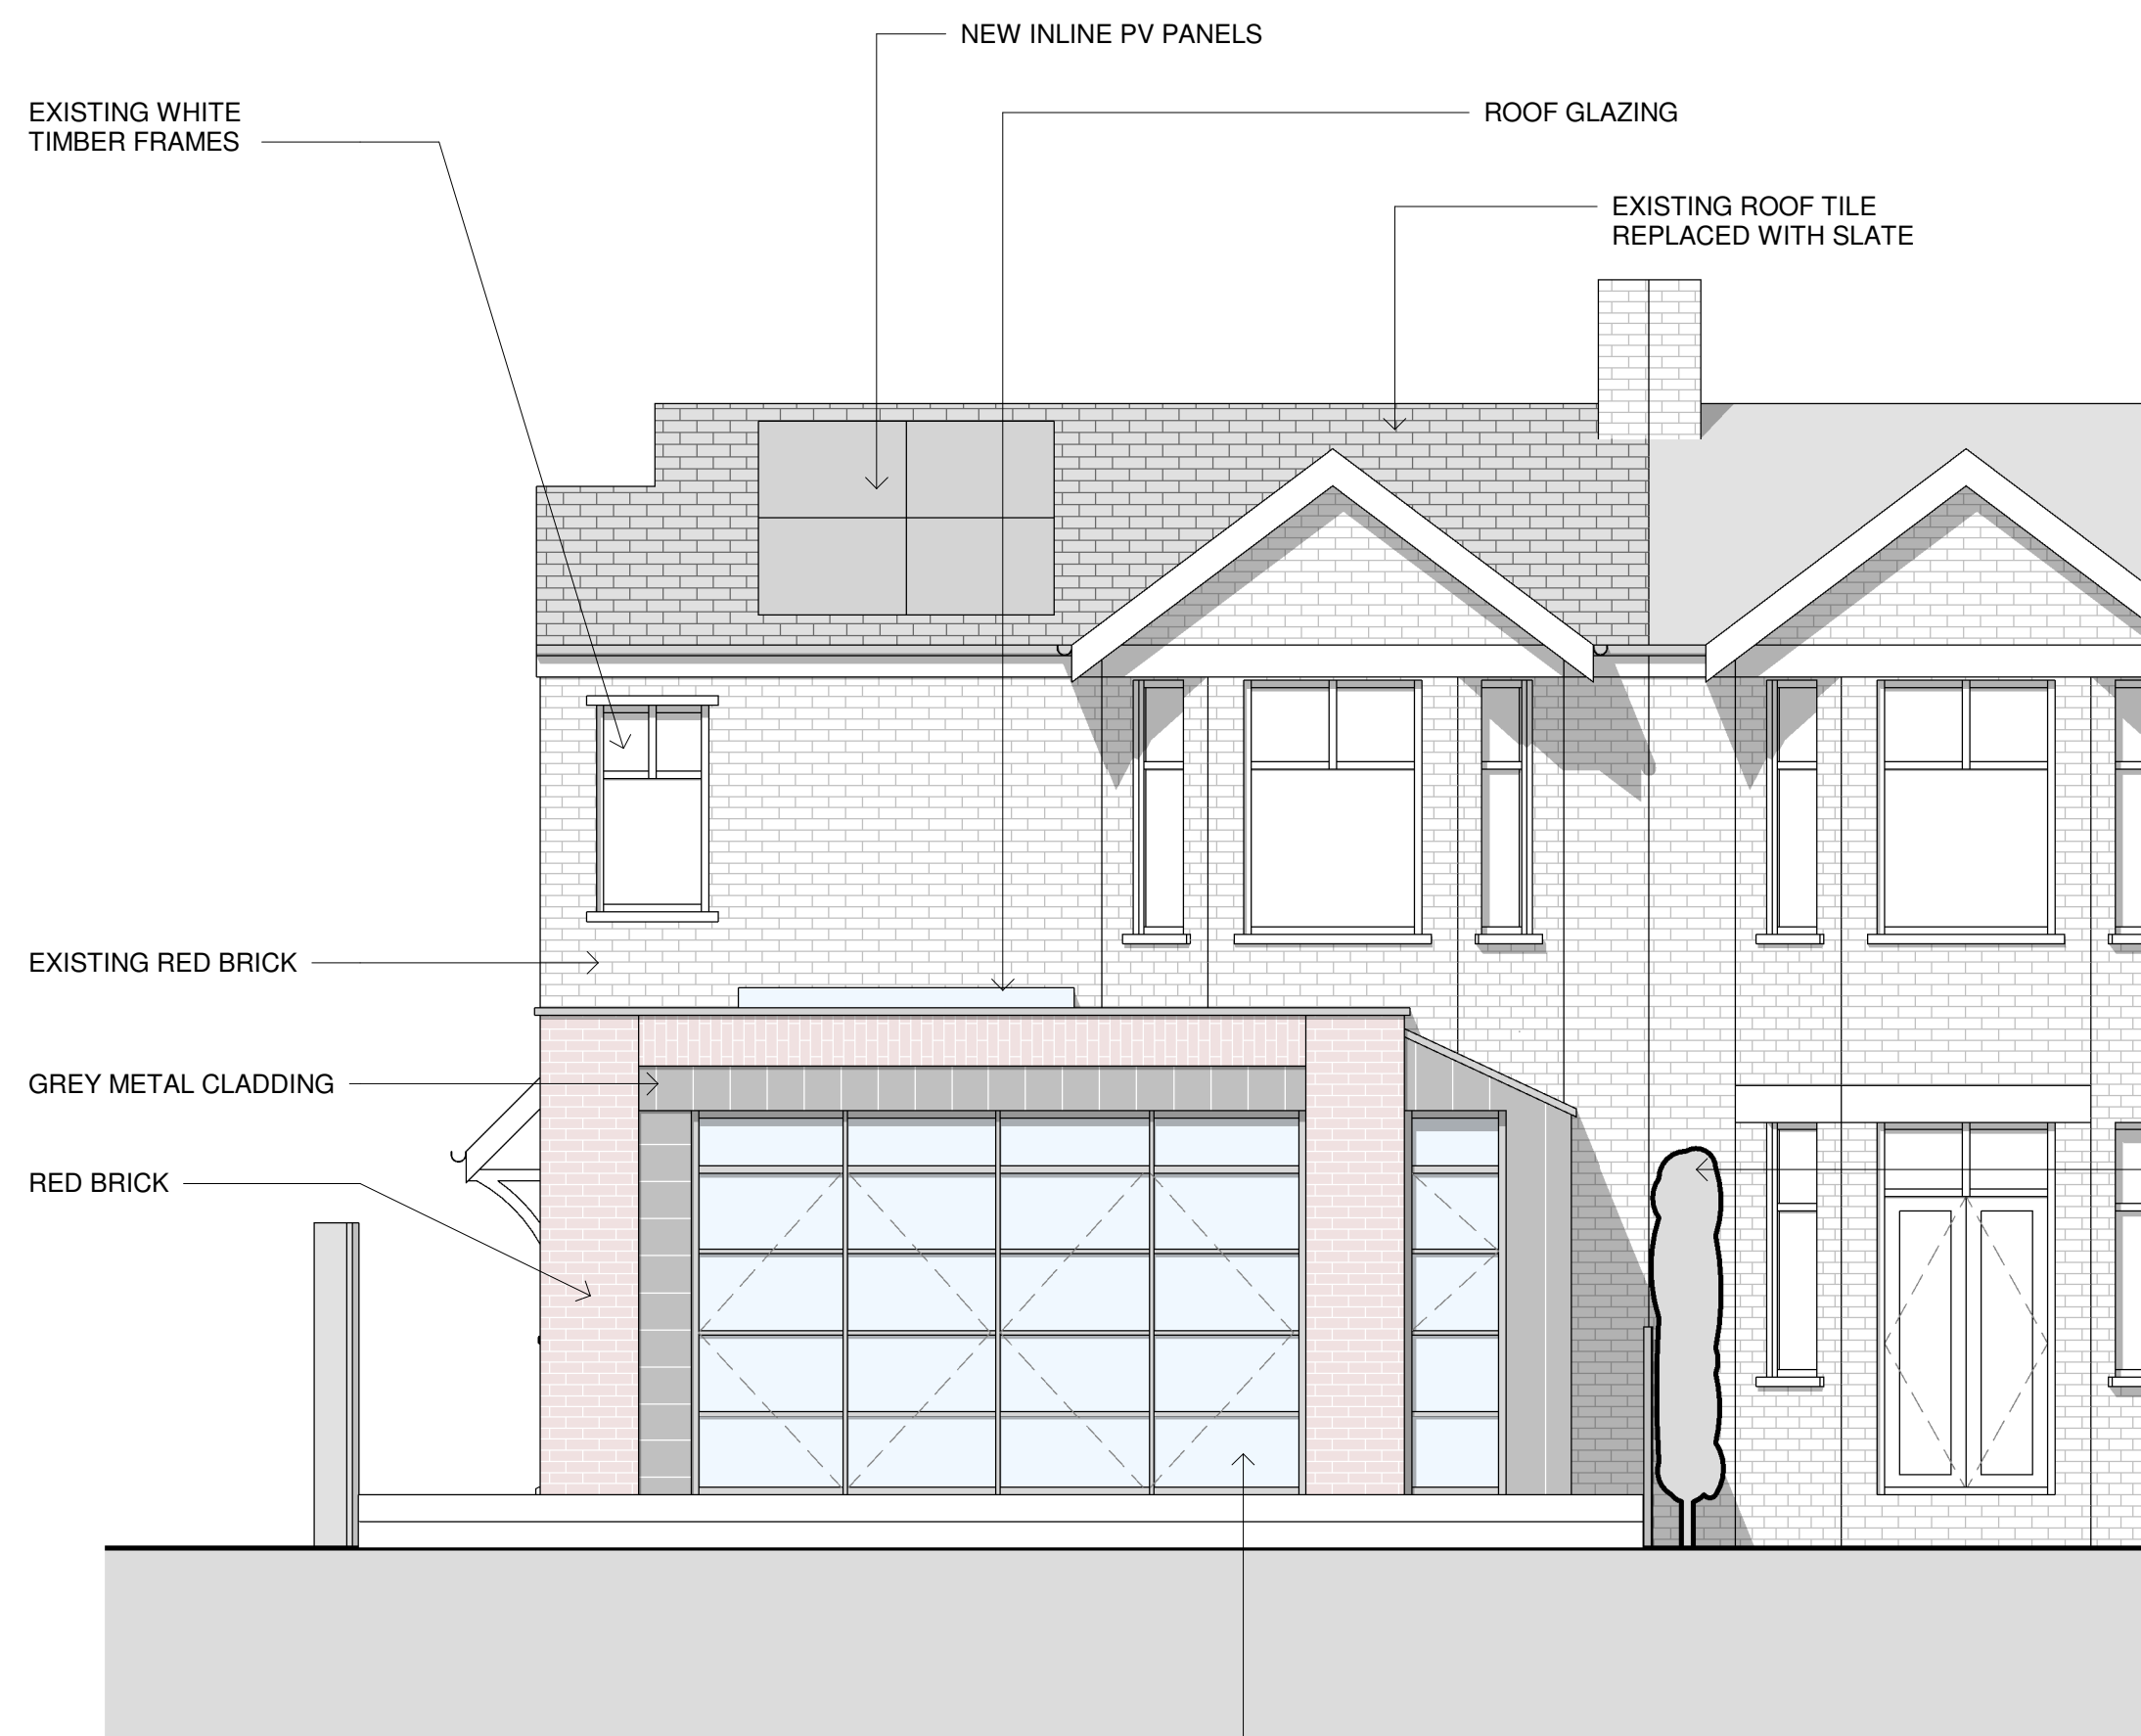

01 PROPOSED SOUTH ELEVATION

1 : 50

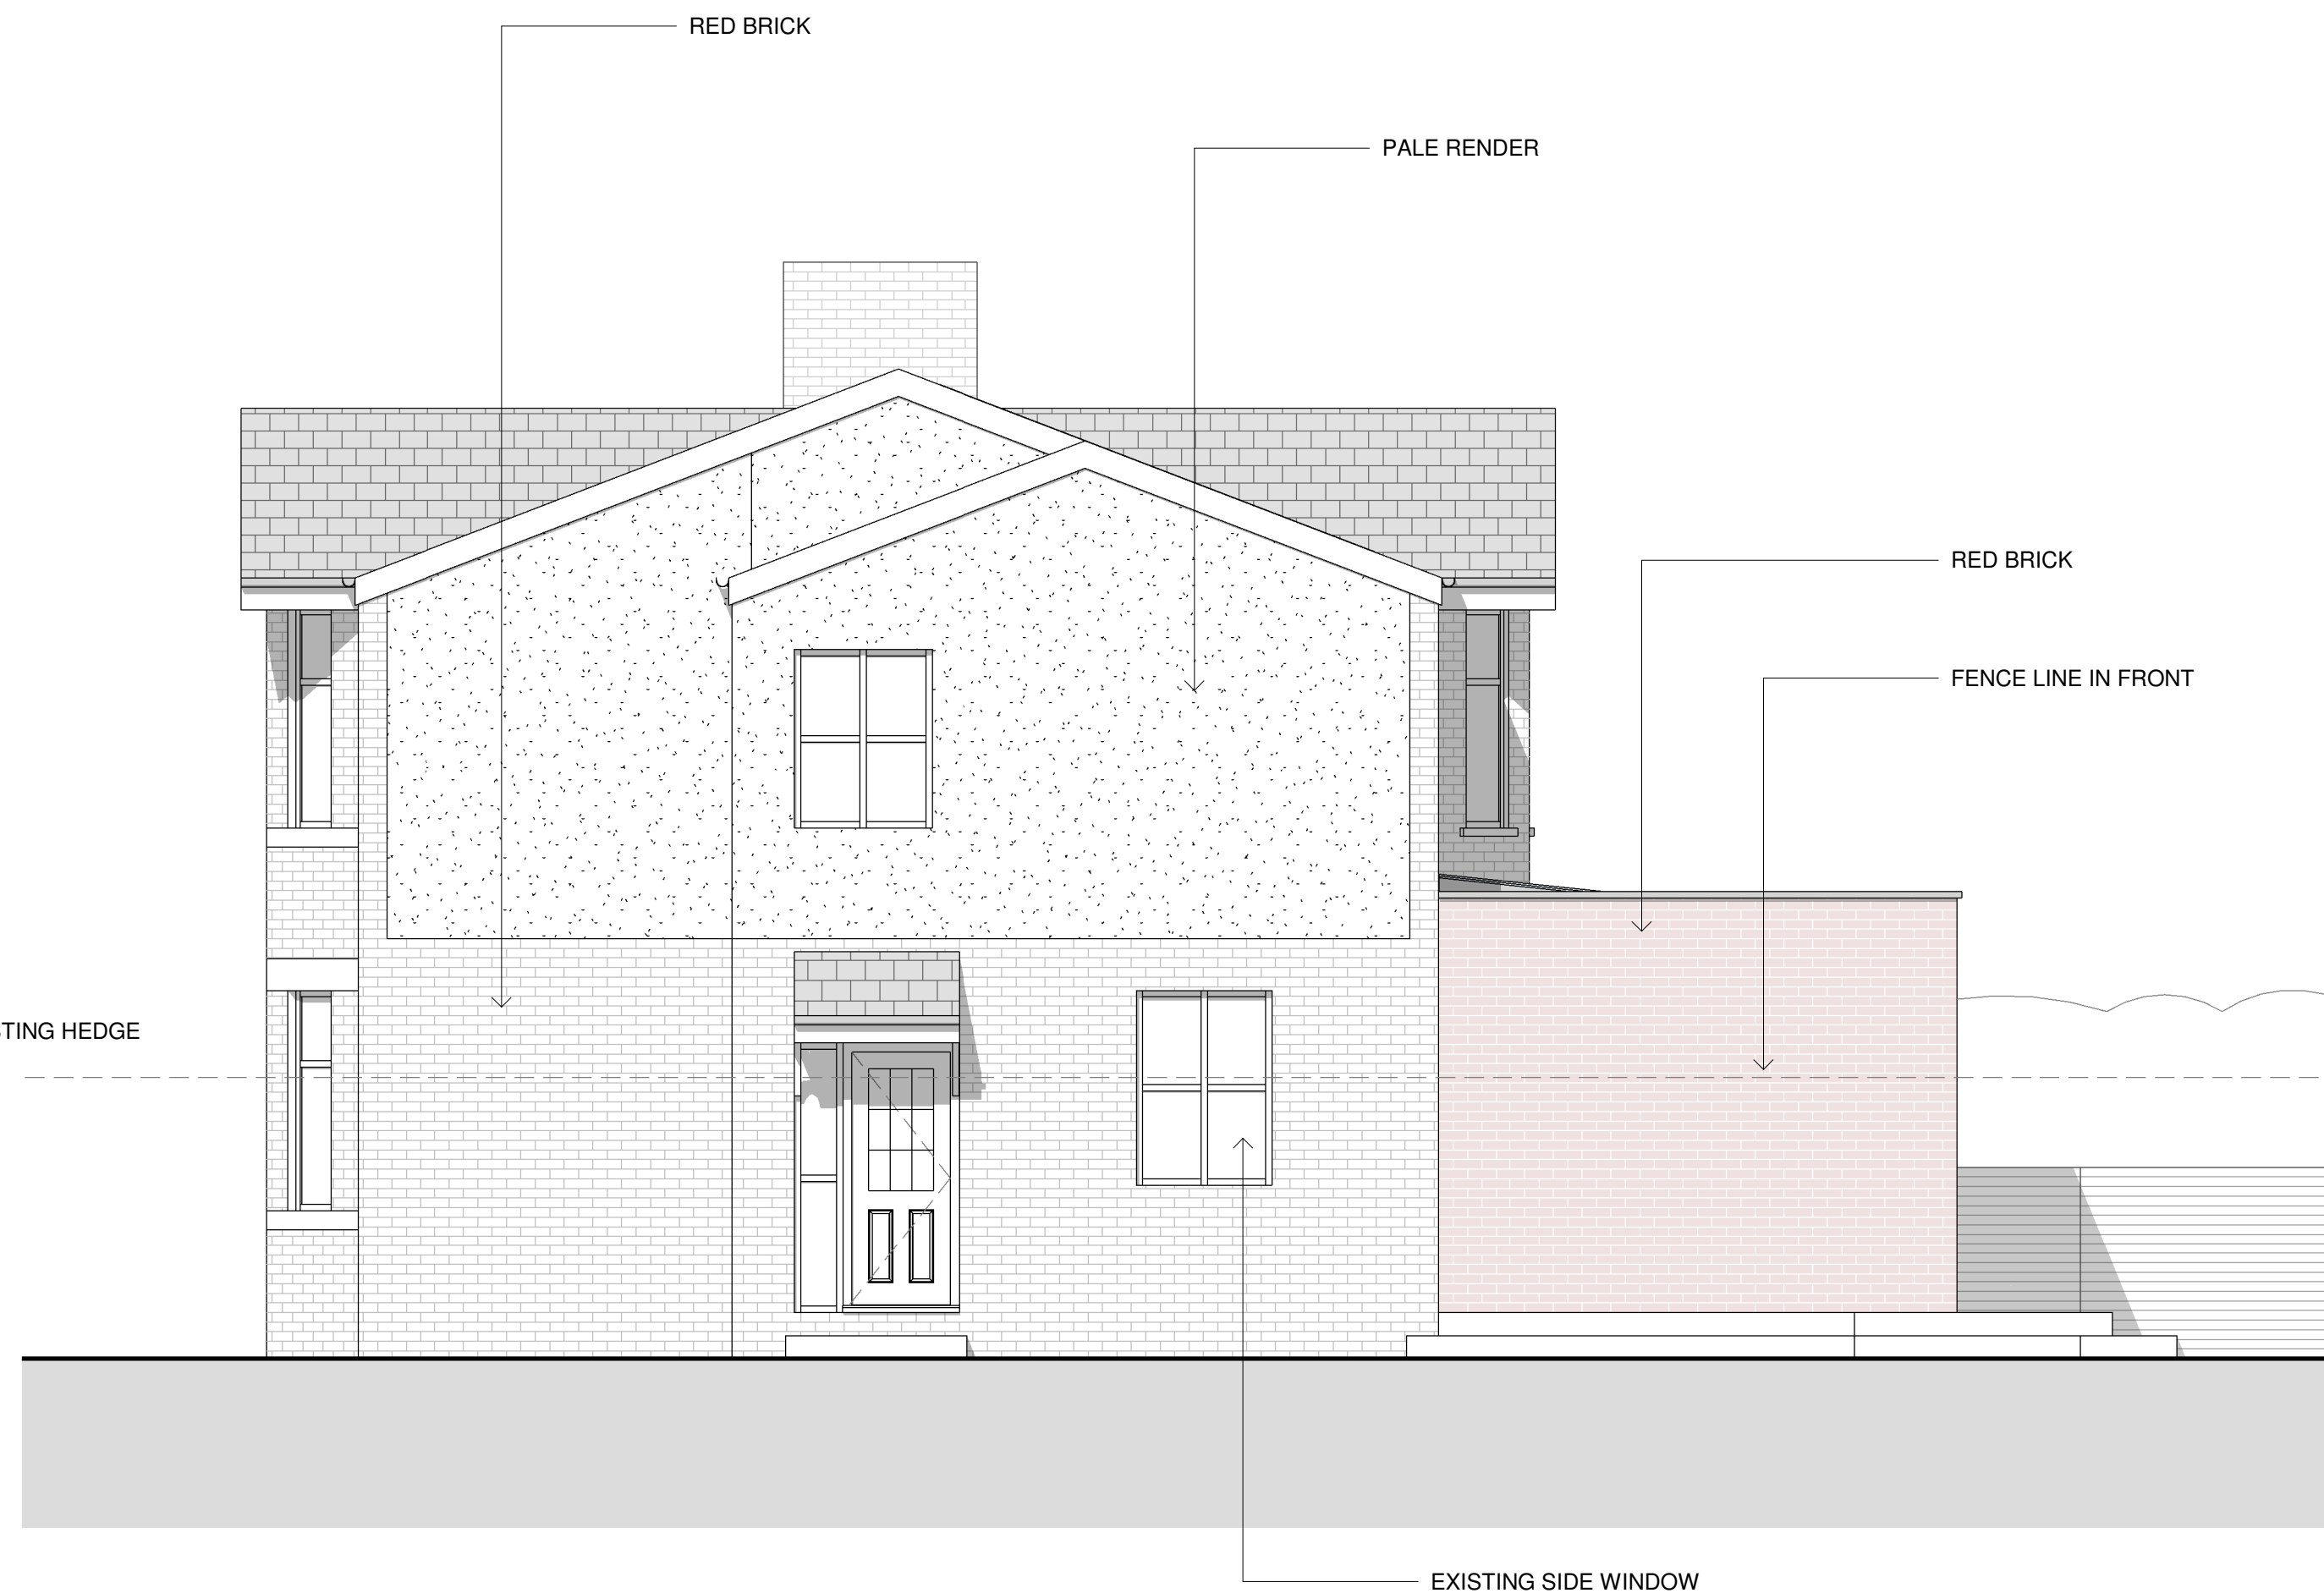


02 PROPOSED WEST ELEVATION

1 : 50




03 PROPOSED NORTH ELEVATION

1 : 50

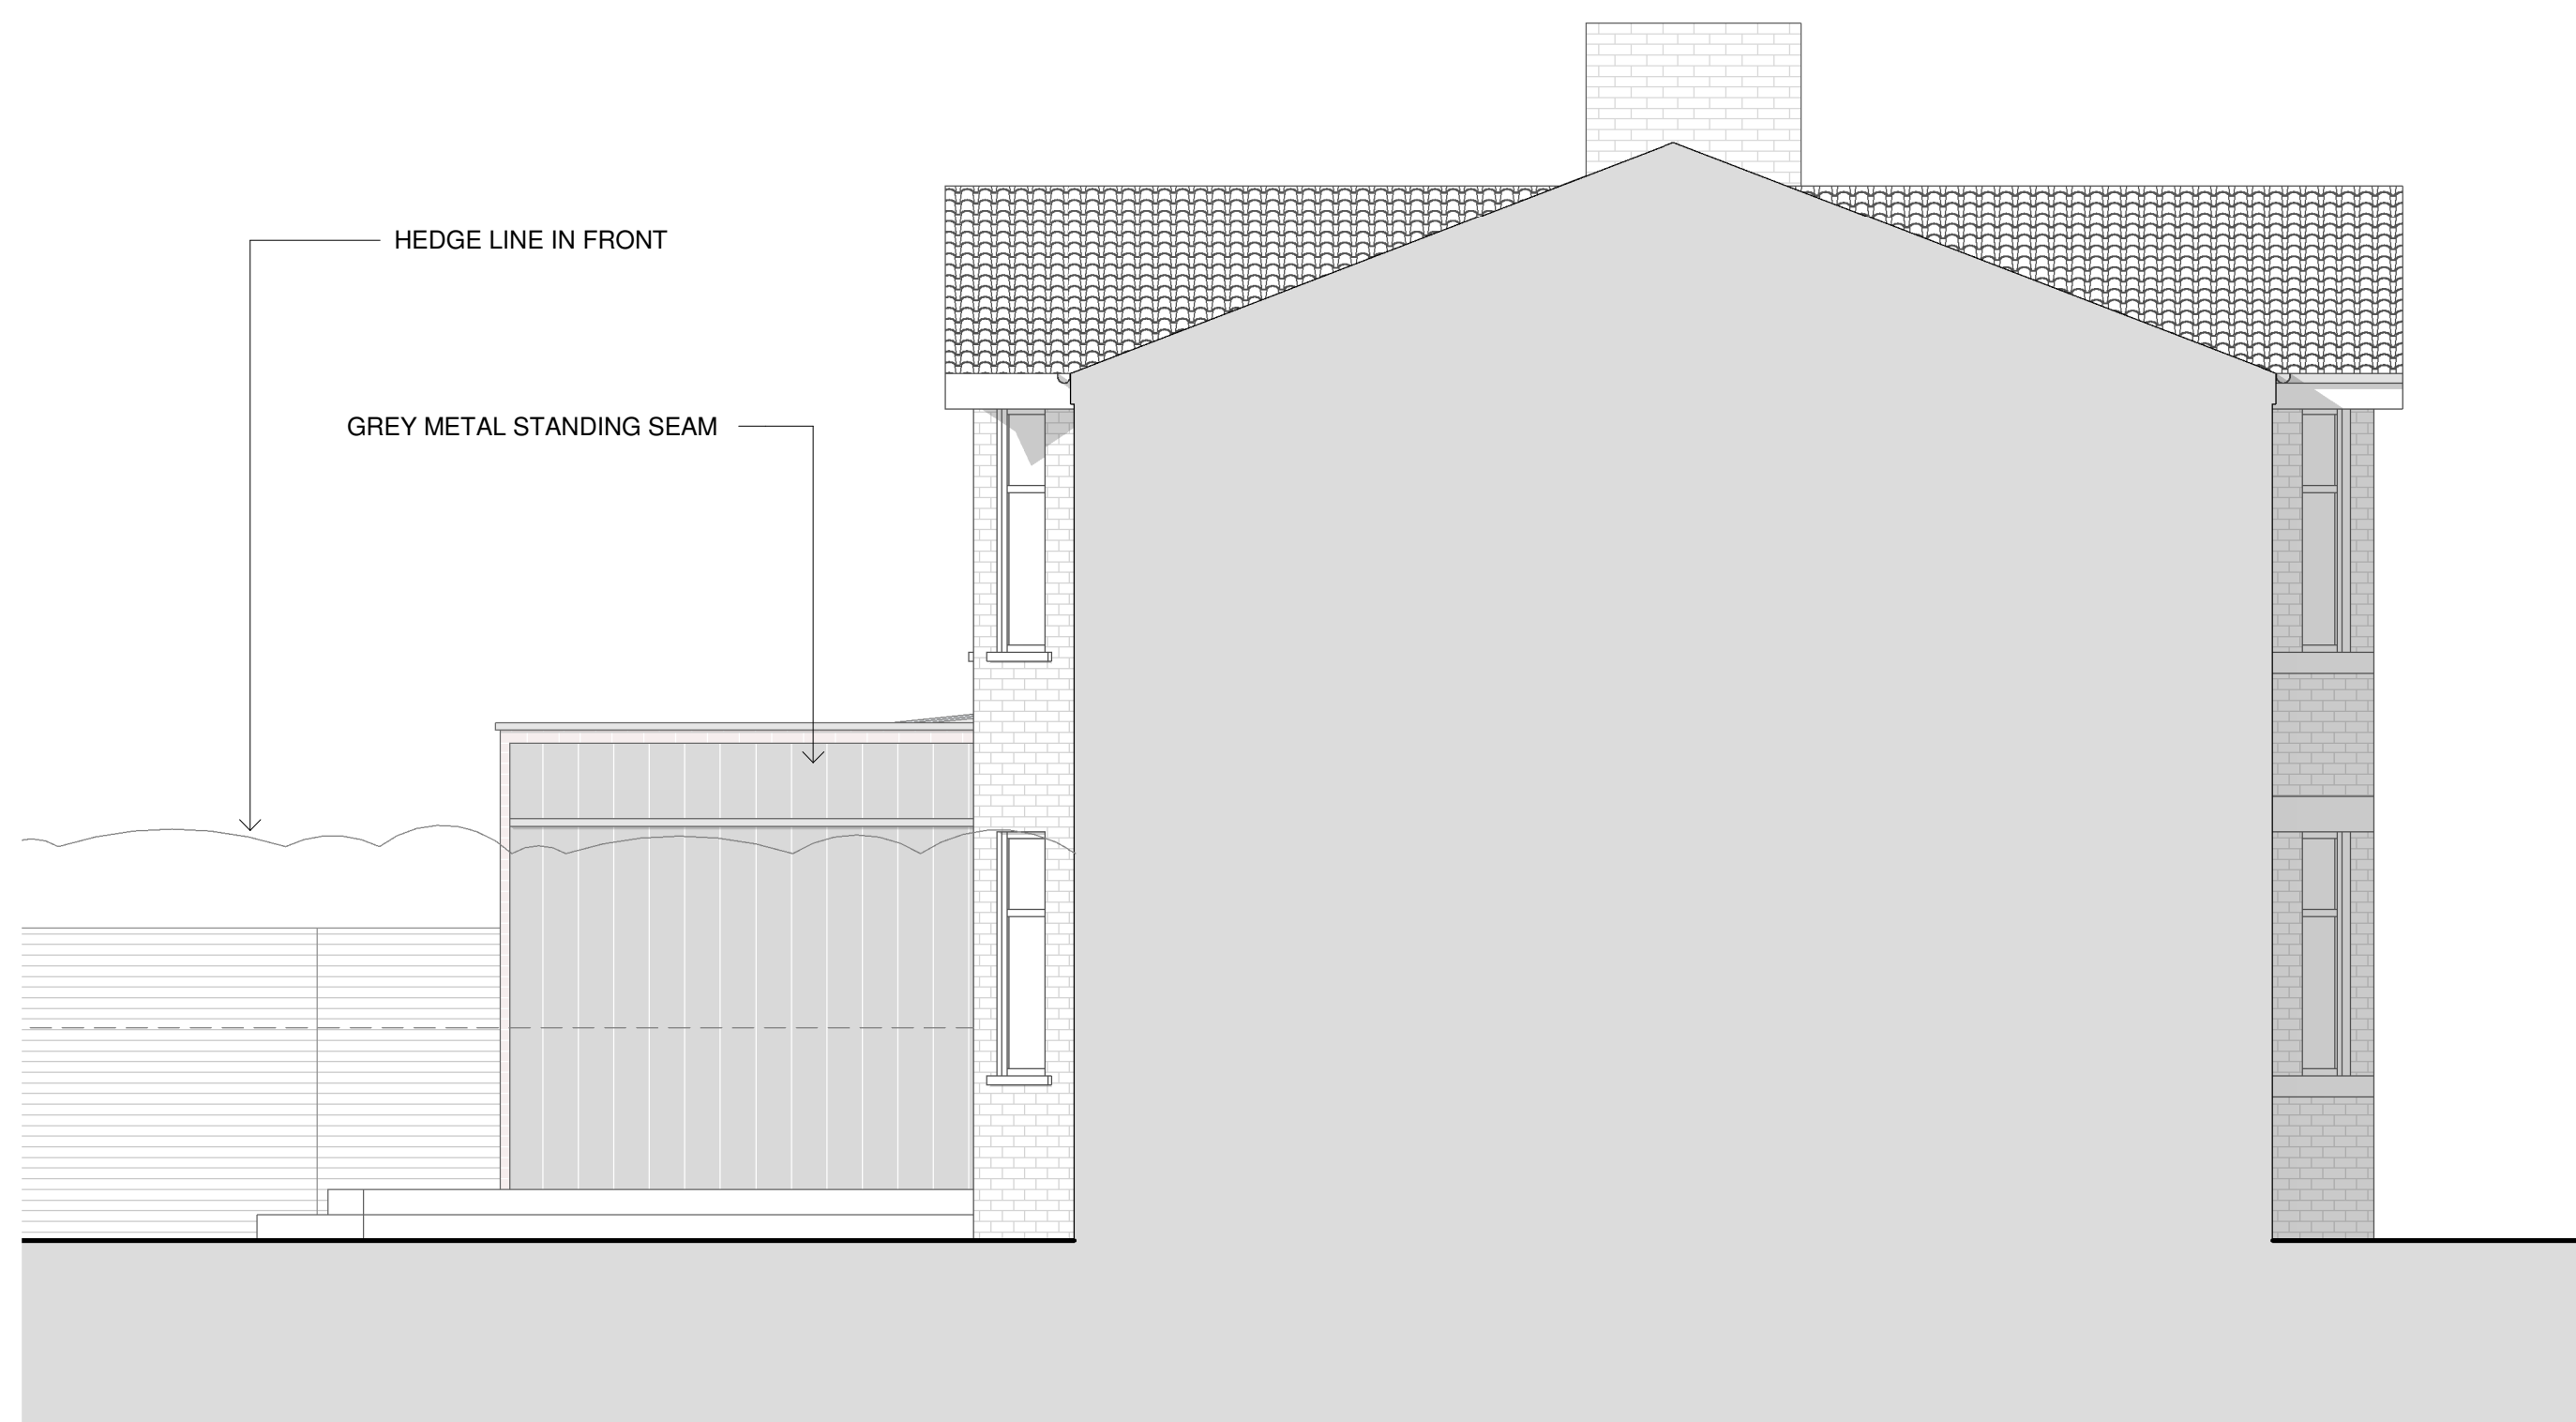

04 PROPOSED EAST ELEVATION

1 : 50

 

Location Plan North Point

The contractor must verify all dimensions on site before commencing any work or fabrication drawings. If this drawing exceeds the quantities taken in any way GTA North are to be informed before the work is initiated. Only figured dimensions are to be taken from this drawing. Do not scale off this drawing. Drawings are based on Ordnance Survey and / or existing record drawings - design and drawing content is subject to detailed Site Survey, Structural Survey, Site Investigations, Planning and Statutory Requirements and Approvals. Authorised reproduction from Ordnance Survey Map with permission of the Controller of Her Majesty's Stationery Office. Crown Copyright reserved. GTA North Limited Copyright. Guy Taylor Associates is a trading name of GTA North Limited.

Drawing Notes:

PL01 PLANNING APPLICATION CR 05.12.2025
Rev: Description: Revised By: Issue Date:

Project:
147 Nicolas Road, M21 9LS

Drawing
PROPOSED ELEVATIONS

Scale: 1 : 50@A1 Original Issue Date:
Original Drawn AM Original Checked CR

Drawing
25-0032 -20-101 Revision:
PL01

Reason For Issue:
PLANNING APPLICATION

Swan Buildings
20 Swan Street, Manchester M4 5JW
T: 0161 826 1042 M: 07914 402 101
manchester@guytaylorassociates.co.uk
www.guytaylorassociates.co.uk
GUY
TAYLOR
ASSOCIATES