




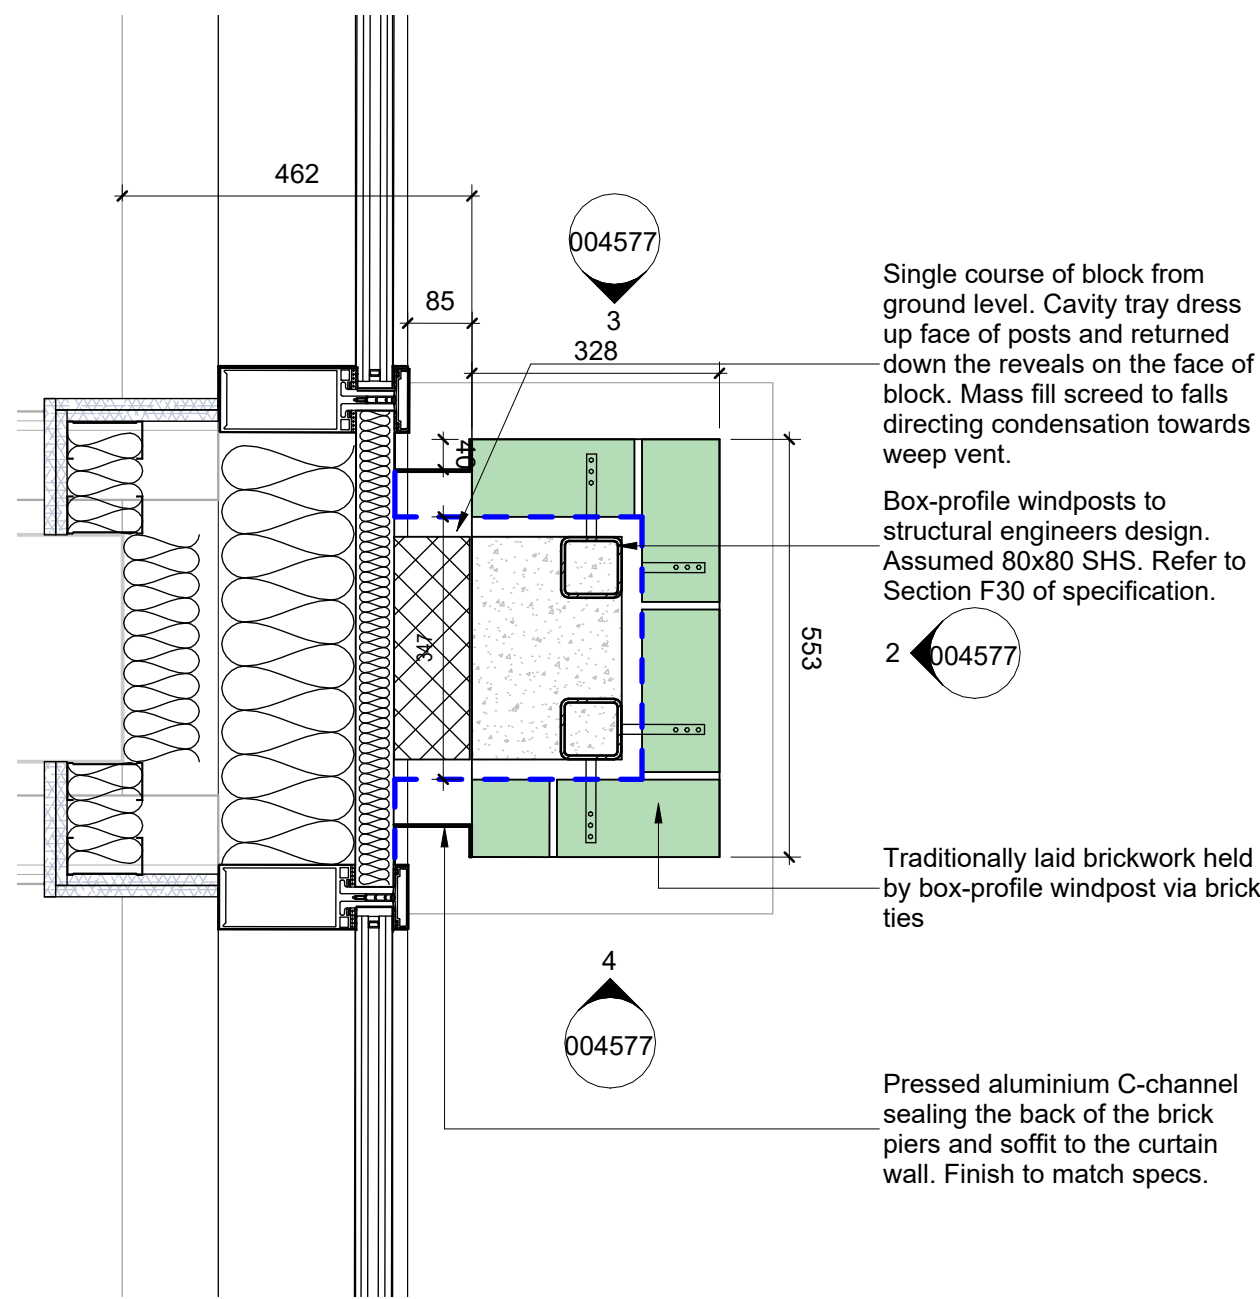


1 TYPICAL BRICK PIER - HOTEL - PLAN DETAIL
1 : 10

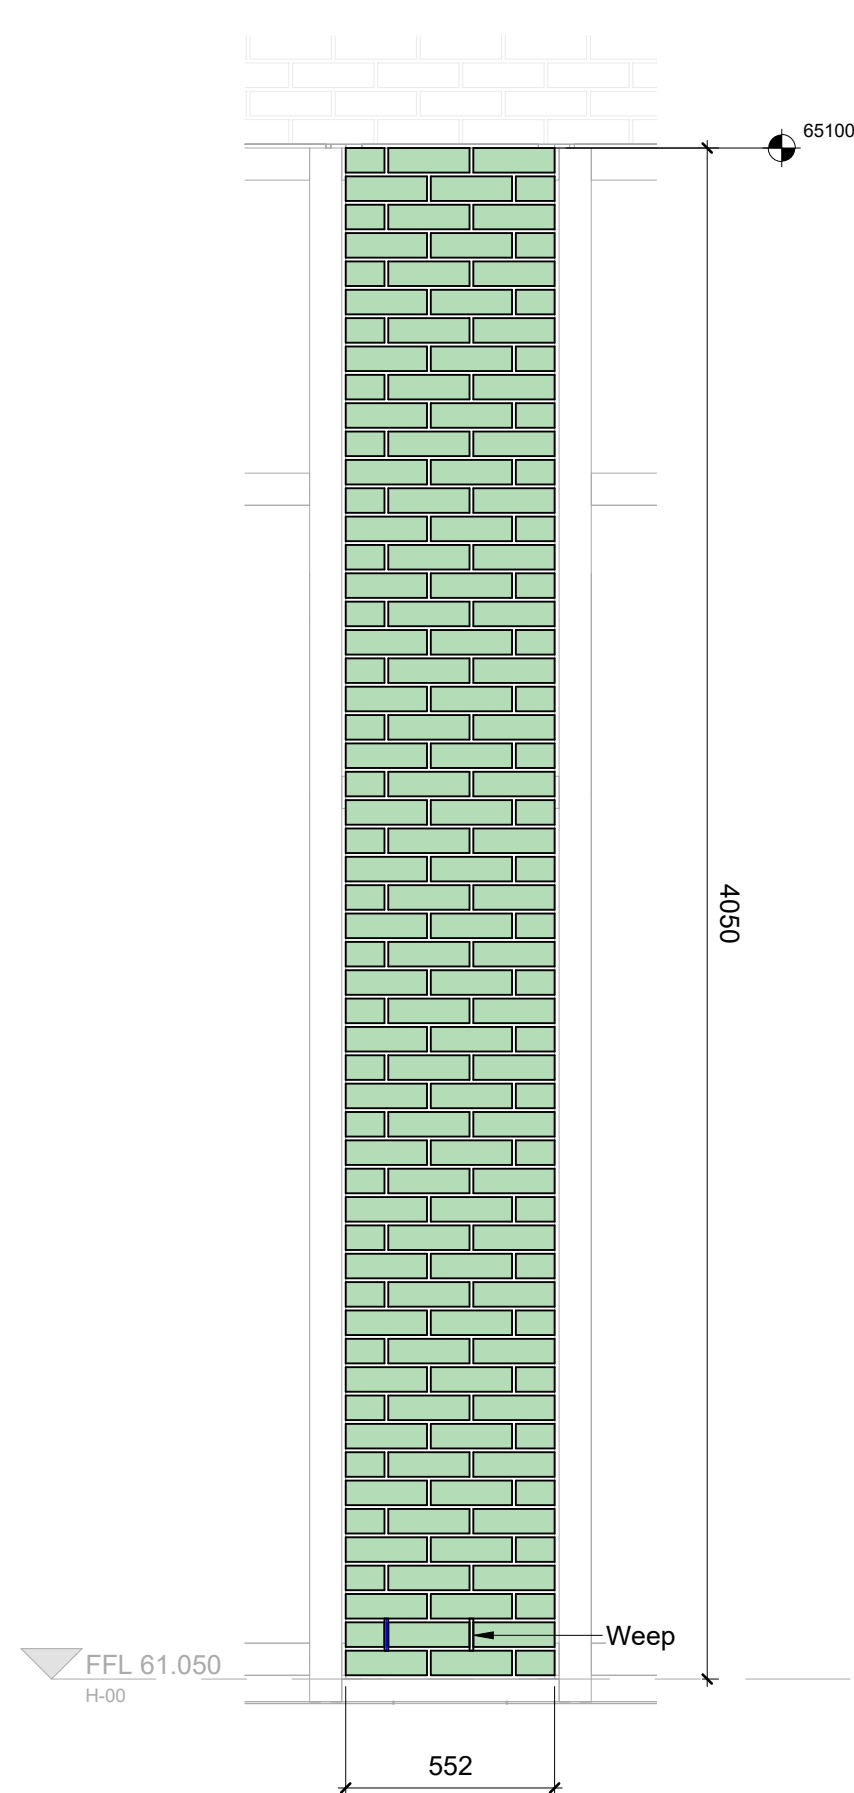


2 TYPICAL BRICK PIER - HOTEL - FRONT ELEVATION
1 : 20

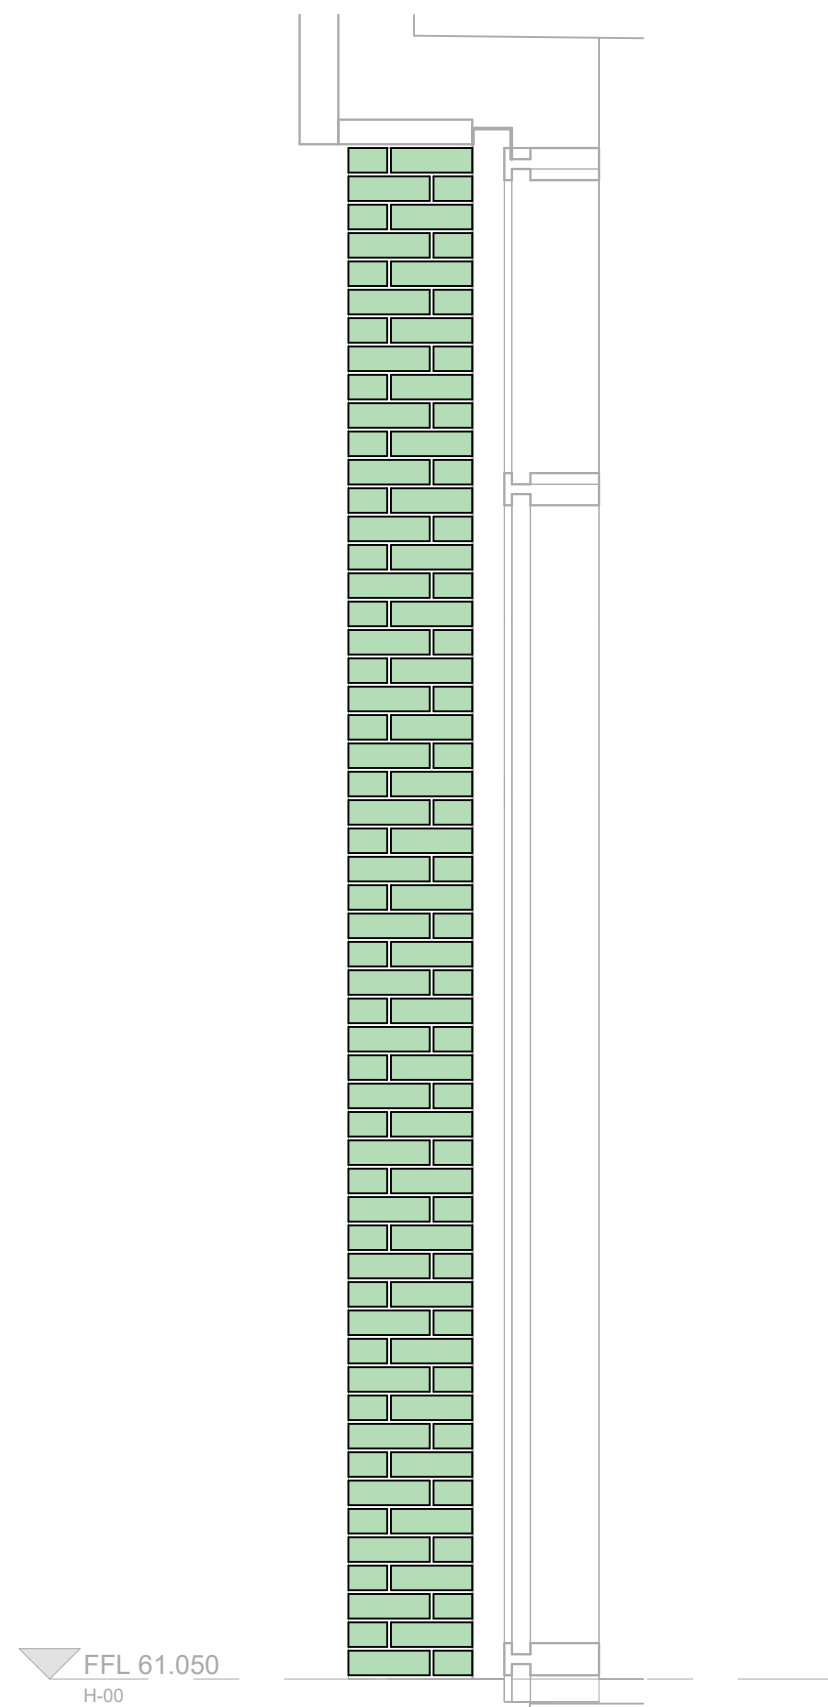

3 TYPICAL BRICK PIER - HOTEL - SIDE ELEVATION 2
1 : 20

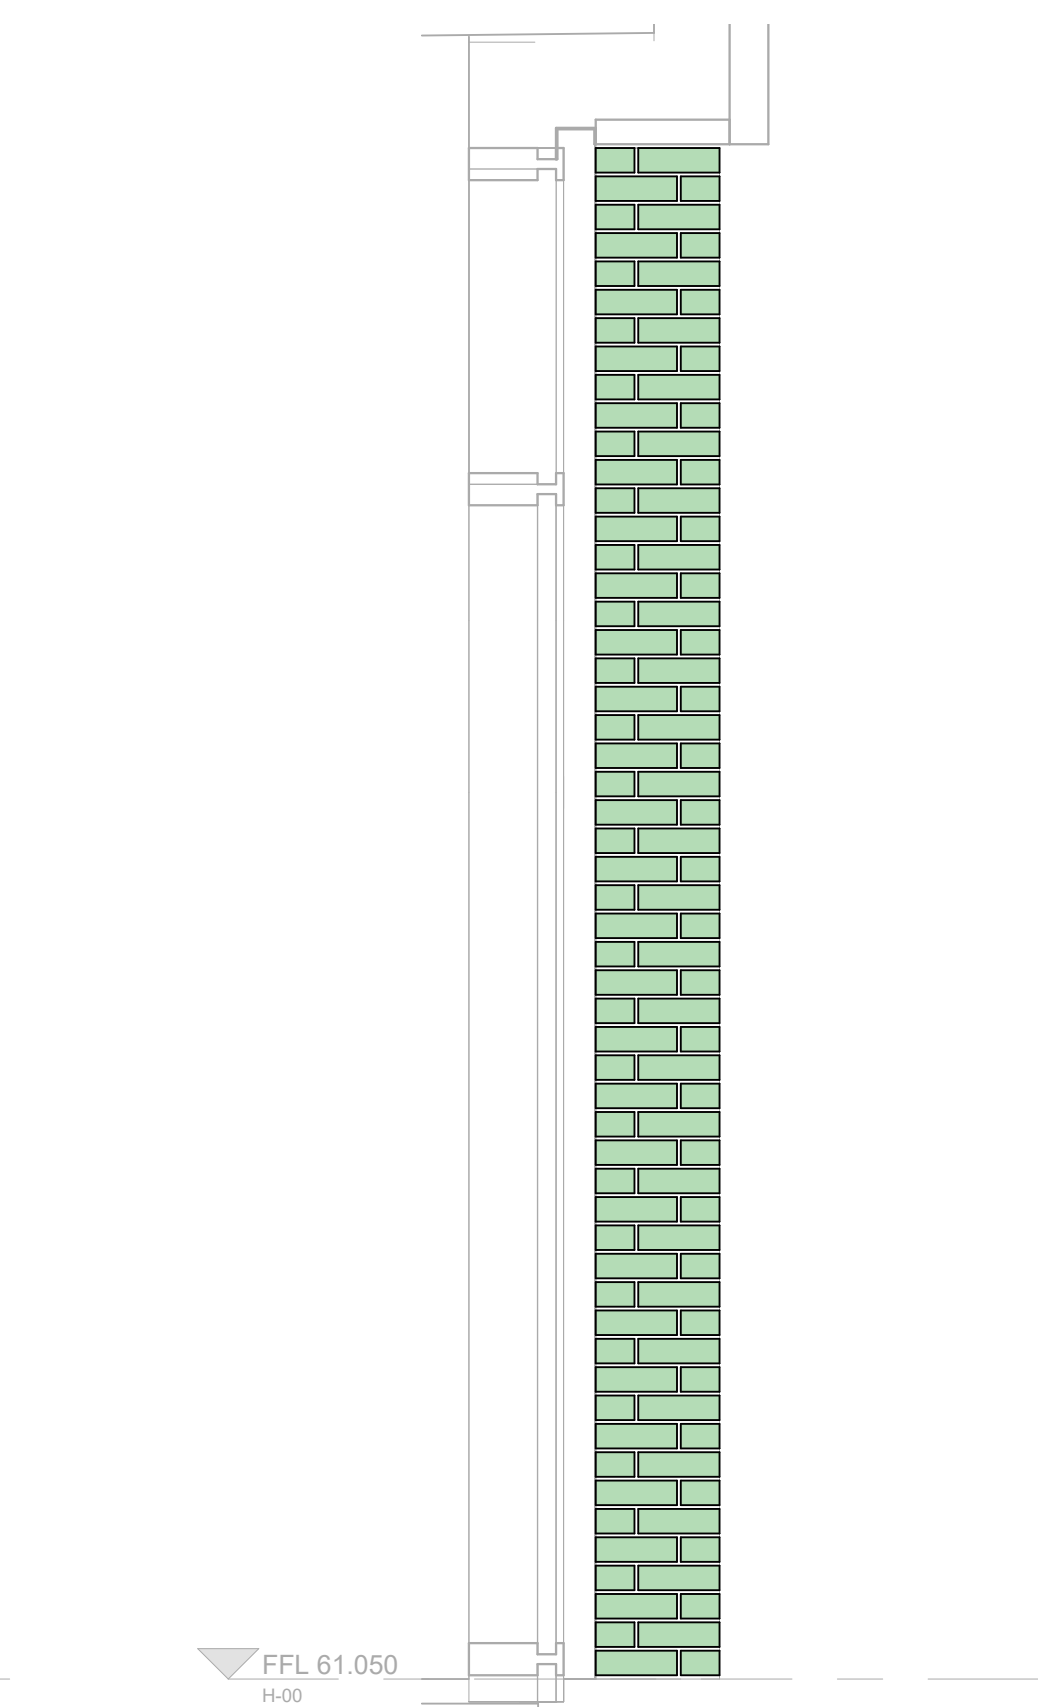


4 TYPICAL BRICK PIER - HOTEL - SIDE ELEVATION 1
1 : 20

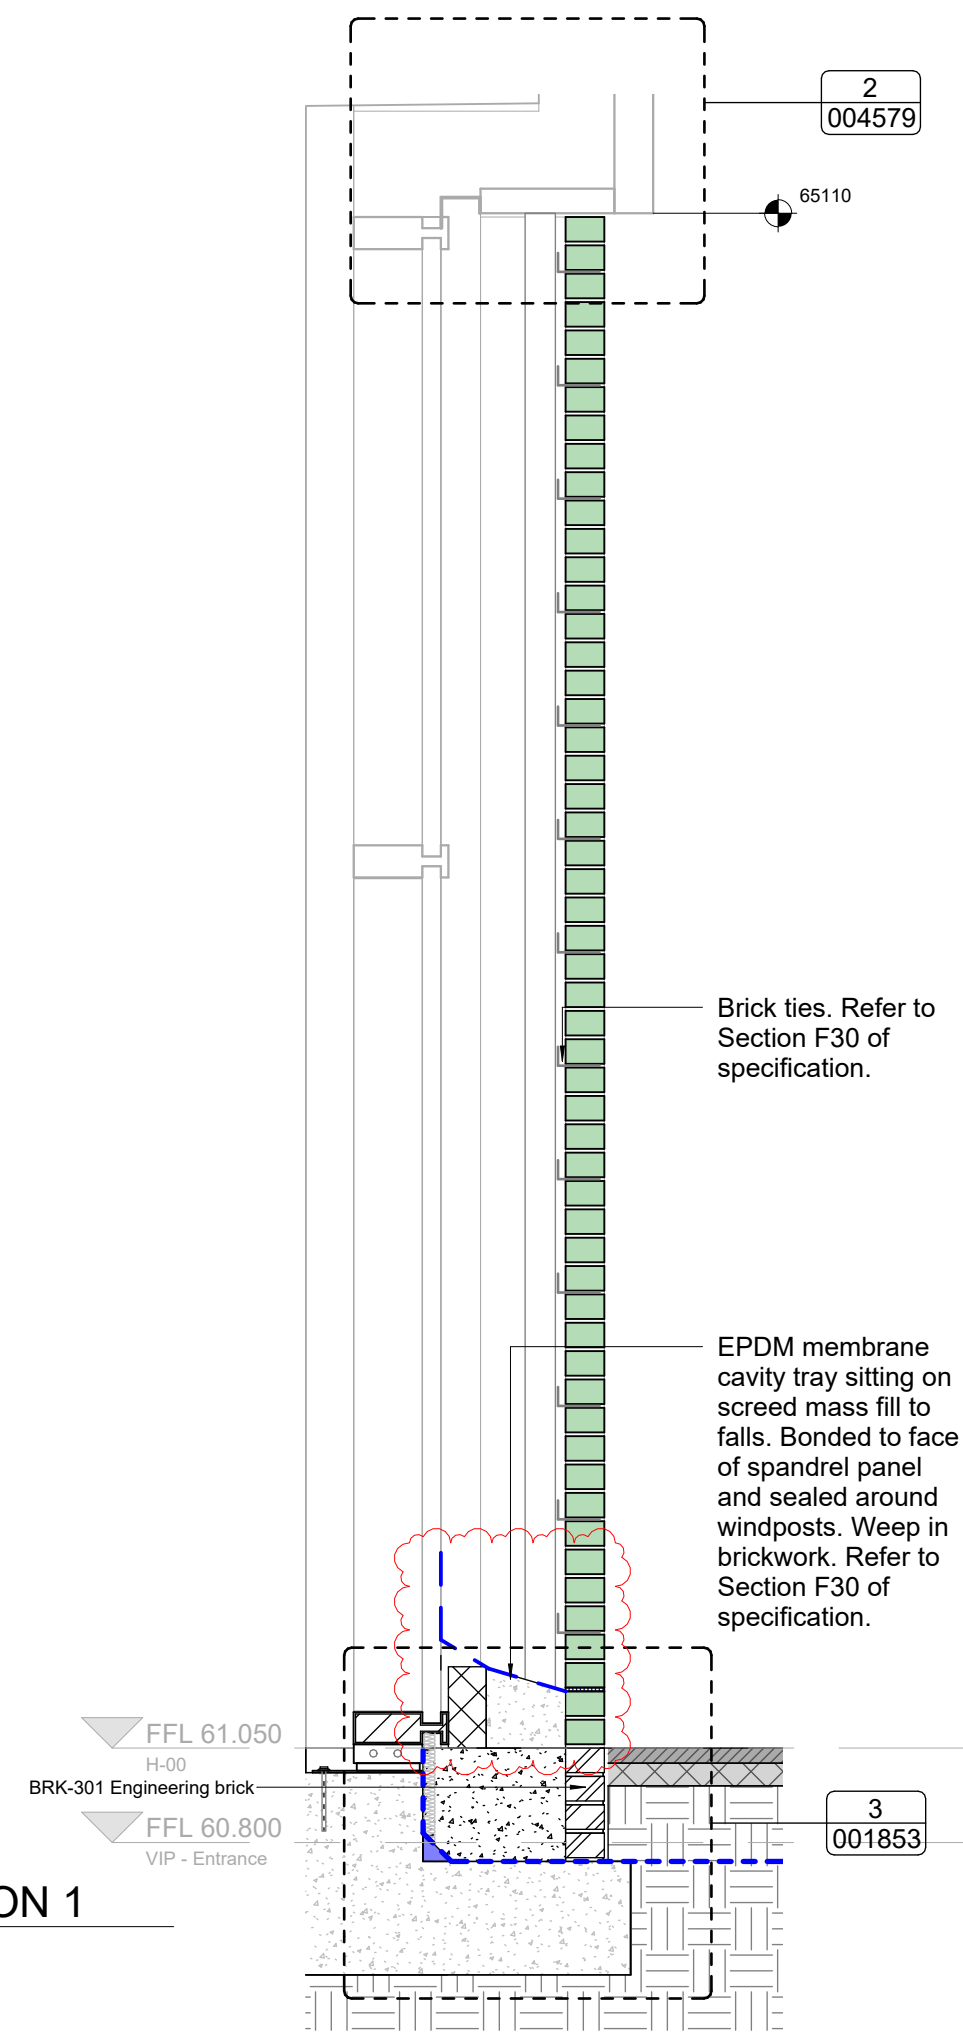

5 TYPICAL BRICK PIER - HOTEL - SECTION
1 : 20

REVISIONS		
REV	DATE	DESCRIPTION
C01	19.07.24	ISSUED FOR CONSTRUCTION
C02	23.08.24	ISSUED FOR CONSTRUCTION
C03	09.01.25	ISSUED FOR CONSTRUCTION - TO SISK COMMENTS
C04	11.04.25	ISSUED FOR CONSTRUCTION - UPDATED CAVITY TRAY

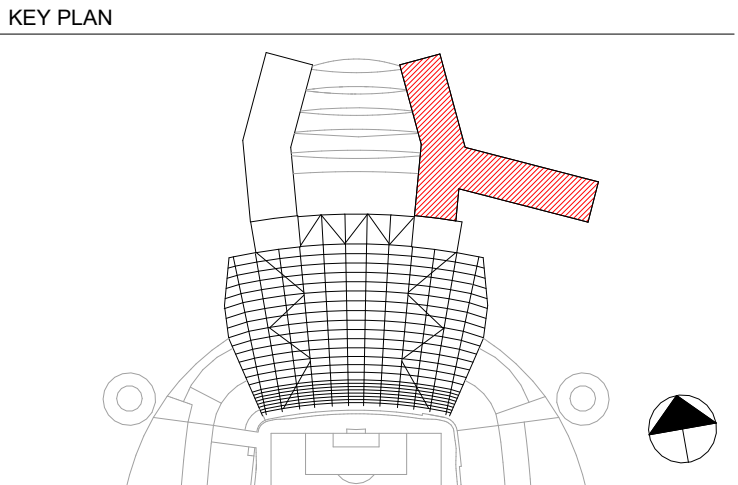

BRICKWORK LEGEND	
	Flush Brick
	Projected Brick
	Brick expansion joint - MJ-207
	Swift box - EBF-201
	Bat box - EBF-203



© COPYRIGHT. ALL RIGHTS RESERVED
THIS WORK IS COPYRIGHT AND CANNOT BE REPRODUCED OR COPIED IN ANY FORM OR BY ANY OTHER MEANS (GRAPHIC, ELECTRONIC OR MECHANICAL INCLUDING PHOTOCOPYING) WITHOUT THE WRITTEN PERMISSION OF POPULOUS ANY LICENSE, EXPRESS OR IMPLIED, TO USE THIS DOCUMENT FOR ANY PURPOSE WHATSOEVER IS RESTRICTED TO THE TERMS OF THE AGREEMENT OR IMPLIED AGREEMENT BETWEEN POPULOUS AND THE INSTRUCTING PARTY.
USE FIGURED DIMENSIONS IN PREFERENCE TO SCALED. CHECK ALL DIMENSIONS ON SITE BEFORE FABRICATION OR SETTING OUT.

ARCHITECT
POPULOUS®
14 BLADES COURT | DEODAR ROAD | LONDON | SW15 2NU | UNITED KINGDOM
TELEPHONE +44 (0)20 8874 7666 FACSIMILE +44 (0)20 8874 7470
ALL PRODUCTION & INTELLECTUAL PROPERTY RIGHTS RESERVED © POPULOUS 2009


PROJECT NAME
MCFC NORTH EXPANSION

DRAWING TITLE
**WP 3800 -BRICKWORK
HOTEL
TYPICAL BRICK PIER**

STATUS		RIBA STAGE				PROJECT NO.	
A5		5				4348	
DATE			SCALE			SIZE	
19/07/2024			As indicated			A1	
DRAWN	CHECKED	APPROVED					
AM	PH	MT					
PROJECT	ORIGIN	ZONE	LEVEL	TYPE	ROLE	DRAWING	REV
NSE-POP-HT- ZZ- DE- A - 004577							C0

REVISIONS		
REV	DATE	DESCRIPTION
C01	19.07.24	ISSUED FOR CONSTRUCTION
C02	23.08.24	ISSUED FOR CONSTRUCTION
C03	09.01.25	ISSUED FOR CONSTRUCTION - TO SISK COMMENTS
C04	21.02.25	ISSUED FOR CONSTRUCTION

KEY PLAN

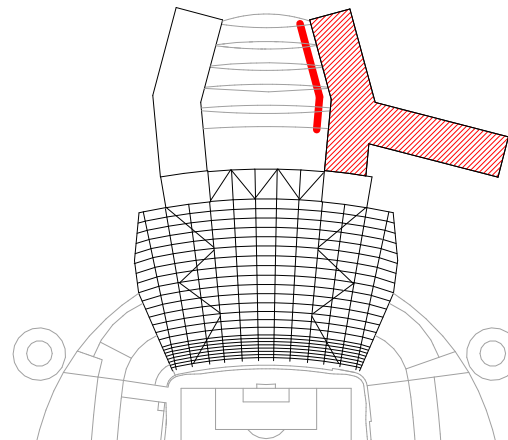

BRICKWORK LEGEND

- Flush Brick
- Projected Brick
- Brick expansion joint - MJ-207
- Swift box - EBF-201
- Bat box - EBF-203

Raked mortar joint above all flush bricks and flush mortar joint above all projected bricks. Refer to POP section 004579.

CLIENT



© COPYRIGHT. ALL RIGHTS RESERVED

THIS WORK IS COPYRIGHT AND CANNOT BE REPRODUCED OR COPIED IN ANY FORM OR BY ANY OTHER MEANS (GRAPHIC, ELECTRONIC OR MECHANICAL, INCLUDING PHOTOCOPYING) WITHOUT THE WRITTEN PERMISSION OF POPULOUS ANY LICENSE, EXPRESS OR IMPLIED, TO USE THIS DOCUMENT FOR ANY PURPOSE WHATSOEVER IS RESTRICTED TO THE TERMS OF THE AGREEMENT OR IMPLIED AGREEMENT BETWEEN POPULOUS AND THE INSTRUCTING PARTY.

USE FIGURED DIMENSIONS IN PREFERENCE TO SCALED. CHECK ALL DIMENSIONS ON SITE BEFORE FABRICATION OR SETTING OUT.

ARCHITECT

POPULOUS®

14 BLADES COURT | DEODAR ROAD | LONDON | SW15 2NU | UNITED KINGDOM
TELEPHONE +44 (0)20 8874 7666 FACSIMILE +44 (0)20 8874 7470
ALL PRODUCTION & INTELLECTUAL PROPERTY RIGHTS RESERVED © POPULOUS 2009

PROJECT NAME

MCFC NORTH EXPANSION

DRAWING TITLE

WP 3800 -BRICKWORK

HOTEL


WEST FACADE - ELEVATIONS

STATUS	RIBA STAGE	PROJECT NO.
A5	5	4348
DATE	SCALE	SIZE
19/07/2024	1 : 50	A1
DRAWN	CHECKED	APPROVED
AM	PH	MT

PROJECT	ORIGIN	ZONE	LEVEL	TYPE	ROLE	DRAWING	REV
NSE-POP-HT-	ZZ	DE	A	-	004525	C04	


1 BRICKWORK - HOTEL W FACADE - 1

1 : 50

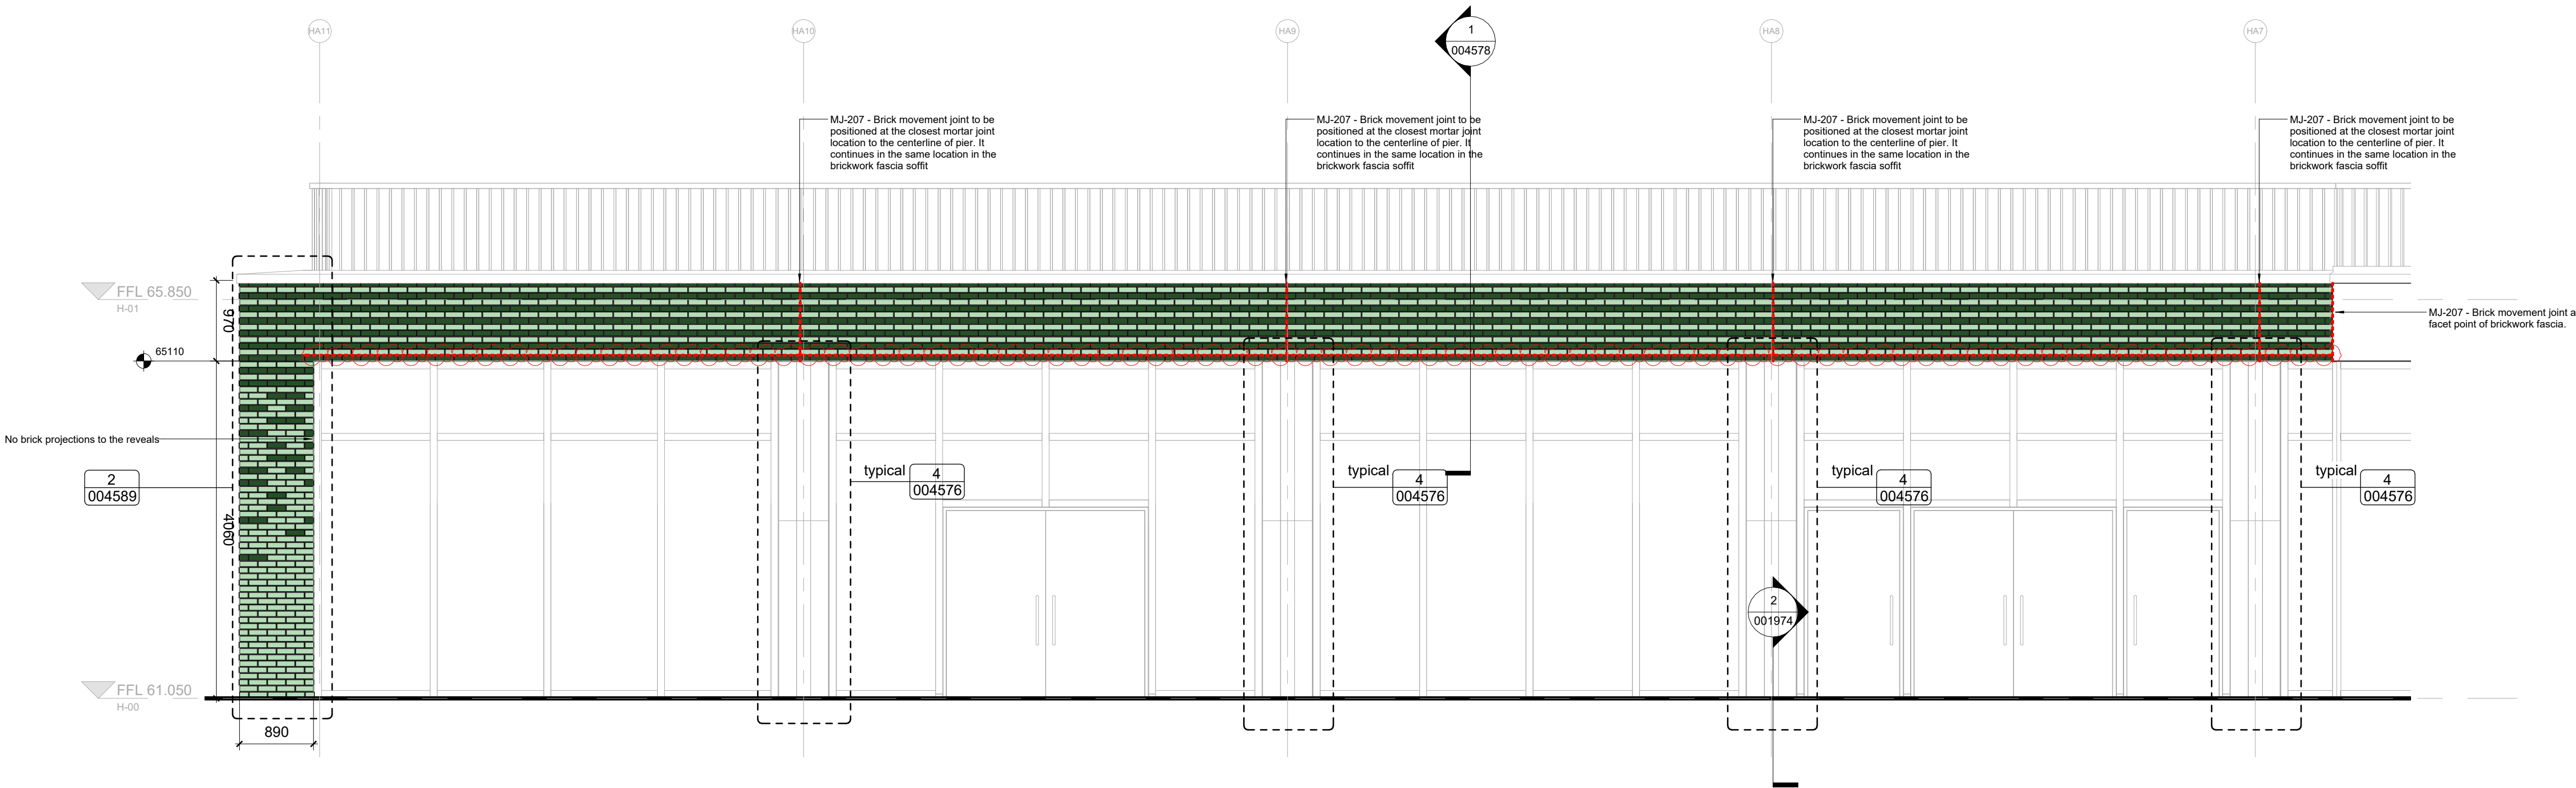


2 BRICKWORK - HOTEL W FACADE - 2

1 : 50

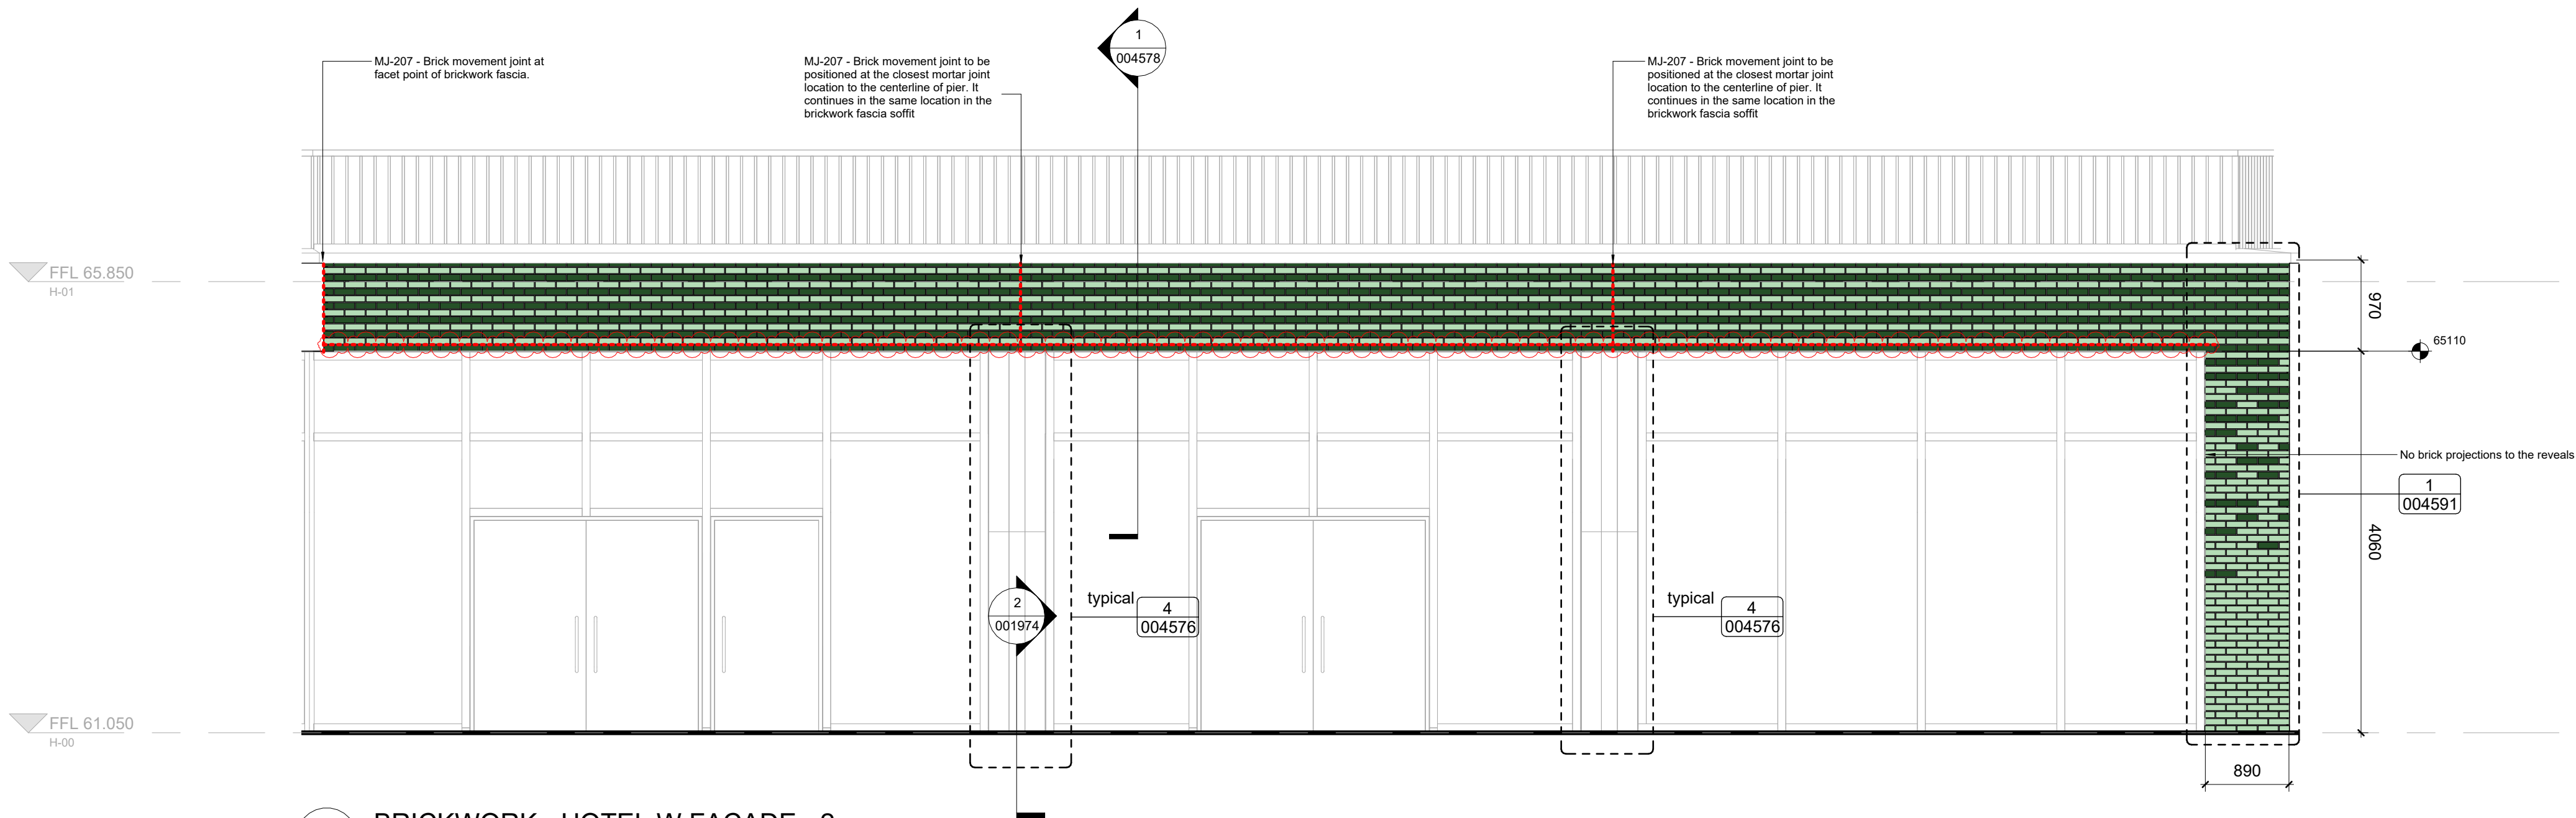

REVISIONS		
REV	DATE	DESCRIPTION
C01	19.07.24	ISSUED FOR CONSTRUCTION
C02	23.08.24	ISSUED FOR CONSTRUCTION
C03	09.01.25	ISSUED FOR CONSTRUCTION - TO SISK COMMENTS
C04	21.02.25	ISSUED FOR CONSTRUCTION

KEY PLAN

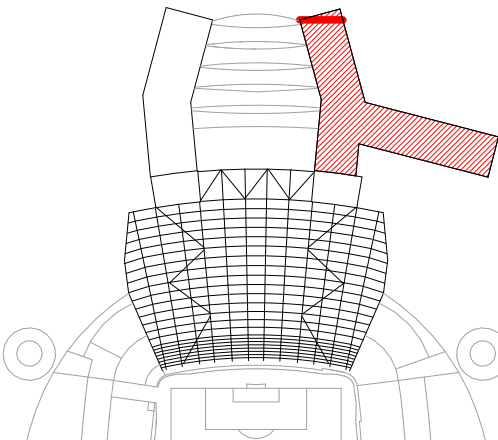

BRICKWORK LEGEND

- Flush Brick
- Projected Brick
- Brick expansion joint - MJ-207
- Swift box - EBF-201
- Bat box - EBF-203

Raked mortar joint above all flush bricks and flush mortar joint above all projected bricks. Refer to POP section 004579.

CLIENT



© COPYRIGHT. ALL RIGHTS RESERVED
THIS WORK IS COPYRIGHT AND CANNOT BE REPRODUCED OR COPIED IN ANY FORM OR BY ANY OTHER MEANS (GRAPHIC, ELECTRONIC OR MECHANICAL, INCLUDING PHOTOCOPYING) WITHOUT THE WRITTEN PERMISSION OF POPULOUS ANY LICENSE, EXPRESS OR IMPLIED, TO USE THIS DOCUMENT FOR ANY PURPOSE WHATSOEVER IS RESTRICTED TO THE TERMS OF THE AGREEMENT OR IMPLIED AGREEMENT BETWEEN POPULOUS AND THE INSTRUCTING PARTY.
USE FIGURED DIMENSIONS IN PREFERENCE TO SCALED. CHECK ALL DIMENSIONS ON SITE BEFORE FABRICATION OR SETTING OUT.

ARCHITECT

POPULOUS®

14 BLADES COURT | DEODAR ROAD | LONDON | SW15 2NU | UNITED KINGDOM
TELEPHONE +44 (0)20 8874 7666 FACSIMILE +44 (0)20 8874 7470
ALL PRODUCTION & INTELLECTUAL PROPERTY RIGHTS RESERVED © POPULOUS 2009

PROJECT NAME

MCFC NORTH EXPANSION

DRAWING TITLE

WP 3800 -BRICKWORK
HOTEL
NORTH FACADE - ELEVATIONS


STATUS		RIBA STAGE				PROJECT NO.	
A5		5				4348	
DATE			SCALE			SIZE	
19/07/2024			1 : 50			A1	
DRAWN	CHECKED	APPROVED					
AM	PH	MT					
PROJECT	ORIGIN	ZONE	LEVEL	TYPE	ROLE	DRAWING	REV
NSE-POP-HT- ZZ- DE- A - 004526							C0

KEY PLAN



1) BRICKWORK - HOTEL NE FACADE - I
1:50

1 : 50

 

MJ-207 - Brick movement joint to be positioned at the closest mortar joint location to the centerline of pier. It continues in the same location in the brickwork fascia soffit

MJ-207 - Brick movement joint to be positioned at the closest mortar joint location to the centerline of pier. It continues in the same location in the brickwork fascia soffit

MJ-207 - Brick movement joint at facet point of brickwork fascia.

Raked mortar joint above all flush bricks and flush mortar joint above all projected bricks. Refer to POP section 004579.



© COPYRIGHT. ALL RIGHTS RESERVE

THIS WORK IS COPYRIGHTED AND CANNOT BE REPRODUCED OR COPIED IN ANY FORM OR BY ANY OTHER MEANS (GRAPHIC, ELECTRONIC OR MECHANICAL INCLUDING PHOTOCOPYING) WITHOUT THE WRITTEN PERMISSION OF POPULOUS ANY LICENSE, EXPRESS OR IMPLIED, TO USE THIS DOCUMENT FOR ANY PURPOSE WHATSOEVER IS RESTRICTED TO THE TERMS OF THE AGREEMENT OR IMPLIED AGREEMENT BETWEEN POPULOUS AND THE INSTRUCTING PARTY.

USE FIGURED DIMENSIONS IN PREFERENCE TO SCALED. CHECK ALL DIMENSIONS ON SITE BEFORE FABRICATION OR SETTING OUT

ARCHITECT

POPULOUS®

14 BLADES COURT | DEODAR ROAD | LONDON | SW15 2NU | UNITED KINGDOM
TELEPHONE +44 (0)20 8874 7666 FACSIMILE +44 (0)20 8874 7470
ALL PRODUCTION & INTELLECTUAL PROPERTY RIGHTS RESERVED © POPULOUS 2009

PROJECT NAME

MCFC NORTH EXPANSION

DRAWING TITLE



WP 3800 -BRICKWORK

HOTEL

NORTH EAST FACADE - ELEVATIONS


PROJECT	ORIGIN.	ZONE	LEVEL	TYPE	ROLE	DRAWING	REV
---------	---------	------	-------	------	------	---------	-----

ENSE-POP-HT-ZZ-DE-A-004527 C04

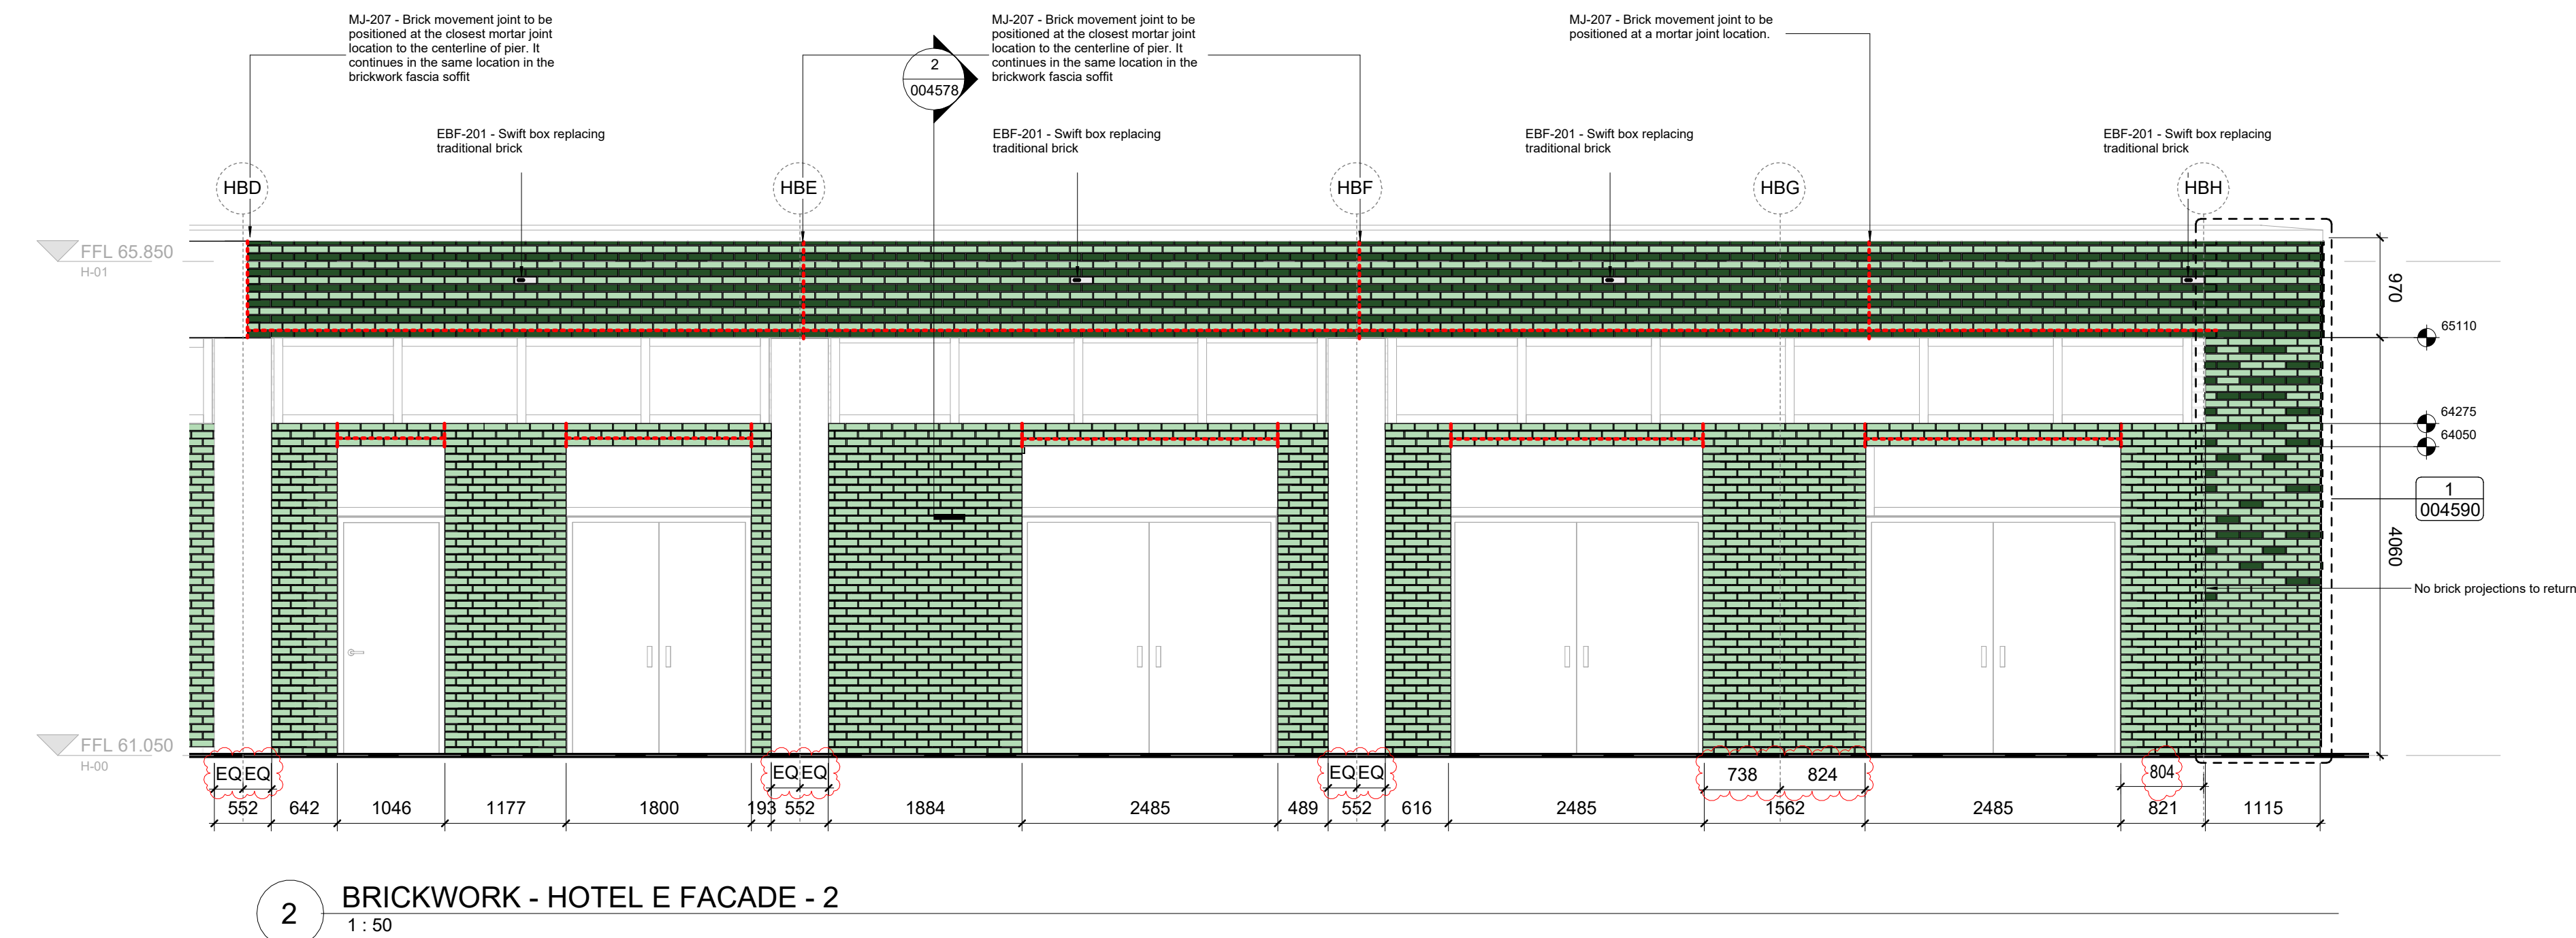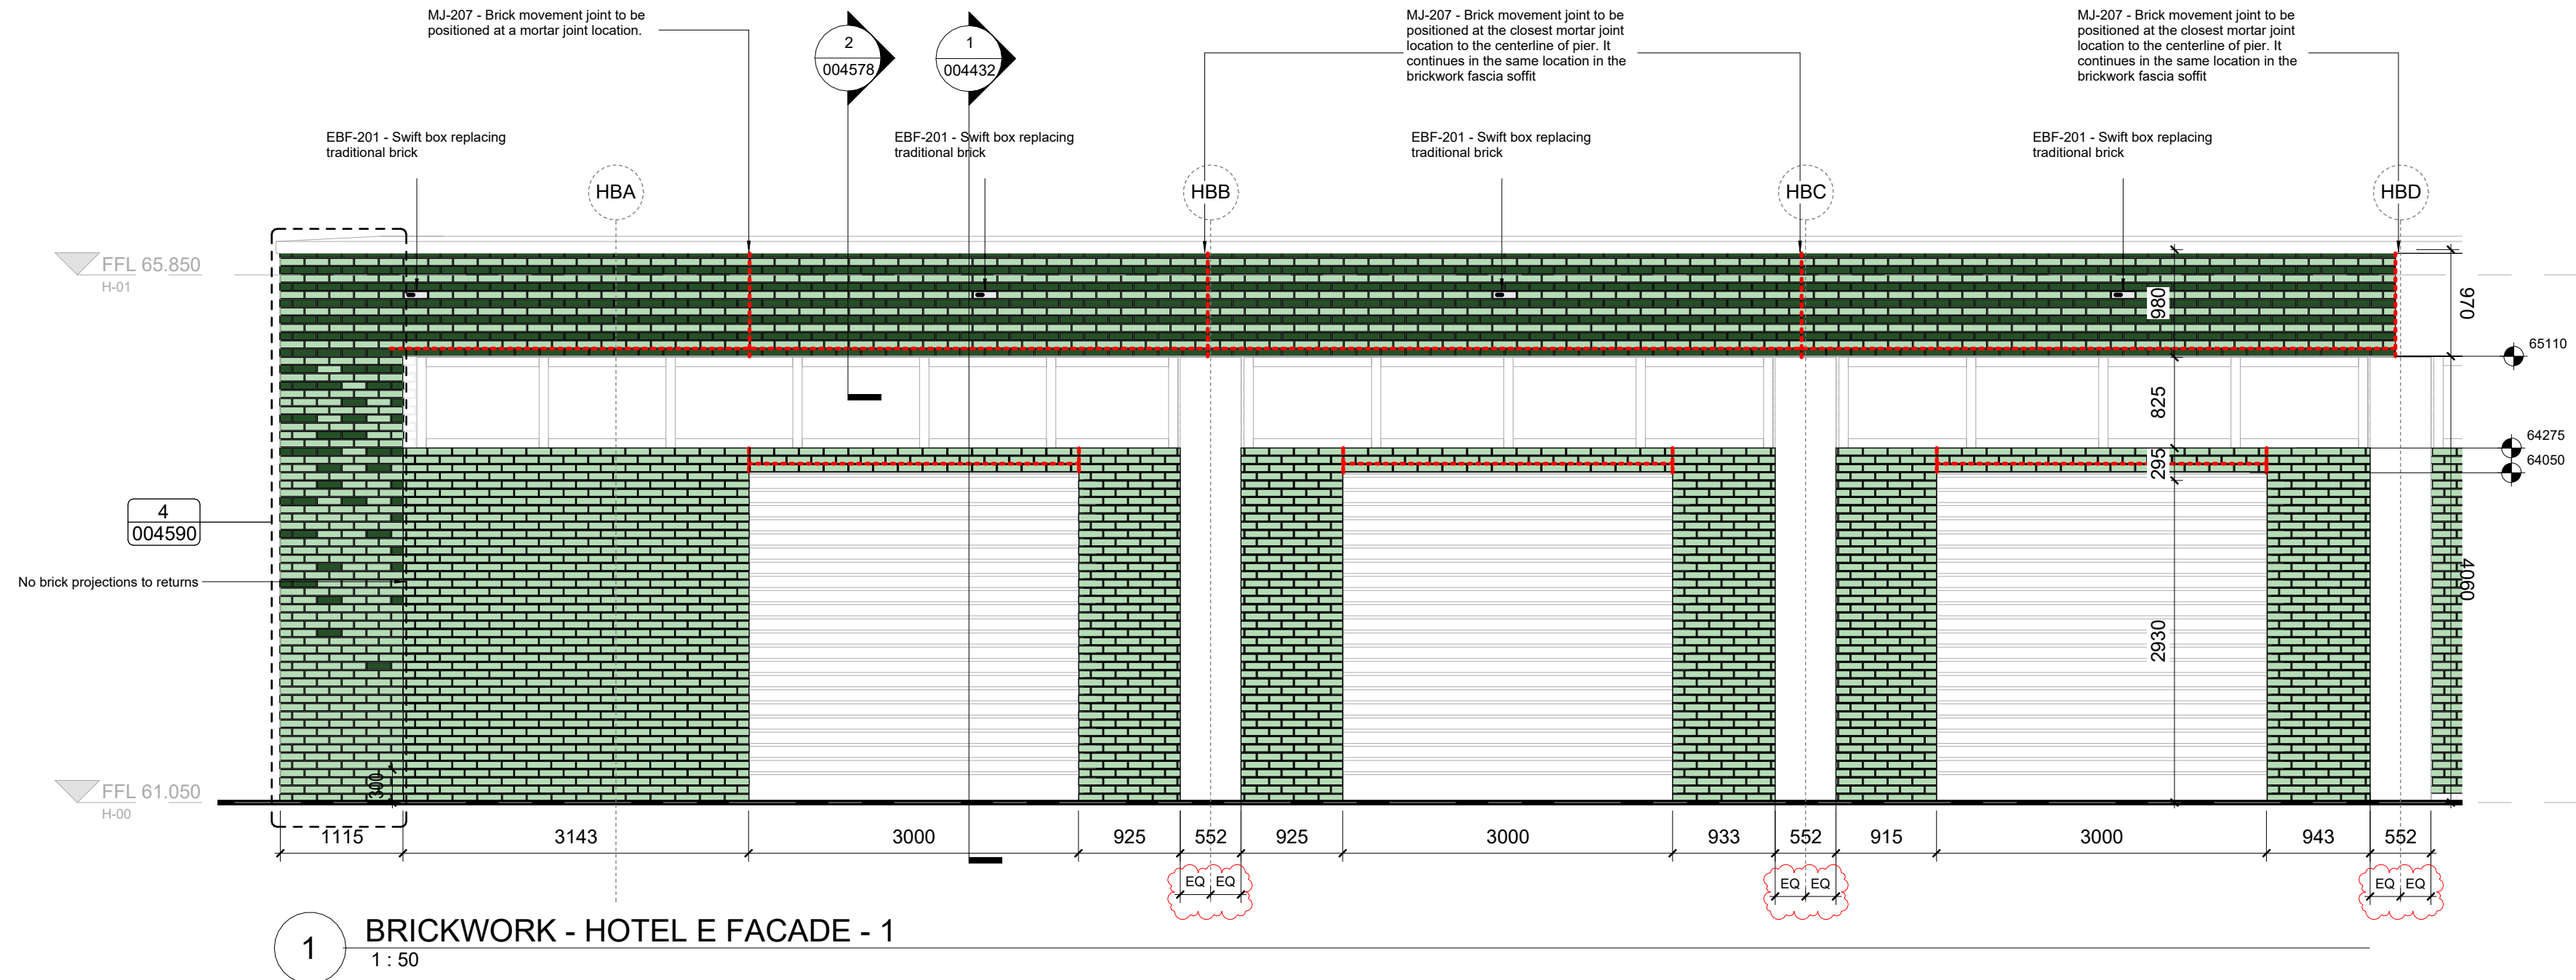

East elevation total width = 39458mm

REVISIONS		
REV	DATE	DESCRIPTION
C01	19.07.24	ISSUED FOR CONSTRUCTION
C02	23.08.24	ISSUED FOR CONSTRUCTION
C03	22.10.24	ISSUED FOR CONSTRUCTION - ADDED LEVELS
C04	09.01.25	ISSUED FOR CONSTRUCTION - TO SISK COMMENTS
C05	21.02.25	ISSUED FOR CONSTRUCTION
C06	10.04.25	ISSUED FOR CONSTRUCTION - UPDATED COURSING
C07	28.04.25	ISSUED FOR CONSTRUCTION - ADDED ANNOTATIONS
C08	14.05.25	ISSUED FOR CONSTRUCTION - ADDED DIMS

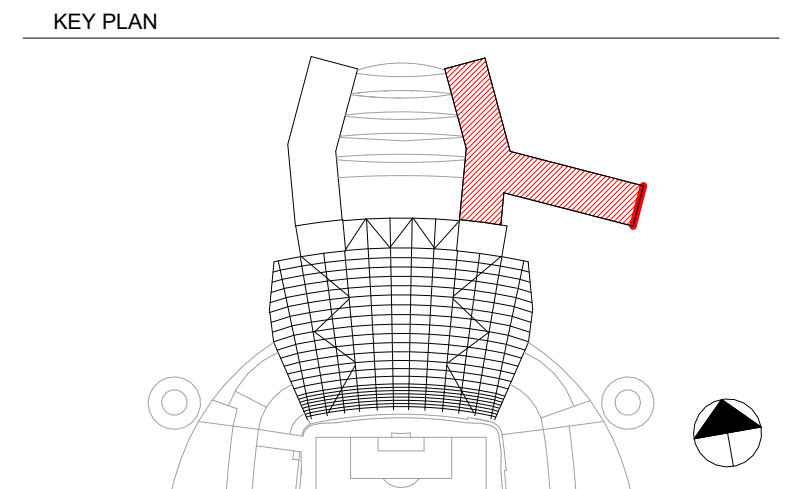


BRICKWORK LEGEND


	Flush Brick
	Projected Brick
	Brick expansion joint - MJ-207
	Swift box - EBF-201
	Bat box - EBF-203

Raked mortar joint above all flush bricks and flush mortar joint above all projected bricks. Refer to POP section 004579.

CLIENT		
© COPYRIGHT. ALL RIGHTS RESERVED		
THIS WORK IS COPYRIGHT AND CANNOT BE REPRODUCED OR COPIED IN ANY FORM OR BY ANY OTHER MEANS (GRAPHIC, ELECTRONIC OR MECHANICAL, INCLUDING PHOTOCOPYING) WITHOUT THE WRITTEN PERMISSION OF POPULOUS ANY LICENSE, EXPRESS OR IMPLIED, TO USE THIS DOCUMENT FOR ANY PURPOSE WHATSOEVER IS RESTRICTED TO THE TERMS OF THE AGREEMENT OR IMPLIED AGREEMENT BETWEEN POPULOUS AND THE INSTRUCTING PARTY.		
USE FIGURED DIMENSIONS IN PREFERENCE TO SCALED. CHECK ALL DIMENSIONS ON SITE BEFORE FABRICATION OR SETTING OUT.		
ARCHITECT		POPULOUS®
14 BLADES COURT DEODAR ROAD LONDON SW15 2NU UNITED KINGDOM		
TELEPHONE +44 (0)20 8874 7666 FACSIMILE +44 (0)20 8874 7470		
ALL PRODUCTION & INTELLECTUAL PROPERTY RIGHTS RESERVED © POPULOUS 2009		
PROJECT NAME		MCFC NORTH EXPANSION
DRAWING TITLE		WP 3800 -BRICKWORK
HOTEL		
EAST FACADE - ELEVATIONS		
STATUS	RIBA STAGE	PROJECT NO.
A5	5	4348
DATE	SCALE	SIZE
19/07/2024	1 : 50	A1
DRAWN	CHECKED	APPROVED
AM	PH	MT
PROJECT	ORIGIN	ZONE
NSE-POP-HT-	ZZ	DE
A	-	004528
C08		

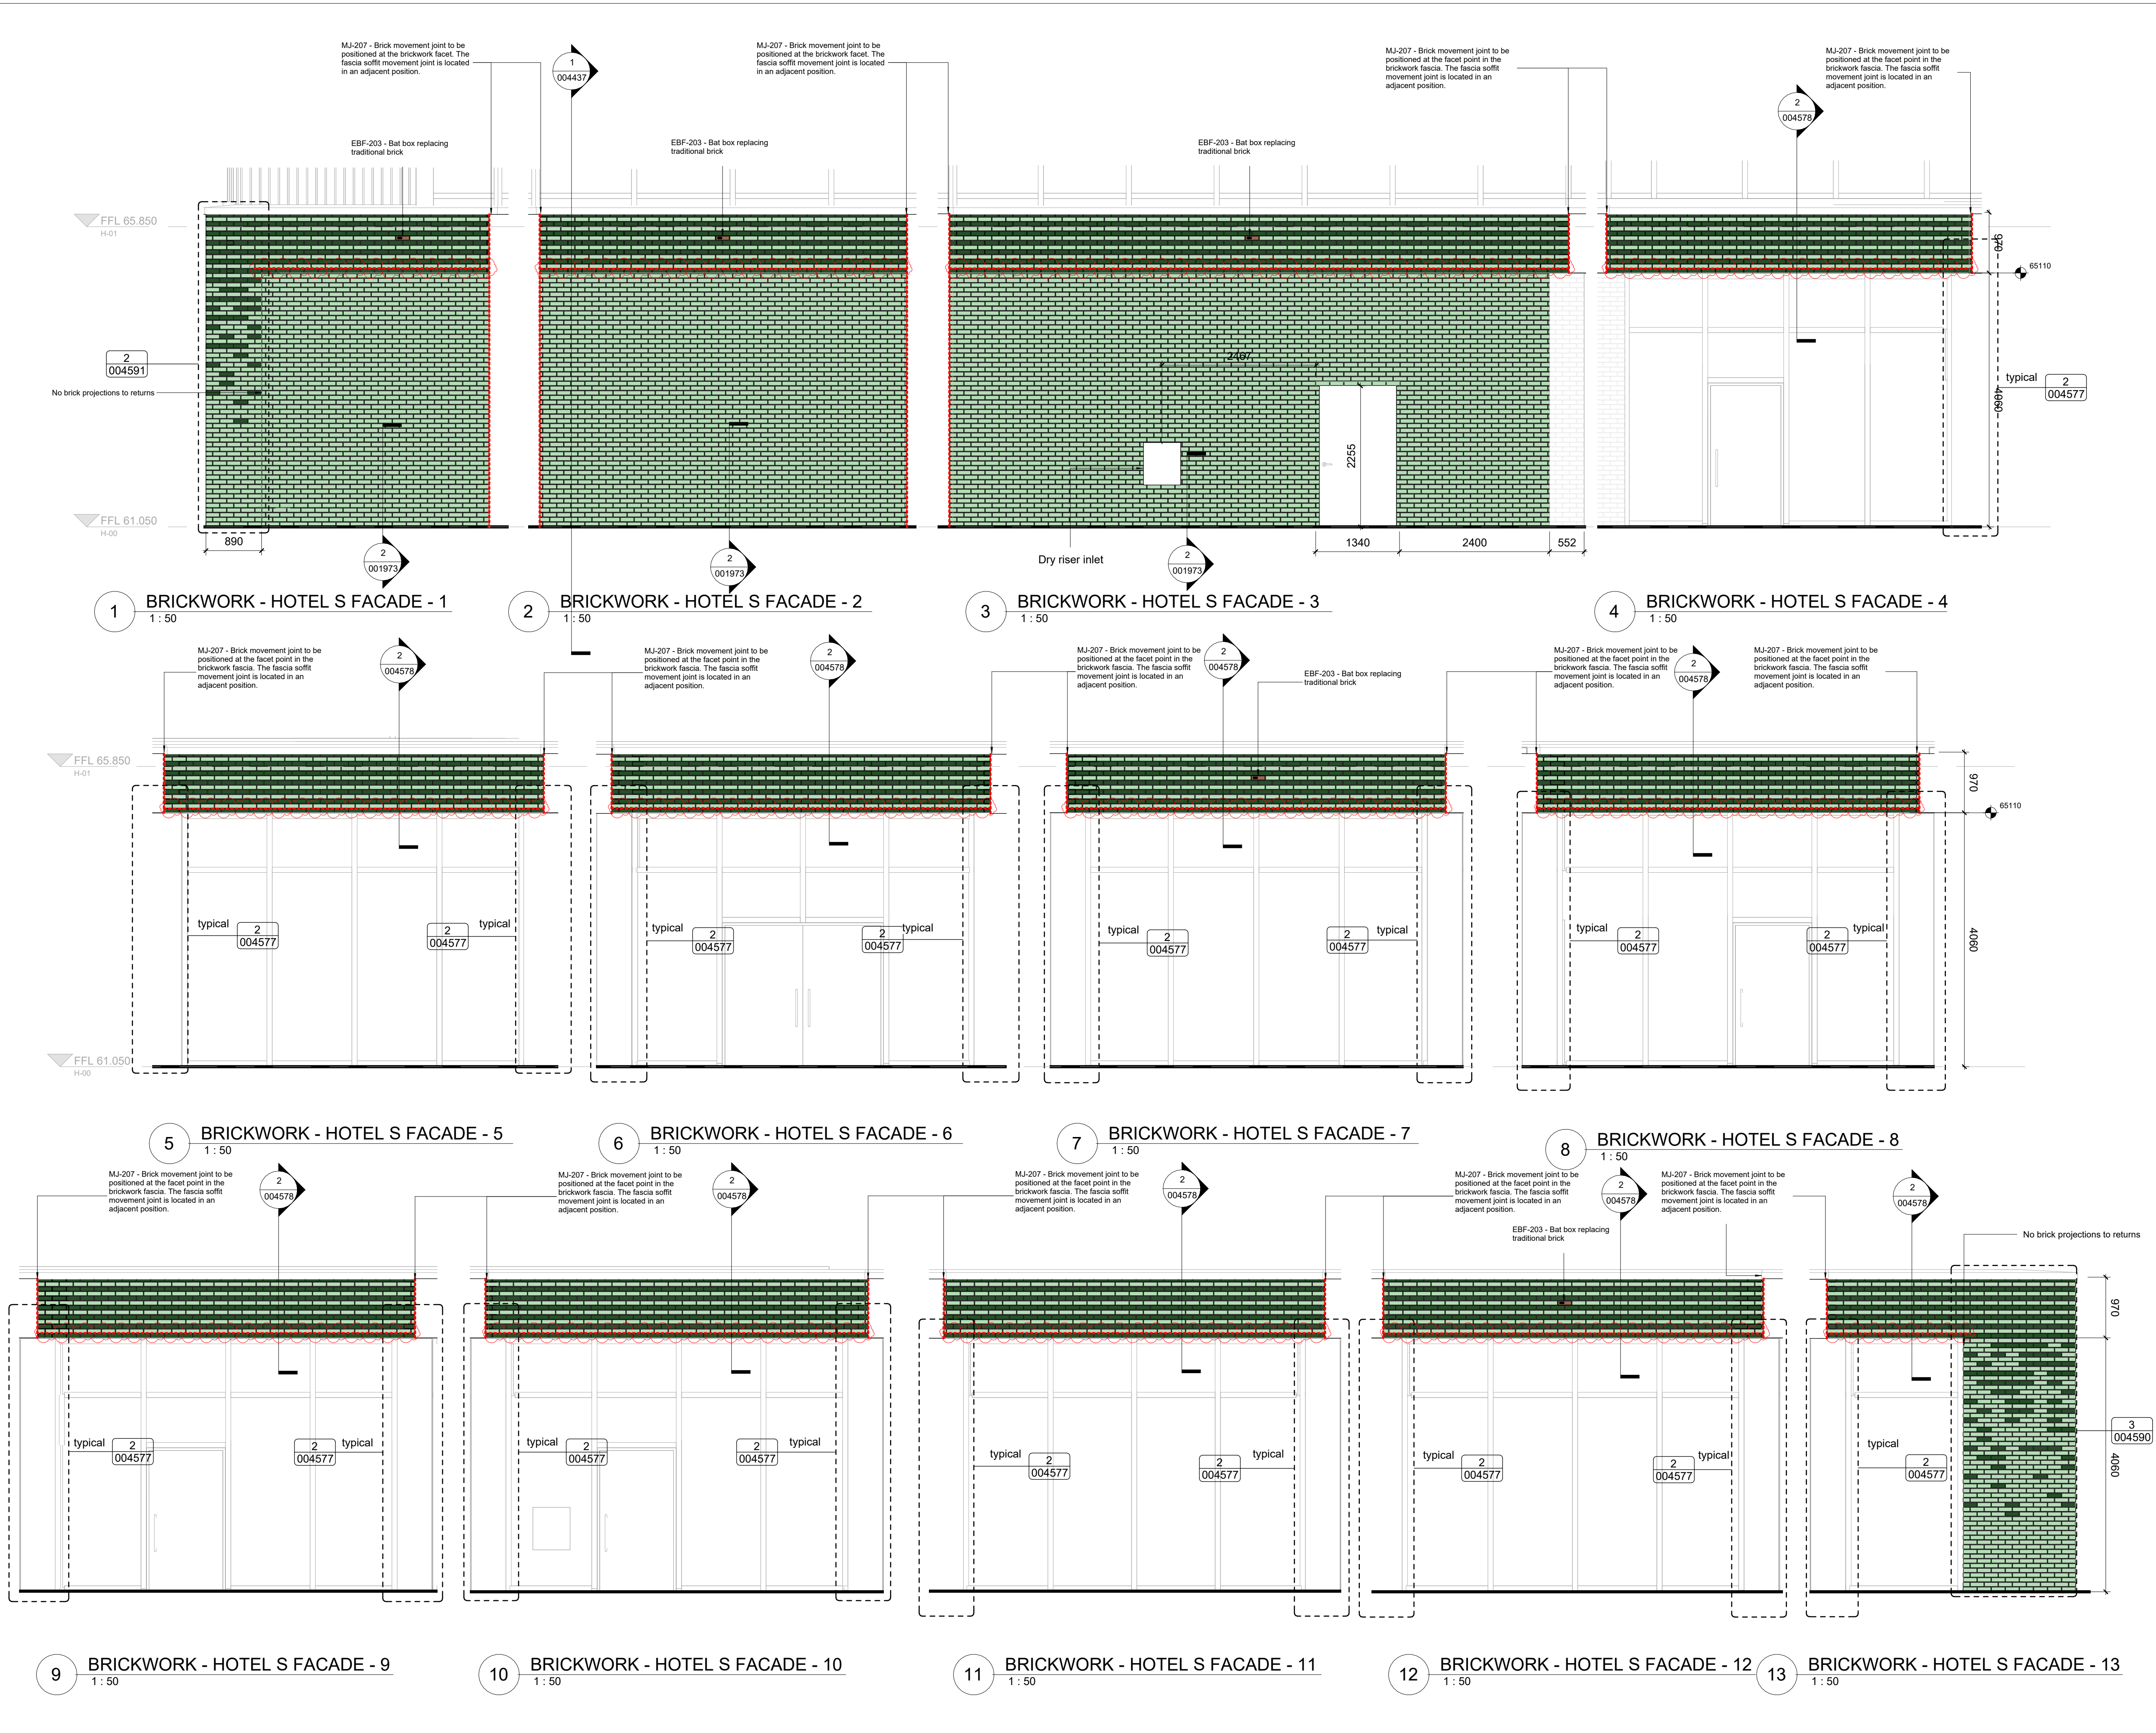

REVISIONS		
REV	DATE	DESCRIPTION
C01	19.07.24	ISSUED FOR CONSTRUCTION
C02	23.08.24	ISSUED FOR CONSTRUCTION
C03	23.09.24	ISSUED FOR CONSTRUCTION - ADDED DRY RISER INLETS
C04	09.01.25	ISSUED FOR CONSTRUCTION - TO SISK COMMENTS
C05	21.02.25	ISSUED FOR CONSTRUCTION

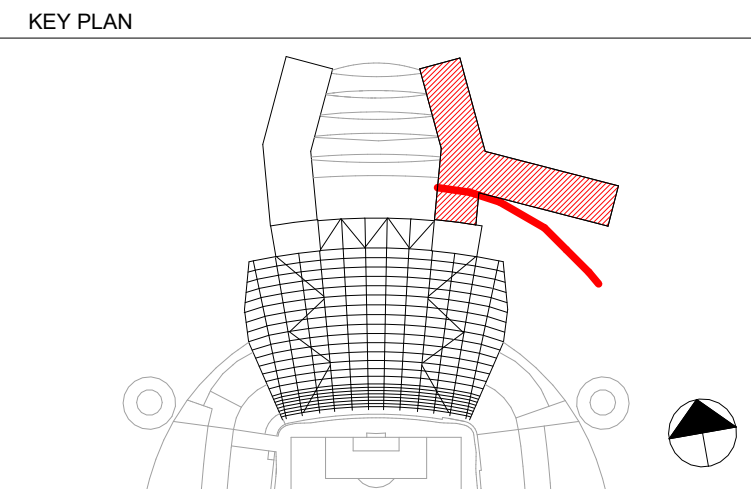

- BRICKWORK LEGEND**
- Flush Brick
 - Projected Brick
 - Brick expansion joint - MJ-207
 - Swift box - EBF-201
 - Bat box - EBF-203

Raked mortar joint above all flush bricks and flush mortar joint above all projected bricks. Refer to POP section 004579.

CLIENT

© COPYRIGHT. ALL RIGHTS RESERVED

THIS WORK IS COPYRIGHT AND CANNOT BE REPRODUCED OR COPIED IN ANY FORM OR BY ANY OTHER MEANS (GRAPHIC, ELECTRONIC OR MECHANICAL, INCLUDING PHOTOCOPYING) WITHOUT THE WRITTEN PERMISSION OF POPULOUS ANY LICENSE, EXPRESS OR IMPLIED, TO USE THIS DOCUMENT FOR ANY PURPOSE WHATSOEVER IS RESTRICTED TO THE TERMS OF THE AGREEMENT OR IMPLIED AGREEMENT BETWEEN POPULOUS AND THE INSTRUCTING PARTY.

USE FIGURED DIMENSIONS IN PREFERENCE TO SCALED. CHECK ALL DIMENSIONS ON SITE BEFORE FABRICATION OR SETTING OUT.

ARCHITECT

POPULOUS®

14 BLADES COURT | DEODAR ROAD | LONDON | SW15 2NU | UNITED KINGDOM
TELEPHONE +44 (0)20 8874 7666 FACSIMILE +44 (0)20 8874 7470
ALL PRODUCTION & INTELLECTUAL PROPERTY RIGHTS RESERVED © POPULOUS 2009

PROJECT NAME

MCFC NORTH EXPANSION

DRAWING TITLE

**WP 3800 -BRICKWORK
HOTEL
SOUTH FACADE - ELEVATIONS**

STATUS	RIBA STAGE	PROJECT NO.					
A5	5	4348					
DATE	SCALE	SIZE					
19/07/2024	1 : 50	A1					
DRAWN	CHECKED	APPROVED					
AM	PH	MT					
PROJECT	ORIGIN	ZONE	LEVEL	TYPE	ROLE	DRAWING	REV
NSE-POP-HT	ZZ	DE	A	004529	C05		



KEY PLAN



-  Flush Brick
-  Projected Brick
- Brick expansion joint - MJ-207
-  Swift box - EBF-201
-  Bat box - EBF-203

CLIENT



THIS WORK IS COPYRIGHTED AND CANNOT BE REPRODUCED OR COPIED IN ANY FORM OR BY ANY OTHER MEANS (GRAPHIC, ELECTRONIC OR MECHANICAL, INCLUDING PHOTOCOPYING) WITHOUT THE WRITTEN PERMISSION OF POPULUS ANY LICENSE, EXPRESS OR IMPLIED, TO USE THIS DOCUMENT FOR ANY PURPOSE WHATSOEVER IS RESTRICTED TO THE TERMS OF THE AGREEMENT OR IMPLIED AGREEMENT BETWEEN POPULOUS AND THE INSTRUCTING PARTY.

USE FIGURED DIMENSIONS IN PREFERENCE TO SCALED. CHECK ALL DIMENSIONS ON SITE BEFORE FABRICATION OR SETTING OUT

ARCHITECT **POPULOUS®**

4 BLADES COURT | DEODAR ROAD | LONDON | SW15 2NU | UNITED KINGDOM
TELEPHONE +44 (0)20 8874 7666 FACSIMILE +44 (0)20 8874 7470
ALL PRODUCTION & INTELLECTUAL PROPERTY RIGHTS RESERVED © POPULOUS 2009


PROJECT NAME

MCFC NORTH EXPANSION

DRAWING TITLE

W/P 3800 -BRICKWORK
HOTEL
SOFFIT RCP - WEST


STATUS		RIBA STAGE				PROJECT NO.	
A5		5				4348	
DATE			SCALE			SIZE	
23/08/2024			1 : 100			A1	
DRAWN		CHECKED		APPROVED			
AM		PH		MT			
PROJECT		ORIGIN	ZONE	LEVEL	TYPE	ROLE	DRAWING
NSE-POP-HT- ZZ- DE- A - 004531							CO

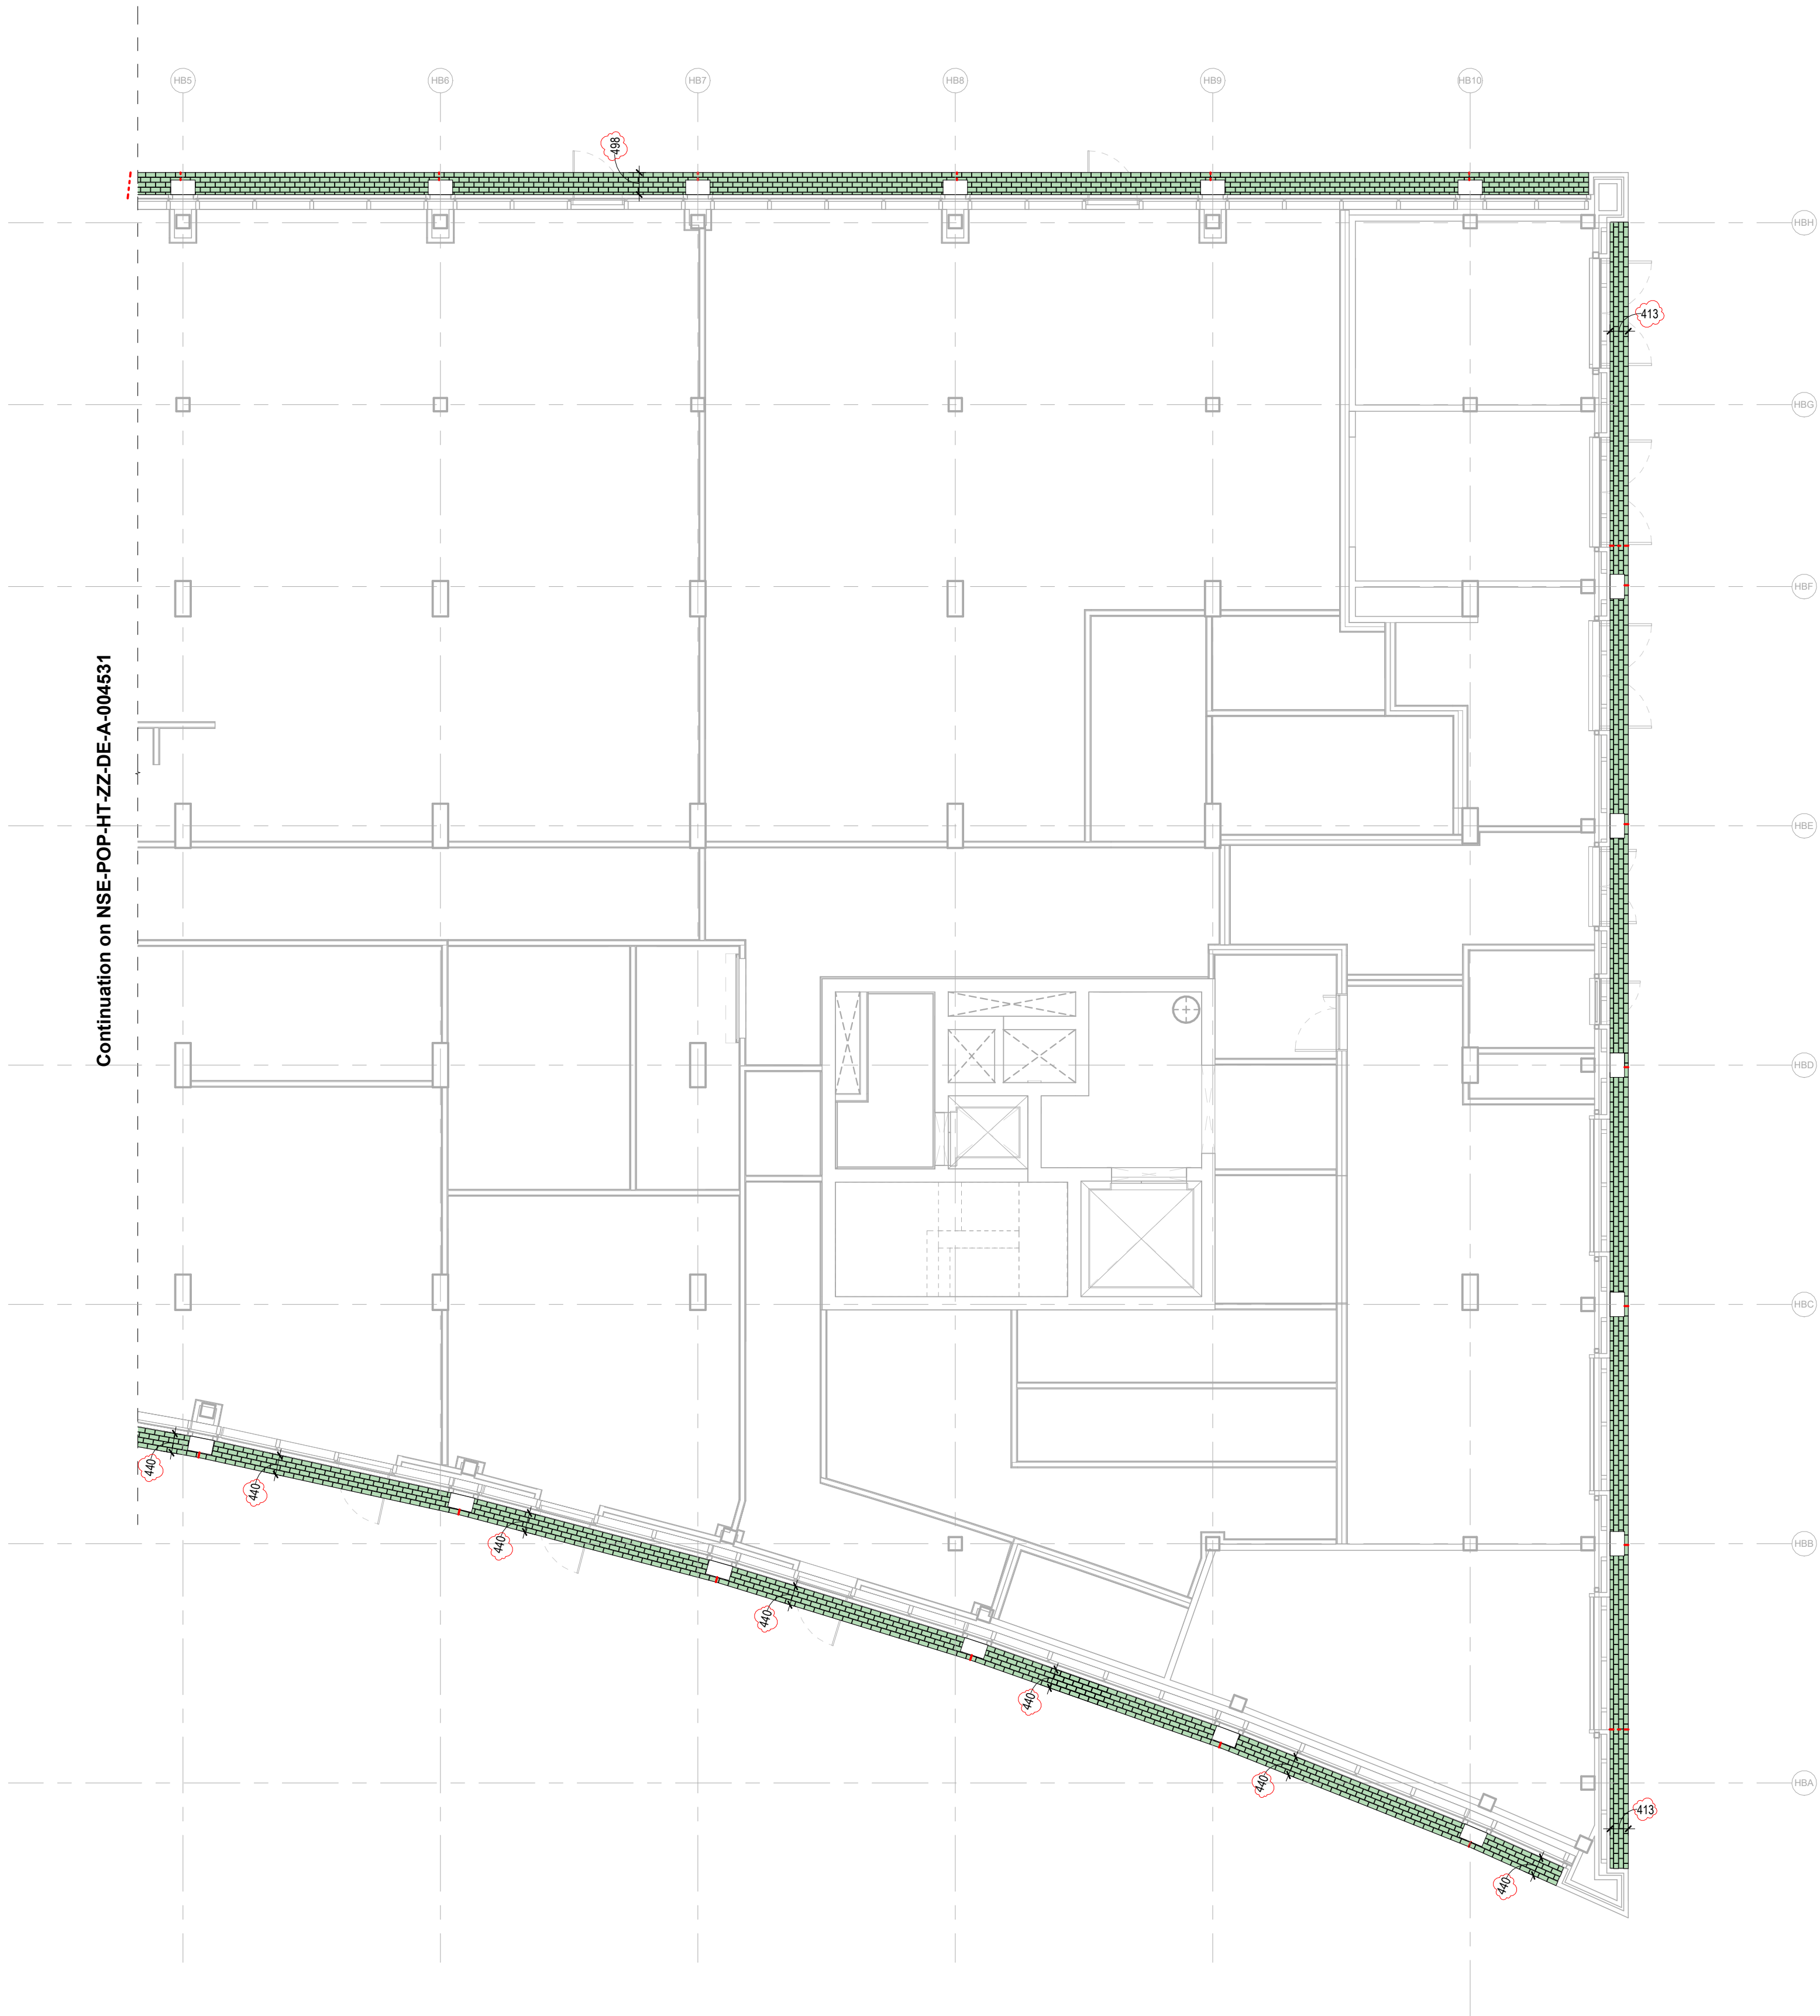

1 Brickwork soffits RCP East
1 : 100

REVISIONS		
REV	DATE	DESCRIPTION
C01	23.08.24	ISSUED FOR CONSTRUCTION
C02	09.01.25	ISSUED FOR CONSTRUCTION - TO SISK COMMENTS

KEY PLAN

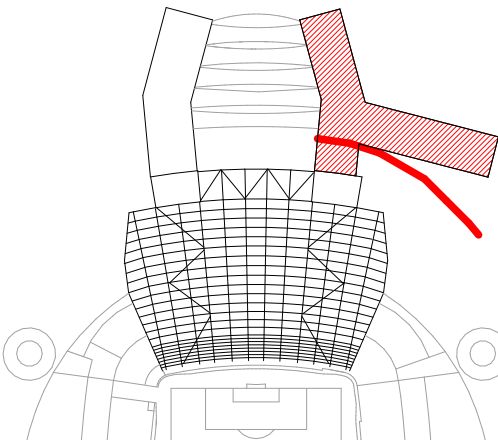

BRICKWORK LEGEND

- Flush Brick
- Projected Brick
- Brick expansion joint - MJ-207
- Swift box - EBF-201
- Bat box - EBF-203

CLIENT



© COPYRIGHT. ALL RIGHTS RESERVED
THIS WORK IS COPYRIGHT AND CANNOT BE REPRODUCED OR COPIED IN ANY FORM OR BY ANY OTHER MEANS (GRAPHIC, ELECTRONIC OR MECHANICAL INCLUDING PHOTOCOPYING) WITHOUT THE WRITTEN PERMISSION OF POPULOUS ANY LICENSE, EXPRESS OR IMPLIED, TO USE THIS DOCUMENT FOR ANY PURPOSE WHATSOEVER IS RESTRICTED TO THE TERMS OF THE AGREEMENT OR IMPLIED AGREEMENT BETWEEN POPULOUS AND THE INSTRUCTING PARTY.
USE FIGURED DIMENSIONS IN PREFERENCE TO SCALED. CHECK ALL DIMENSIONS ON SITE BEFORE FABRICATION OR SETTING OUT.

ARCHITECT

POPULOUS®

14 BLADES COURT | DEODAR ROAD | LONDON | SW15 2NU | UNITED KINGDOM
TELEPHONE +44 (0)20 8874 7666 FACSIMILE +44 (0)20 8874 7470
ALL PRODUCTION & INTELLECTUAL PROPERTY RIGHTS RESERVED © POPULOUS 2009

PROJECT NAME

MCFC NORTH EXPANSION

DRAWING TITLE

**WP 3800 -BRICKWORK
HOTEL
SOFFIT RCP - EAST**

STATUS		RIBA STAGE			PROJECT NO.			
A5		5			4348			
DATE				SCALE		SIZE		
23/08/2024				1 : 100		A1		
DRAWN		CHECKED		APPROVED				
AM		PH		MT				
PROJECT		ORIGIN	ZONE	LEVEL	TYPE	ROLE	DRAWING	REV
NSE-POP-HT- ZZ- DE- A -		004532		C0				



KEY PLAN



The key plan shows a top-down view of the building's footprint. The building is a rectangular structure with a grid of squares. A red 'Y' shape is overlaid on the grid, indicating the location of the building. A north arrow is located in the bottom right corner of the plan.

BRICKWORK LEGEND

-  Flush Brick
-  Projected Brick
-  Brick expansion joint - MJ-207
-  Swift box - EBF-201
-  Bat box - EBF-203

CLIENT



© COPYRIGHT. ALL RIGHTS RESERVED

THIS WORK IS COPYRIGHT AND CANNOT BE REPRODUCED OR COPIED IN ANY FORM OR BY ANY OTHER MEANS (GRAPHIC, ELECTRONIC OR MECHANICAL INCLUDING PHOTOCOPYING) WITHOUT THE WRITTEN PERMISSION OF POPULOUS ANY LICENSE, EXPRESS OR IMPLIED, TO USE THIS DOCUMENT FOR ANY PURPOSE WHATSOEVER IS RESTRICTED TO THE TERMS OF THE AGREEMENT OR IMPLIED AGREEMENT BETWEEN POPULOUS AND THE INSTRUCTING PARTY.

USE FIGURED DIMENSIONS IN PREFERENCE TO SCALED. CHECK ALL DIMENSIONS ON SITE BEFORE FABRICATION OR SETTING OUT

ARCHITECT

POPULOUS®

14 BLADES COURT | DEODAR ROAD | LONDON | SW15 2NU | UNITED KINGDOM
TELEPHONE +44 (0)20 8874 7666 FACSIMILE +44 (0)20 8874 7470
ALL PRODUCTION & INTELLECTUAL PROPERTY RIGHTS RESERVED © POPULOUS 2009

PROJECT NAME

MCFC NORTH EXPANSION

DRAWING TITLE

WP 3800 -BRICKWORK

HOTEL

W FACADE FEATURE BRICK PIER

STATUS	RIBA STAGE	PROJECT NO.
A5	5	4348
DATE	SCALE	SIZE
19/07/2024	As indicated	A1
DRAWN	CHECKED	APPROVED
AM	PH	MT

PROJECT	ORIGIN	ZONE	LEVEL	TYPE	ROLE	DRAWING	REV
NSE-POP-HT-ZZ-DE-A-004576							C04

KEY PLAN



CLIENT 



ARCHITECT

PROJECT NAME

DRAWING TITLE

HOTEL

STATUS		RIBA STAGE			PROJECT NO.		
A5		5			4348		
DATE			SCALE		SIZE		
23/08/24			1 : 5		A1		
DRAWN		CHECKED		APPROVED			
AM		PH		MT			
PROJECT	ORIGIN	ZONE	LEVEL	TYPE	ROLE	DRAWING	REV
NSE-POP-HT- ZZ- DD- A - 004578							C02

Metal railing mechanically fixed to the precast brick plinth

Aluminium coping to subcontractor design

Thermally broken Ancon brackets supporting traditional brickwork fascia

66075

Firestop

Thermally broken L-angle mechanically fixed to slab. Supporting railing.

FFL 65.850
H-01

Prefinished insulation board on inner face of the parapet

Pressed aluminium C-channel sealing the back of the brick piers and soffit to the curtain wall. Finish to match curtain walling.

965

Flexible DPC cavity tray into weep. Refer to Section F30 of specification.

varies, depending on height of sloping slab

75

65110

Weep omitted over pier

varies

Aluminium coping to subcontractor design

560

200

103

66075

Firestop

Prefinished insulation board on inner face of the parapet

965

Pressed aluminium C-channel sealing the back of the brick piers and soffit to the curtain wall. Finish to match specs.

Flexible DPC cavity tray into weep. Refer to Section F30 of specification.

Thermally broken Ancon brackets supporting traditional brickwork fascia

Raked mortar joint

Weep omitted over pier

Thermally broken Ancon brackets supporting traditional brickwork fascia

Pressed aluminium C-channel sealing the back of the brick piers and soffit to the curtain wall. Finish to match curtain walling.

1

HT Brick W Facade Plinth Interface - Over feature pier

1 : 5


2

HT Brick E,N,S Facade Plinth Interface - Over typical pier

1 : 5

REVISIONS		
REV	DATE	DESCRIPTION
C01	23.08.24	ISSUED FOR CONSTRUCTION
C02	09.01.25	ISSUED FOR CONSTRUCTION - TO SISK COMMENTS

KEY PLAN

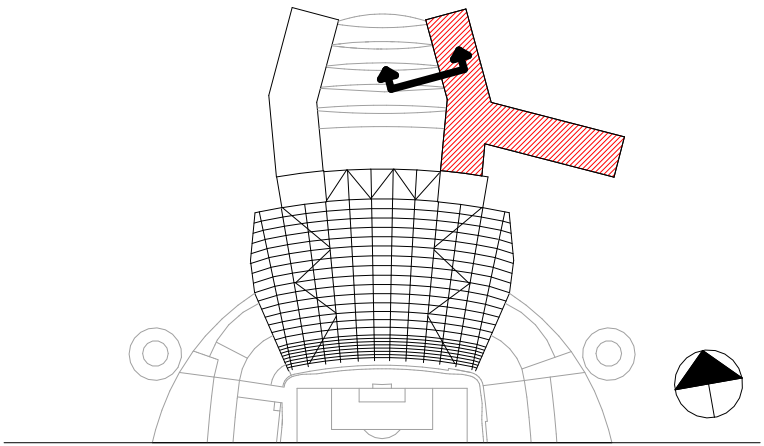

Previous WATG drawing: NSE-WATG-HT-

CLIENT



© COPYRIGHT. ALL RIGHTS RESERVED

THIS WORK IS COPYRIGHT AND CANNOT BE REPRODUCED OR COPIED IN ANY FORM OR BY ANY OTHER MEANS (GRAPHIC, ELECTRONIC OR MECHANICAL INCLUDING PHOTOCOPYING) WITHOUT THE WRITTEN PERMISSION OF POPULOUS ANY LICENSE, EXPRESS OR IMPLIED, TO USE THIS DOCUMENT FOR ANY PURPOSE WHATSOEVER IS RESTRICTED TO THE TERMS OF THE AGREEMENT OR IMPLIED AGREEMENT BETWEEN POPULOUS AND THE INSTRUCTING PARTY.


USE FIGURED DIMENSIONS IN PREFERENCE TO SCALED. CHECK ALL DIMENSIONS ON SITE BEFORE FABRICATION OR SETTING OUT

ARCHITECT
POPULOUS® WATG
14 BLADES COURT | DEODAR ROAD | LONDON | SW15 2NU | UNITED KINGDOM
TELEPHONE +44 (0)20 8874 7666 FACSIMILE +44 (0)20 8874 7470
ALL PRODUCTION & INTELLECTUAL PROPERTY RIGHTS RESERVED © POPULOUS 2009


PROJECT NAME
MCFC NORTH EXPANSION

DRAWING TITLE
**WP 3800 -BRICKWORK
HOTEL
DETAIL**


STATUS		RIBA STAGE		PROJECT NO.			
A5		5		4348			
DATE		SCALE		SIZE			
23/08/24		1 : 5		A1			
DRAWN	CHECKED	APPROVED					
AM	PH	MT					
PROJECT	ORIGIN	ZONE	LEVEL	TYPE	ROLE	DRAWING	REV
NSE-POP-HT- ZZ- DD- A - 004579							C0

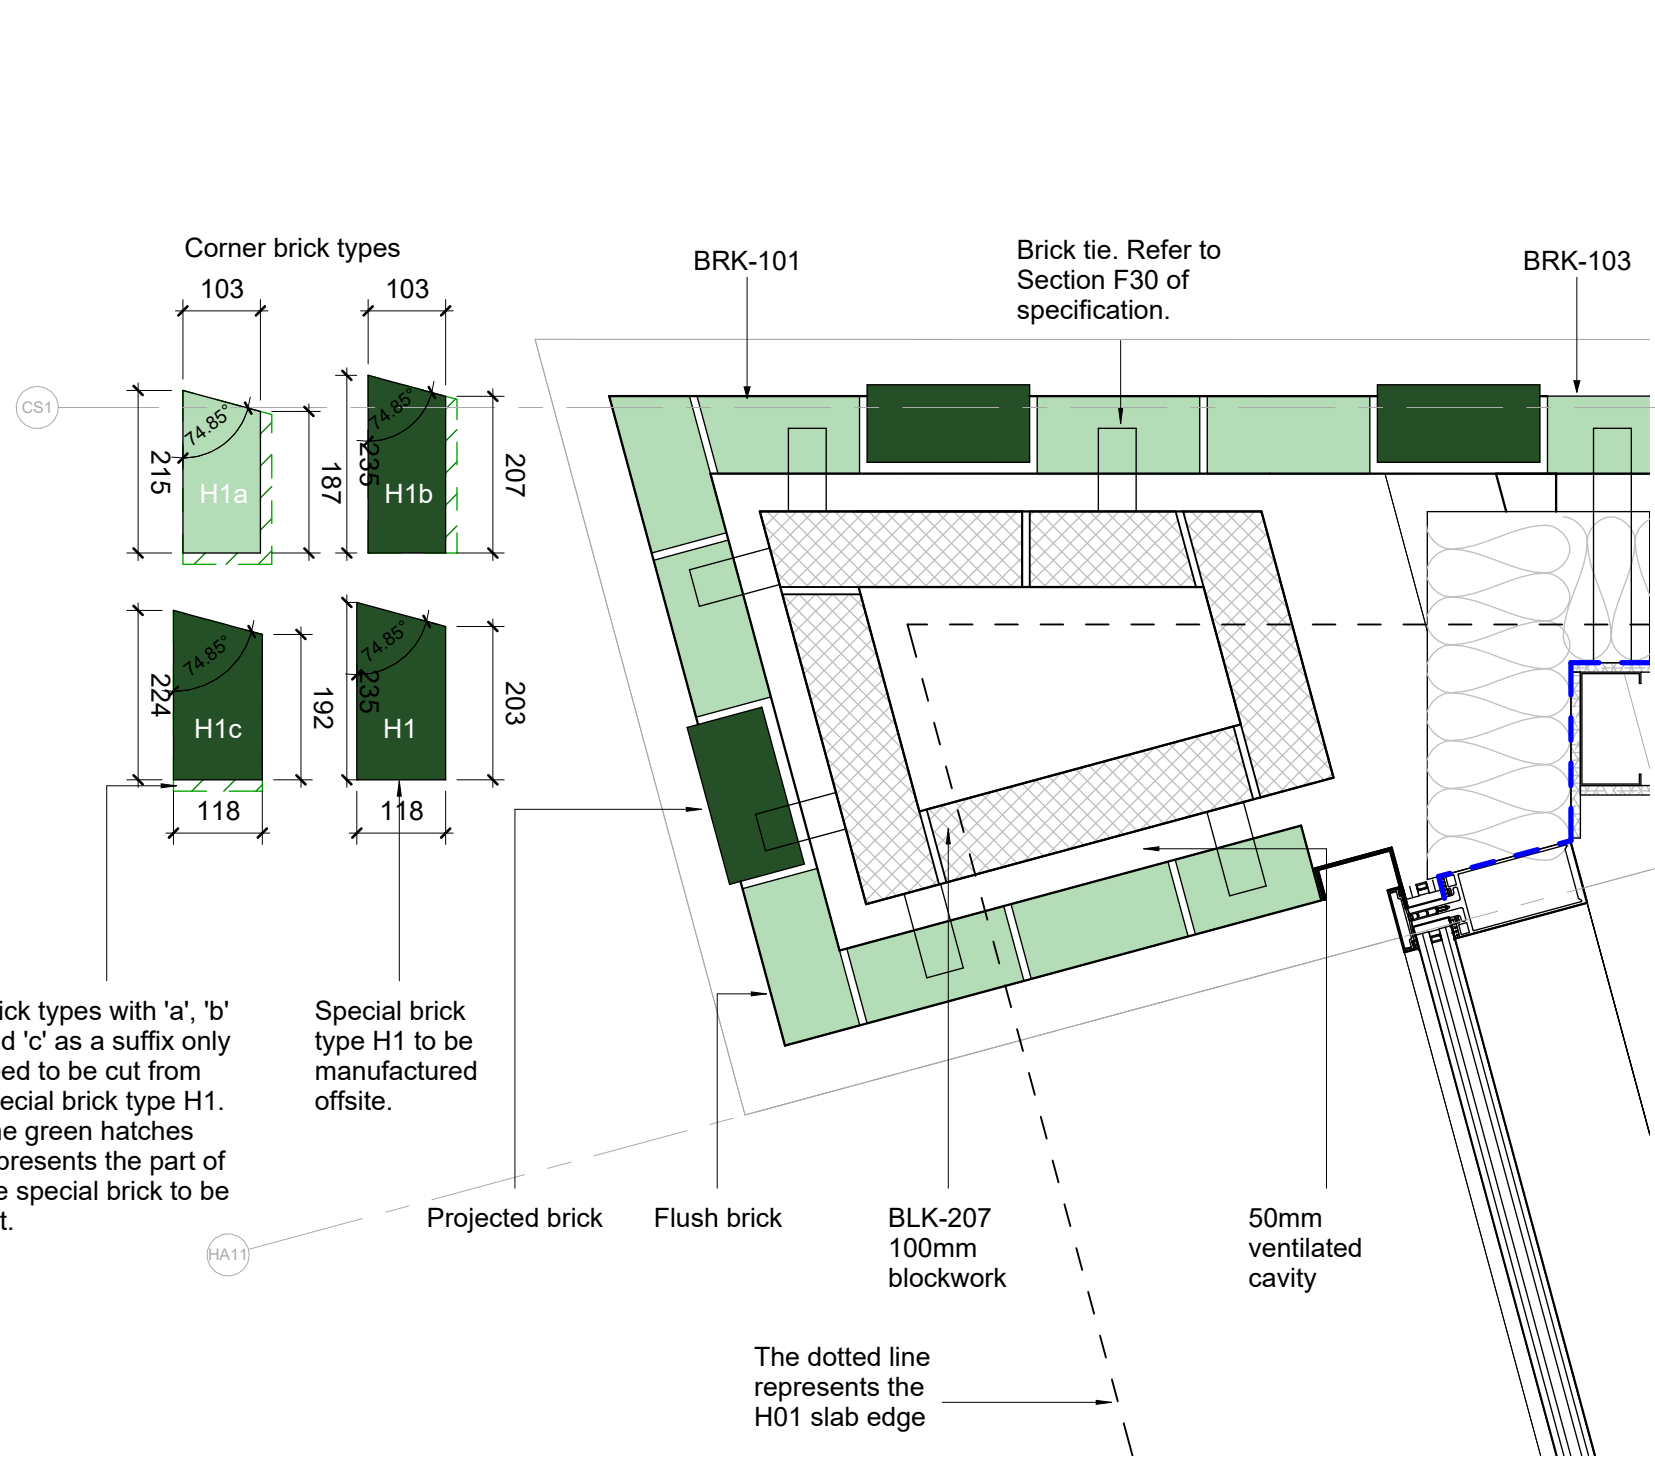


1 Brickwork - Facade NW corner
1 : 10

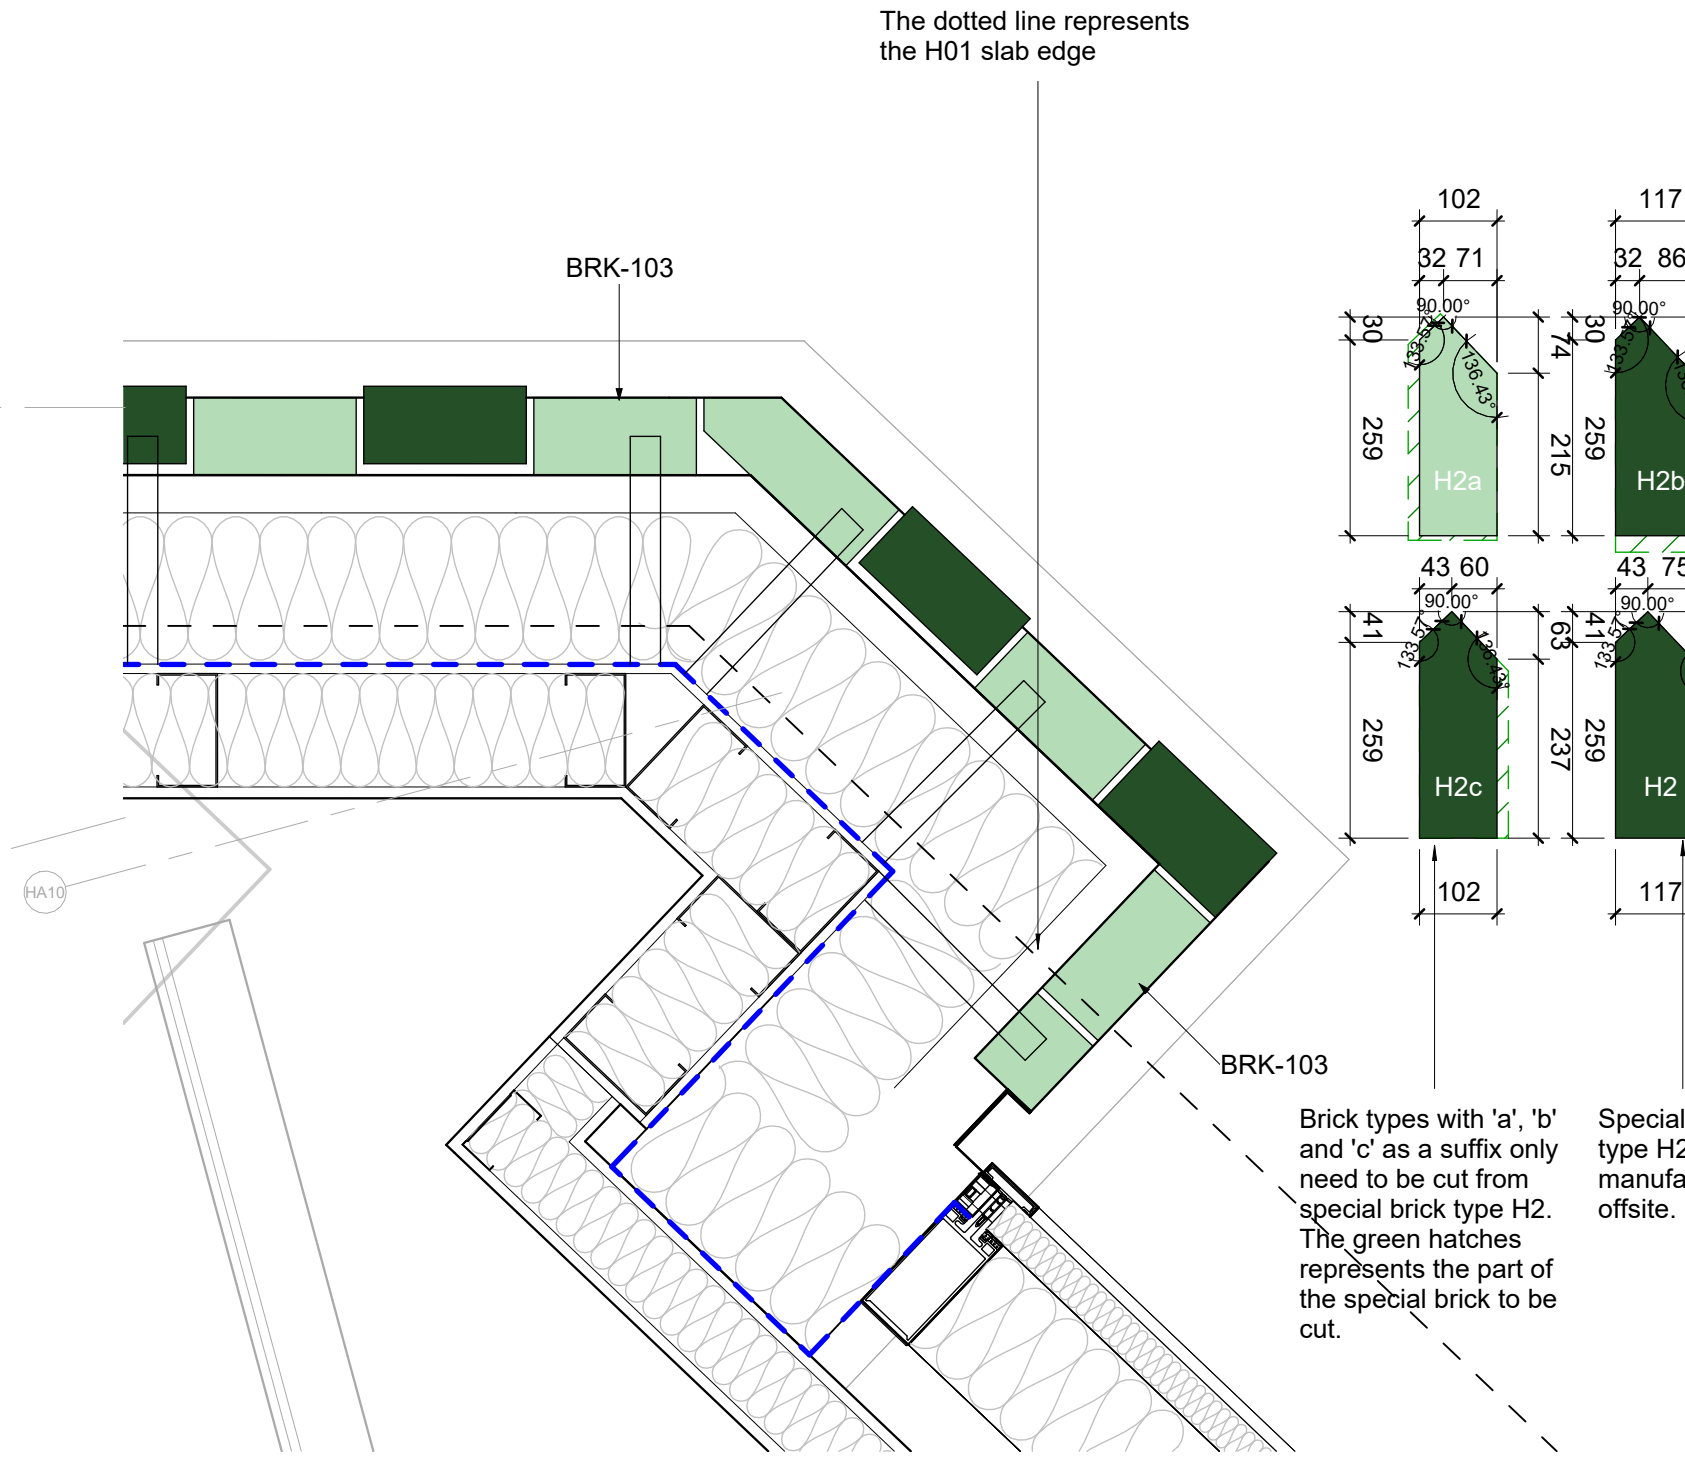


2 Brickwork - Facade NE corner
1 : 10

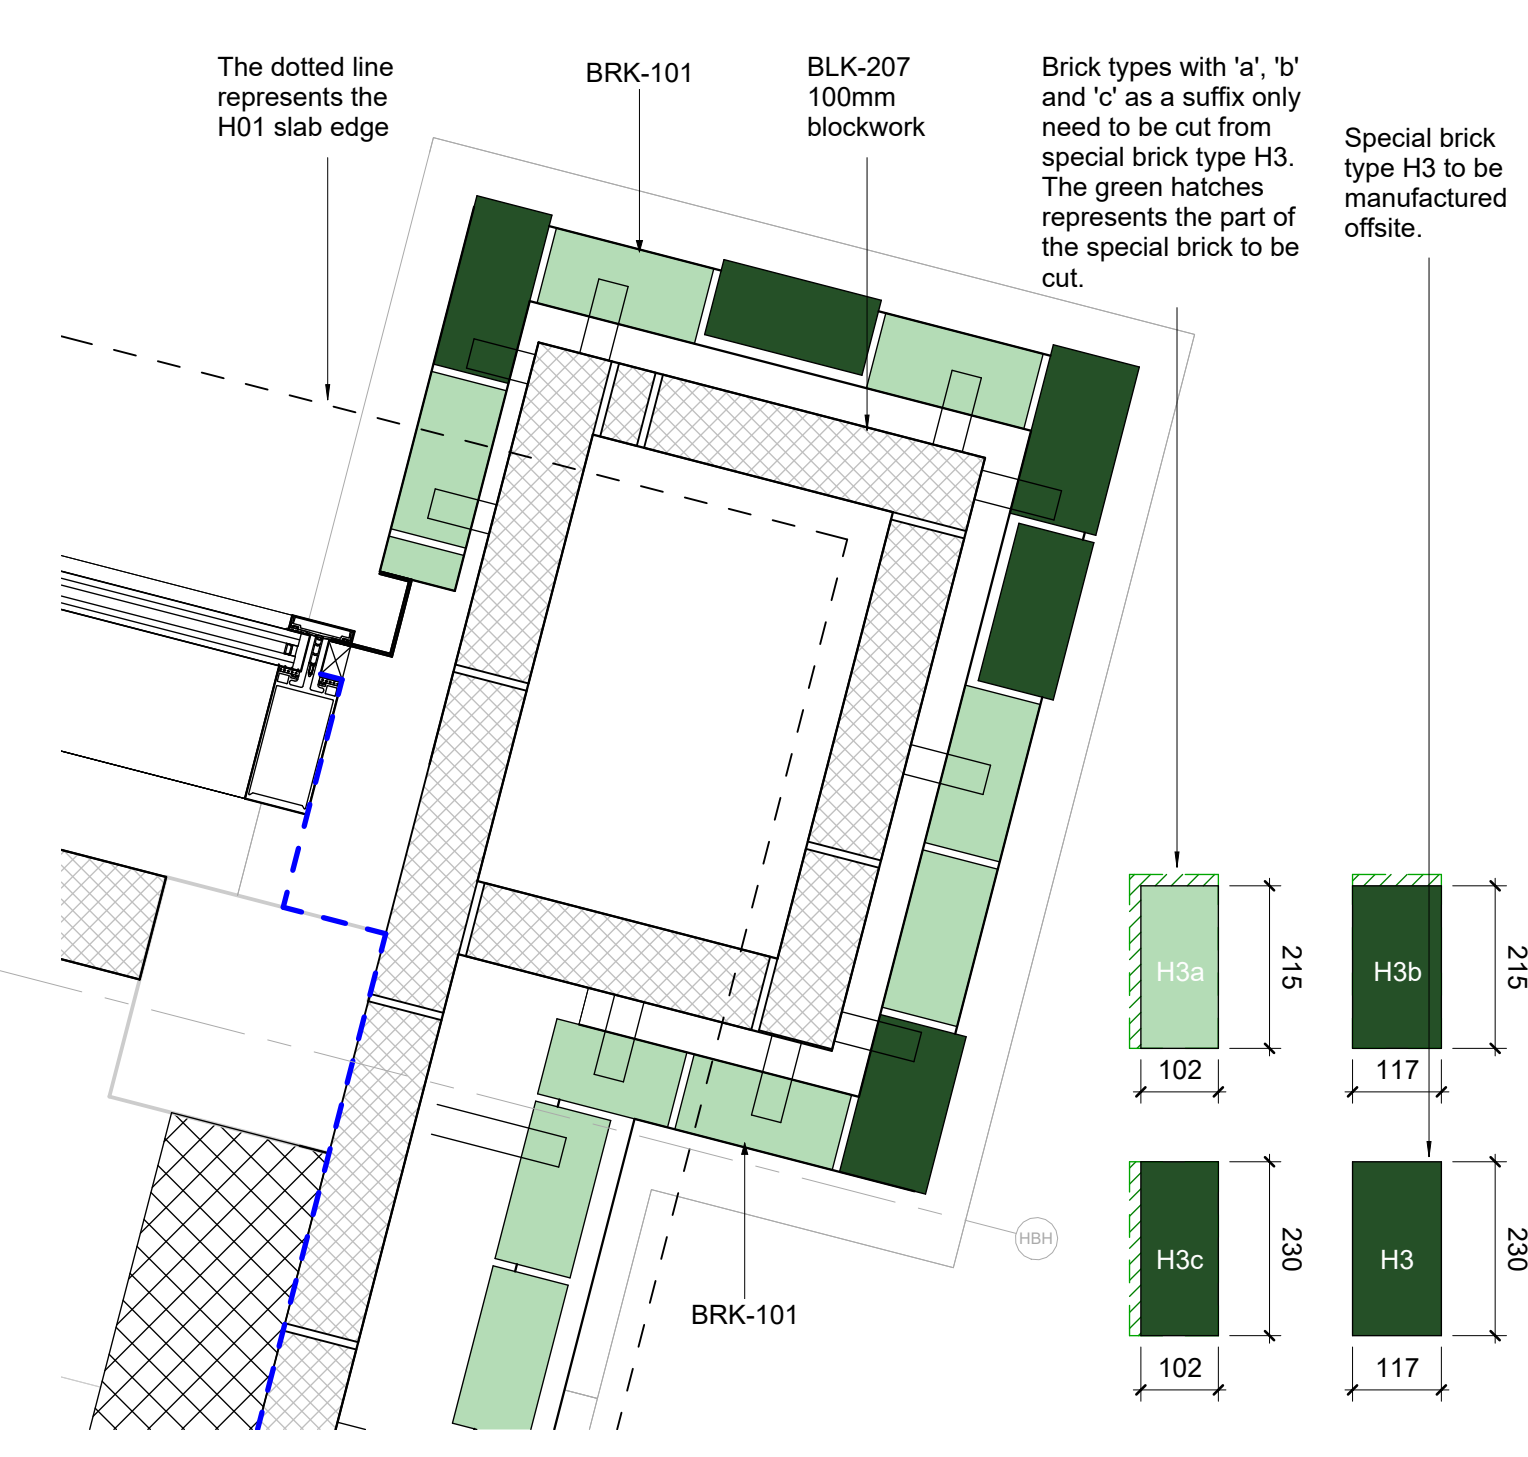


3 Brickwork - Facade NEE corner
1 : 10

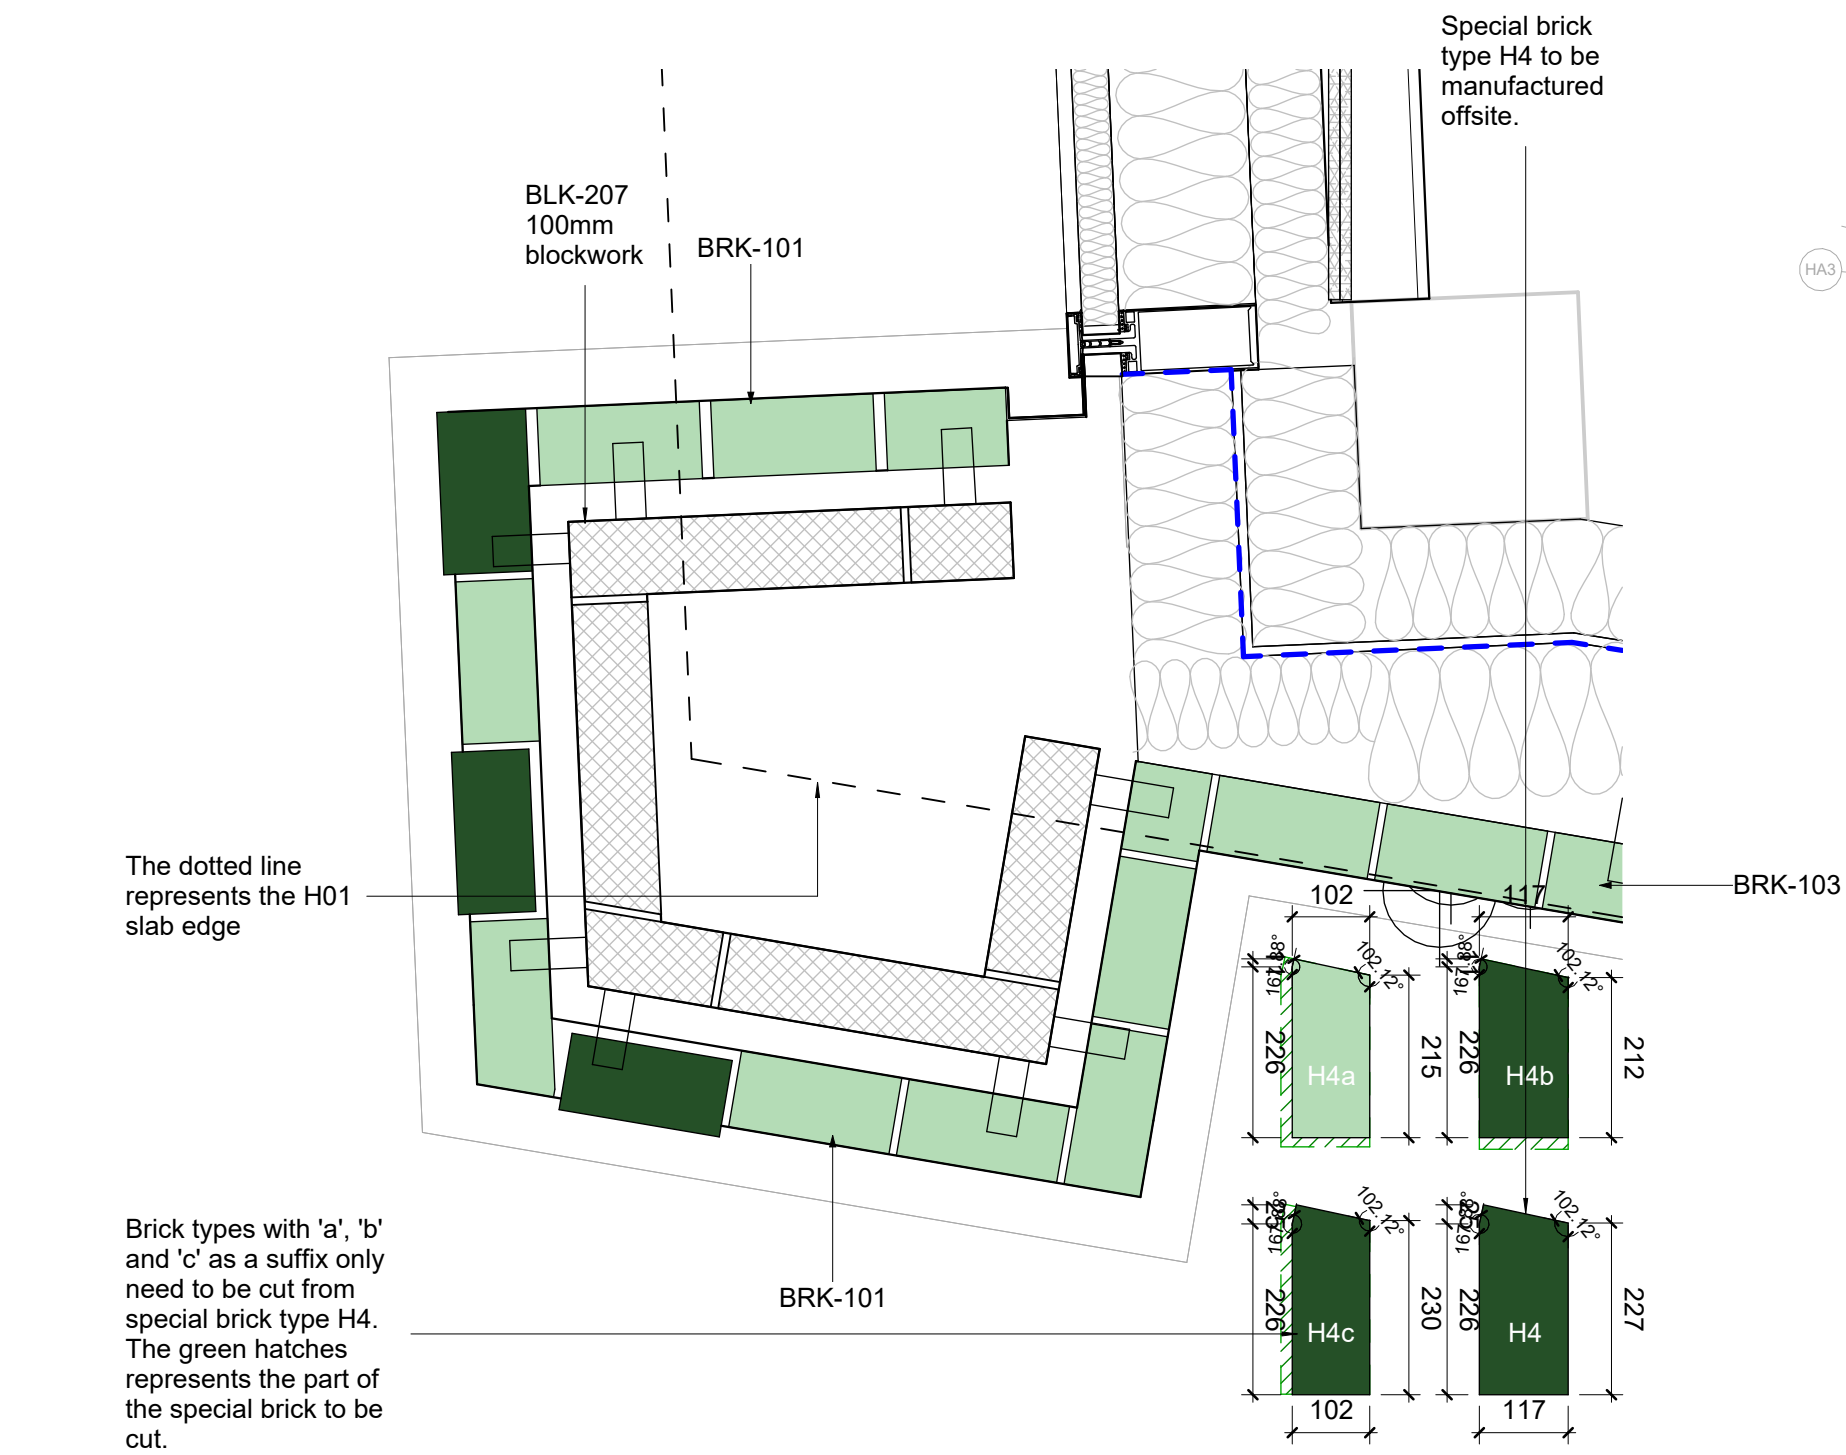

6 Brickwork - Facade SW corner
1 : 10

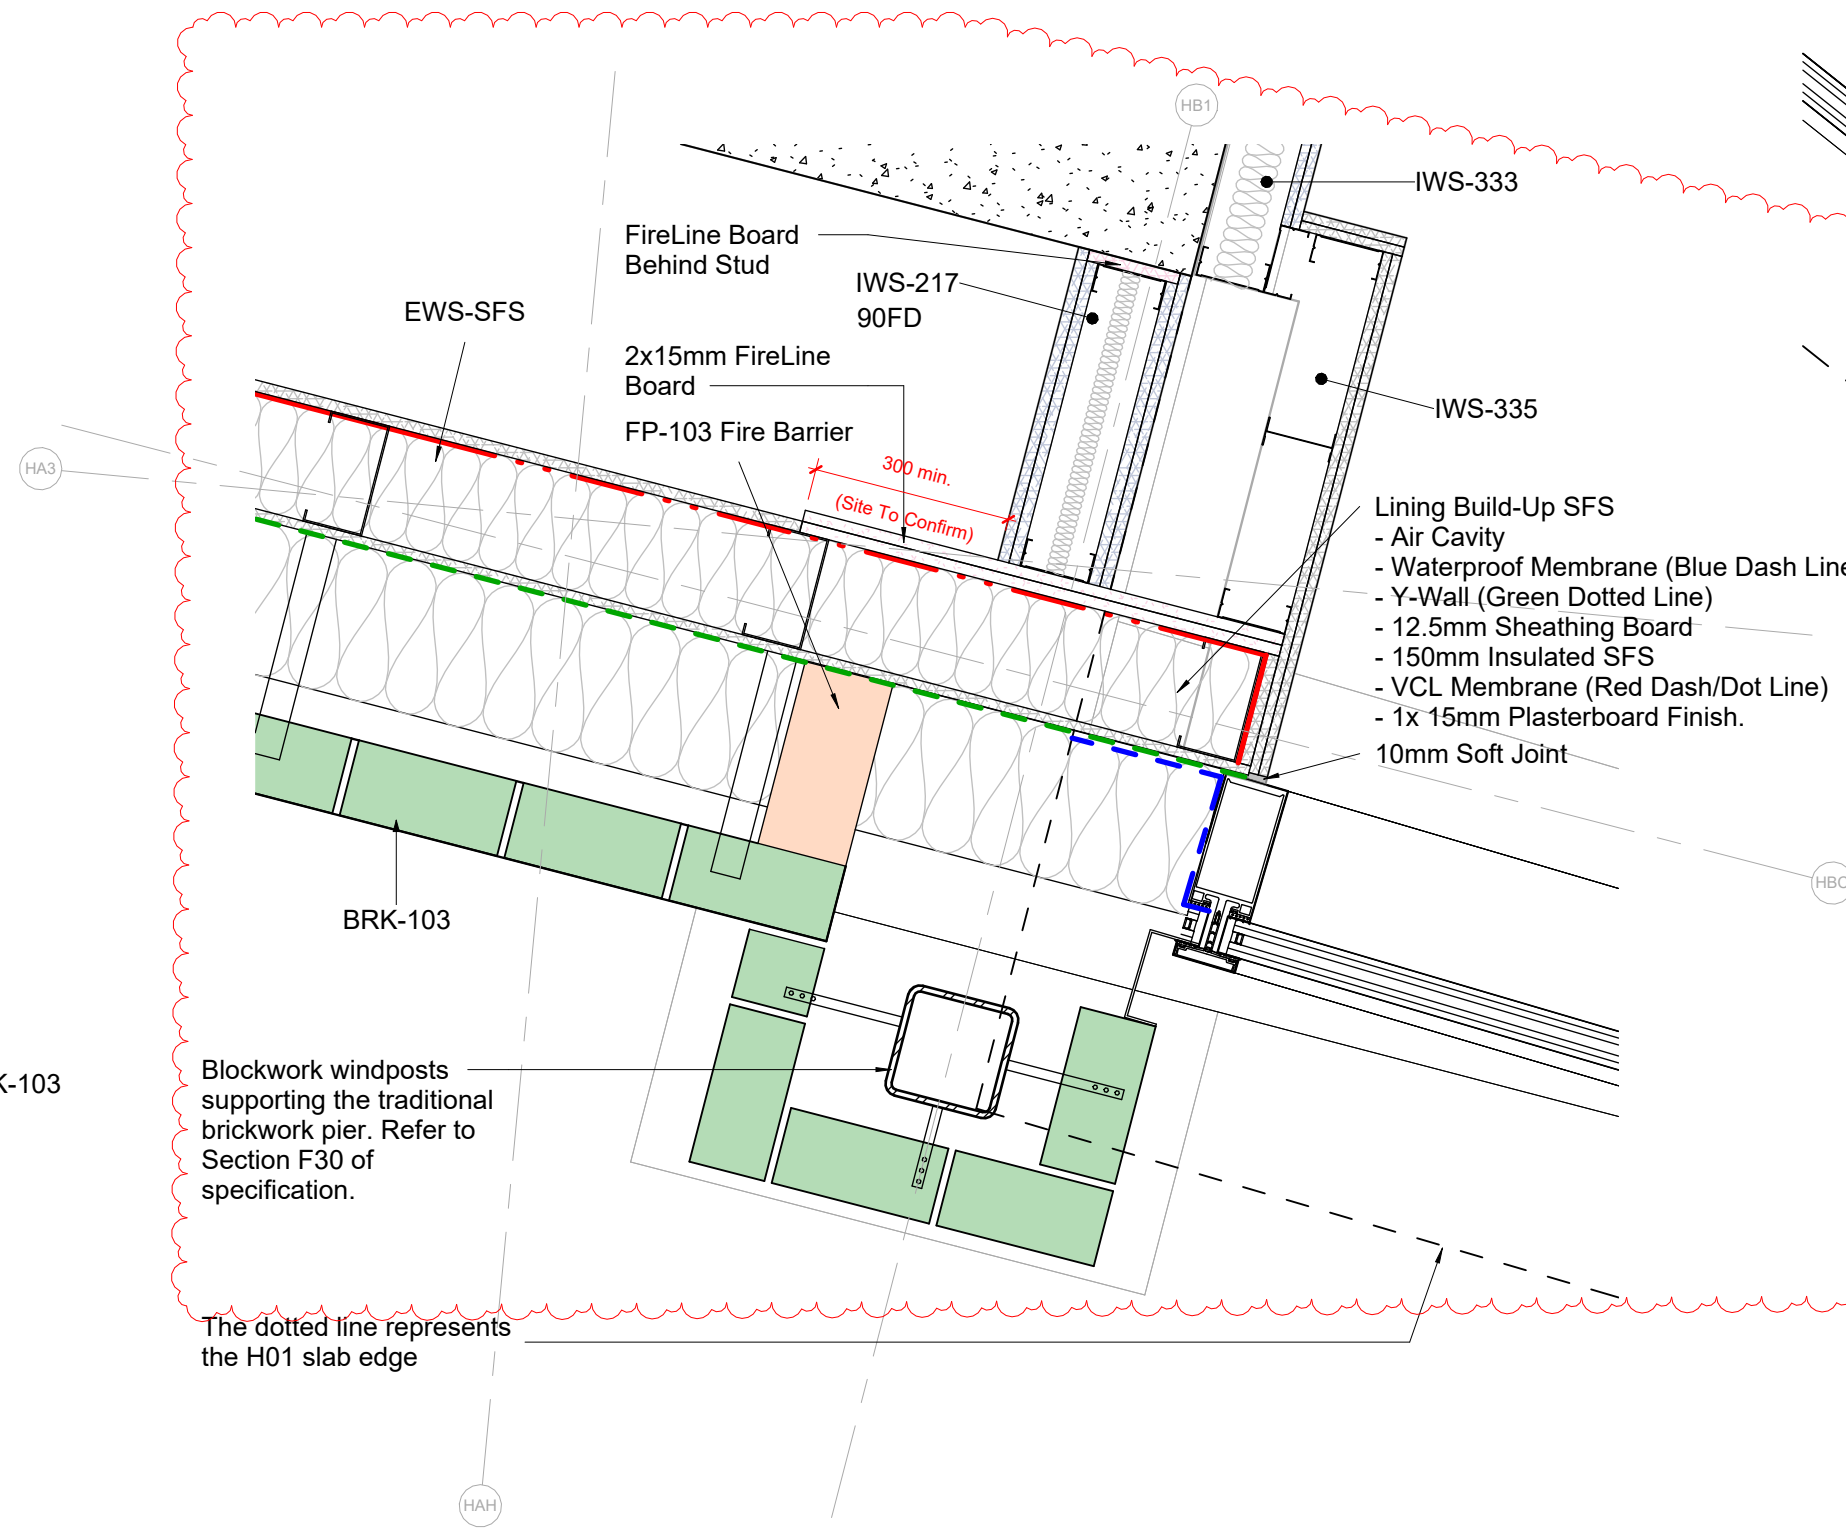


5 Brickwork - Facade S blockwork
1 : 10

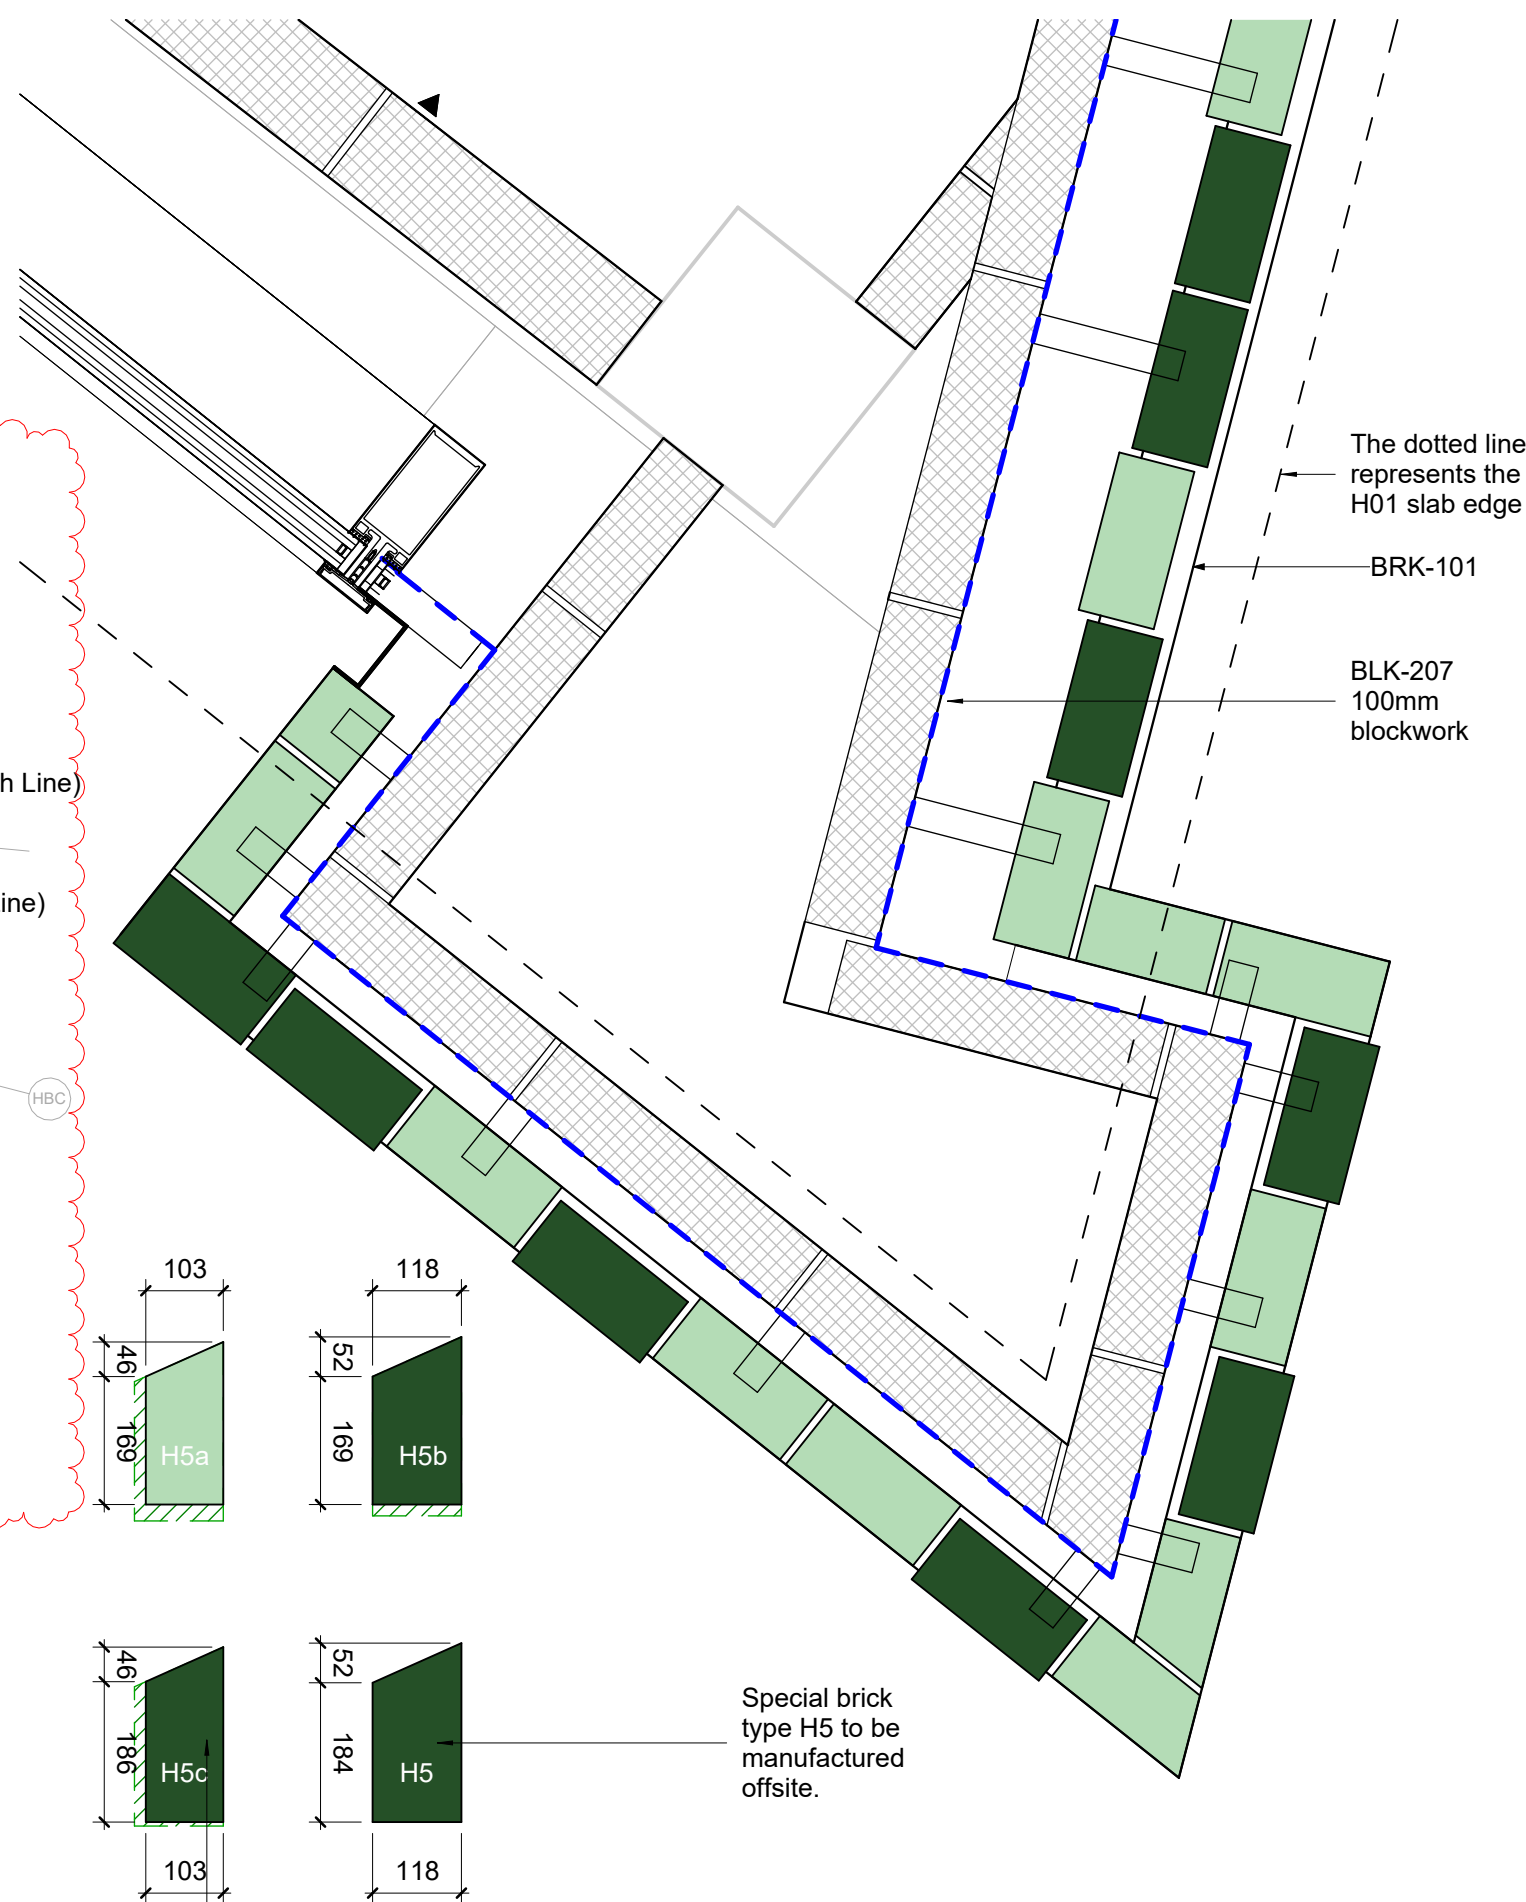

4 Brickwork - Facade SE corner
1 : 10

REVISIONS		
REV	DATE	DESCRIPTION
C01	23.08.24	ISSUED FOR CONSTRUCTION
C02	09.01.25	ISSUED FOR CONSTRUCTION - TO SISK COMMENTS
C03	21.02.25	ISSUED FOR CONSTRUCTION
C04	28.05.25	ISSUED FOR CONSTRUCTION - TO SISK COMMENTS
C05	24.11.25	ISSUED FOR CONSTRUCTION - TO SISK COMMENTS

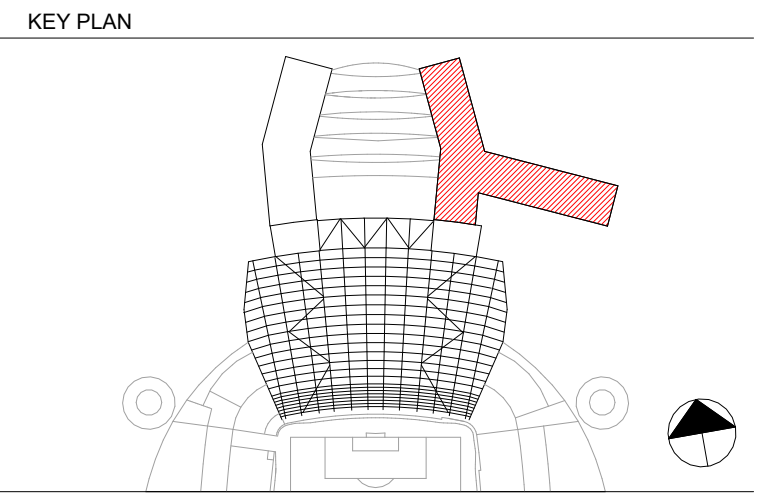

The dotted blue line denotes the waterproofing line. This can either be achieved using a continuous breather membrane, or taped joints between sheathing boards (same as on the Commercial Building).

Previous WATG drawing: NSE-WATG-HT-

CLIENT



© COPYRIGHT. ALL RIGHTS RESERVED.
THIS WORK IS COPYRIGHT AND CANNOT BE REPRODUCED OR COPIED IN ANY FORM OR BY ANY OTHER MEANS (GRAPHIC, ELECTRONIC OR MECHANICAL, INCLUDING PHOTOCOPYING) WITHOUT THE WRITTEN PERMISSION OF POPULOUS ANY LICENSE, EXPRESS OR IMPLIED, TO USE THIS DOCUMENT FOR ANY PURPOSE WHATSOEVER IS RESTRICTED TO THE TERMS OF THE AGREEMENT OR IMPLIED AGREEMENT BETWEEN POPULOUS AND THE INSTRUCTING PARTY.
USE FIGURED DIMENSIONS IN PREFERENCE TO SCALED. CHECK ALL DIMENSIONS ON SITE BEFORE FABRICATION OR SETTING OUT.

ARCHITECT
POPULOUS® WATG
PARKLIFE | 116 PUTNEY BRIDGE ROAD | LONDON | SW15 2NG | UNITED KINGDOM
TELEPHONE +44 (0)20 8874 7566 FACSIMILE +44 (0)20 8874 7470
ALL PRODUCTION & INTELLECTUAL PROPERTY RIGHTS RESERVED © POPULOUS 2009

PROJECT NAME
MCFC NORTH EXPANSION

DRAWING TITLE
**WP 3800 -BRICKWORK
HOTEL
DETAIL**

STATUS		RIBA STAGE	PROJECT NO.				
A5		5	4348				
DATE		SCALE	SIZE				
23/08/24		1 : 10	A1				
DRAWN	CHECKED	APPROVED					
AM	PH	MT					
PROJECT	ORIGIN	ZONE	LEVEL	TYPE	ROLE	DRAWING	REV
NSE-POP-HT- ZZ-DD- A - 004580							C05

H1a

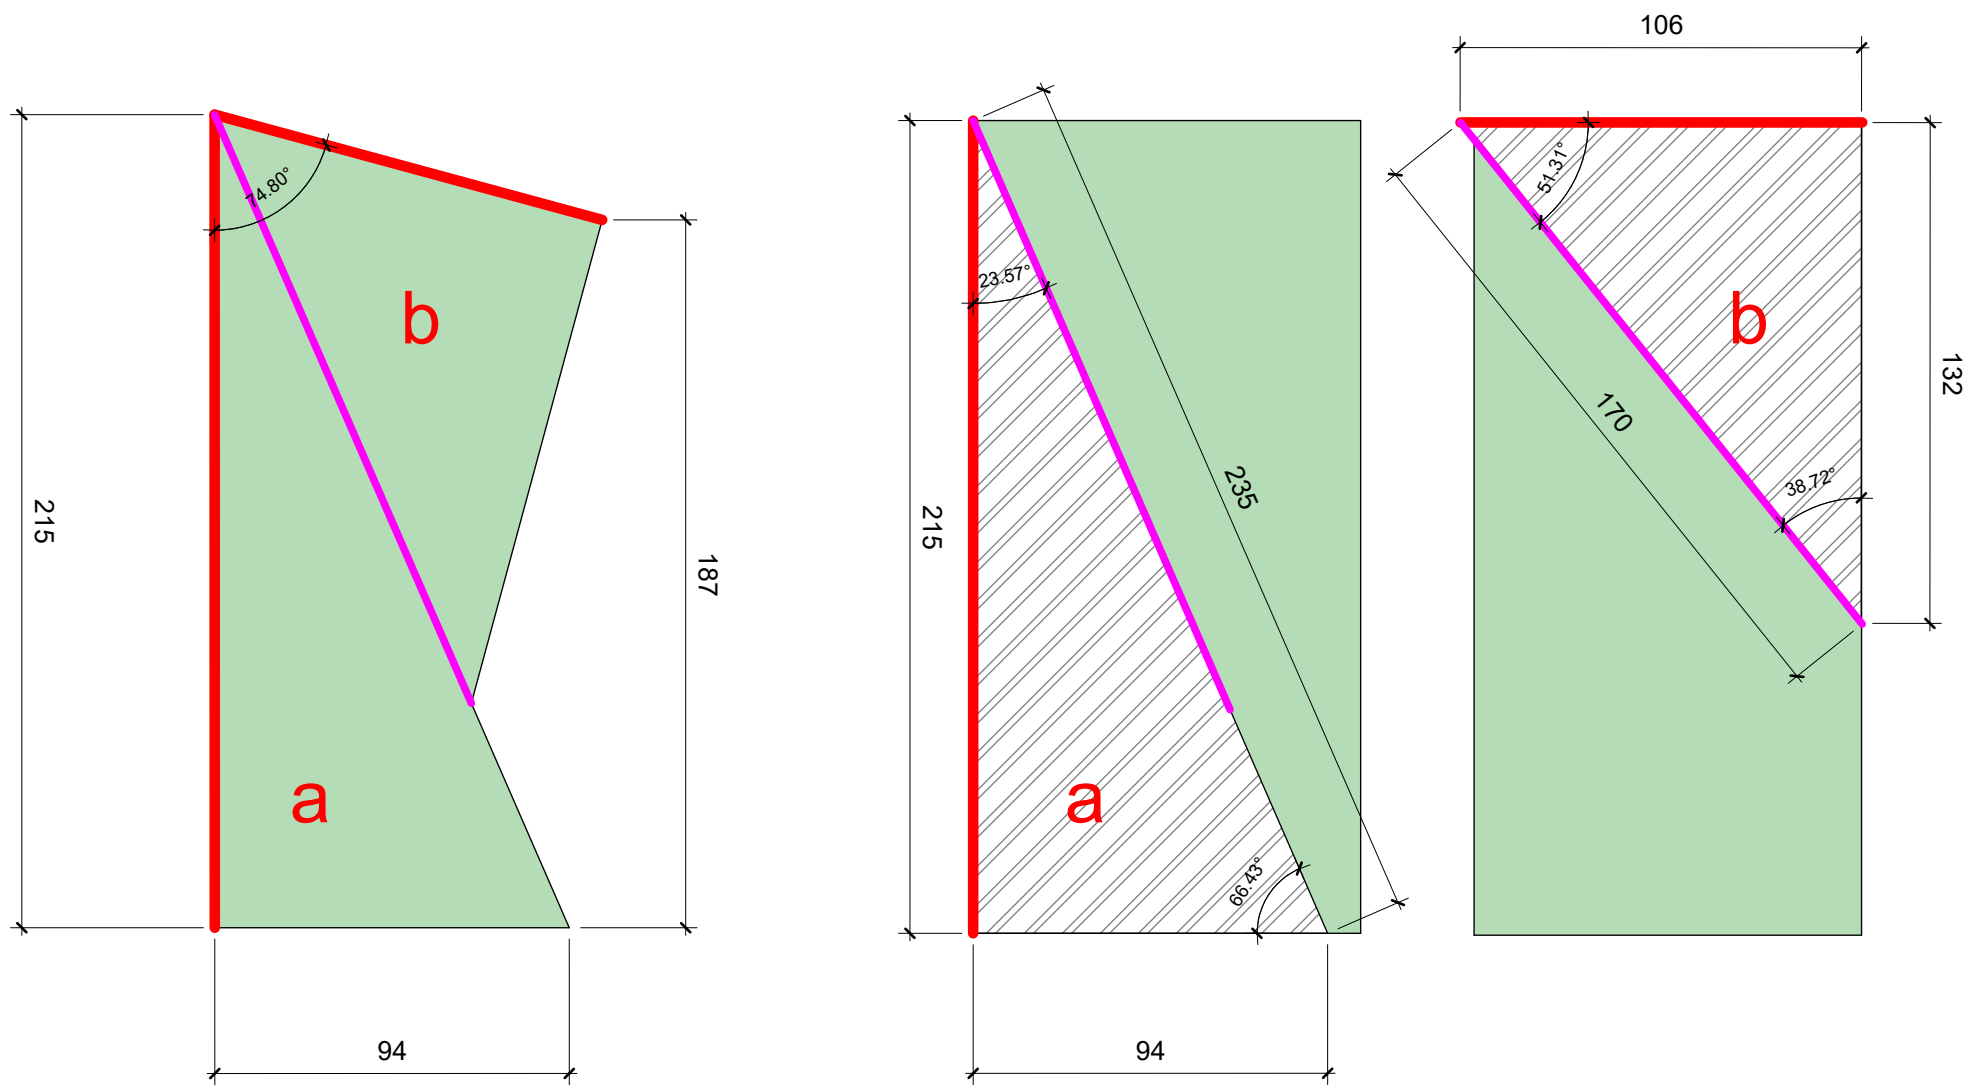


Figure 1 consists of three diagrams labeled (a), (b), and (c). Diagram (a) shows a green rectangle with a red diagonal line. The top-left corner is a green triangle with a right angle of 90.00°. The top edge of the triangle is 44, and the hypotenuse is 102. The angle between the hypotenuse and the left edge is 73.57°. The left edge of the rectangle is 259, and the bottom edge is 102. The right edge is 215. Diagram (b) shows a green rectangle with a red diagonal line. The top-left corner is a green triangle with a right angle of 90.00°. The top edge of the triangle is 44, and the hypotenuse is 102. The angle between the hypotenuse and the left edge is 73.57°. The left edge of the rectangle is 259, and the bottom edge is 102. The right edge is 215. Diagram (c) shows a green rectangle with a red diagonal line. The top-left corner is a green triangle with a right angle of 90.00°. The top edge of the triangle is 44, and the hypotenuse is 102. The angle between the hypotenuse and the left edge is 73.57°. The left edge of the rectangle is 259, and the bottom edge is 102. The right edge is 215.

Figure 1 consists of four diagrams (a, b, c, d) illustrating the geometric construction of a roof plan. Diagram (a) shows a rectangular area with dimensions 117x221, divided into regions a, b, c, and d. Diagram (b) shows the same area with a diagonal line and dimensions 117x221. Diagram (c) shows the area with a diagonal line and dimensions 117x221. Diagram (d) shows the area with a diagonal line and dimensions 117x221.

KEY PLAN



The key plan shows a site layout with a road at the top. A grey-shaded area represents the 'EXISTING BUILDING'. A red-shaded area represents the 'PROPOSED BUILDING', which is located to the right of the existing building. A north arrow is positioned in the bottom right corner of the plan.

- Flush brick
- Projected brick
- Part of brick to be cut
- Visible face of brick
- Adjoining brick faces - purple
- Adjoining brick faces - yellow
- Adjoining brick faces - black




ARCHITECT
POPULOUS® **WATG**


14 BLADES COURT | DEODAR ROAD | LONDON | SW15 2NU | UNITED KINGDOM
TELEPHONE +44 (0)20 8874 7666 FACSIMILE +44 (0)20 8874 7470
ALL PRODUCTION & INTELLECTUAL PROPERTY RIGHTS RESERVED © POPULOUS 2009

STATUS		RIBA STAGE			PROJECT NO.		
A5		5			4348		
DATE			SCALE		SIZE		
14/10/24			1 : 2		A1		
DRAWN		CHECKED		APPROVED			
AM		PH		MT			
PROJECT	ORIGIN	ZONE	LEVEL	TYPE	ROLE	DRAWING	REV
NSE-POP-HT- ZZ- DD- A - 004585							C02


H3a

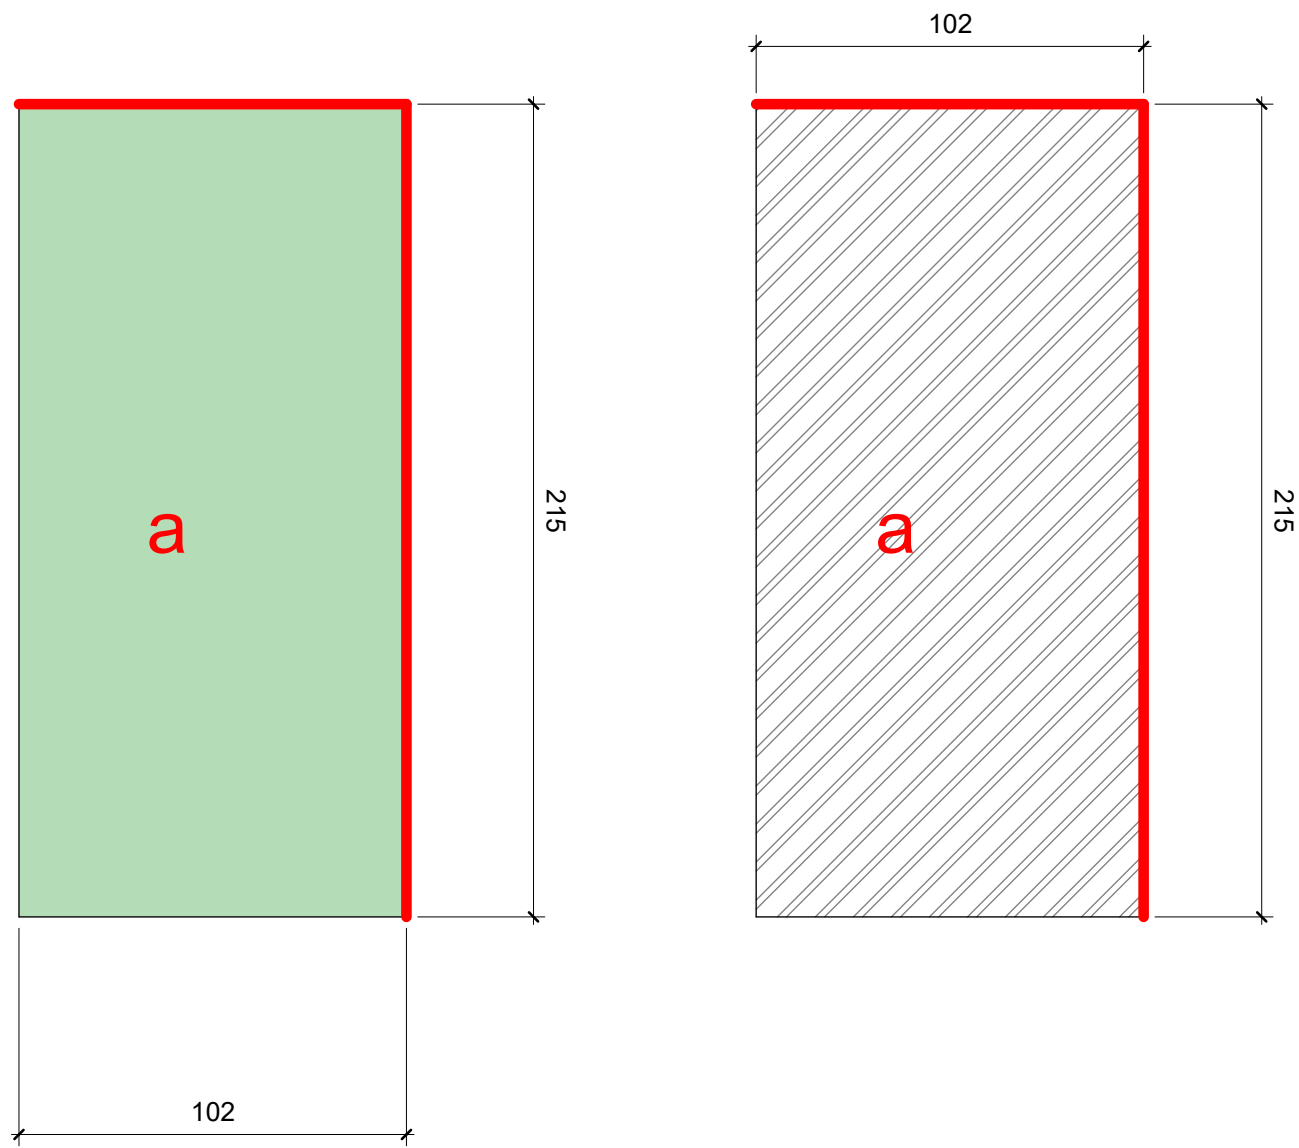


H3b

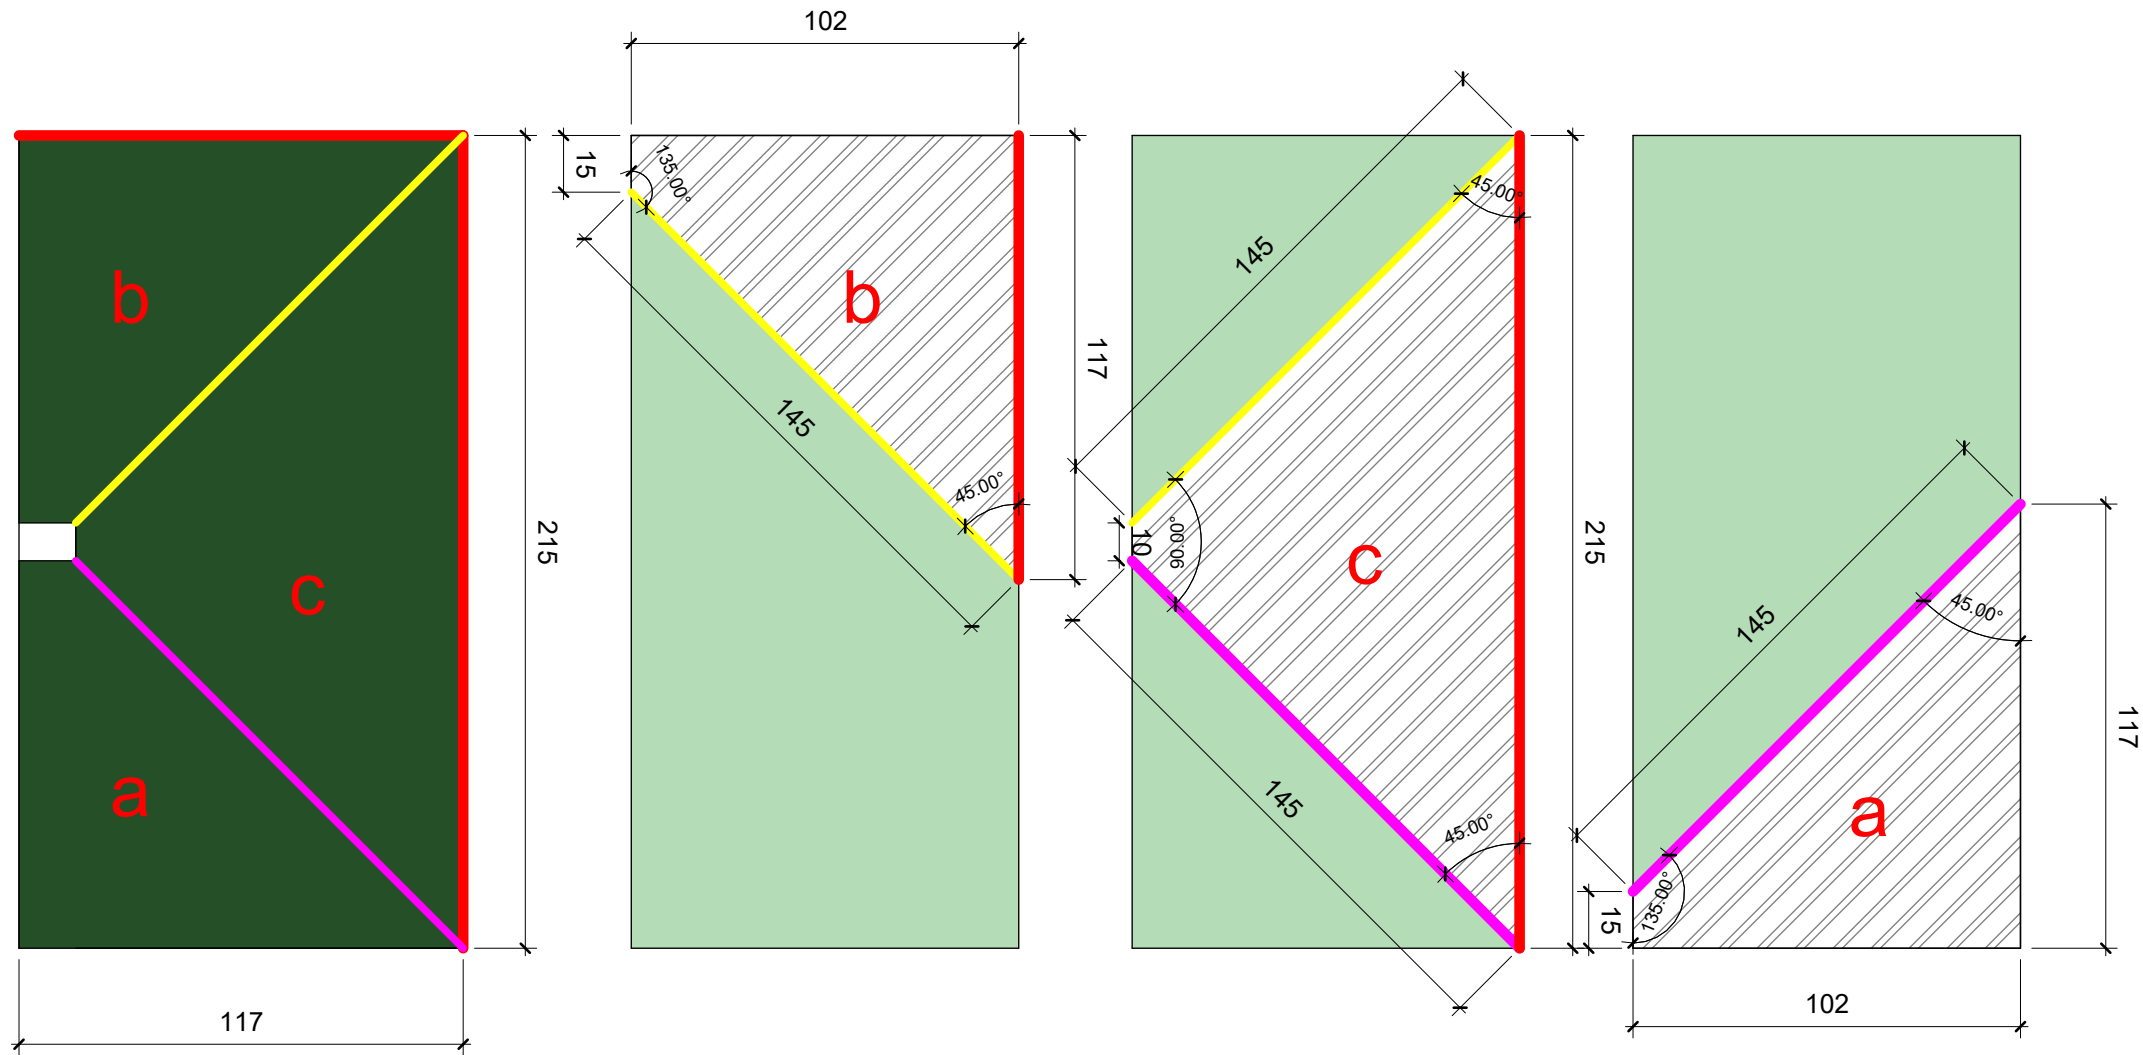

H3c

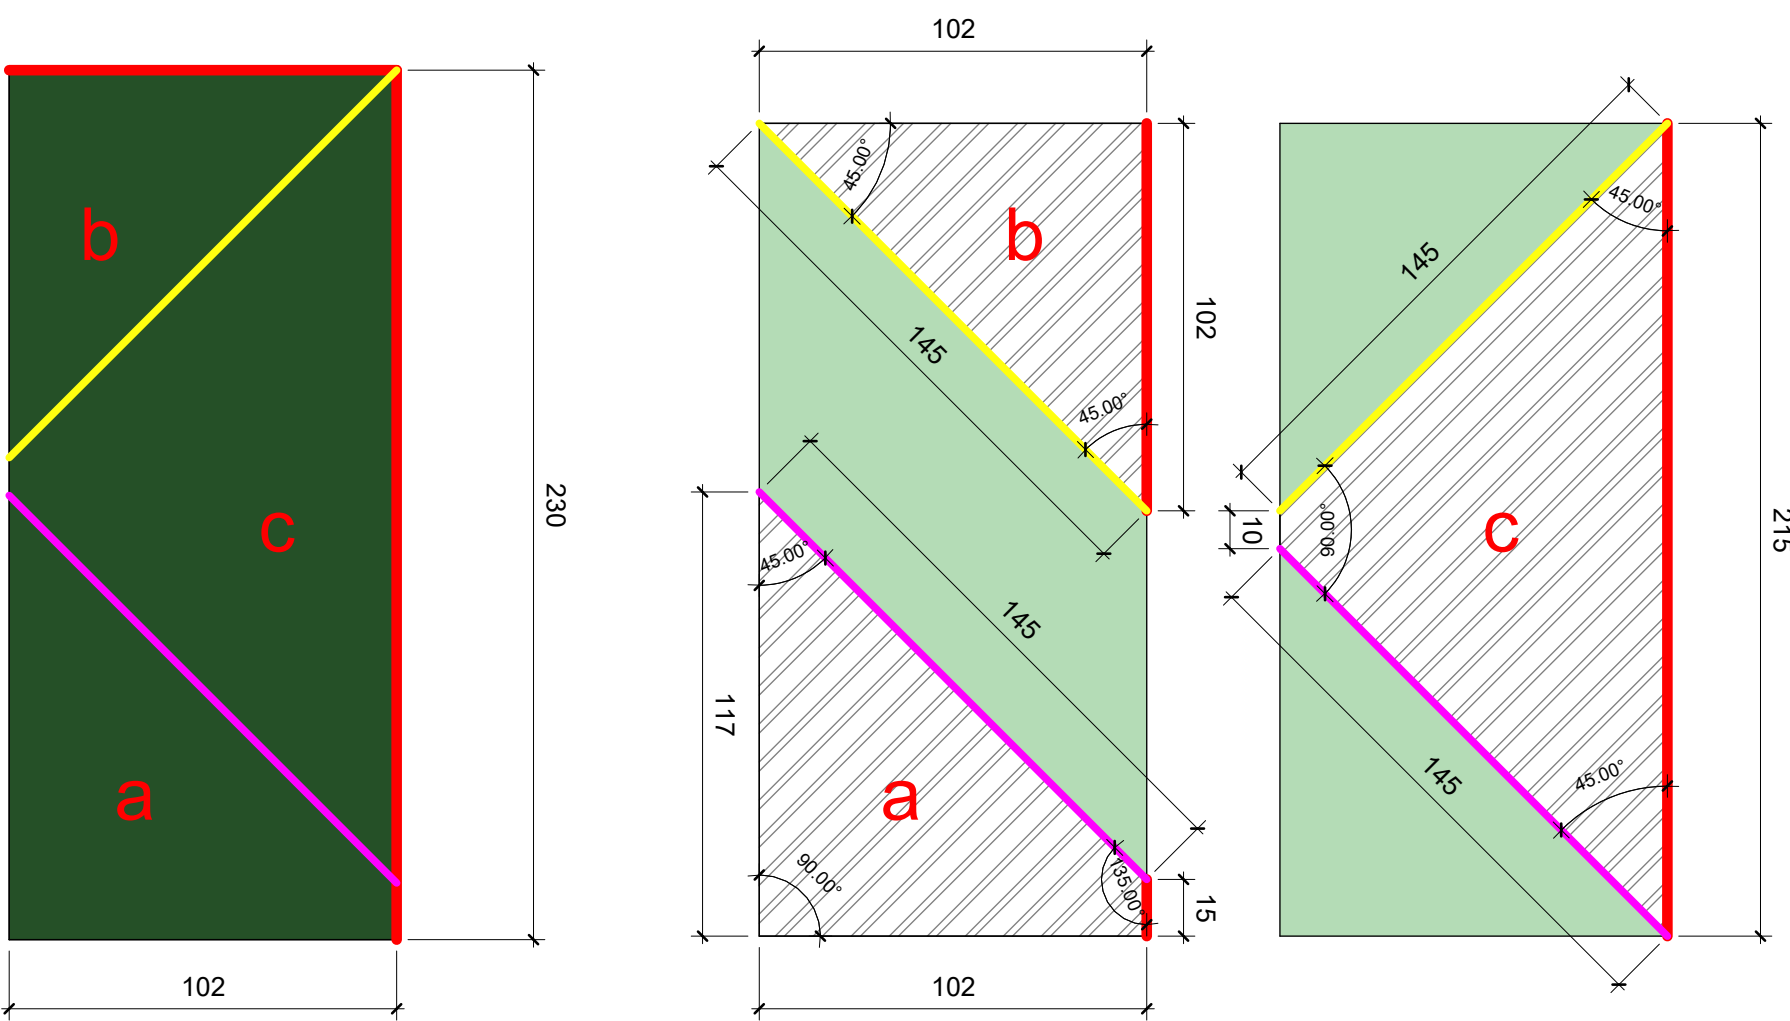


H3

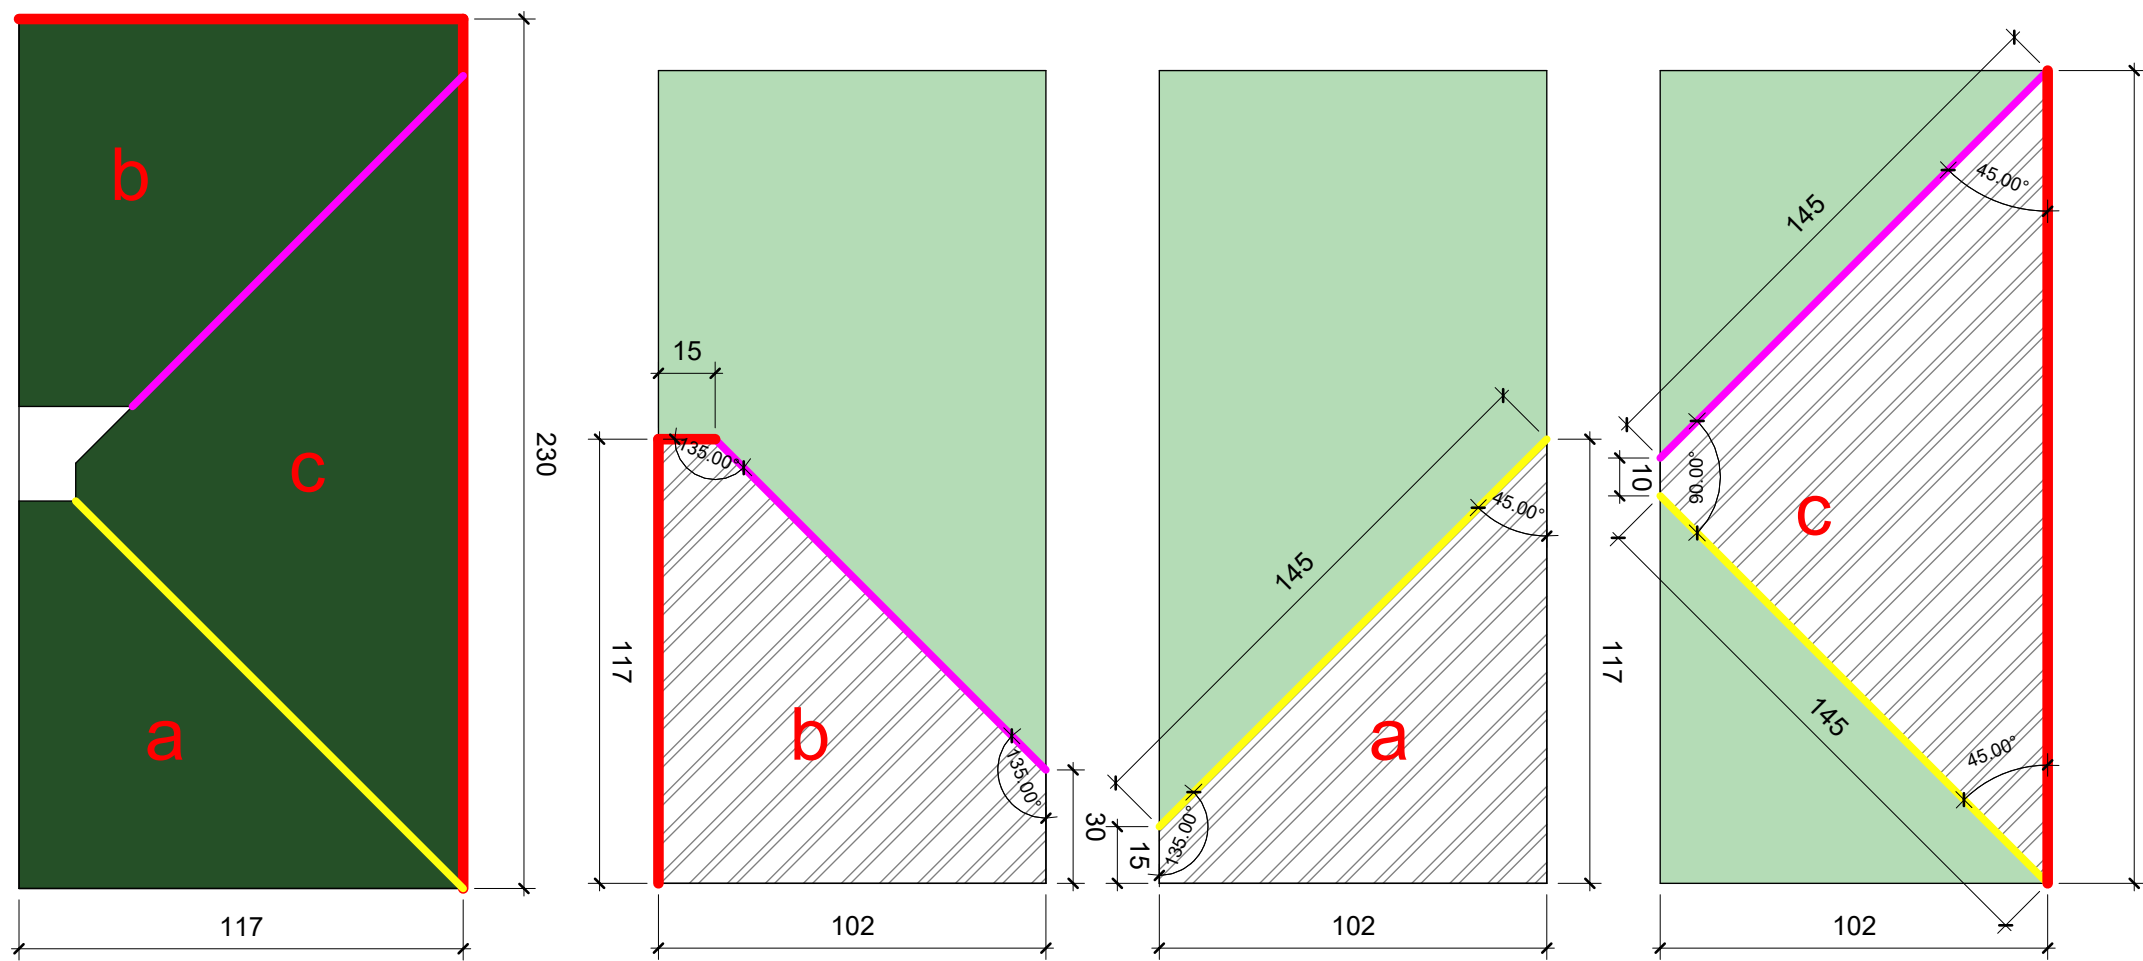

REVISIONS		
REV	DATE	DESCRIPTION
C01	14.10.24	ISSUED FOR CONSTRUCTION
C02	09.01.25	ISSUED FOR CONSTRUCTION - TO SISK COMMENTS

KEY PLAN

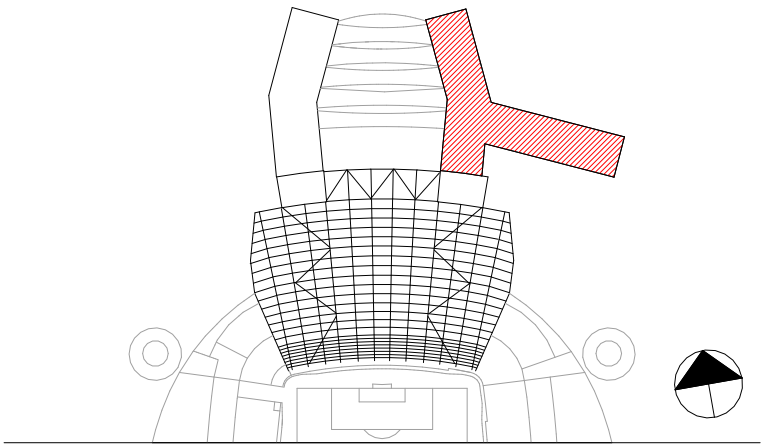

BRICKWORK LEGEND

- Flush brick
- Projected brick
- Part of brick to be cut
- Visible face of brick
- Adjoining brick faces - purple
- Adjoining brick faces - yellow
- Adjoining brick faces - black

Previous WATG drawing: NSE-WATG-HT-

CLIENT



© COPYRIGHT. ALL RIGHTS RESERVED
THIS WORK IS COPYRIGHT AND CANNOT BE REPRODUCED OR COPIED IN ANY FORM OR BY ANY OTHER MEANS (GRAPHIC, ELECTRONIC OR MECHANICAL INCLUDING PHOTOCOPYING) WITHOUT THE WRITTEN PERMISSION OF POPULOUS ANY LICENSE, EXPRESS OR IMPLIED, TO USE THIS DOCUMENT FOR ANY PURPOSE WHATSOEVER IS RESTRICTED TO THE TERMS OF THE AGREEMENT OR IMPLIED AGREEMENT BETWEEN POPULOUS AND THE INSTRUCTING PARTY.
USE FIGURED DIMENSIONS IN PREFERENCE TO SCALED. CHECK ALL DIMENSIONS ON SITE BEFORE FABRICATION OR SETTING OUT.

ARCHITECT
POPULOUS® **WATG**
14 BLADES COURT | DEODAR ROAD | LONDON | SW15 2NU | UNITED KINGDOM
TELEPHONE +44 (0)20 8874 7666 FACSIMILE +44 (0)20 8874 7470
ALL PRODUCTION & INTELLECTUAL PROPERTY RIGHTS RESERVED © POPULOUS 2009

PROJECT NAME
MCFC NORTH EXPANSION

DRAWING TITLE
**WP 3800 - BRICKWORK
HOTEL
H3 CUT AND STUCK BRICKS**

STATUS		RIBA STAGE		PROJECT NO.			
A5		5		4348			
DATE		SCALE		SIZE			
14/10/24		1 : 2		A1			
DRAWN	CHECKED	APPROVED					
AM	PH	MT					
PROJECT	ORIGIN	ZONE	LEVEL	TYPE	ROLE	DRAWING	REV
NSE-POP-HT- ZZ- DD- A - 004586							C0

1 Brickwork -Cut and Stuck H3
1 : 2

Figure 1 consists of four diagrams (a, b, c, d) illustrating the geometry of a rectangular plate with various dimensions and angles. The diagrams show different configurations of the plate, likely representing different stages of a process or different design options.

- Diagram (a):** A green rectangular plate with a yellow diagonal line and a red line segment. Dimensions include a total width of 115, a total height of 251, a bottom width of 117, and a bottom height of 227. Angles are marked at the top corners: 102.10° and 102.10°.
- Diagram (b):** A green rectangular plate with a yellow diagonal line and a red line segment. Dimensions include a total width of 102, a total height of 115, a bottom width of 55, and a bottom height of 117. Angles are marked at the bottom corners: 161.88° and 161.88°.
- Diagram (c):** A green rectangular plate with a yellow diagonal line and a red line segment. Dimensions include a total width of 81, a total height of 98, a bottom width of 55, and a bottom height of 117. Angles are marked at the bottom corners: 102.12° and 102.12°.
- Diagram (d):** A green rectangular plate with a yellow diagonal line and a red line segment. Dimensions include a total width of 102, a total height of 115, a bottom width of 55, and a bottom height of 117. Angles are marked at the bottom corners: 161.88° and 161.88°.

KEY PLAN



CLIENT


The Manchester City logo is a circular crest. It features a blue outer ring with the words "MANCHESTER" at the top and "CITY" at the bottom in white capital letters. Inside the ring is a shield divided into four quadrants. The top-left quadrant is blue with a white ship (the City of Manchester Ship). The top-right quadrant is white with a blue ship. The bottom-left quadrant is red with a white ship. The bottom-right quadrant is blue with a white ship. The shield is flanked by the numbers "18" on the left and "94" on the right, representing the year 1894.

USE FIGURED DIMENSIONS IN PREFERENCE TO SCALED. CHECK ALL DIMENSIONS ON SITE BEFORE FABRICATION OR SETTING OUT


PROJECT NAME
MCFC NORTH EXPANSION

STATUS	RIBA STAGE	PROJECT NO				
A5	5	4348				
DATE	SCALE	SIZE				
14/10/24	1 : 2	A1				
DRAWN	CHECKED	APPROVED				
AM	PH	MT				
PROJECT	ORIGIN	ZONE	LEVEL	TYPE	ROLE	DRAWING
NSE-POP-HT- ZZ- DD- A - 004587						


H5a

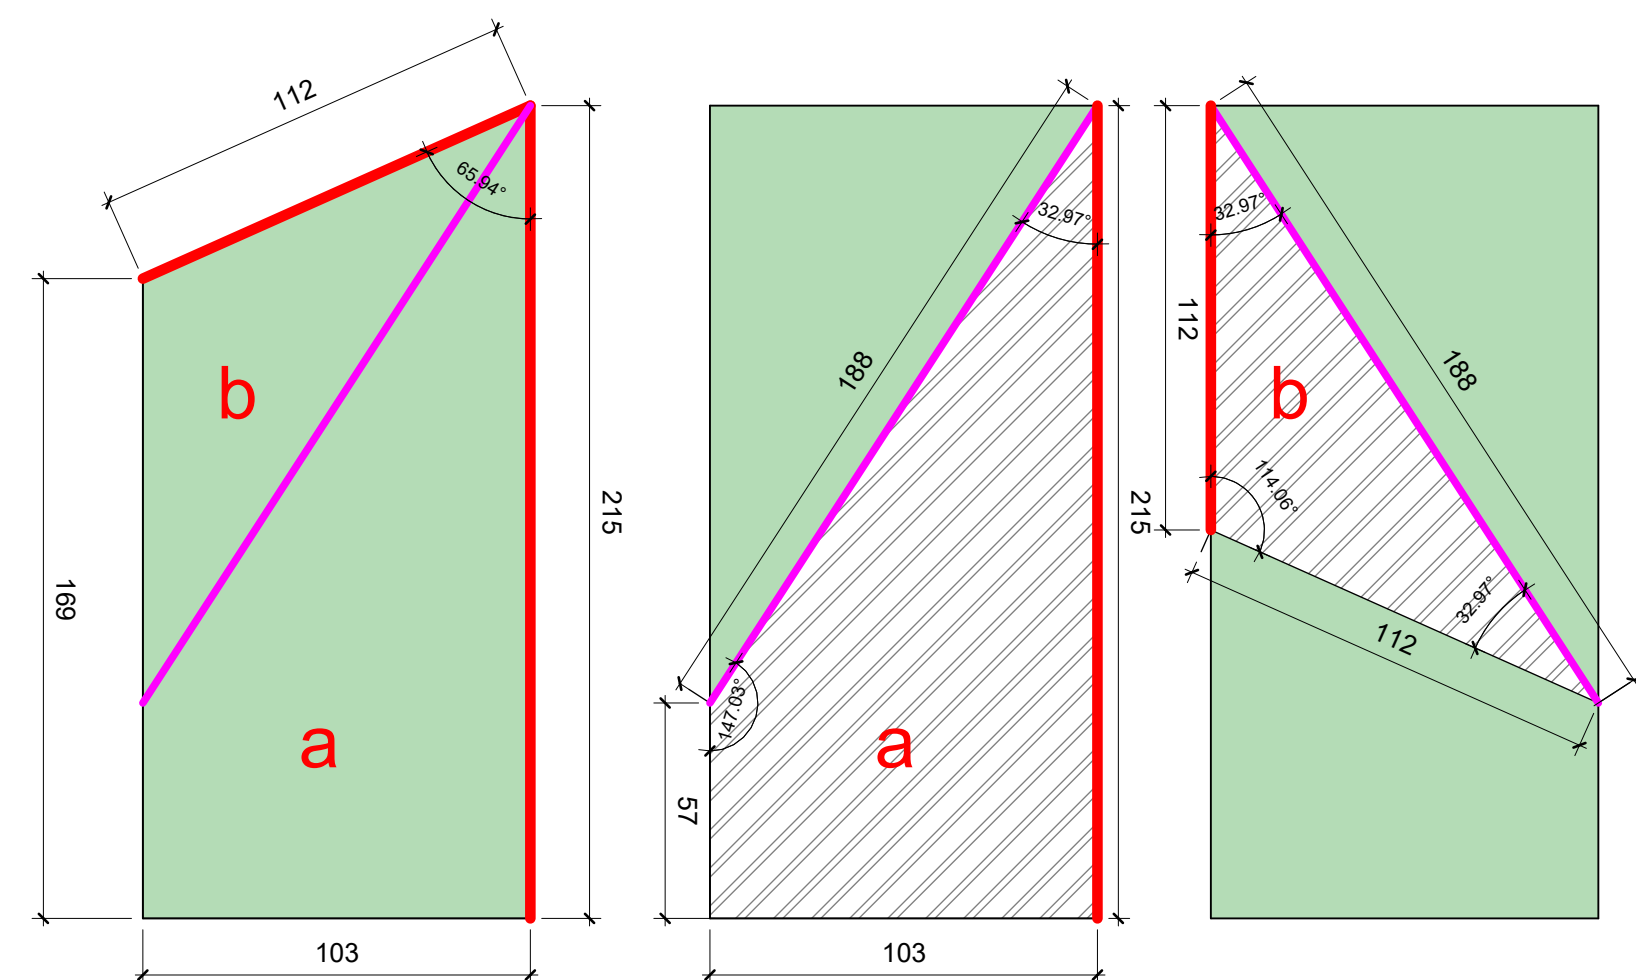


H5b

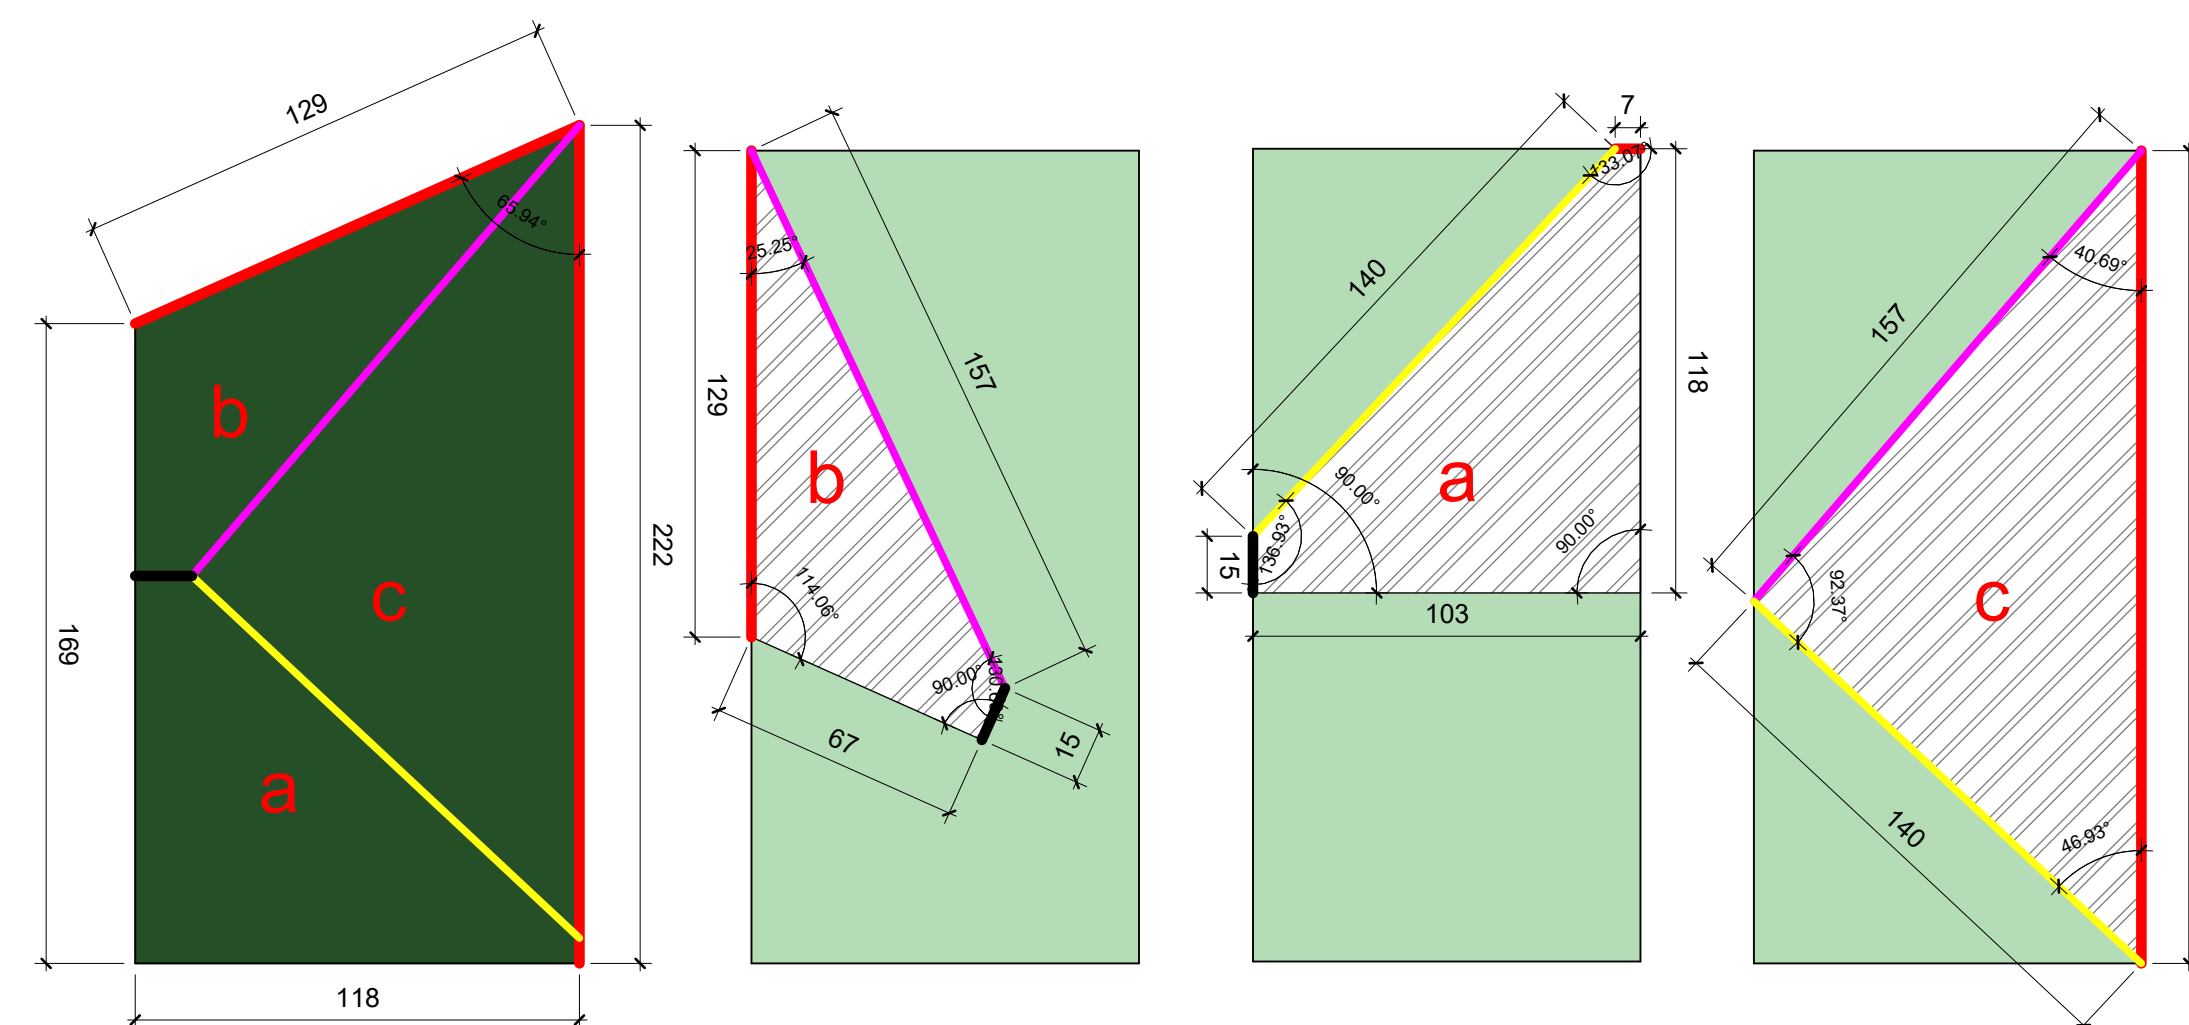


H5c

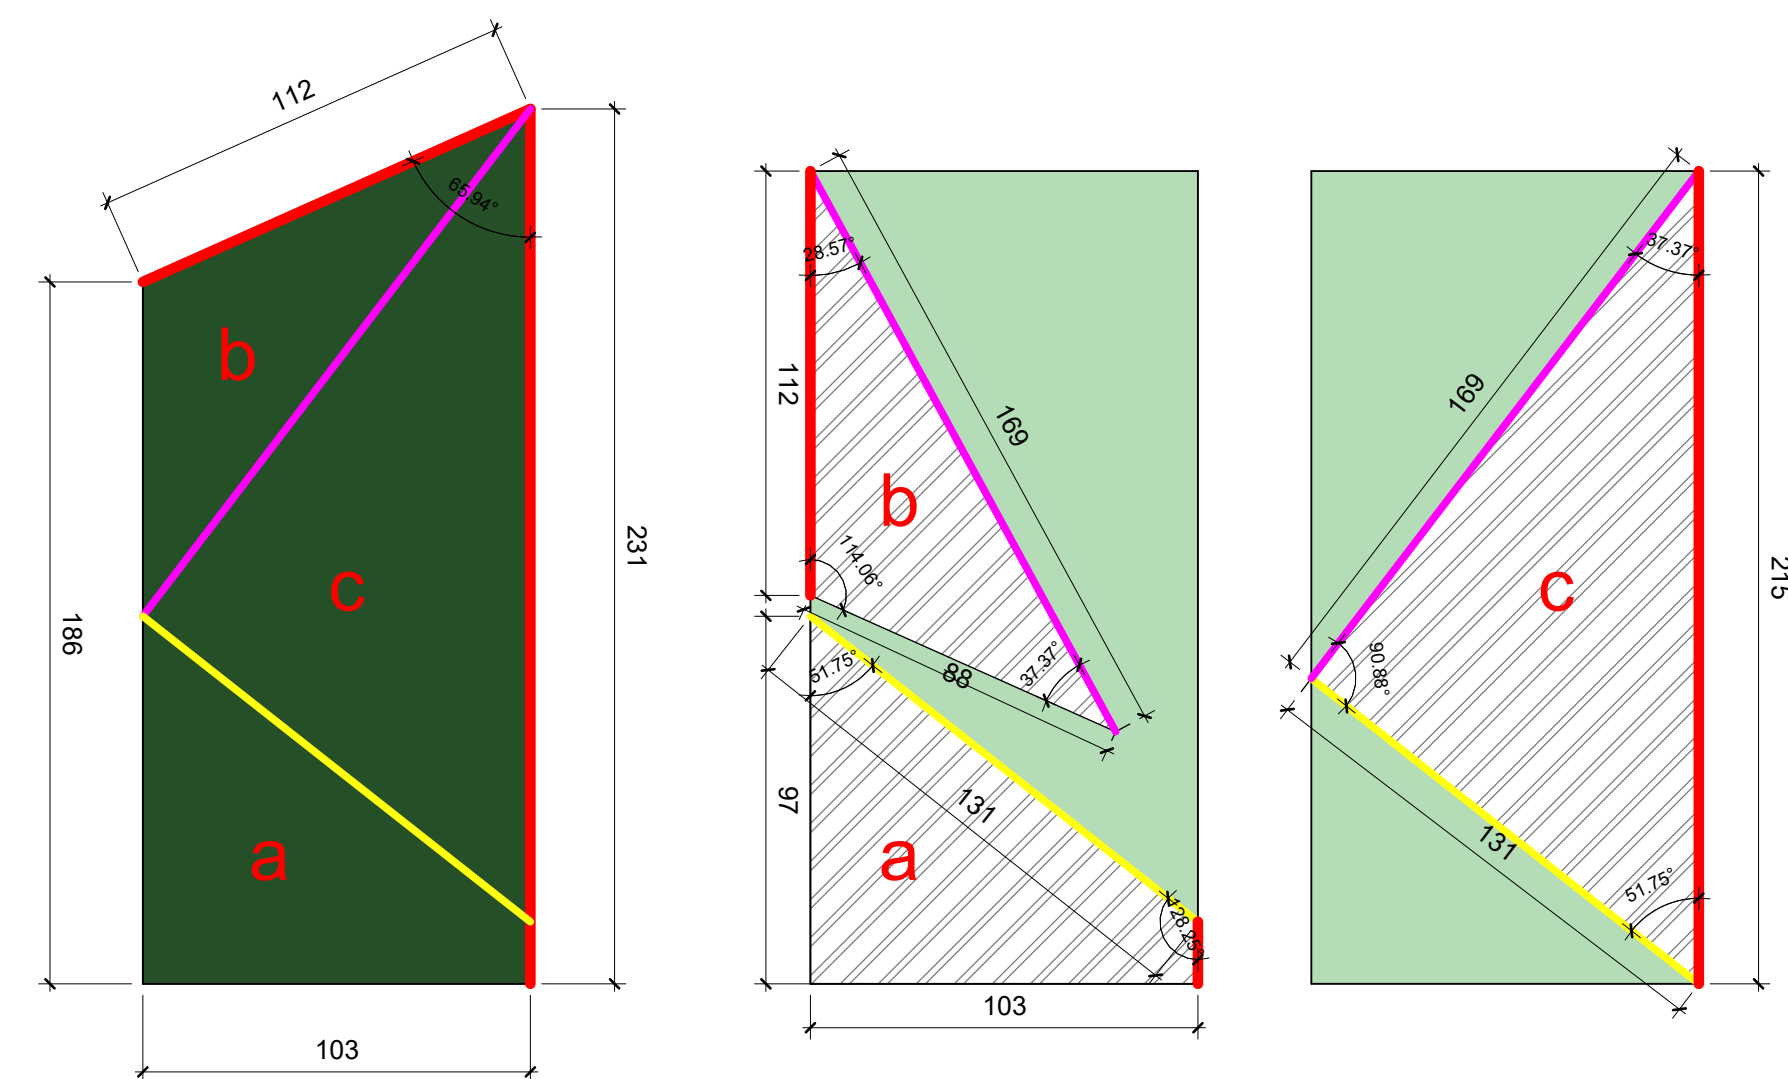

H5

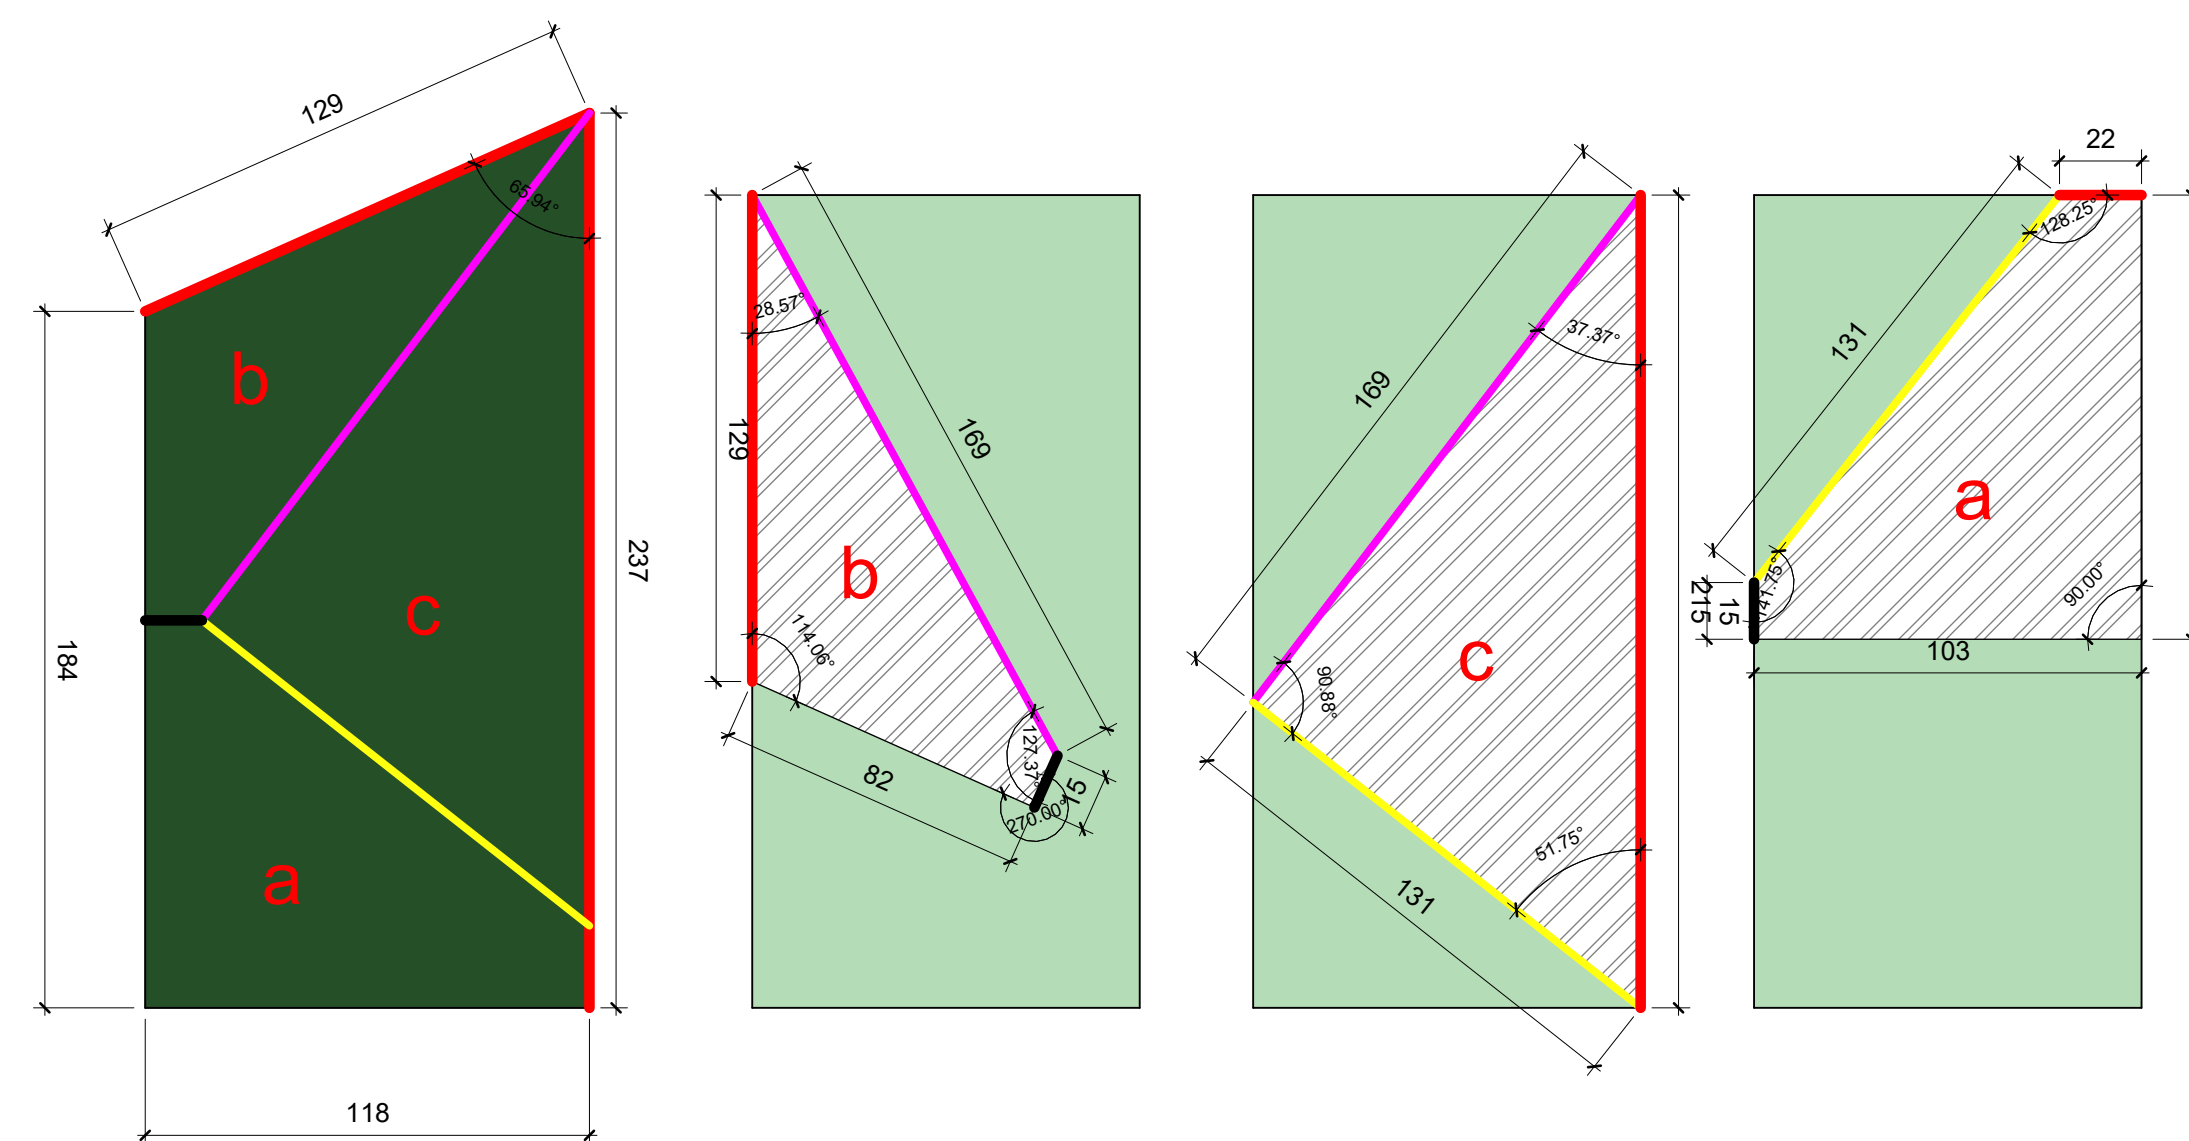[illegible]

KEY PLAN

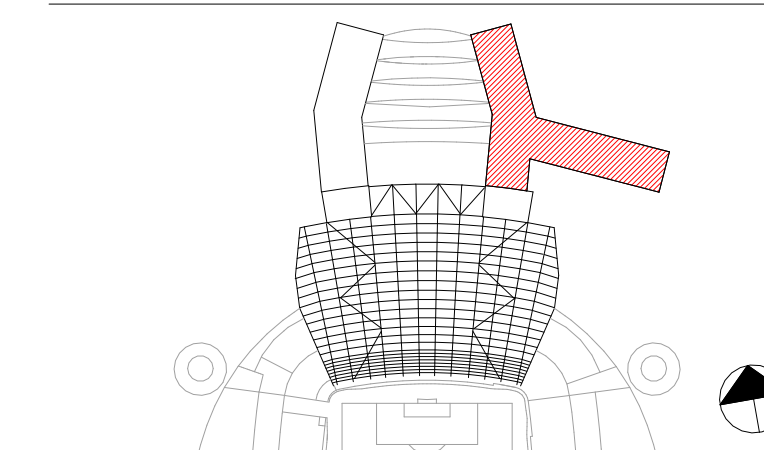

BRICKWORK LEGEND

-  Flush brick
-  Projected brick
-  Part of brick to be cut
-  Visible face of brick
-  Adjoining brick faces - purple
-  Adjoining brick faces - yellow
-  Adjoining brick faces - black

Previous WATG drawing: **NSE-WATG-HT-**

CLIENT



© COPYRIGHT. ALL RIGHTS RESERVED

THIS WORK IS COPYRIGHT AND CANNOT BE REPRODUCED OR COPIED IN ANY FORM OR BY ANY OTHER MEANS (GRAPHIC, ELECTRONIC OR MECHANICAL, INCLUDING PHOTOCOPYING) WITHOUT THE WRITTEN PERMISSION OF POPULOUS ANY LICENSE, EXPRESS OR IMPLIED, TO USE THIS DOCUMENT FOR ANY PURPOSE WHATSOEVER IS RESTRICTED TO THE TERMS OF THE AGREEMENT OR IMPLIED AGREEMENT BETWEEN POPULOUS AND THE INSTRUCTING PARTY.

USE FIGURED DIMENSIONS IN PREFERENCE TO SCALED. CHECK ALL DIMENSIONS ON SITE BEFORE FABRICATION OR SETTING OUT

ARCHITECT
POPULOUS® **WATG**

14 BLADES COURT | DEODAR ROAD | LONDON | SW15 2NU | UNITED KINGDOM
TELEPHONE +44 (0)20 8874 7666 FACSIMILE +44 (0)20 8874 7470
ALL PRODUCTION & INTELLECTUAL PROPERTY RIGHTS RESERVED © POPULOUS 2009

PROJECT NAME

MCFC NORTH EXPANSION

DRAWING TITLE

WP 3800 - BRICKWORK

HOTEL

H5 CUT AND STUCK BRICKS

STATUS		RIBA STAGE		PROJECT NO		
A5		5		4348		
DATE			SCALE		SIZE	
14/10/24			1 : 2		A1	
DRAWN		CHECKED	APPROVED			
AM		PH	ML			
PROJECT	ORIGIN	ZONE	LEVEL	TYPE	ROLE	DRAWING
NSE-POP-HT- ZZ- DD- A - 004588						

FFL 65.850
H+01

FFL 61.050
H+00

1 NW corner - N
1 : 10

67. H1
66. H1a
65. H1
64. H1a
63. H1
62. H1a
61. H1
60. H1a
59. H1
58. H1a
57. H1
56. H1a
55. H1
54. H1a
53. H1
52. H1a
51. H1
50. H1a
49. H1c
48. H1a
47. H1
46. H1a
45. H1c
44. H1a
43. H1b
42. H1a
41. H1c
40. H1a
39. H1a
38. H1a
37. H1b
36. H1a
35. H1
34. H1a
33. H1a
32. H1a
31. H1a
30. H1a
29. H1b
28. H1a
27. H1c
26. H1a
25. H1a
24. H1a
23. H1b
22. H1a
21. H1a
20. H1a
19. H1a
18. H1a
17. H1a
16. H1a
15. H1a
14. H1a
13. H1a
12. H1a
11. H1a
10. H1a
9. H1a
8. H1a
7. H1a
6. H1a
5. H1a
4. H1a
3. H1a
2. H1a
1. H1a

2 NW Corner - W
1 : 10

FFL 65.850
H+01

FFL 61.050
H+00


3 NE corner - E
1 : 10

67. H2
66. H2a
65. H2
64. H2a
63. H2
62. H2a
61. H2
60. H2a
59. H2
58. H2a
57. H2
56. H2a
55. H2c
54. H2a
53. H2b
52. H2a
51. H2c
50. H2a
49. H2c
48. H2a
47. H2
46. H2a
45. H2a
44. H2a
43. H2c
42. H2a
41. H2b
40. H2a
39. H2a
38. H2a
37. H2c
36. H2a
35. H2a
34. H2a
33. H2b
32. H2a
31. H2a
30. H2a
29. H2c
28. H2a
27. H2b
26. H2a
25. H2a
24. H2a
23. H2a
22. H2a
21. H2a
20. H2a
19. H2a
18. H2a
17. H2a
16. H2a
15. H2a
14. H2a
13. H2a
12. H2a
11. H2a
10. H2a
9. H2a
8. H2a
7. H2a
6. H2a
5. H2a
4. H2a
3. H2a
2. H2a
1. H2a

4 NE corner - N
1 : 10

REVISIONS		
REV	DATE	DESCRIPTION
C01	09.01.25	ISSUED FOR CONSTRUCTION - TO SISK COMMENTS
C02	21.02.25	ISSUED FOR CONSTRUCTION

KEY PLAN

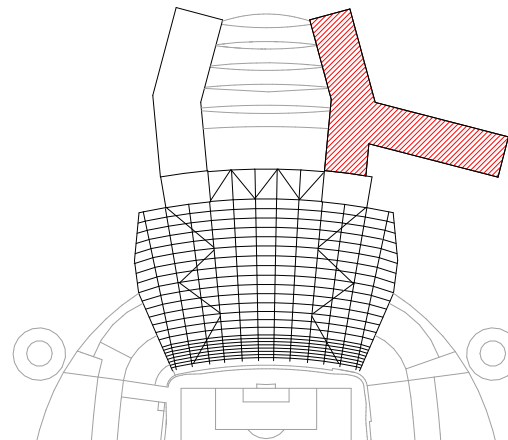

BRICKWORK LEGEND

- Flush Brick
- Projected Brick
- Brick expansion joint - MJ-207
- Swift box - EBF-201
- Bat box - EBF-203

Raked mortar joint above all flush bricks and
flush mortar joint above all projected bricks.
Refer to POP section 004579.

Previous WATG drawing: NSE-WATG-HT-

CLIENT





© COPYRIGHT. ALL RIGHTS RESERVED
THIS WORK IS COPYRIGHT AND CANNOT BE REPRODUCED OR COPIED IN ANY FORM OR BY ANY OTHER MEANS (GRAPHIC, ELECTRONIC OR MECHANICAL INCLUDING PHOTOCOPYING) WITHOUT THE WRITTEN PERMISSION OF POPULOUS ANY LICENSE, EXPRESS OR IMPLIED, TO USE THIS DOCUMENT FOR ANY PURPOSE WHATSOEVER IS RESTRICTED TO THE TERMS OF THE AGREEMENT OR IMPLIED AGREEMENT BETWEEN POPULOUS AND THE INSTRUCTING PARTY.
USE FIGURED DIMENSIONS IN PREFERENCE TO SCALED. CHECK ALL DIMENSIONS ON SITE BEFORE FABRICATION OR SETTING OUT.

ARCHITECT
POPULOUS® WATG
14 BLADES COURT | DEODAR ROAD | LONDON | SW15 2NU | UNITED KINGDOM
TELEPHONE +44 (0)20 8874 7666 FACSIMILE +44 (0)20 8874 7470
ALL PRODUCTION & INTELLECTUAL PROPERTY RIGHTS RESERVED © POPULOUS 2009


PROJECT NAME
MCFC NORTH EXPANSION

DRAWING TITLE
**WP 3800 - BRICKWORK
HOTEL
CORNER ELEVATIONS - ZOOMED IN**

STATUS		RIBA STAGE			PROJECT NO.		
A5		5			4348		
DATE			SCALE			SIZE	
09/01/25			1 : 10			A1	
DRAWN		CHECKED		APPROVED			
AM		PH		MT			
PROJECT	ORIGIN	ZONE	LEVEL	TYPE	ROLE	DRAWING	RE
NSE-POP-HT- ZZ- DD- A - 004589							C

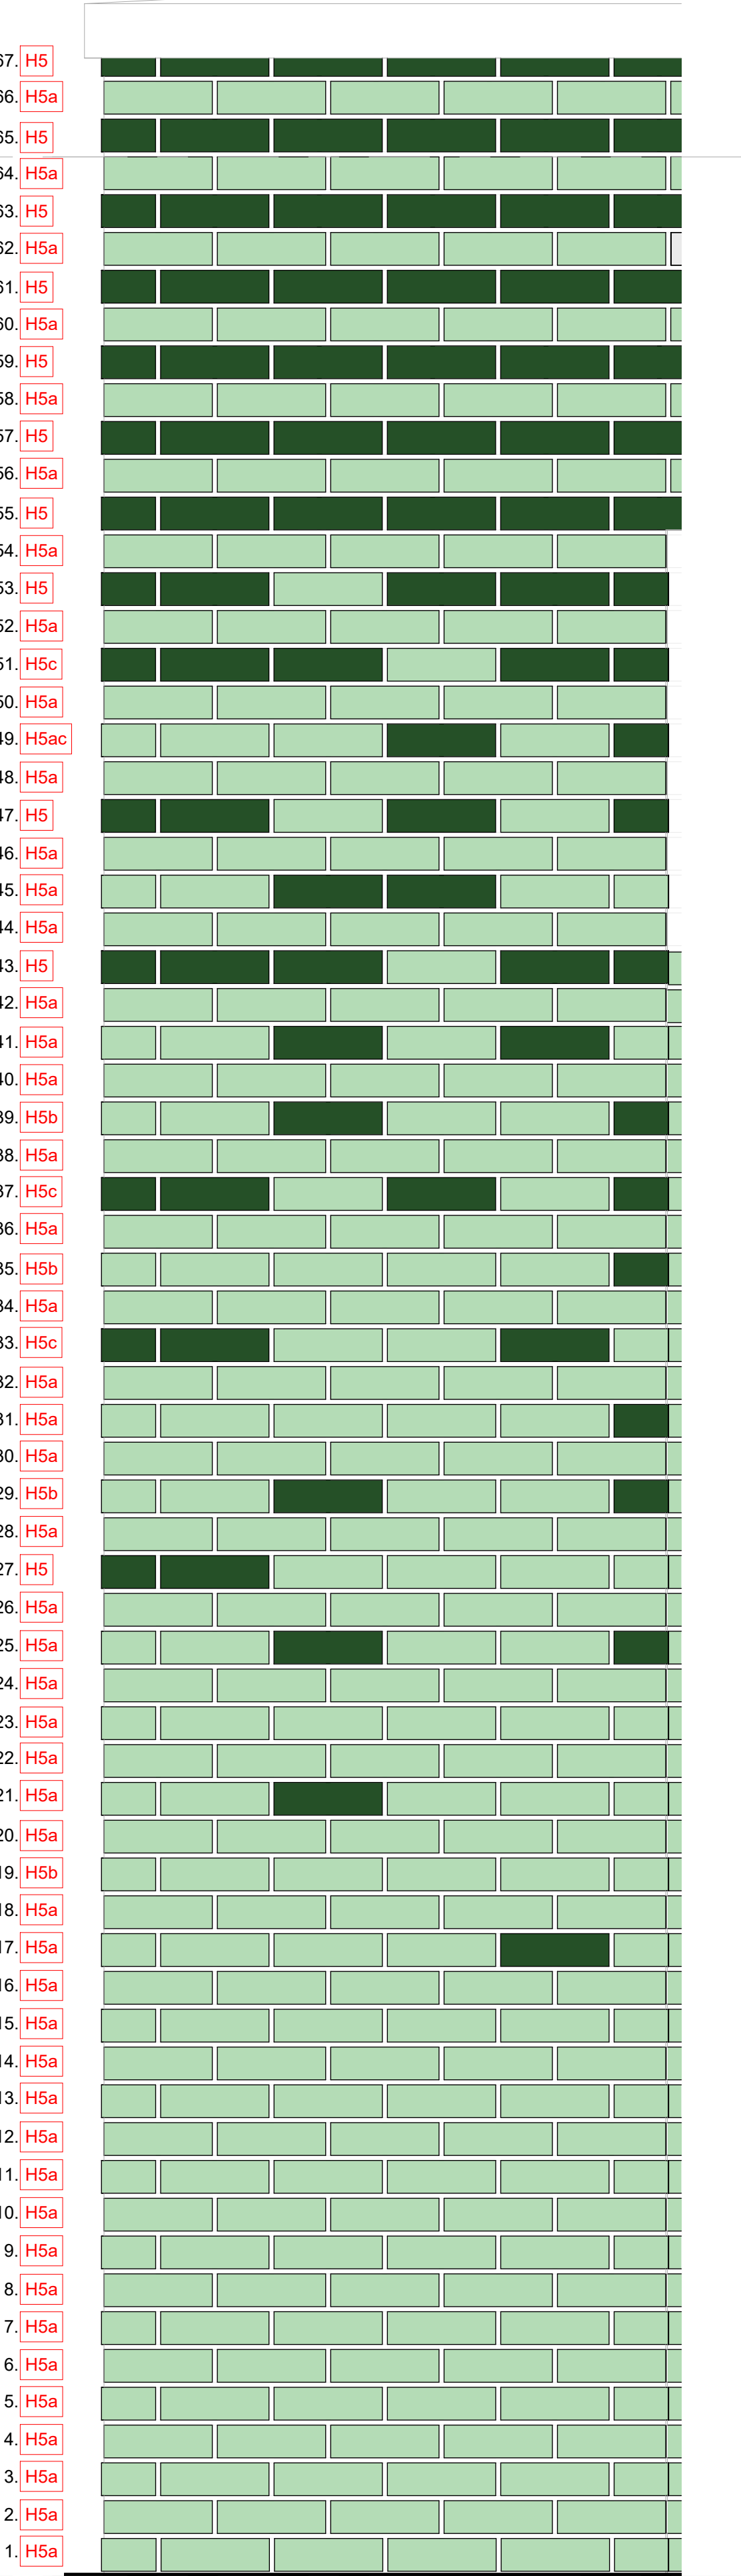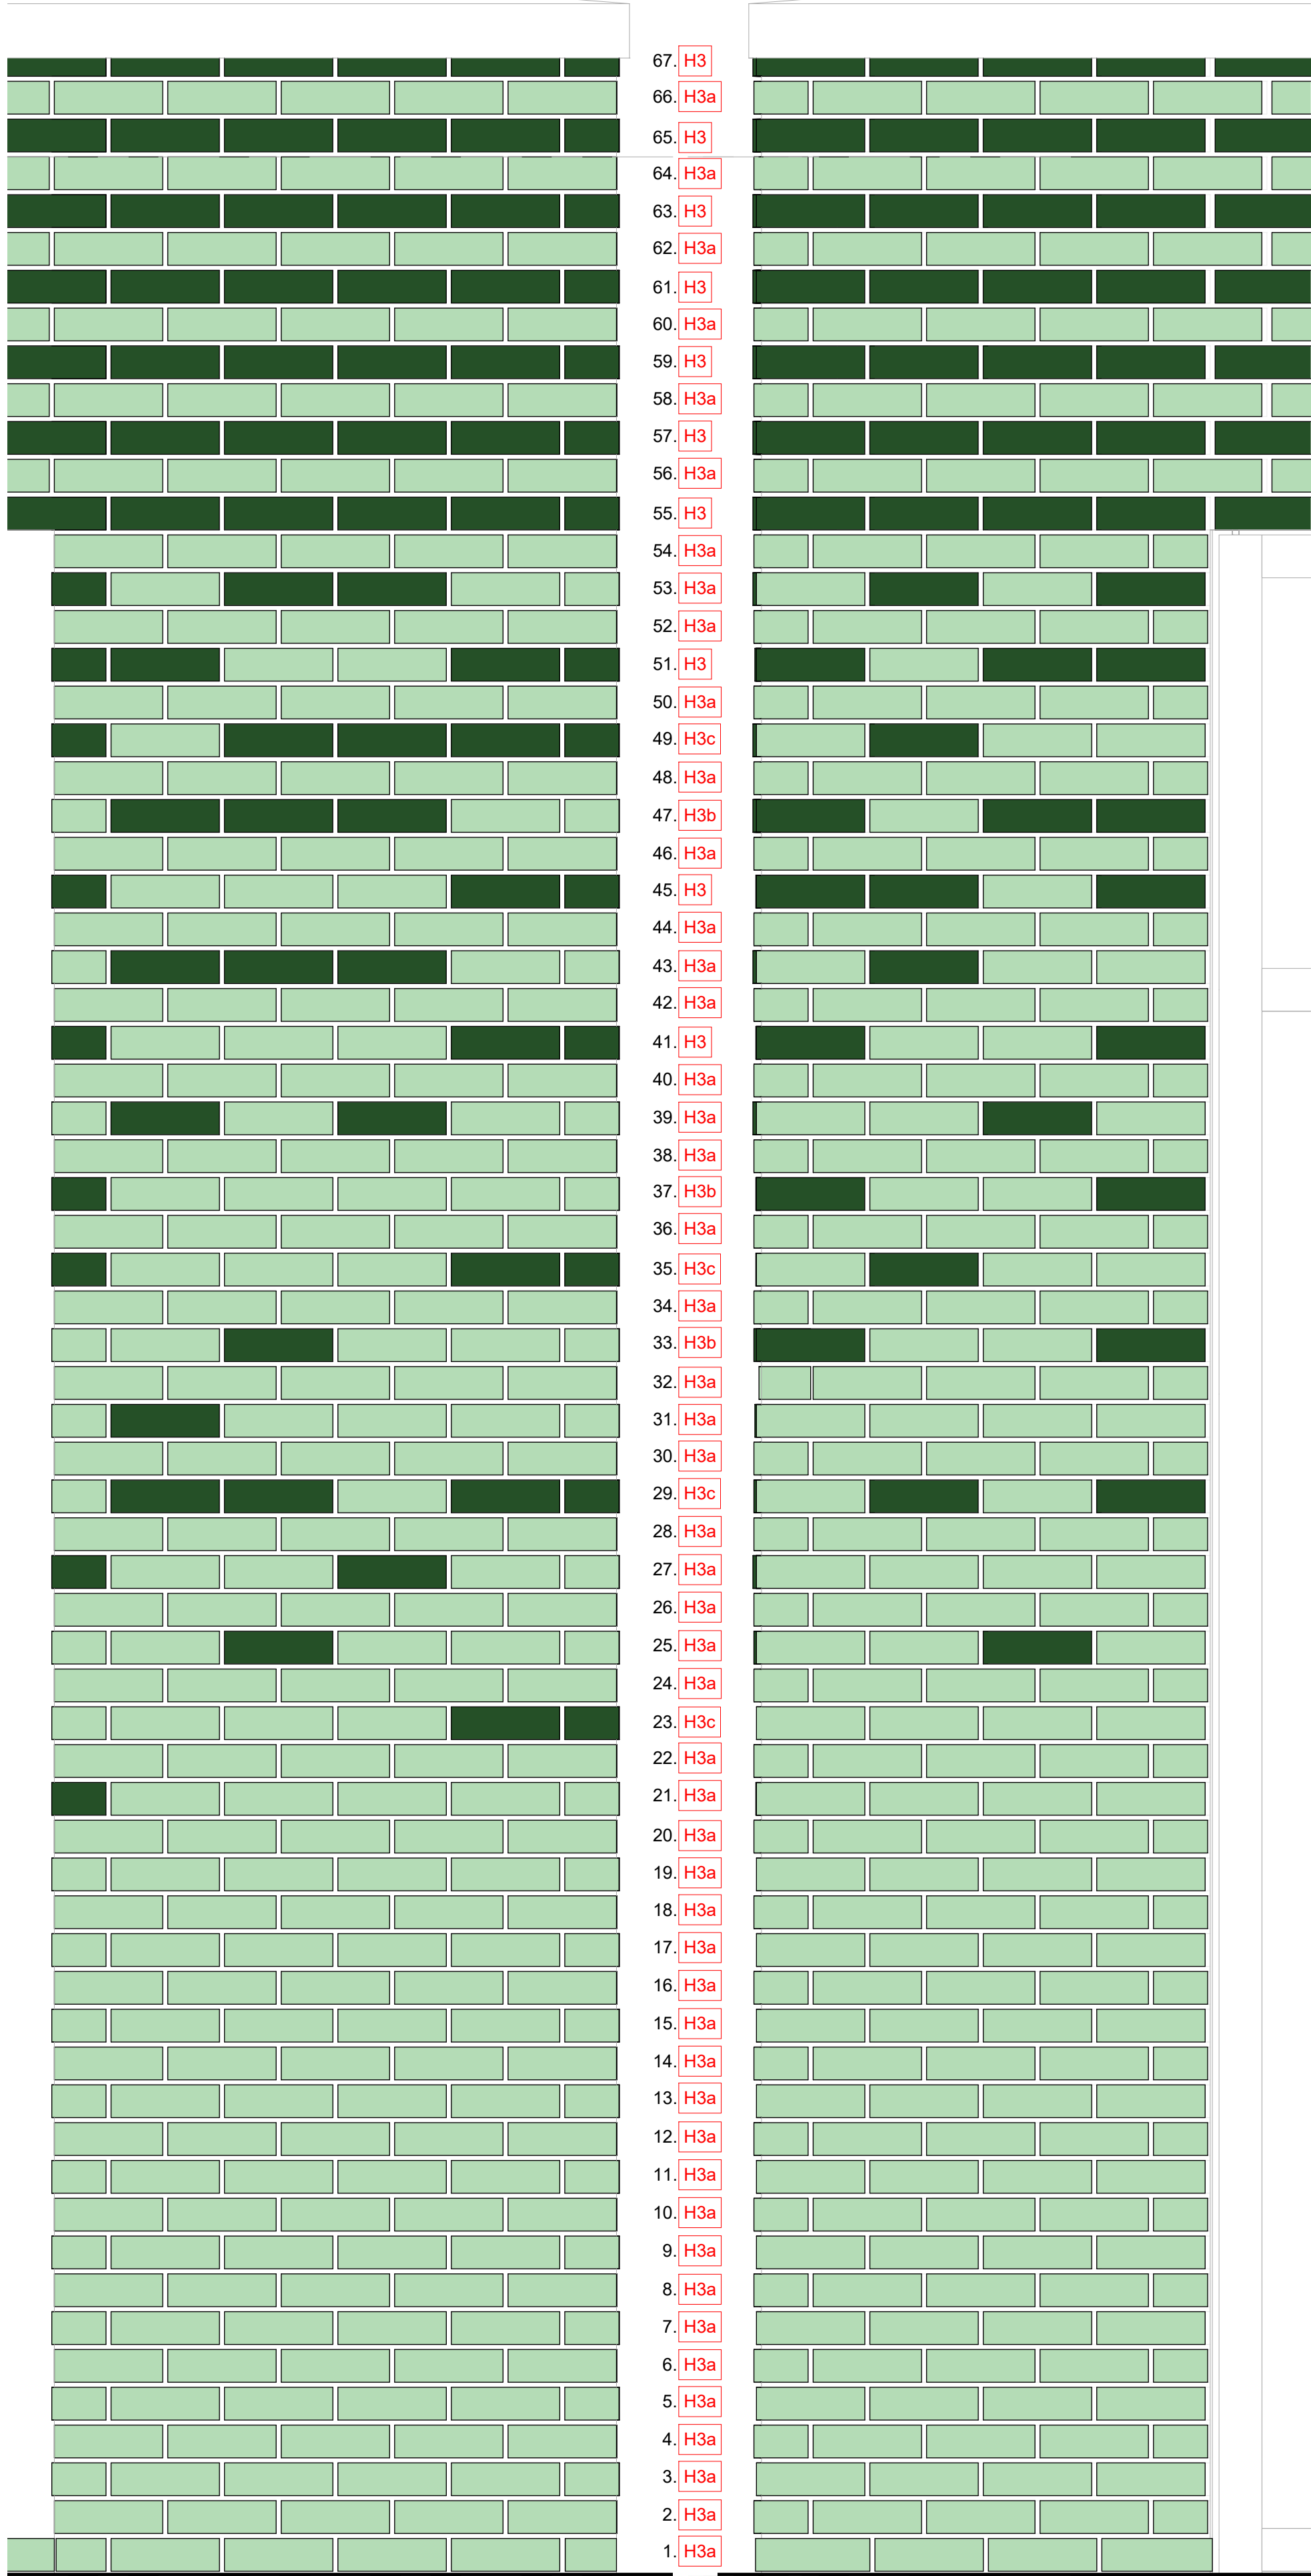

REVISIONS		
REV	DATE	DESCRIPTION
C01	09.01.25	ISSUED FOR CONSTRUCTION - TO SISK COMMENTS
C02	21.02.25	ISSUED FOR CONSTRUCTION

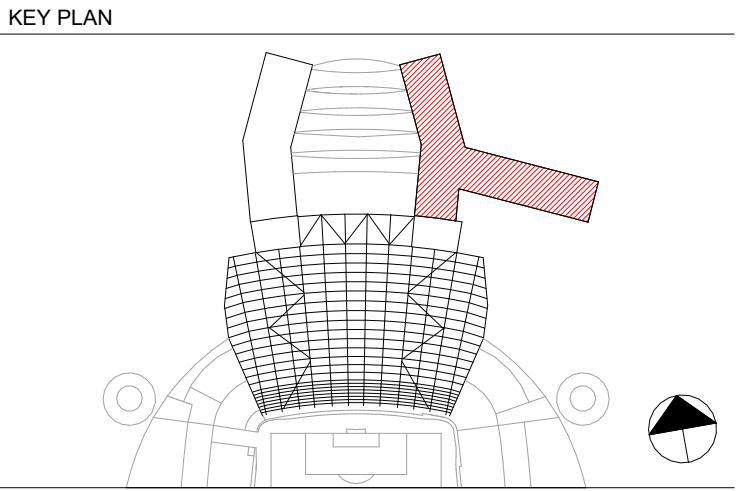

BRICKWORK LEGEND

- Flush Brick
- Projected Brick
- Brick expansion joint - MJ-207
- Swift box - EBF-201
- Bat box - EBF-203

Raked mortar joint above all flush bricks and flush mortar joint above all projected bricks. Refer to POP section 004579.

Previous WATG drawing: NSE-WATG-HT-

CLIENT



© COPYRIGHT. ALL RIGHTS RESERVED
THIS WORK IS COPYRIGHT AND CANNOT BE REPRODUCED OR COPIED IN ANY FORM OR BY ANY OTHER MEANS (GRAPHIC, ELECTRONIC OR MECHANICAL, INCLUDING PHOTOCOPYING) WITHOUT THE WRITTEN PERMISSION OF POPULOUS ANY LICENSE, EXPRESS OR IMPLIED, TO USE THIS DOCUMENT FOR ANY PURPOSE WHATSOEVER IS RESTRICTED TO THE TERMS OF THE AGREEMENT OR IMPLIED AGREEMENT BETWEEN POPULOUS AND THE INSTRUCTING PARTY.
USE FIGURED DIMENSIONS IN PREFERENCE TO SCALED. CHECK ALL DIMENSIONS ON SITE BEFORE FABRICATION OR SETTING OUT.


ARCHITECT
POPULOUS® **WATG**
14 BLADES COURT | DEODAR ROAD | LONDON | SW15 2NU | UNITED KINGDOM
TELEPHONE +44 (0)20 8874 7666 FACSIMILE +44 (0)20 8874 7470
ALL PRODUCTION & INTELLECTUAL PROPERTY RIGHTS RESERVED © POPULOUS 2009

PROJECT NAME
MCFC NORTH EXPANSION


DRAWING TITLE
**WP 3800 - BRICKWORK
HOTEL
CORNER ELEVATIONS - ZOOMED IN**

STATUS		RIBA STAGE		PROJECT NO.			
A5		5		4348			
DATE		SCALE		SIZE			
09/01/25		1 : 10		A1			
DRAWN	CHECKED	APPROVED					
AM	PH	MT					
PROJECT	ORIGIN	ZONE	LEVEL	TYPE	ROLE	DRAWING	REV
NSE-POP-HT- ZZ- DD- A - 004590							C

KEY PLAN

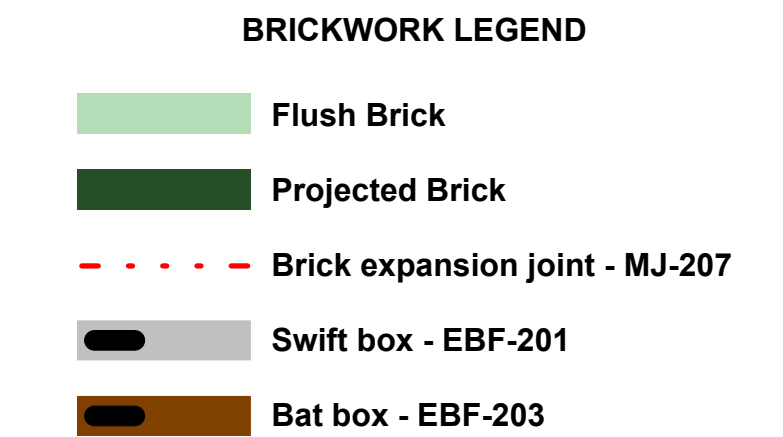

Previous WATG drawing: **NSE-WATG-HT-**

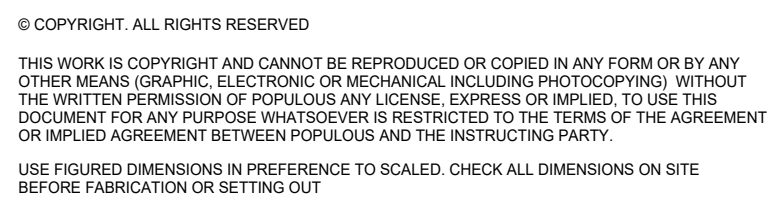

PROJECT NAME

DRAWING TITLE

WP 3800 - BRICKWORK

HOTEL


STATUS		RIBA STAGE			PROJECT NO.		
A5		5			4348		
DATE			SCALE		SIZE		
09/01/25			1 : 10		A1		
DRAWN		CHECKED		APPROVED			
AM		PH		MT			
PROJECT	ORIGIN	ZONE	LEVEL	TYPE	ROLE	DRAWING	REV
NSE-POP-HT- ZZ- DD- A - 004591							C02

FFL 65.850
H-01

FFL 61.050
H-00

REVISIONS		
REV	DATE	DESCRIPTION
C01	21.02.25	ISSUED FOR CONSTRUCTION

KEY PLAN

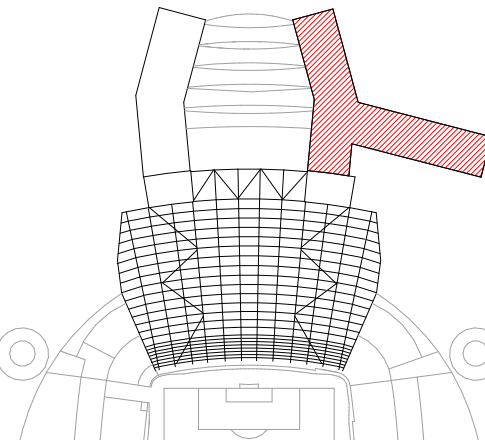

BRICKWORK LEGEND

- Flush Brick
- Projected Brick
- Brick expansion joint - MJ-207
- Swift box - EBF-201
- Bat box - EBF-203

Raked mortar joint above all flush bricks and
flush mortar joint above all projected bricks.
Refer to POP section 004579.

Previous WATG drawing: NSE-WATG-HT-

CLIENT




© COPYRIGHT. ALL RIGHTS RESERVED
THIS WORK IS COPYRIGHT AND CANNOT BE REPRODUCED OR COPIED IN ANY FORM OR BY ANY OTHER MEANS (GRAPHIC, ELECTRONIC OR MECHANICAL INCLUDING PHOTOCOPYING) WITHOUT THE WRITTEN PERMISSION OF POPULOUS ANY LICENSE, EXPRESS OR IMPLIED, TO USE THIS DOCUMENT FOR ANY PURPOSE WHATSOEVER IS RESTRICTED TO THE TERMS OF THE AGREEMENT OR IMPLIED AGREEMENT BETWEEN POPULOUS AND THE INSTRUCTING PARTY.
USE FIGURED DIMENSIONS IN PREFERENCE TO SCALED. CHECK ALL DIMENSIONS ON SITE BEFORE FABRICATION OR SETTING OUT.

ARCHITECT
POPULOUS® **WATG**
14 BLADES COURT | DEODAR ROAD | LONDON | SW15 2NU | UNITED KINGDOM
TELEPHONE +44 (0)20 8874 7666 FACSIMILE +44 (0)20 8874 7470
ALL PRODUCTION & INTELLECTUAL PROPERTY RIGHTS RESERVED © POPULOUS 2009


PROJECT NAME
MCFC NORTH EXPANSION

DRAWING TITLE
**WP 3800 - BRICKWORK
HOTEL
NORTH DETAIL ELEVATION**

STATUS	RIBA STAGE		PROJECT NO.
A5	5		4348
DATE	SCALE	SIZE	
09/01/25	1 : 10	A1	
DRAWN	CHECKED	APPROVED	
AM	PH	MT	
PROJECT	ORIGIN	ZONE	LEVEL
NSE-POP-HT-	ZZ	DD	A
ROLE	DRAWING	REV	
A	004592	C01	

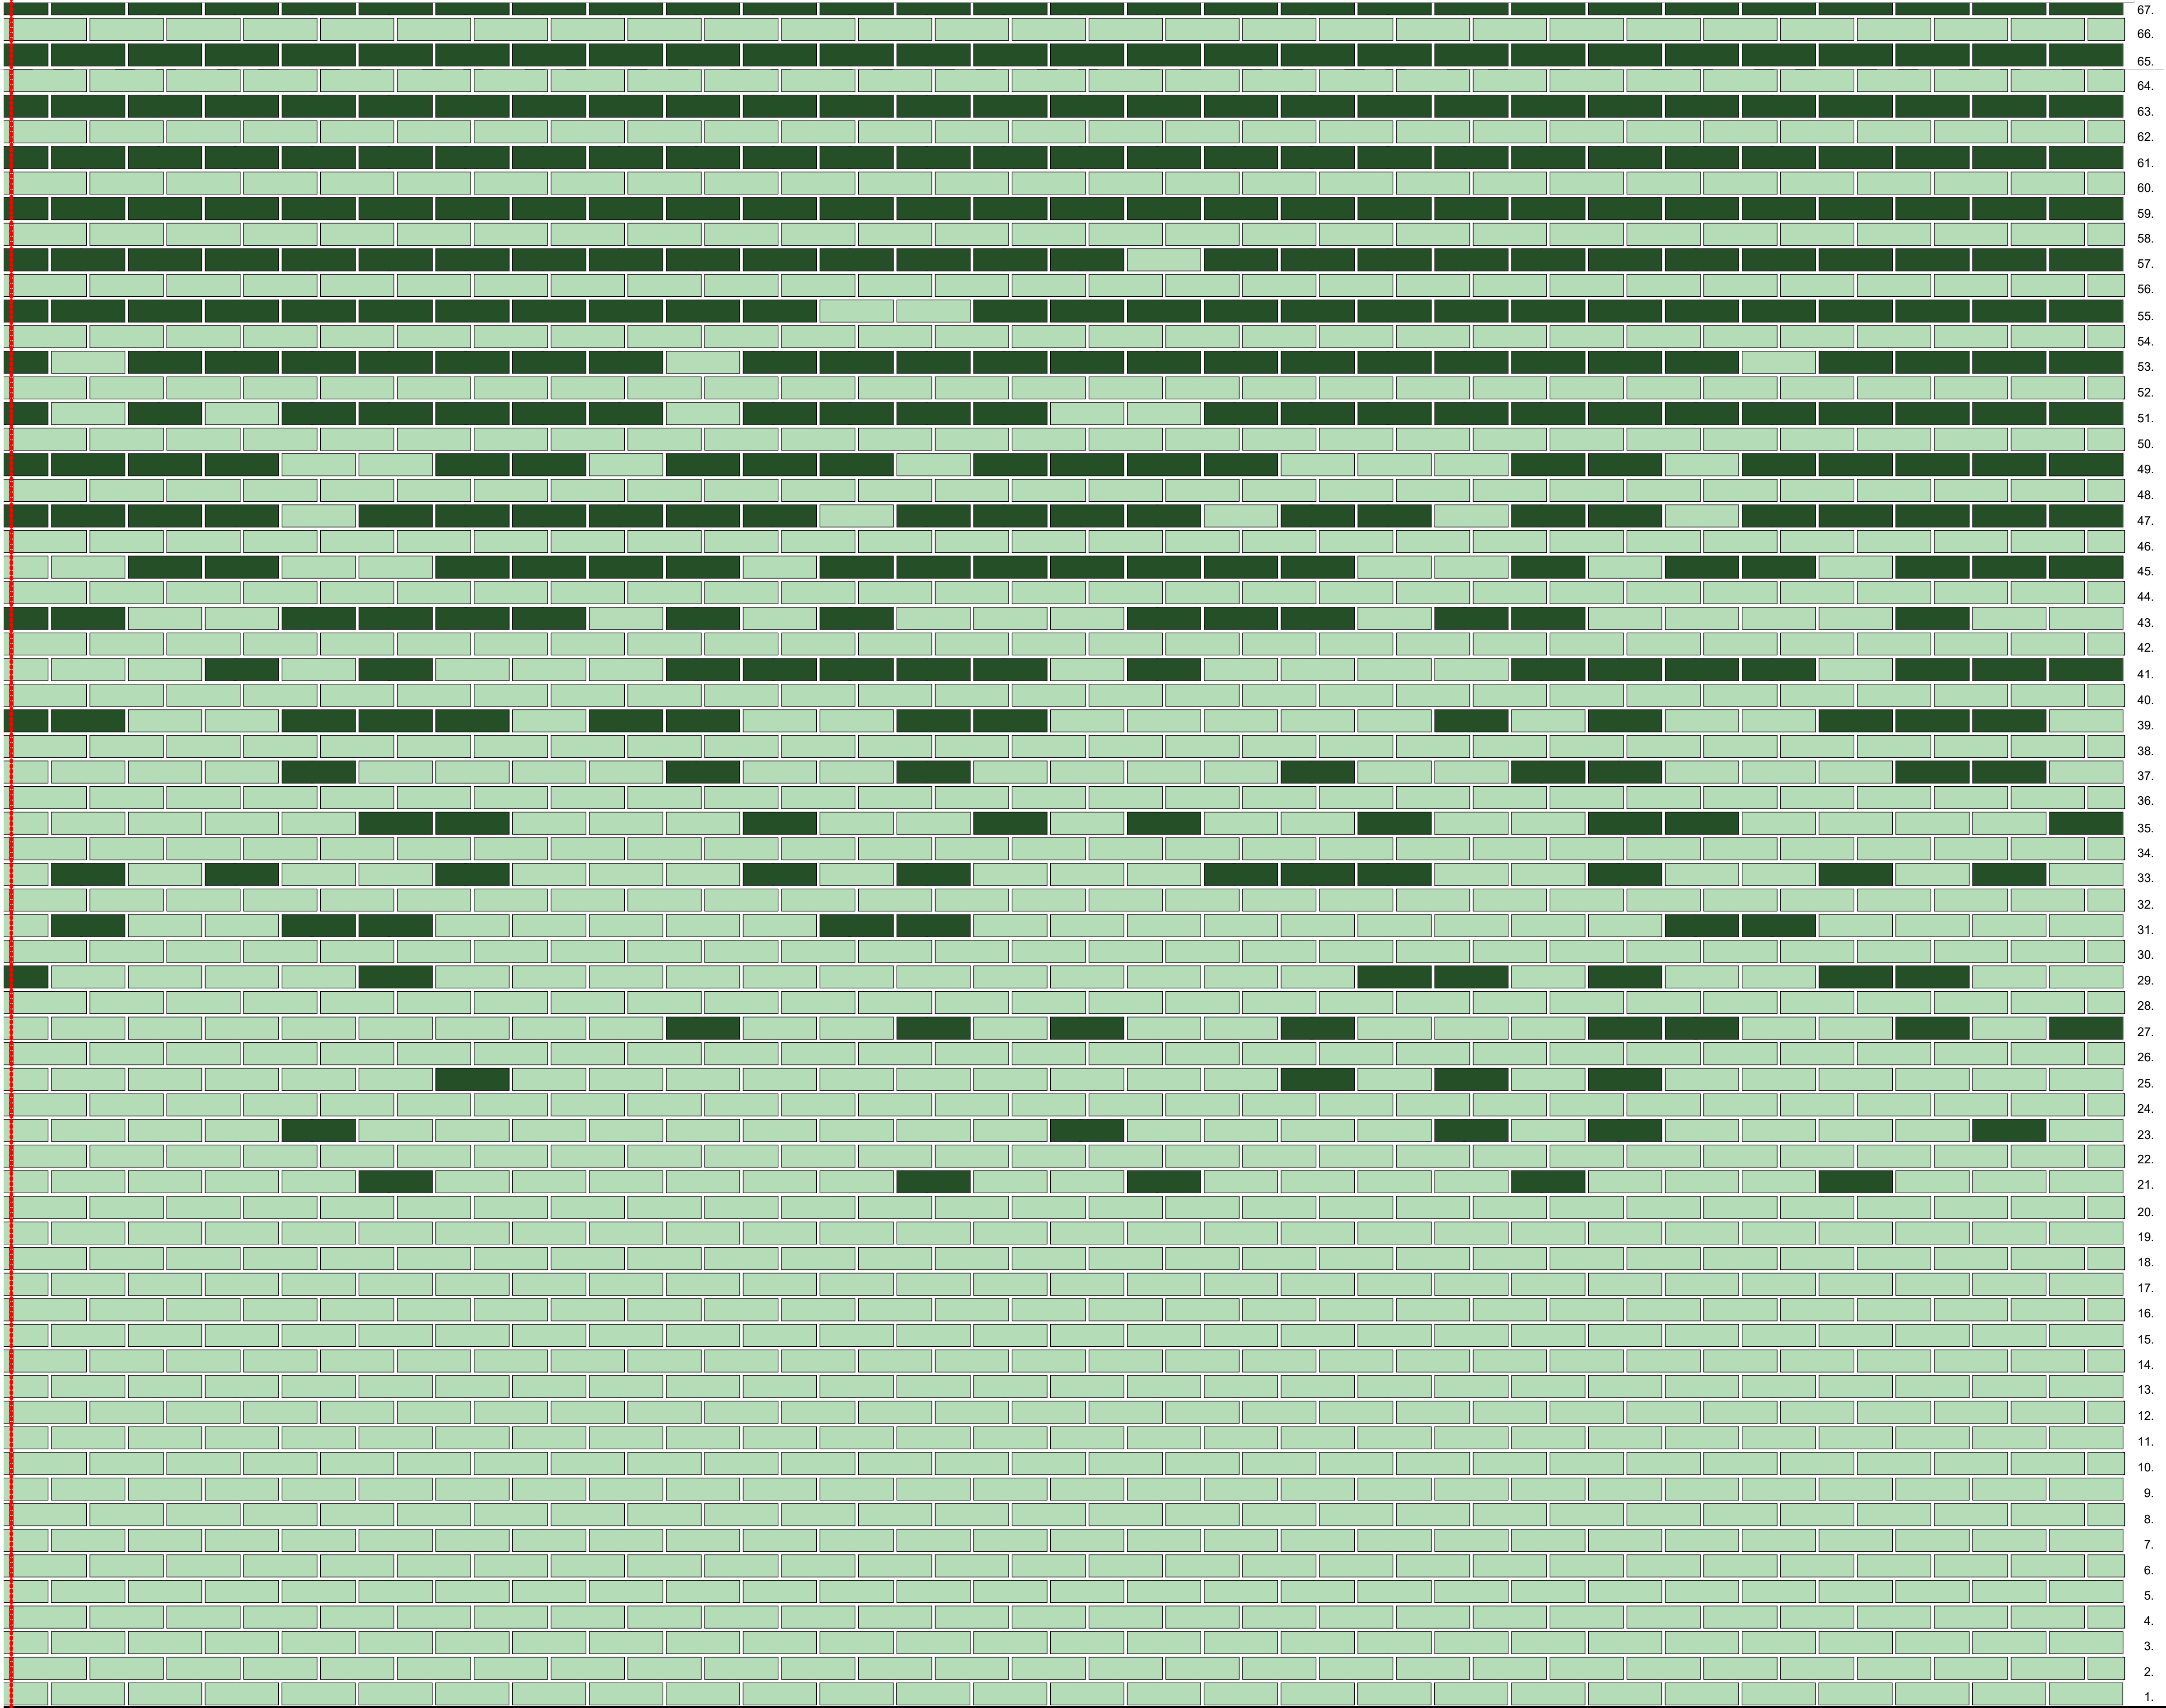


1 N Brickwork setting out 1
1 : 10

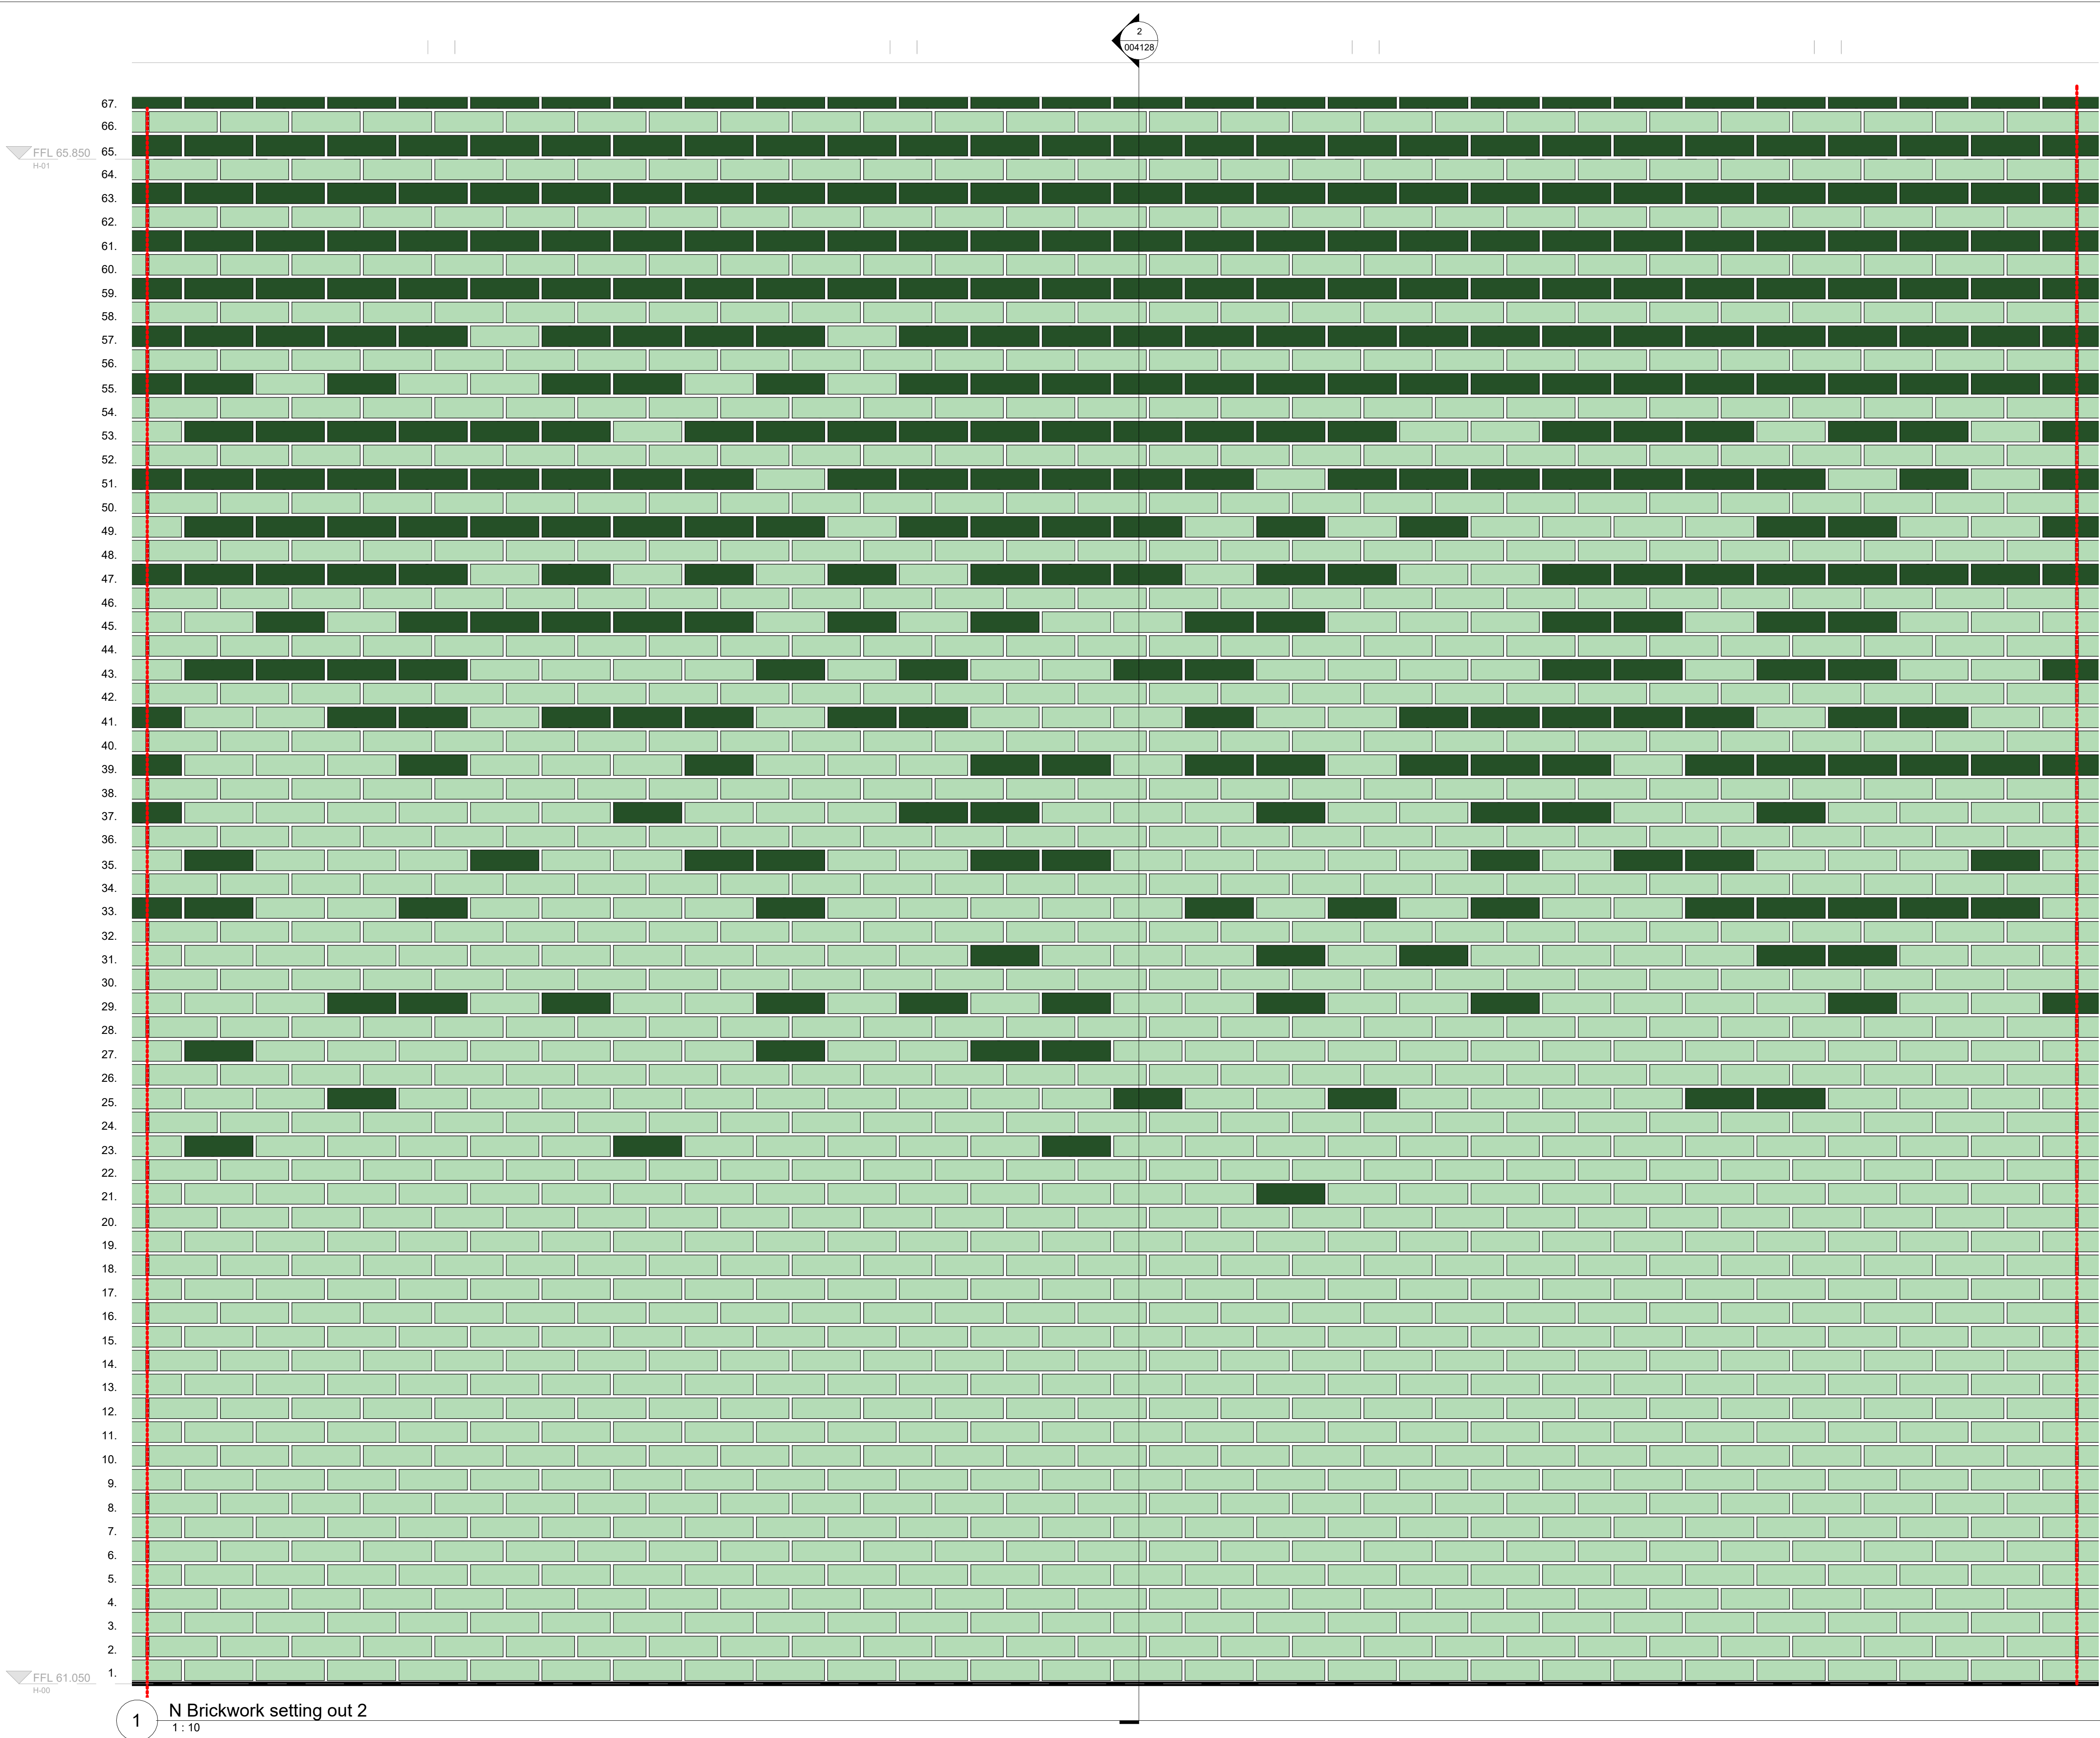

REVISIONS		
REV	DATE	DESCRIPTION
C01	21.02.25	ISSUED FOR CONSTRUCTION

KEY PLAN

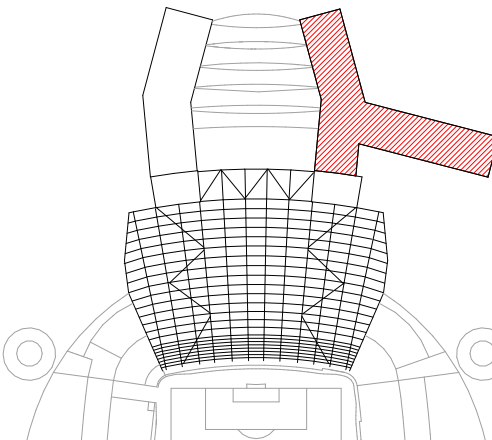

BRICKWORK LEGEND

- Flush Brick
- Projected Brick
- Brick expansion joint - MJ-207
- Swift box - EBF-201
- Bat box - EBF-203

Raked mortar joint above all flush bricks and flush mortar joint above all projected bricks. Refer to POP section 004579.

Previous WATG drawing: NSE-WATG-HT-

CLIENT



© COPYRIGHT. ALL RIGHTS RESERVED
THIS WORK IS COPYRIGHT AND CANNOT BE REPRODUCED OR COPIED IN ANY FORM OR BY ANY OTHER MEANS (GRAPHIC, ELECTRONIC OR MECHANICAL INCLUDING PHOTOCOPYING) WITHOUT THE WRITTEN PERMISSION OF POPULOUS ANY LICENSE, EXPRESS OR IMPLIED, TO USE THIS DOCUMENT FOR ANY PURPOSE WHATSOEVER IS RESTRICTED TO THE TERMS OF THE AGREEMENT OR IMPLIED AGREEMENT BETWEEN POPULOUS AND THE INSTRUCTING PARTY.
USE FIGURED DIMENSIONS IN PREFERENCE TO SCALED. CHECK ALL DIMENSIONS ON SITE BEFORE FABRICATION OR SETTING OUT.


ARCHITECT
POPULOUS® **WATG**
14 BLADES COURT | DEODAR ROAD | LONDON | SW15 2NU | UNITED KINGDOM
TELEPHONE +44 (0)20 8874 7666 FACSIMILE +44 (0)20 8874 7470
ALL PRODUCTION & INTELLECTUAL PROPERTY RIGHTS RESERVED © POPULOUS 2009

PROJECT NAME
MCFC NORTH EXPANSION


DRAWING TITLE
**WP 3800 - BRICKWORK
HOTEL
NORTH DETAIL ELEVATION**

STATUS	RIBA STAGE	PROJECT NO.
A5	5	4348
DATE	SCALE	SIZE
09/01/25	1 : 10	A1
DRAWN	CHECKED	APPROVED
AM	PH	MT

PROJECT | ORIGIN | ZONE | LEVEL | TYPE | ROLE | DRAWING | REV
NSE-POP-HT- ZZ - DD- A - 004593 C01

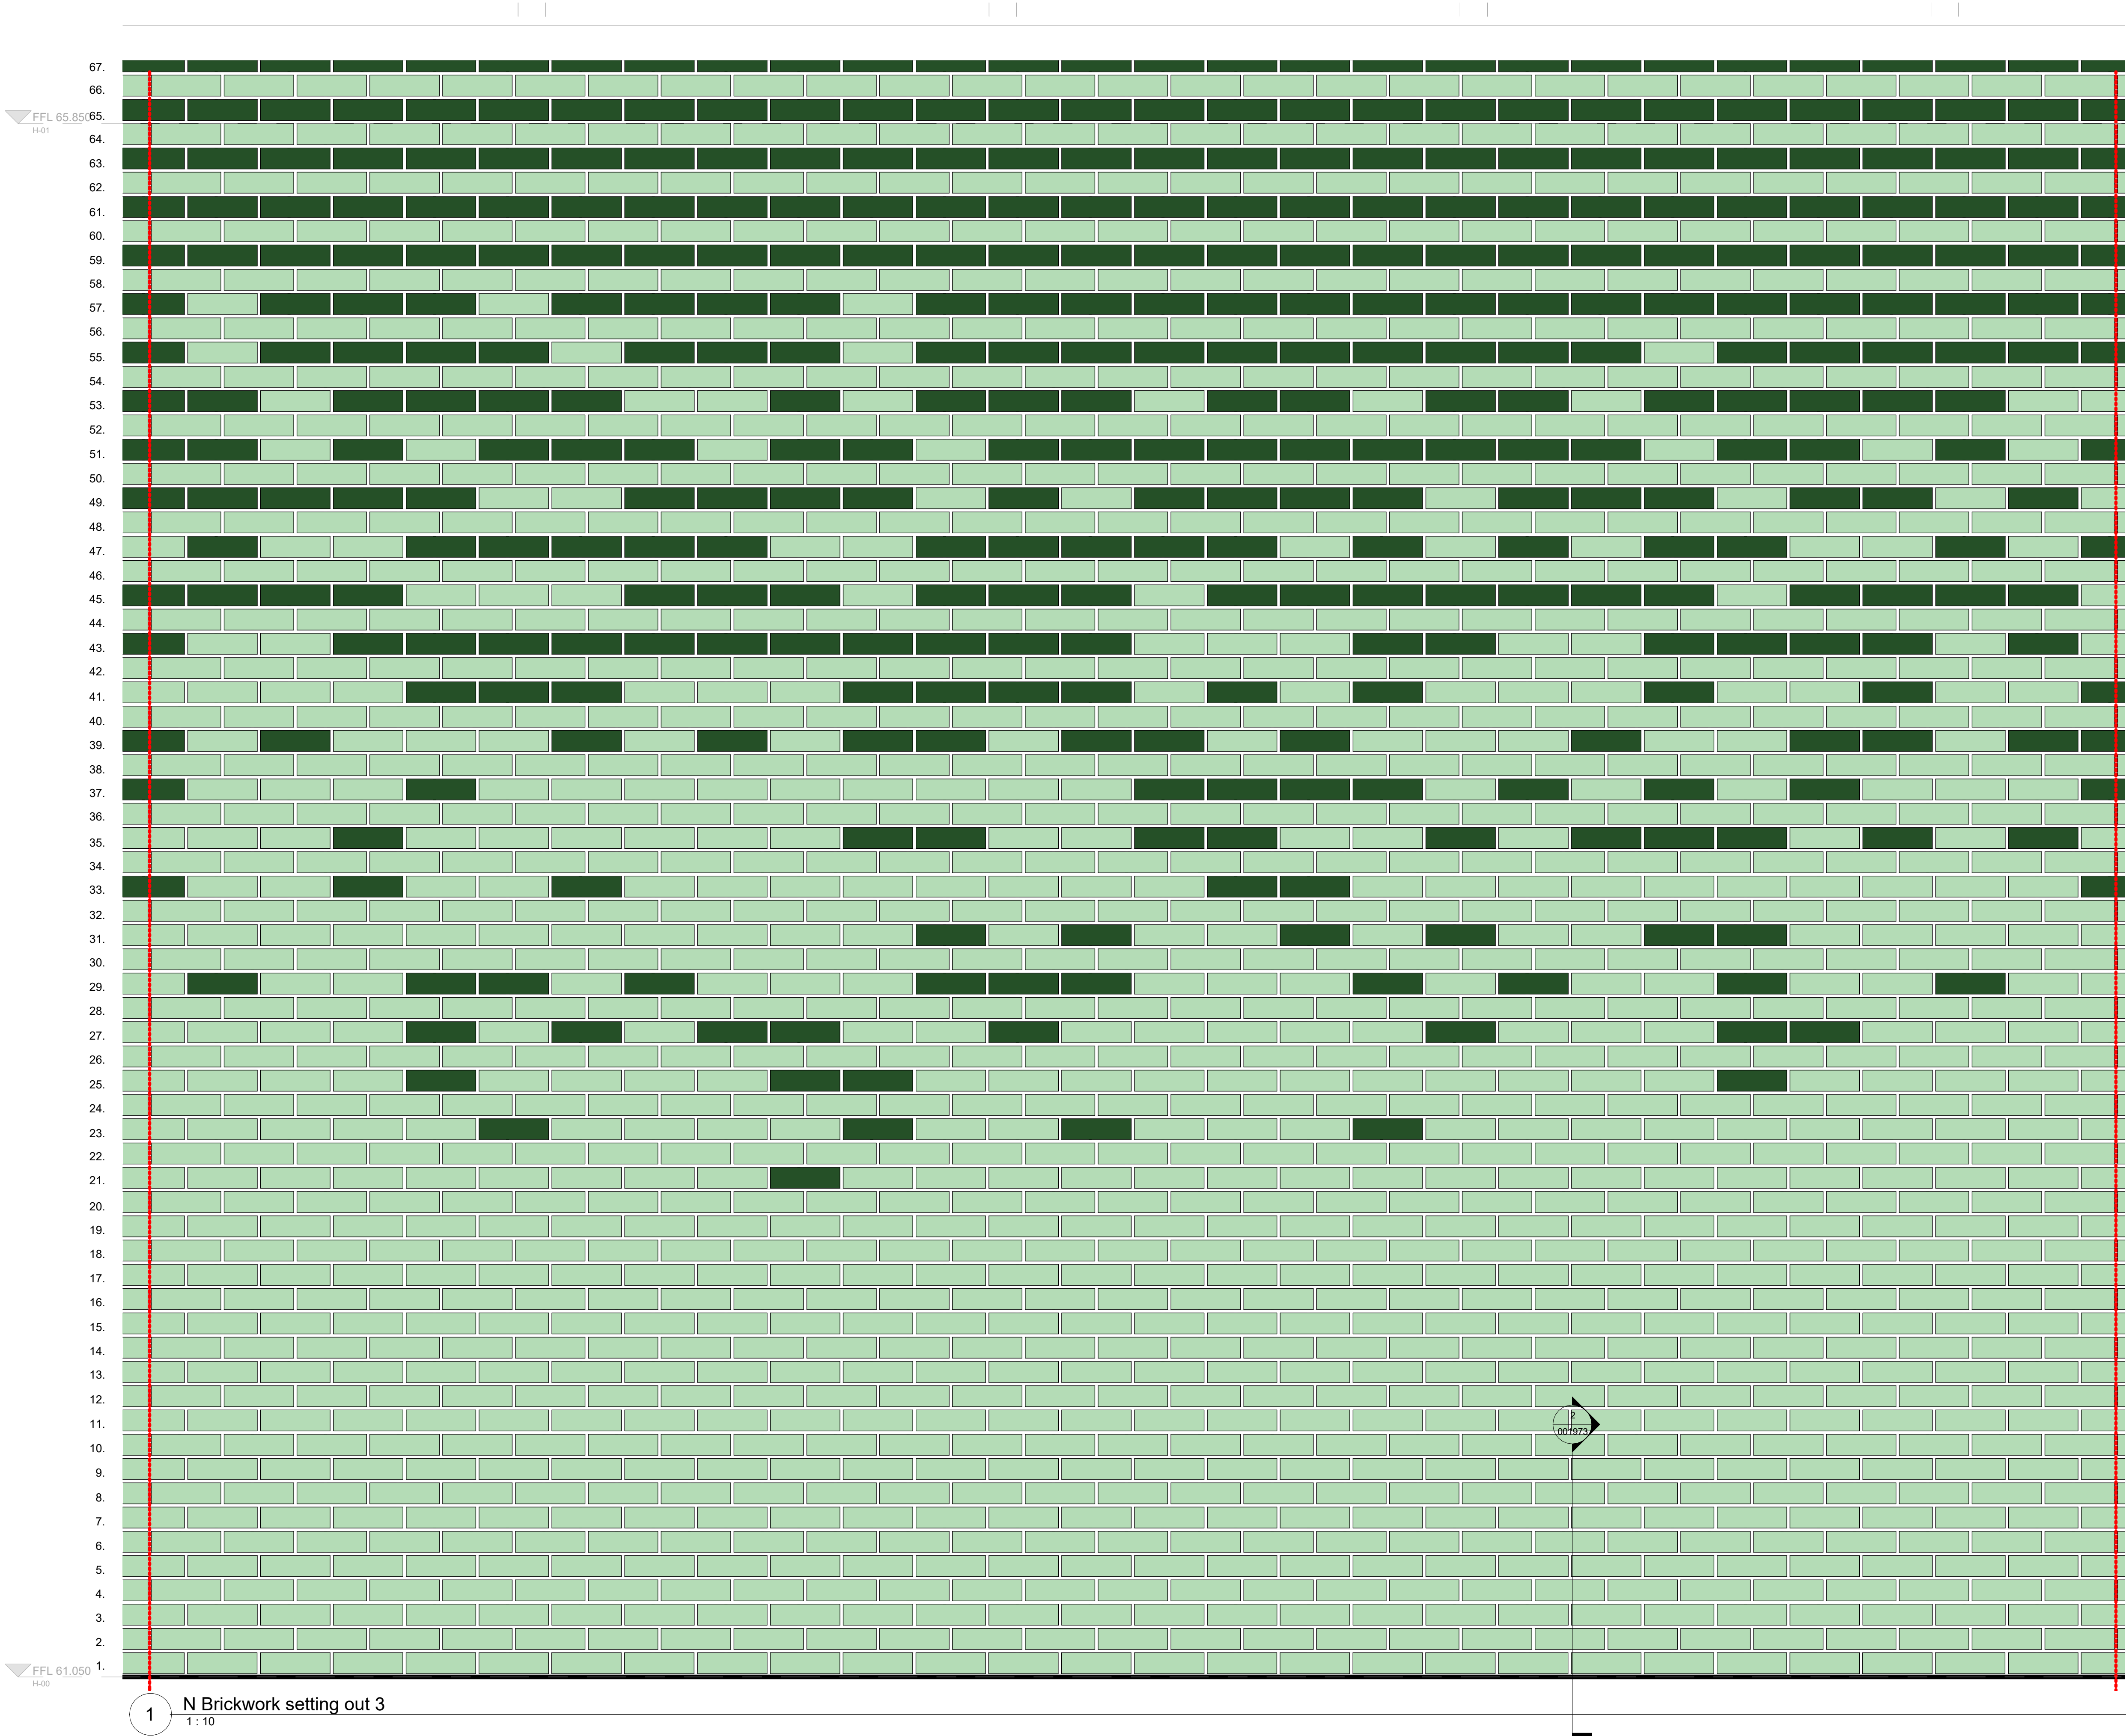

REVISIONS		
REV	DATE	DESCRIPTION
C01	21.02.25	ISSUED FOR CONSTRUCTION

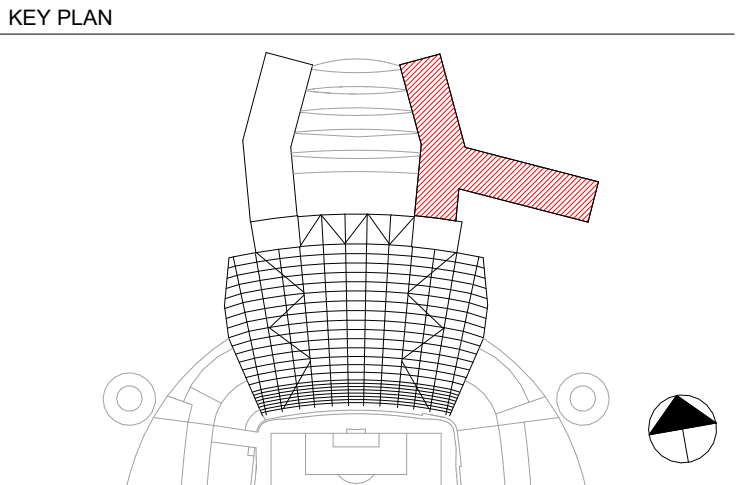

BRICKWORK LEGEND

- Flush Brick
- Projected Brick
- Brick expansion joint - MJ-207
- Swift box - EBF-201
- Bat box - EBF-203

Raked mortar joint above all flush bricks and flush mortar joint above all projected bricks. Refer to POP section 004579.

Previous WATG drawing: NSE-WATG-HT-

CLIENT



© COPYRIGHT. ALL RIGHTS RESERVED
THIS WORK IS COPYRIGHT AND CANNOT BE REPRODUCED OR COPIED IN ANY FORM OR BY ANY OTHER MEANS (GRAPHIC, ELECTRONIC OR MECHANICAL INCLUDING PHOTOCOPYING) WITHOUT THE WRITTEN PERMISSION OF POPULOUS ANY LICENSE, EXPRESS OR IMPLIED, TO USE THIS DOCUMENT FOR ANY PURPOSE WHATSOEVER IS RESTRICTED TO THE TERMS OF THE AGREEMENT OR IMPLIED AGREEMENT BETWEEN POPULOUS AND THE INSTRUCTING PARTY.
USE FIGURED DIMENSIONS IN PREFERENCE TO SCALED. CHECK ALL DIMENSIONS ON SITE BEFORE FABRICATION OR SETTING OUT.

ARCHITECT
POPULOUS® **WATG**
14 BLADES COURT | DEODAR ROAD | LONDON | SW15 2NU | UNITED KINGDOM
TELEPHONE +44 (0)20 8874 7666 FACSIMILE +44 (0)20 8874 7470
ALL PRODUCTION & INTELLECTUAL PROPERTY RIGHTS RESERVED © POPULOUS 2009

PROJECT NAME
MCFC NORTH EXPANSION

DRAWING TITLE
**WP 3800 - BRICKWORK
HOTEL
NORTH DETAIL ELEVATION**


STATUS		RIBA STAGE		PROJECT NO.			
A5		5		4348			
DATE		SCALE		SIZE			
09/01/25		1 : 10		A1			
DRAWN		CHECKED		APPROVED			
AM		PH		MT			
PROJECT	ORIGIN	ZONE	LEVEL	TYPE	ROLE	DRAWING	REV
NSE-POP-HT- ZZ-DD- A - 004594							C0

FFL 65,850
H-01

FFL 61,050
H-00

REVISIONS		
REV	DATE	DESCRIPTION
C01	21.02.25	ISSUED FOR CONSTRUCTION

KEY PLAN

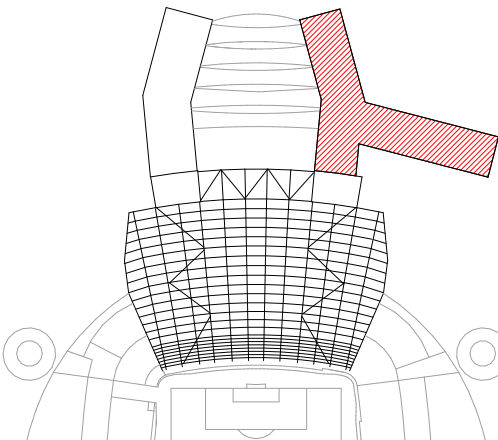

BRICKWORK LEGEND

- Flush Brick
- Projected Brick
- Brick expansion joint - MJ-207
- Swift box - EBF-201
- Bat box - EBF-203

Raked mortar joint above all flush bricks and
flush mortar joint above all projected bricks.
Refer to POP section 004579.

Previous WATG drawing: NSE-WATG-HT-

CLIENT



© COPYRIGHT. ALL RIGHTS RESERVED
THIS WORK IS COPYRIGHT AND CANNOT BE REPRODUCED OR COPIED IN ANY FORM OR BY ANY OTHER MEANS (GRAPHIC, ELECTRONIC OR MECHANICAL INCLUDING PHOTOCOPYING) WITHOUT THE WRITTEN PERMISSION OF POPULOUS ANY LICENSE, EXPRESS OR IMPLIED, TO USE THIS DOCUMENT FOR ANY PURPOSE WHATSOEVER IS RESTRICTED TO THE TERMS OF THE AGREEMENT OR IMPLIED AGREEMENT BETWEEN POPULOUS AND THE INSTRUCTING PARTY.
USE FIGURED DIMENSIONS IN PREFERENCE TO SCALED. CHECK ALL DIMENSIONS ON SITE BEFORE FABRICATION OR SETTING OUT.

ARCHITECT
POPULOUS® **WATG**
14 BLADES COURT | DEODAR ROAD | LONDON | SW15 2NU | UNITED KINGDOM
TELEPHONE +44 (0)20 8874 7666 FACSIMILE +44 (0)20 8874 7470
ALL PRODUCTION & INTELLECTUAL PROPERTY RIGHTS RESERVED © POPULOUS 2009

PROJECT NAME
MCFC NORTH EXPANSION

DRAWING TITLE
**WP 3800 - BRICKWORK
HOTEL
NORTH DETAIL ELEVATION**

STATUS		RIBA STAGE		PROJECT NO.			
A5		5		4348			
DATE		SCALE		SIZE			
09/01/25		1 : 10		A1			
DRAWN		CHECKED		APPROVED			
AM		PH		MT			
PROJECT	ORIGIN	ZONE	LEVEL	TYPE	ROLE	DRAWING	REV
NSE-POP-HT- ZZ-DD- A - 004595							C0