



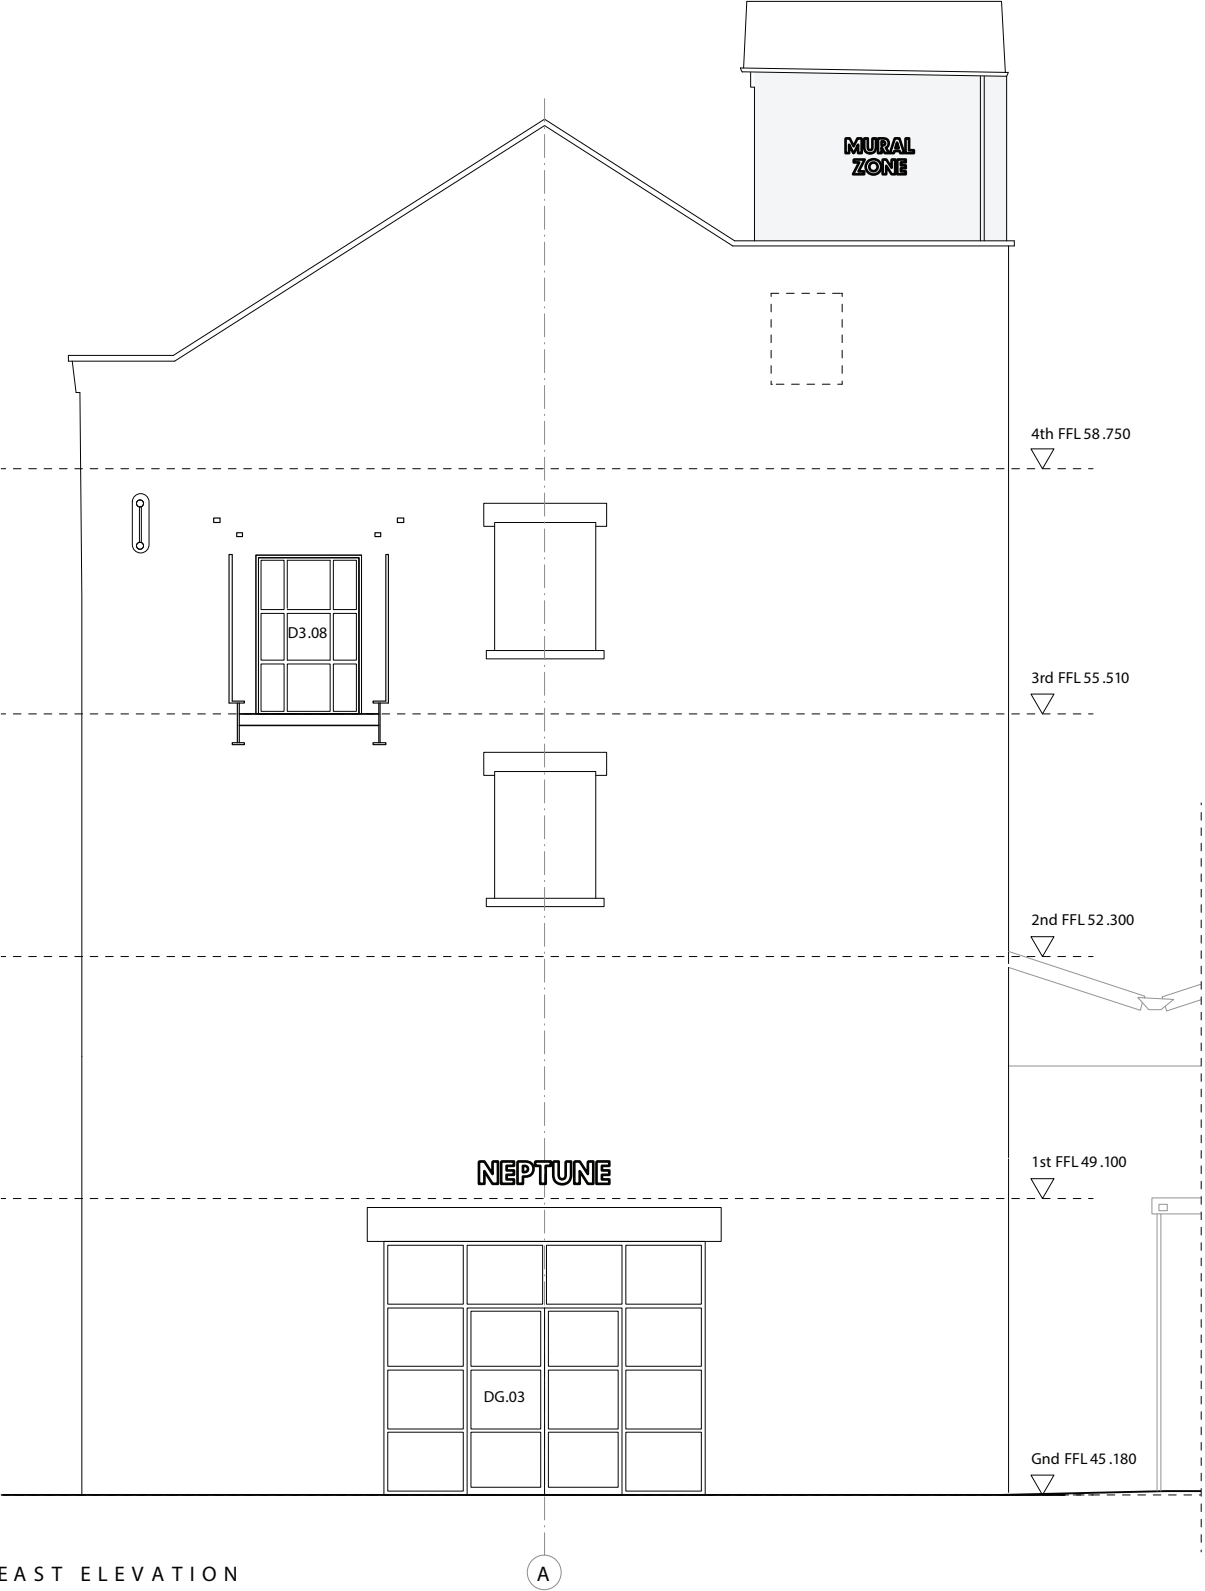

EAST ELEVATION

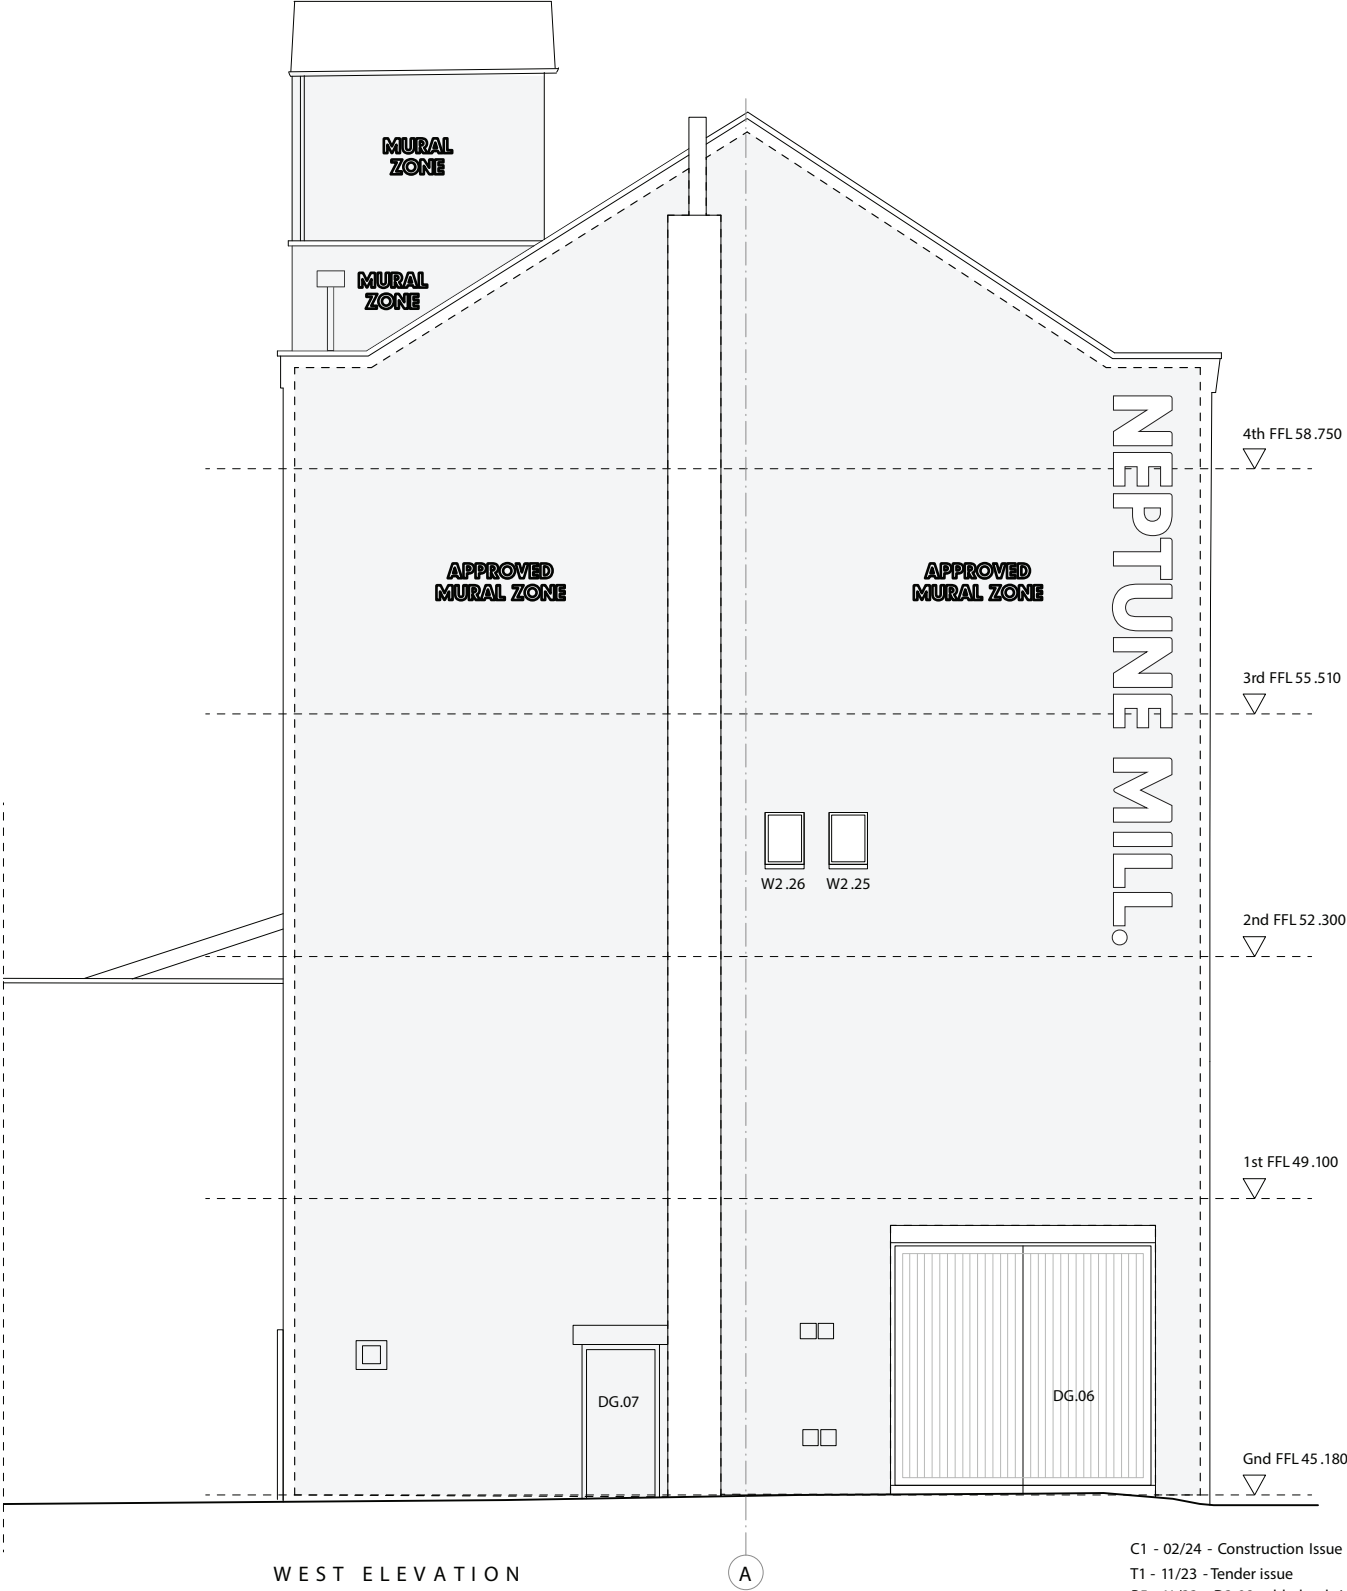

WEST ELEVATION

C1 - 02/24 - Construction Issue
T1 - 11/23 - Tender issue
P5 - 11/23 - D3.08 added to bridge link,
signage added, DG.03 opening size reduced
P4 - 08/23 - Windows to west gable omitted
and existing retained, mural zones amended
P3 - 07/23 - Signage zones omitted



FORWORKS TO EXTERNAL WALLS REFERTO DRGS 353 CD 2101 - 2108	FORWORKS TO ROOF REFERTO DRGS 353 CD 2701
FORWORKS TO INTERNAL WALLS REFERTO DRGS 353 CD 2201 - 2205	FORWINDOW & DOORS INFORMATION REFERTO DRGS 353 CD 3001 - 3005
FORWORKS TO FLOORS & STAIRS REFERTO DRGS 353 CD 2301 - 2305	FORWORKS TO CEILINGS REFERTO DRGS 353 CD 3501 - 3505

Jonathan Davidson Architects Architecture & Industrial Design	47 Hilton Street MANCHESTER M1 2EF t: 0161 711 0835 e: inbox@j davidsonarchitects.com w: www.j davidsonarchitects.com	Client Capital & Centric	Document General Arrangement Proposed East & West Elevations
		Project Neptune Mill Chapeltown St, Manchester	Status For information
		Scale 1:100 @ A3	
		Date Jan 2023	
			Doc Ref 353 CD 1010 C1