

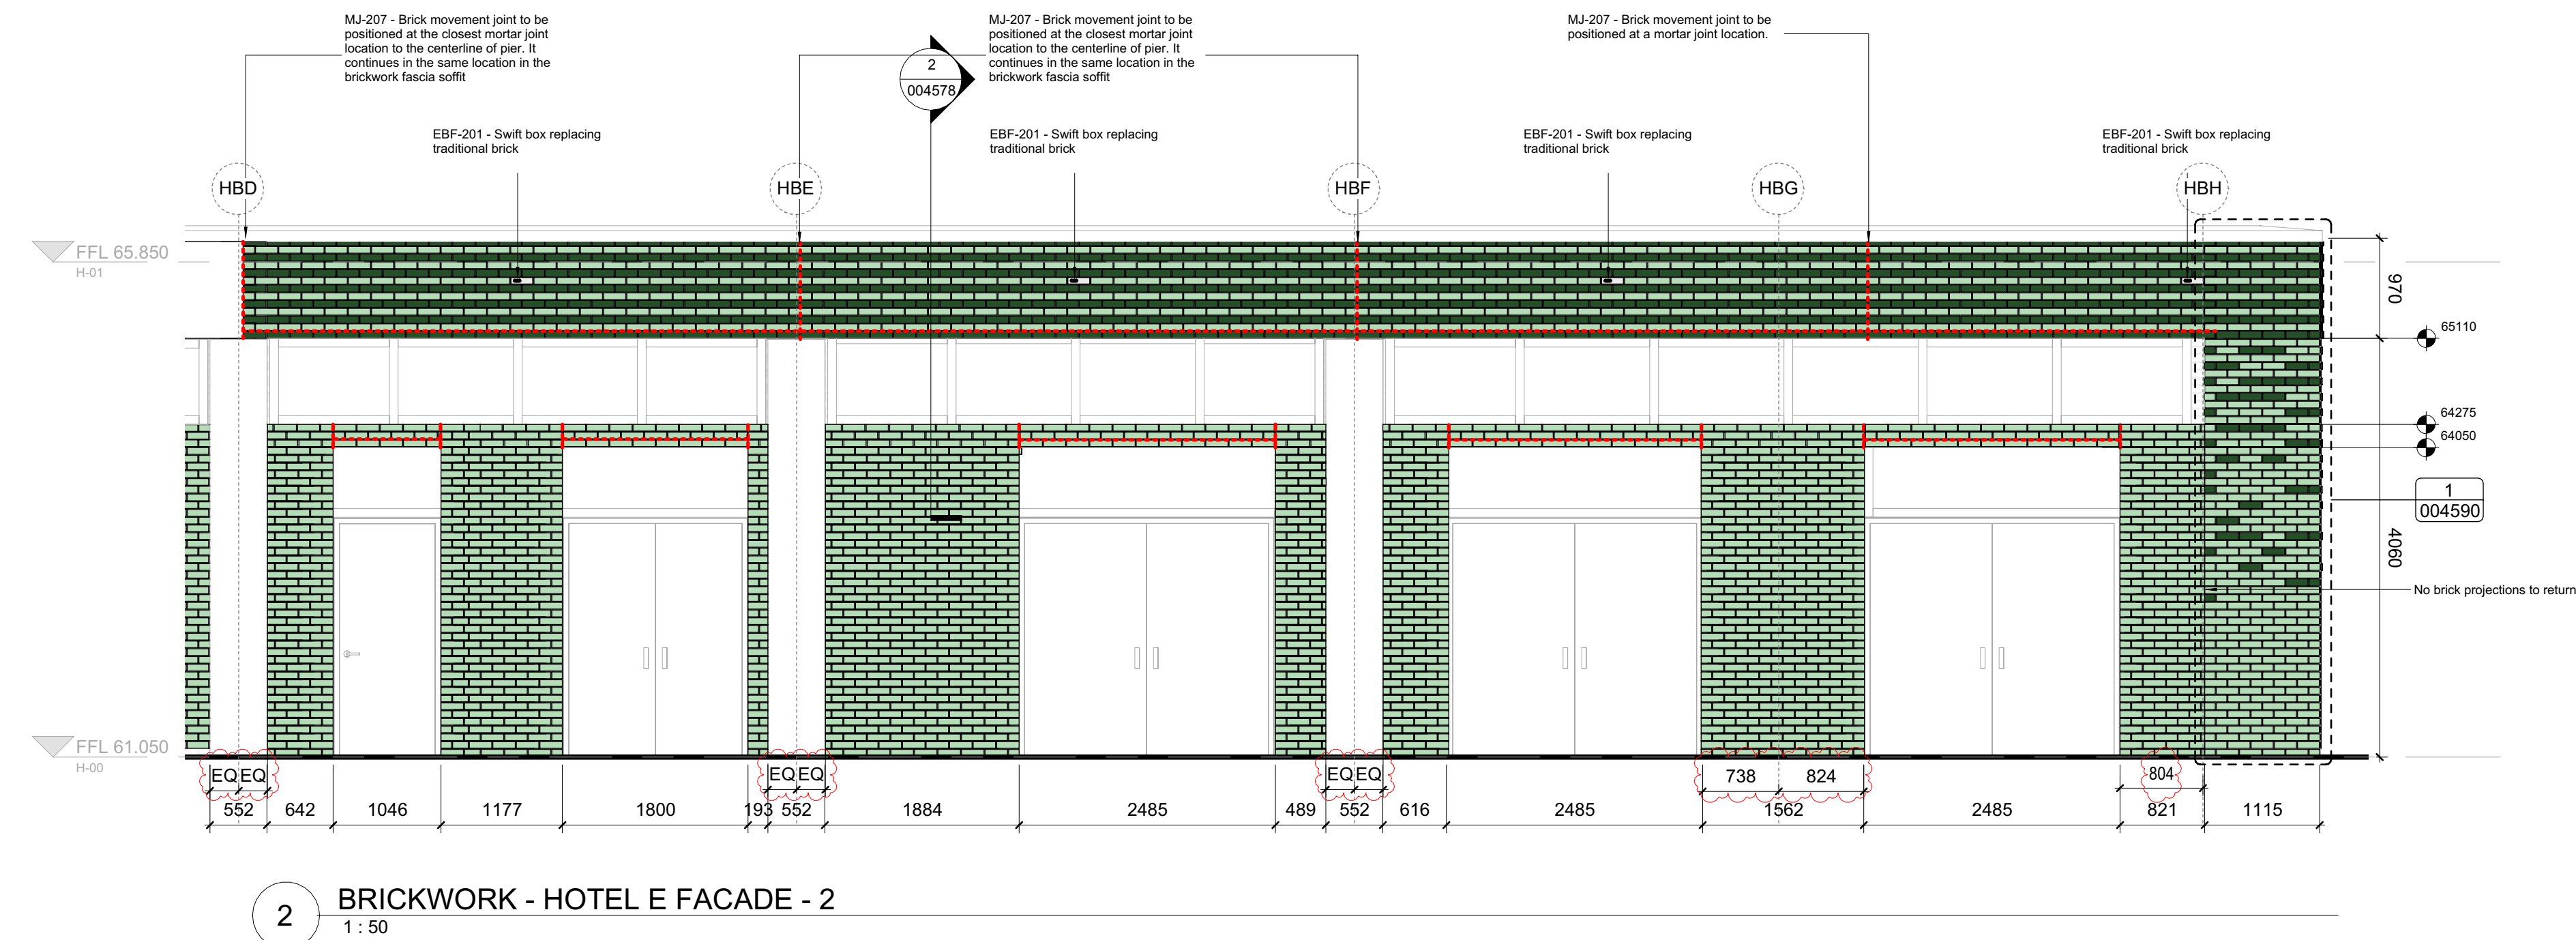


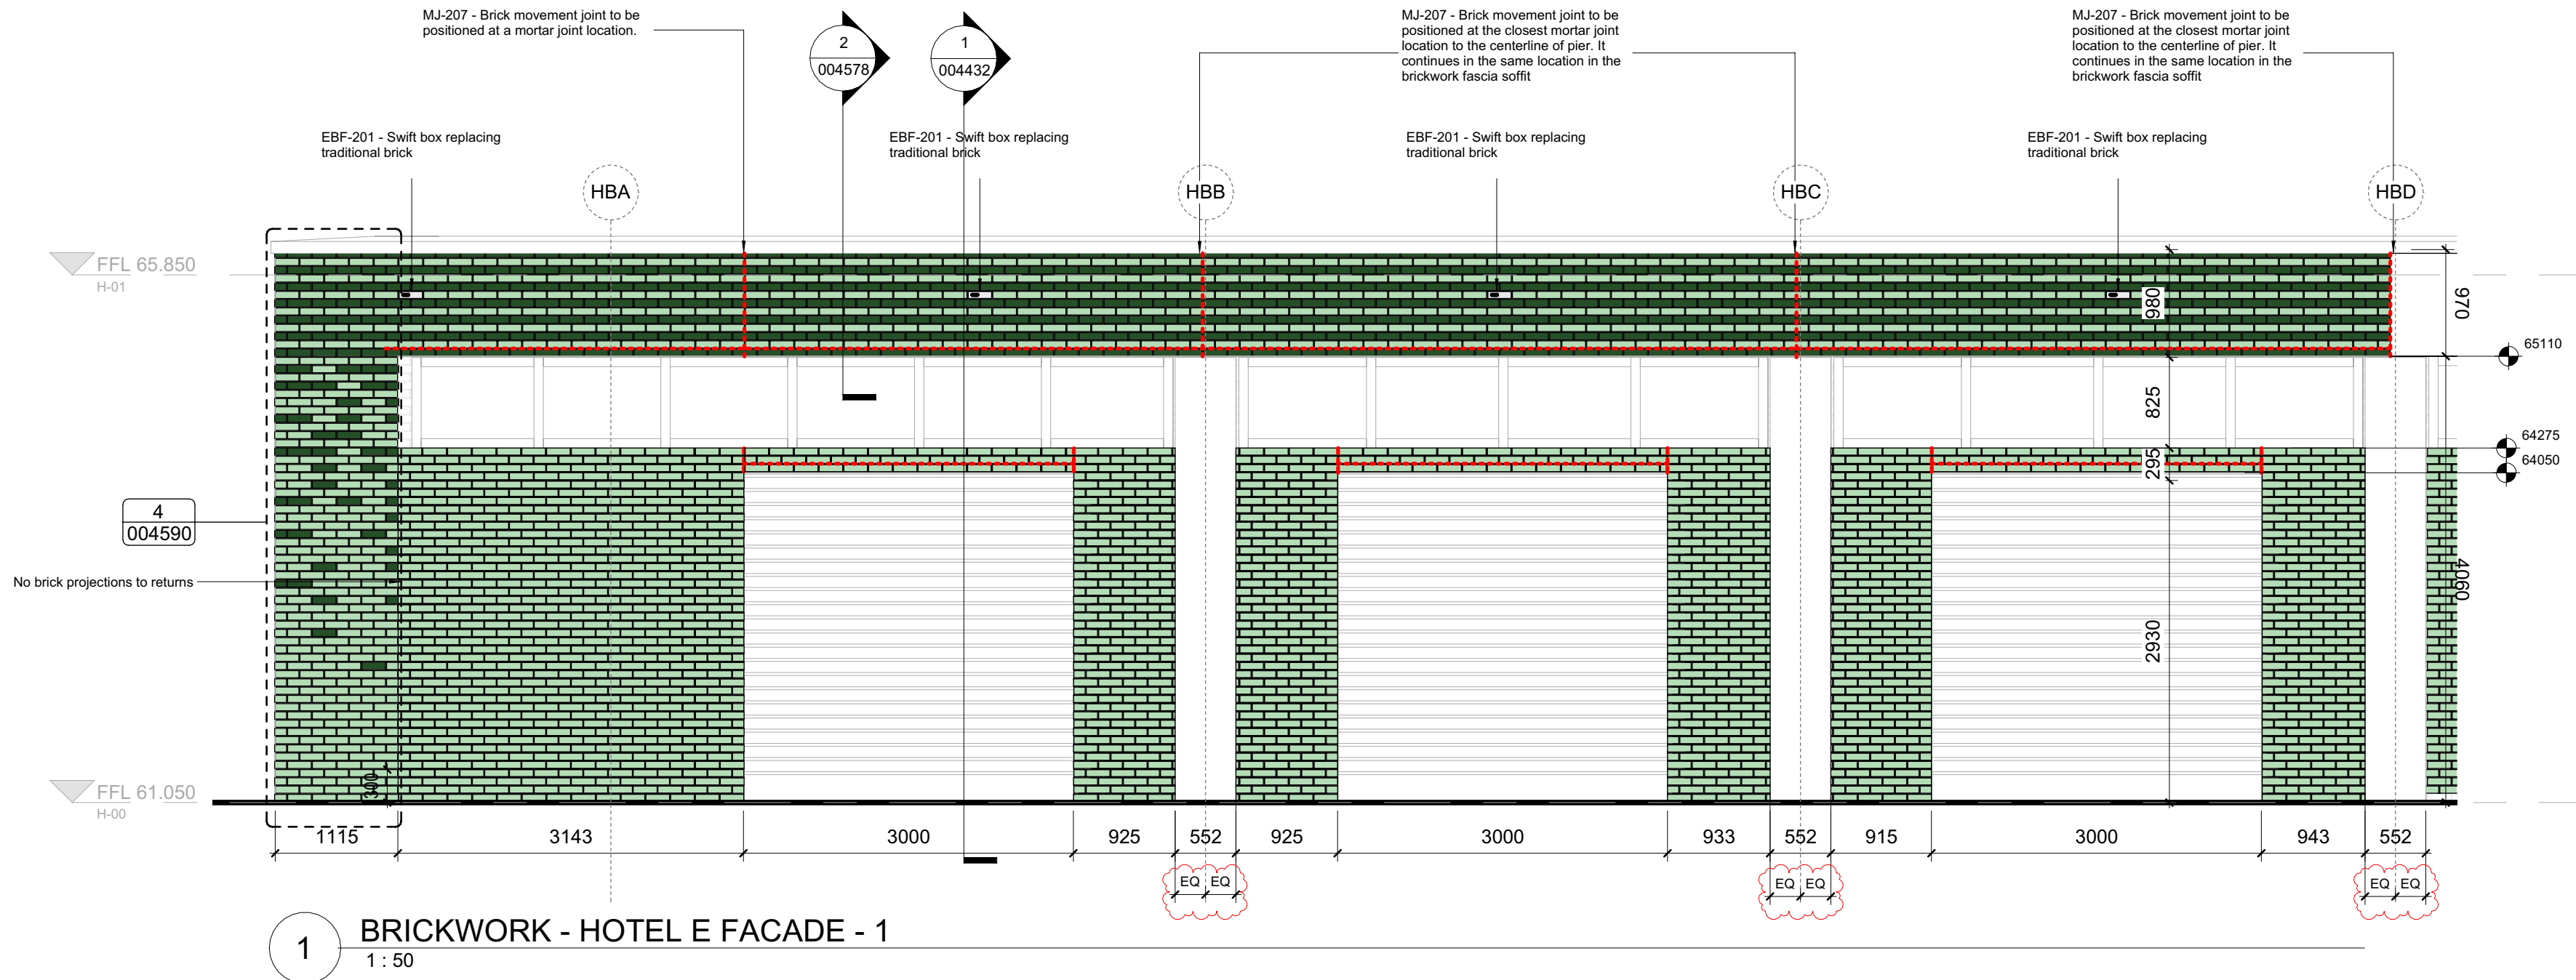

East elevation total width = 39458mm

REVISIONS		
REV	DATE	DESCRIPTION
C01	19.07.24	ISSUED FOR CONSTRUCTION
C02	23.08.24	ISSUED FOR CONSTRUCTION
C03	22.10.24	ISSUED FOR CONSTRUCTION - ADDED LEVELS
C04	09.01.25	ISSUED FOR CONSTRUCTION - TO SISK COMMENTS
C05	21.02.25	ISSUED FOR CONSTRUCTION
C06	10.04.25	ISSUED FOR CONSTRUCTION - UPDATED COURSING
C07	28.04.25	ISSUED FOR CONSTRUCTION - ADDED ANNOTATIONS
C08	14.05.25	ISSUED FOR CONSTRUCTION - ADDED DIMS

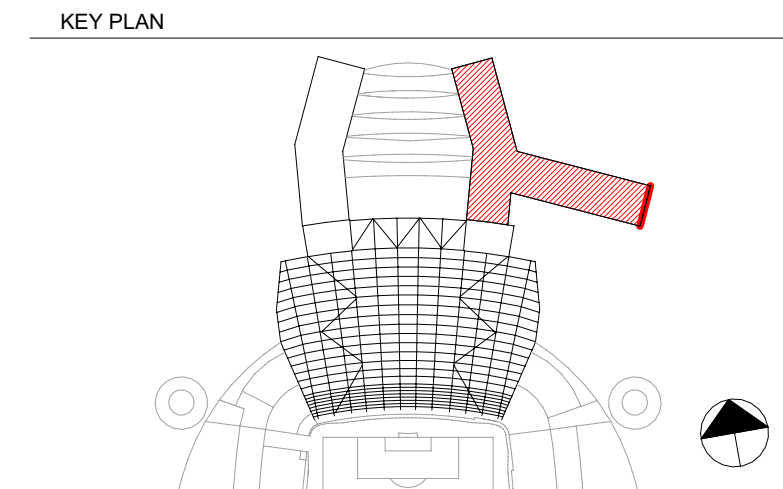

BRICKWORK LEGEND

	Flush Brick
	Projected Brick
	Brick expansion joint - MJ-207
	Swift box - EBF-201
	Bat box - EBF-203

Raked mortar joint above all flush bricks and flush mortar joint above all projected bricks. Refer to POP section 004579.

CLIENT		
© COPYRIGHT. ALL RIGHTS RESERVED		
THIS WORK IS COPYRIGHT AND CANNOT BE REPRODUCED OR COPIED IN ANY FORM OR BY ANY OTHER MEANS (GRAPHIC, ELECTRONIC OR MECHANICAL, INCLUDING PHOTOCOPYING) WITHOUT THE WRITTEN PERMISSION OF POPULOUS ANY LICENSE, EXPRESS OR IMPLIED, TO USE THIS DOCUMENT FOR ANY PURPOSE WHATSOEVER IS RESTRICTED TO THE TERMS OF THE AGREEMENT OR IMPLIED AGREEMENT BETWEEN POPULOUS AND THE INSTRUCTING PARTY.		
USE FIGURED DIMENSIONS IN PREFERENCE TO SCALED. CHECK ALL DIMENSIONS ON SITE BEFORE FABRICATION OR SETTING OUT.		
ARCHITECT		POPULOUS®
14 BLADES COURT DEODAR ROAD LONDON SW15 2NU UNITED KINGDOM		TELEPHONE +44 (0)20 8874 7666 FACSIMILE +44 (0)20 8874 7470
ALL PRODUCTION & INTELLECTUAL PROPERTY RIGHTS RESERVED © POPULOUS 2009		
PROJECT NAME		MCFC NORTH EXPANSION
DRAWING TITLE		WP 3800 -BRICKWORK
HOTEL		EAST FACADE - ELEVATIONS
STATUS	RIBA STAGE	PROJECT NO.
A5	5	4348
DATE	SCALE	SIZE
19/07/2024	1 : 50	A1
DRAWN	CHECKED	APPROVED
AM	PH	MT
PROJECT	ORIGIN	ZONE
NSE-POP-HT-	ZZ	DE
A	-	004528
C08		