



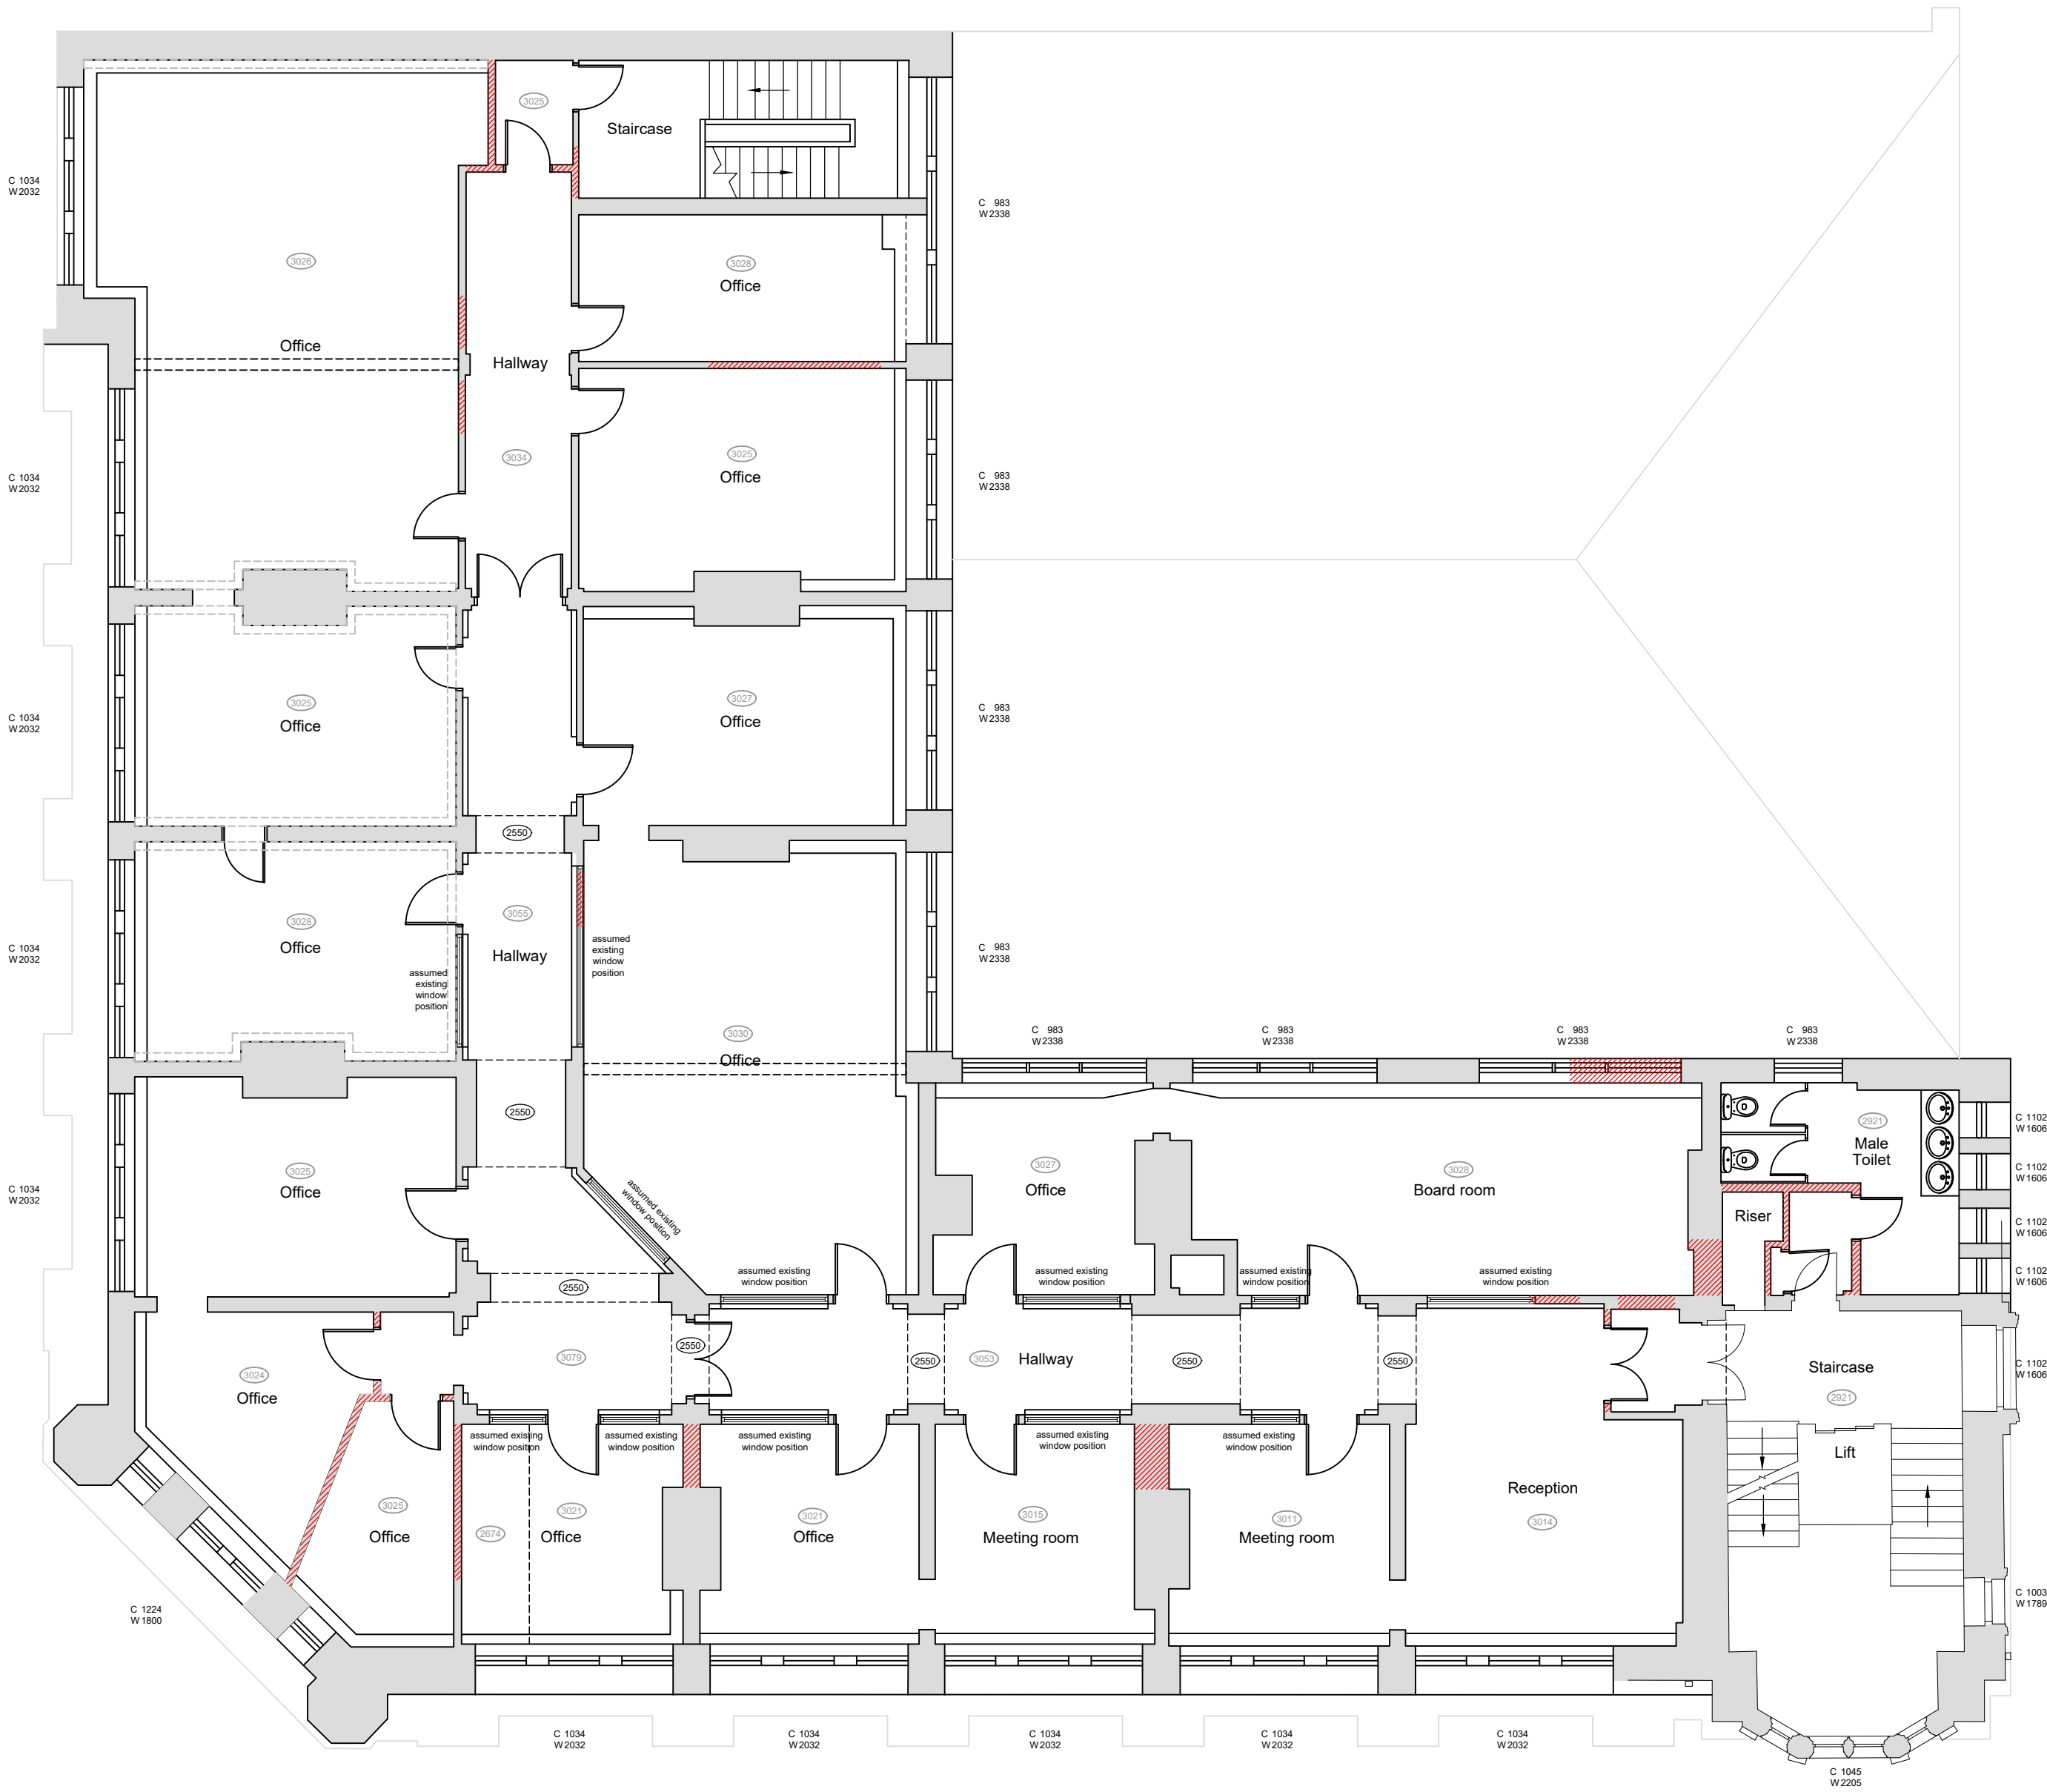

EXISTING THIRD FLOOR PLAN
SCALE 1:100 @ A2

HATCH INDICATES WALLS TO BE
REMOVED / OPENINGS FORMED

 

PC	REV B: UPDATED IN LINE WITH CHANGES TO THE PROPOSED SCHEME	OCT 25	SP
BN	REV A: UPDATED IN LINE WITH CHANGES TO PROPOSED SCHEME	JUNE 23	SP
SH	DRAWN	OCT 21	SP
DRAWN	REVISION	DATE	VER



ARCHITECTS & DESIGNERS

7 Buxton Road West, Disley,
Stockport, Cheshire, SK12 2AE.
Website: www.allisonpike.com

Telephone: 01663 763000
Facsimile: 01663 766772
Email: studio@allisonpike.com

© Allison Pike Partnership Limited.

PLANNING ISSUE	PROJECT INNKEEPERS COLLECTION 1-3 YORK STREET (BROWNS) MANCHESTER		
	TITLE THIRD FLOOR PLAN AS EXISTING		
	SCALE 1:100 @ A2		
	JOB No MAB46	DRAWING No AS03	REV B