



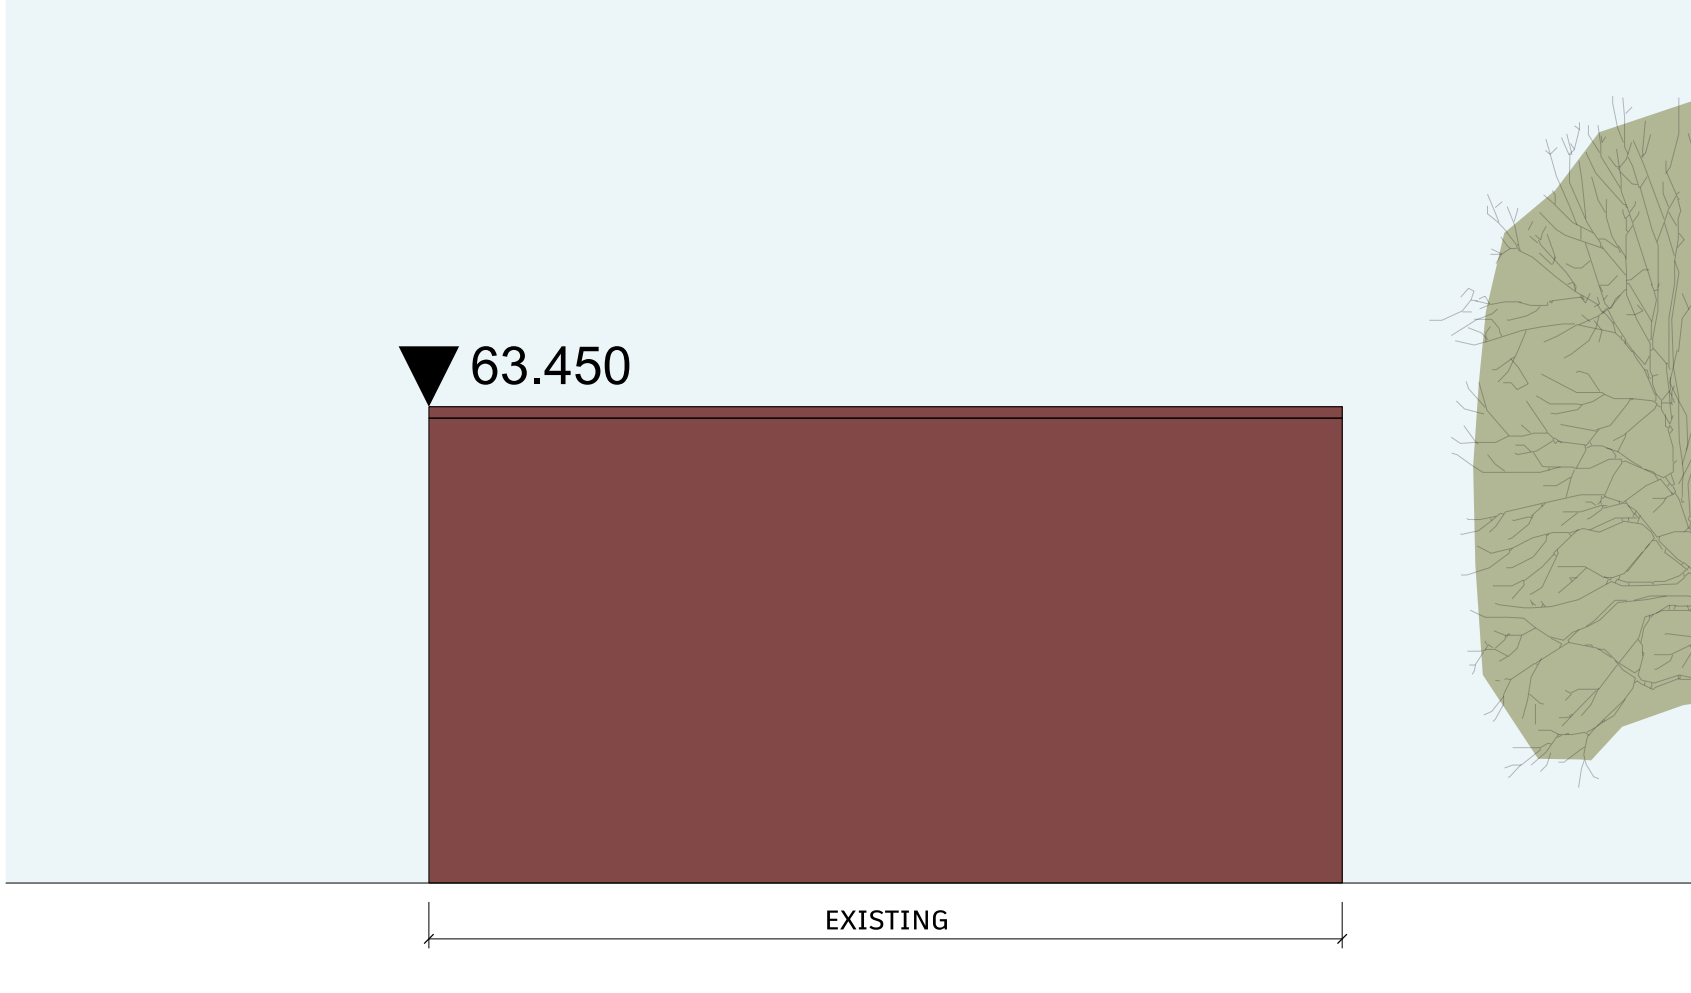


01 EAST ELEVATION
Scale 1:50

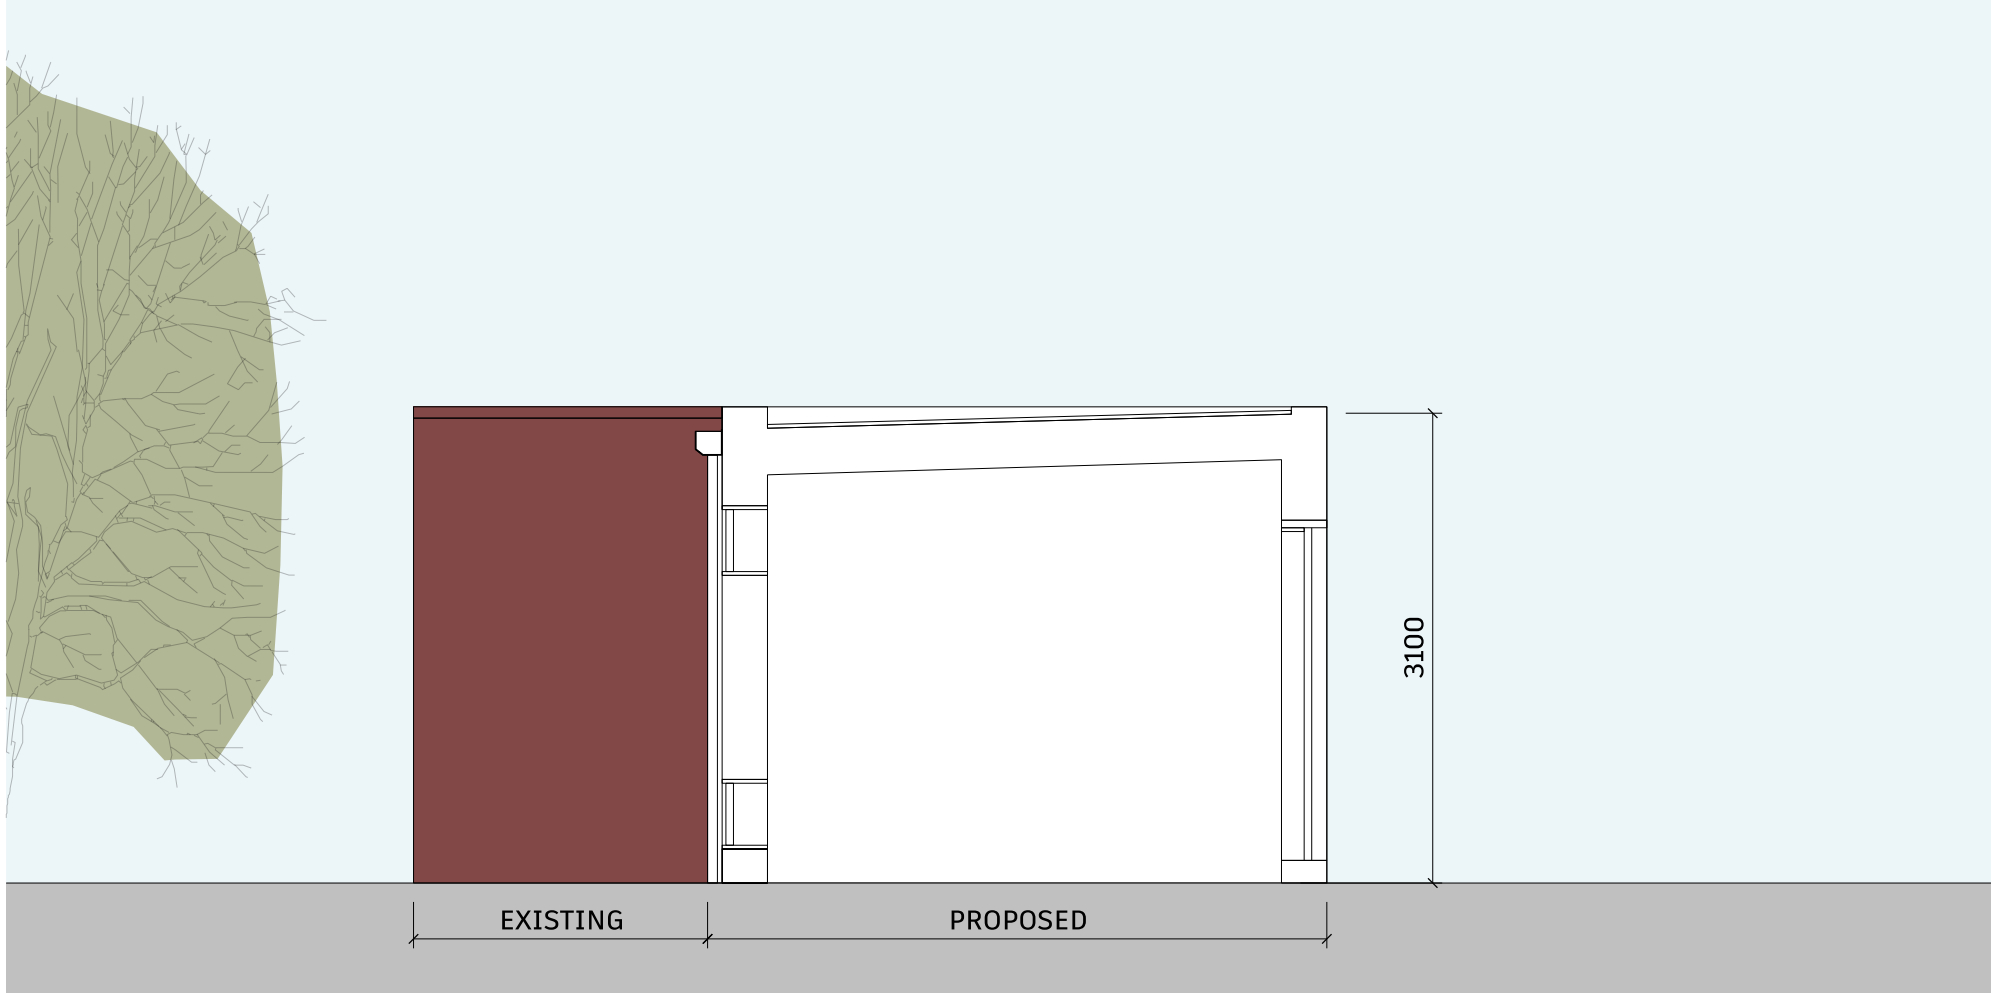


02 NORTH ELEVATION
Scale 1:50




05 SECTION
Scale 1:50

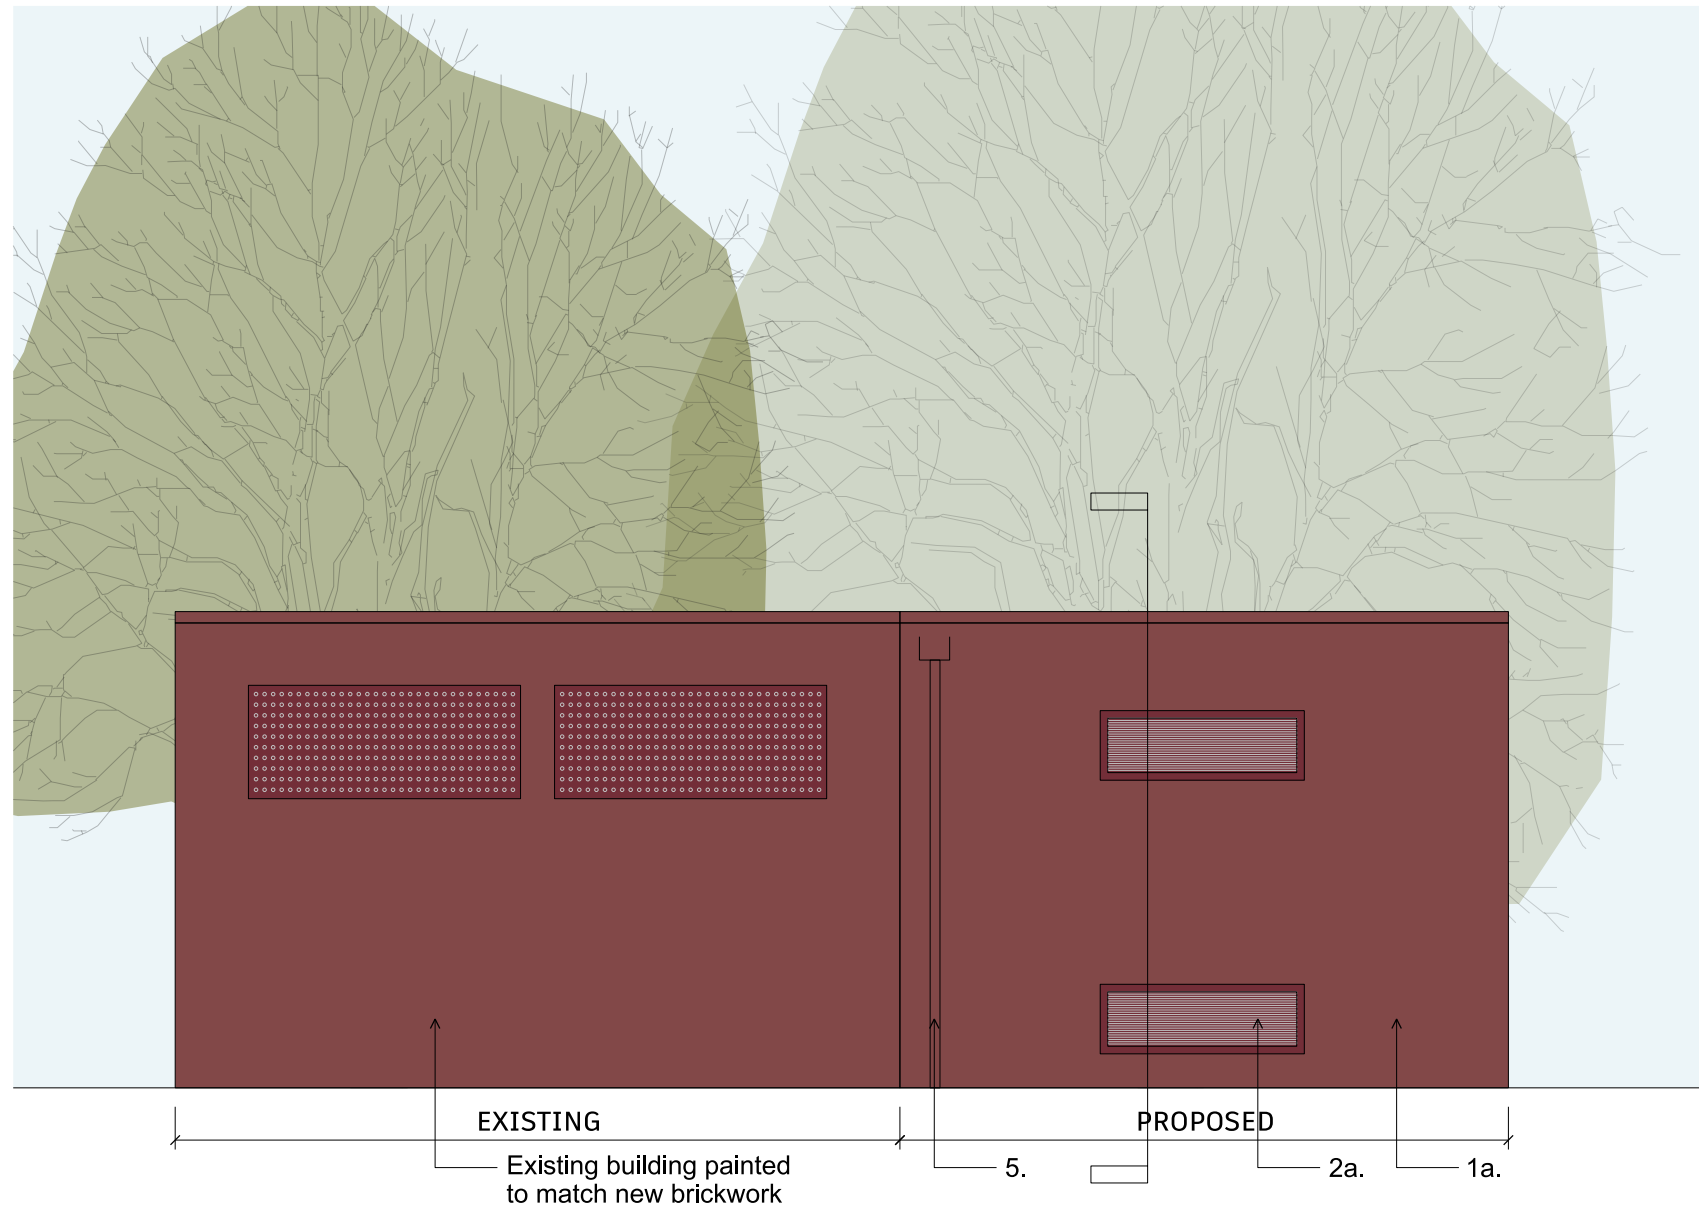

03 WEST ELEVATION
Scale 1:50

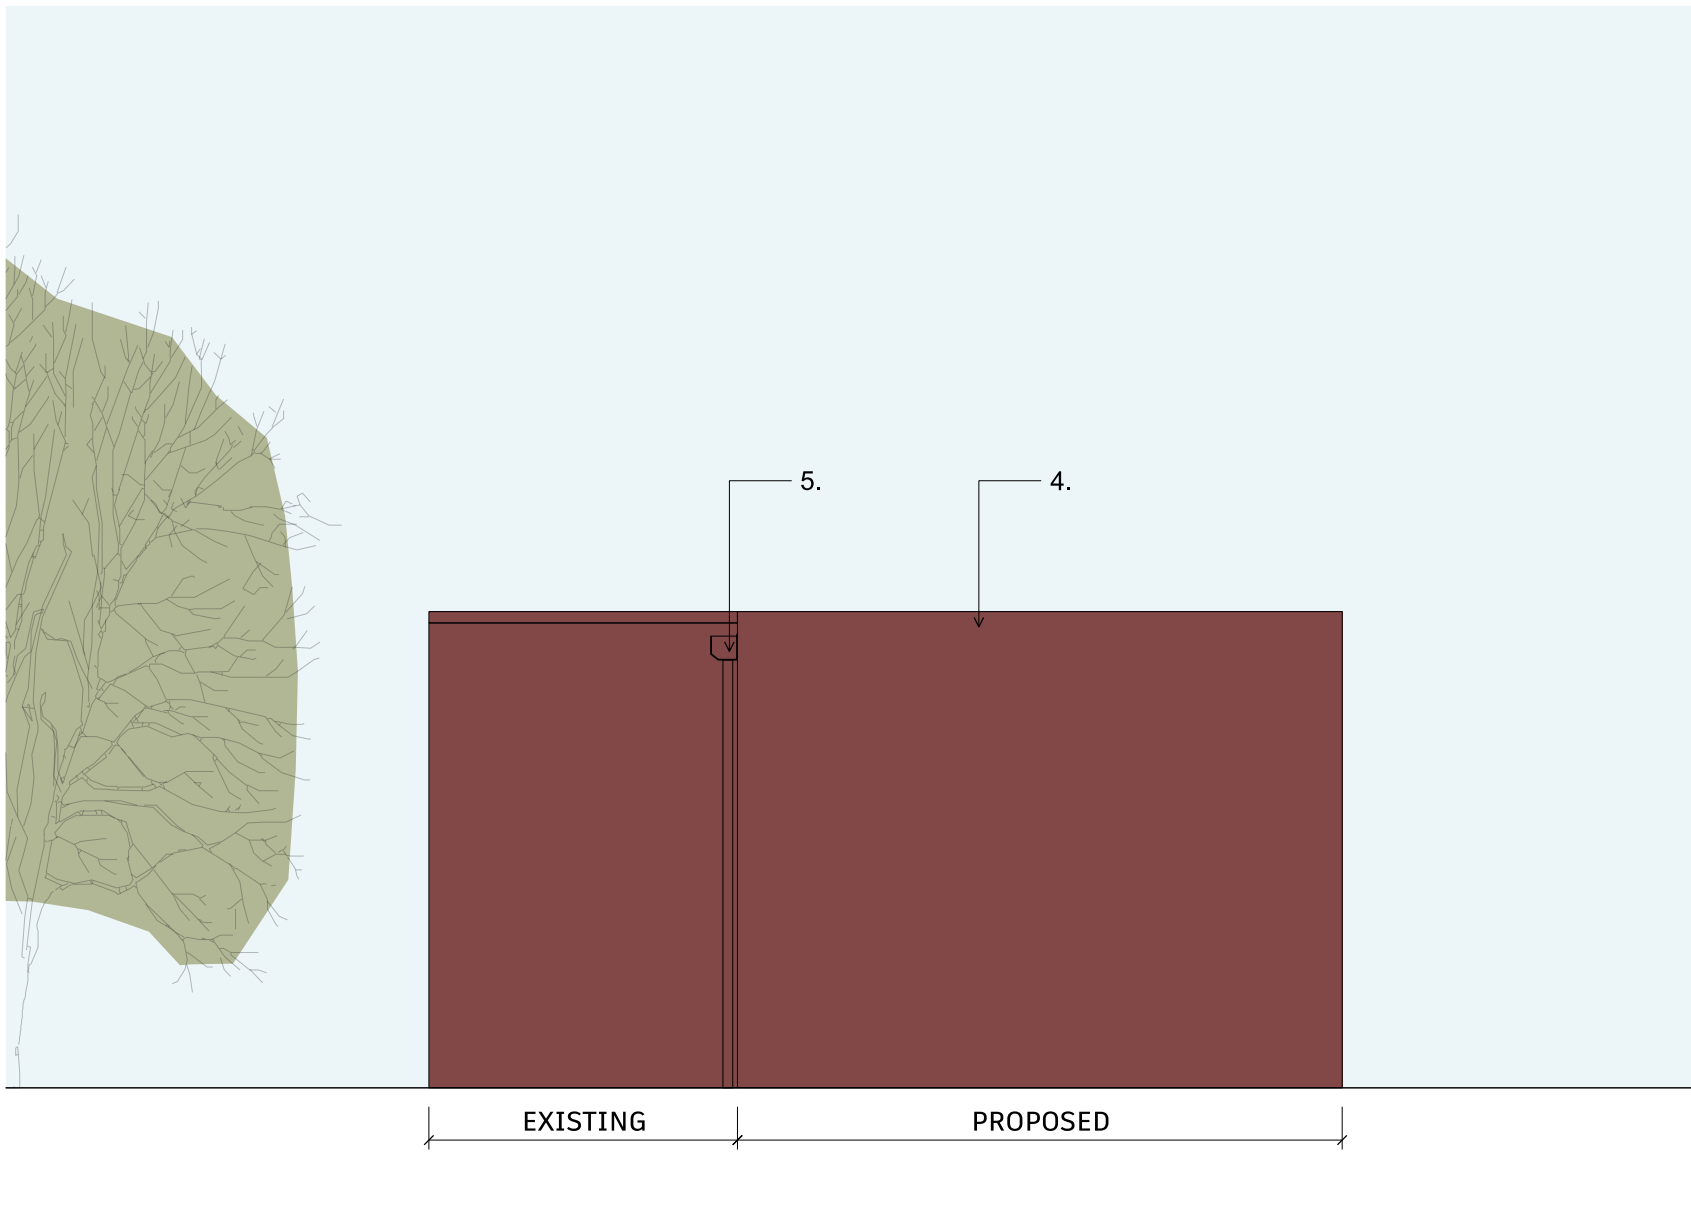

04 SOUTH ELEVATION
Scale 1:50

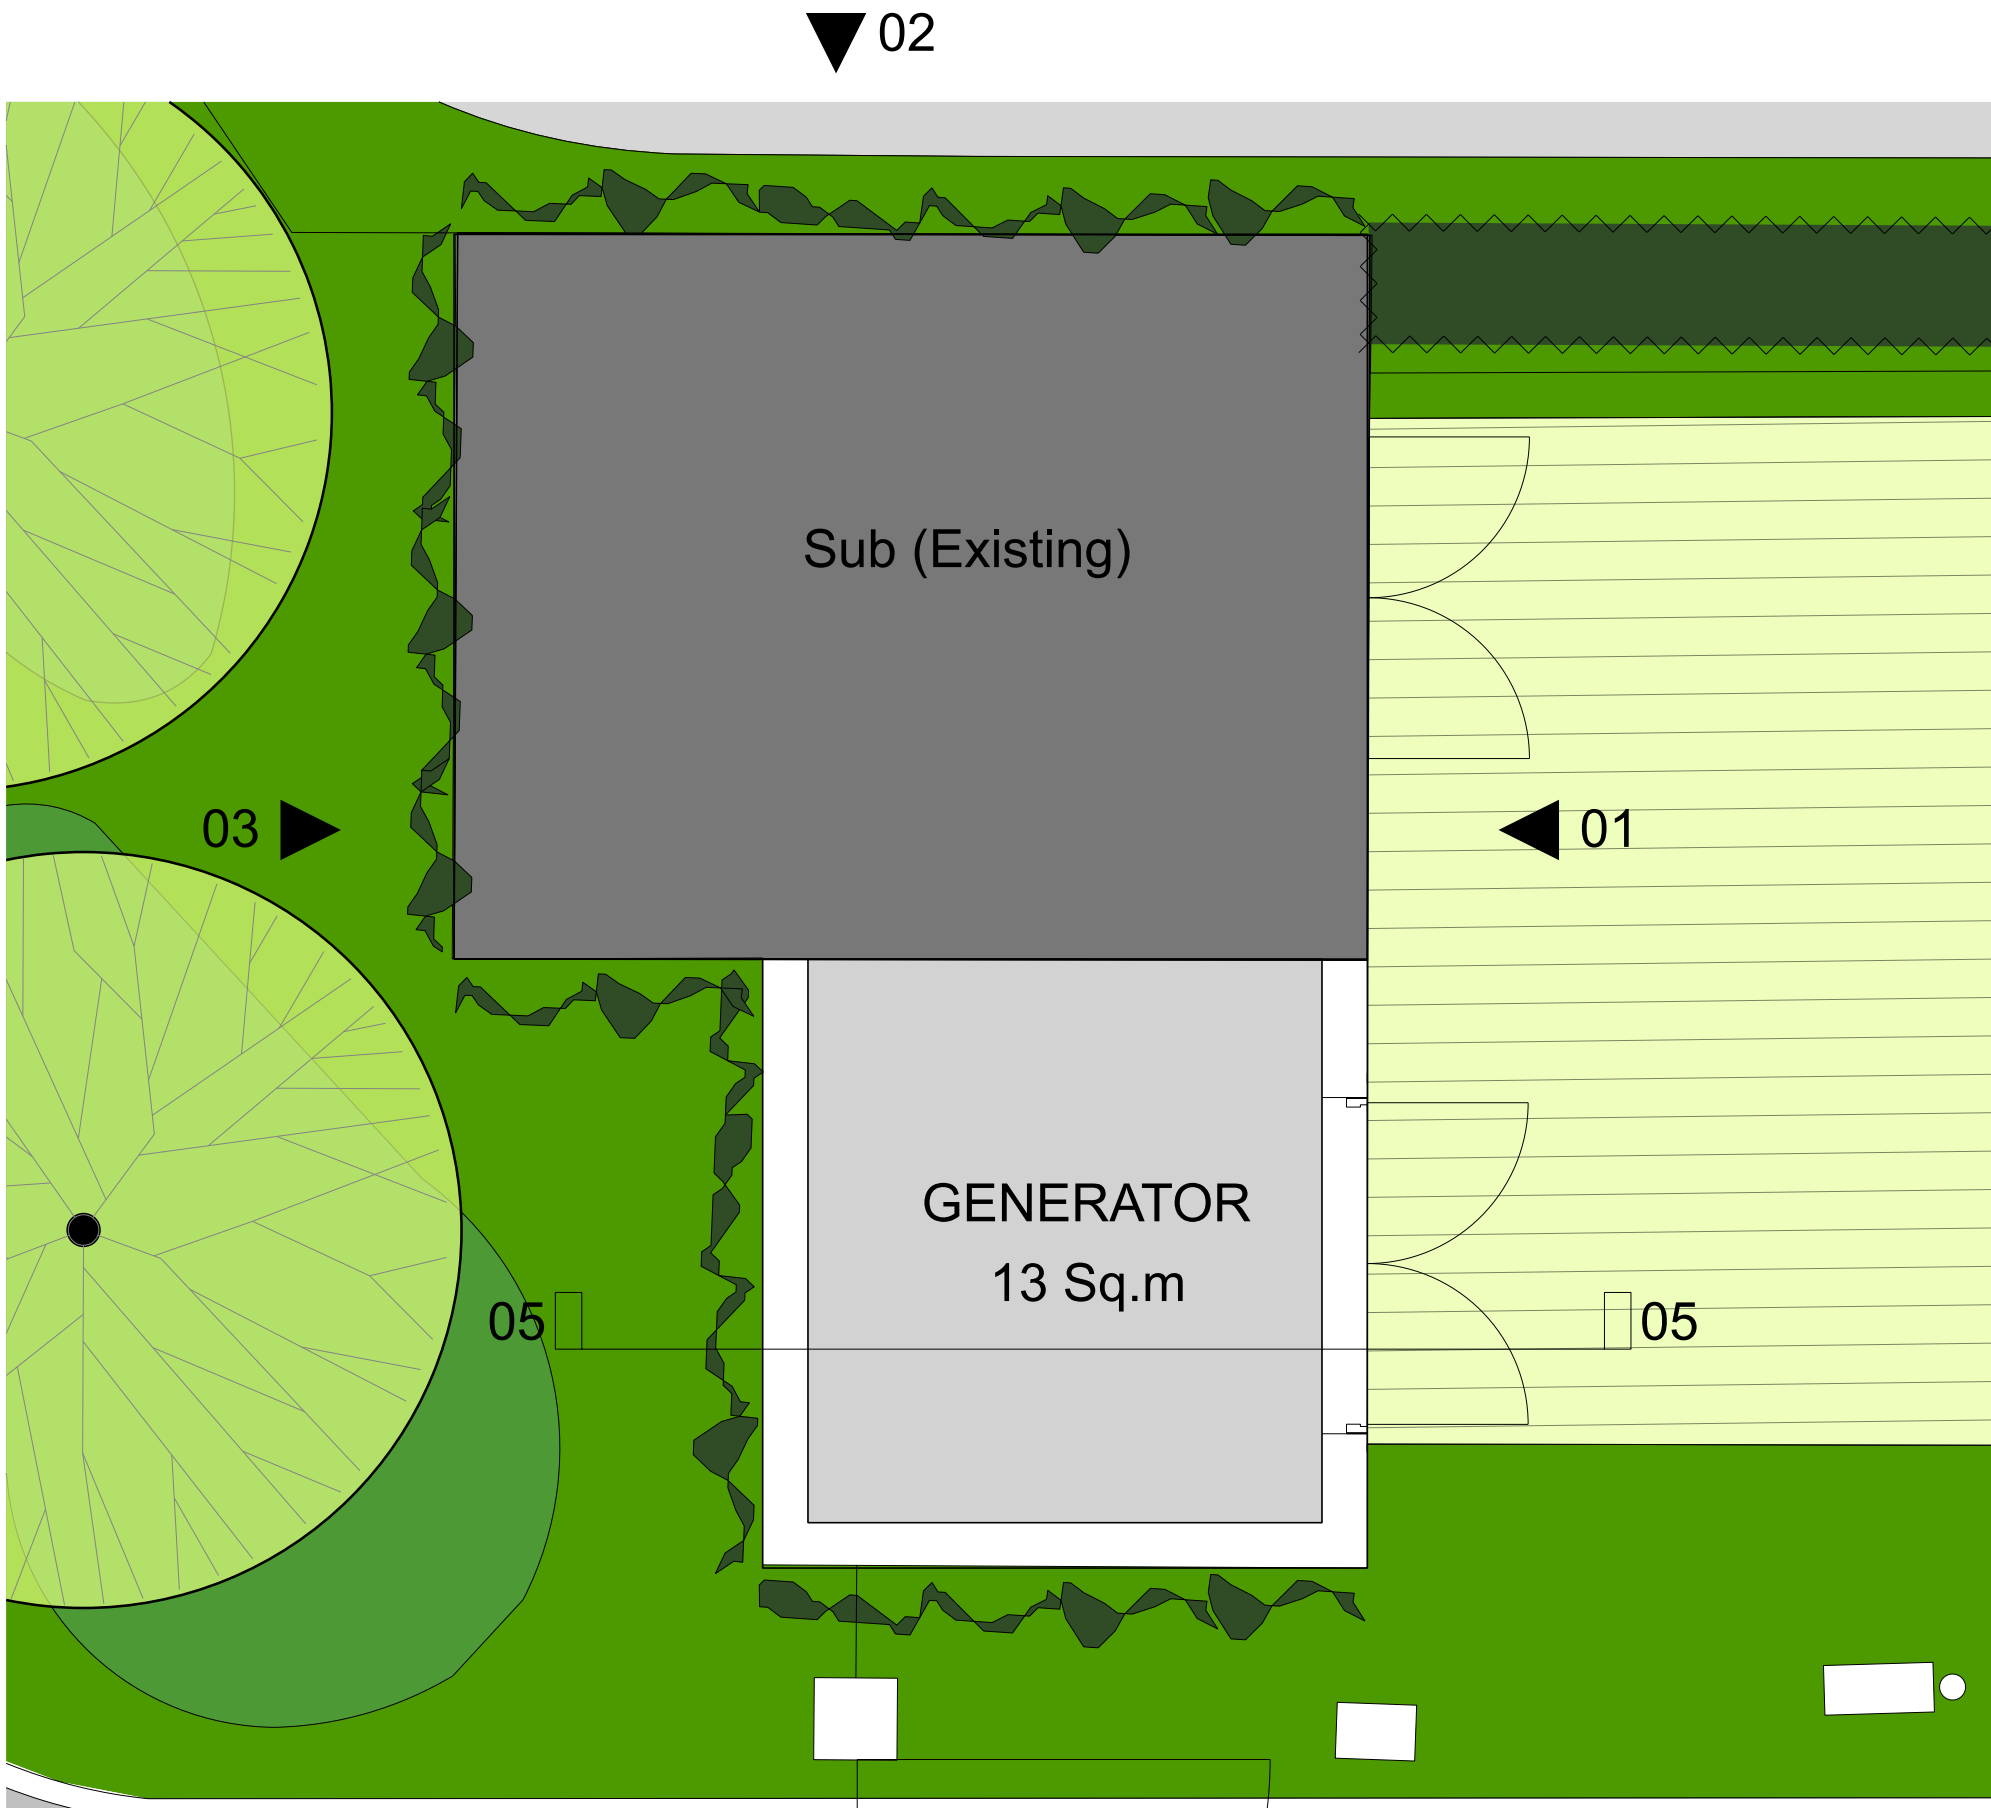

06 PLAN
Scale 1:50

Amendment	Date
P01	24.11.2025


ELEVATION KEY

- 1a Brickwork standard coursing
- 1b Brickwork perforated
- 2a PPC Alu louvre panel
- 3a PPC Alu double-leaf solid door
- 3e PPC Alu single-leaf solid door
- 3f PPC Alu door with louvres
- 4 Flat roof system
- 5 PPC Alu Hopper & Downpipes

Note:

This drawing is to be read in conjunction with all other project information by the architect and consultants. Any drawn reference to existing information contained in this drawing has been created directly from third party survey information. This information is contained and issued in good faith with Fielden Clegg Bradley Studios LLP not held responsible for any inaccuracies identified. The architect is to be notified immediately if any inaccuracies are found.

0 1 2 5

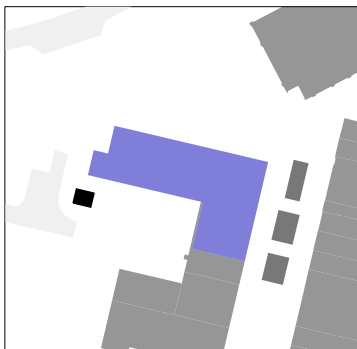

FieldenCleggBradleyStudios
LLP
Bath Brewery
Toll Bridge Road
Bath
BA1 7DE
t 01225 852545
e bath@fcbstudios.com

Job/Drawing No
18702-FCB- AB-ZZ-D-A-0751
WYTHENSHAW TOWN CENTRE
C2 THE BIRTLES
PROPOSED
GENERATOR
Do not scale
Original printed at A1
All dimensions to be checked on site
Scale 1:50 @A1
Date 24.11.2025
Drawn FCBS-MCR
Check KM/PM
FCBS Project No. 2141-2

Amendment
P01