




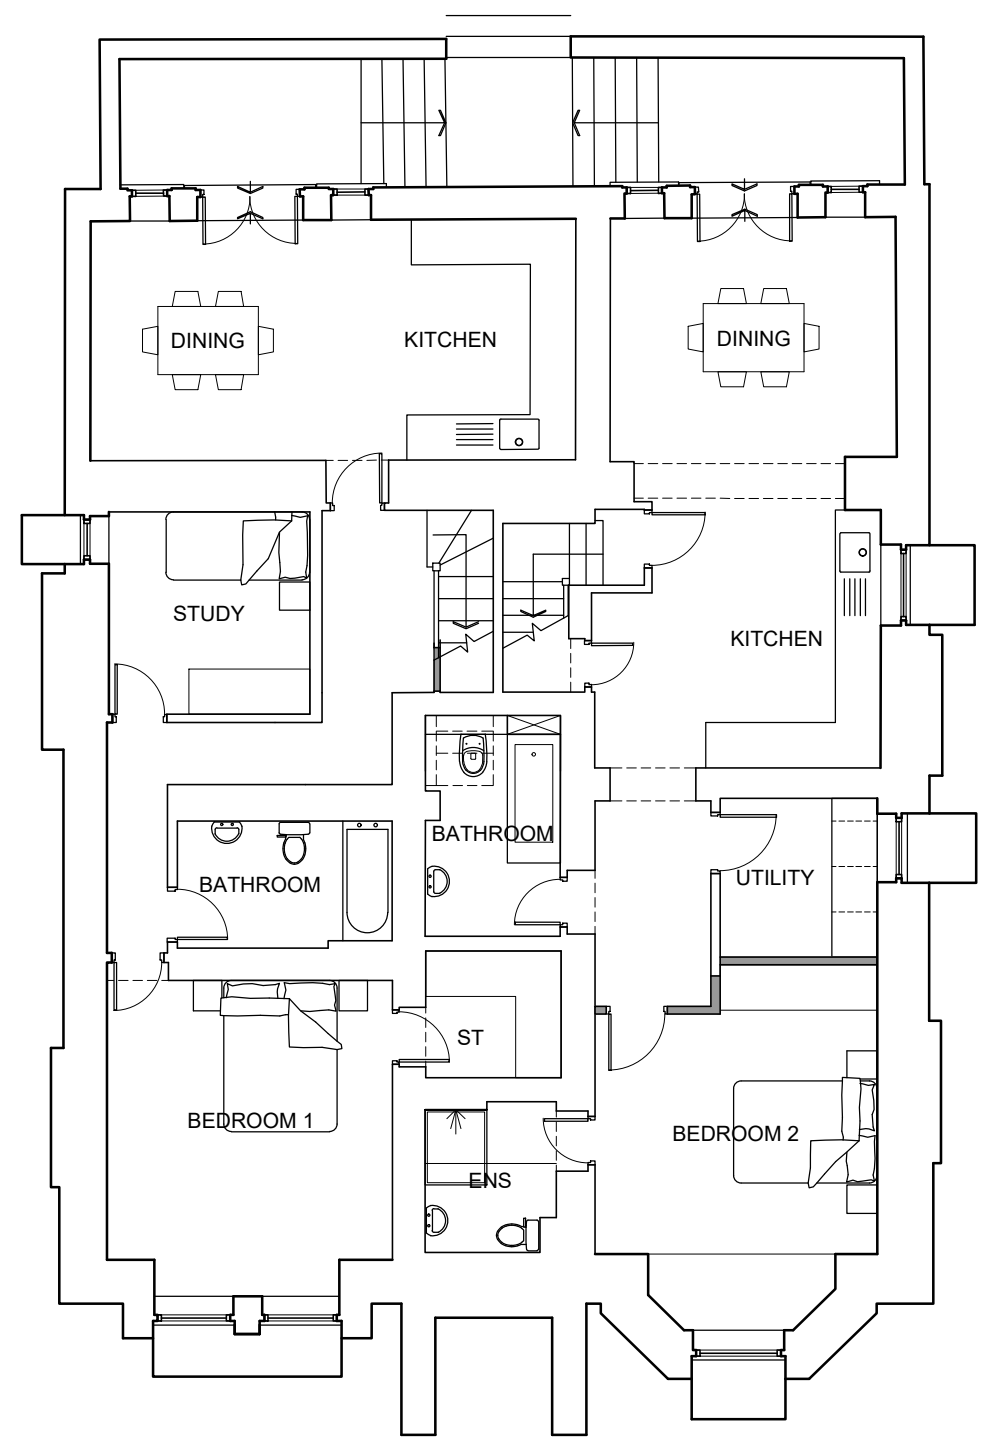


01 BASEMENT FLOOR PLAN
Scale 1:100 @ A1

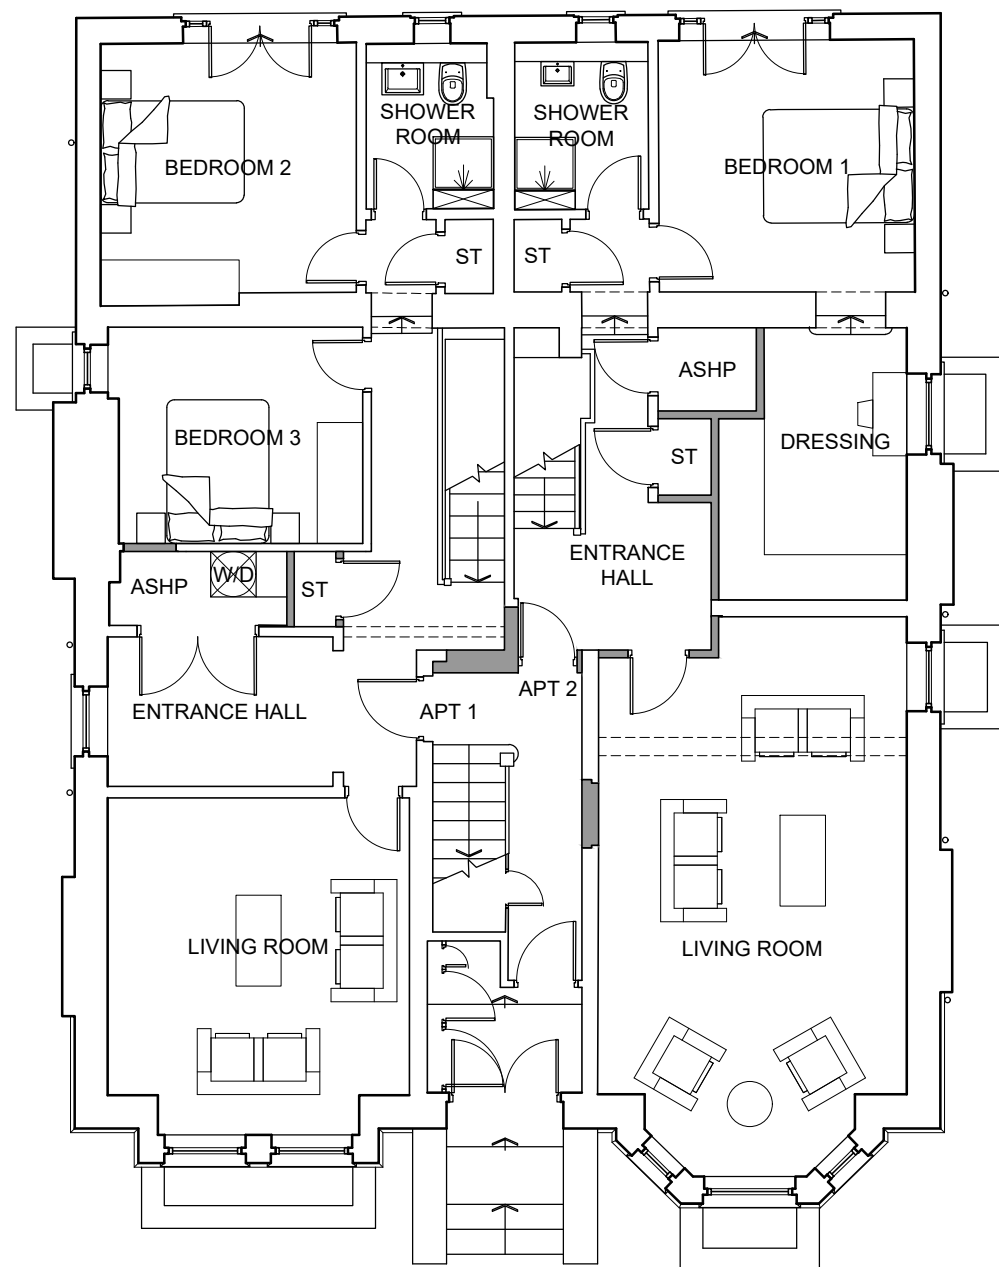

02 GROUND FLOOR PLAN
Scale 1:100 @ A1

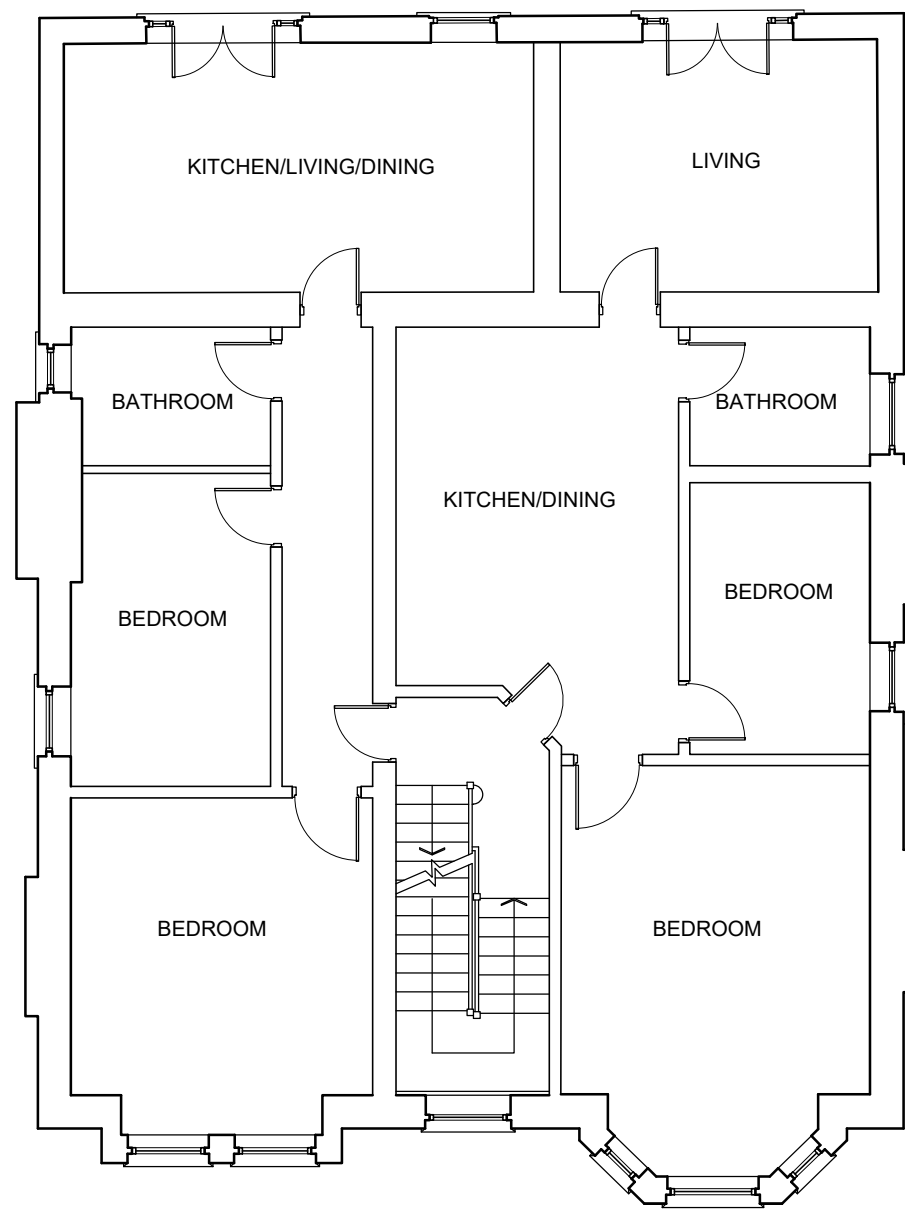

03 FIRST FLOOR PLAN
Scale 1:100 @ A1

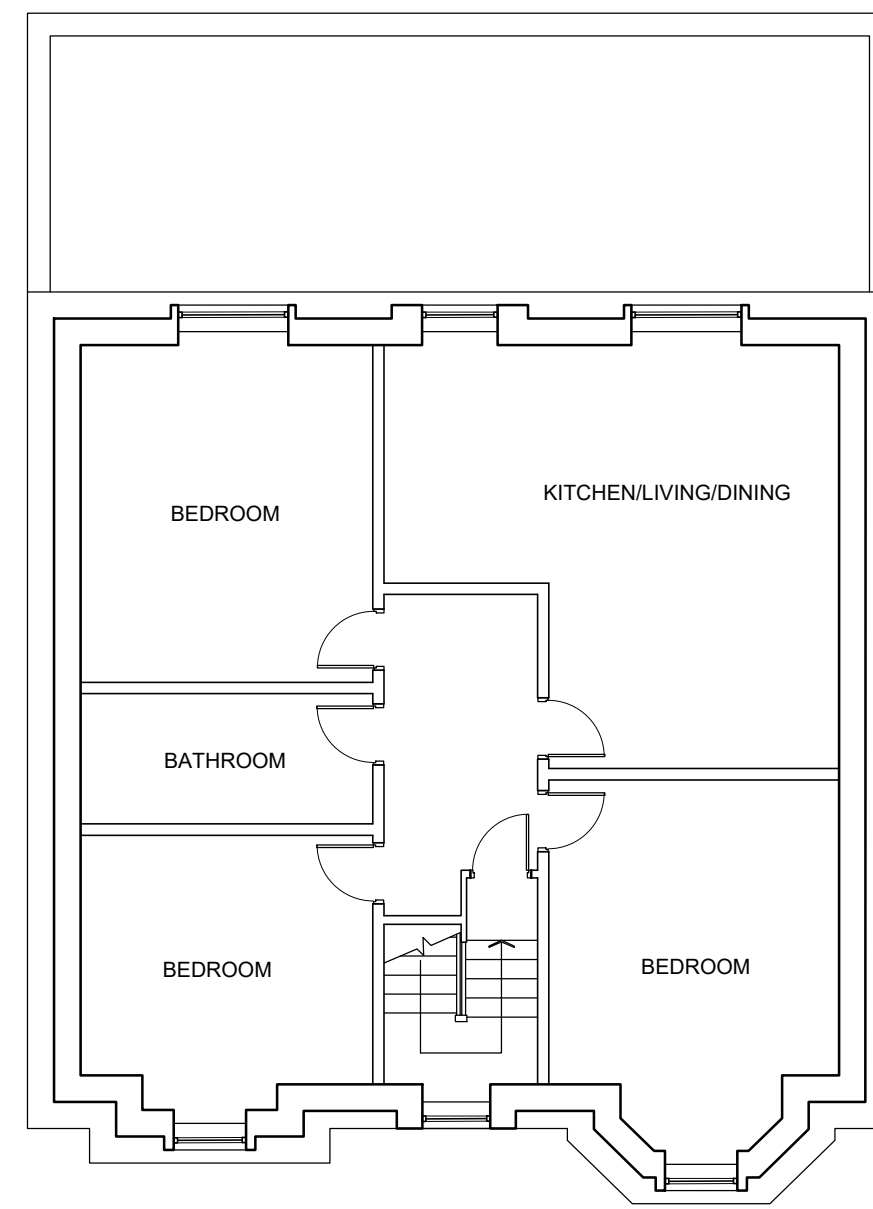

04 SECOND FLOOR PLAN
Scale 1:100 @ A1

NOTES

- All dimensions and levels are to be checked on site.
- Any discrepancies are to be reported to the Wighton Architects Ltd before any work commences.
- This drawing shall not be scaled to ascertain any dimensions. Work to figured dimensions only.
- This drawing shall not be reproduced without express written permission from Wighton Architects Ltd.
- Title overlay drawings and ownership boundaries are produced using of reasonable endeavors. Wighton Architects Ltd cannot be responsible for the accuracy or scale discrepancy of base plans supplied to them.

0 2m 5m
Scale 1:100 @ A1



05 FRONT ELEVATION (WEST)
Scale 1:100 @ A1



06 SIDE ELEVATION (NORTH)
Scale 1:100 @ A1



07 REAR ELEVATION (EAST)
Scale 1:100 @ A1



08 SIDE ELEVATION (SOUTH)
Scale 1:100 @ A1

rev	date	drawn	checked
A	15/12/25	PR	SW
LAYOUTS OF FIRST AND SECOND FLOORS ADDED			
drawing stage PLANNING			
drawing status APPROVAL			
client PRIVATE			
project No 119 PALATINE ROAD MANCHESTER M20 3YA			
drawing title PROPOSED FLOOR PLANS AND ELEVATIONS			
date	14/08/25	drawn	JH
scale	1:100 @ A1	checked	SW

