
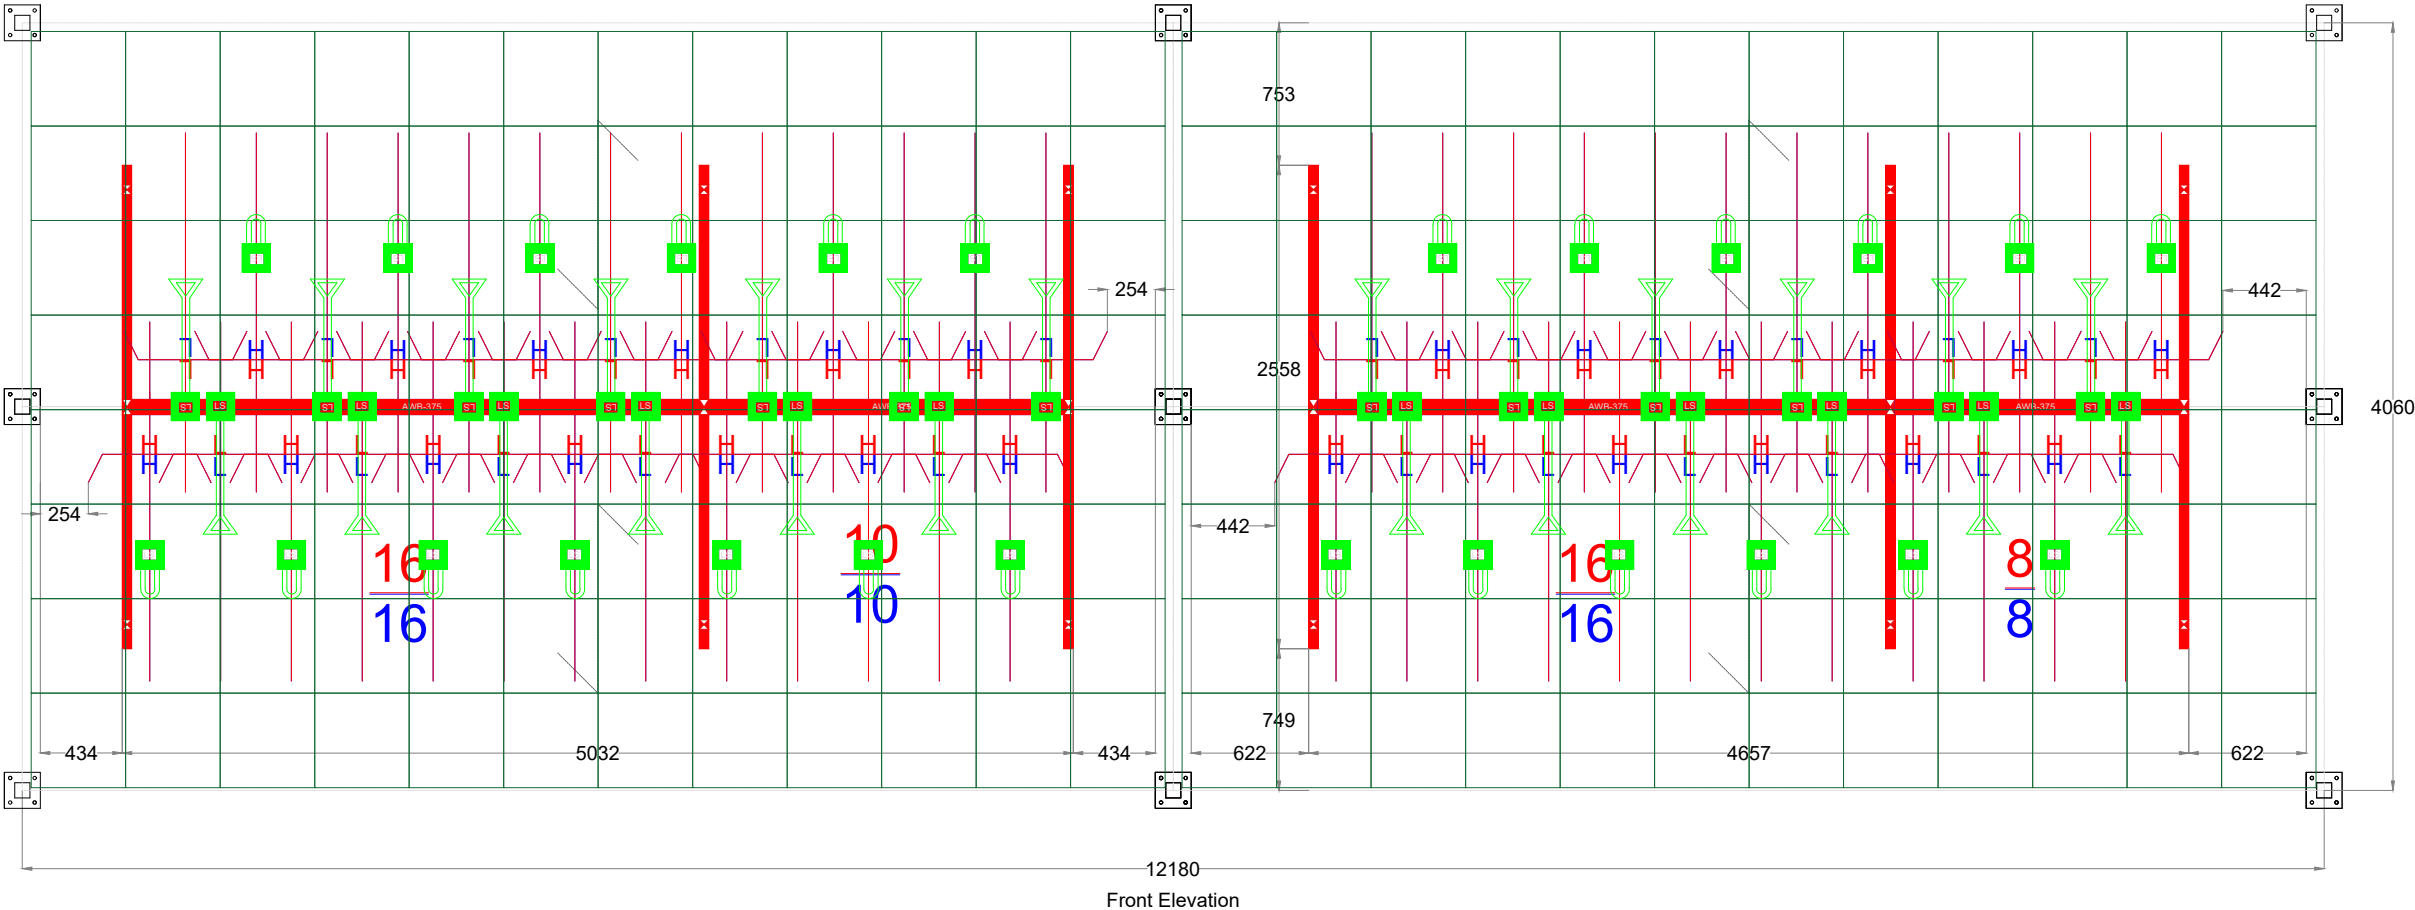
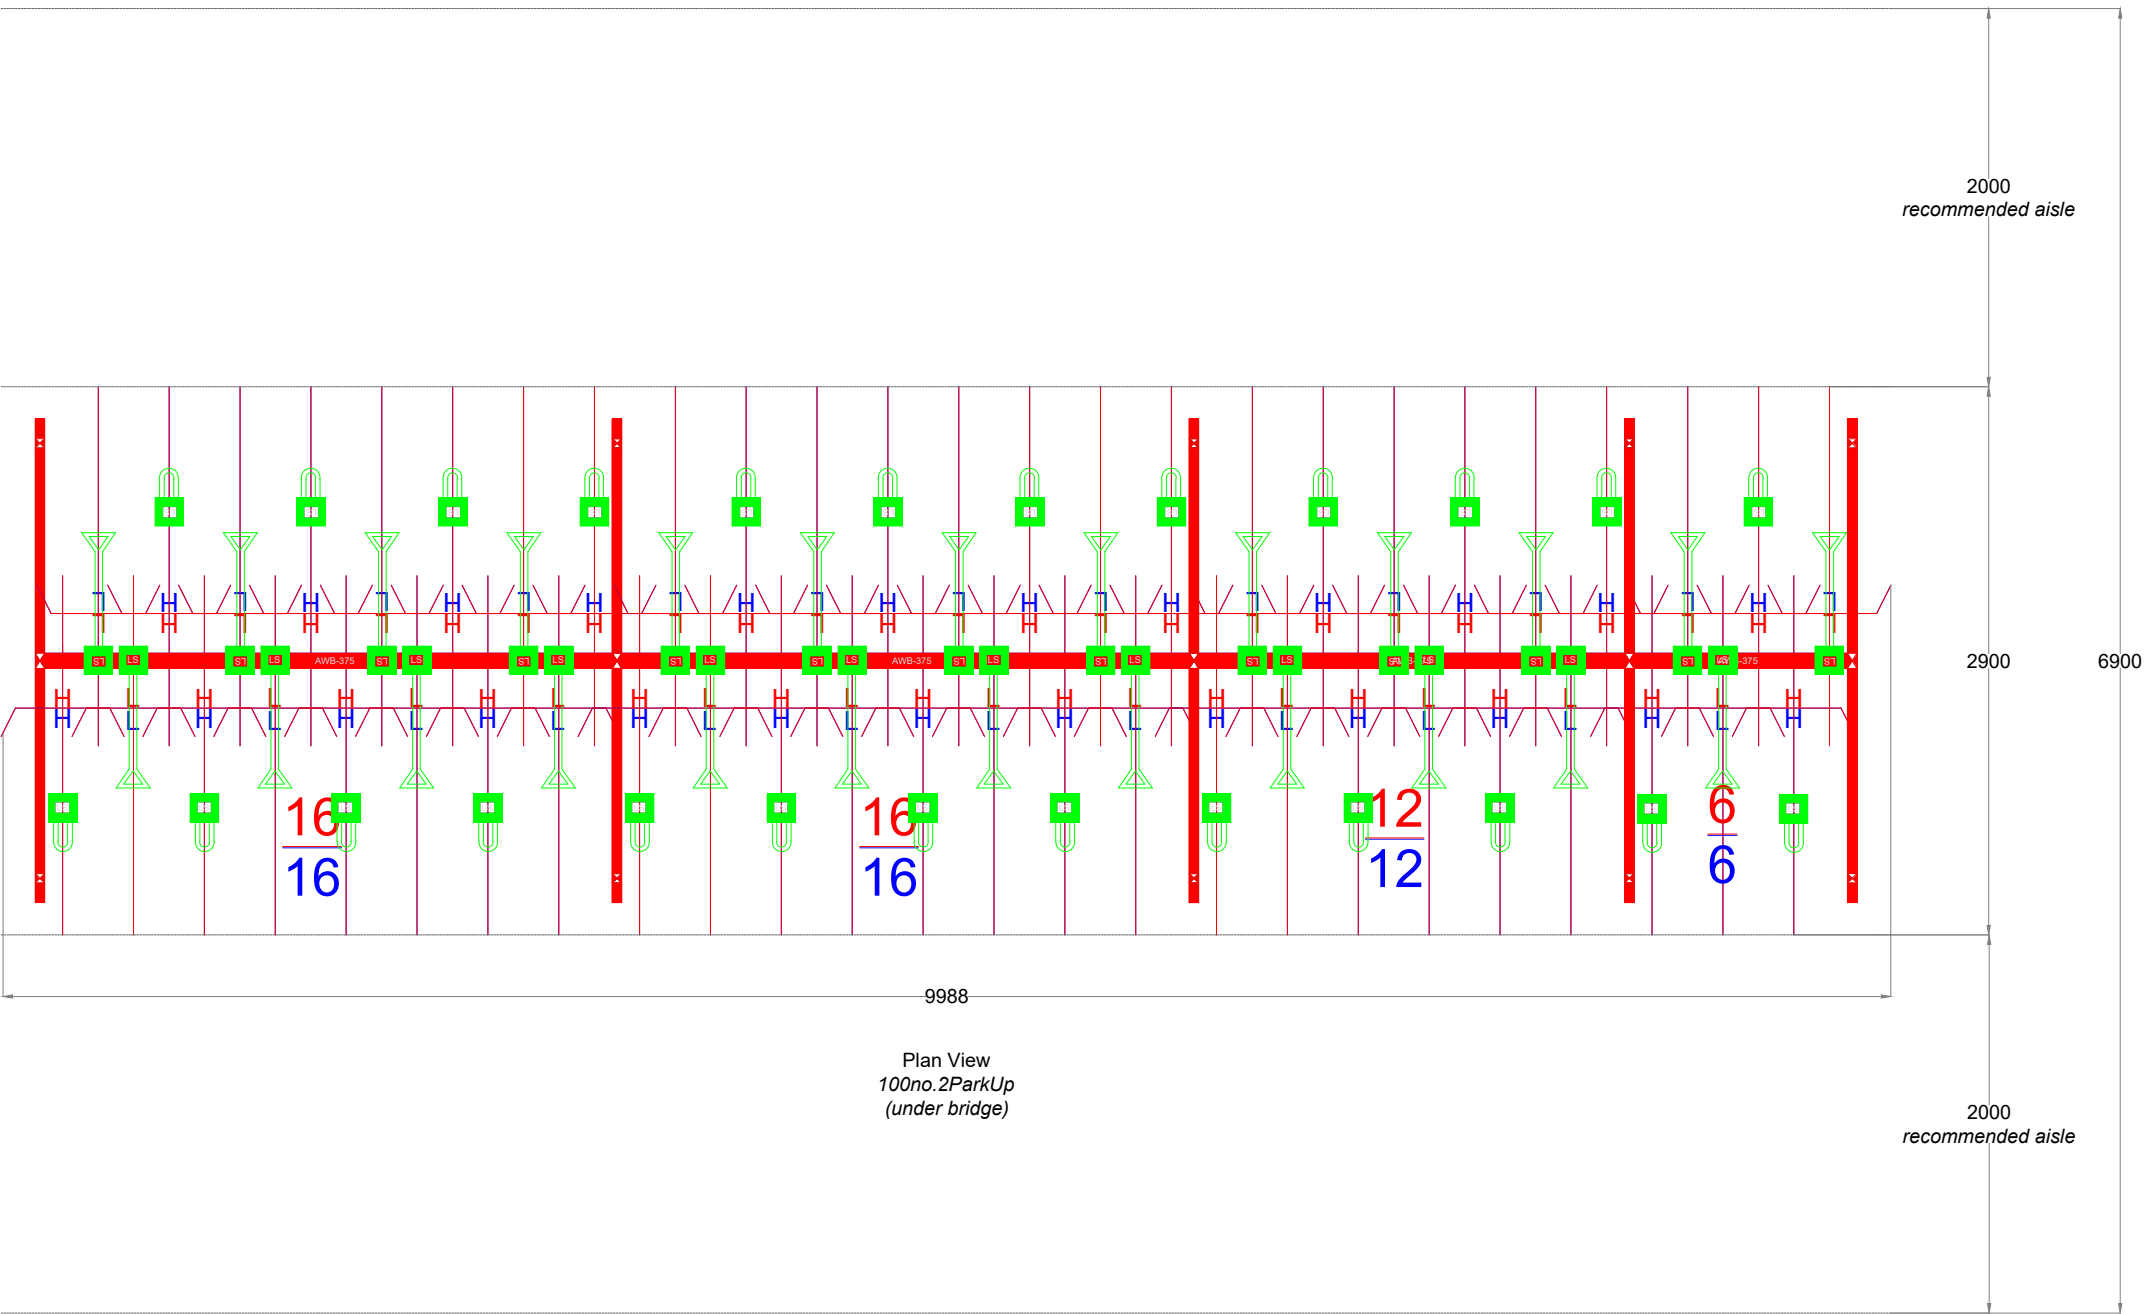



Product 1:		ShelterPlus Cycle Shelter 4 Units	
Product 2:		2ParkUp Cycle Rack 100 Units	
Number of bicycle places: 100			
00	OV	17-Apr-24	Manchester City Football Club
Rev No.	Drawn By	Drawn Date	
First Issue		17.04.2024	
		Client Name	
			
Project Title Manchester City Football Club			
Drawing Title GA - Cycle Parking Shelter			
Drawing Number 26339-TUR-DR-00-01			
Turvec Reference 26339	Drawing Scale	1:40 @A3	Page Number 01

Drawing Scaled from PDF
All dimensions in mm

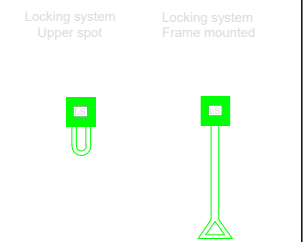


Product 2:		2ParkUp Cycle Rack 100 Units	
Number of bicycle places: 100			
00	OV	17-Apr-24	Manchester City Football Club
Rev No.	Drawn By	Drawn Date	
First Issue		17.04.2024	
			Client Name
			
Project Title			
Manchester City Football Club			
Drawing Title			
GA - Cycle Parking Under Bridge			
Drawing Number			
26339-TUR-DR-00-02			
Turvec Reference		Drawing Scale	1:40 @A3
26339			Page Number
			02


Drawing Scaled from PDF
All dimensions in mm

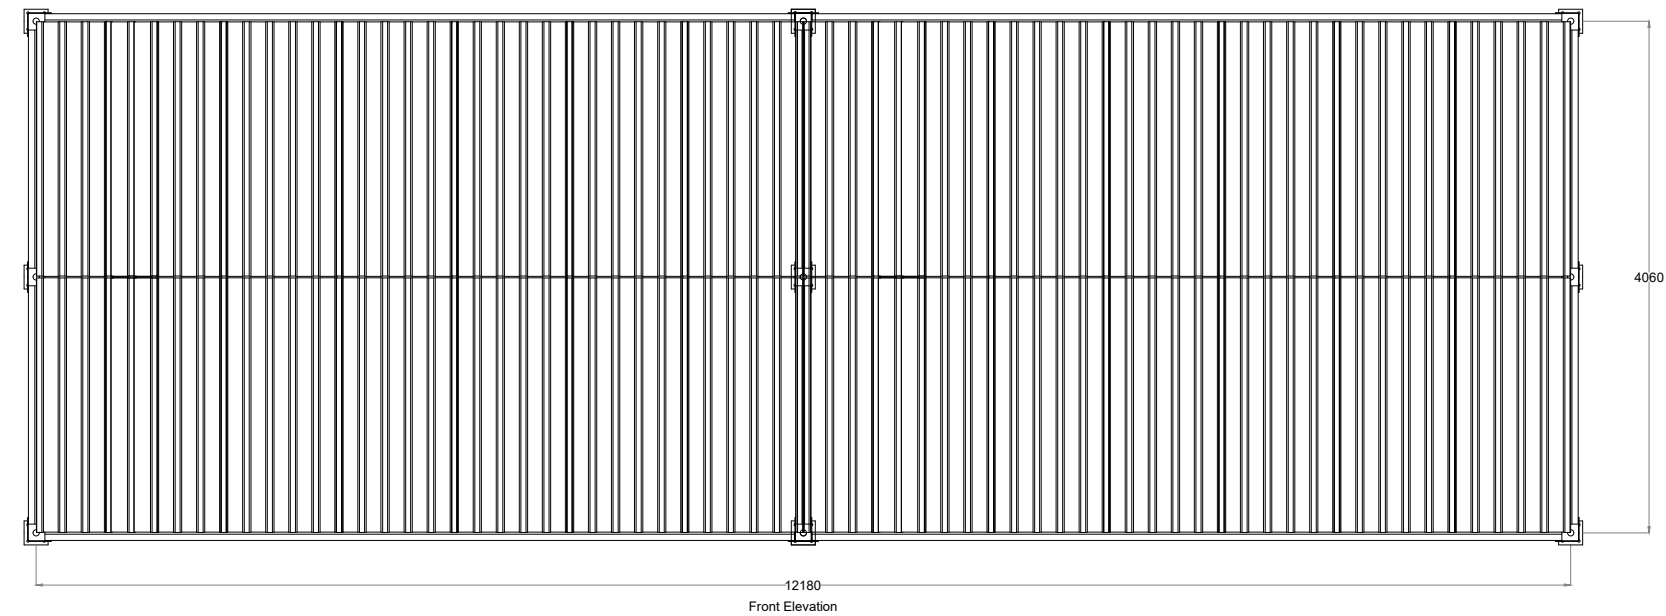

Front Elevation

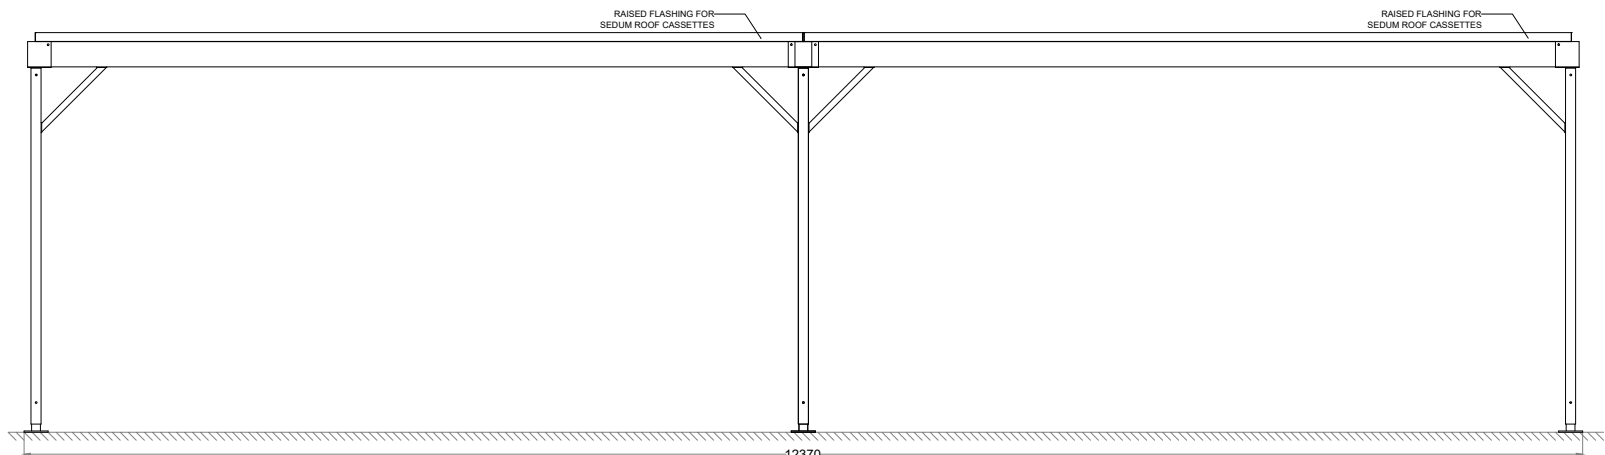

Front Elevation

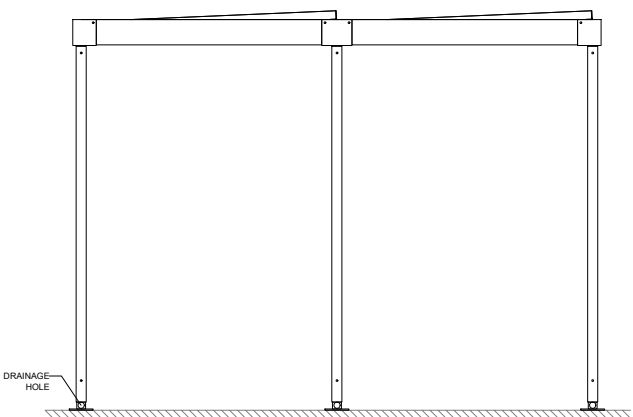


Side Elevation

Product:	ShelterPlus Open
Quantity:	1 Module
Finish:	Galvanised
Colour:	N/A
Fixing Method:	Surface Mounted
Fixing:	M12
Concrete:	Client to Provide Level Concrete Foundation
Drainage:	Surface
Lighting:	No
Other Detail :	Fully Open Sedum Roof Cassettes



Number of bicycle places: N/A			
00	OV	17-Apr-24	Manchester City Football Club
Rev No.	Drawn By	Drawn Date	
First Issue		17.04.2024	Client Name

Project Title Manchester City Football Club			
Drawing Title ShelterPlus Open			
Drawing Number 26339-TUR-DR-00-03			
Turvec Reference 26339	Drawing Scale @A3	Page Number 03	


Drawing Scaled from PDF
All dimensions in mm

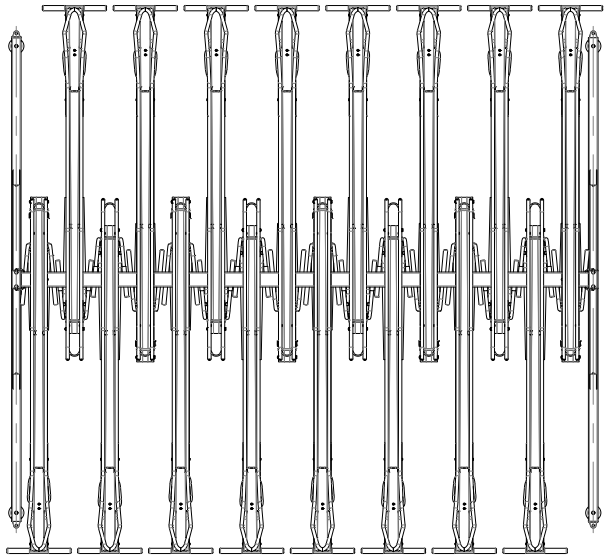


Plan View

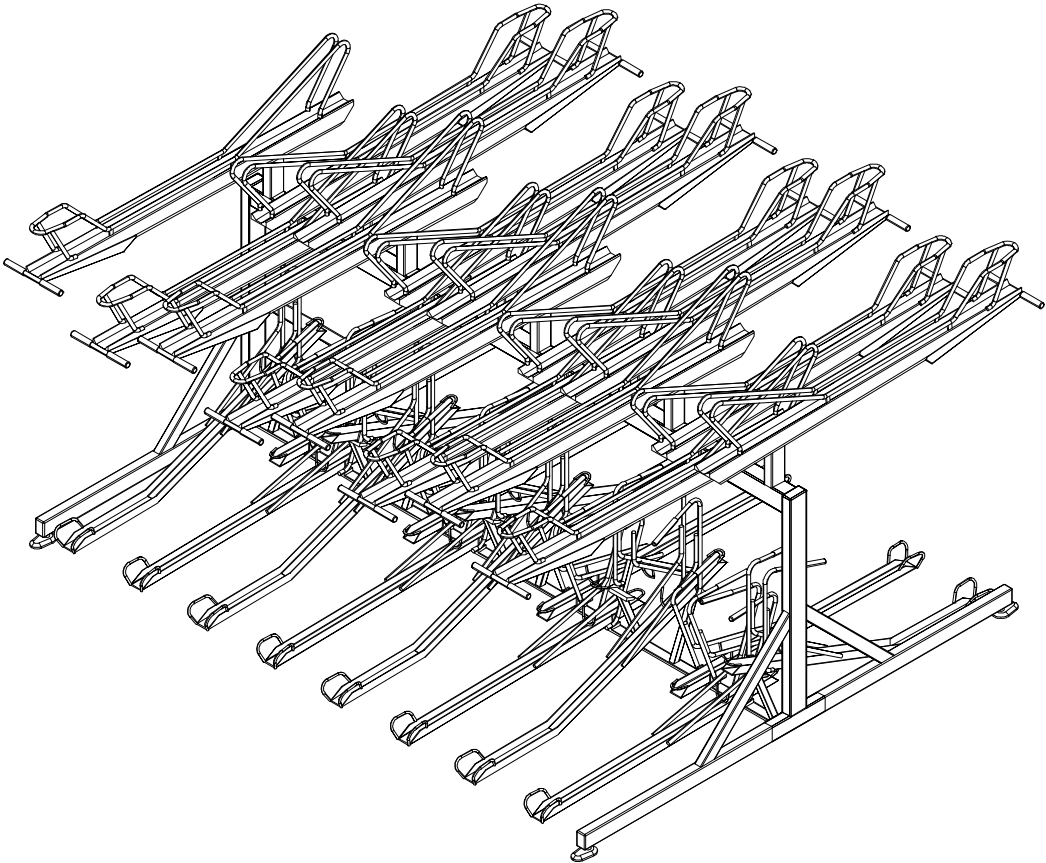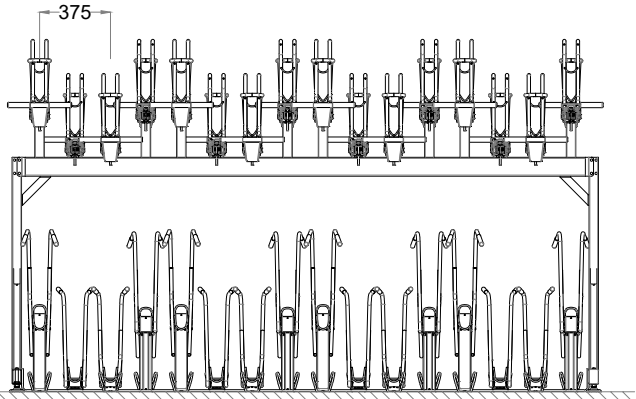

Front Elevation

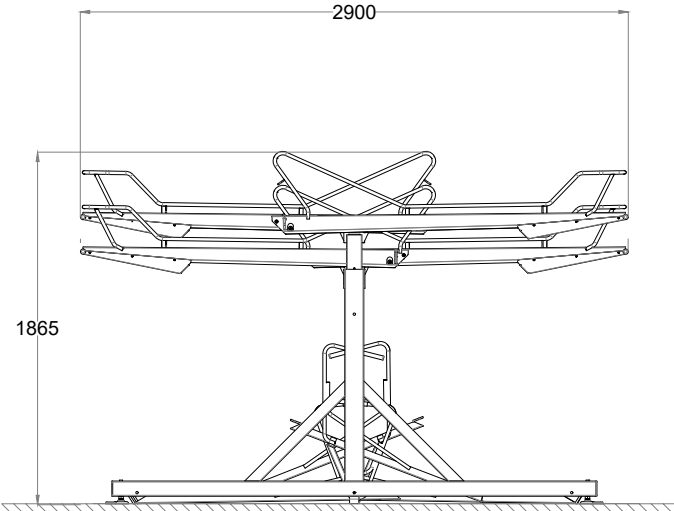

Side Elevation

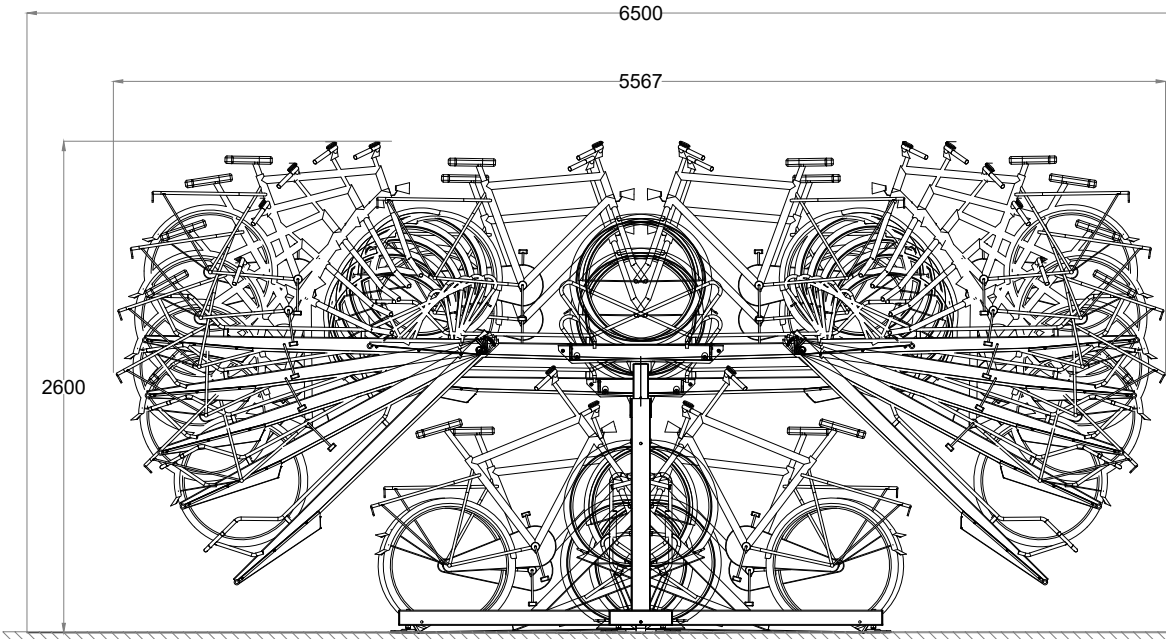

Side Elevation

~ Typical 2ParkUp detail based on 32-space module. Lower-tier trays are not bolted to the finished floor, secured to the frame only ~

Product:	2ParkUp
Quantity:	3 Modules
Spacing:	375mm
Material:	Mild Steel
Finish:	Galvanised
Colour:	Gas Spring Covers RAL 3000
Fixing Method:	Surface Mounted Leveling Feet
Fixing:	M10
Other Detail:	Upper and Lower Locking Arms Included

Number of bicycle places: 200			
00	OV	17-Apr-24	Manchester City Football Club
Rev No.	Drawn By	Drawn Date	
First Issue		17.04.2024	Client Name

			
Project Title Manchester City Football Club			
Drawing Title 2ParkUp Cycle Rack			
Drawing Number 26339-TUR-DR-00-04			

Turvec Reference 26339	Drawing Scale 1:40 @A3	Page Number 04
---------------------------	---------------------------------	----------------------

Drawing Scaled from PDF
All dimensions in mm




The Cubic is an adaptable, purpose-built solution for outdoor bicycle storage.

Our modular design provides a highly customisable, fully open cycle shelter capable of storing any number of bicycles.



Cubic Open VEC139

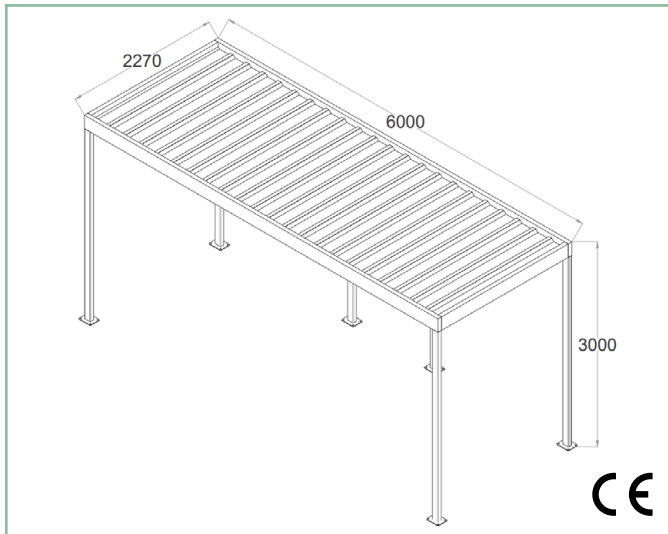

Product details

Product name	Cubic Open Shelter
Product code	VEC139
Fixing	Surface mounted/root fixed
Capacity	Unlimited modular capacity
Bike racks	Any Turvec bike rack
Access	Open
Compliance	EN-1090 CE Mark

Standard finish

Frame	Hot-dip galvanised to BS EN ISO 1461:2009
Roof sheets	Profile powder coated
Drainage	Integrated within frame

Optional finishes

Frame	Powder coated to any RAL colour
Roof	Green sedum roof
Lighting	LED lighting

Dimensions

Standard module height	2400mm
Two-tier module height	3000mm
Width per module (double sided)	6000mm
Width per module (single sided)	4040mm
Depth per module	2210mm
Green Sedum roof	+100mm height


Note: We can adapt dimensions for your project. All dimensions vary per modular configuration.




The 2ParkUp is a functional and user-friendly solution to two-tier bicycle parking.

Tested to 20,000 movements, the gas-assisted upper tier offers effortless, secure, and durable cycle parking.


Elevation

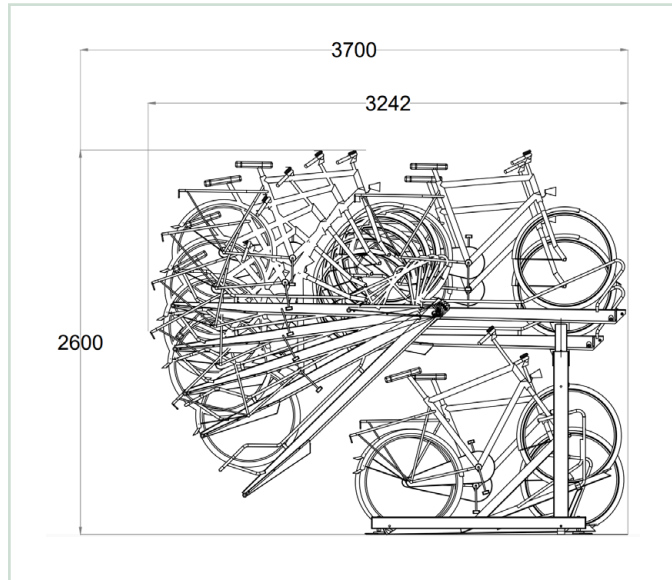

Plan view

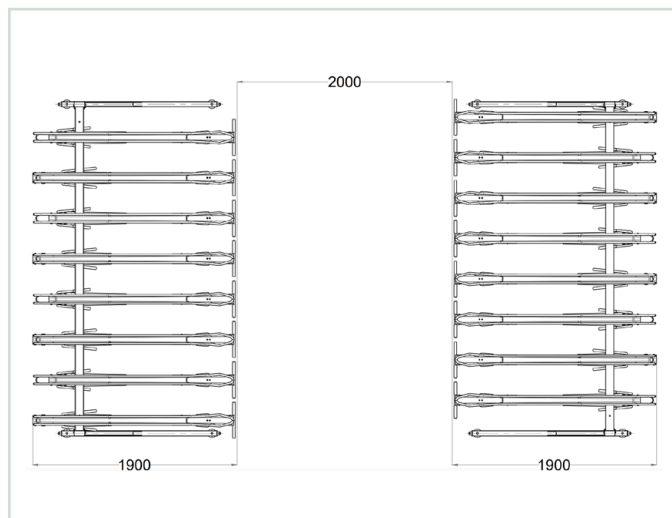

Aisle layout

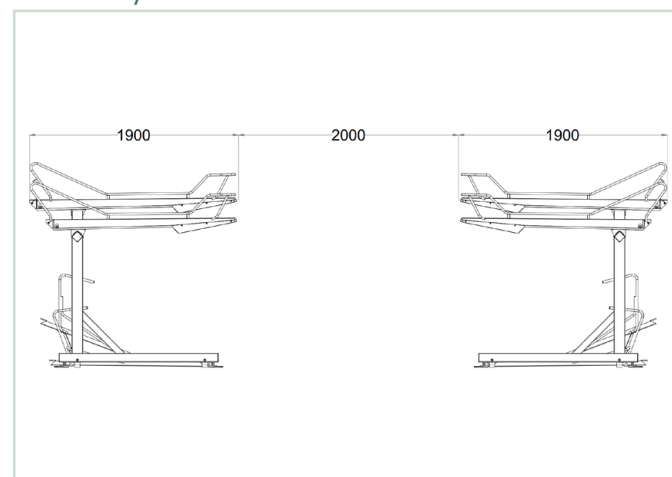

Product details

Product name	2ParkUp Two-Tier Bike Rack
Product code	VEC100
Fixing	Surface mounted
Tested	20,000 movements
Ceiling height	2600mm
Spacing	375mm or 400mm

Standard finish

Finish	Hot-dip galvanised to BS EN ISO 1461:2009
Lift assist	Vapsint© gas strut
Gas spring cover	RAL3000 (Red)
Upper tier	Fully welded locking points
Lower tier	Fully welded locking points
Handle covers	Black

Optional finishes

Powder coated frame and trays	Any RAL colour
Gas spring cover	Any RAL colour
E-Bike	Lower tier charging points