


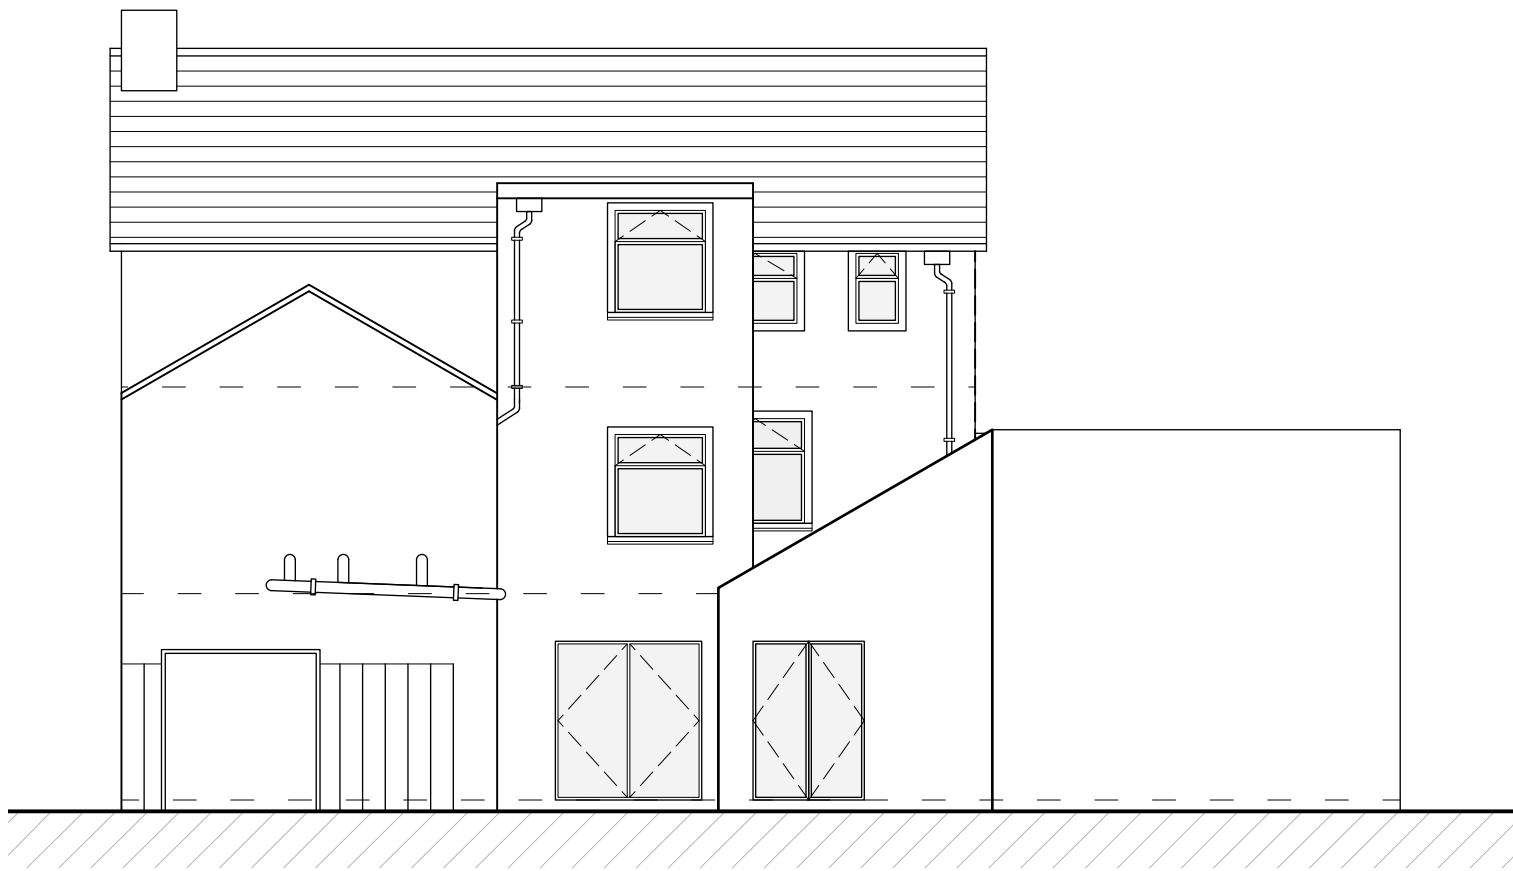


South East Elevation
scale 1:100 @ A1




North East Elevation
scale 1:100 @ A1




North West Elevation
scale 1:100 @ A1

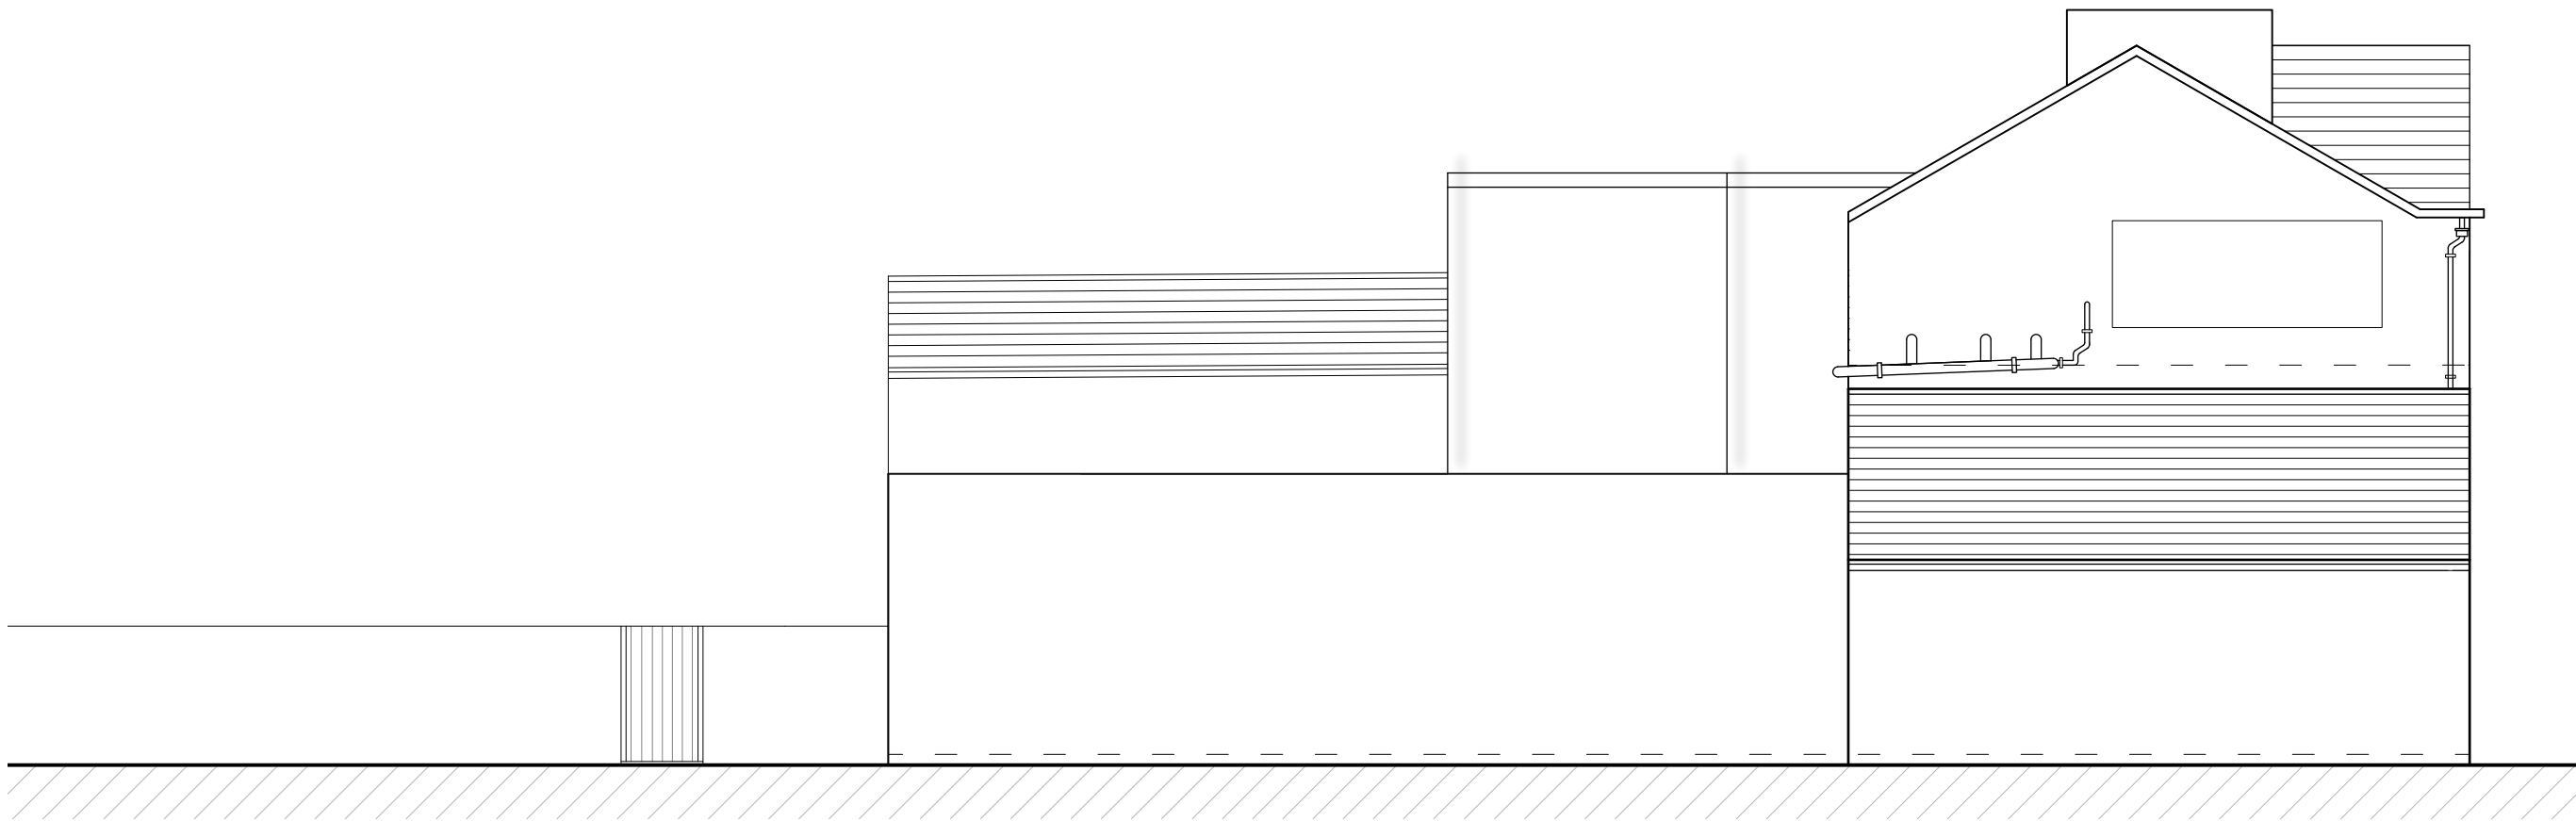

South West Elevation
scale 1:100 @ A1

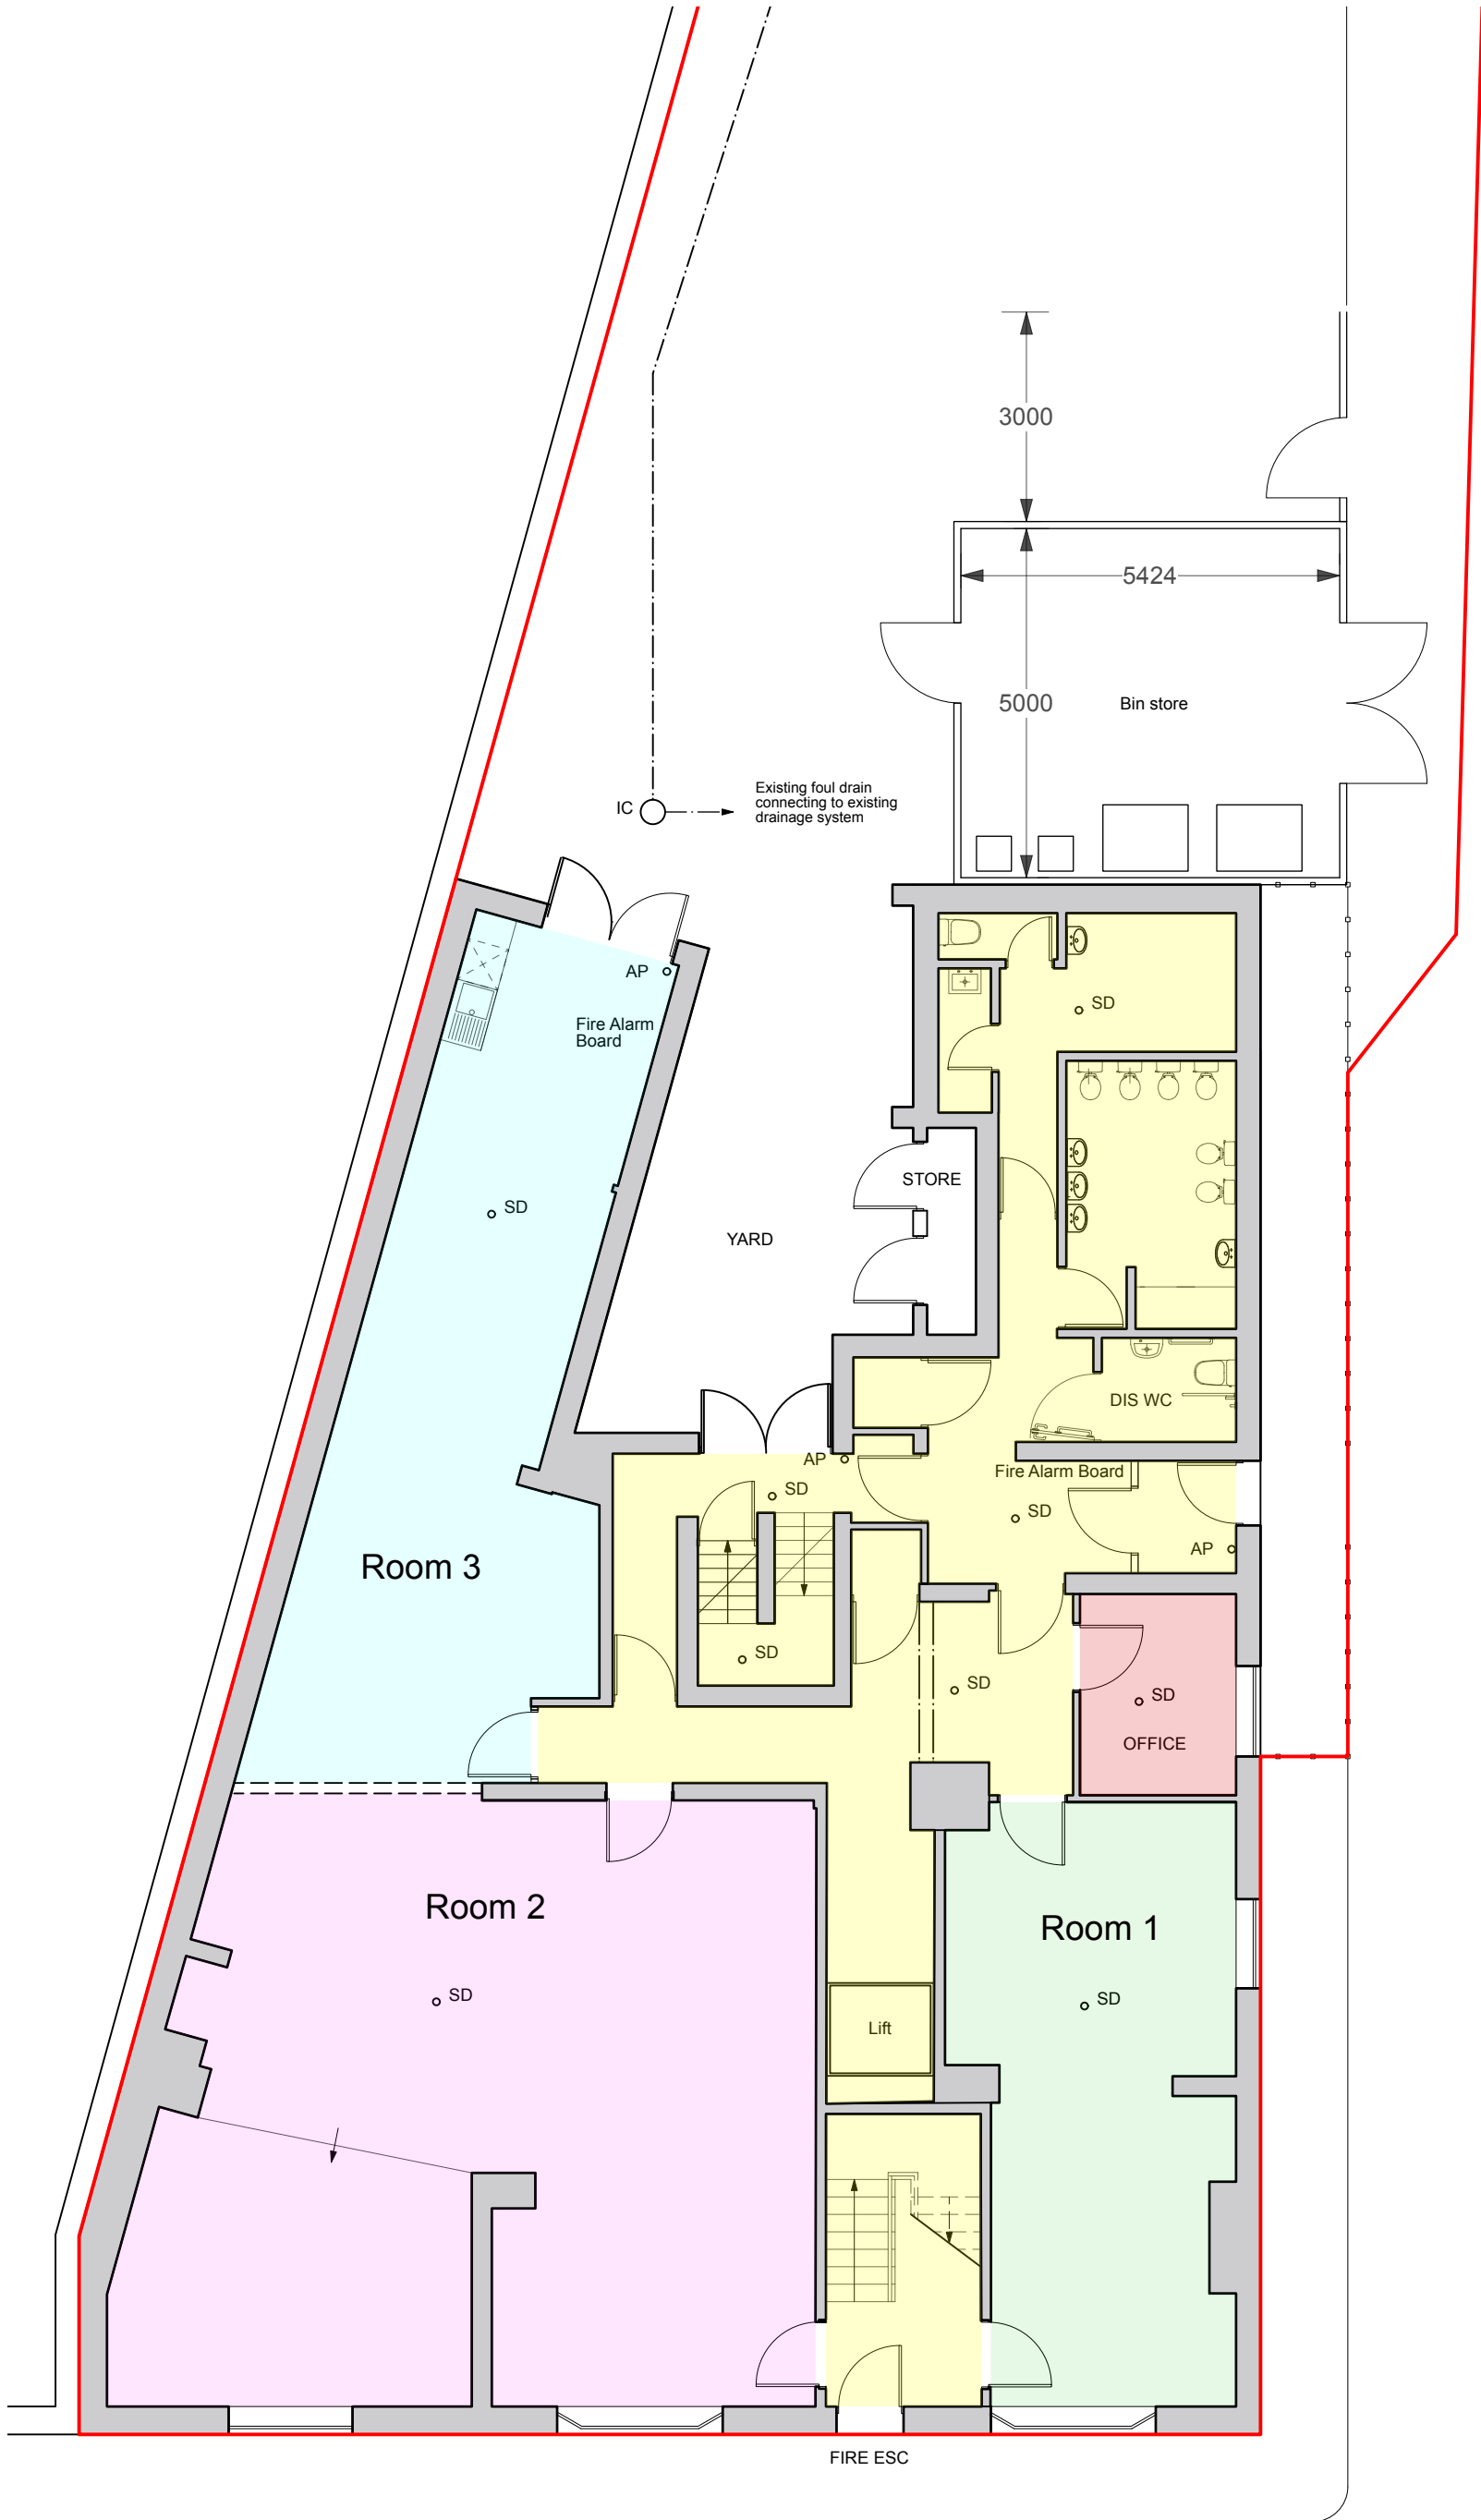

Ground Floor Plan
scale 1:100 @ A1

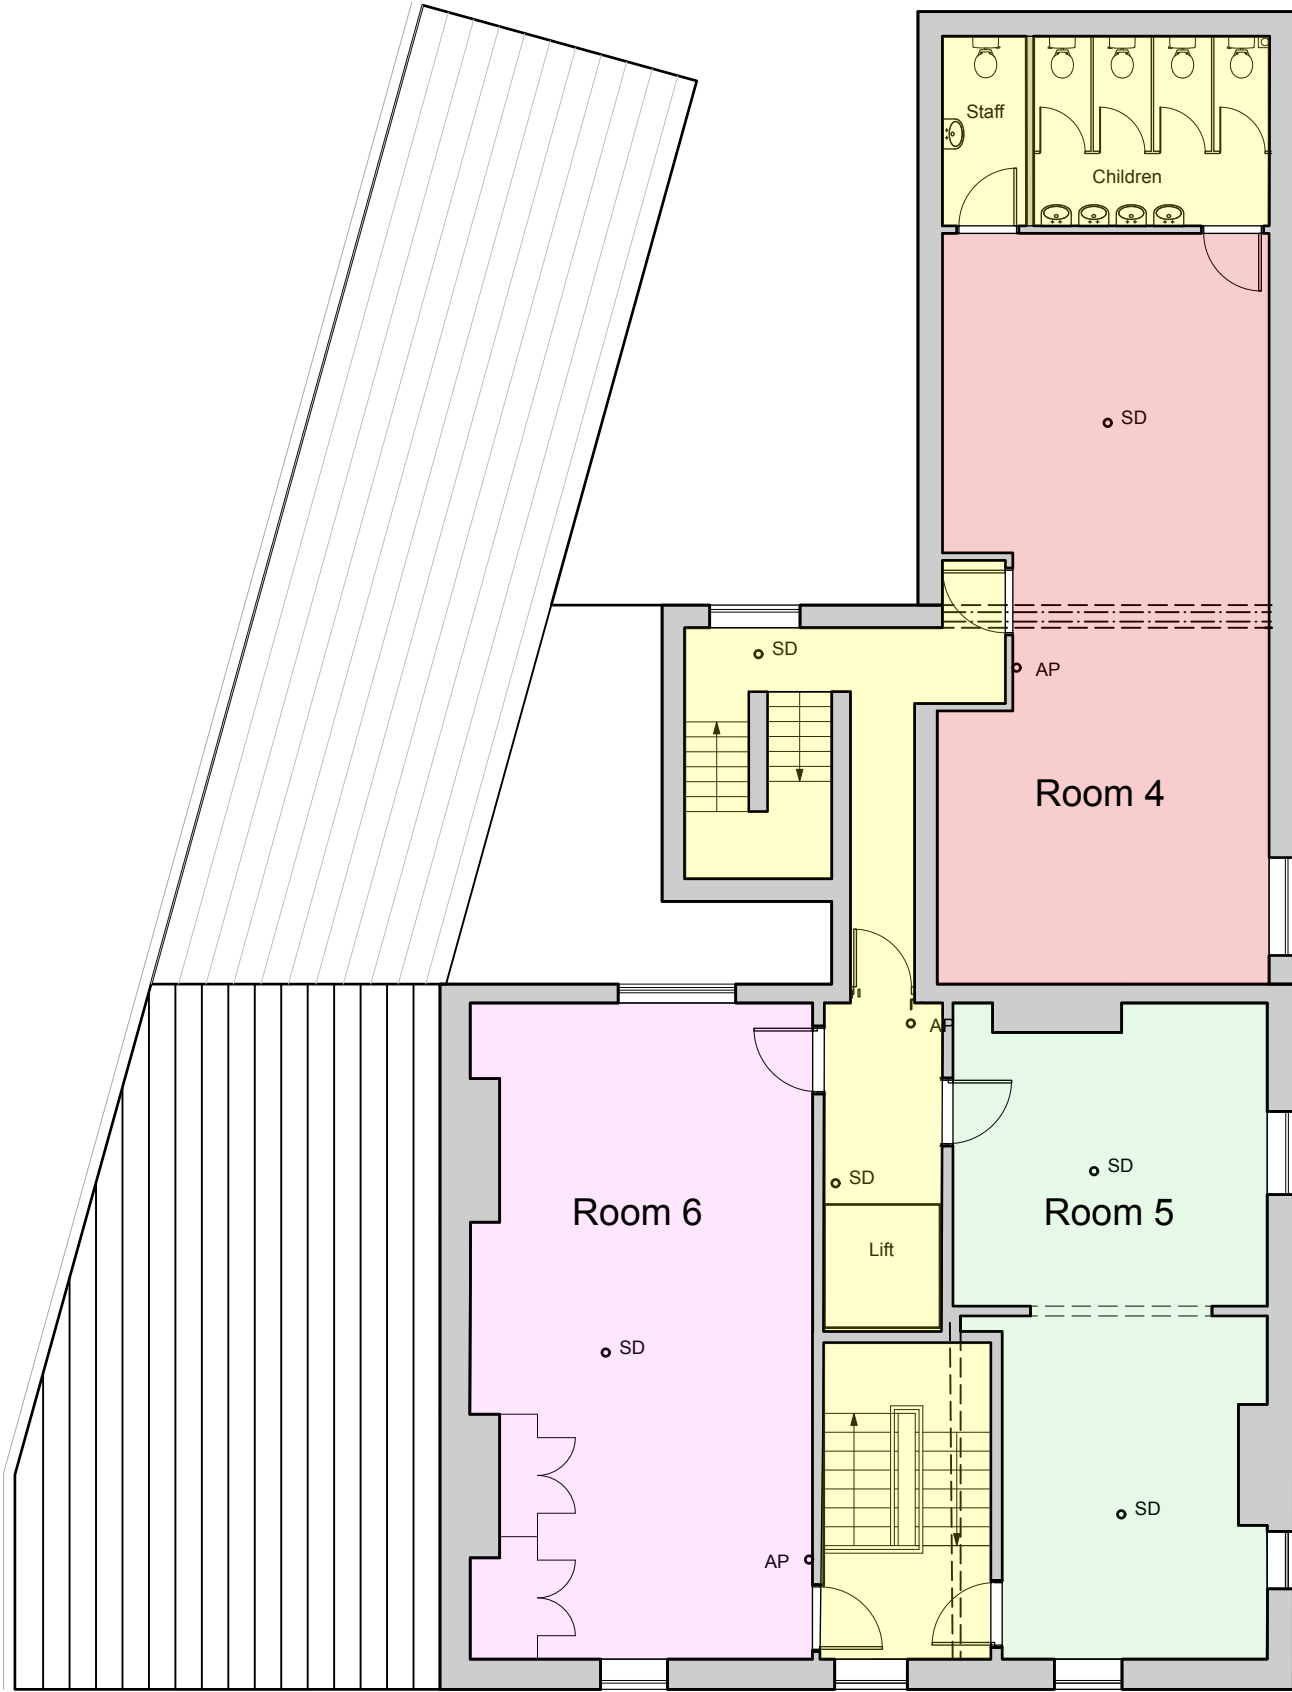

First Floor Plan
scale 1:100 @ A1

EYFS statutory framework for group and school-based providers.

Indoor space requirements

Tiny Lambs - (0-16 months) - 3.5m² per child


Little Lambs - (16 months - 2 years) - 3.5m² per child

Busy Bees (2-2.5 years) - 2.5m² per child

Little Owls (2.5-3 years) - 2.5m² per child

Wise Owls (3-5 years) - 2.3m² per child.

Room No.	Area	Number of babies/children per MSQ		
		Tiny Lambs / Little Lambs	Little Owls / Busy Bees	Wise Owls
Room 1	31.6MSQ	9	12	13
Room 2	80.2MSQ	22	32	34
Room 3	42.8MSQ	12	17	18
Room 4	41.2MSQ	11	16	18
Room 5	31.7MSQ	9	12	13
Room 6	37.8MSQ	10	15	16

 

Revision
Project
New Accommodation
Address
Heaton Park View Nursery,
315 Middleton Road,
Manchester, M24 4GY
Client
Prosperity Children's Services
Drawing
Existing Plans



Scale
1:100
Sheet Size
ISO A1
Date
Jan 9
Drawn
AB

Drawing Number
25-019-010
Revision