






PROPOSED FRONT ELEVATION - NO CHANGE

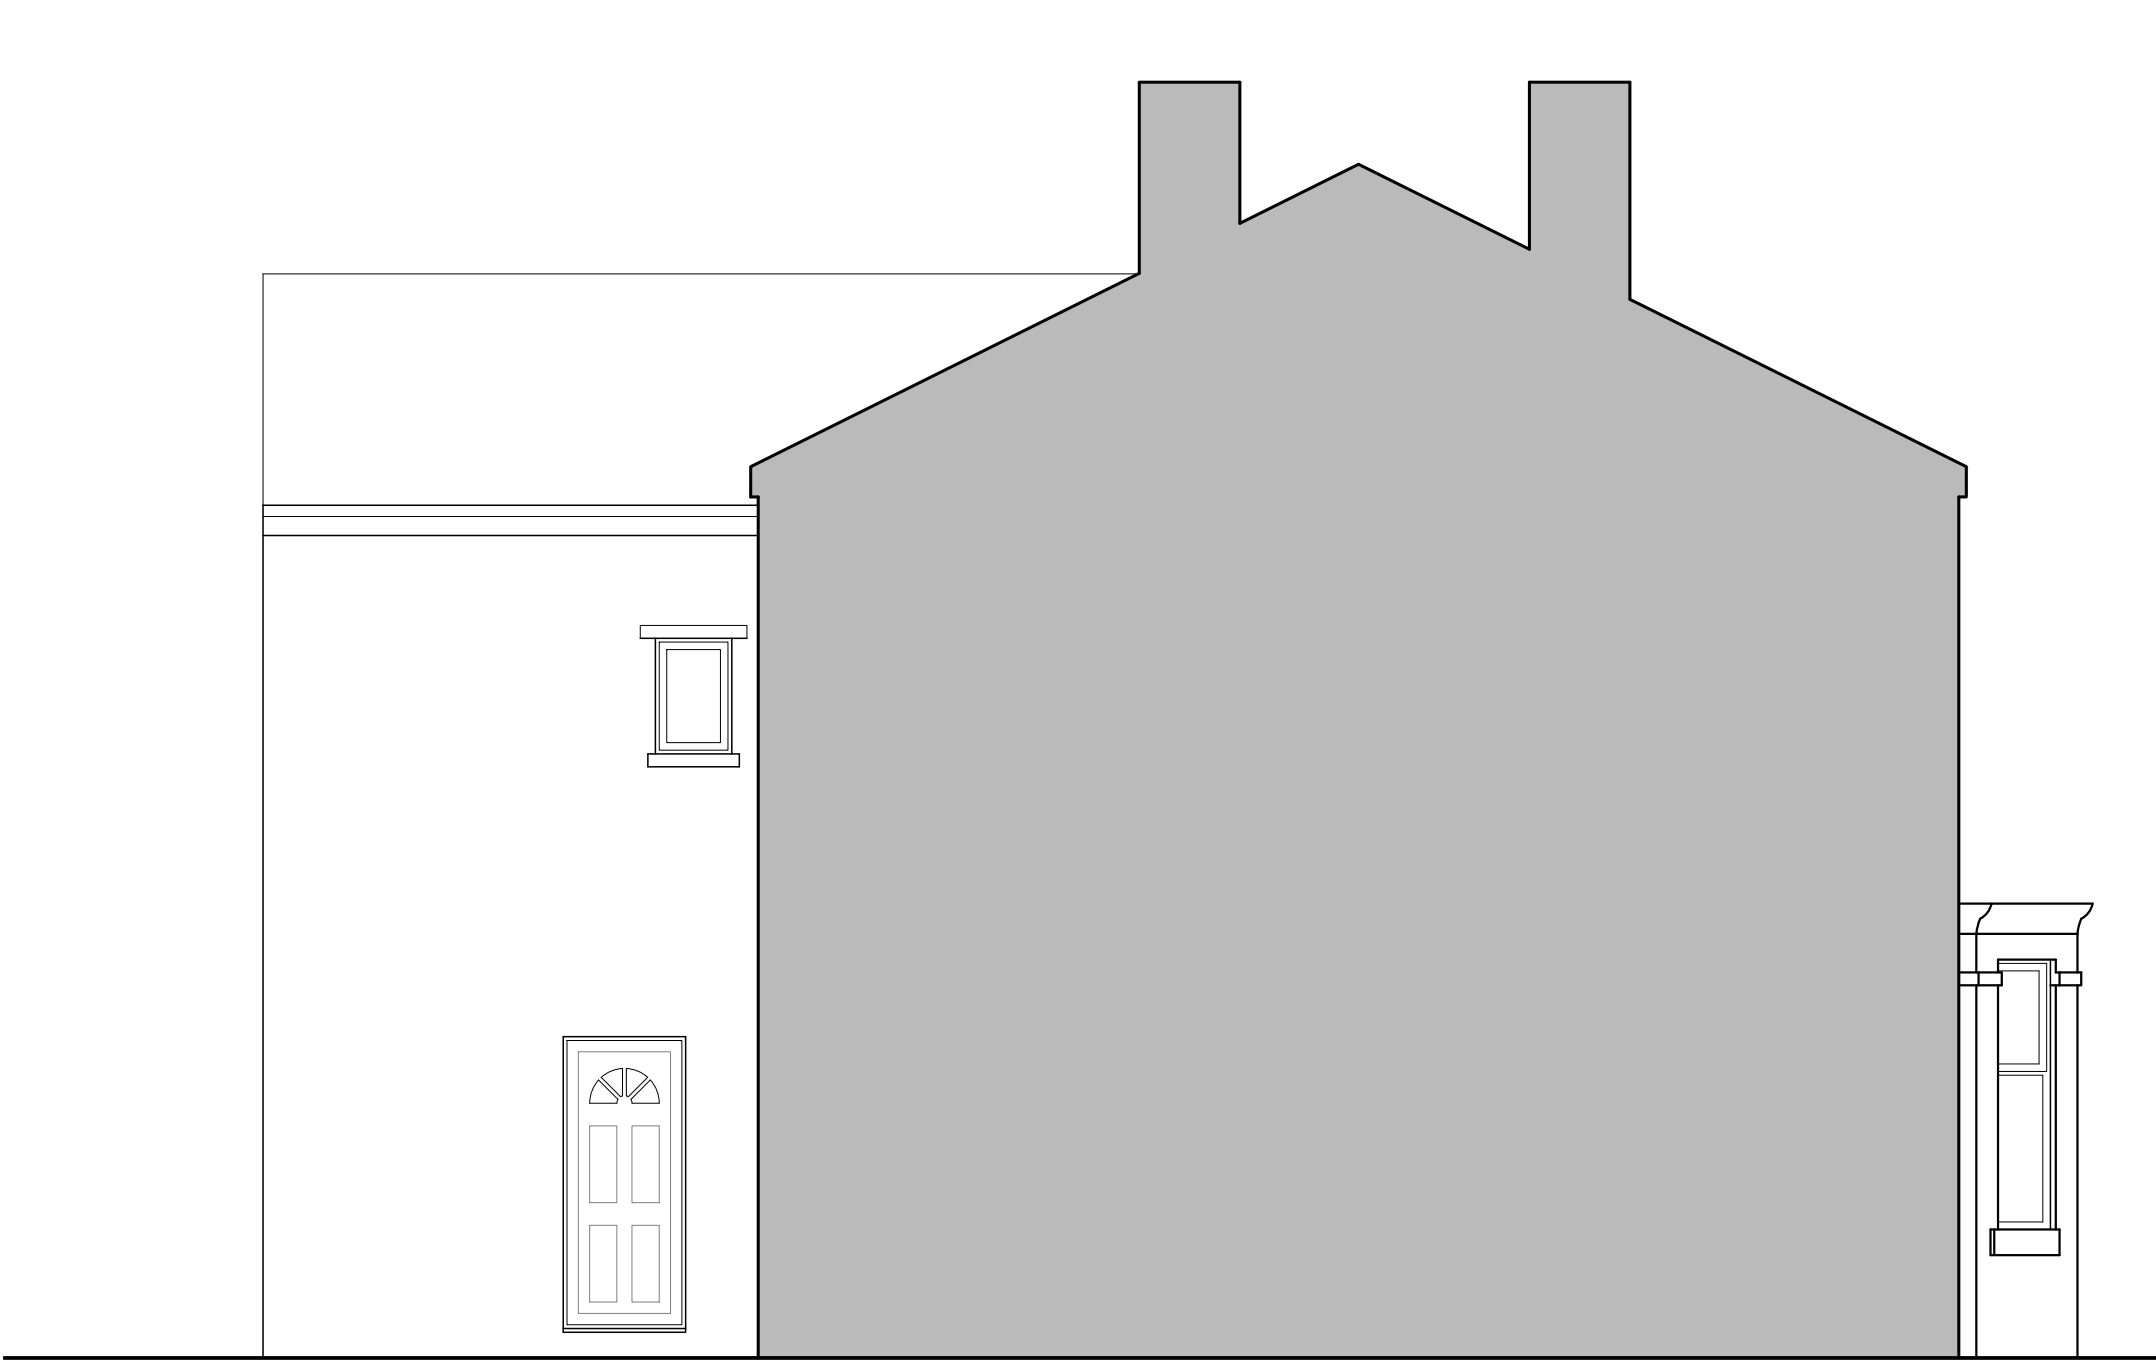


PROPOSED SIDE ELEVATION - NO CHANGE

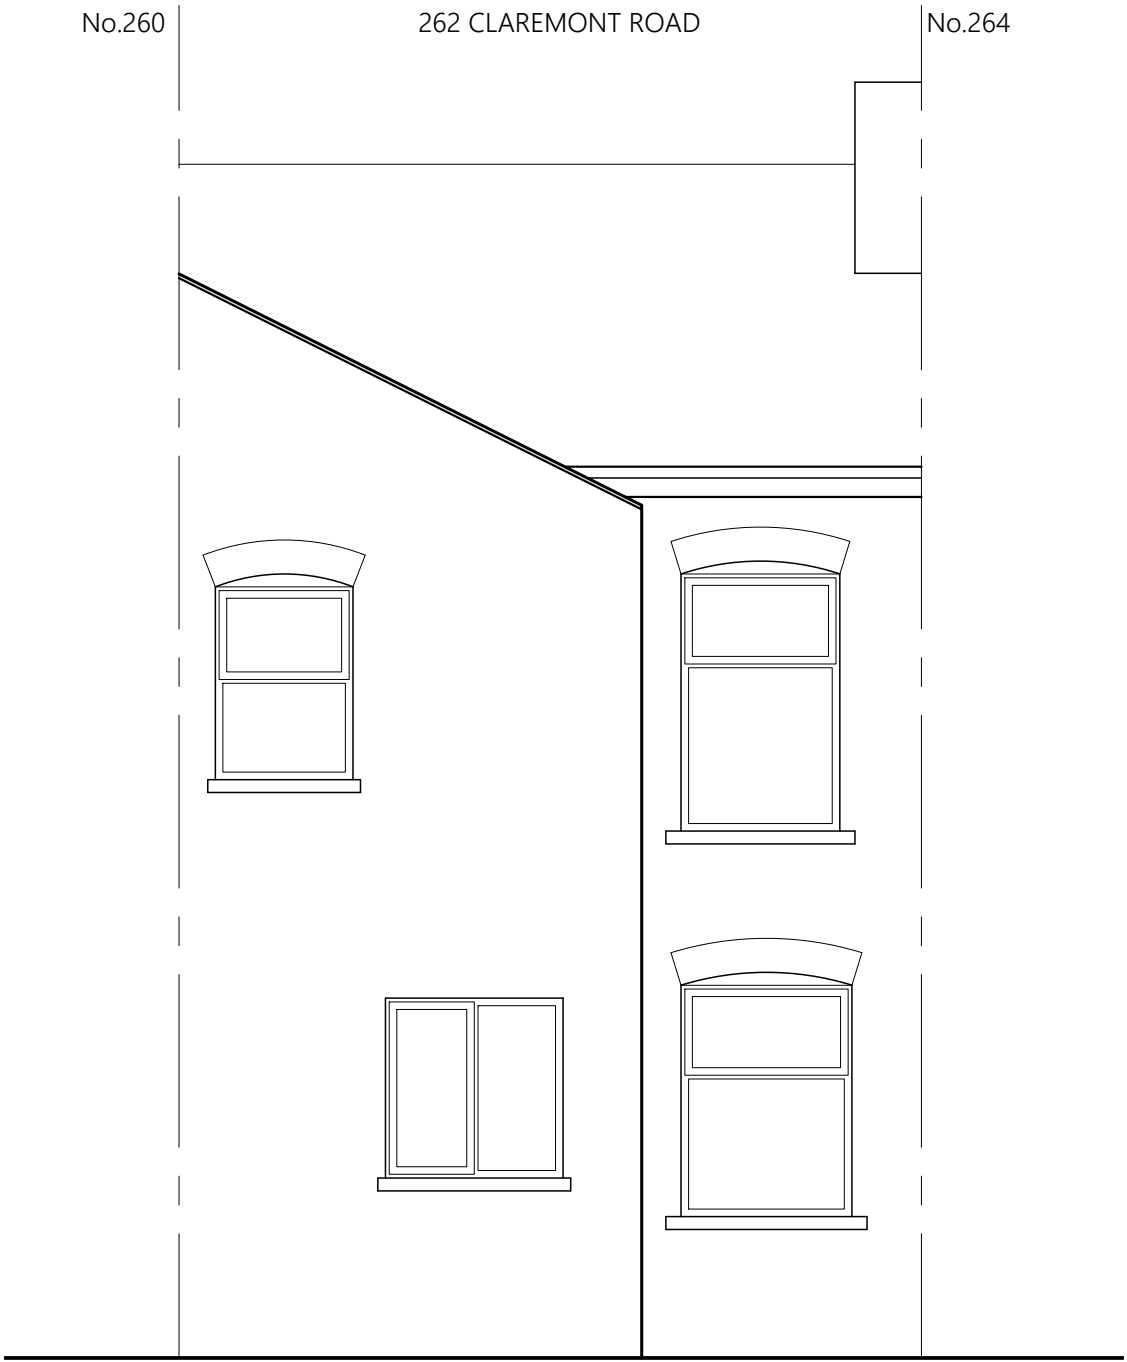

PROPOSED REAR ELEVATION - NO CHANGE

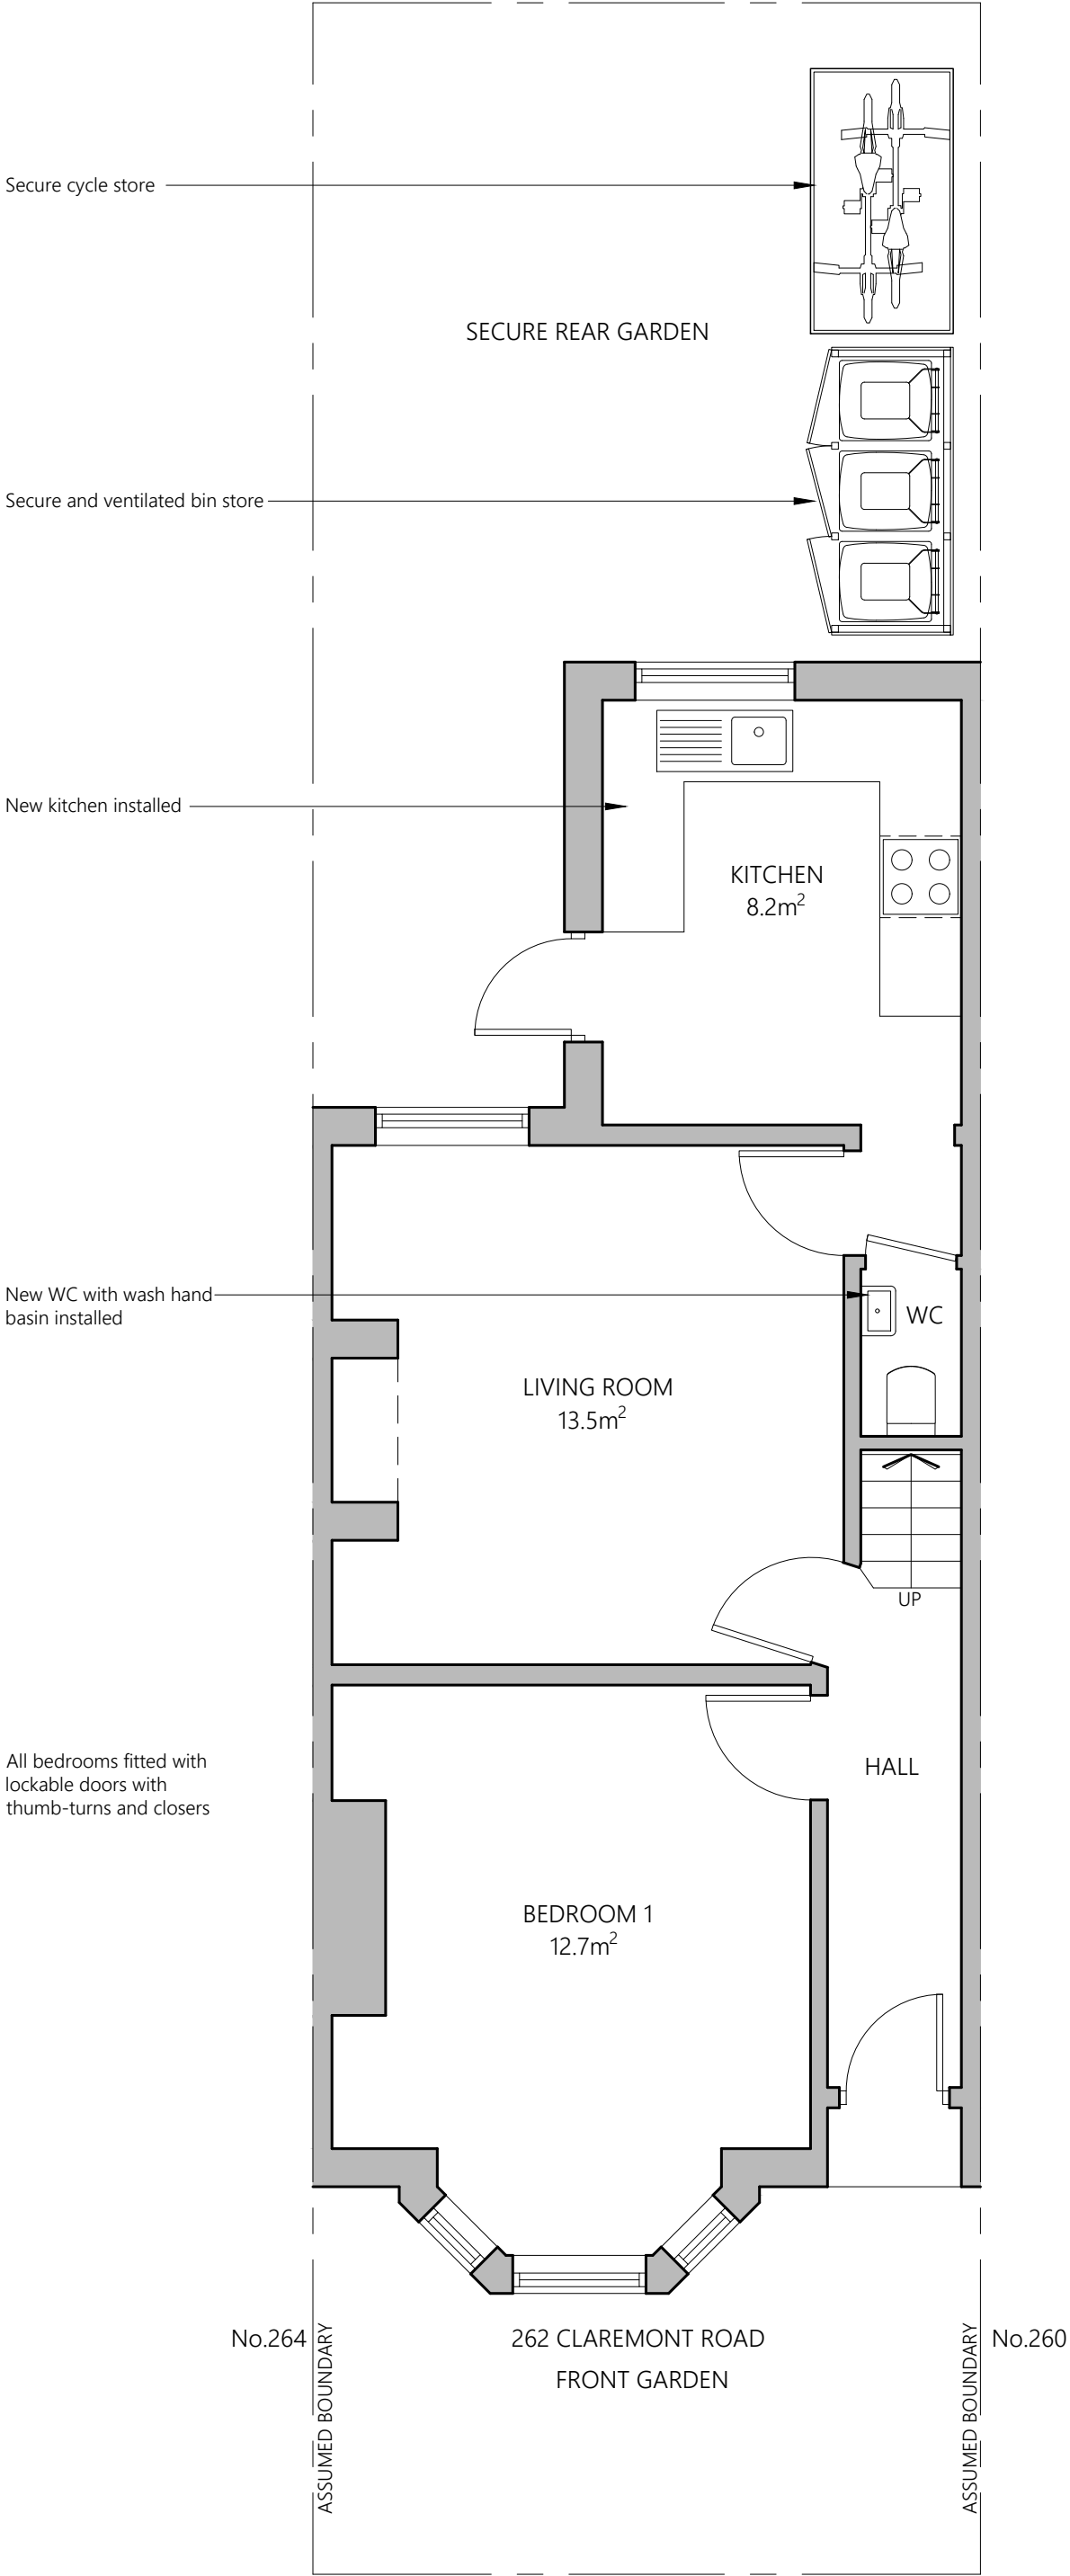

PROPOSED GROUND FLOOR PLAN

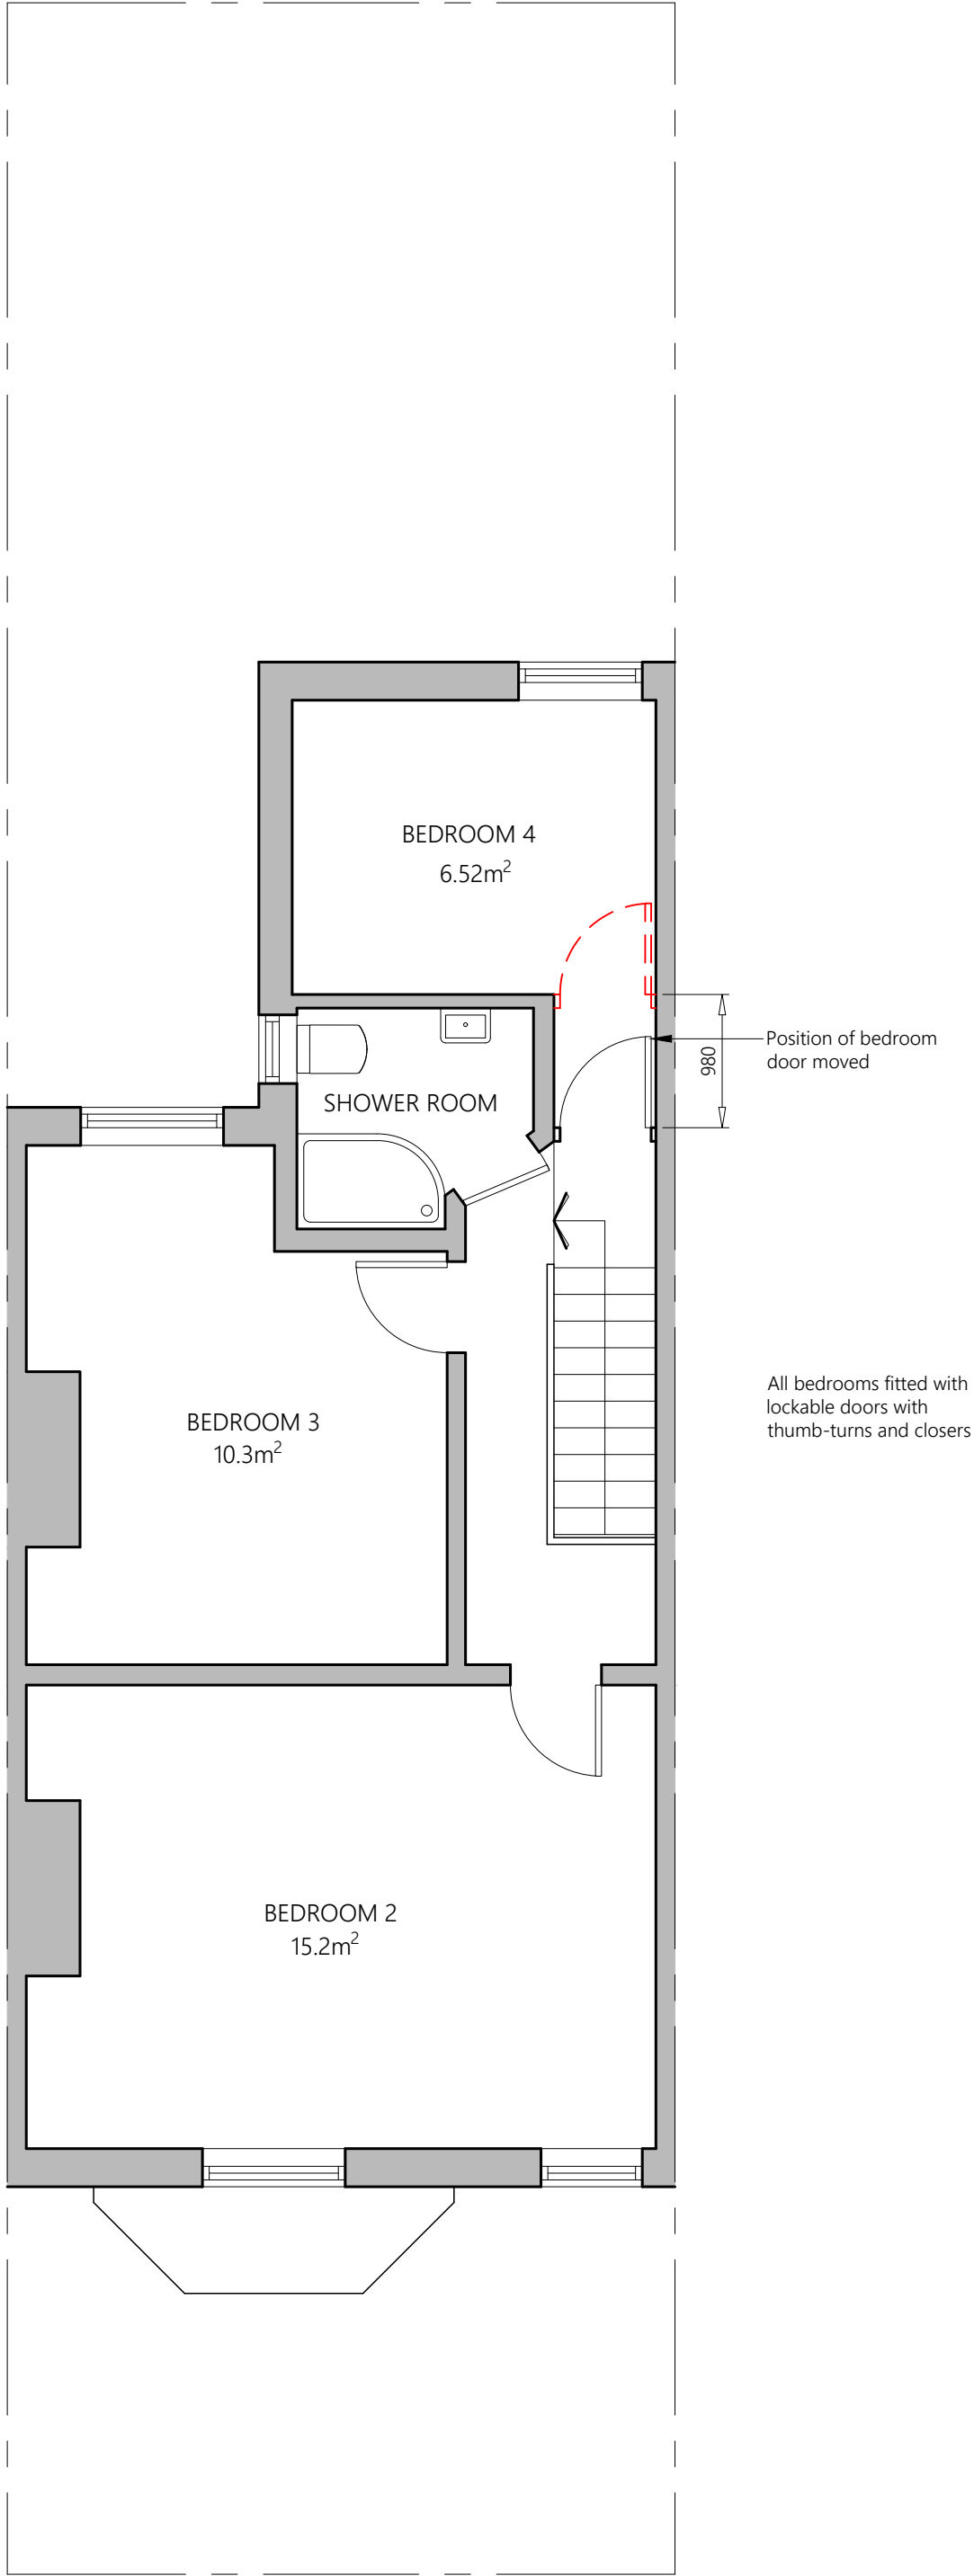

PROPOSED FIRST FLOOR PLAN



PROJECT	262 Claremont Road Moss Side M14 4TS		
CLIENT	S Ahmed		
STATUS	Information		
DRAWING	Proposed Plans and Elevations		
DWG No.	2606-03	REV	
SCALE	1:50@A1	DATE	Feb '26



website: www.agbcad.co.uk
email: info@agbcad.co.uk
telephone: 07912 090 125