

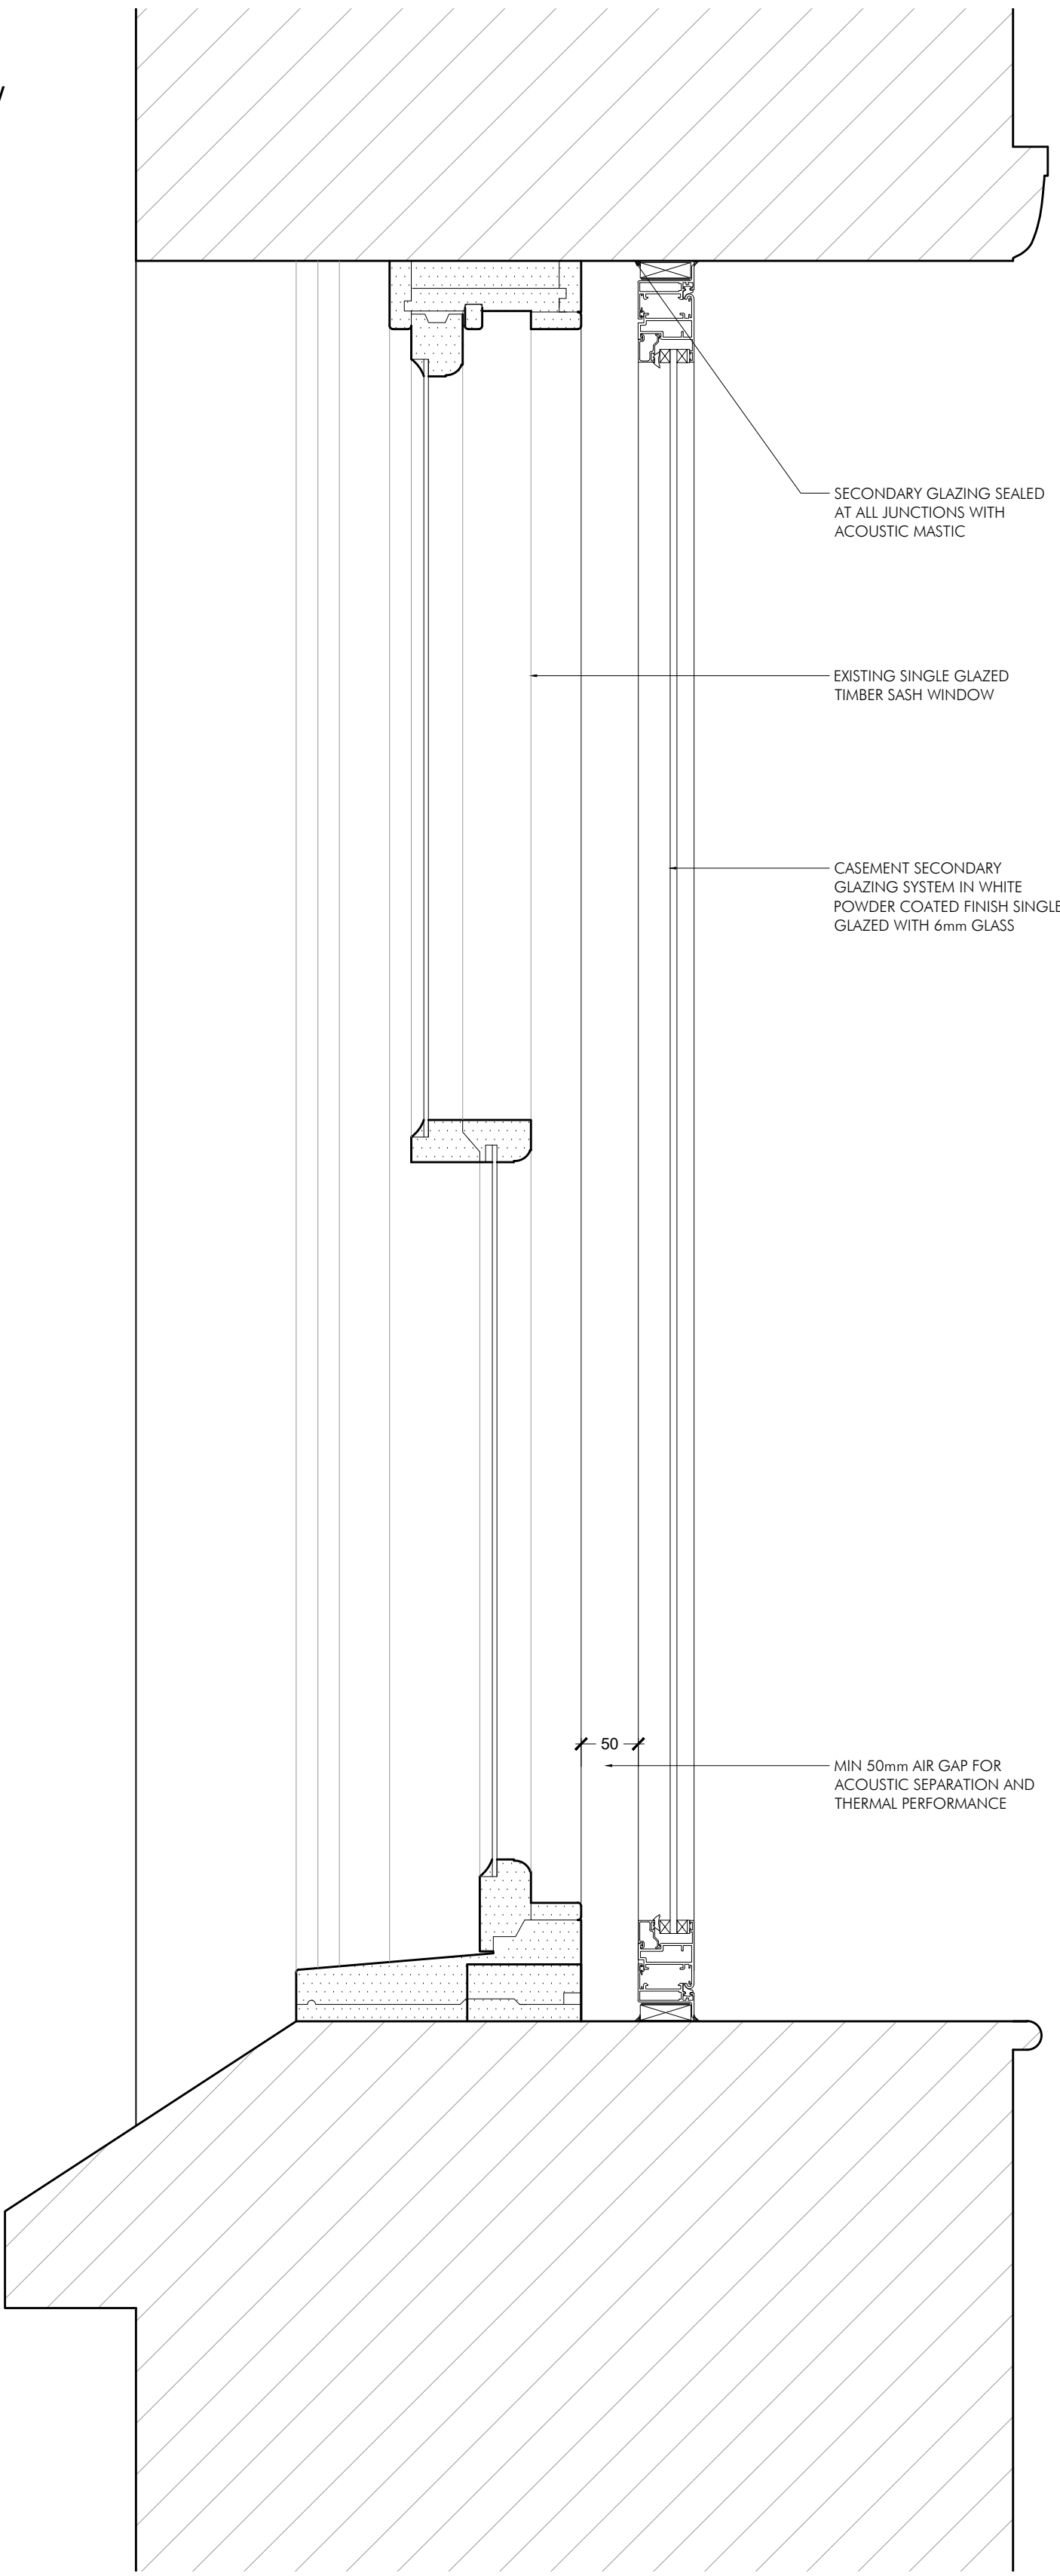


TYPICAL REAR WINDOW
SECTION DETAIL
SCALE 1:5

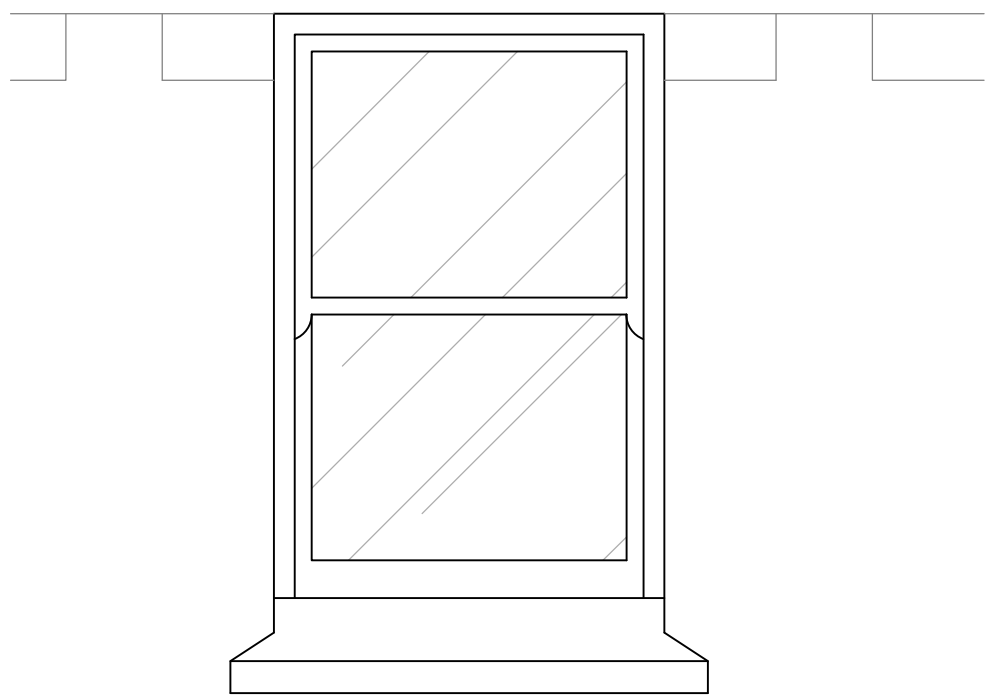

FLOOR FFL

TYPICAL REAR EXTERNAL WINDOW ELEVATION
SCALE 1:20

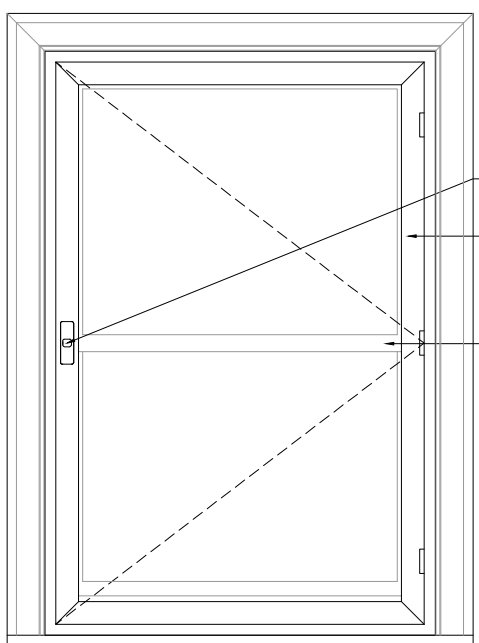


MAINTENANCE HANDLE


CASEMENT SECONDARY GLAZING SYSTEM IN WHITE POWDER COATED FINISH SINGLE GLAZED WITH 6mm GLASS

ORIGINAL EXTERNAL WINDOW SHOWN BEHIND IN GREY

TYPICAL REAR INTERNAL WINDOW ELEVATION
SCALE 1:20

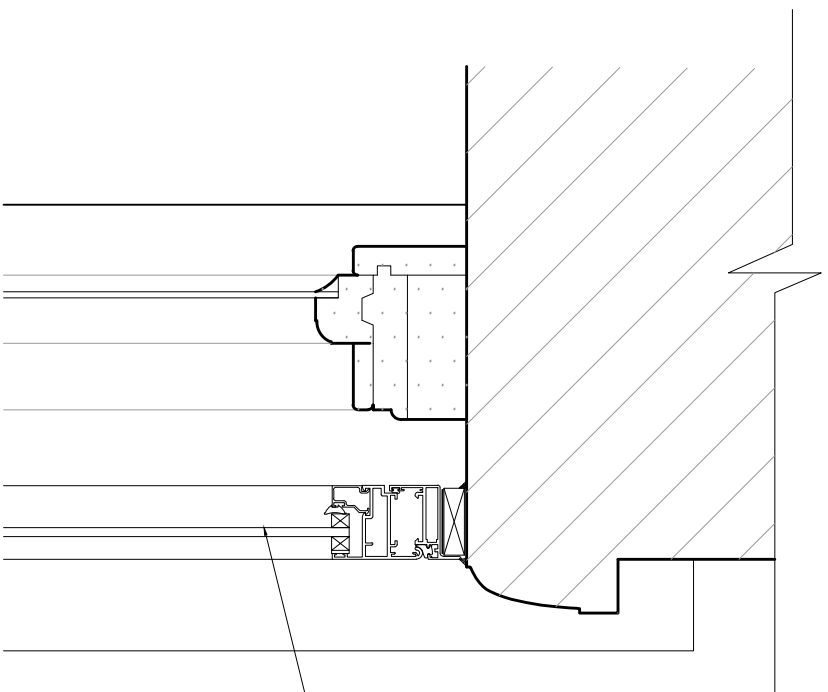


TYPICAL REAR WINDOW JAMB DETAIL
SCALE 1:5

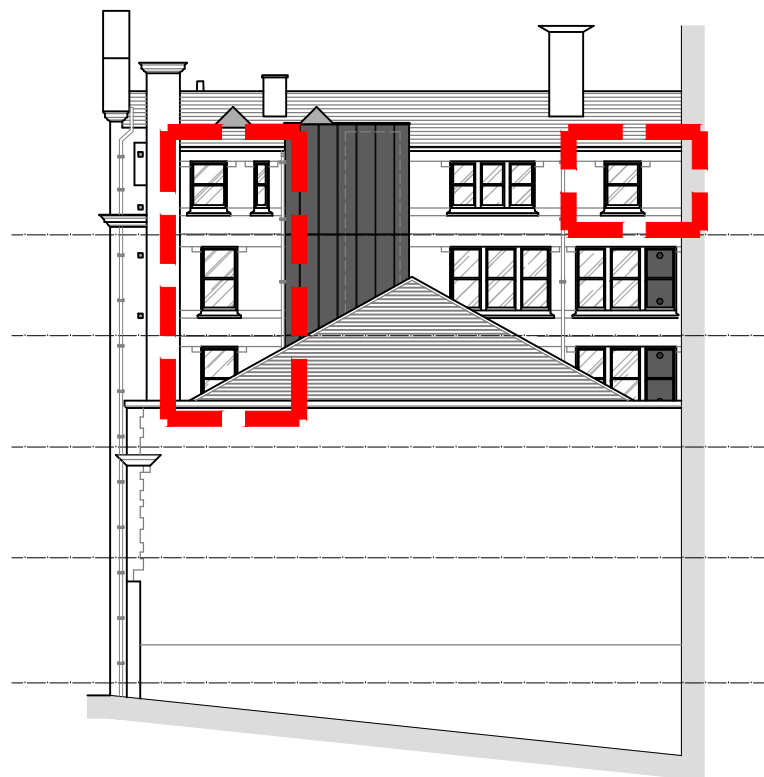

PROPOSED REAR ELEVATION

--- LOCATION OF WINDOWS WHERE SECONDARY GLAZING TYPE OCCURS

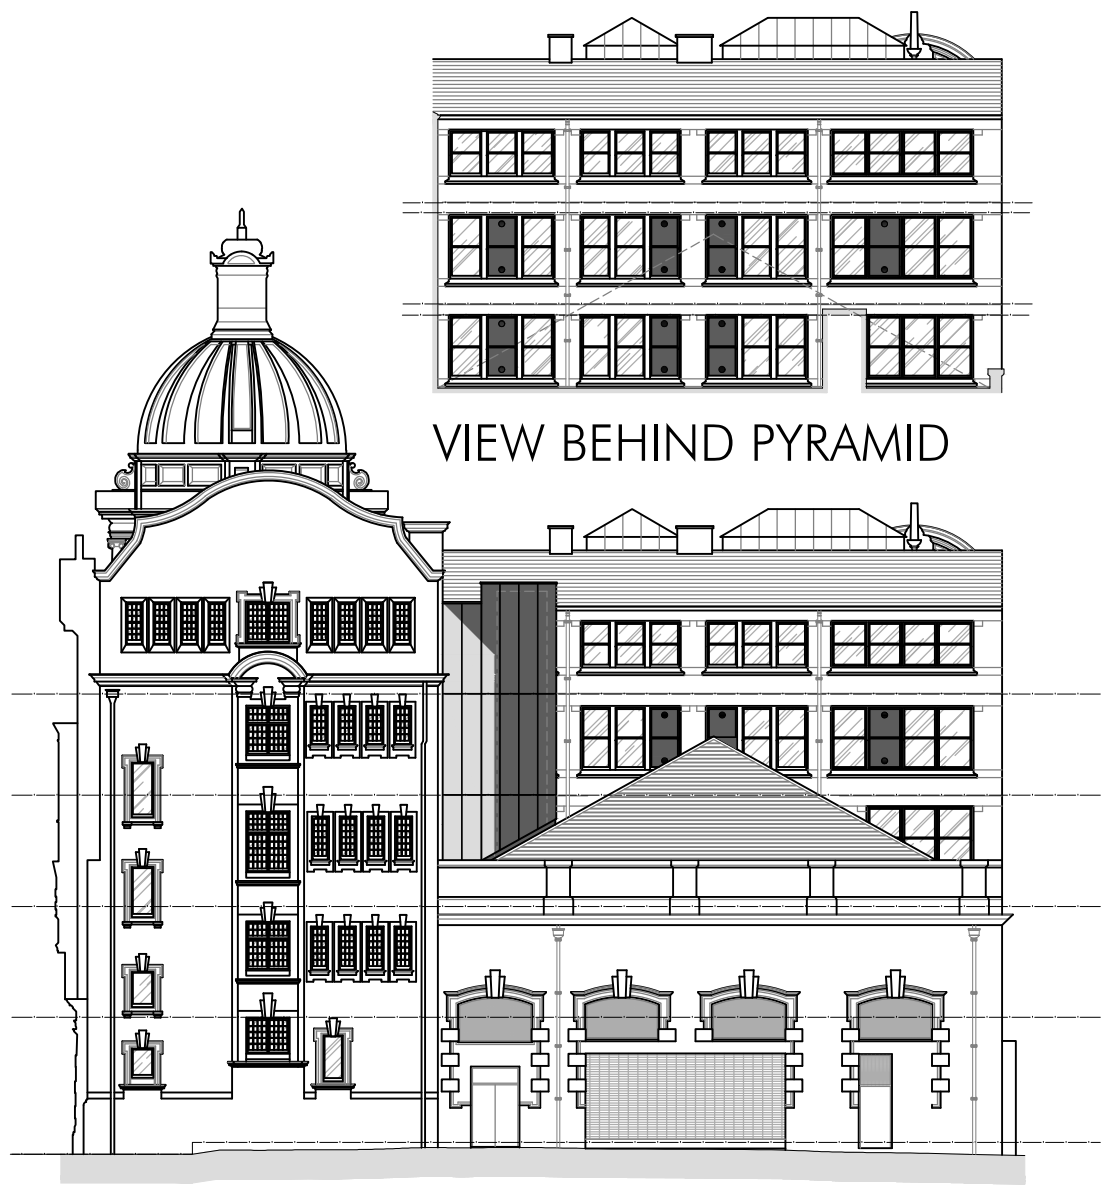

PROPOSED SIDE ELEVATION - MILK STREET

--- LOCATION OF WINDOWS WHERE SECONDARY GLAZING TYPE OCCURS

TENDER ISSUE	PC DRAWN	DRAWN REVISION	NOV 25 DATE	SP VER
	PROJECT INNKEEPERS COLLECTION 1-3 YORK STREET (BROWNS) MANCHESTER			
	TITLE SECONDARY GLAZING DETAILS TYPE 7			
	SCALE 1:5, 1:20 @ A1			
	JOB No MAB46	DRAWING No AD16	REV /	

ALLISON PIKE
ARCHITECTS & DESIGNERS

7 Buxton Road West, Disley,
Stockport, Cheshire, SK12 2AE.
Website: www.allisonpike.com

Telephone: 01663 763000
Facsimile: 01663 766772
Email: studio@allisonpike.com

© Allison Pike Partnership Limited.