





EXISTING SOUTH EAST FACING FRONT ELEVATION

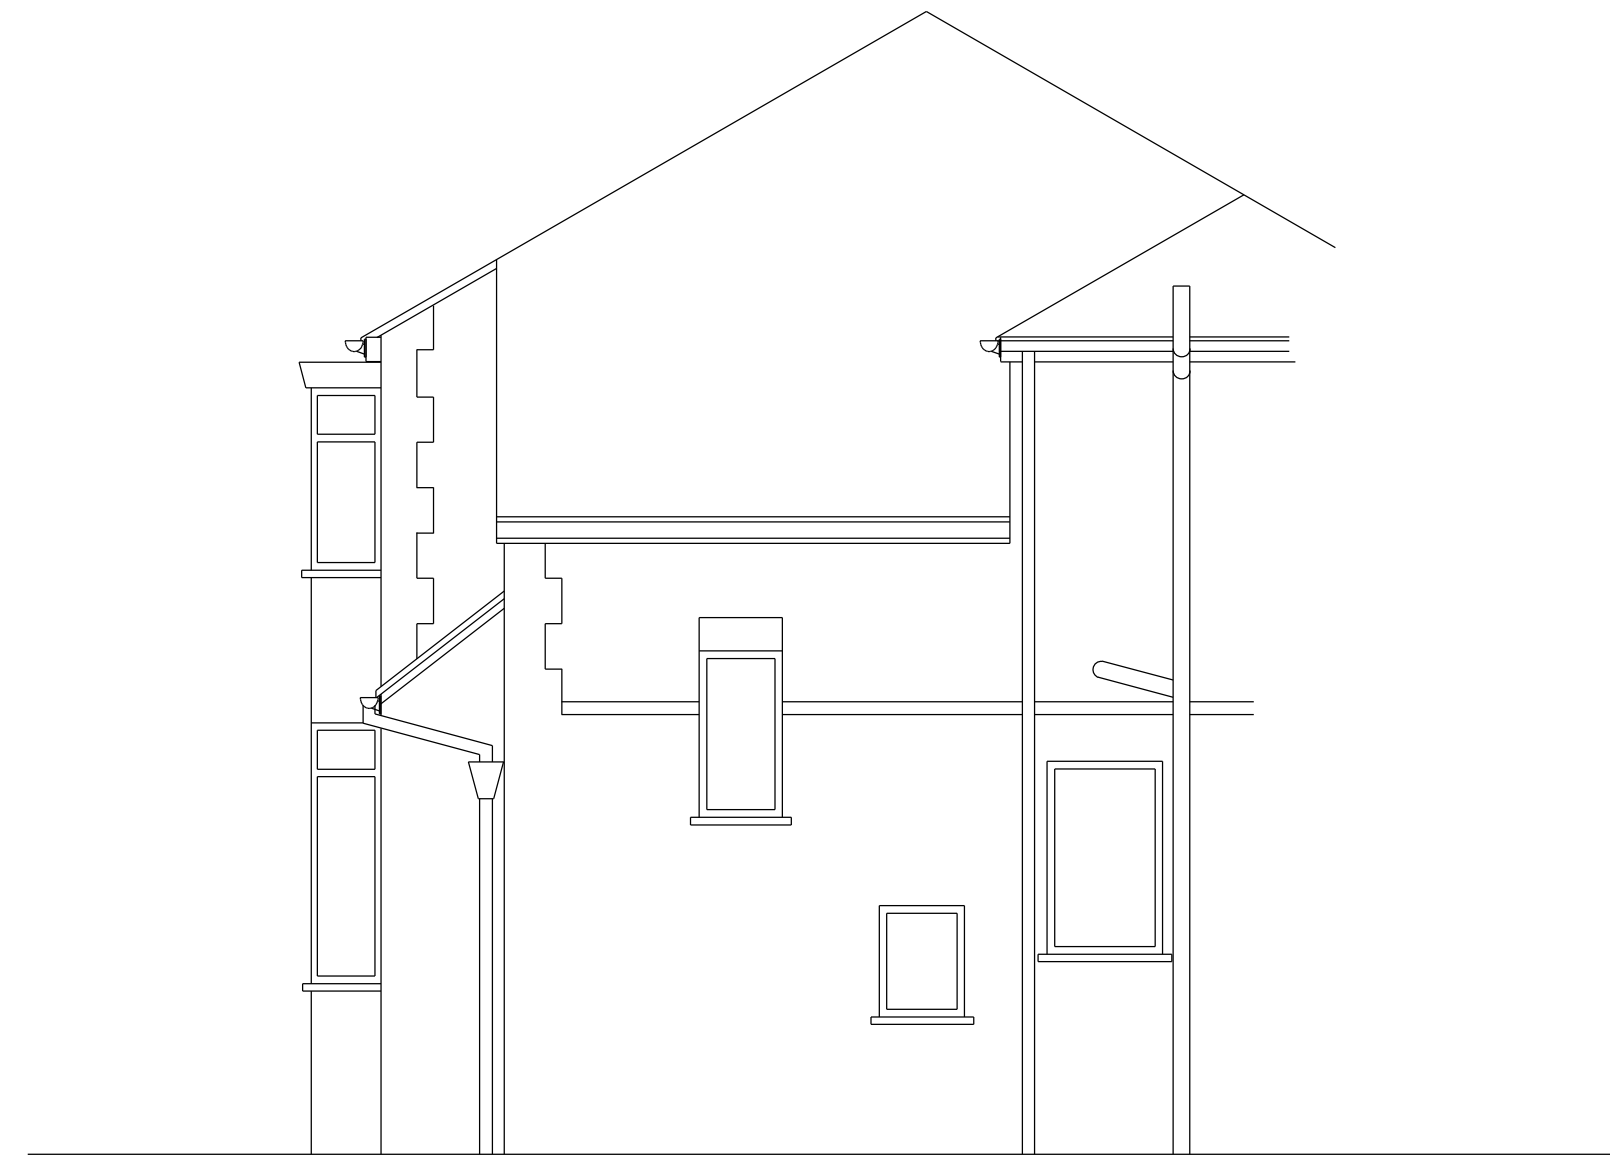


EXISTING NORTH EAST FACING SIDE ELEVATION

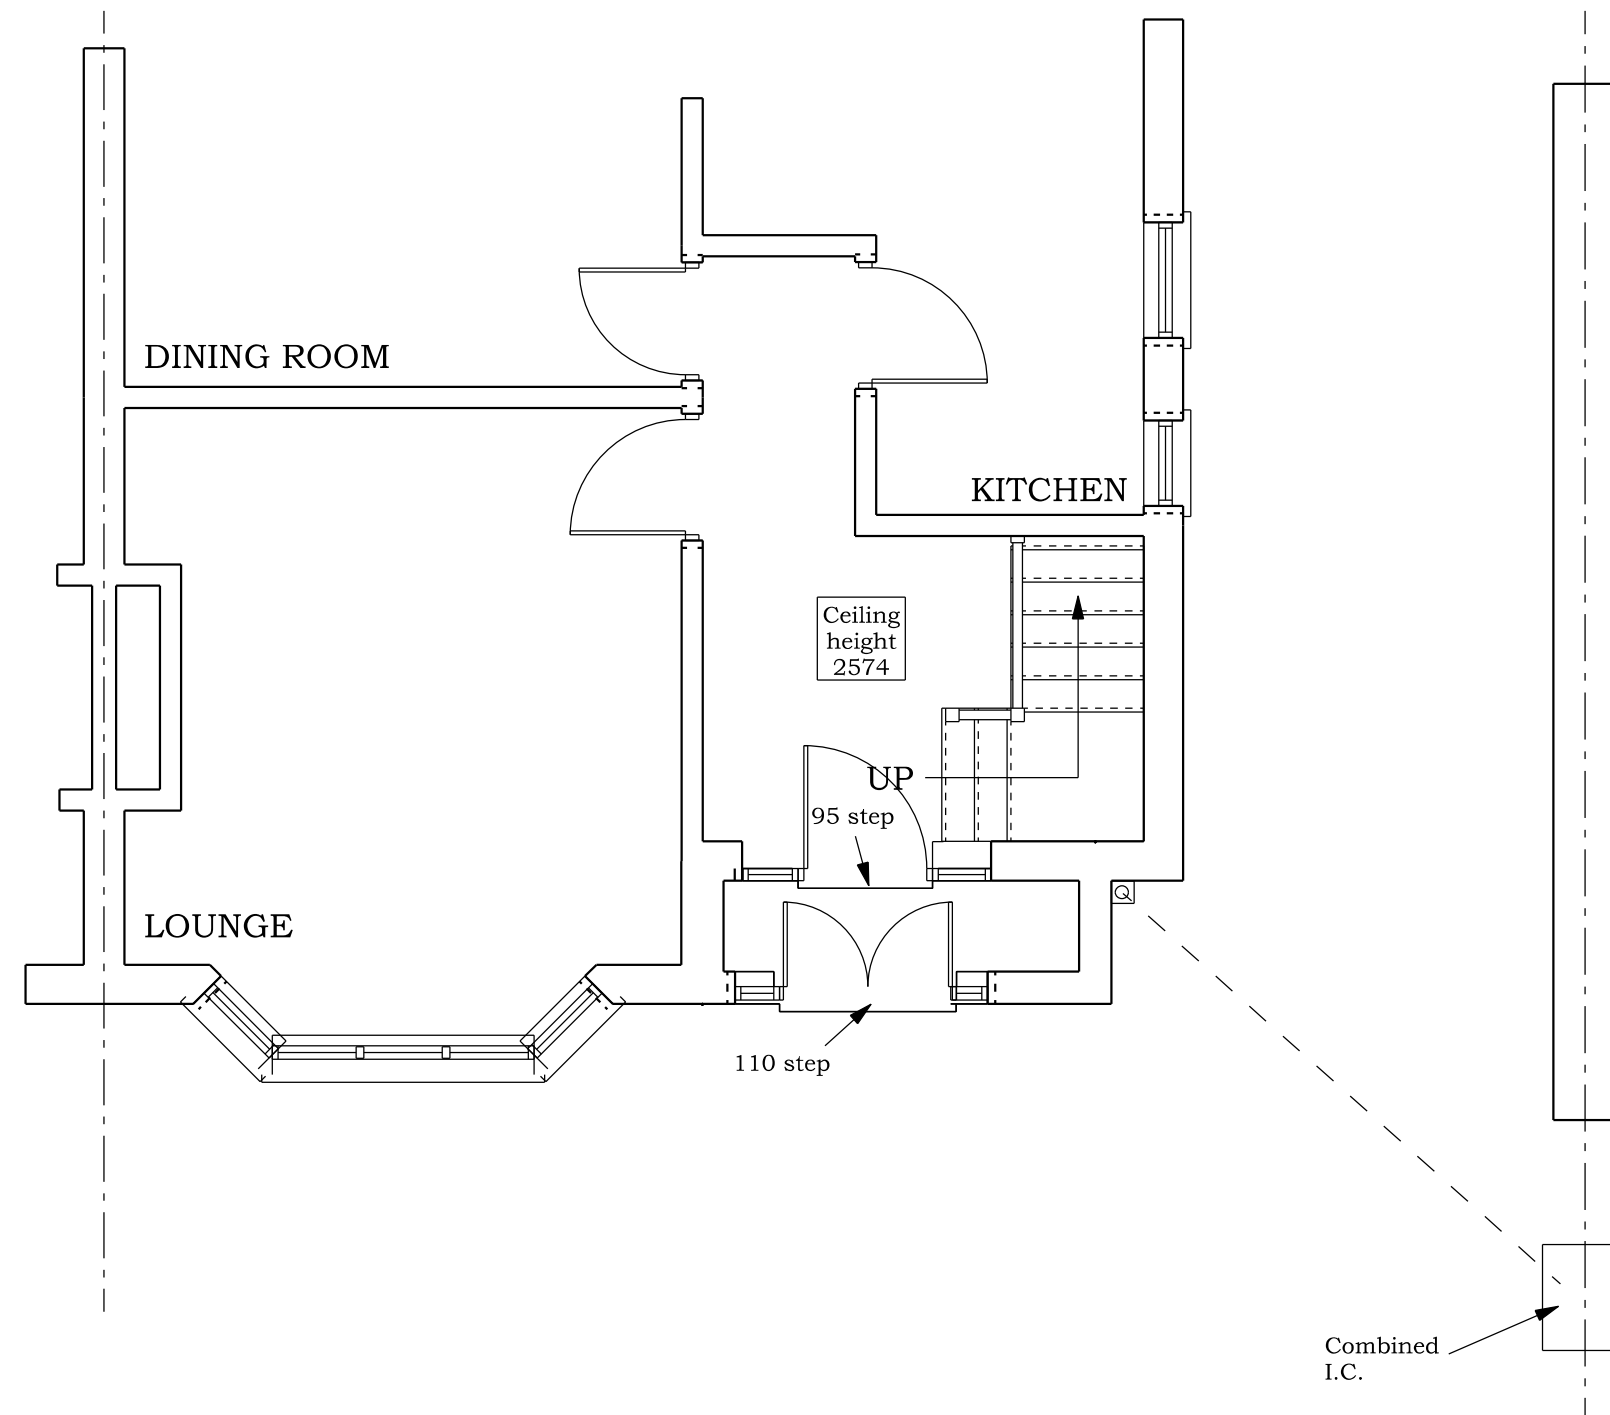

EXISTING GROUND FLOOR PLAN

BRADLEY BUILDING DESIGN LTD.
KEEPERS COTTAGE,
LYME PARK,
DISLEY.
SK12 2NS.
01625 858244
Mob 07989 326039
bradleybuildingdesign@btopenworld.com

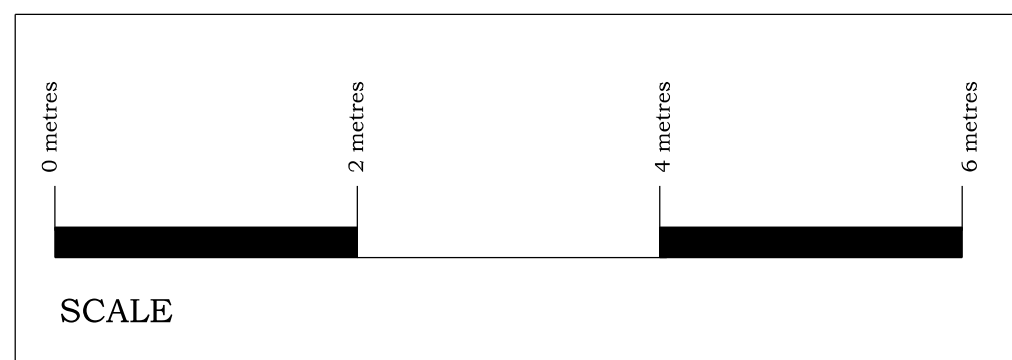

EXISTING DWELLING
SINGLE STOREY FRONT EXTENSION
for
Mr. P. HOLDICH,
at
35, PARRSWOOD AVENUE,
DIDSBURY,
M20 5WB
Scale 1:50 @ A1
Date NOVEMBER 2025
Drawing Number 2332/1