


This drawing is to be read in conjunction with all related drawings. All dimensions must be checked and verified on site before commencing any work or material production. The originator should be notified immediately of any discrepancy.





Ronson
building design

Tel: 07926826016
craig@ronsonbuildingdesign.co.uk

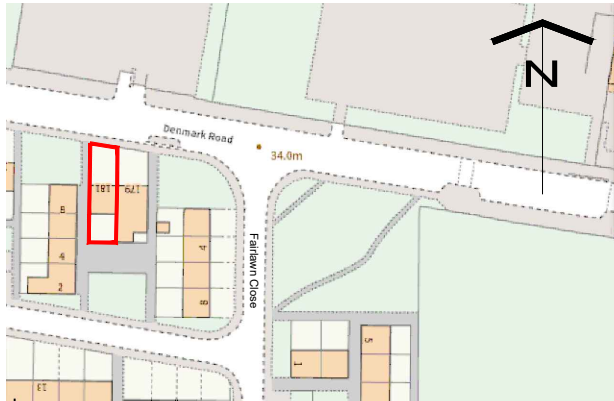

Location Plan (Scale - 1:1250)

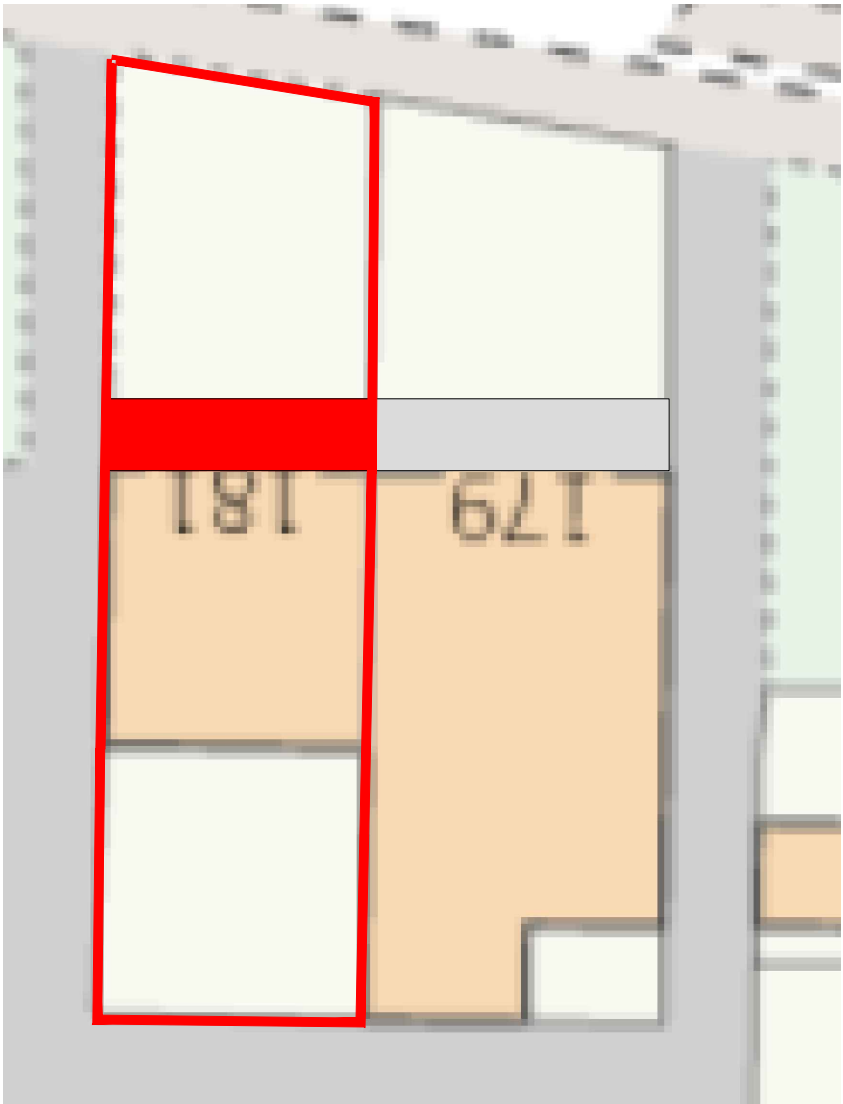 

Site Plan (Scale - 1:200)




Rev	Date	Description
Issued For : INFORMATION PURPOSES ONLY		
Client		
-		
Project		
181 Denmark Road		
Scheme - Drawing Title		
Location & Site Plan		
-/	01	Date 07-02-2025
Project No.	Drawing No.	Revision Scale As Noted @ A3

This drawing is to be read in conjunction with all related drawings. All dimensions must be checked and verified on site before commencing any work or material production. The originator should be notified immediately of any discrepancy.




Ronson
building design


Tel: 07926826016
craig@ronsonbuildingdesign.co.uk

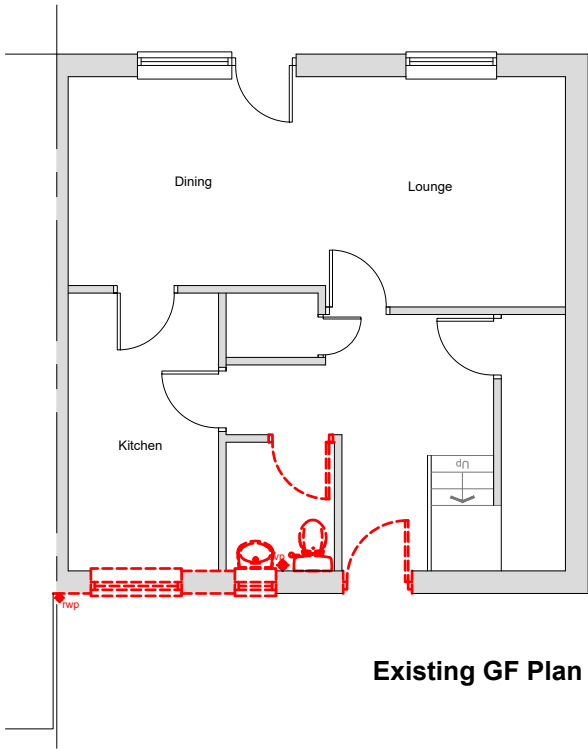

Existing GF Plan

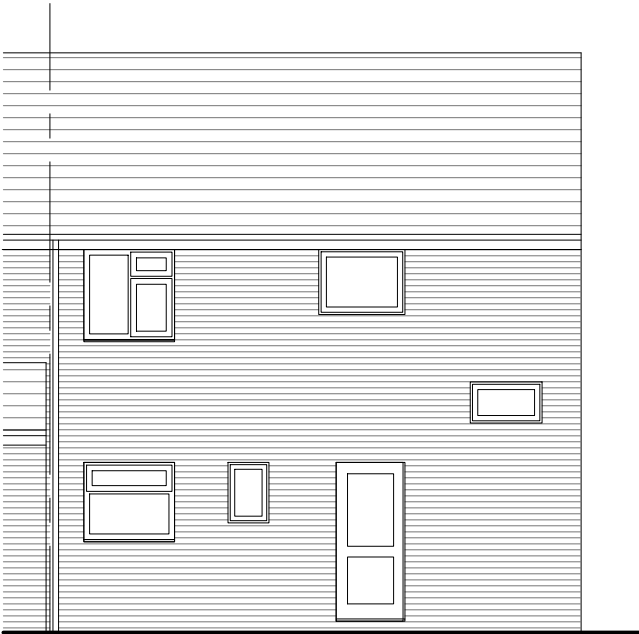

Front Elevation

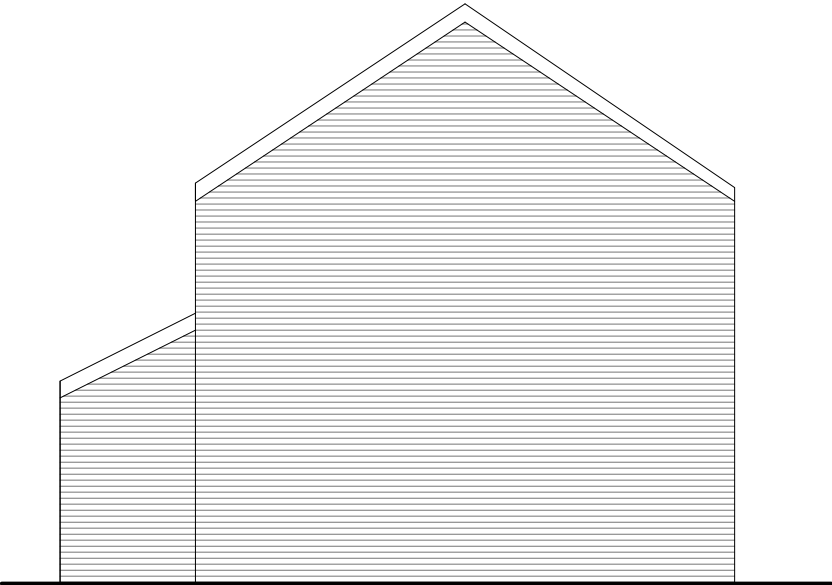

Side Elevation




Rev	Date	Description
Issued For : INFORMATION PURPOSES ONLY		
Client		
-		
Project		
181 Denmark Road		
Scheme - Drawing Title		
Existing Plans		
-/	02	Date 07-02-2025
Project No.	Drawing No.	Revision Scale 1:100 @A3

This drawing is to be read in conjunction with all related drawings. All dimensions must be checked and verified on site before commencing any work or material production. The originator should be notified immediately of any discrepancy.



Ronson
building design

Tel: 07926826016
craig@ronsonbuildingdesign.co.uk

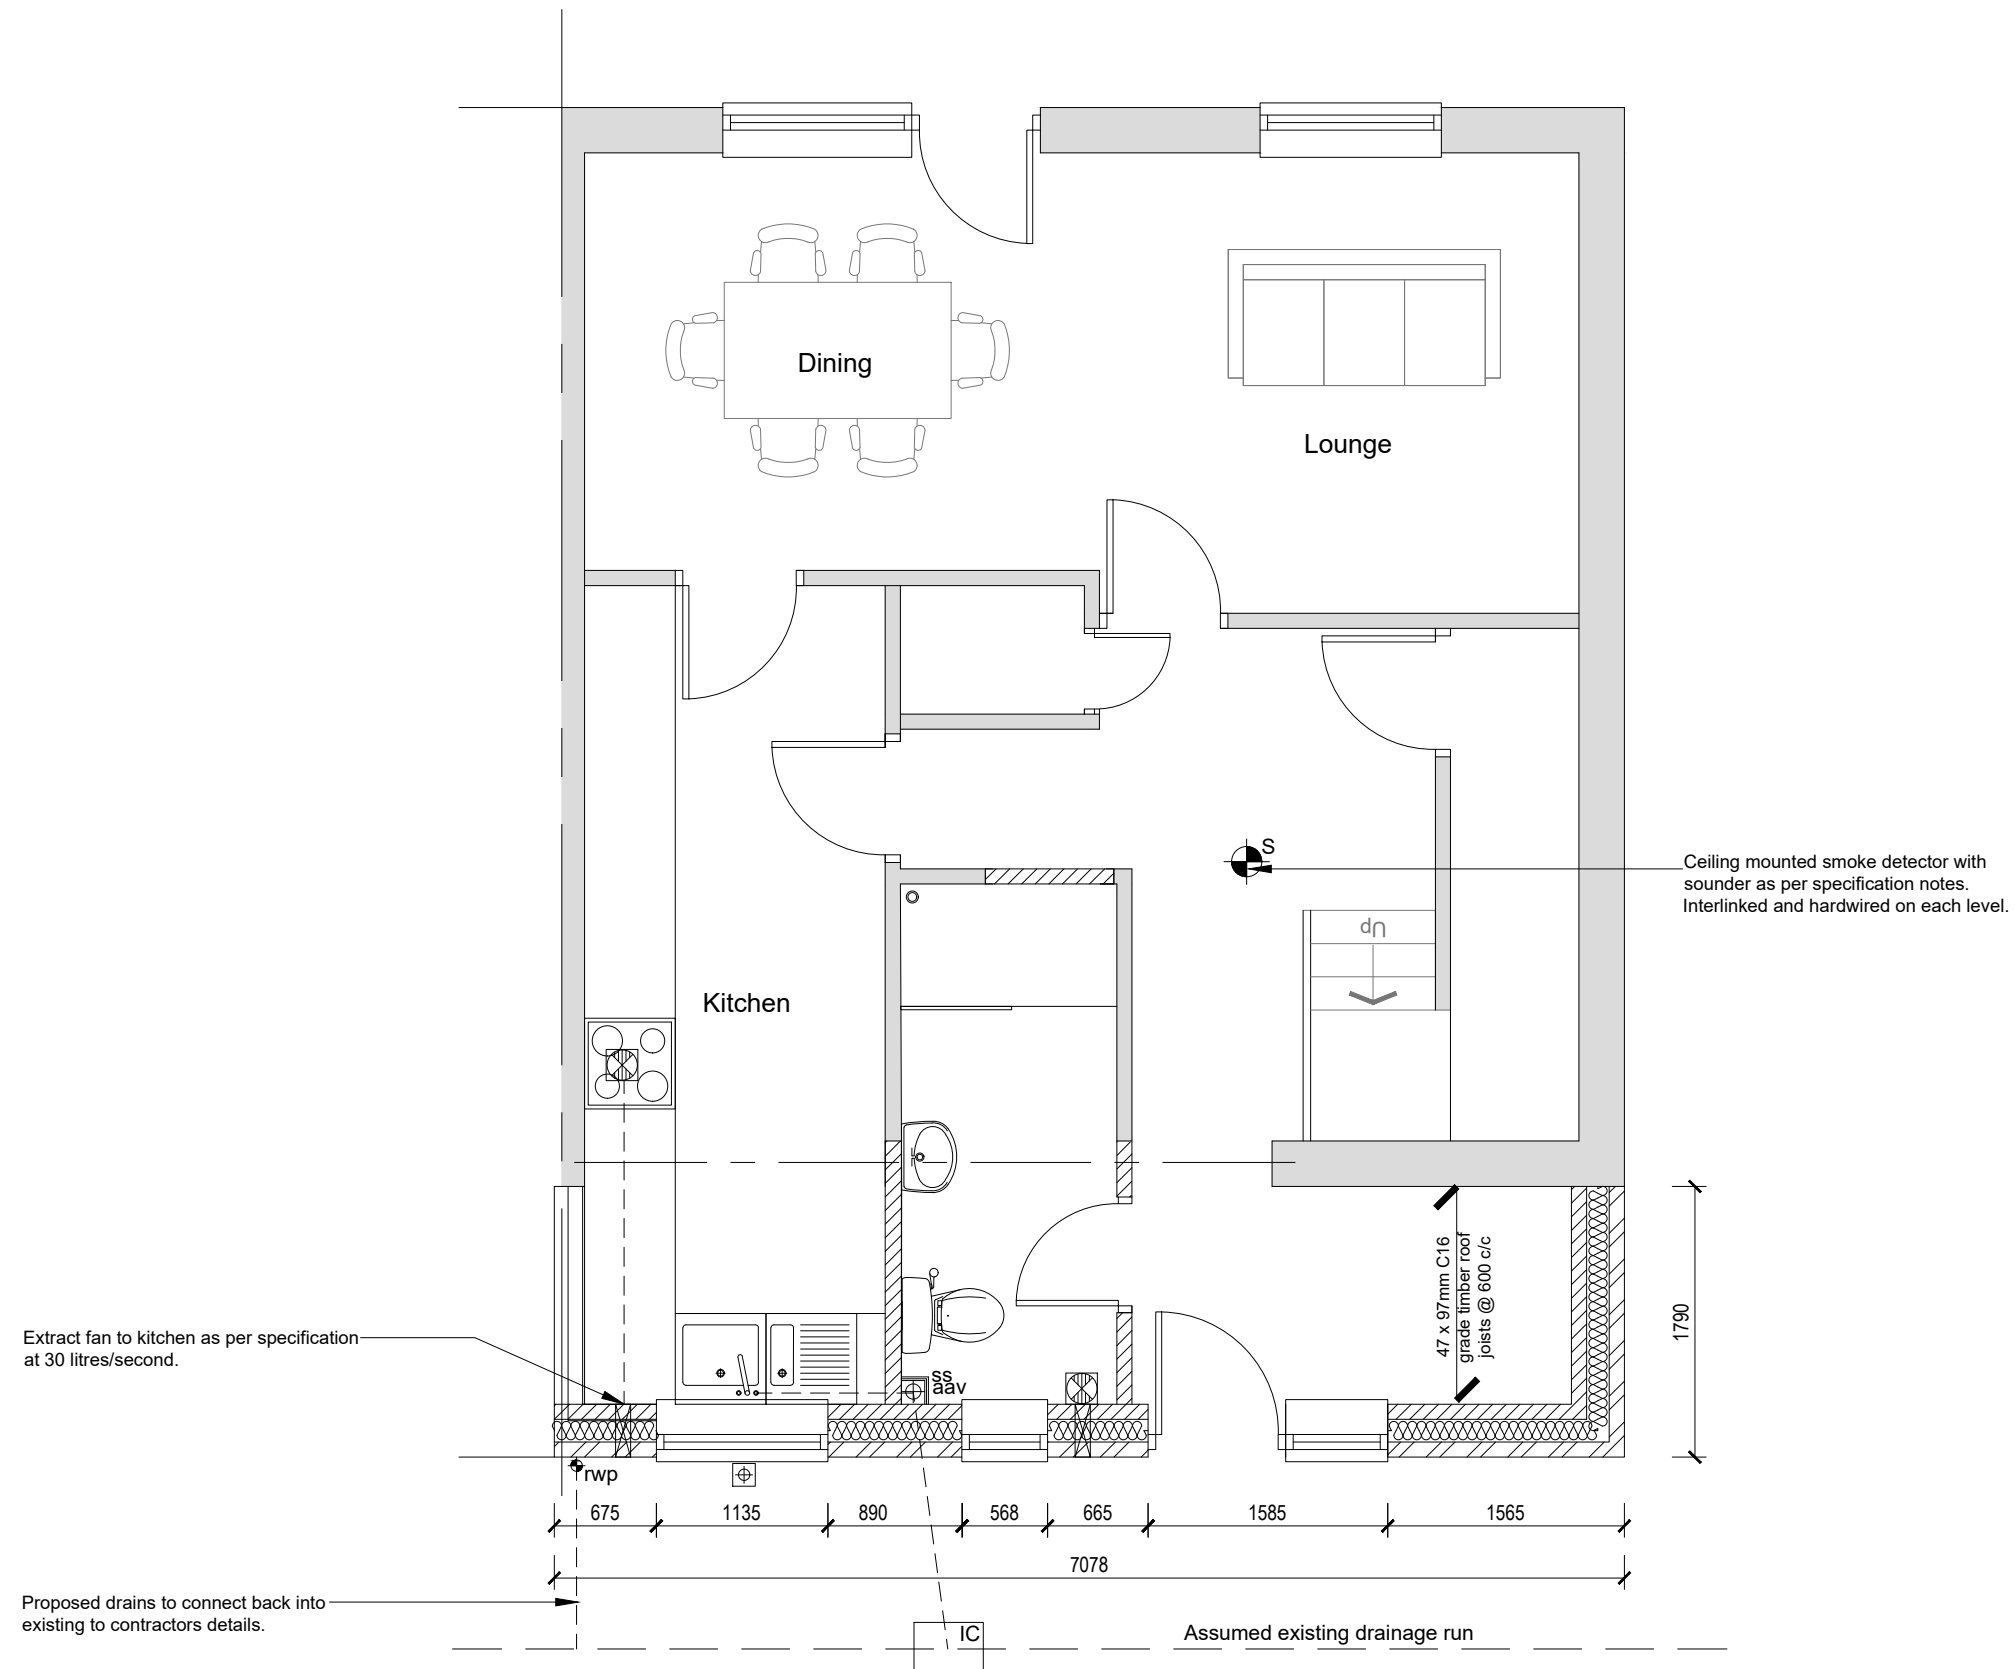

Proposed GF Plan



Rev	Date	Description
Issued For : INFORMATION PURPOSES ONLY		
Client		
-		
Project		
181 Denmark Road		
Scheme - Drawing Title		
Proposed Plans		
-/	03	Date 07-02-2025
Project No.	Drawing No.	Revision Scale 1:50 @A3

This drawing is to be read in conjunction with all related drawings. All dimensions must be checked and verified on site before commencing any work or material production. The originator should be notified immediately of any discrepancy.



Ronson
building design

Tel: 07926826016
craig@ronsonbuildingdesign.co.uk



Rev	Date	Description
-----	------	-------------

Issued For : **INFORMATION PURPOSES ONLY**

Client
-

Project
181 Denmark Road

Scheme - Drawing Title
Proposed Elevations

-/	04	-	Date	07-02-2025
Project No.	Drawing No.	Revision	Scale	1:75 @A3