

SPACES KEY

- RESTAURANT HALL
- CAFE HALL
- OFFICE

DRAINAGE KEY

- Existing drainage
- Proposed drainage pipes

WALLS & PARTITIONS FINISHES KEY

- Existing exposed brick
- Existing wall paint
- Existing Non-original Plasterboard
- Proposed Plasterboard/Cladding


General Notes:

All site dimensions shall be verified by the Contractor on site prior to commencing any works.

Design intent drawing only. Construction to comply with latest building regulation requirements.


This drawing is the property of "Studio Tashkeel Architecture Ltd." and copyright is reserved by them. The drawing is not to be copied or disclosed by or to any unauthorised persons without the prior written consent of Studio Tashkeel Architecture Ltd.

B	Steam supply&Lift added	17/12/25	MS	MK	
A	Cafe RS removed	11/6/25	MS	MK	
/	Annotation added	26/11/24	MS	MK	
	First Issue				
Rev	Description	Date	Dr by	App by	


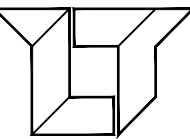


**STUDIO TASHKEEL
ARCHITECTURE LTD.**
1-3 Ashton Lane,
Sale M33 6WT
United Kingdom
T +44(0)1615465395
E info@StudioTashkeel.com
www.studiotashkeel.com

client name		
Kathy Yingyue Cui		
project		
44-46 Faulkner Street, Manchester		
drawing		
GA Proposed Basement and Ground Plans		
project number		scale
24_055		1:100 @ A2
drawing number	rev	issue status
PL_006	B	Planning
This drawing is to be read in conjunction with all related drawings. All dimensions must be checked and verified on site before commencing any work or producing shop drawings. The originator should be notified immediately of any discrepancy. This drawing is copyright and remains the property of Studio Tashkeel Architecture Ltd.		

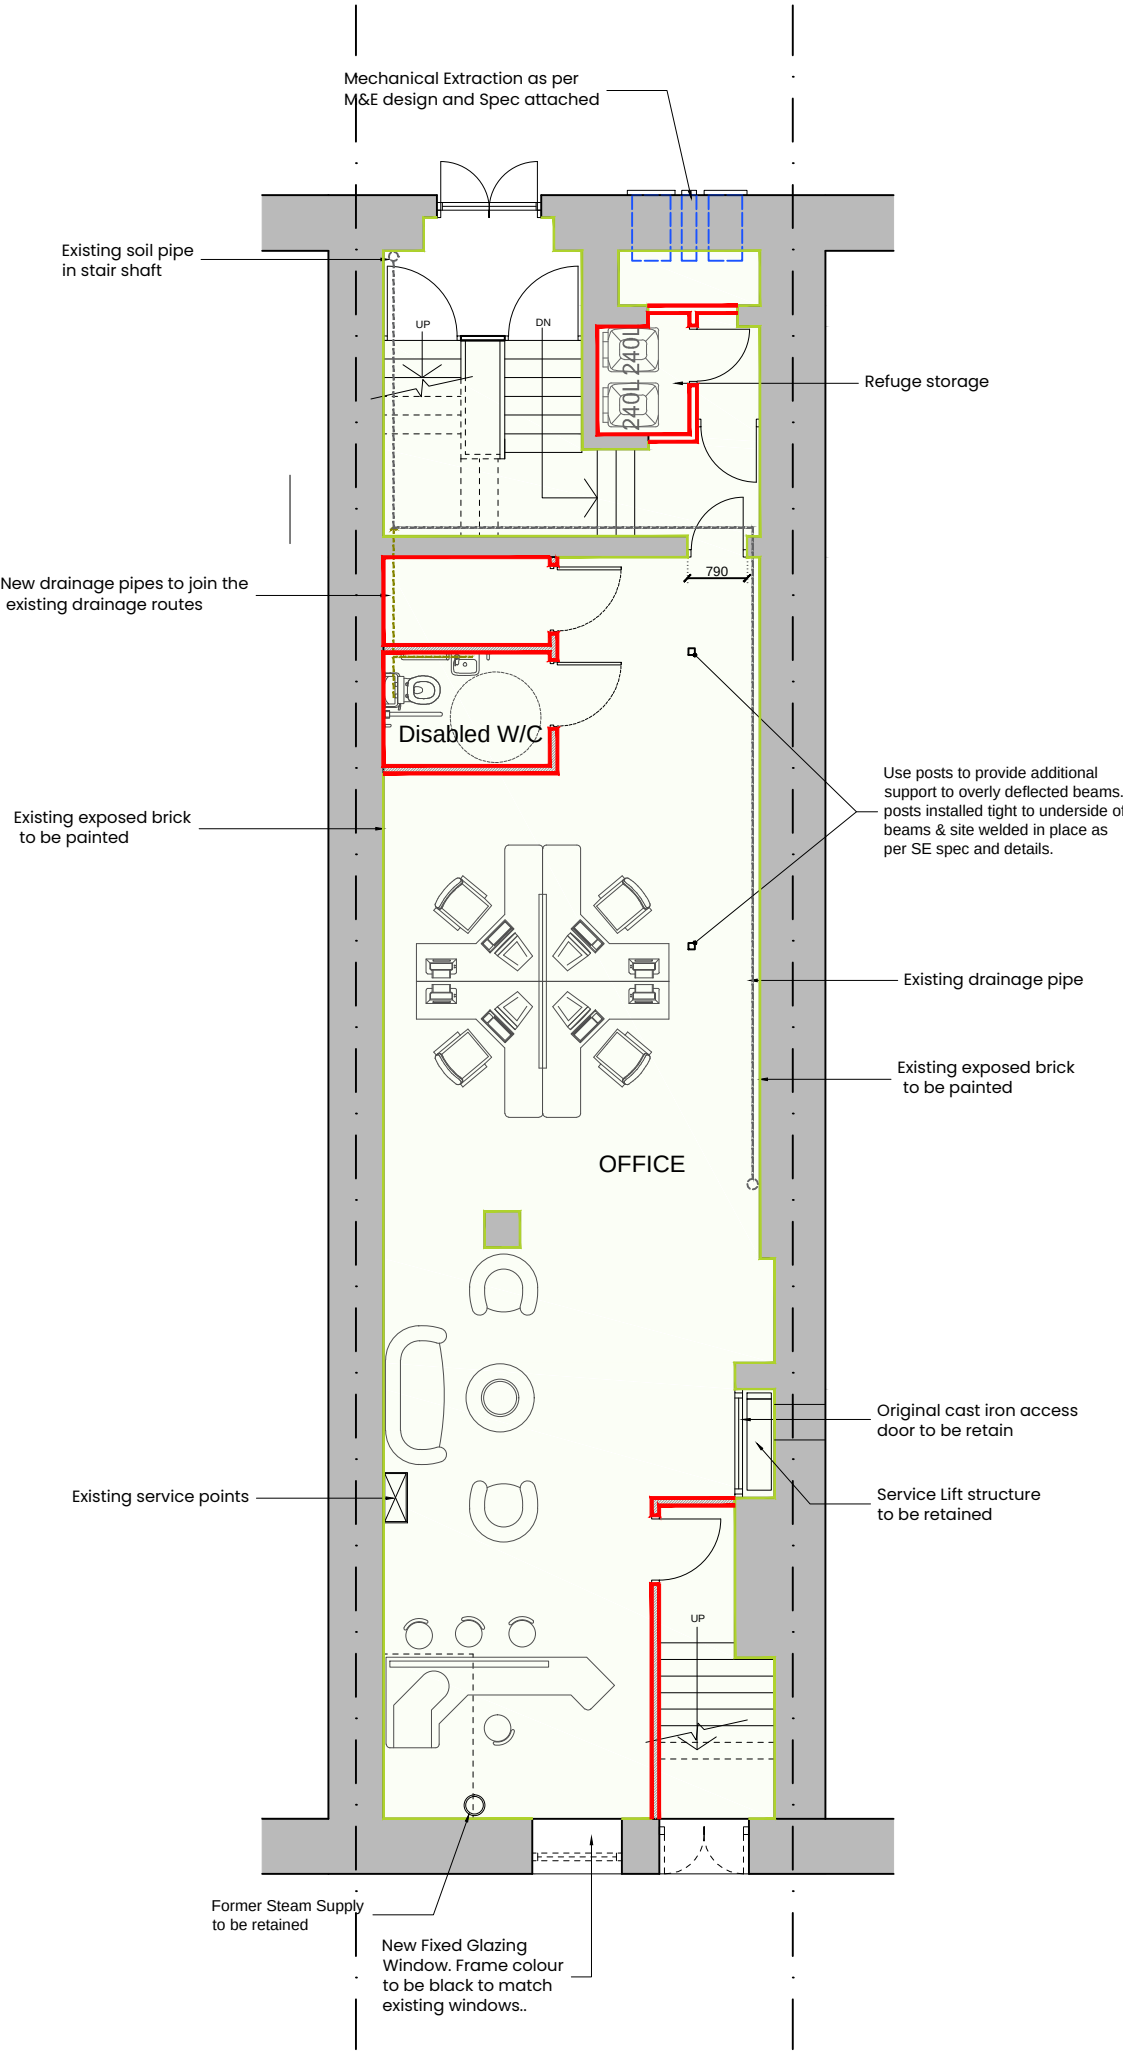

GA Proposed Basement Plan
Scale 1:100 @ A2

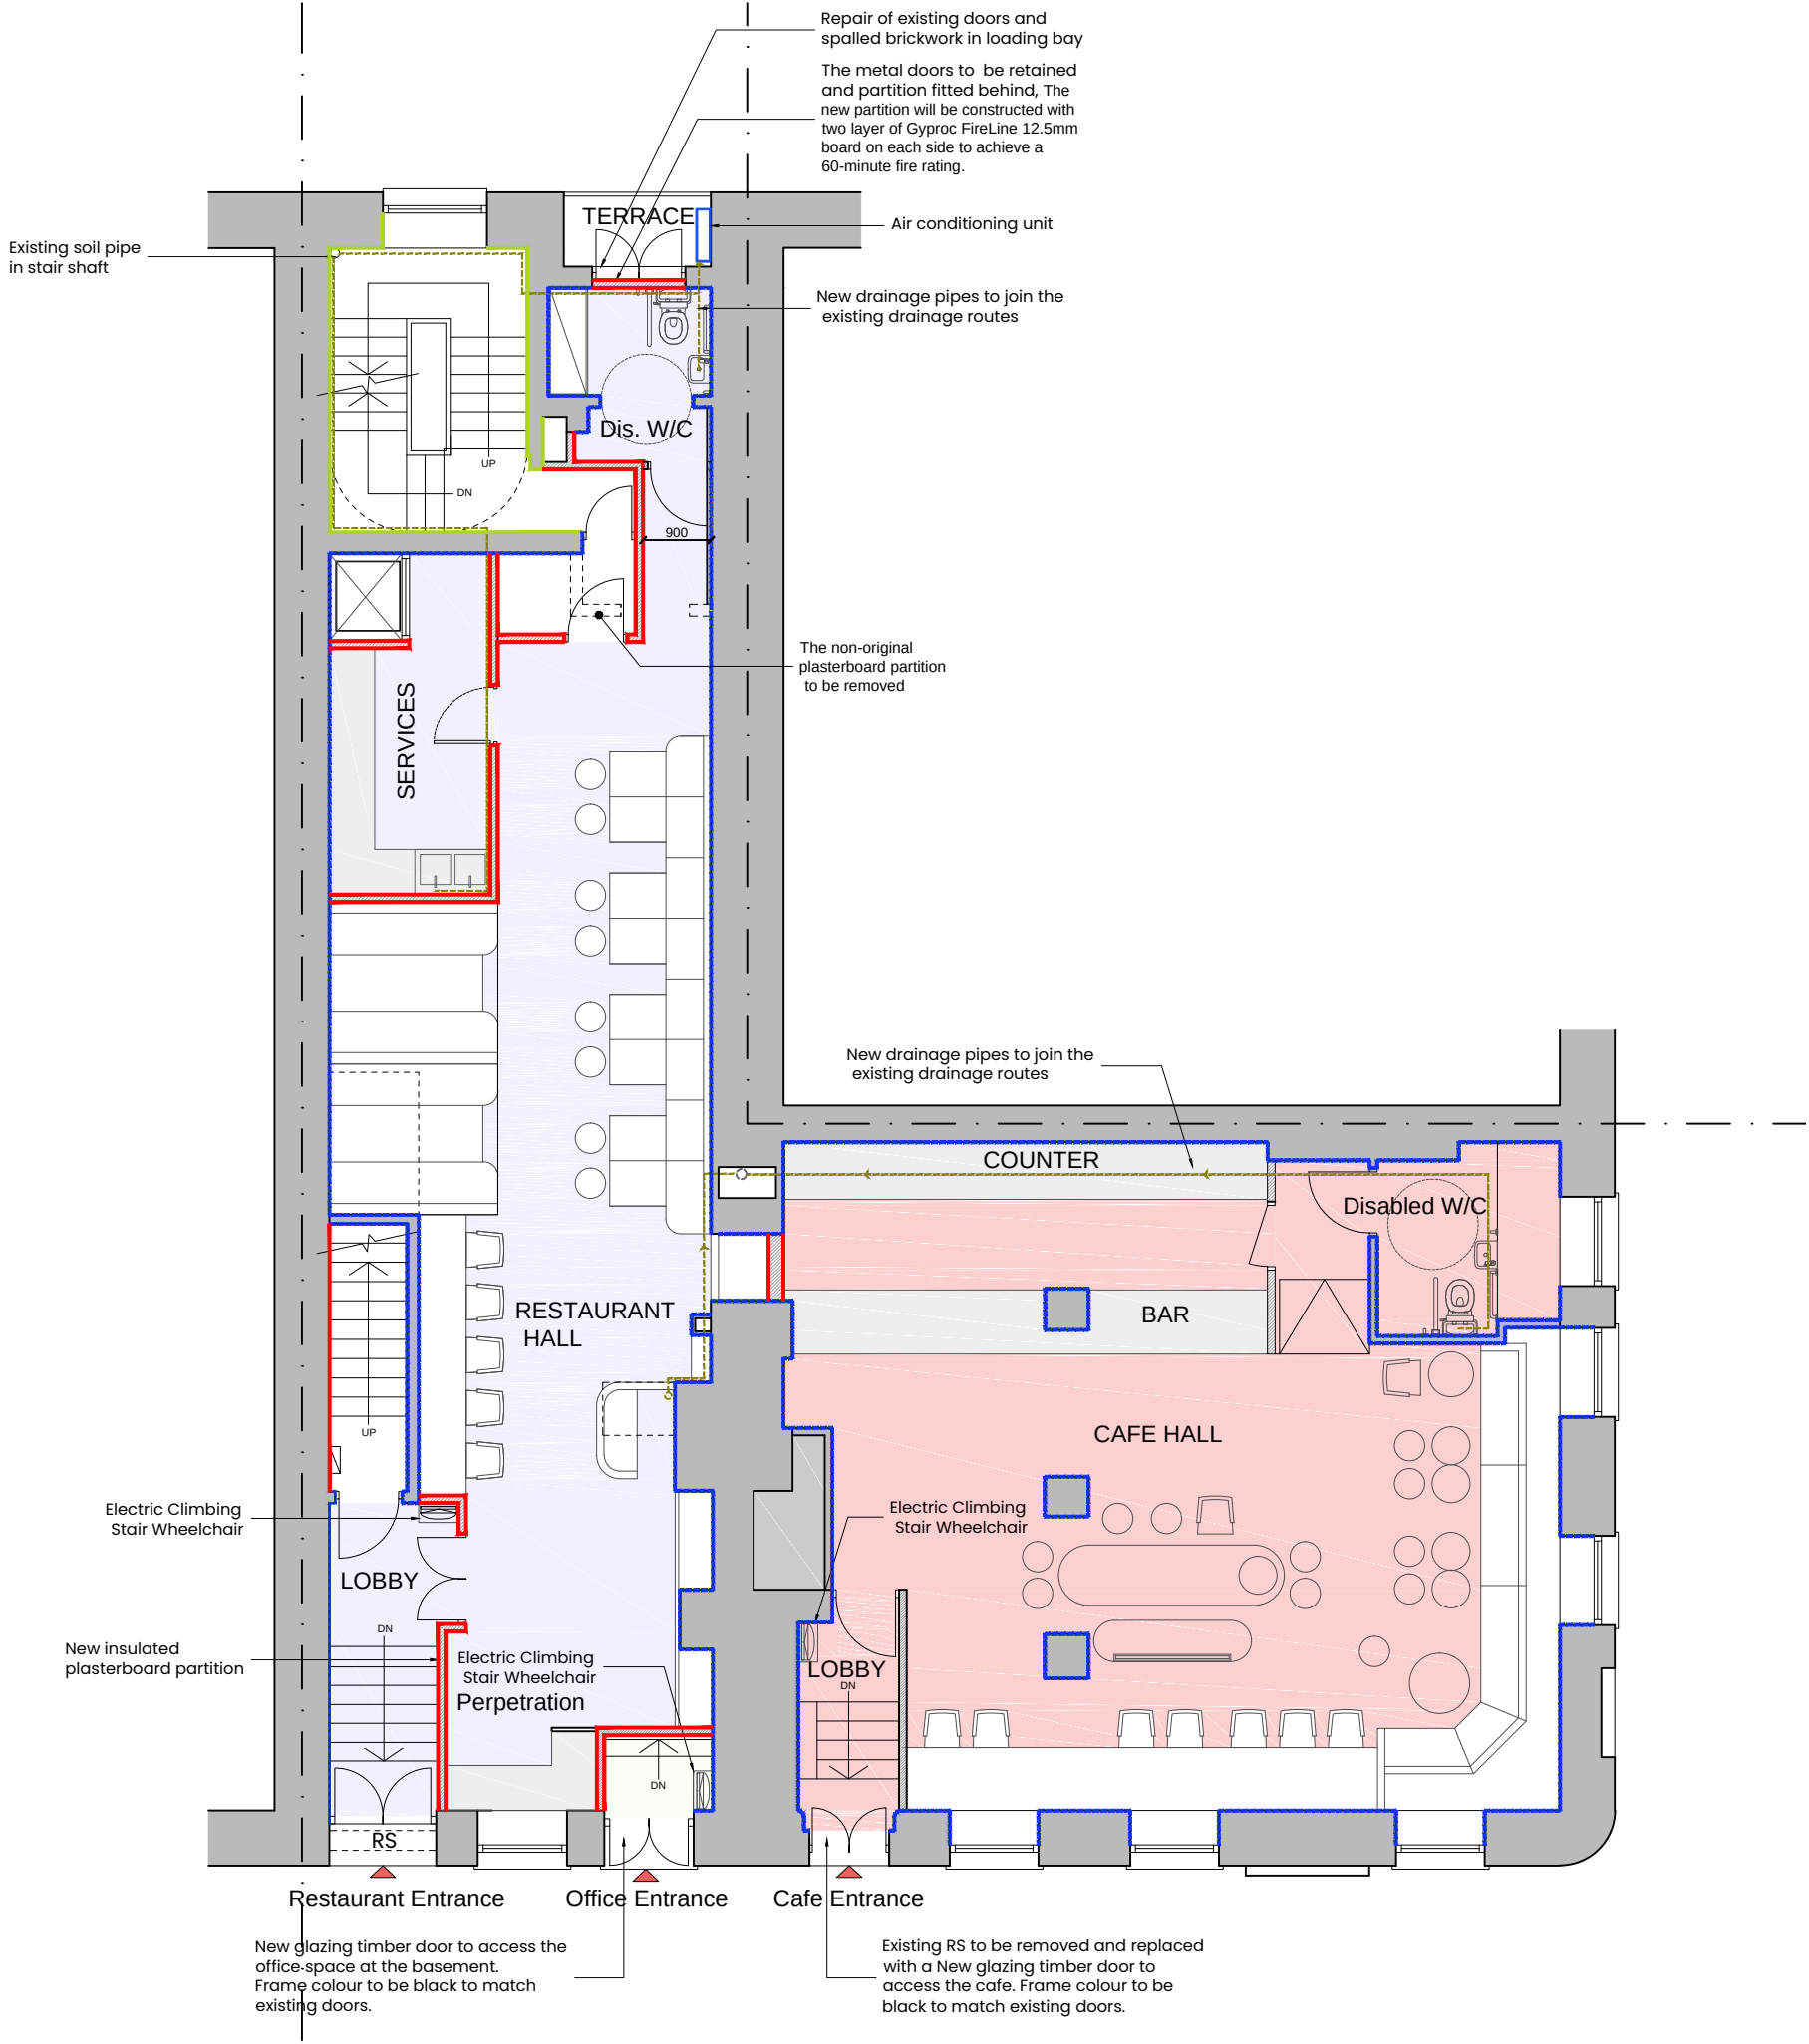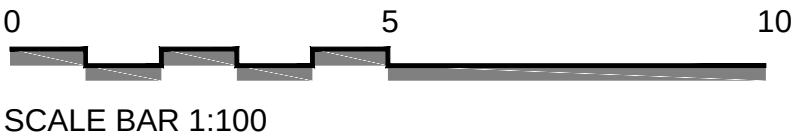

GA Proposed Ground Floor Plan
Scale 1:100 @ A2

