




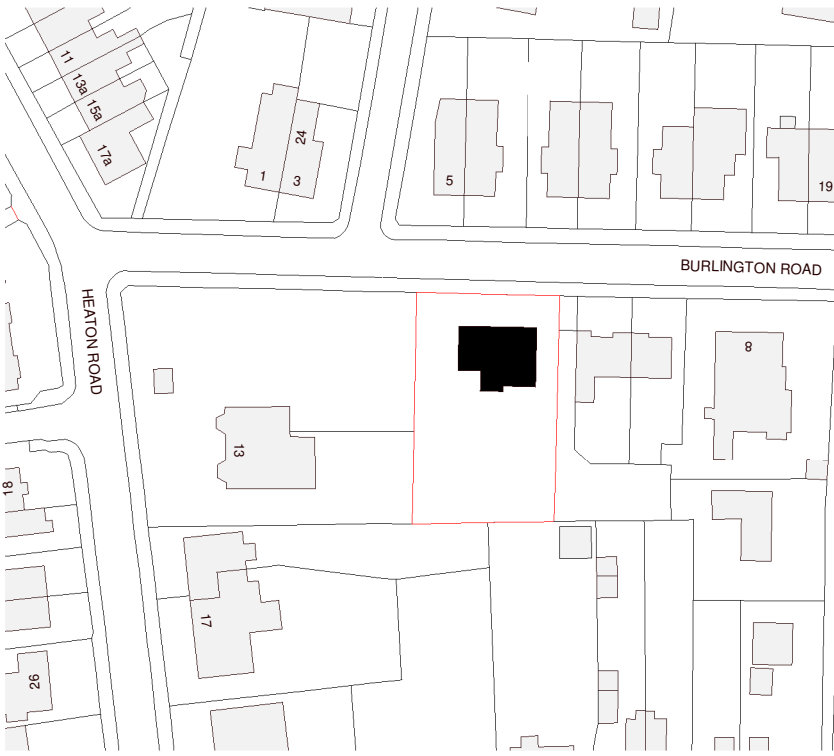

 


EXISTING FLOOR PLANS - BASEMENT

1 : 50

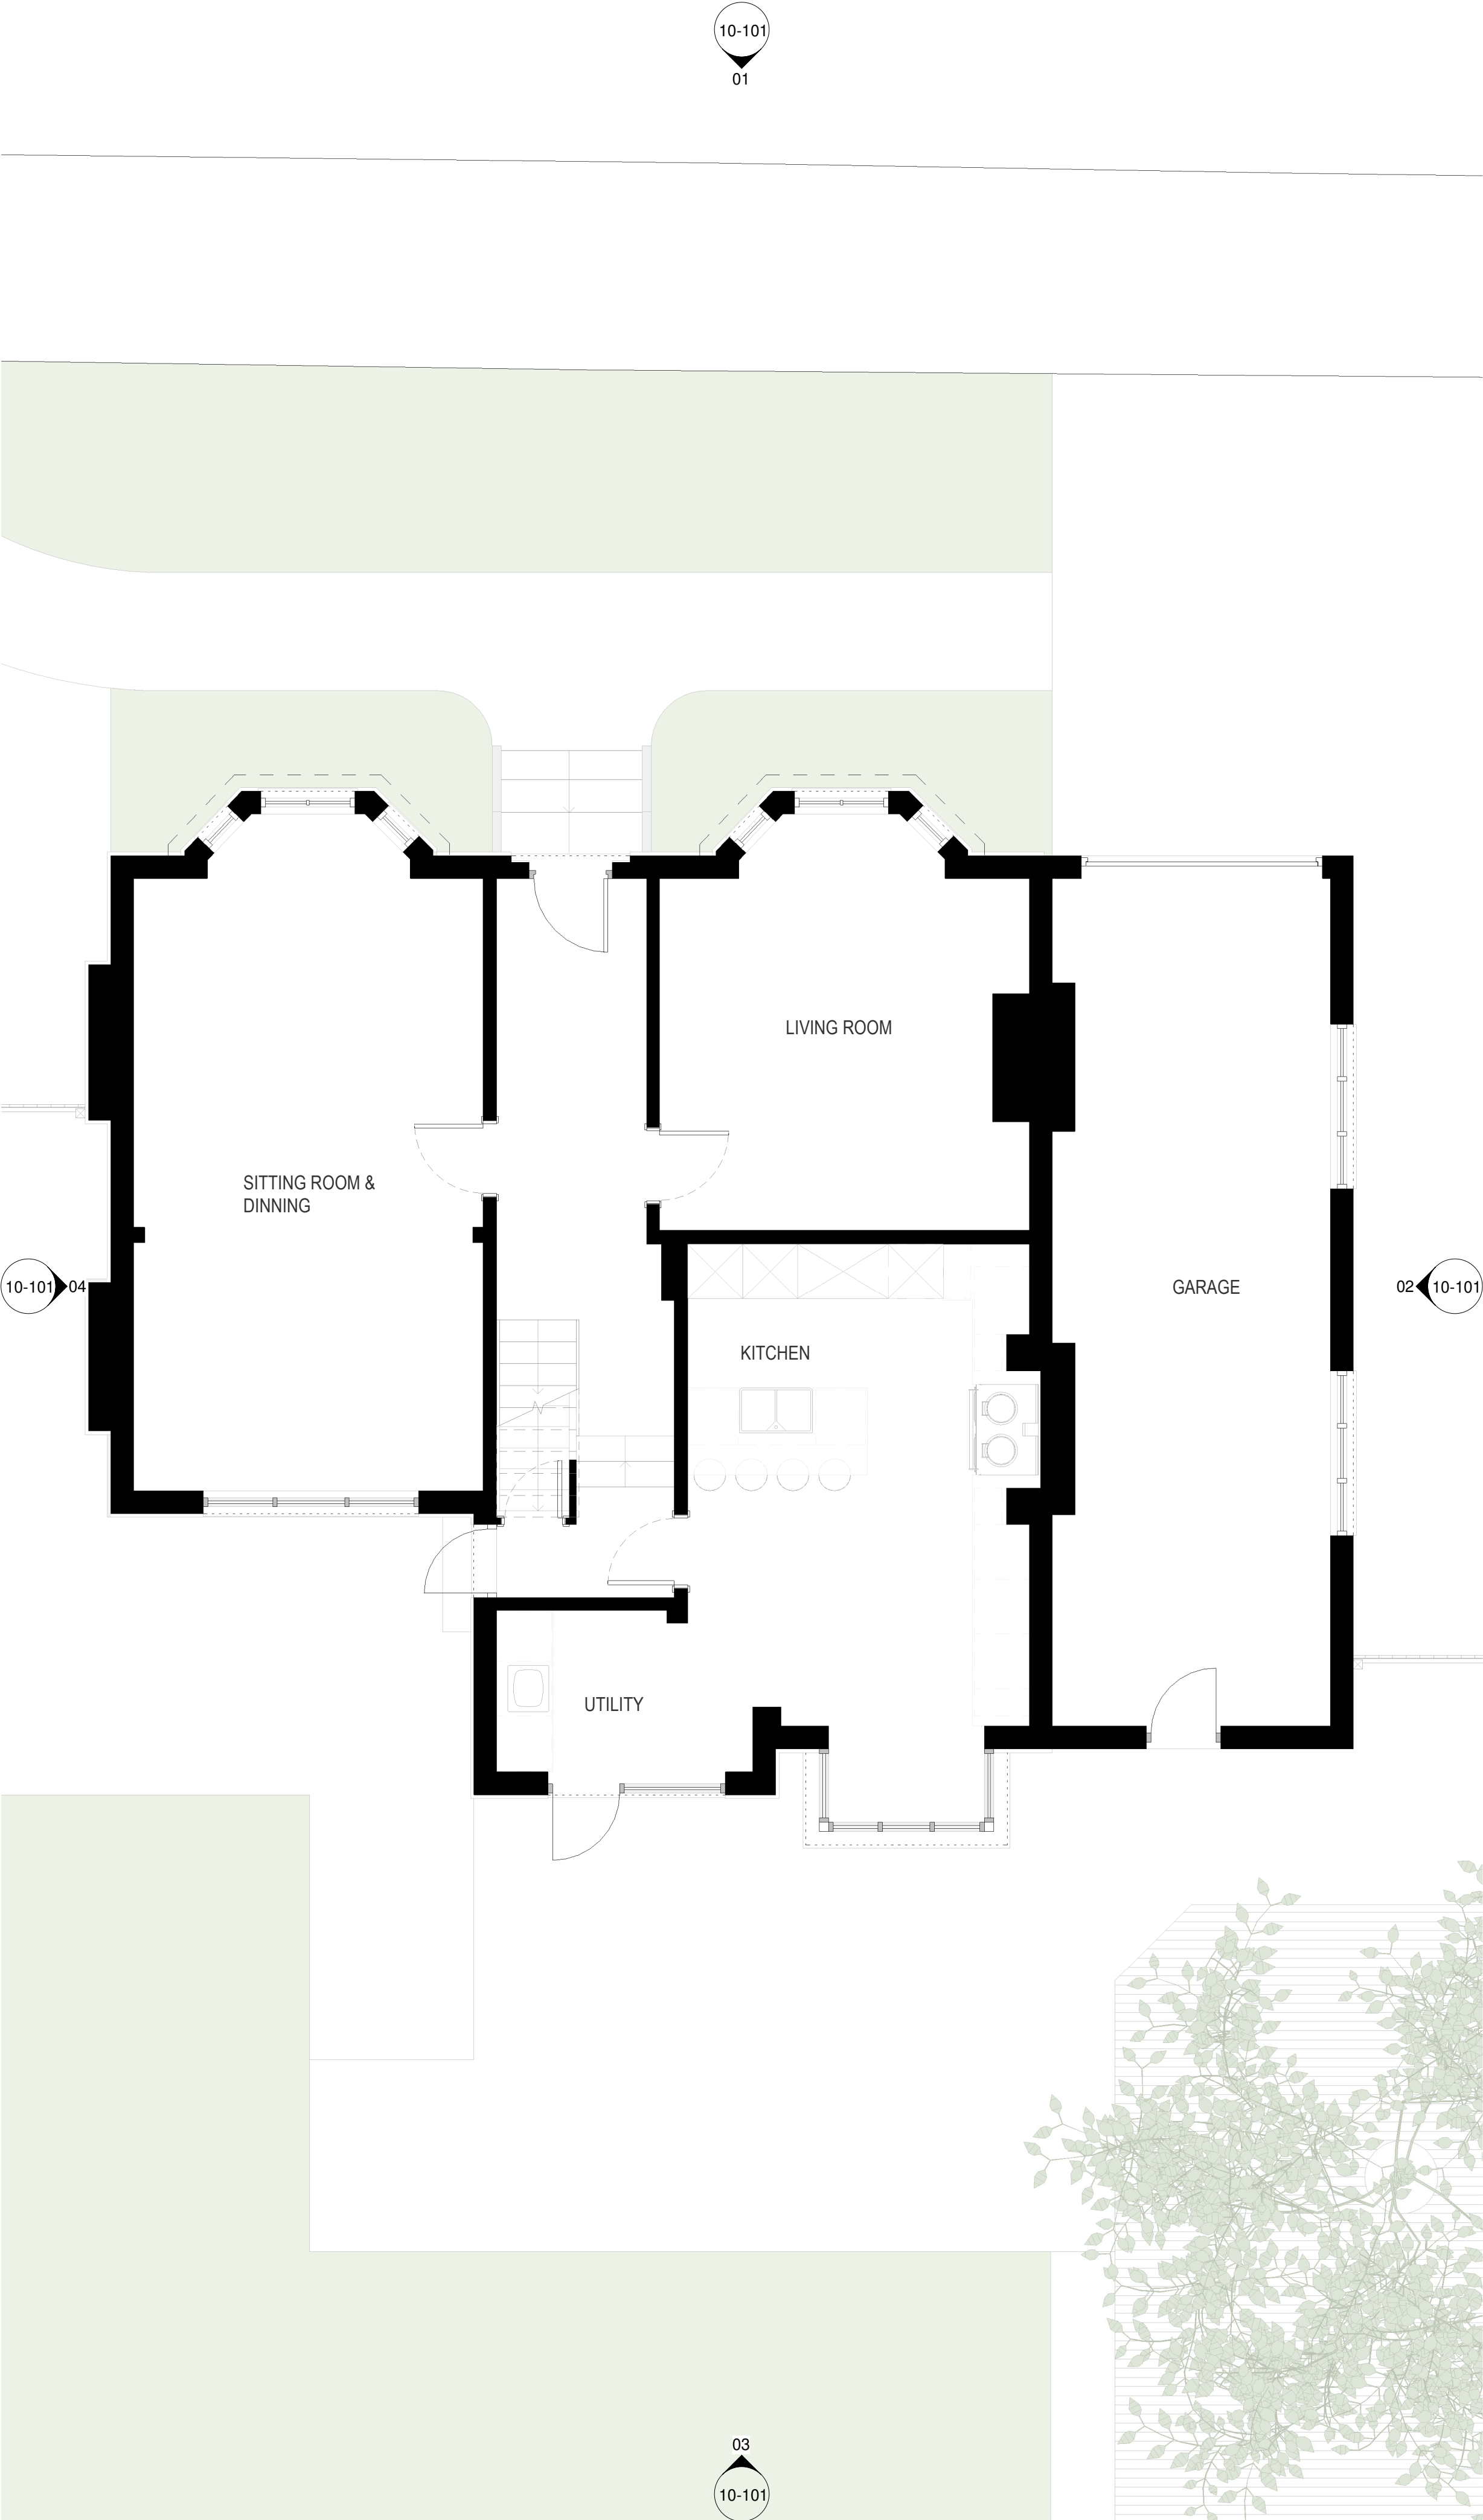

EXISTING FLOOR PLANS - GROUND FLOOR

1 : 50

 

Location Plan

North Point

GTA North Limited Copyright. Guy Taylor Associates is a trading name of GTA North Limited.

Drawing Notes:

Rev:	Description:	Revised By:	Issue Date:
PL01	PLANNING ISSUE	CR	23.02.2026
PL02	PLANNING ISSUE	CR	05.03.2026

Project:

2 BURLINGTON RD
M20 4PY

Drawing Title:

EXISTING FLOOR PLANS
1 OF 2

Scale:	1 : 50@A1	Original Issue Date:
Original Drawn By:	AM	Original Checked by: CR


Drawing Number:	Revision:
26-0003-10-002	PL02

Reason For Issue:

PLANNING APPROVAL

Swan Buildings
20 Swan Street Manchester M4 5J
T: 0161 826 1042 M:07914 402 101
manchester@guytaylorassociates.co.uk
www.guytaylorassociates.co.uk



GUY
TAYLOR
ASSOCIATES

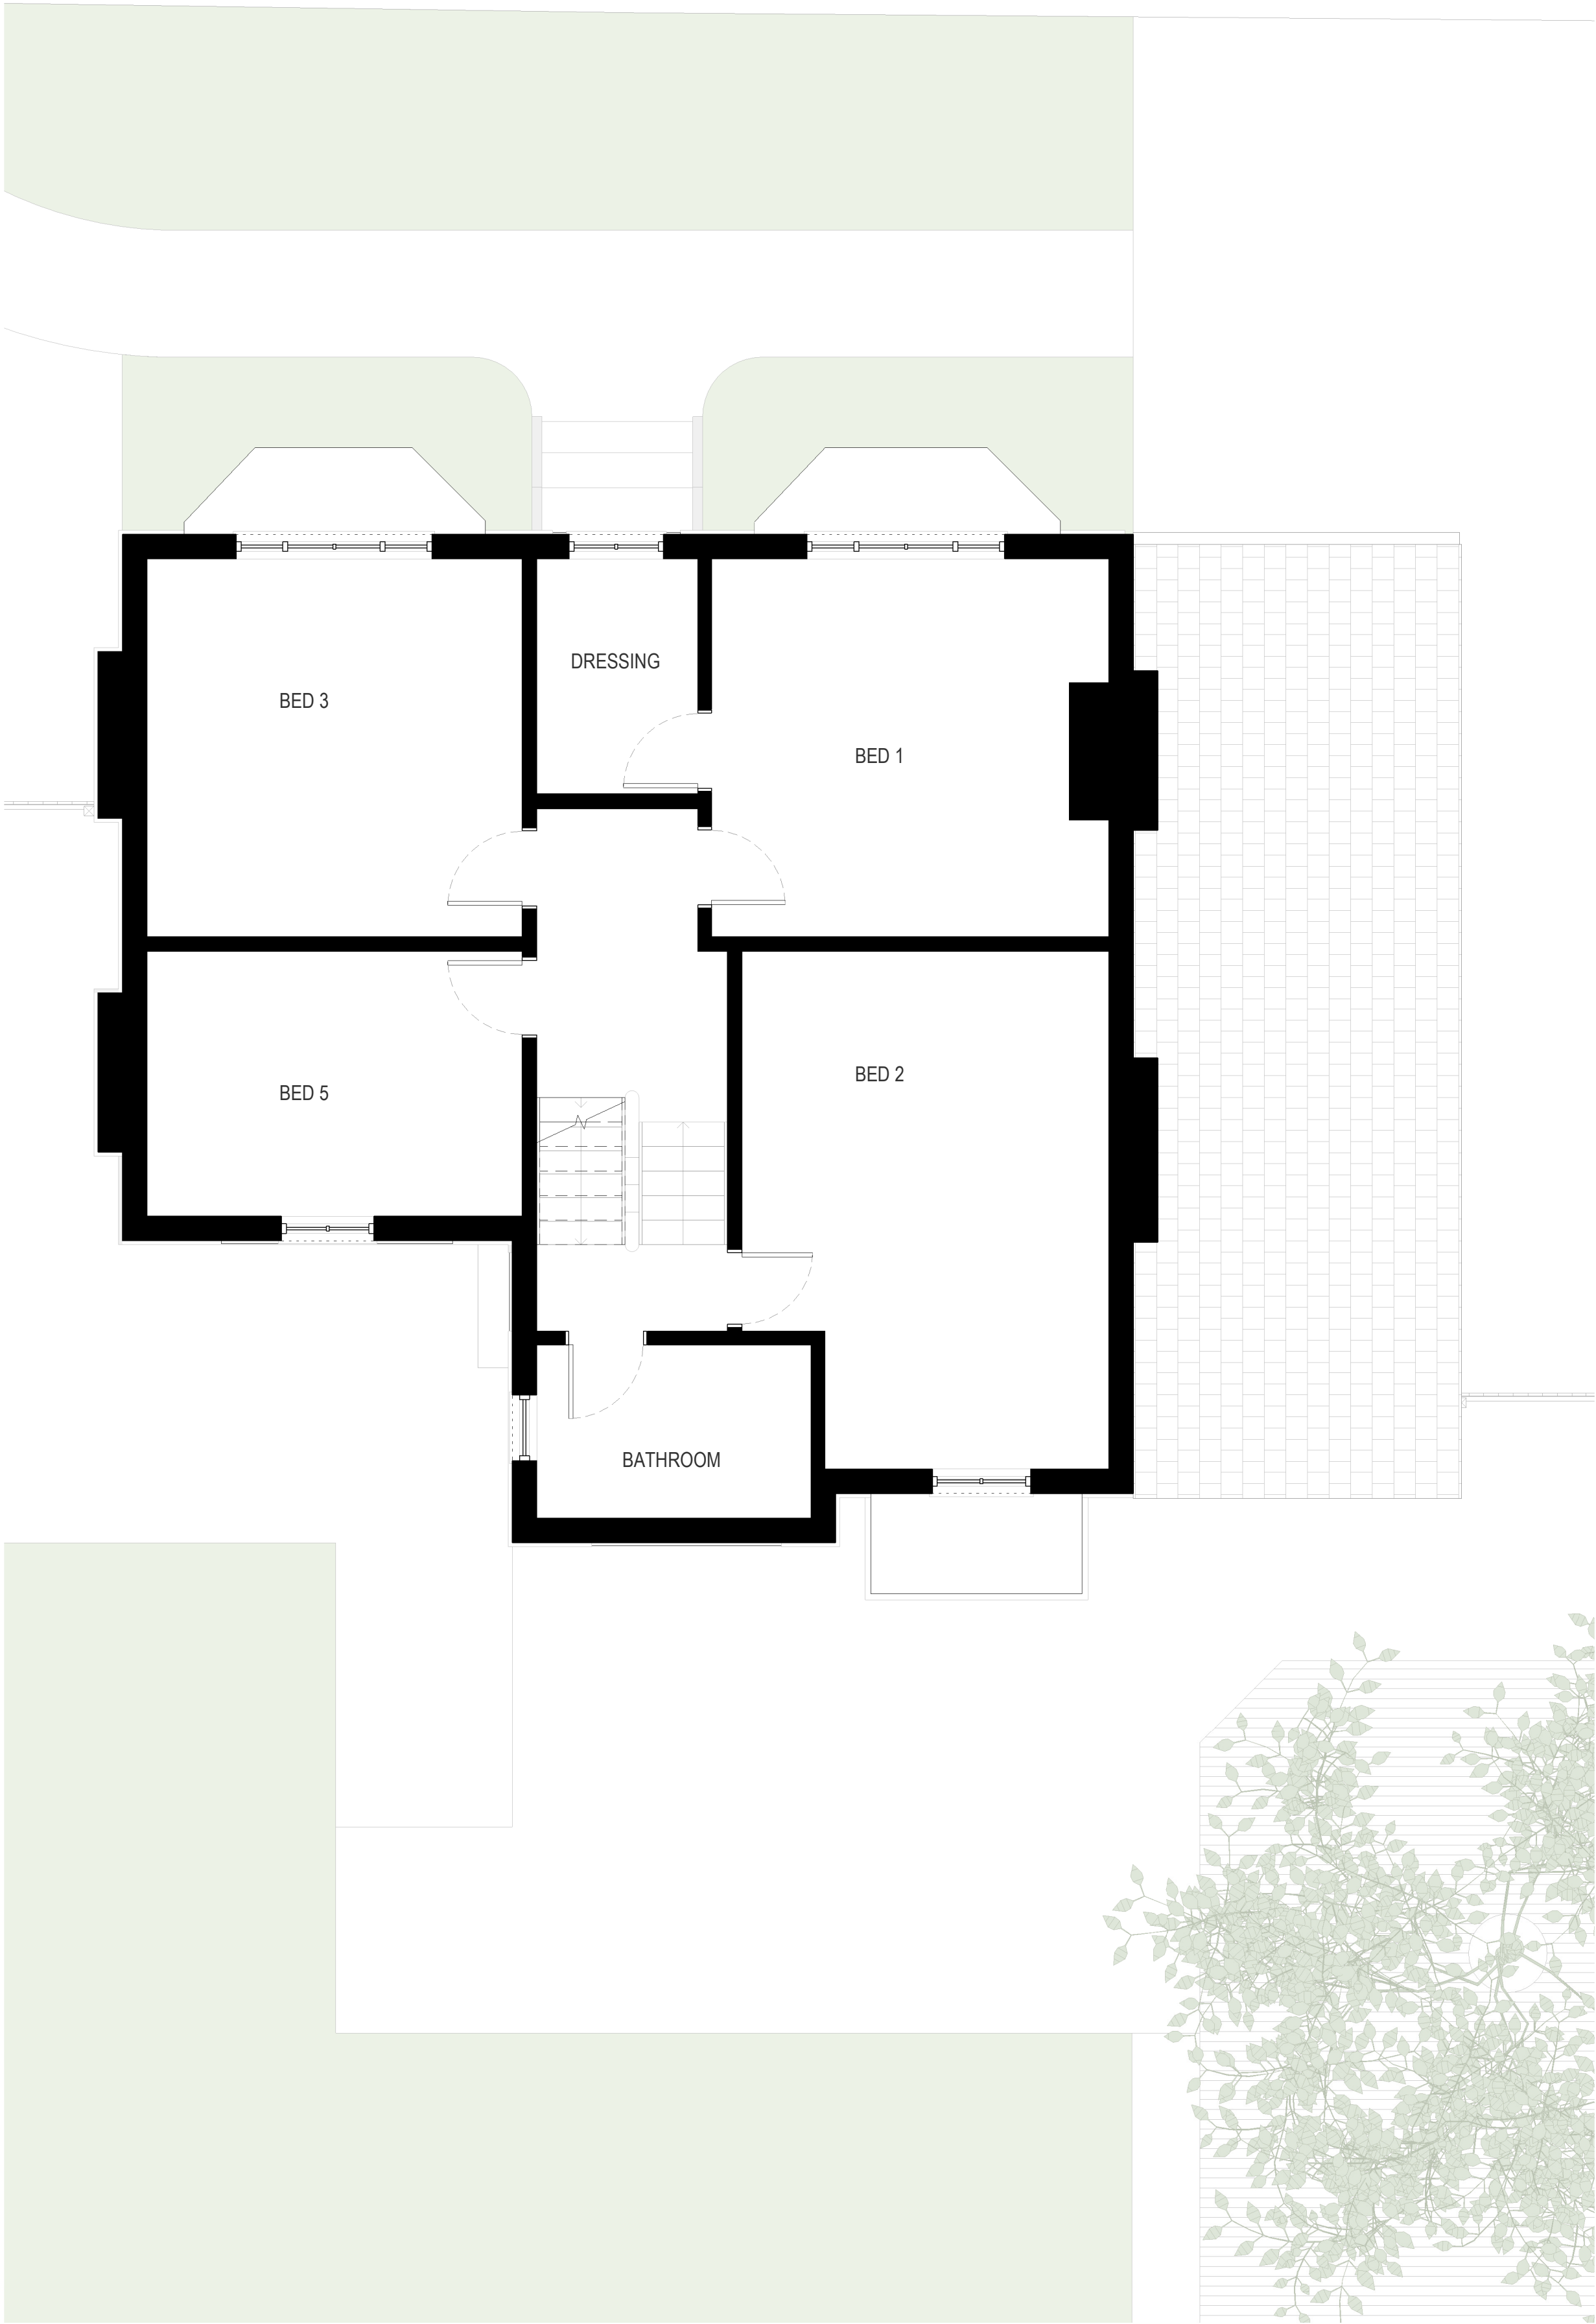

EXISTING FLOOR PLANS - FIRST FLOOR
1 : 50



EXISTING FLOOR PLANS - SECOND FLOOR
1 : 50

 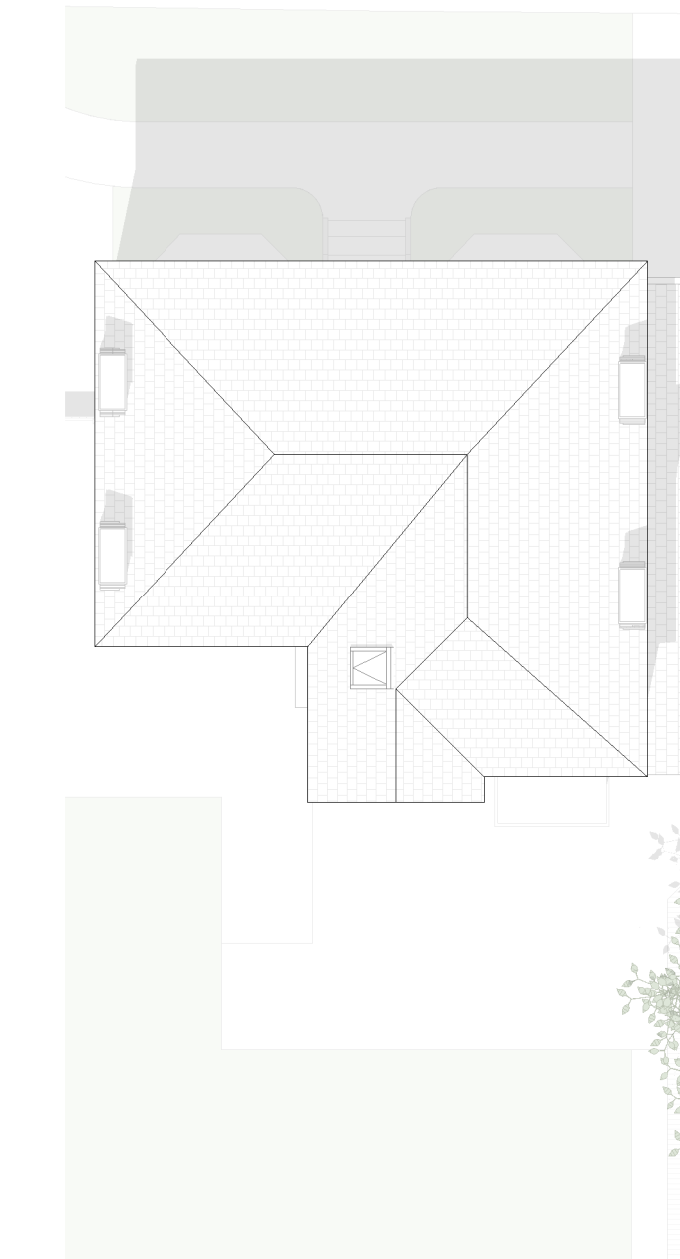

EXISTING FLOOR PLANS - ROOF
1 : 150

Rev:	Description:	Revised By:	Issue Date:
PL01	PLANNING ISSUE	CR	23.02.2026
PL02	PLANNING ISSUE	CR	05.03.2026

Project:
2 BURLINGTON RD
M20 4PY

Drawing Title:
EXISTING FLOOR PLANS
2 OF 2

Scale:	As indicated@A1	Original Issue Date:
Original Drawn By:	AM	Original Checked by: CR

Drawing Number:	26-0003-10-003	Revision:	PL02
-----------------	----------------	-----------	------

Reason For Issue:
PLANNING APPROVAL


Swan Buildings
20 Swan Street Manchester M4 5J
T: 0161 826 1042 M:07914 402 101
manchester@guytaylorassociates.co.uk
www.guytaylorassociates.co.uk





01 EXISTING ELEVATIONS - NORTH

1 : 50

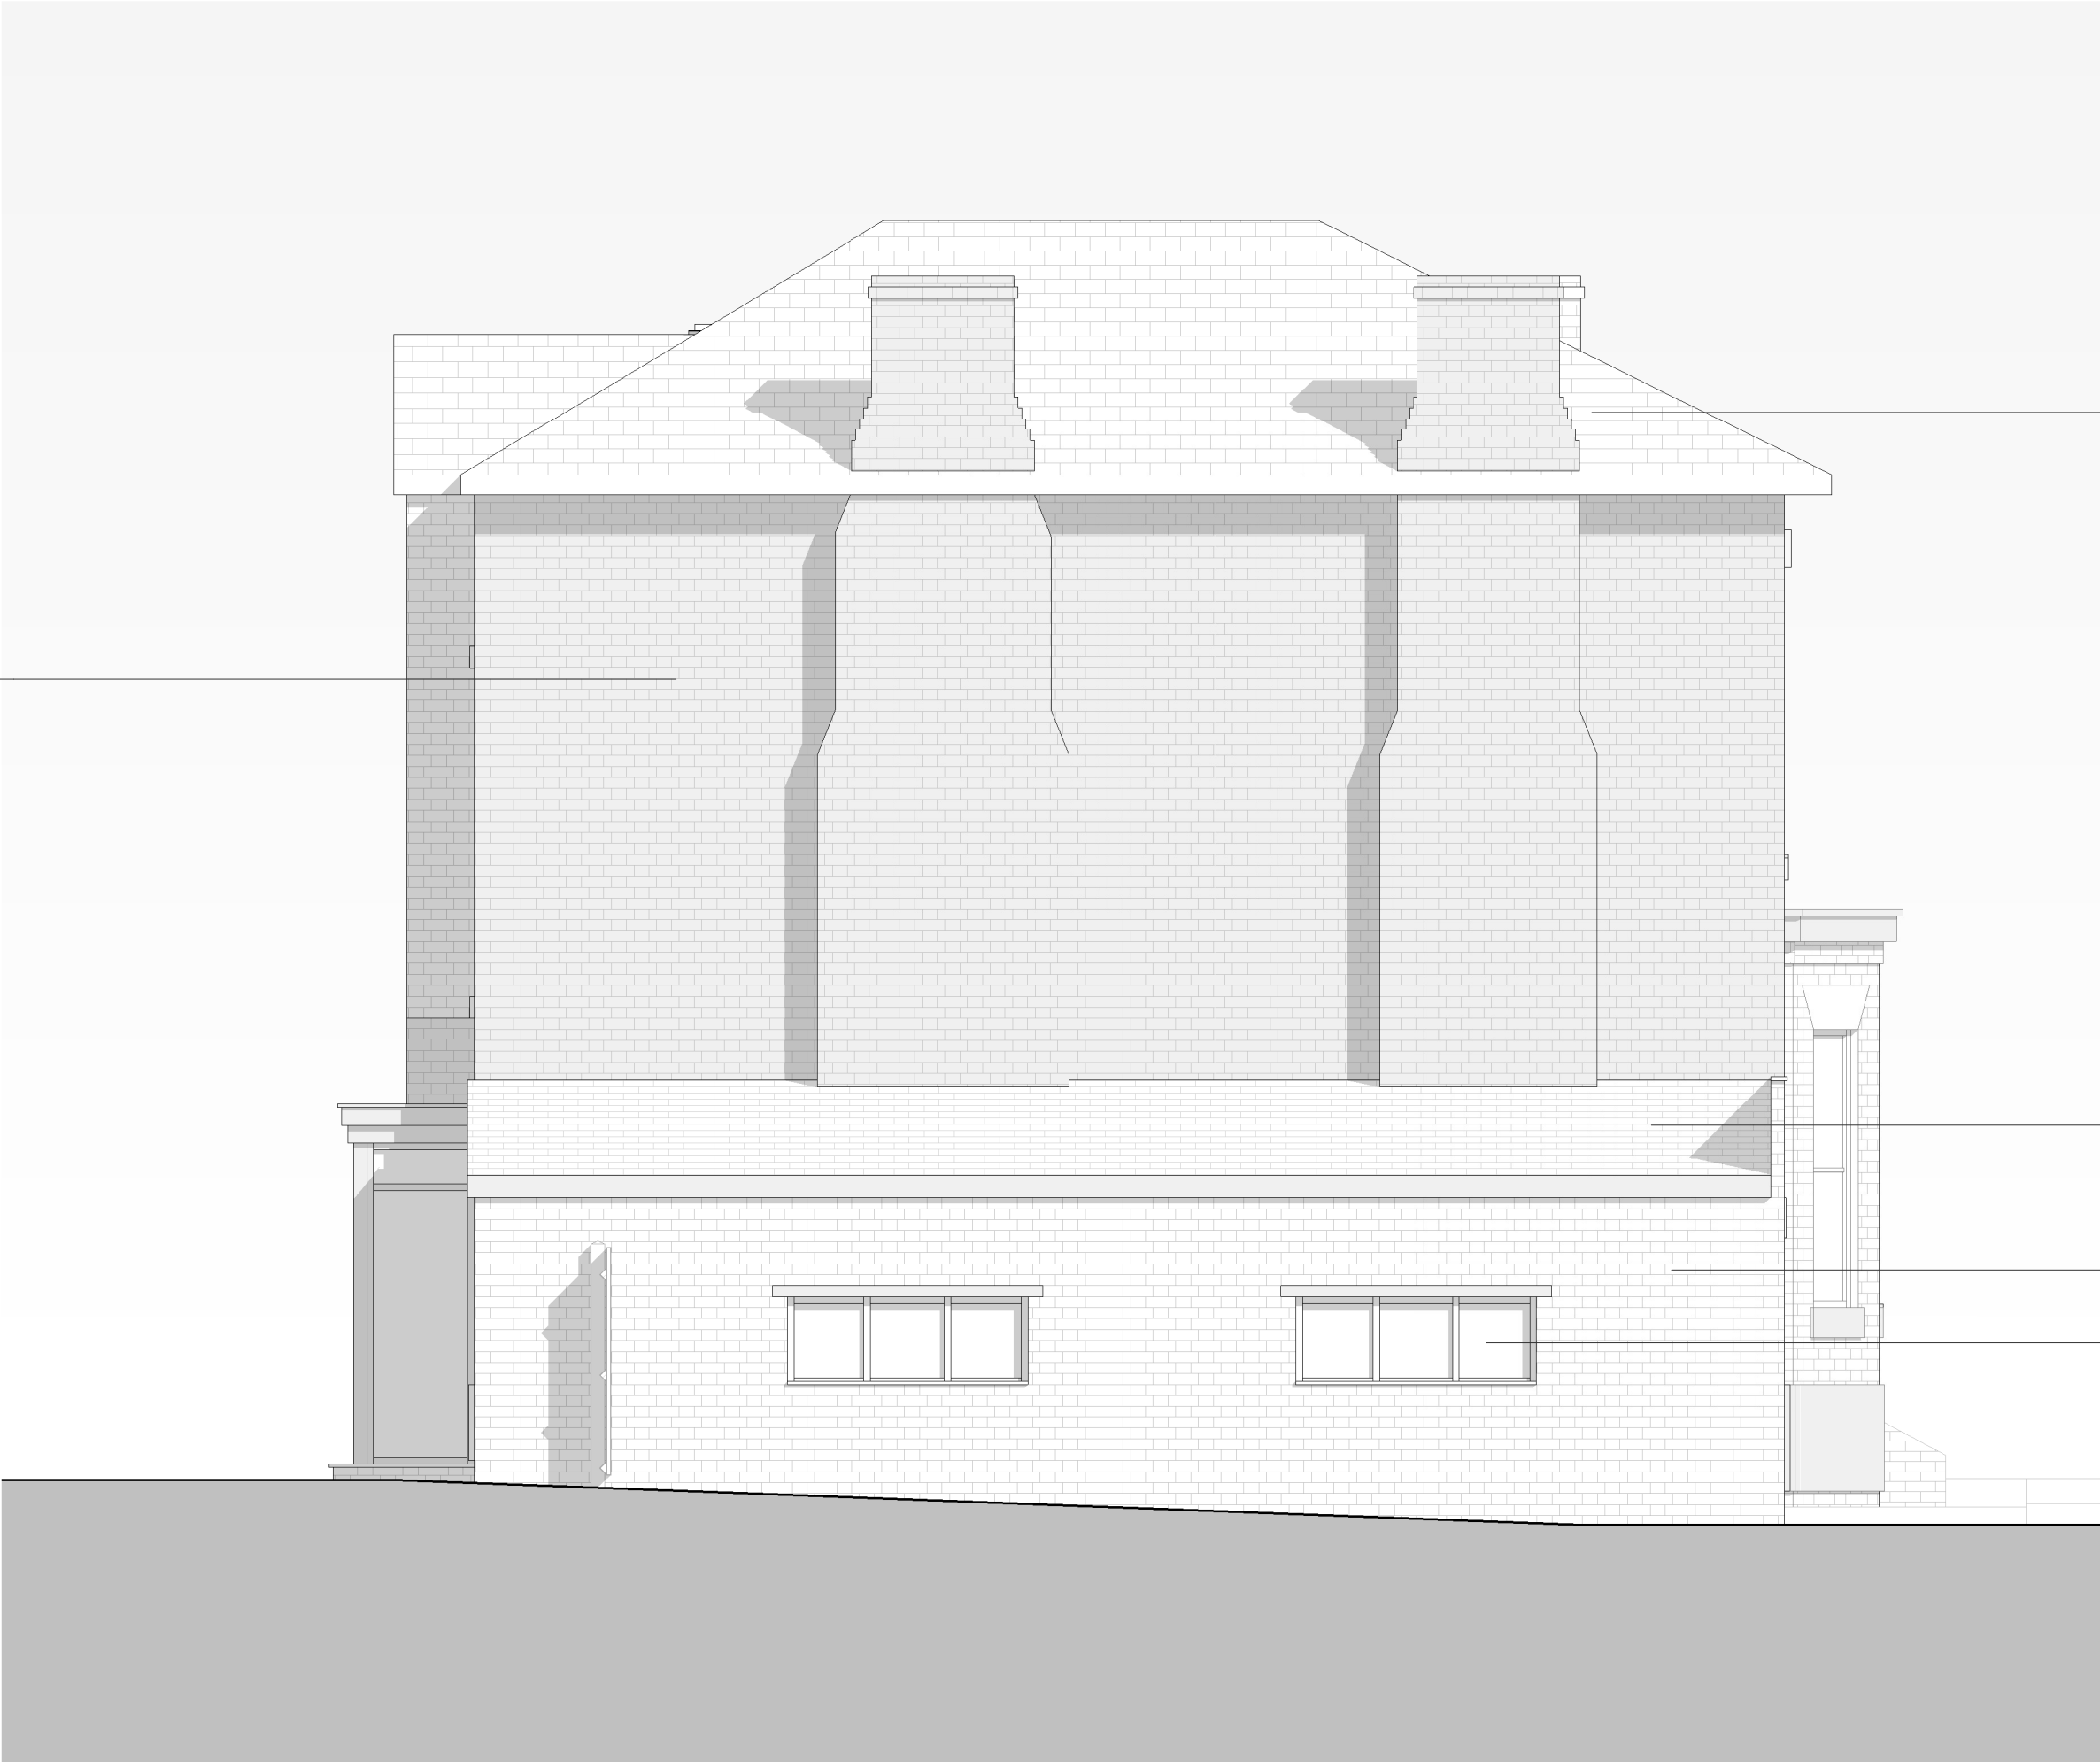


02 EXISTING ELEVATIONS - EAST

1 : 50



03 EXISTING ELEVATIONS - SOUTH

1 : 50

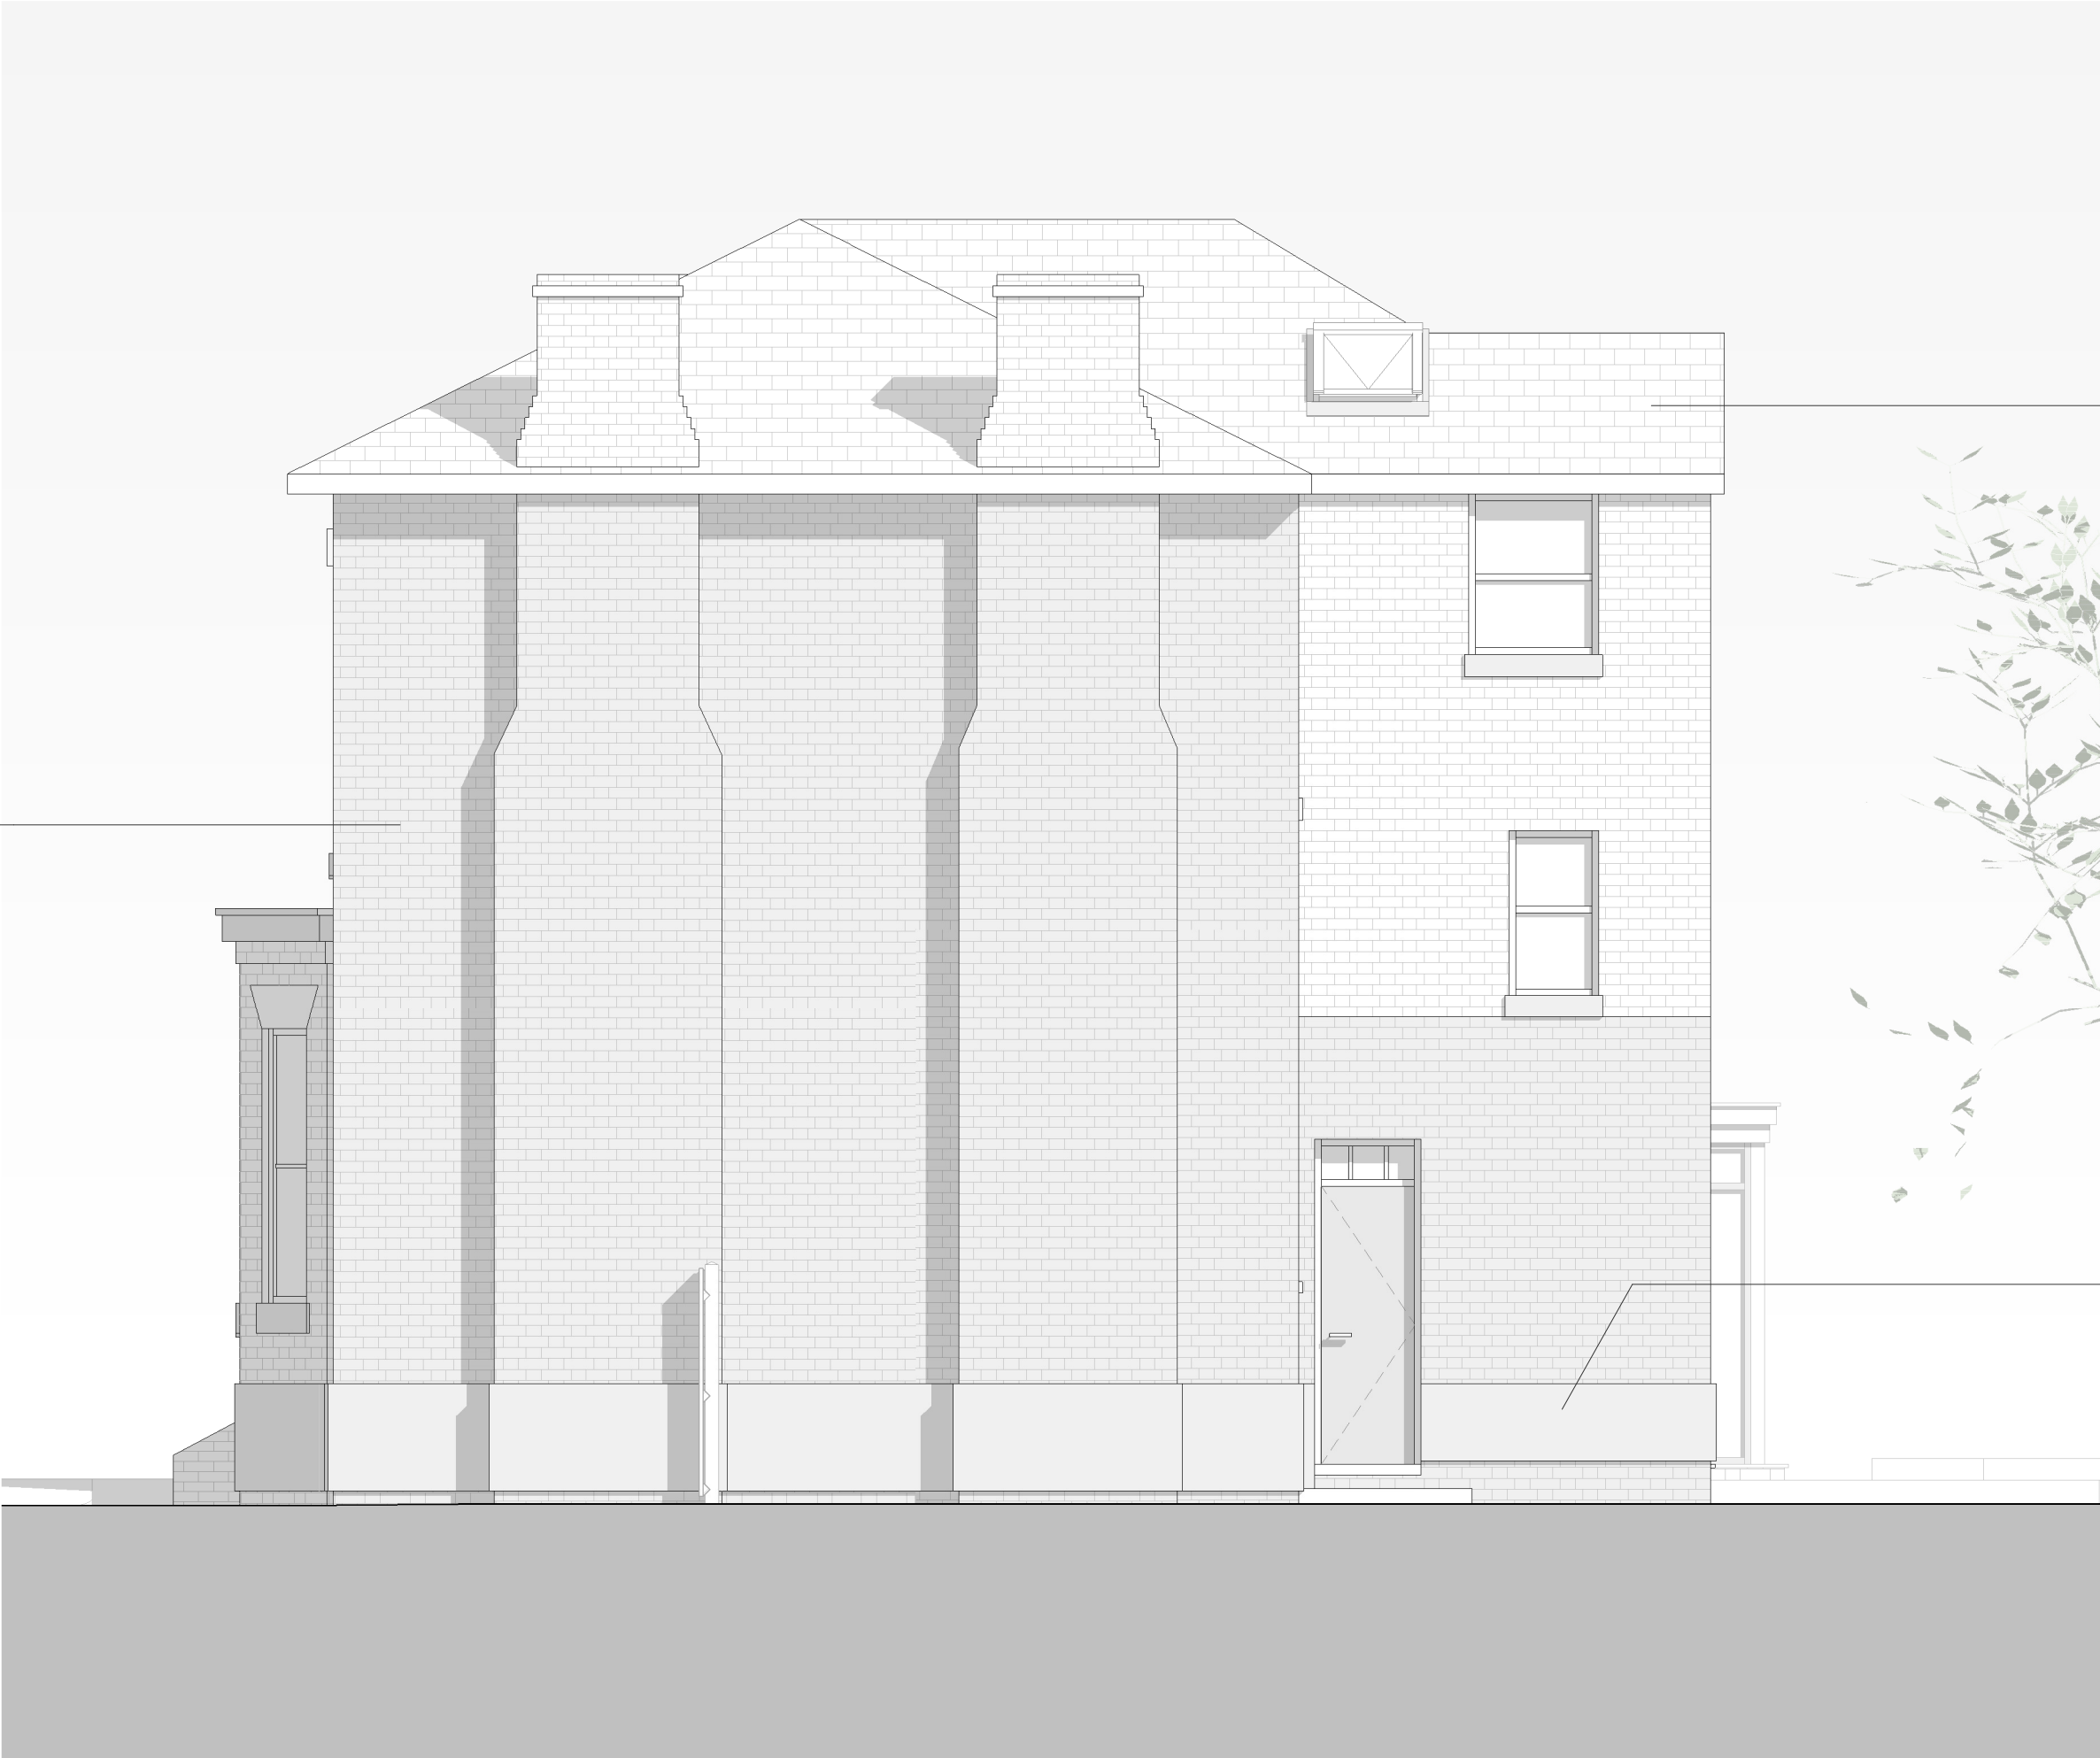

04 EXISTING ELEVATIONS - WEST

1 : 50



Location Plan North Point

GTA North Limited Copyright. Guy Taylor Associates is a trading name of GTA North Limited.

Drawing Notes:

Rev.	Description:	Revised By:	Issue Date:
PL01	PLANNING ISSUE	CR	23.02.2026
PL02	PLANNING ISSUE	CR	05.03.2026


Project:
2 BURLINGTON RD
M20 4PY

Drawing Title:
EXISTING ELEVATIONS

Scale: 1 : 50@A1 Original Issue Date:
Original Drawn By: AM Original Checked by: CR

Drawing Number: Revision:
26-0003-10-101 PL02

Reason For Issue:
PLANNING APPROVAL

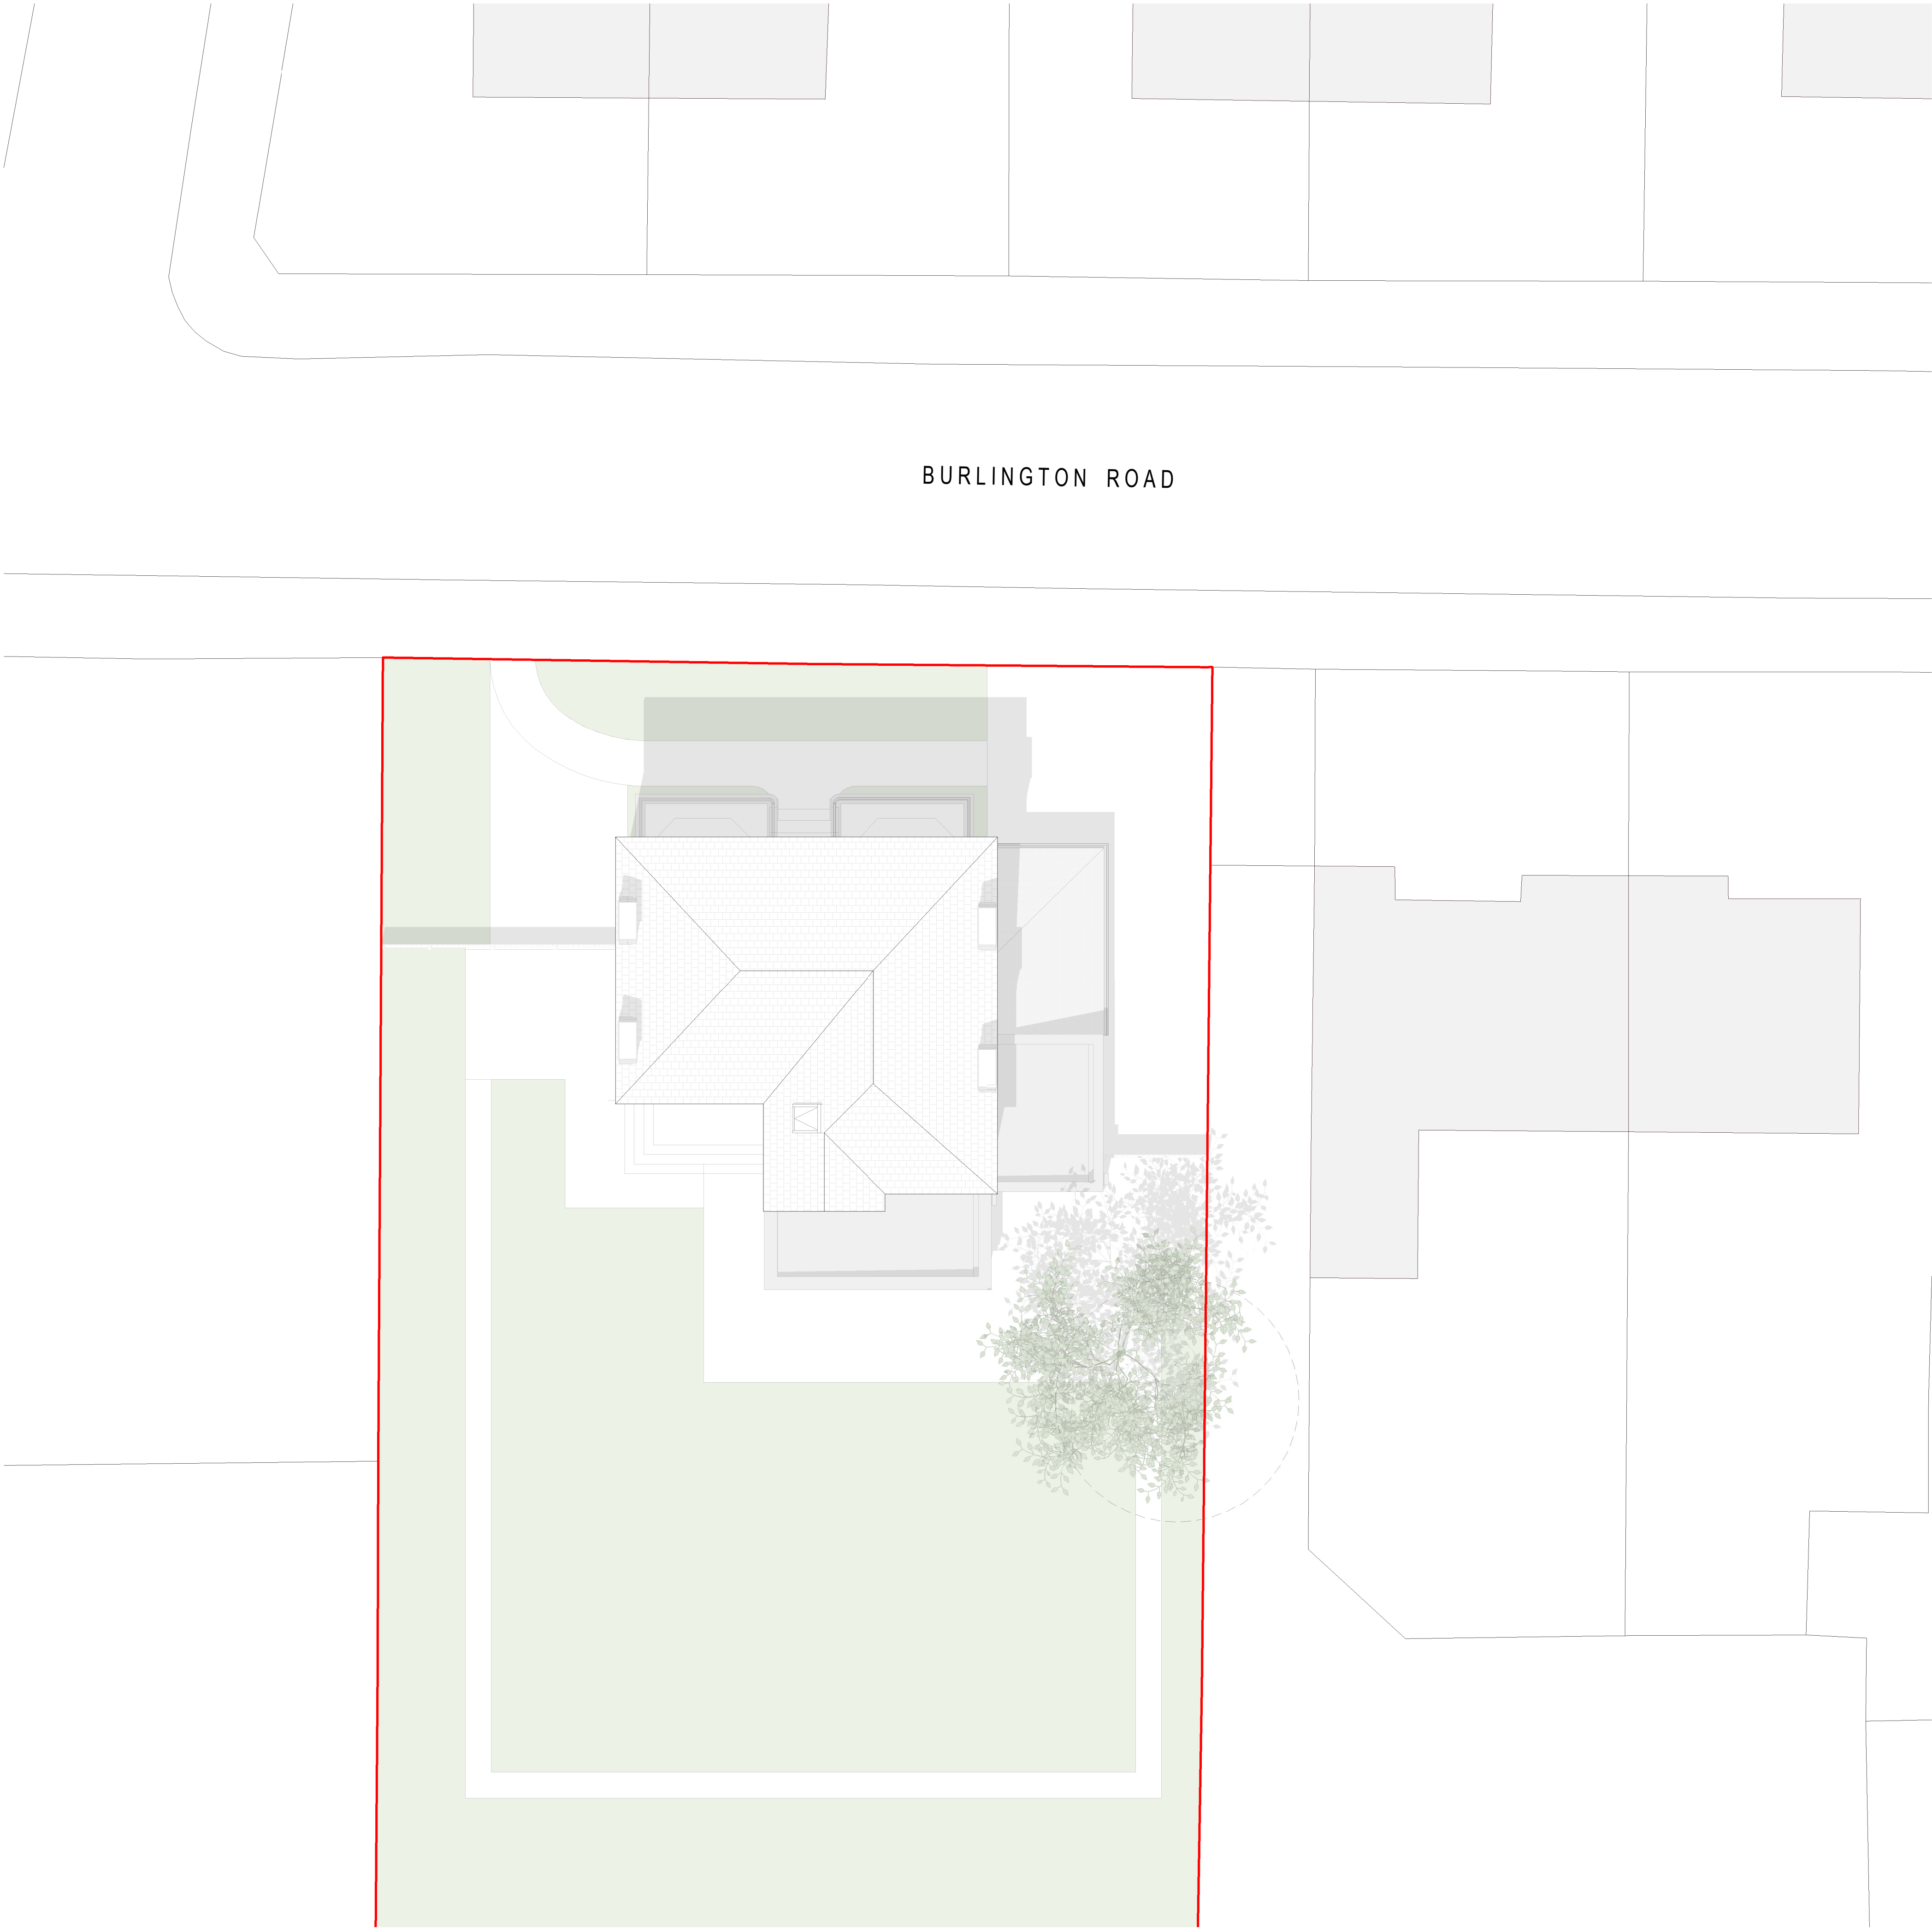

PROPOSED SITE PLAN
1:100



Location Plan
GTA North Limited Copyright. Guy Taylor Associates
is a trading name of GTA North Limited.

Drawing Notes:

Rev:	Description:	Revised By:	Issue Date:
PL01	PLANNING ISSUE	CR	23.02.2026
PL02	PLANNING ISSUE	CR	05.03.2026

Project:
2 BURLINGTON RD
M20 4PY

Drawing Title:
PROPOSED SITE PLAN


Scale: 1:100@A1	Original Issue Date:
Original Drawn By: AM	Original Checked by: CR

Drawing Number: 26-0003-20-001	Revision: PL02
-----------------------------------	-------------------

Reason For Issue:
PLANNING APPROVAL


Swan Buildings
20 Swan Street Manchester M4 5J
T: 0161 826 1042 M:07914 402 101
manchester@guytaylorassociates.co.uk
www.guytaylorassociates.co.uk



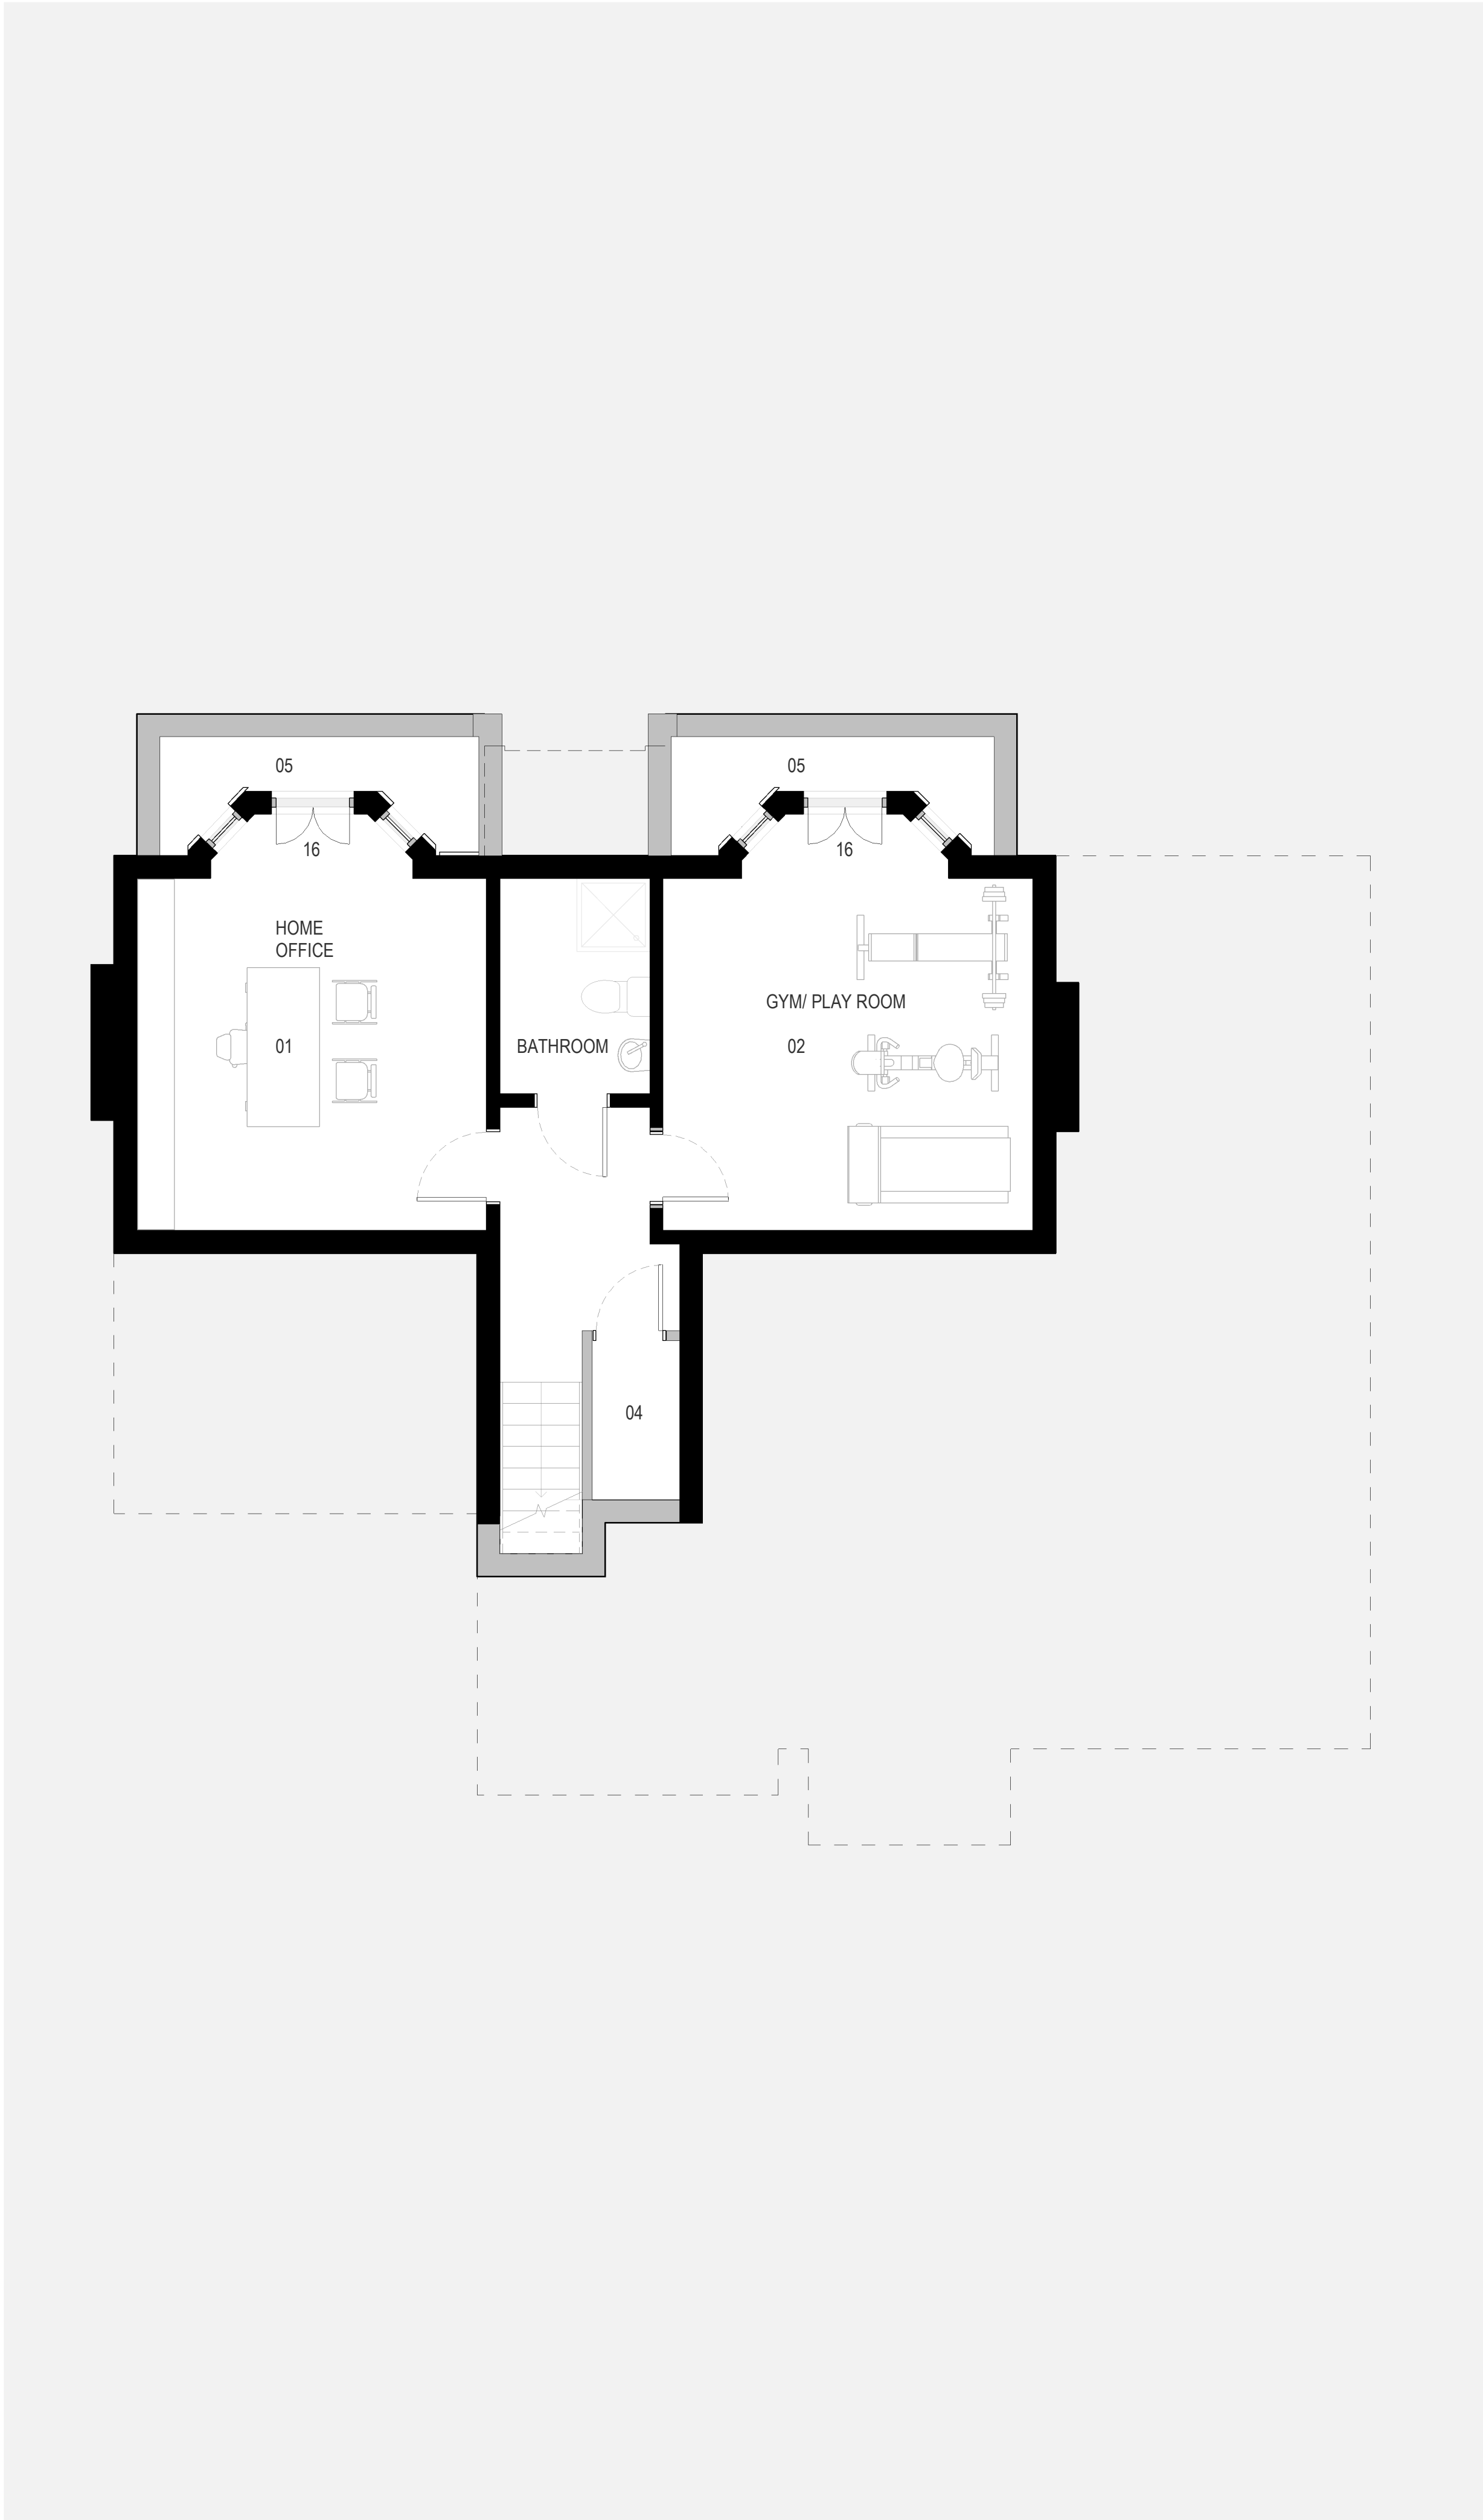

PROPOSED FLOOR PLANS - BASEMENT

1 : 50

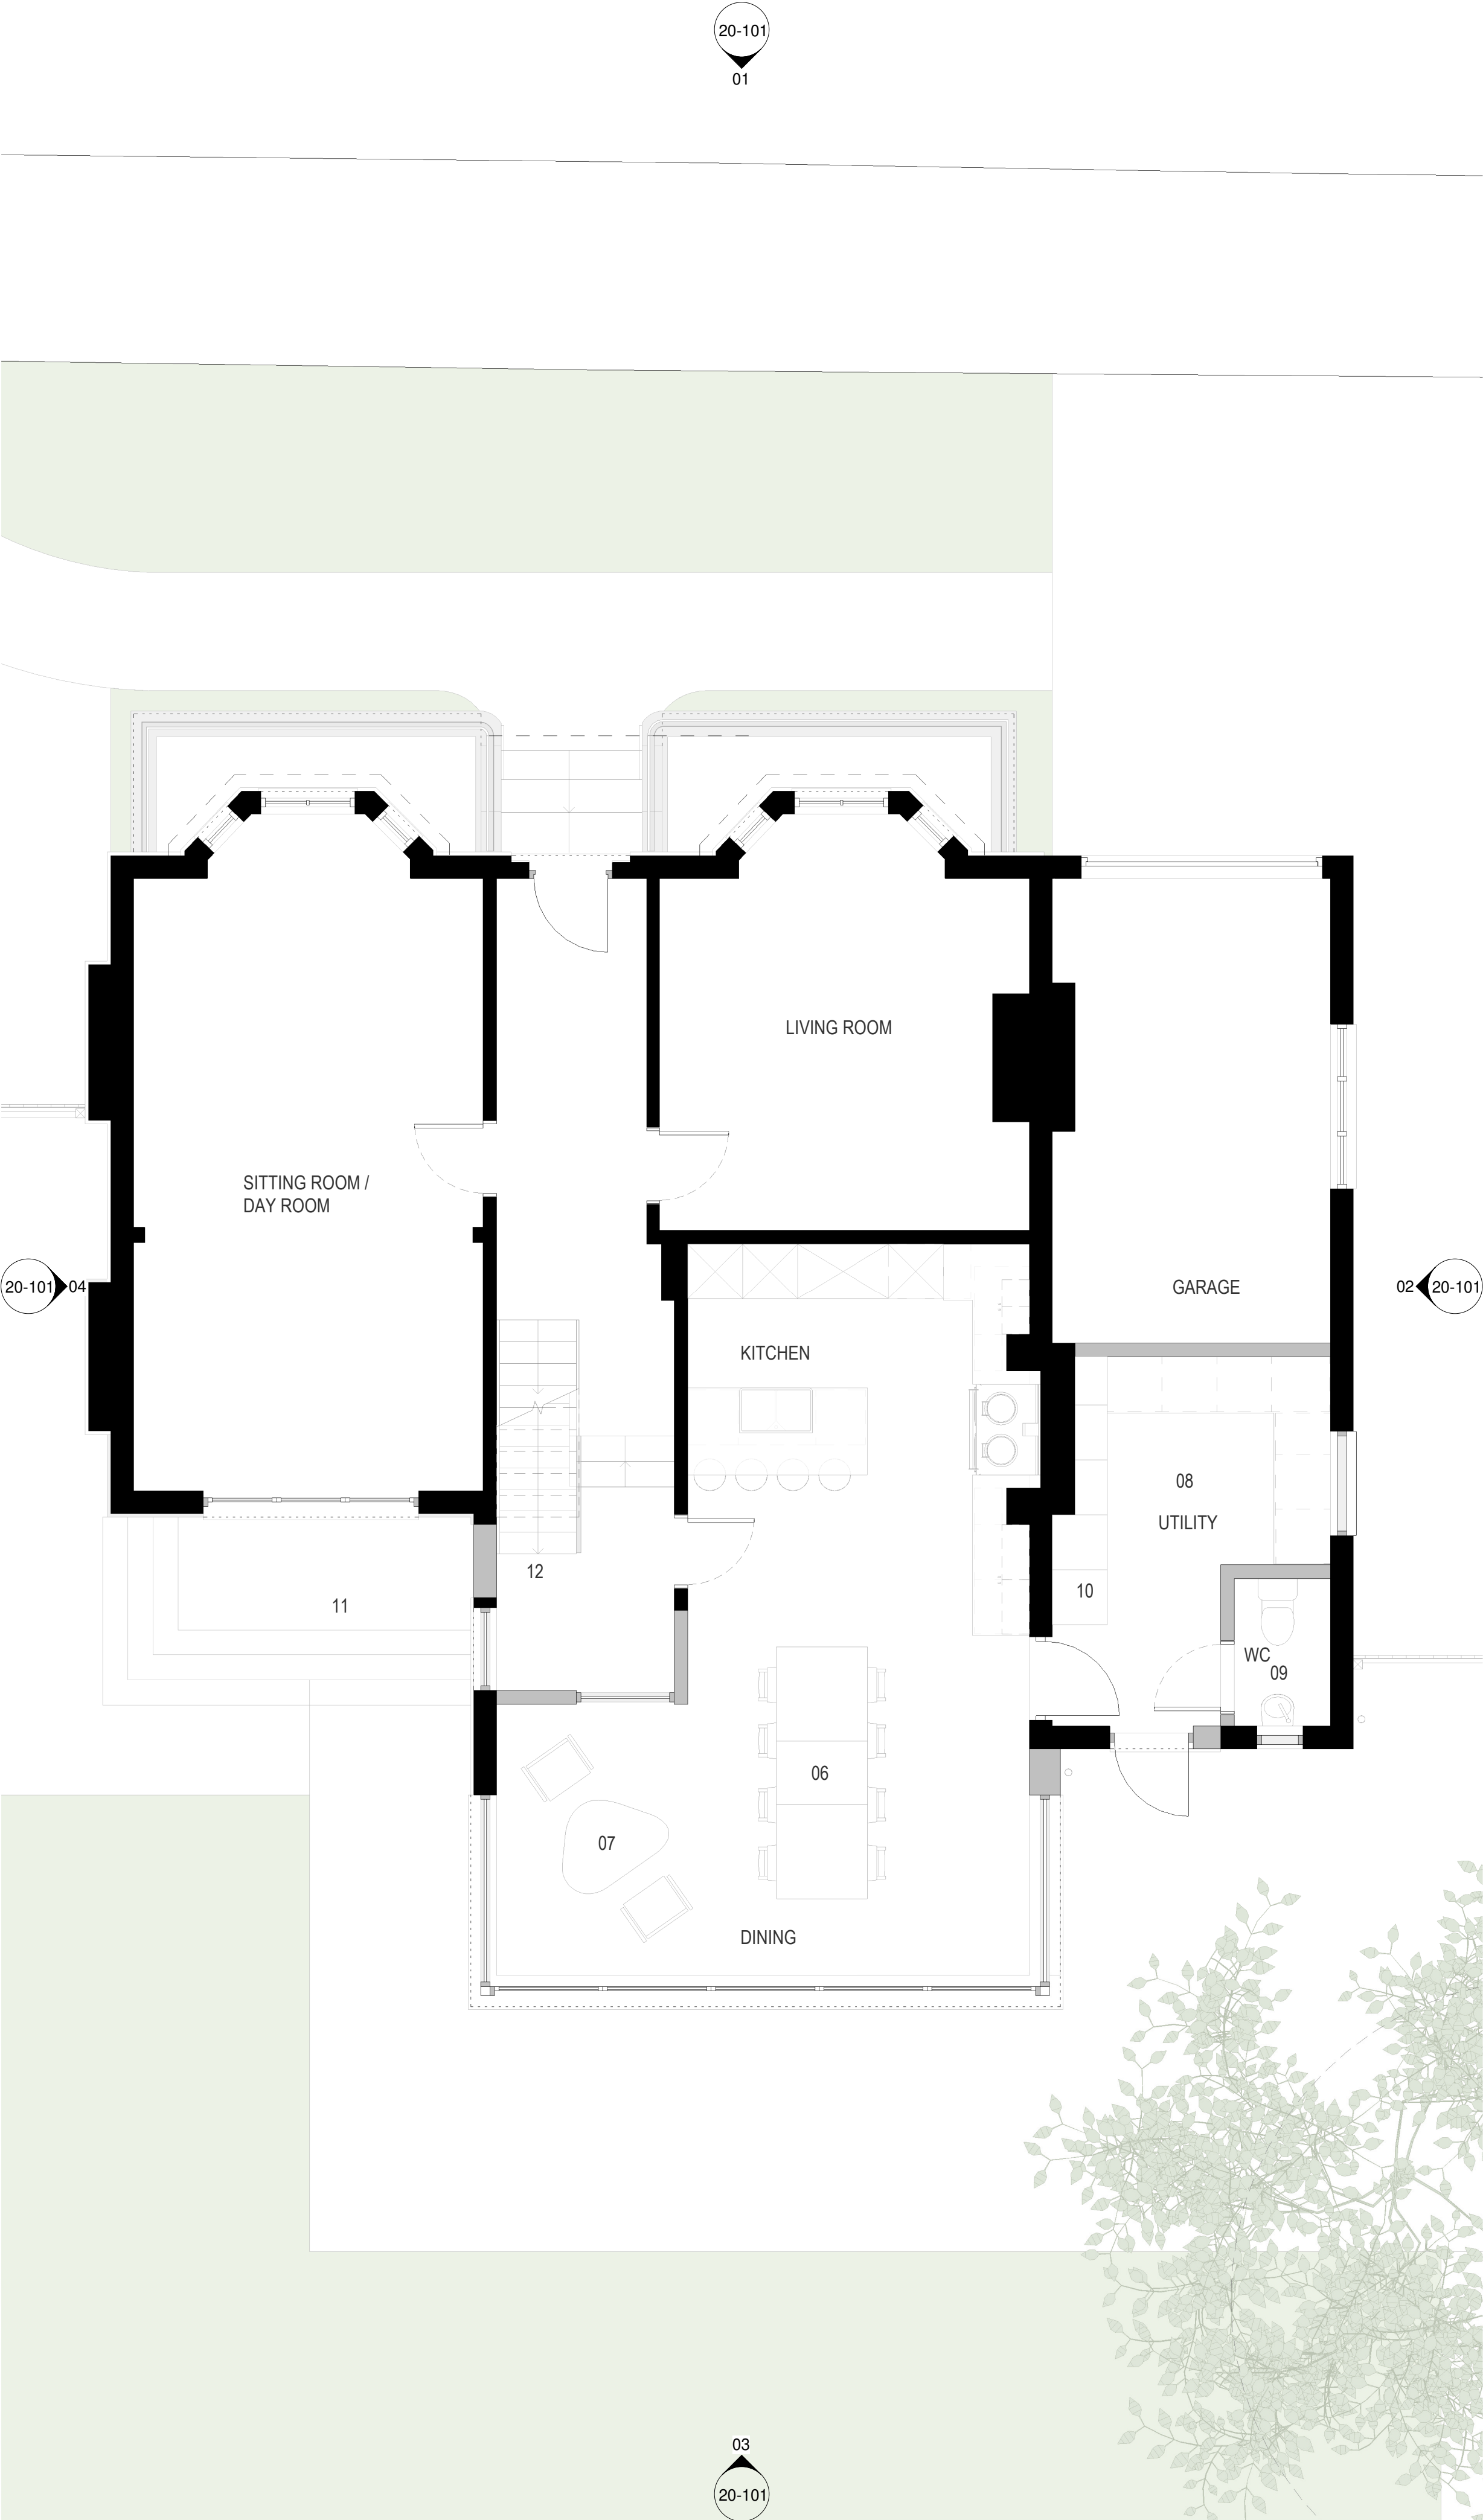

PROPOSED FLOOR PLANS - GROUND FLOOR

1 : 50

Location Plan

North Point

GTA North Limited Copyright. Guy Taylor Associates is a trading name of GTA North Limited.

Drawing Notes:

01. Office
02. Gym / Play room
03. WC
04. Storage
05. New lightwell to maximise light
06. Dining area
07. Seating area
08. Utility room
09. WC
10. Coat and shoe storage
11. External steps
12. New staircase to basement

Rev:	Description:	Revised By:	Issue Date:
PL01	PLANNING ISSUE	CR	23.02.2026
PL02	PLANNING ISSUE	CR	05.03.2026

Project:

2 BURLINGTON RD
M20 4PY

Drawing Title:

PROPOSED FLOOR PLANS
1 OF 2

Scale:	As indicated@A1	Original Issue Date:
Original Drawn By:	AM	Original Checked by: CR


Drawing Number:	Revision:
26-0003-20-002	PL02

Reason For Issue:


PLANNING APPROVAL

Swan Buildings
20 Swan Street Manchester M4 5J
T: 0161 826 1042 M:07914 402 101
manchester@guytaylorassociates.co.uk
www.guytaylorassociates.co.uk


GUY
TAYLOR
ASSOCIATES

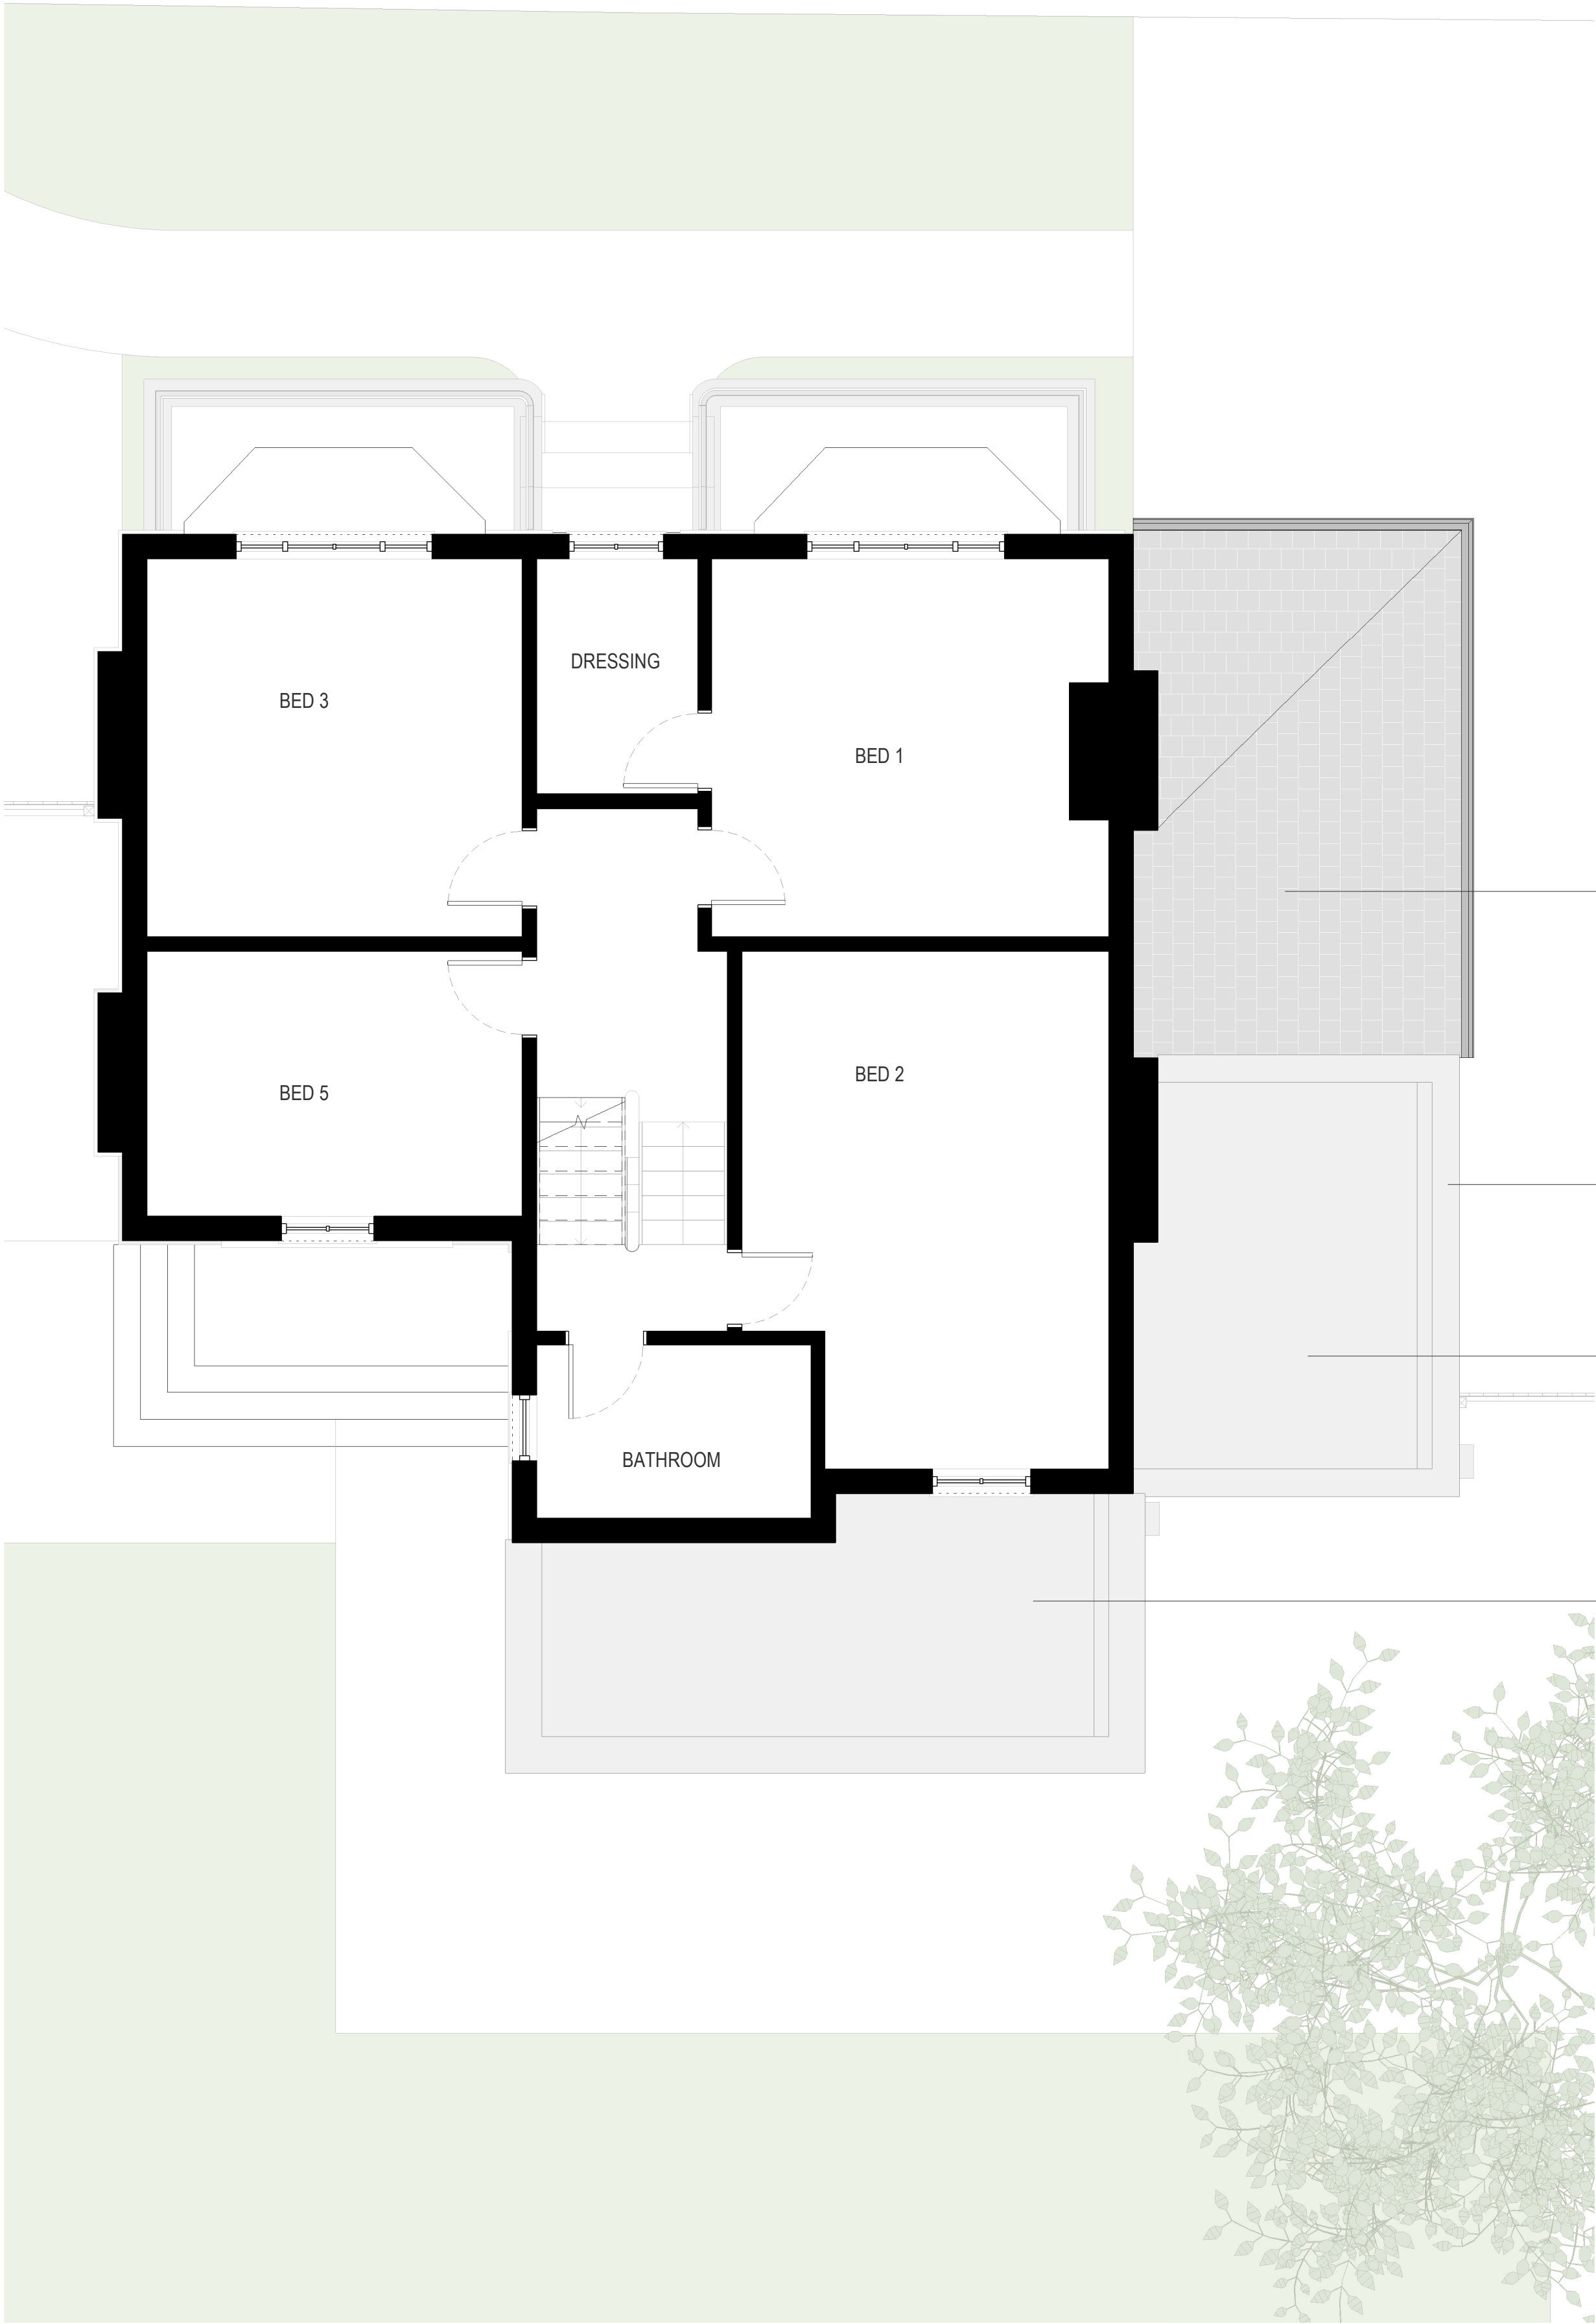

PROPOSED FLOOR PLANS - FIRST FLOOR
1 : 50

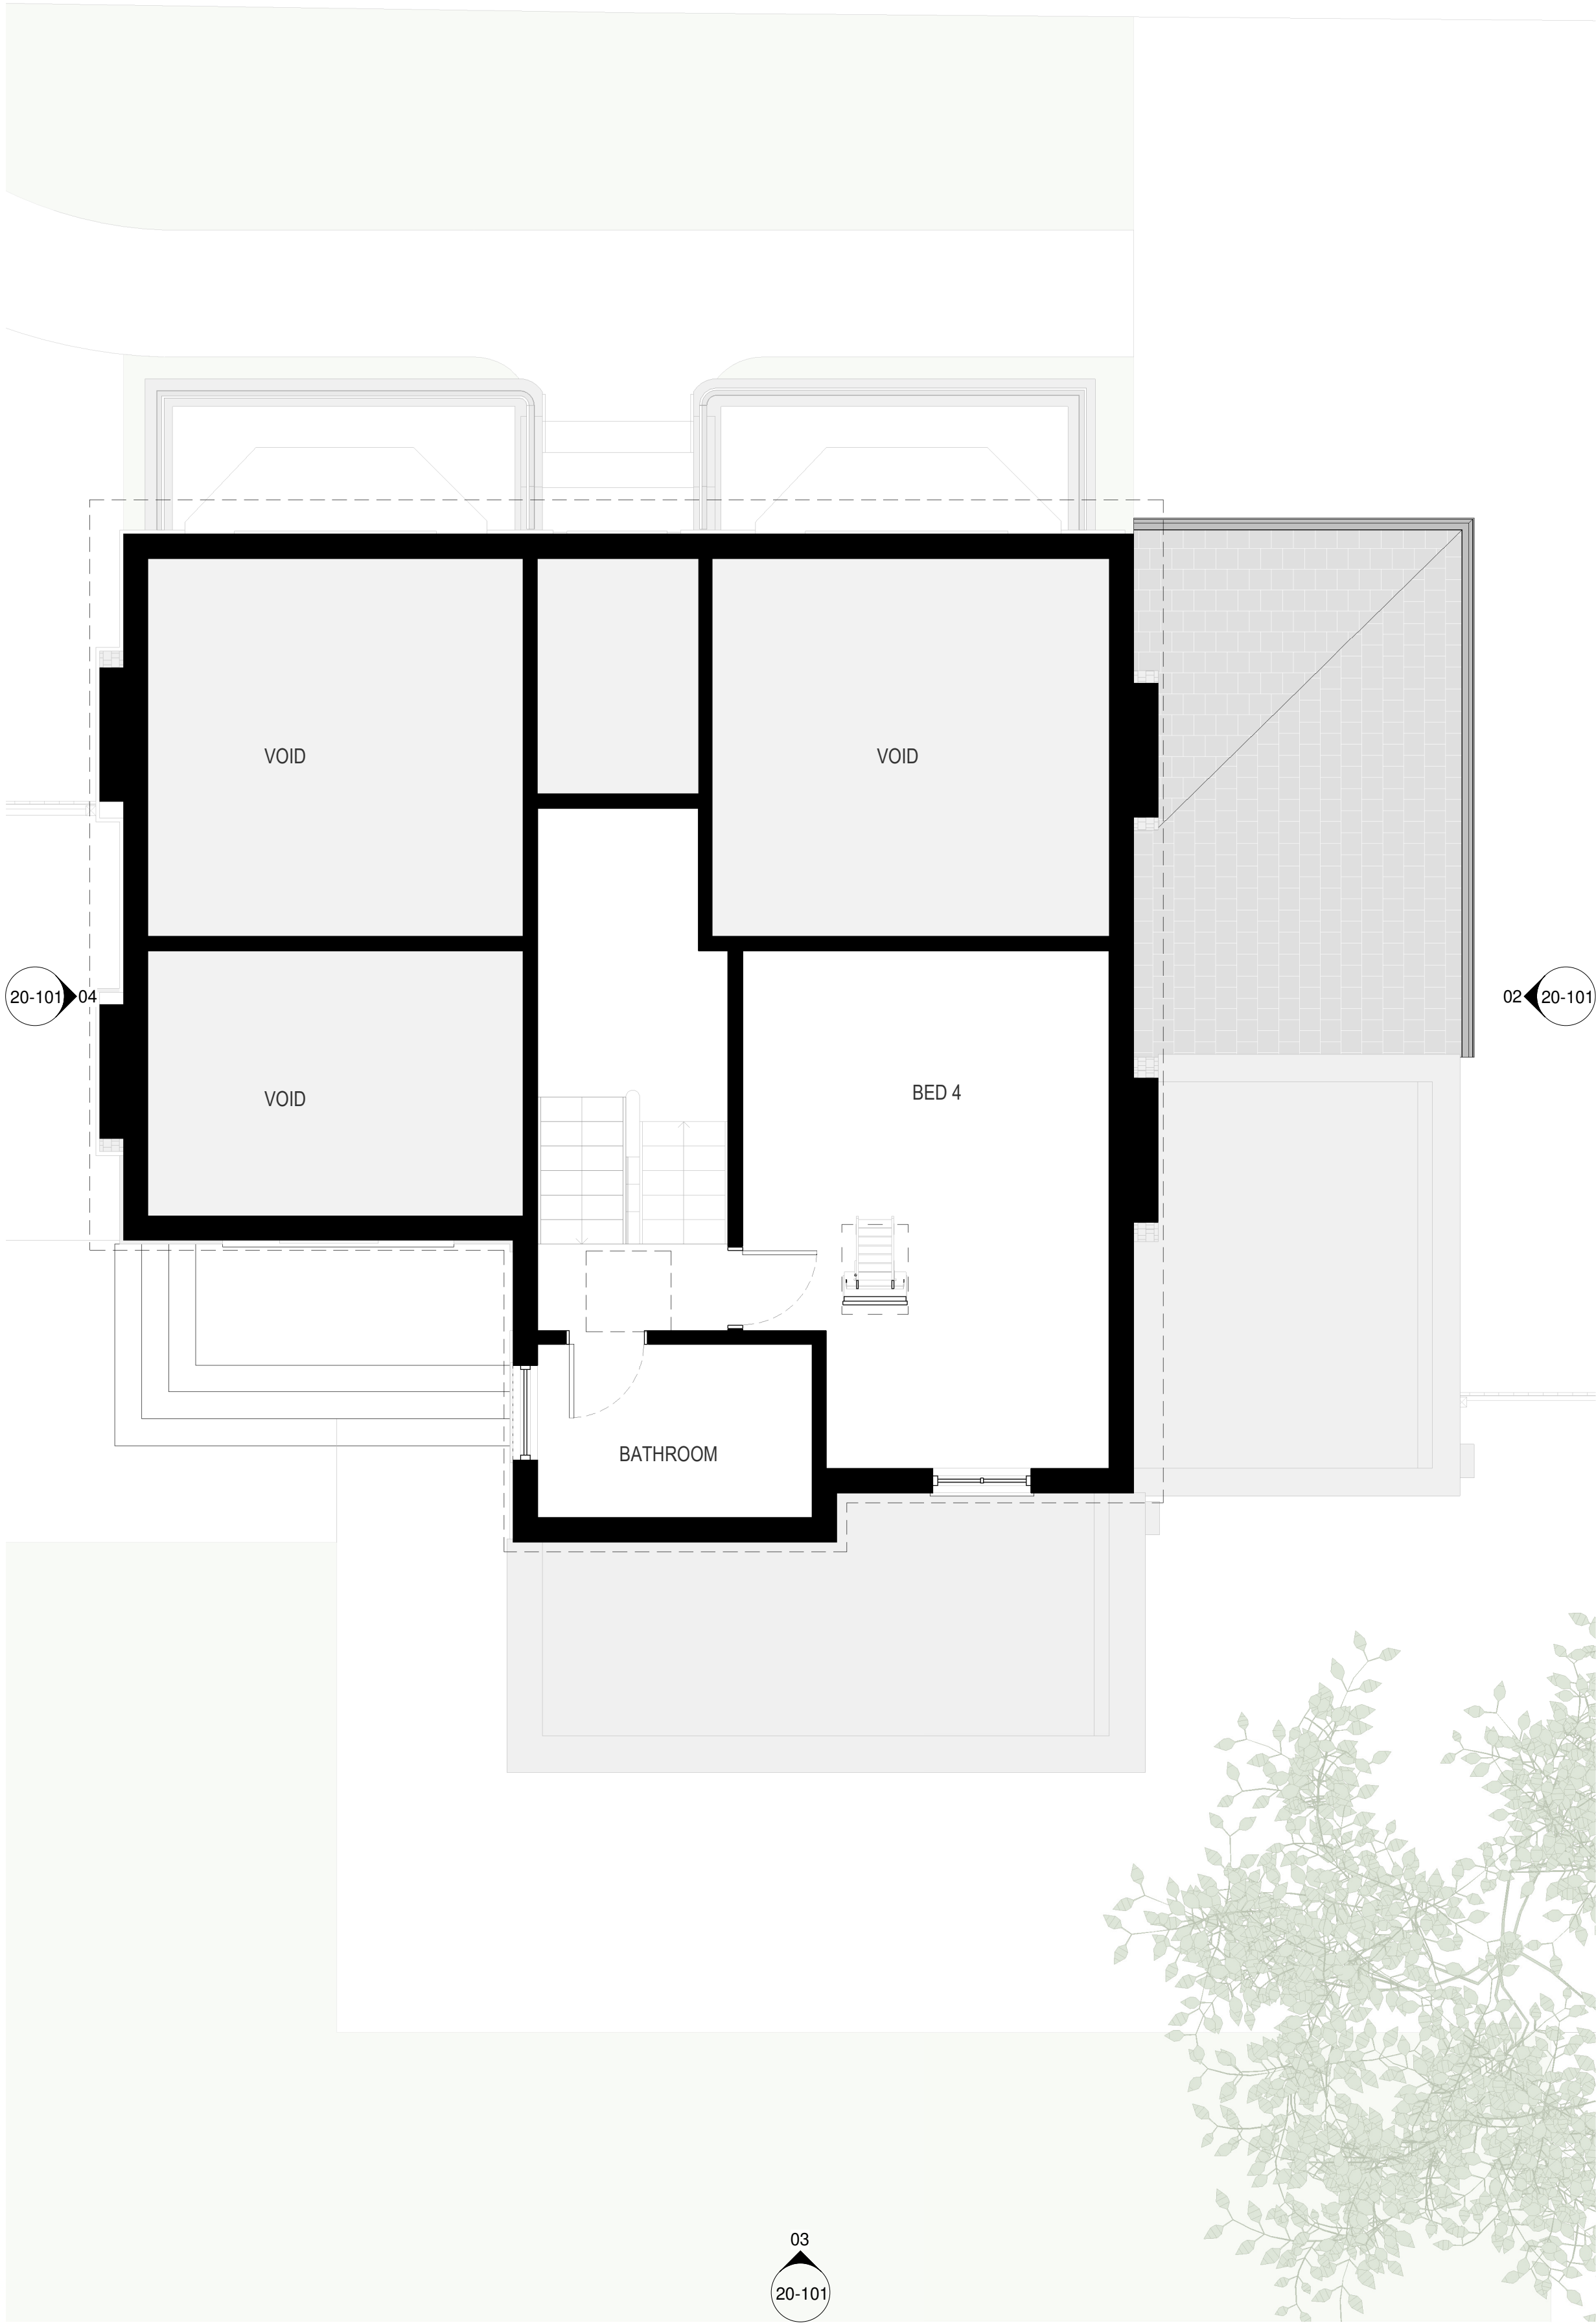

PROPOSED FLOOR PLANS - SECOND FLOOR
1 : 50

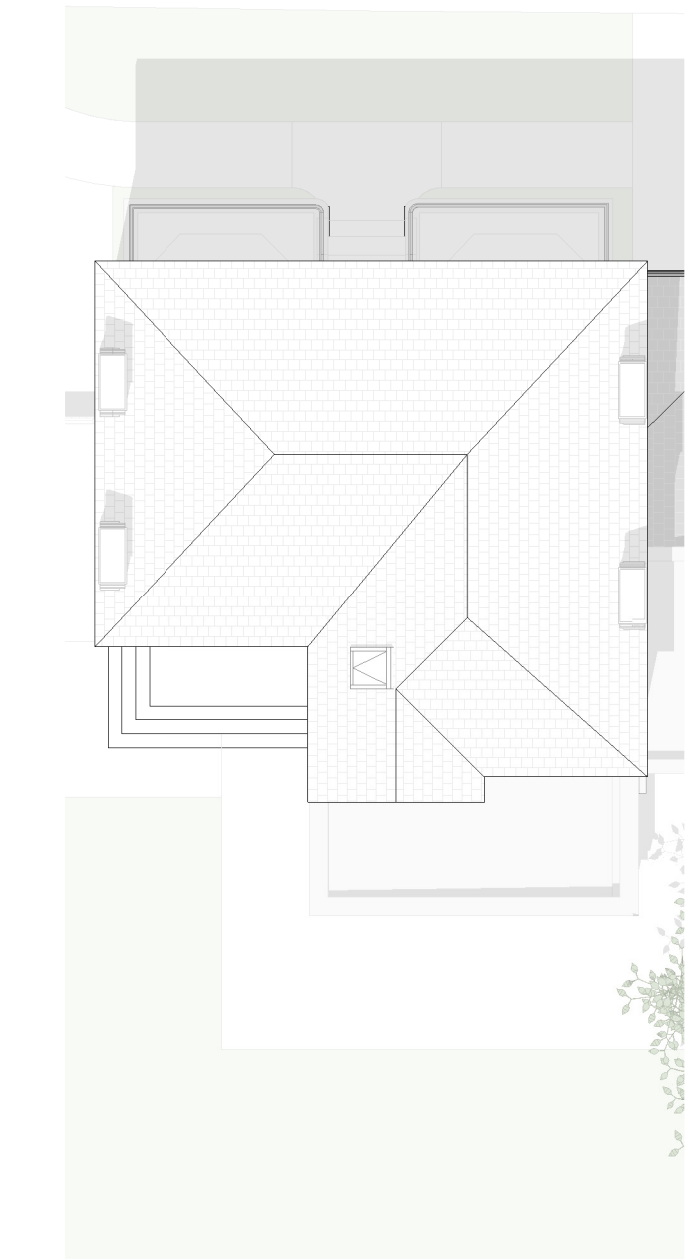

PROPOSED FLOOR PLANS - ROOF
1 : 150

Rev.	Description:	Revised By:	Issue Date:
PL01	PLANNING ISSUE	CR	23.02.2026
PL02	PLANNING ISSUE	CR	05.03.2026

Project:
2 BURLINGTON RD
M20 4PY

Drawing Title:
PROPOSED FLOOR PLANS
2 OF 2

Scale:	As indicated@A1	Original Issue Date:	
Original Drawn By:	AM	Original Checked by:	CR

Drawing Number:	26-0003-20-003	Revision:	PL02
-----------------	----------------	-----------	------

Reason For Issue:
PLANNING APPROVAL

Swan Buildings
20 Swan Street Manchester M4 5J
T: 0161 826 1042 M:07914 402 101
manchester@guytaylorassociates.co.uk
www.guytaylorassociates.co.uk





01 PROPOSED ELEVATIONS - NORTH

1:50



02 PROPOSED ELEVATIONS - EAST

1:50



03 PROPOSED ELEVATIONS - SOUTH

1:50



04 PROPOSED ELEVATIONS - WEST

1:50

Location Plan

North Point

GTA North Limited Copyright. Guy Taylor Associates is a trading name of GTA North Limited.

Drawing Notes:

Rev:	Description:	Revised By:	Issue Date:
PL01	PLANNING ISSUE	CR	23.02.2026
PL02	PLANNING ISSUE	CR	05.03.2026

Project:

2 BURLINGTON RD
M20 4PY

Drawing Title:

PROPOSED ELEVATIONS SHEET 01

Scale:	1 : 50@A1	Original Issue Date:
Original Drawn By:	AM	Original Checked by: CR


Drawing Number:	Revision:
26-0003-20-101	PL02

Reason For Issue:

PLANNING APPROVAL

Swan Buildings
20 Swan Street Manchester M4 5J
T: 0161 826 1042 M:07914 402 101
manchester@guytaylorassociates.co.uk
www.guytaylorassociates.co.uk

GUY
TAYLOR
ASSOCIATES

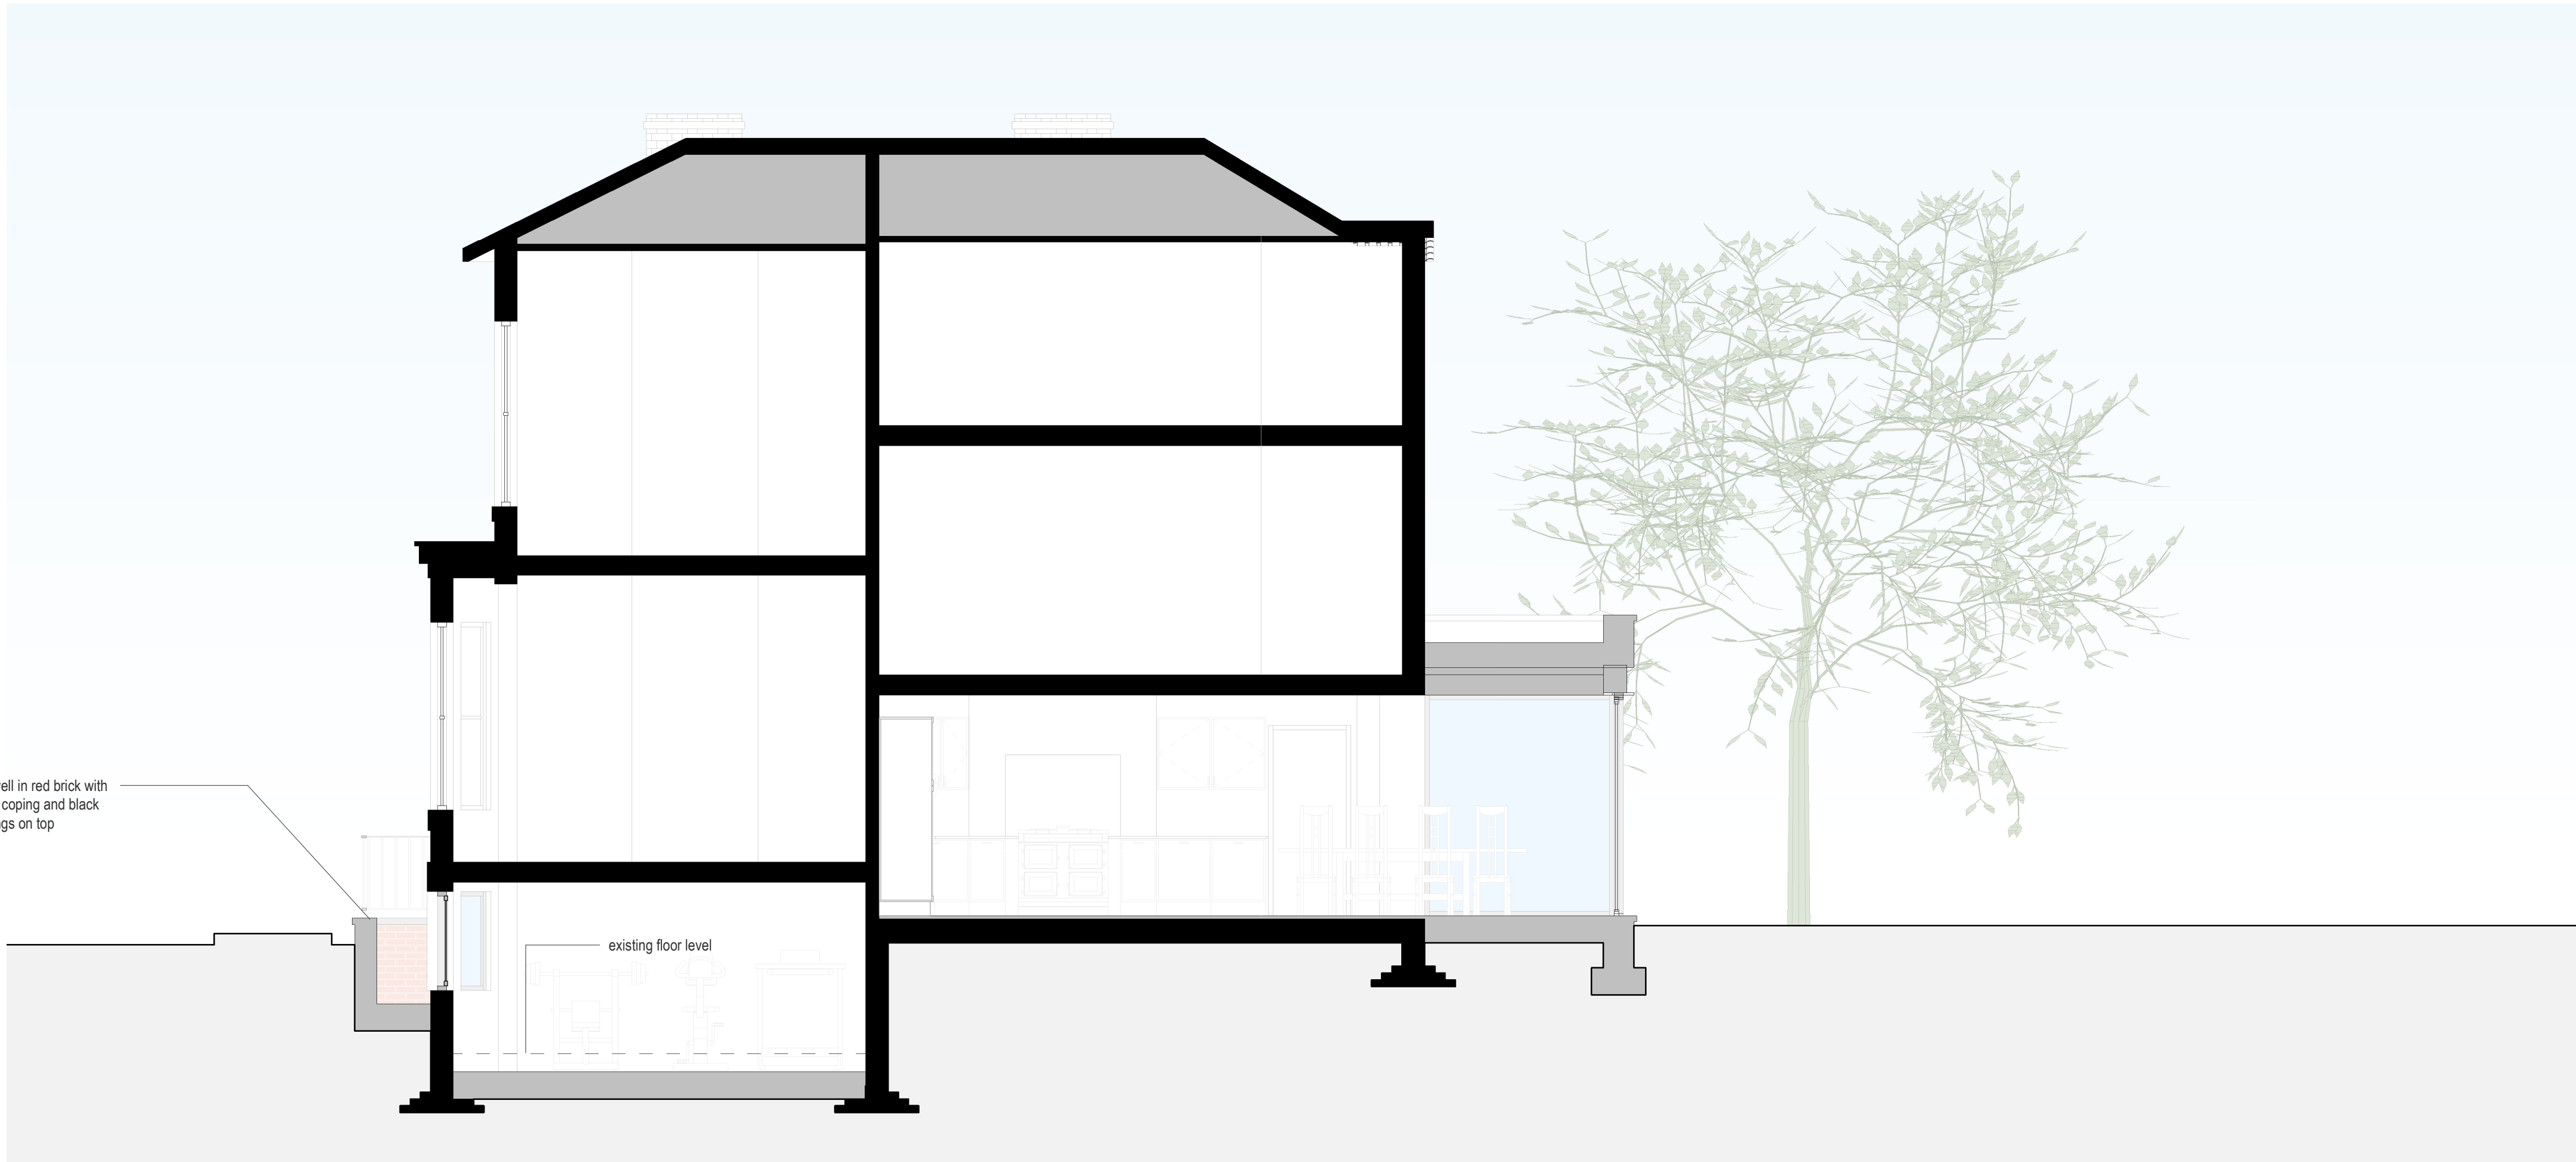

PROPOSED SECTION 01
1:50



01 PROPOSED ELEVATIONS - NORTH 02- SHOWING BASEMENT WINDOWS
1:50



Drawing Notes:

Rev.	Description:	Revised By:	Issue Date:
PL01	PLANNING ISSUE	CR	23.02.2026
PL02	PLANNING ISSUE	CR	05.03.2026

Project:
2 BURLINGTON RD
M20 4PY

Drawing Title:
PROPOSED SECTION AND ELEVATION
SHEET 02

Scale:	1 : 50@A1	Original Issue Date:
Original Drawn By:	AM	Original Checked by: CR

Drawing Number:	Revision:
26-0003-20-201	PL02

Reason For Issue:
PLANNING APPROVAL