




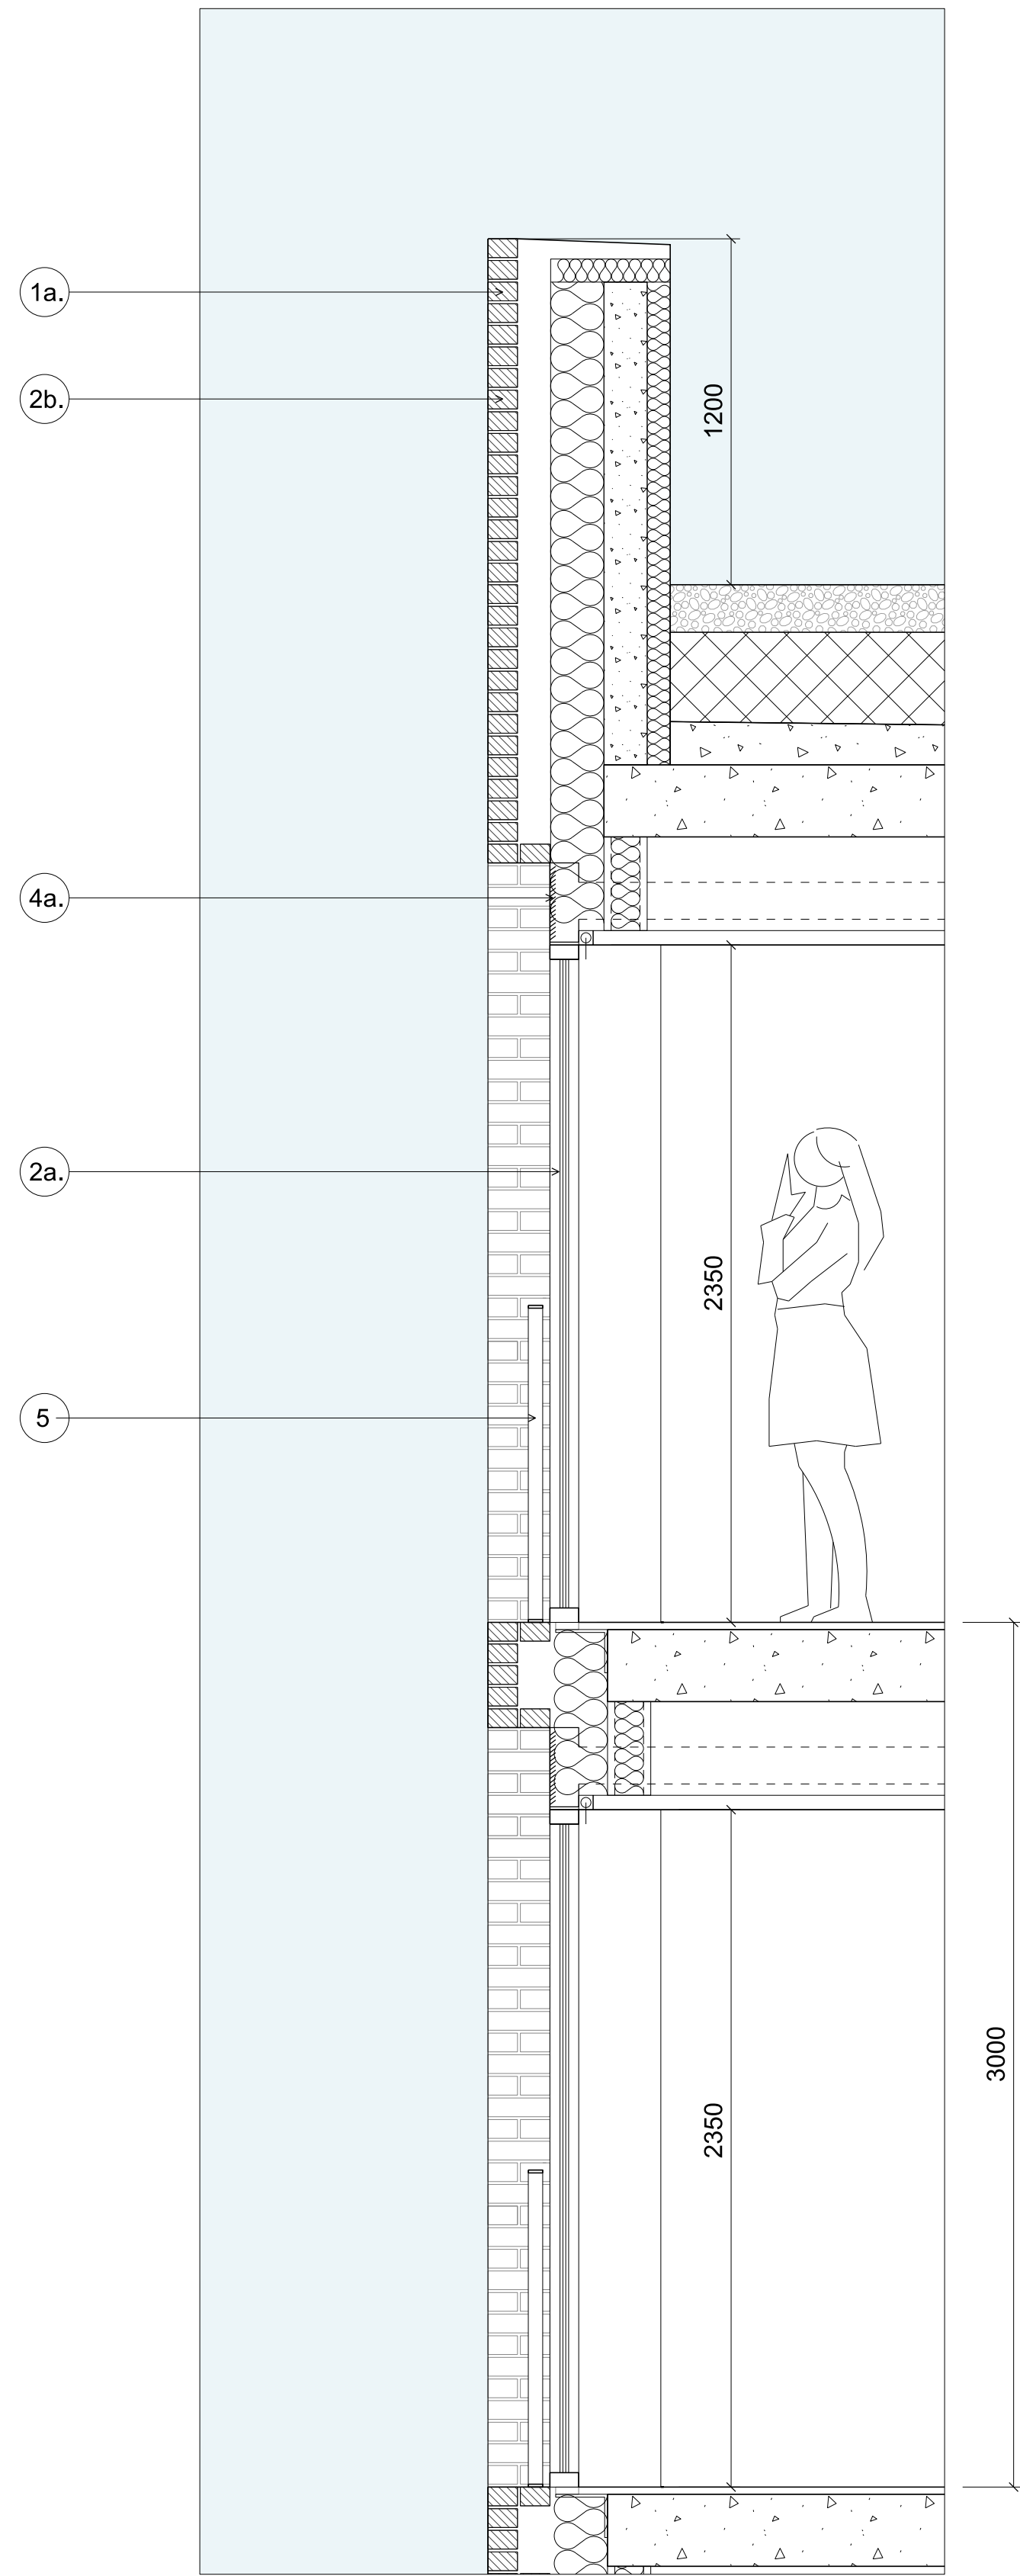

01 Section A-A
1:20 @A1

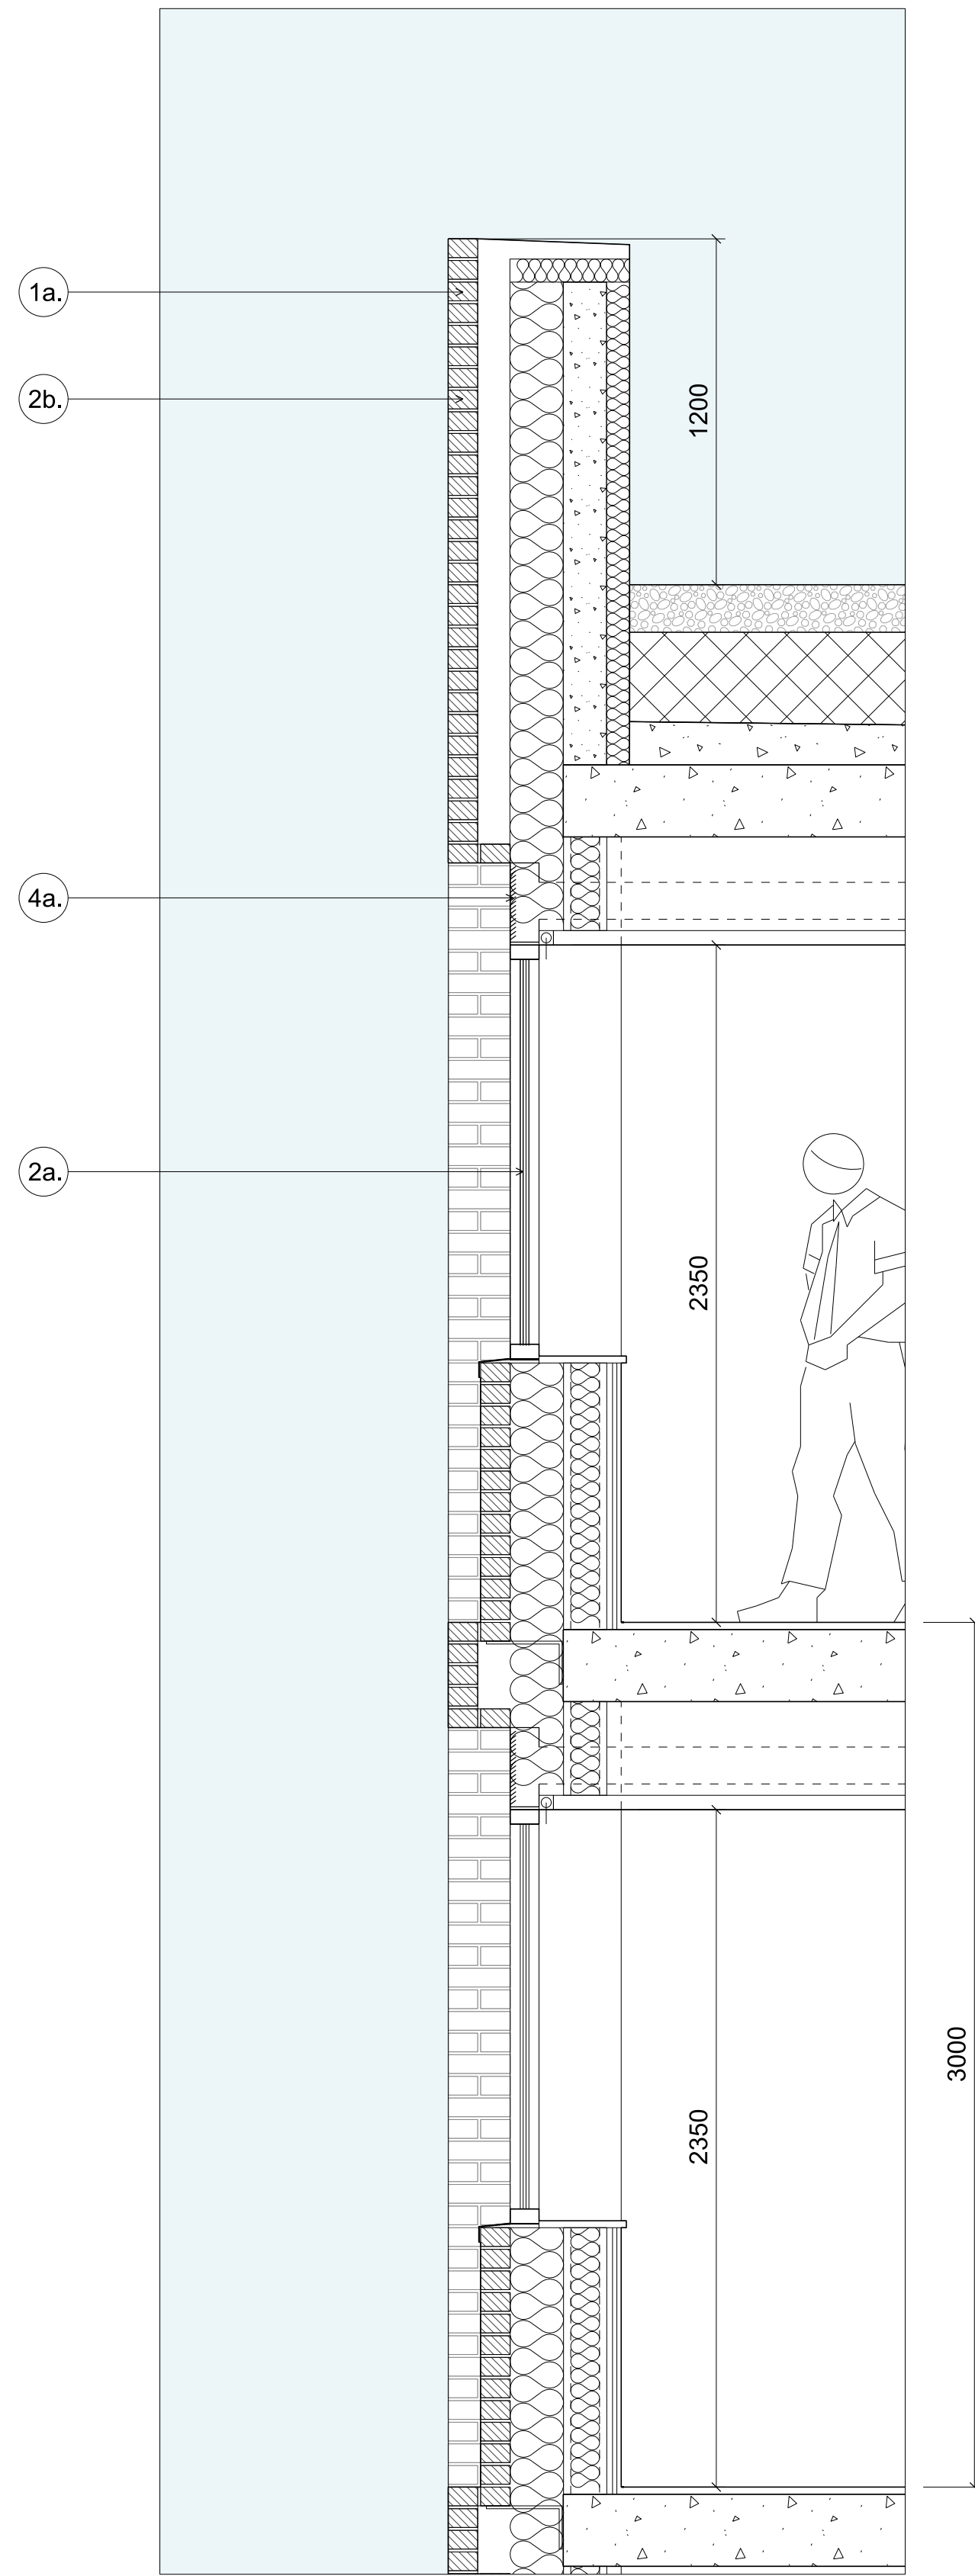

02 Section B-B
1:20 @A1

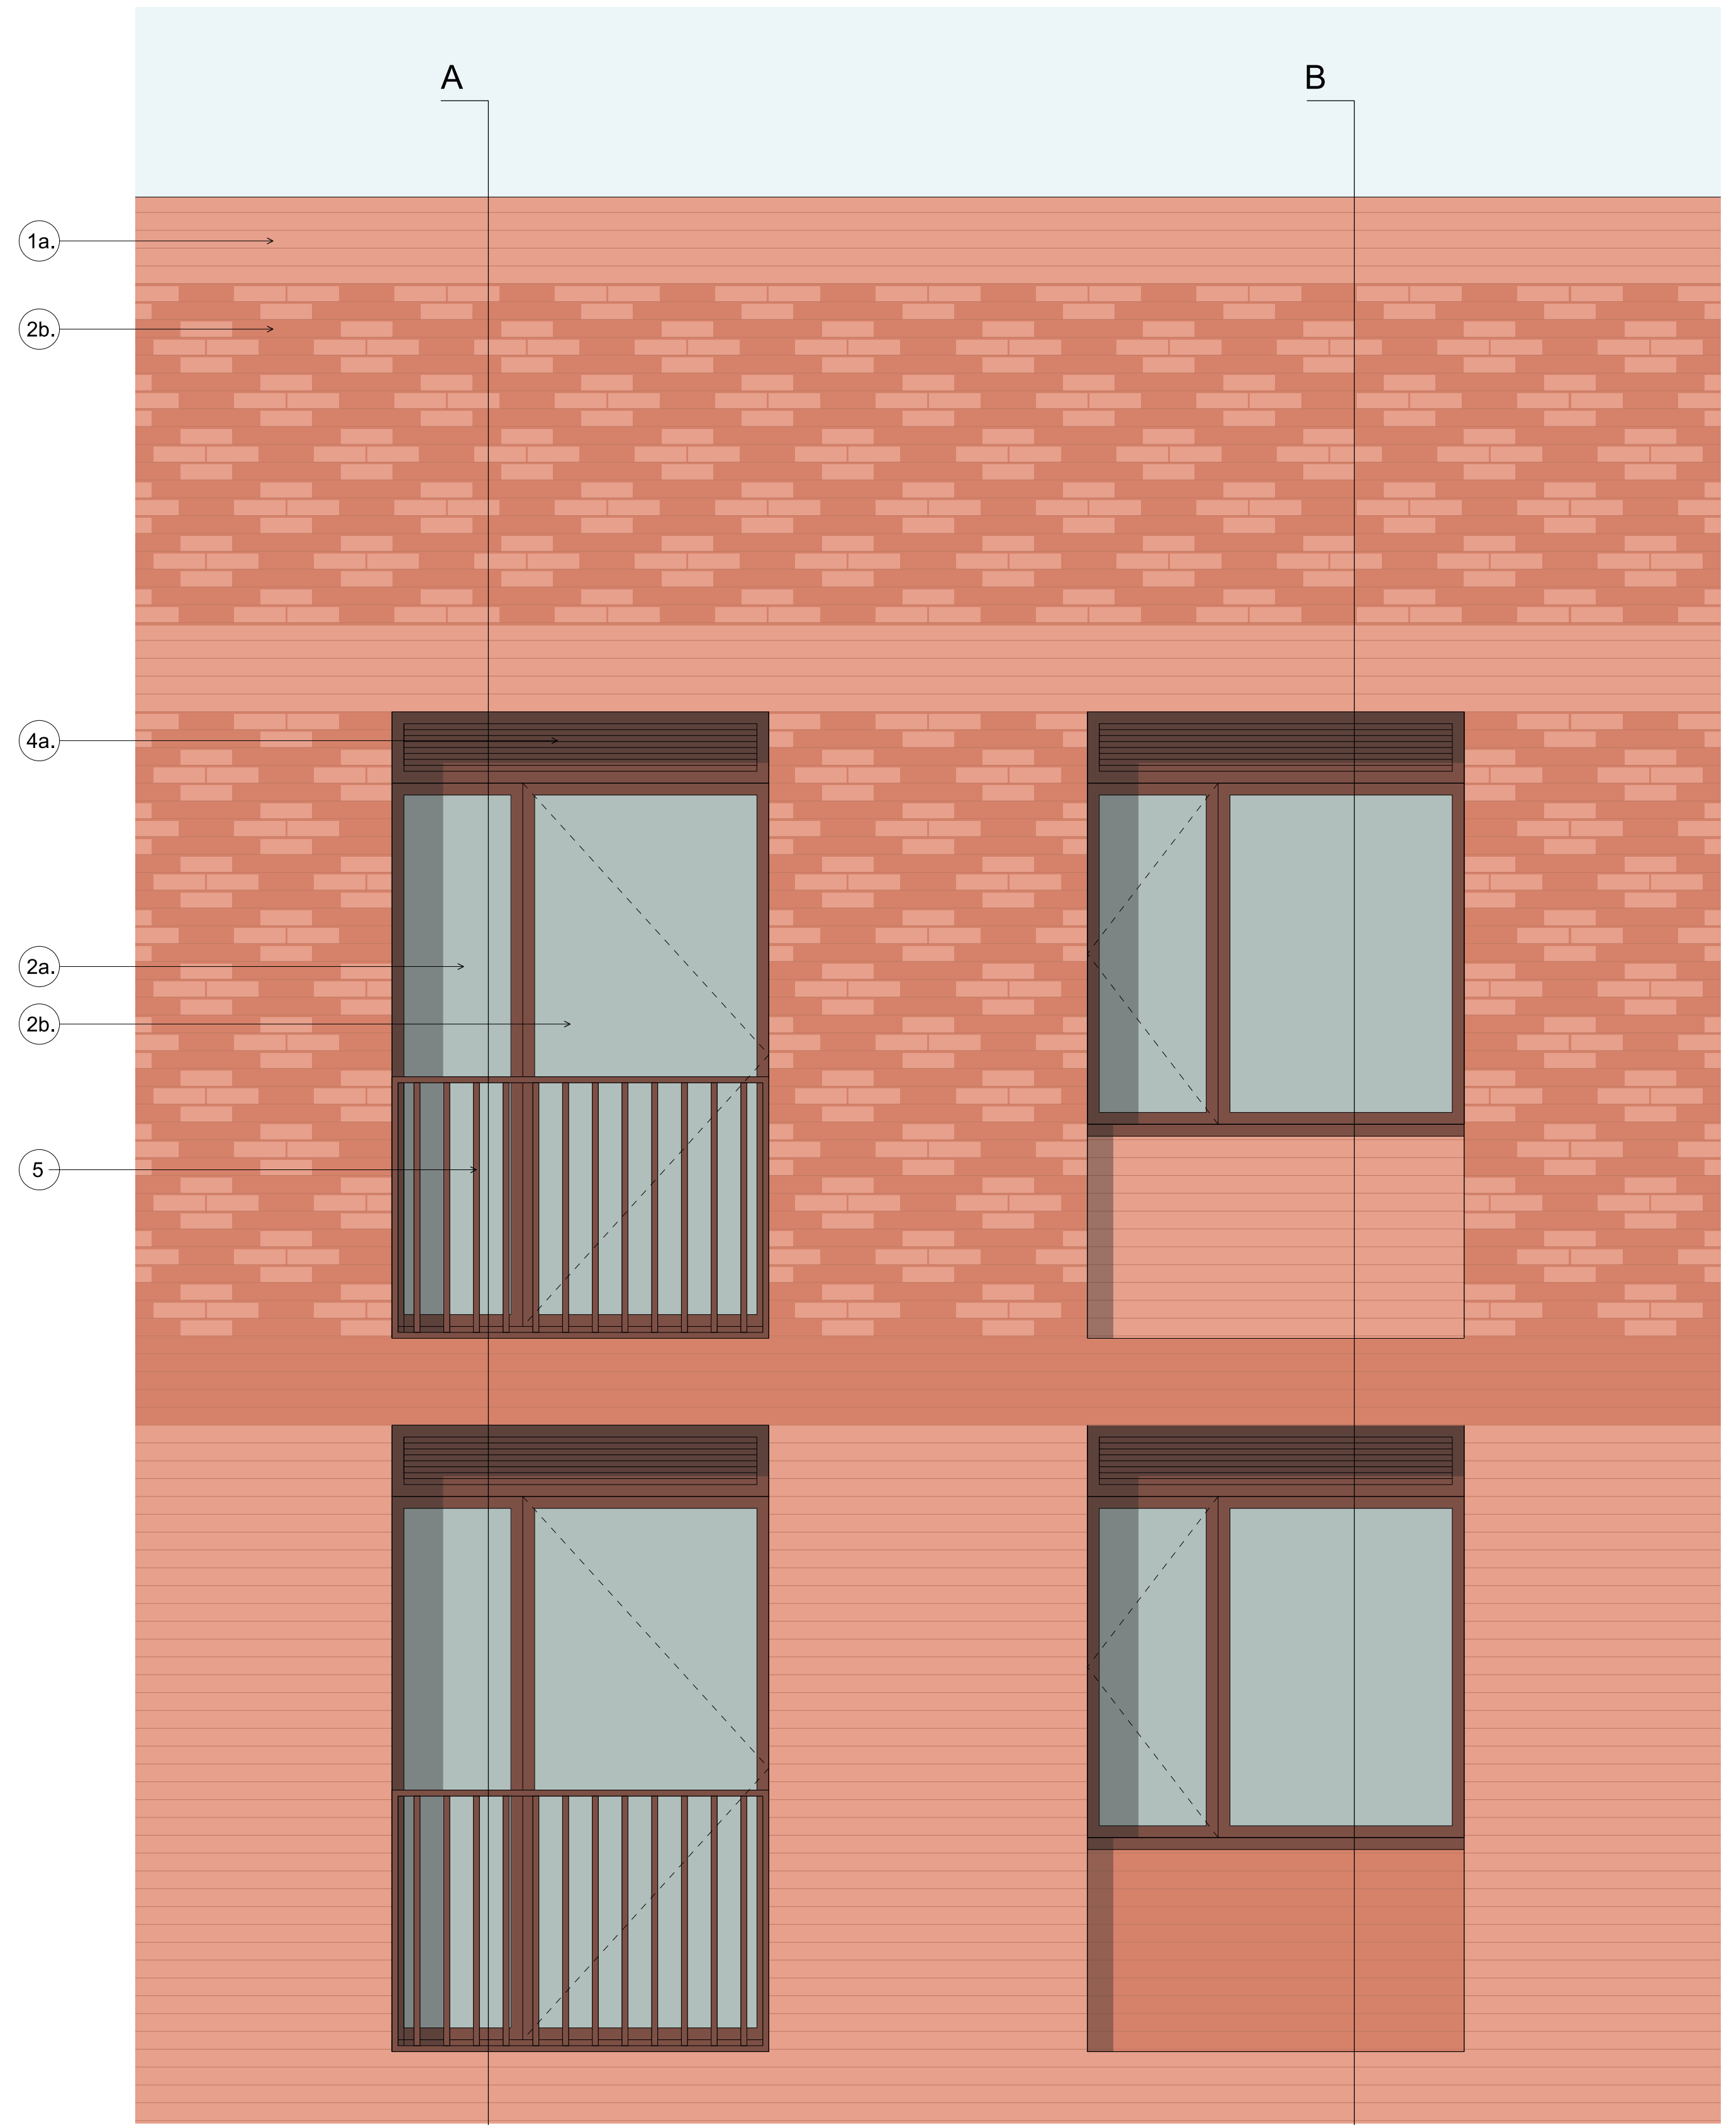

03 Elevation
1:20 @A1

Amendment	Date
P01	Planning issue 24.11.2025

ELEVATION KEY			
1a	Brickwork standard coursing	3a	PPC Alu double-leaf glazed door
1b	Brickwork cross-pattern coursing	3b	PPC Alu single-leaf glazed door
1c	Brickwork horizontal banded coursing	3c	PPC Alu single-leaf glazed door with glazed fixed side panel
1d	Masonry panel - coloured and profiled	3d	PPC Alu double-leaf solid door
2a	PPC Alu window fixed (transparent)	3e	PPC Alu single-leaf solid door
2b	PPC Alu window fixed (opaque)	3f	PPC Alu door with louvres
2c	PPC Alu window single-opener (side)		
2d	PPC Alu window single-opener (top)	4a	PPC Alu Spandrel Micro-louvres
		4b	PPC Alu Spandrel Solid
		5	PPC Alu Balustrade
		6	Stainless Steel Signage
		7	PPC Alu Panel - Profiled
		8	PPC Alu Erectable Guarding
		9	Roof plant
		10	Lift over-run

Note:
This drawing is to be read in conjunction with all other project information by the architect and consultants. Any drawn reference to existing information contained in this drawing has been created directly from third party survey information. This information is contained and issued in good faith with Fadden Clegg Bradley Studios LLP not held responsible for any inaccuracies identified. The architect is to be notified immediately if any inaccuracies are found.

FaddenCleggBradleyStudios
LLP

Bath Brewery
Toll Bridge Road
Bath
BA1 7DE

t 01225 852545
e bath@fcbstudios.com

Job/Drawing No
18704-FCB-ZZ-ZZ-D-A-0802
Amendment
P01

WYTHENSHAW TOWN CENTRE
BROTHERTON HOUSE
PROPOSED BAY STUDY:
EXTRA CARE & APARTMENT BLOCK
ROOF & TYPICAL CONDITION

Scale 1:20 @A1
Date 24.11.2025
Drawn FCBS-MCR
Check KM/PM

Do not scale Original printed at A1 All dimensions to be checked on site
FCBS Project No. 2141-3