

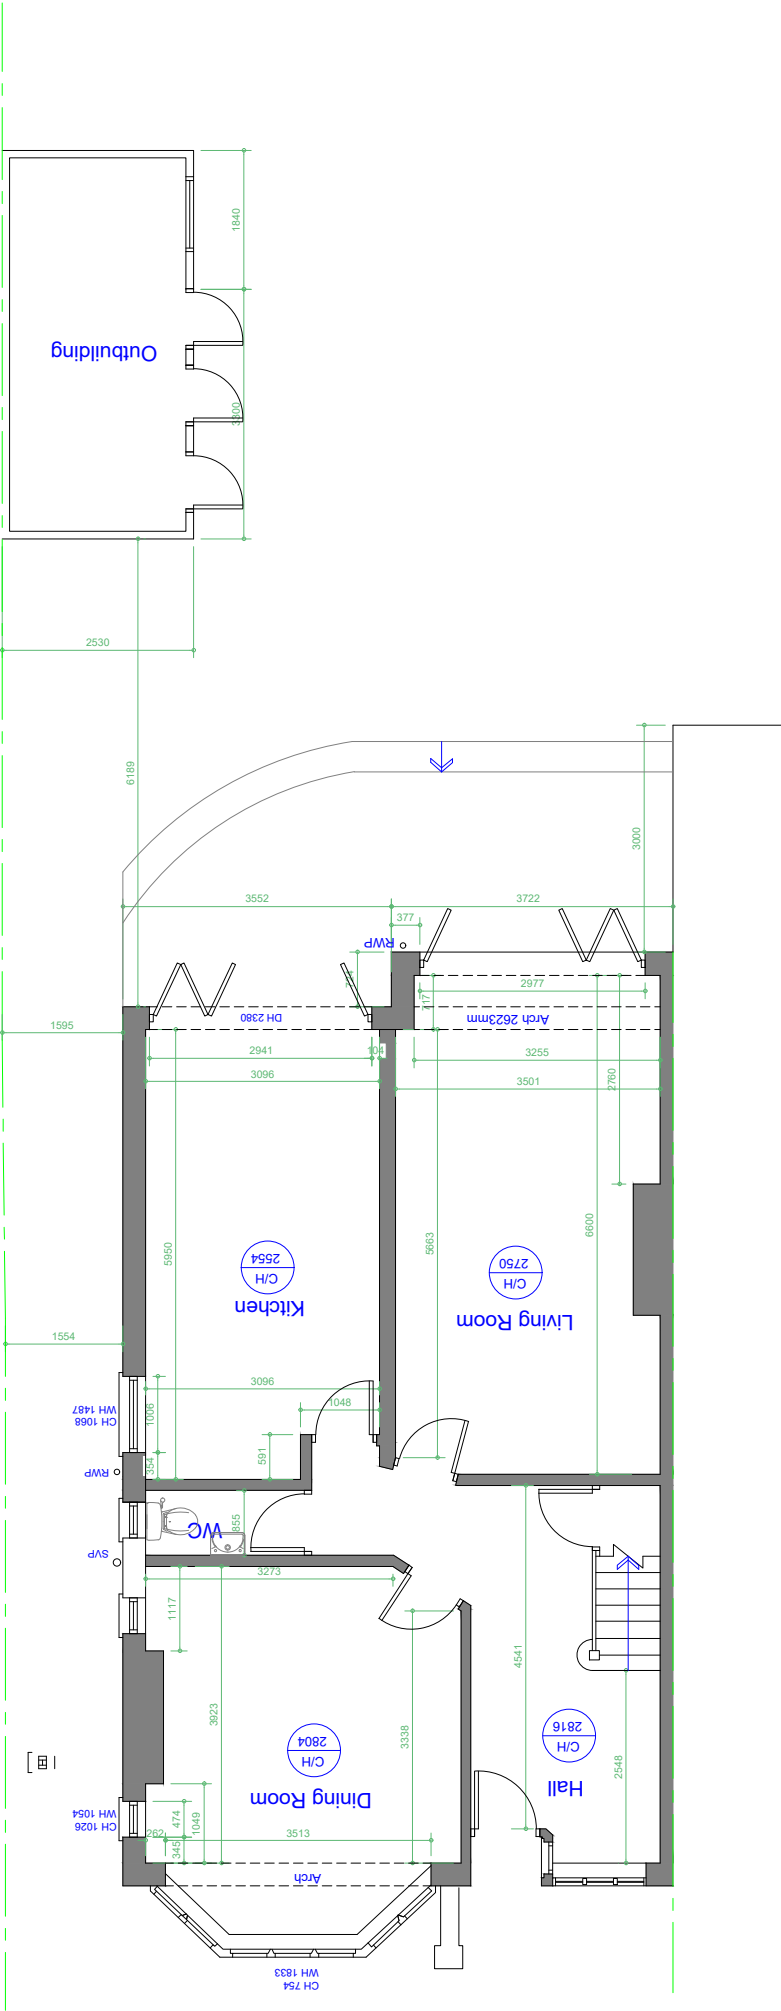




All dimensions are to be checked on site. This drawing shall not be scaled to ascertain dimensions.

 

Existing Ground Floor Plan
Scale 1:50

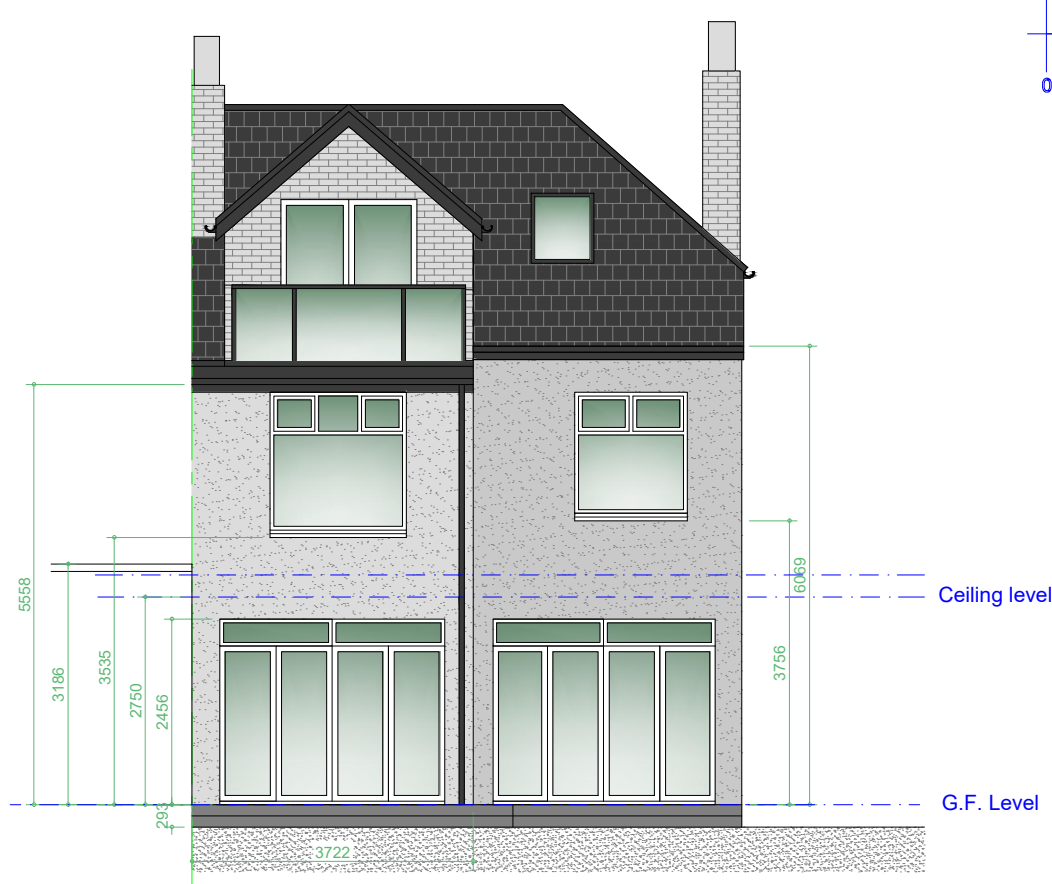



Existing Rear Elevation
Scale 1:100

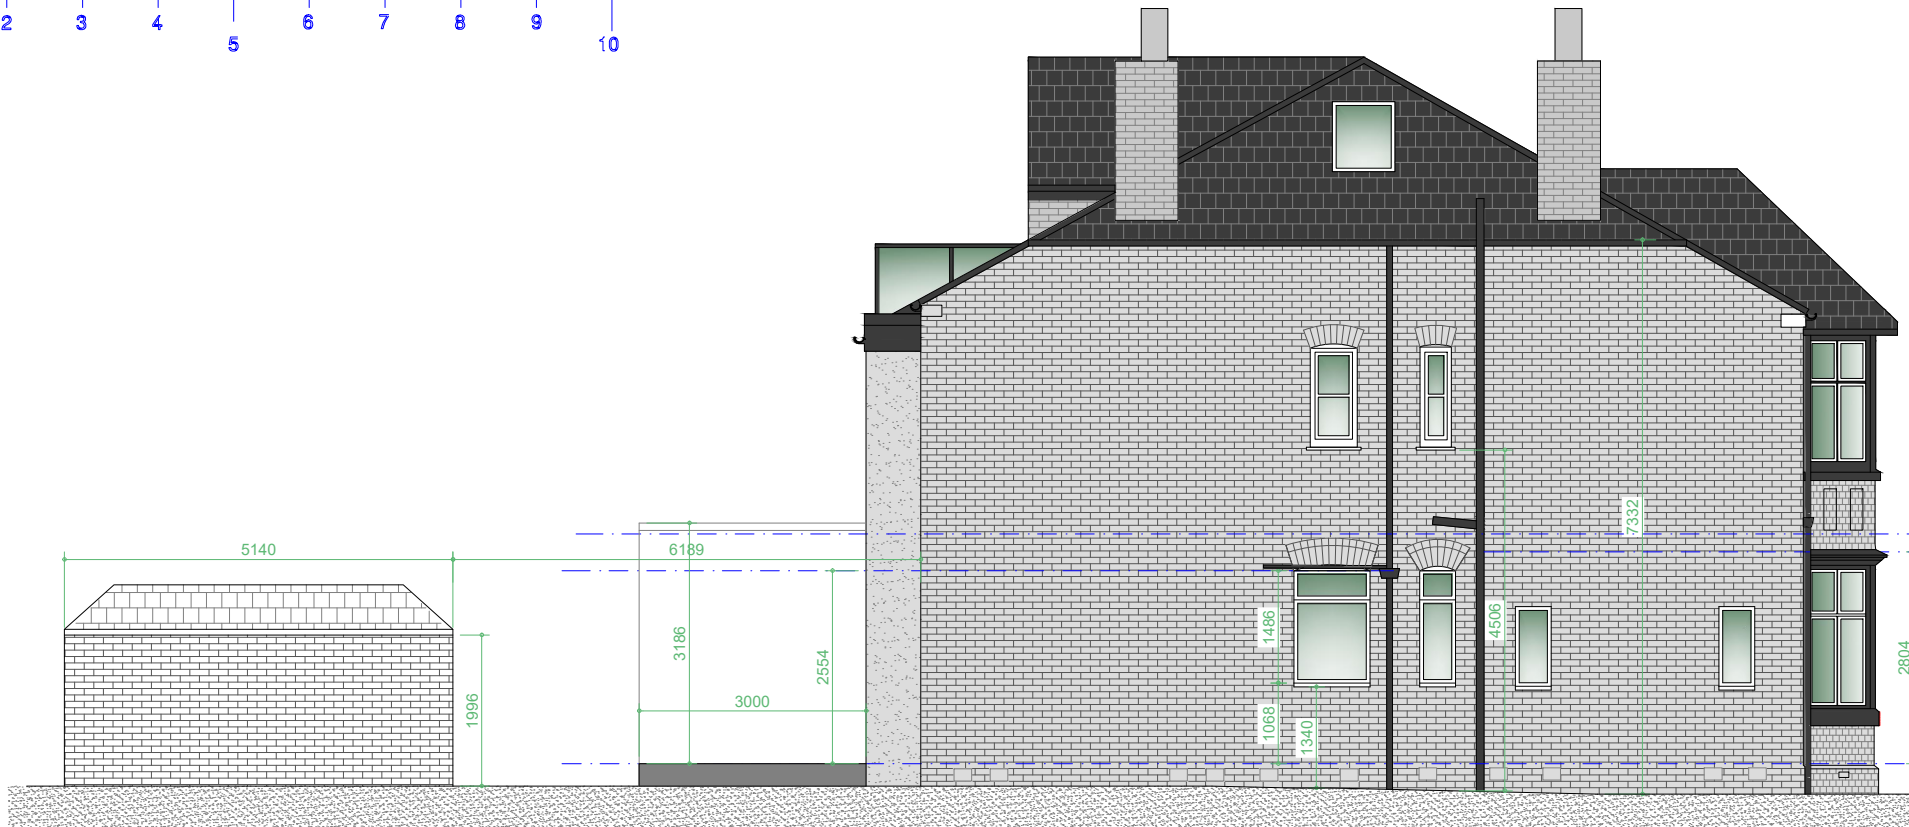 

Existing L/H Side Elevation
Scale 1:100



Existing Front Elevation
Scale 1:100

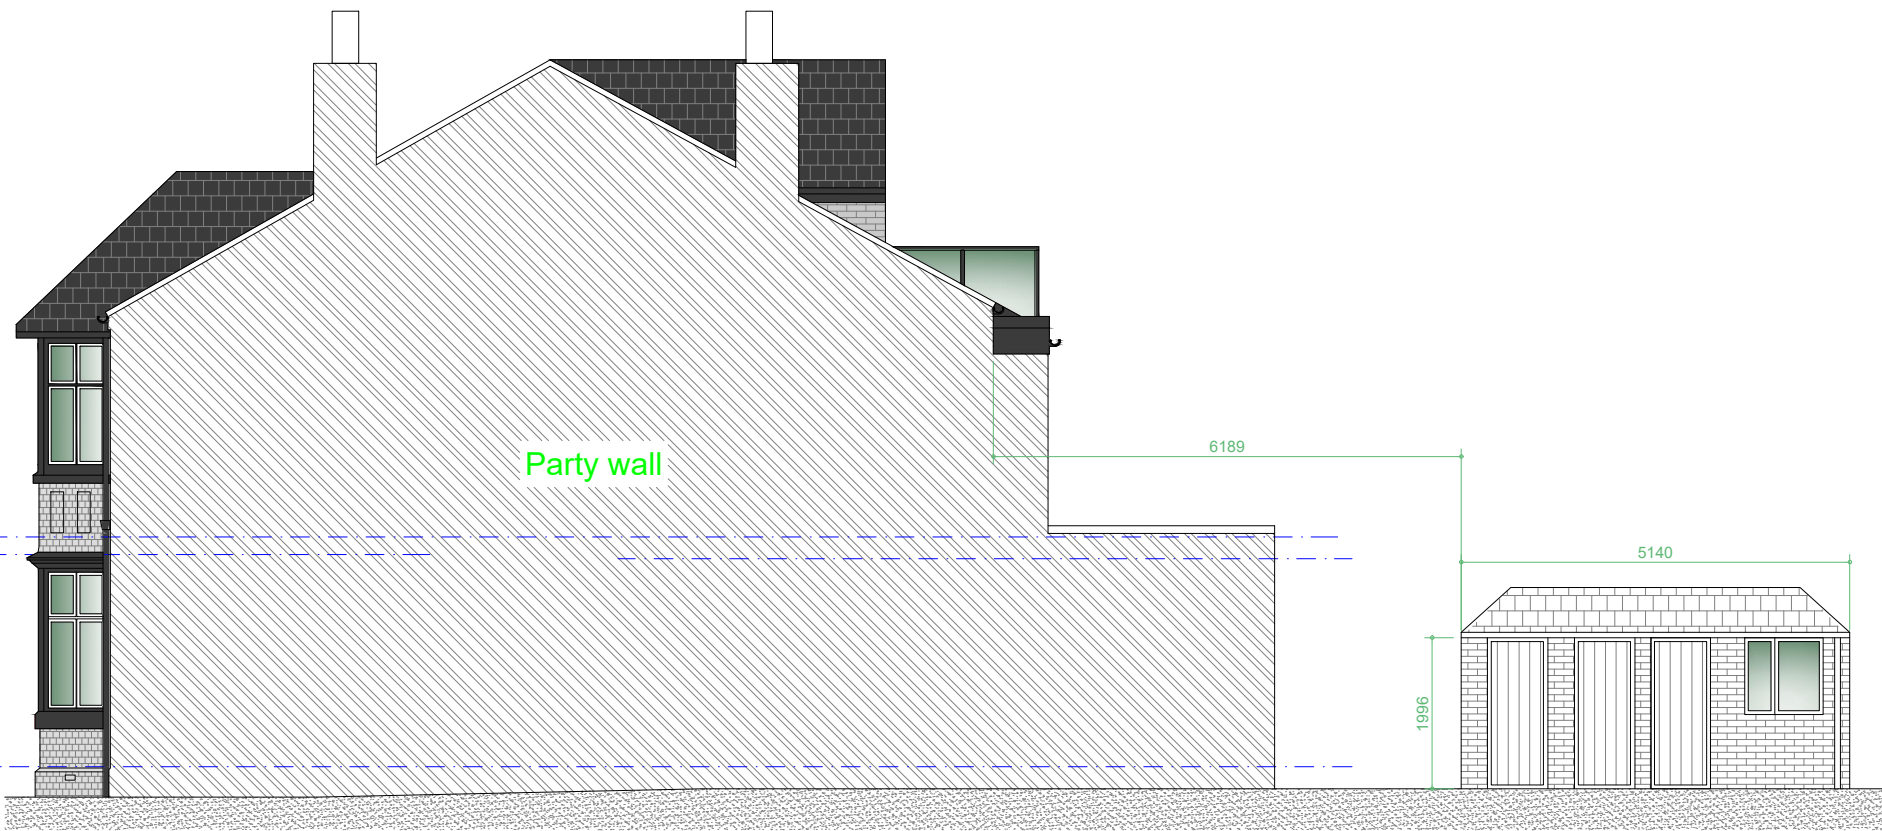 

Existing R/H Side Party Wall Elevation
Scale 1:100

Rev	Date	Description
01	19.11.25	Issued For INFORMATION PURPOSES ONLY

Client
Mr. and Mrs. Tonrose

Project
27 Darley Ave, Manchester M20 2ZD
Proposed single storey rear and side extension.

Scheme - Drawing Title
Existing Floor Plan and Elevations

Drawing No. 01
Revision
Date 19.11.25
Scale 1:100 @A2



Plans To Build It Ltd
Tel: 0161 728 5730
Mob: 07741175755
www.planstobuildit.com