


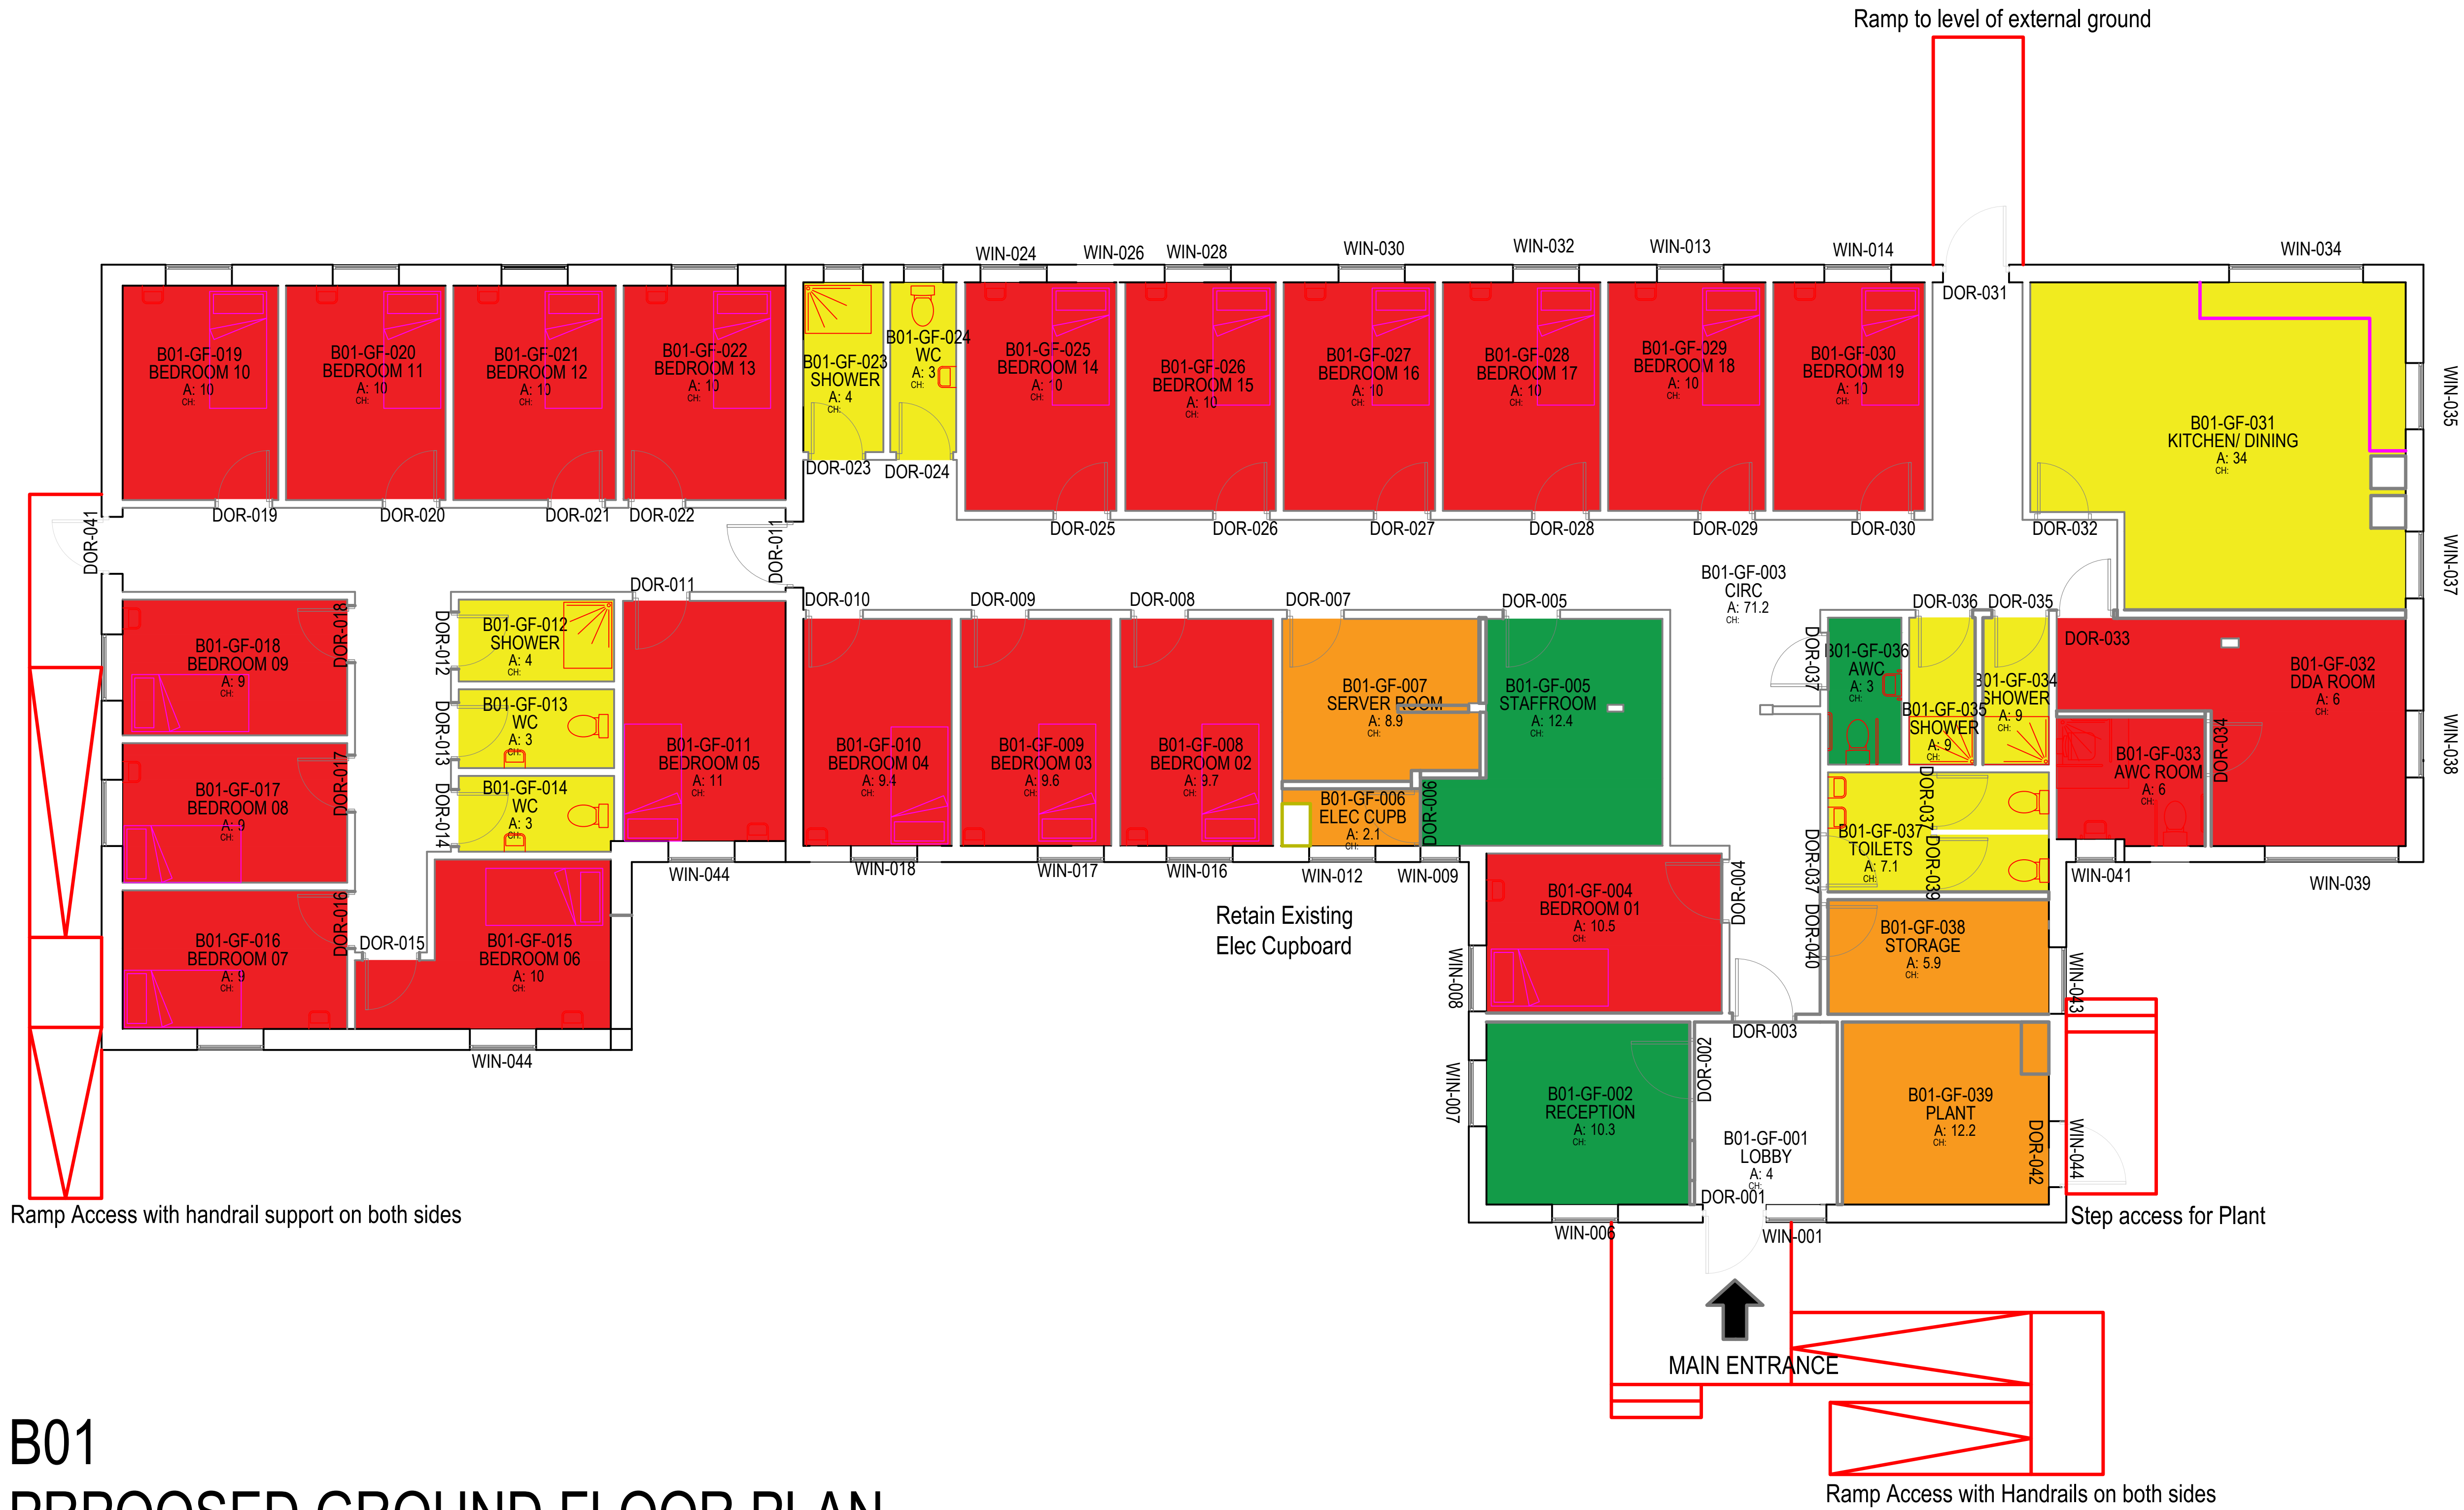

Ramp Access with handrail support on both sides

Step access for Plant

Ramp Access with Handrails on both sides

B01

PRPOUSED GROUND FLOOR PLAN

- NOTES
1. All dimensions are in millimetres unless otherwise stated
 2. This drawing is to be read with all other relevant documentation
 3. Do not scale from this drawing, all measurement data should be taken directly from the model

GA zoning key

- Private accommodation
- Shared accomodation
- Shared facilities
- Staff
- Plant and storage
- Circulation



Capital Programmes Division

INFORMATION

PROPERTY TITLE
Alexandra Park Housing Office
130, Alexandra Road, Manchester
M16 7WD

UPRN
000077097539

PROJECT TITLE
Alexandra Park Housing Office
Remodel into Homelessness Accommodation

DRAWING TITLE
PROPOSED LAYOUT PLAN

JOB NO.
DXH46149

SCALE
NTS

DRAWING NO.
APH-MCC-ZZ-ZZ-DR-A-0005