





PROPOSED ENTRANCE ELEVATION - VIEW FROM ATKINSON STREET

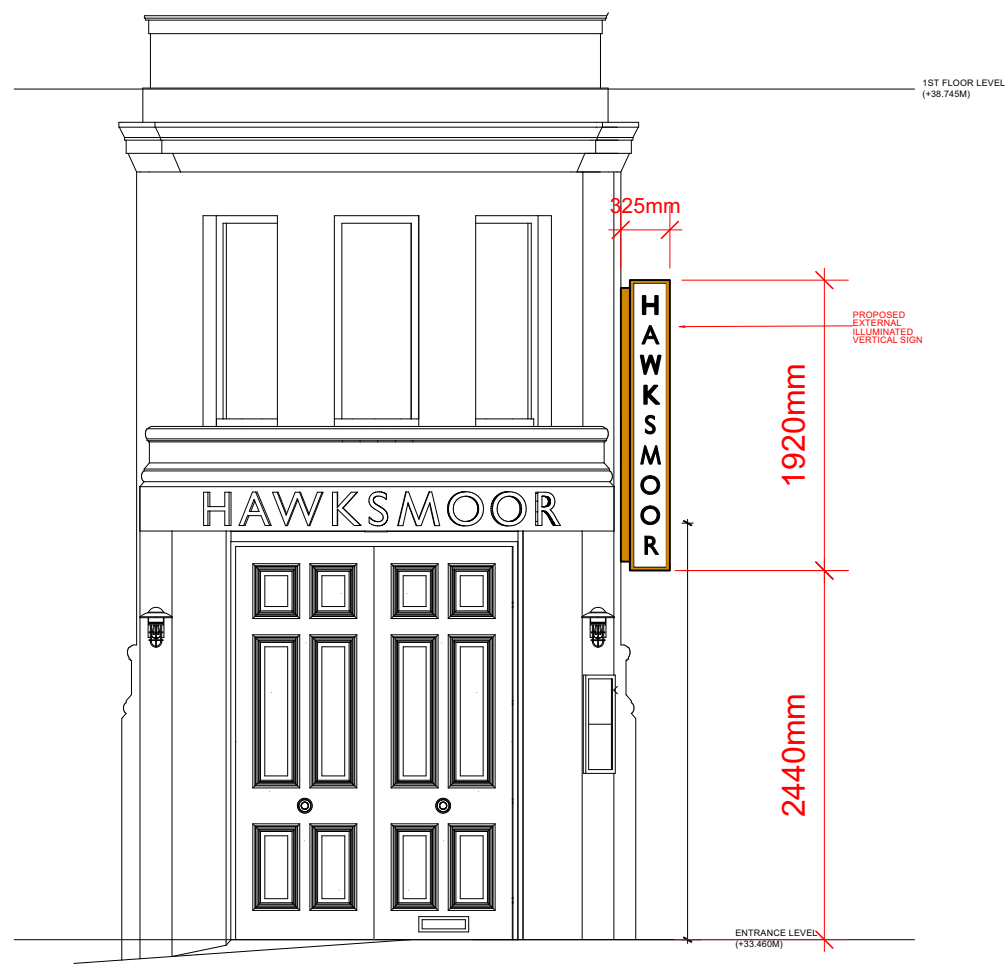


PROPOSED ELEVATION: VIEW FROM DEANSGATE

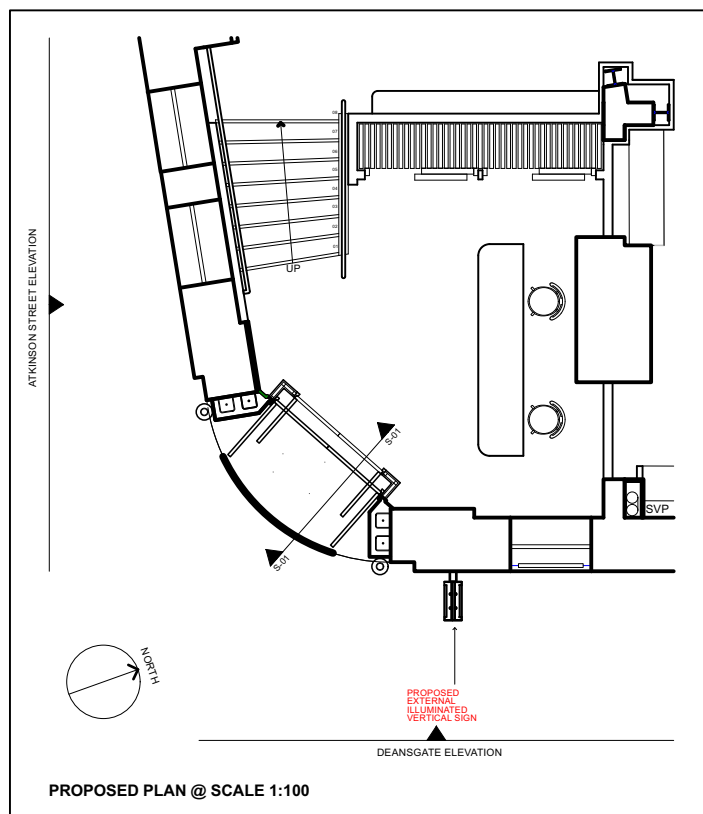

REFERENCE IMAGE: ROSA'S THAI, 184 DEANSGATE



CGI PROPOSED VERTICAL SIGN AT HAWKSMOOR, DEANSGATE

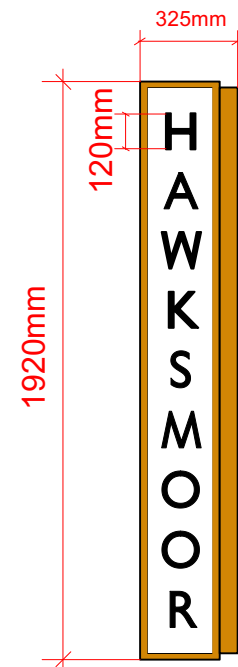


PROPOSED SIGN DETAIL DIMENSIONS @ SCALE 1:25

PERIMETER BRASS FRAME TO VERTICAL SIGNAGE PANEL.

WHITE PERSPEX BACKING WITH BLACK ENAMEL PAINTED LETTERING

ALL WIRING AND FIXINGS TO BE CONCEALED WHERE POSSIBLE. SIGNAGE MATERIAL SAMPLES AND DRAWINGS TO BE APPROVED PRIOR TO FABRICATION AND INSTALLATION.

BRASS COVER STRIP TO CONCEAL FIXINGS - FIXINGS TO BE LOCATED WITHIN MORTAR JOINTS WHERE POSSIBLE

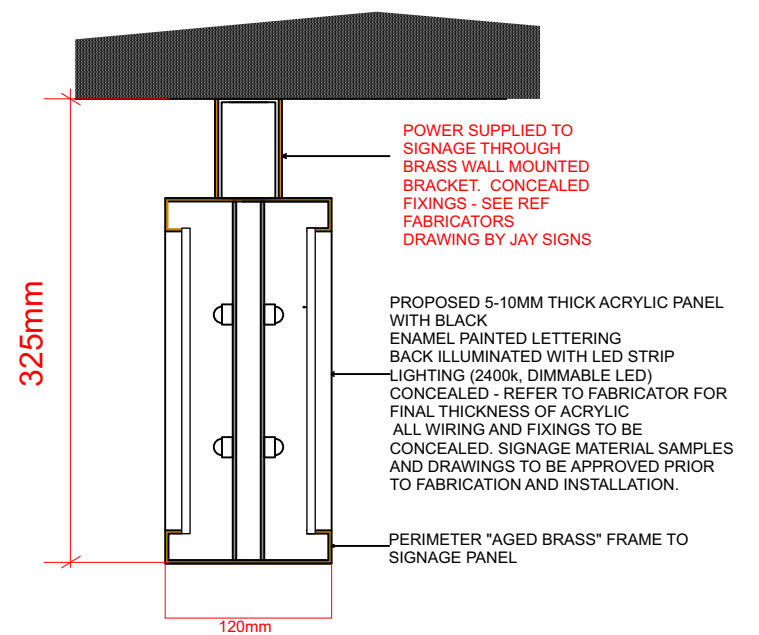

PROPOSED PROJECTING SIGN - SECTION DETAIL
PLAN VIEW
@ SCALE 1:10

PLANNING



REV	DATE	REASON
A	12 March 26	Proposed sign labelling corrected

REV	DATE	REASON

REV	DATE	REASON

PROJECT	HAWKSMOOR, DEANSGATE, MANCHESTER	PROJECT NO.	
TITLE	PROPOSED FRONT ELEVATION & SIGNAGE	DRAWING NO.	
SCALE	1:50 at A3		
DATE	12.03.26	DRAWN BY	MYN

HAWKSMOOR
122-124 GOLDEN LANE
LONDON
EC1Y 0TL
0207 481 6375

HAWKSMOOR