




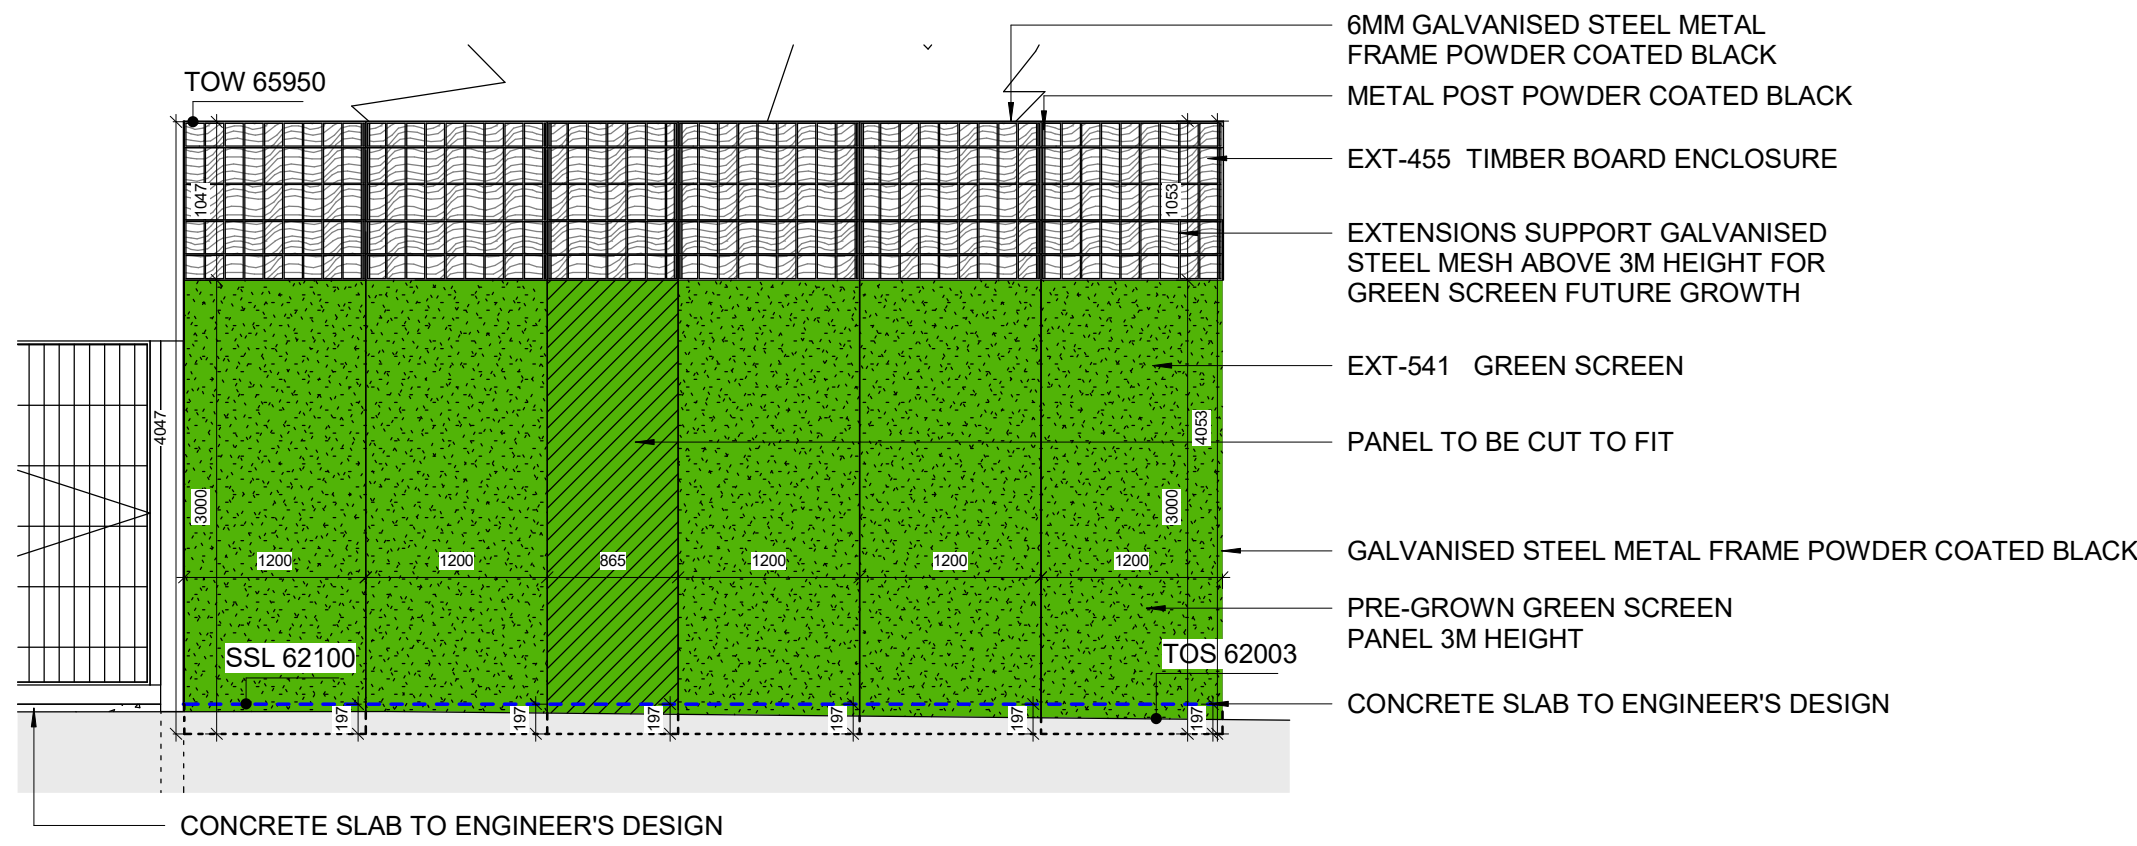


1 GREEN SCREEN WEST ELEVATION
1:50

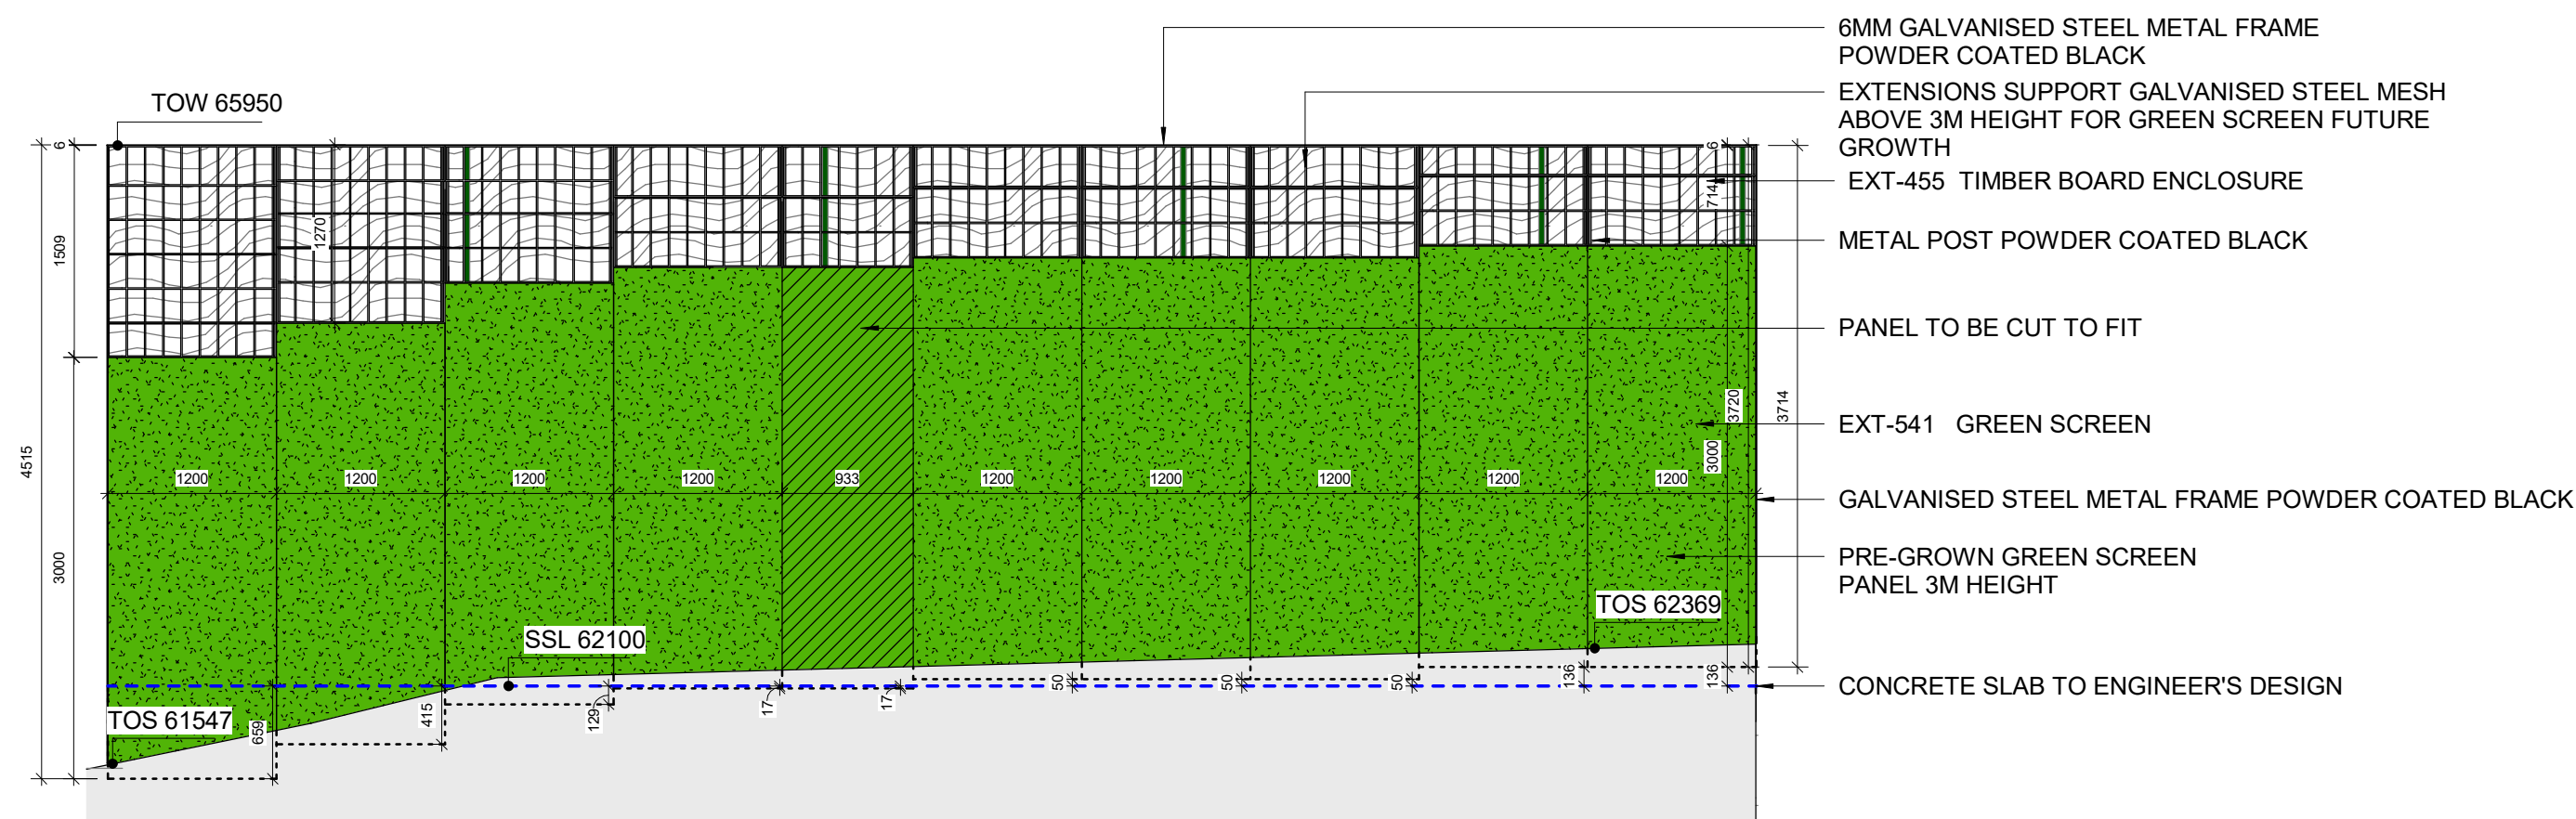


2 GREEN SCREEN EAST ELEVATION
1:50

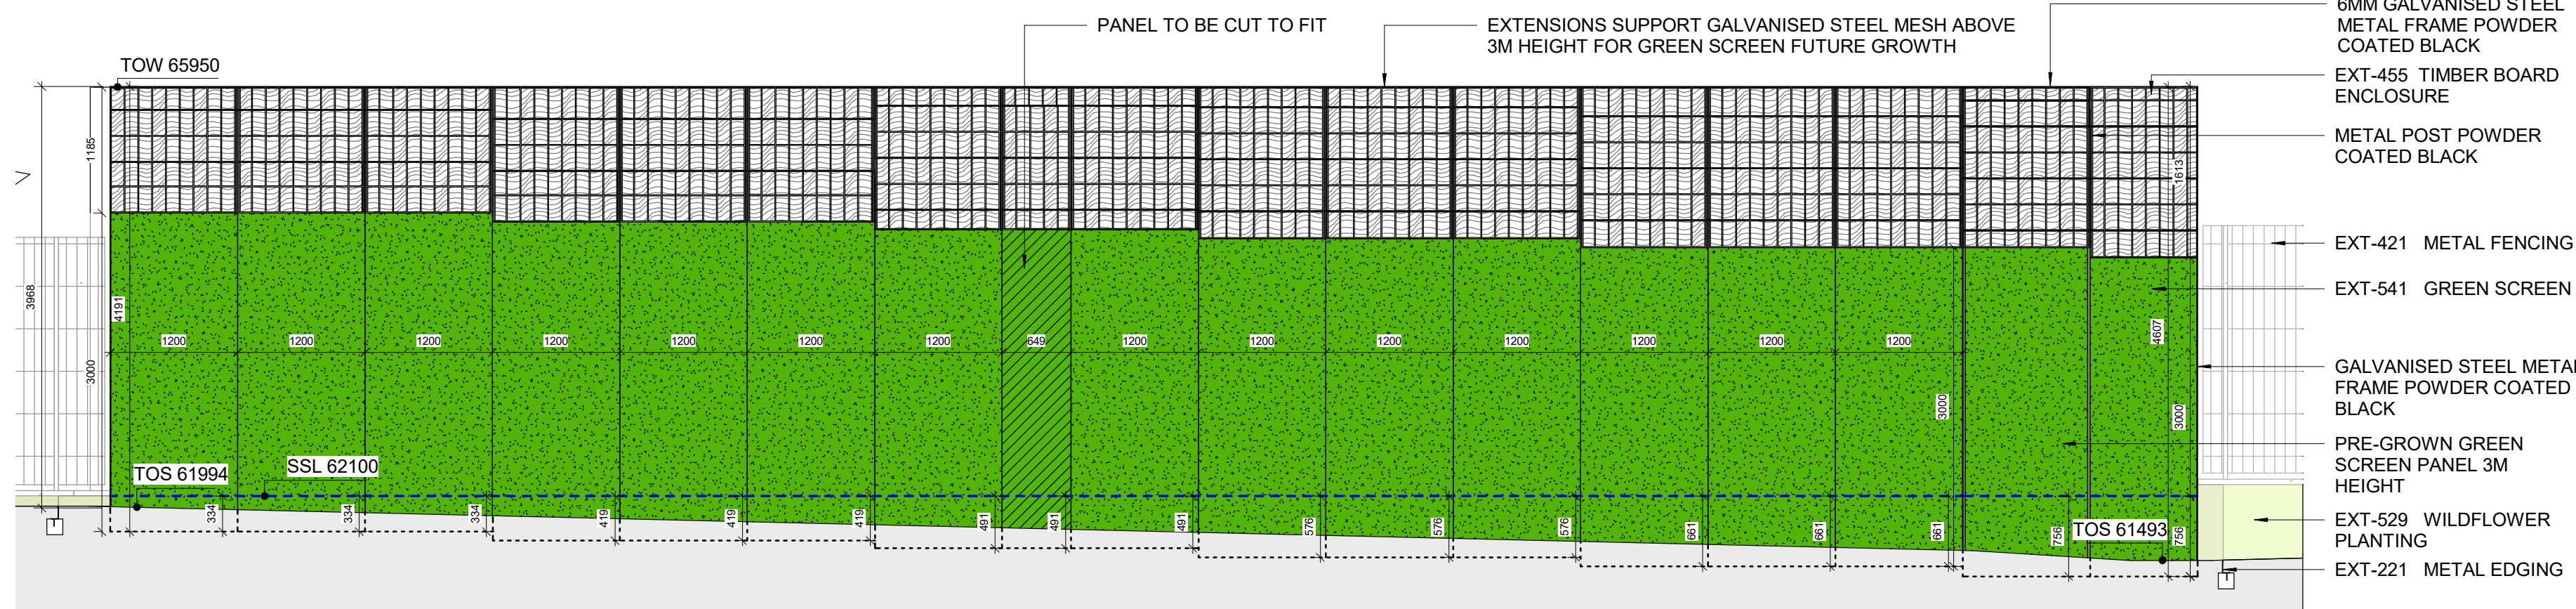


3 GREEN SCREEN SOUTH ELEVATION
1:50

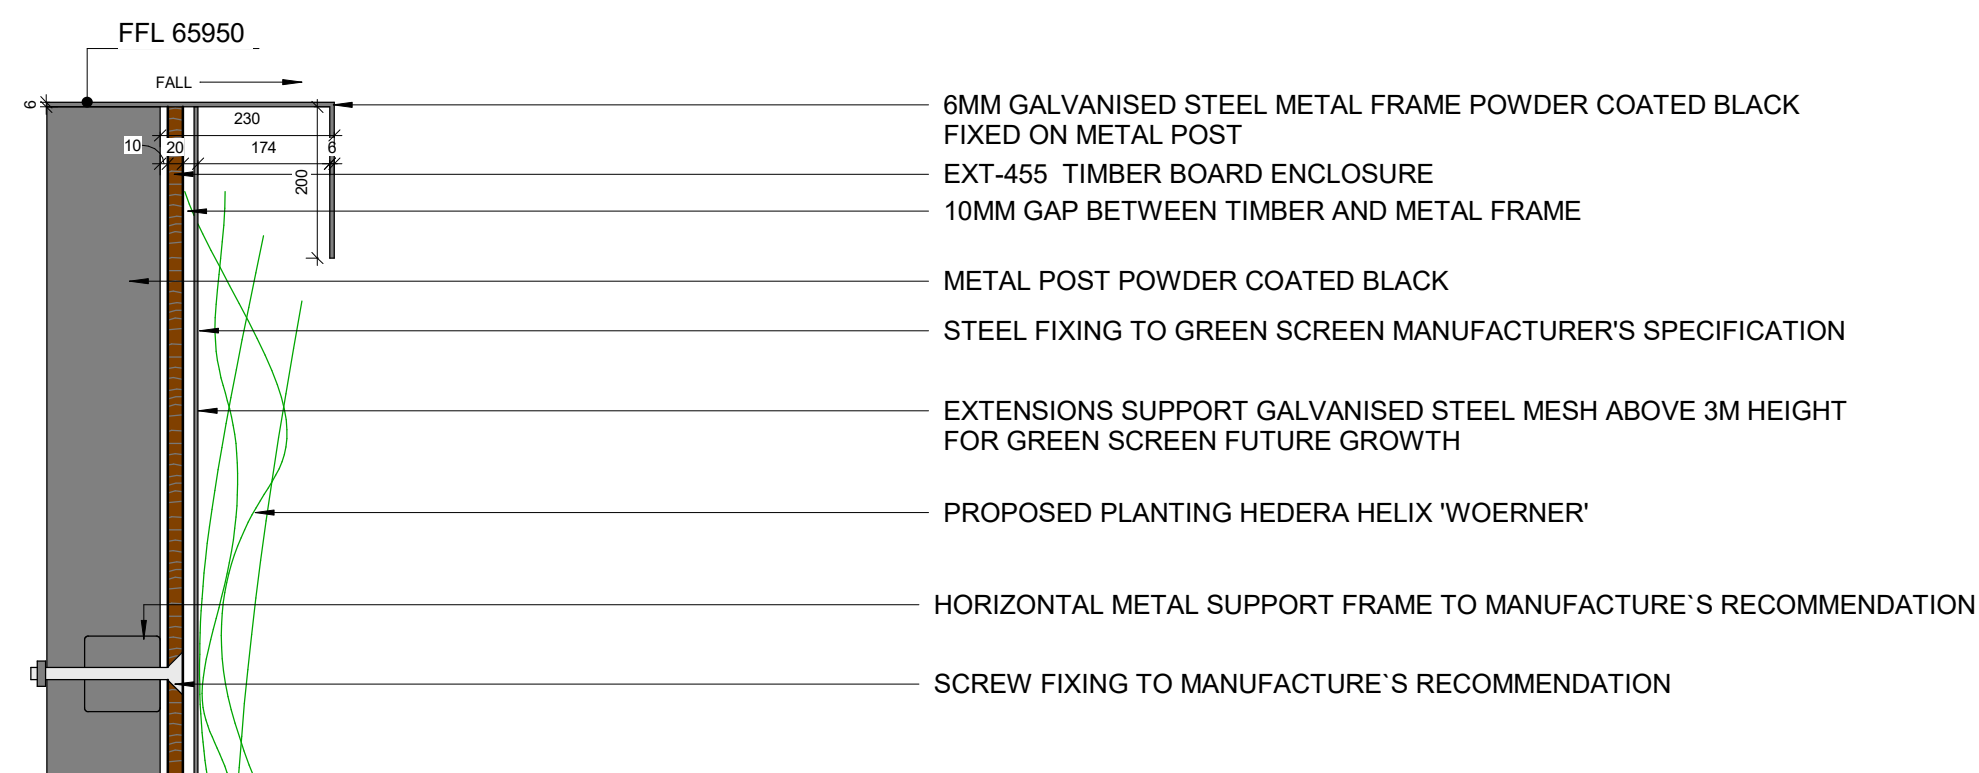

4 GREEN SCREEN EXTENSION
1:10

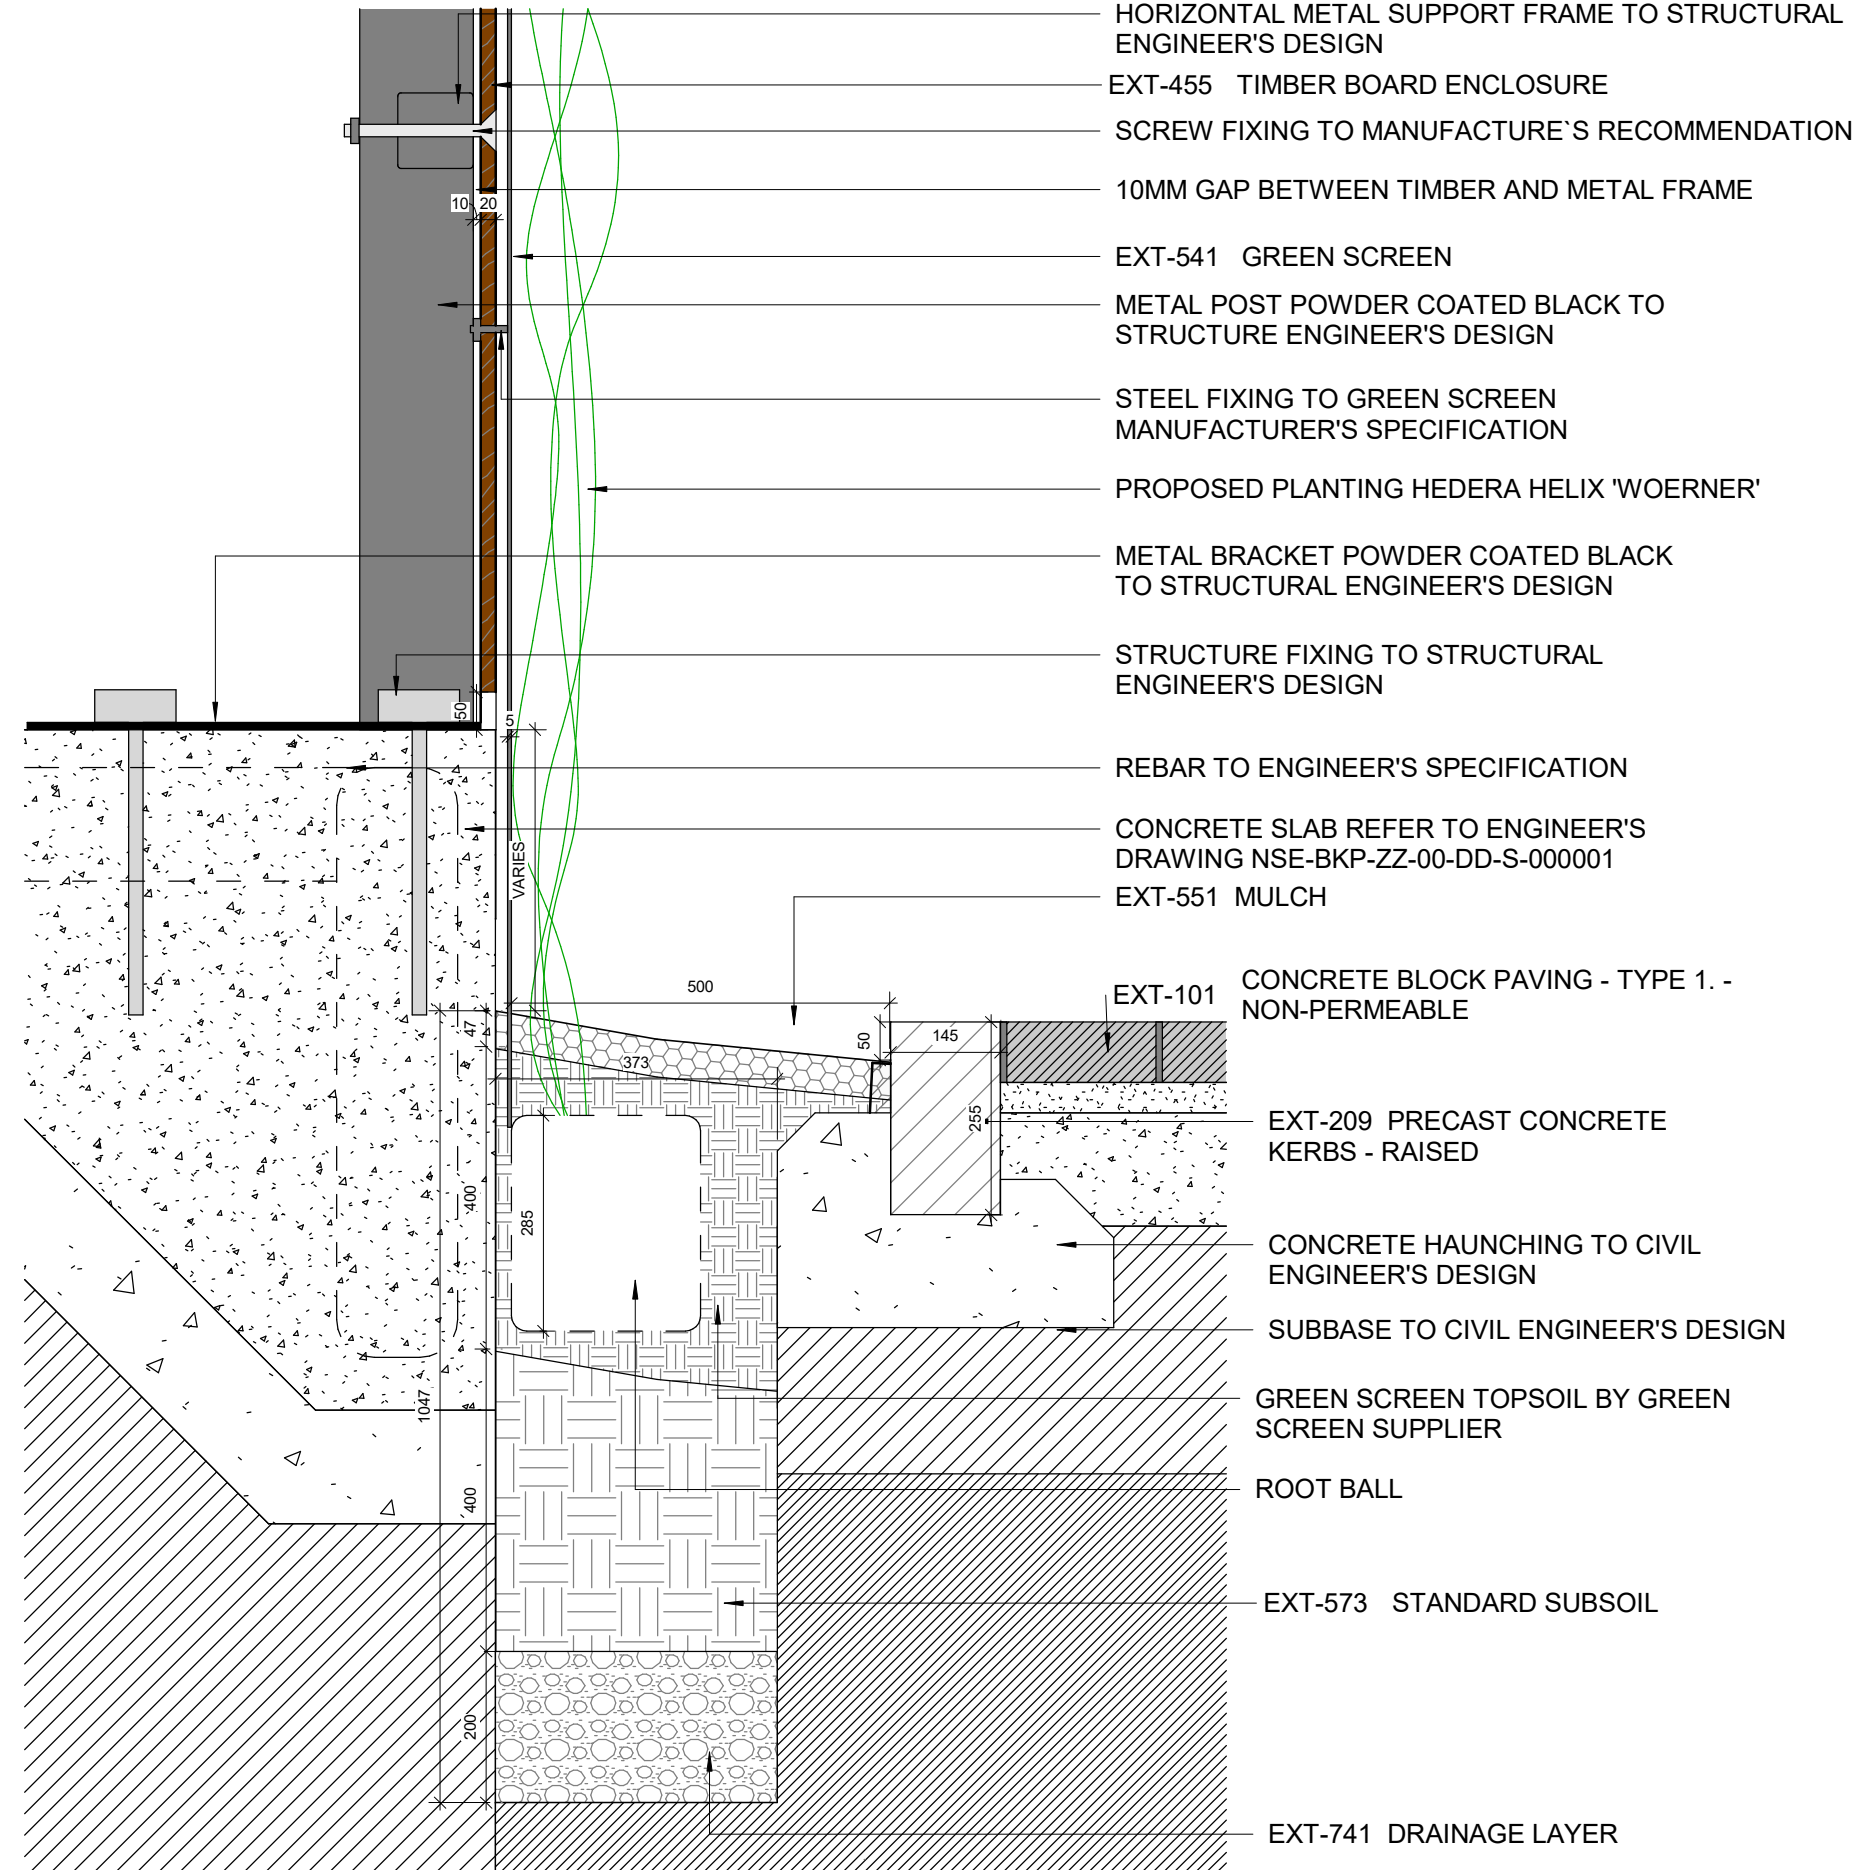


5 GREEN SCREEN SOUTH SECTION
1:50

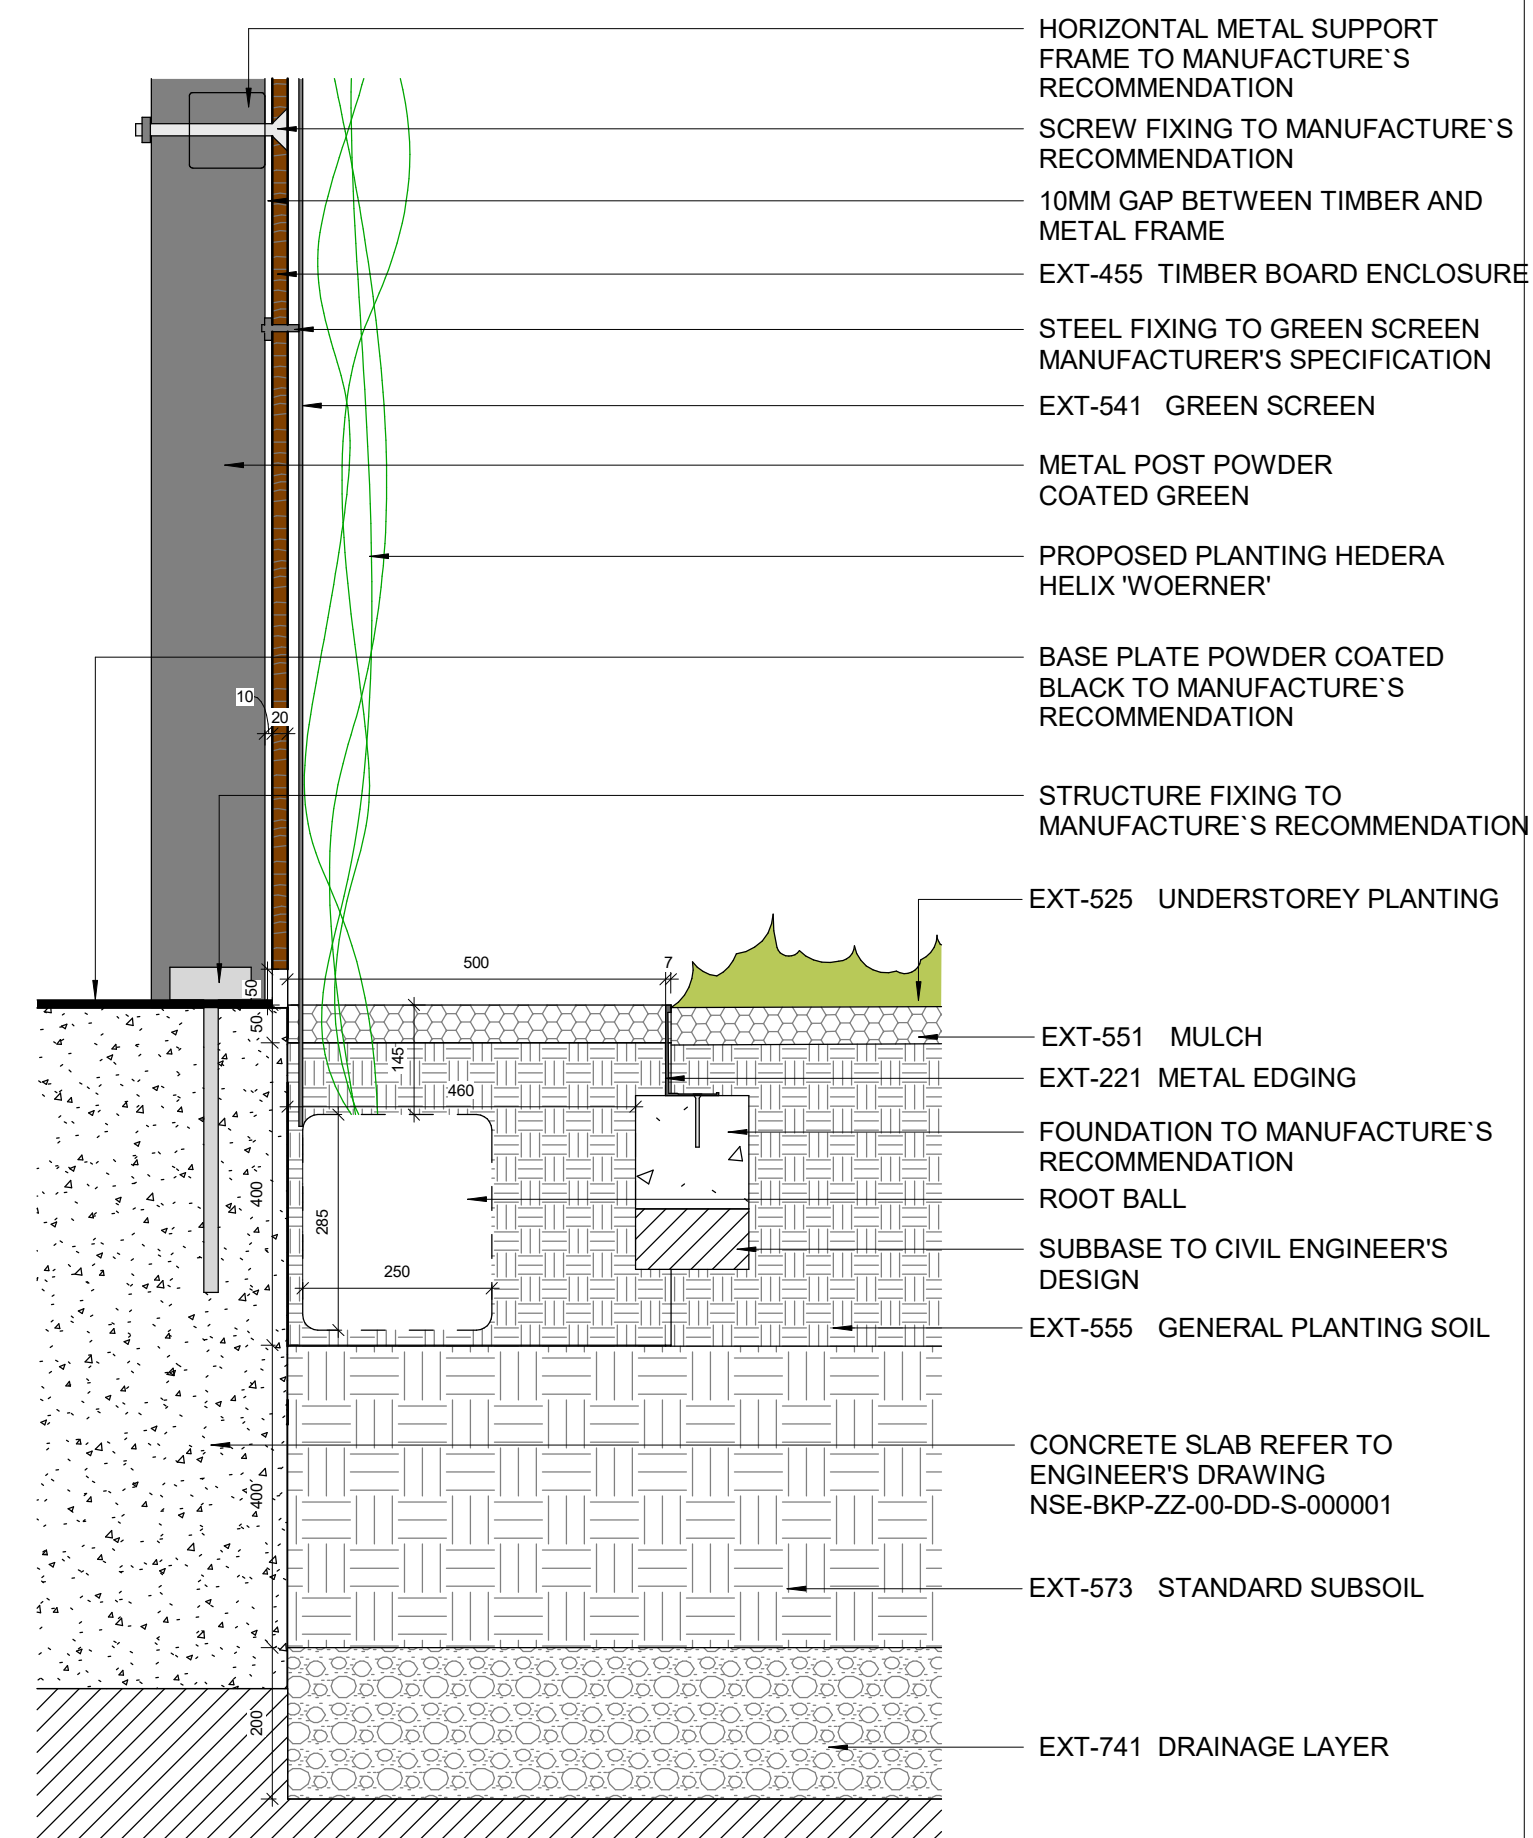

6 GREEN SCREEN WEST SECTION
1:50

REVISIONS		
REV	DATE	DESCRIPTION
P00	14.07.23	ISSUED FOR STAGE 4
P01	20.07.23	DISCIPLINE CHANGED FROM "A" TO "L"
P02	02.02.24	ISSUED FOR STAGE 4 UPDATE
C01	01.05.24	ISSUED FOR CONSTRUCTION
C02	10.01.25	ISSUED FOR CONSTRUCTION
C03	07.03.25	ISSUED FOR CONSTRUCTION: ACCESS ROAD UPDATE
C04	24.12.25	ISSUED FOR CONSTRUCTION

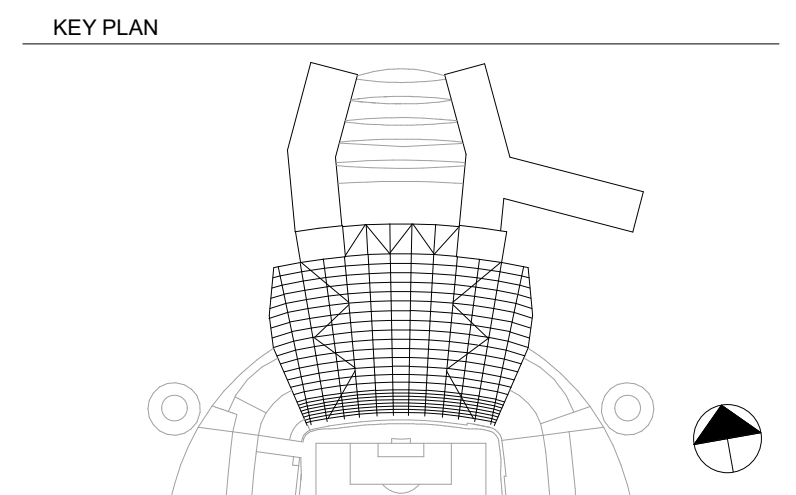

- NOTES:
1. STRUCTURE SUPPORT FRAME FOR THE TIMBER BOARD AND FENCE REFER TO STRUCTURAL ENGINEER'S DESIGN
 2. GREEN SCREEN FIXING AND SOIL REFER TO SUPPLIER'S DESIGN
 3. HAUNCHING AND FOUNDATION REFER TO CIVIL ENGINEER'S DESIGN

CLIENT

© COPYRIGHT. ALL RIGHTS RESERVED
THIS WORK IS COPYRIGHT AND CANNOT BE REPRODUCED OR COPIED IN ANY FORM OR BY ANY OTHER MEANS (GRAPHIC, ELECTRONIC OR MECHANICAL INCLUDING PHOTOCOPYING) WITHOUT THE WRITTEN PERMISSION OF POPULOUS ANY LICENSE, EXPRESS OR IMPLIED, TO USE THIS DOCUMENT FOR ANY PURPOSE WHATSOEVER IS RESTRICTED TO THE TERMS OF THE AGREEMENT OR IMPLIED AGREEMENT BETWEEN POPULOUS AND THE INSTRUCTING PARTY.
USE FIGURED DIMENSIONS IN PREFERENCE TO SCALED. CHECK ALL DIMENSIONS ON SITE BEFORE FABRICATION OR SETTING OUT.

ARCHITECT

POPULOUS®

14 BLADES COURT | DEODAR ROAD | LONDON | SW16 2NU | UNITED KINGDOM
TELEPHONE +44 (0)20 8874 7566 FACSIMILE +44 (0)20 8874 7470
ALL PRODUCTION & INTELLECTUAL PROPERTY RIGHTS RESERVED © POPULOUS 2009

PROJECT NAME

MCFC - NORTH EXPANSION

DRAWING TITLE

**LANDSCAPE
TYPICAL GREEN SCREEN DETAILS**

STATUS	RIBA STAGE	PROJECT NO.					
A5	5						
DATE	SCALE	SIZE					
14/07/23	As indicated	A1					
DRAWN	CHECKED	APPROVED					
SA	TJ	MT					
PROJECT	ORIGIN	ZONE	LEVEL	TYPE	ROLE	DRAWING	REV
NSE-POP-ZZ	- ZZ	- DD	- L	- 000696	C04		