




DO NOT SCALE FROM THIS DRAWING

DRAWING NO 3, SCALE 1:50
EXISTING SIDE ELEVATION
C JACKSON, 64 OVERLEA DRIVE
DRAWN BY LAH, 19/11/25

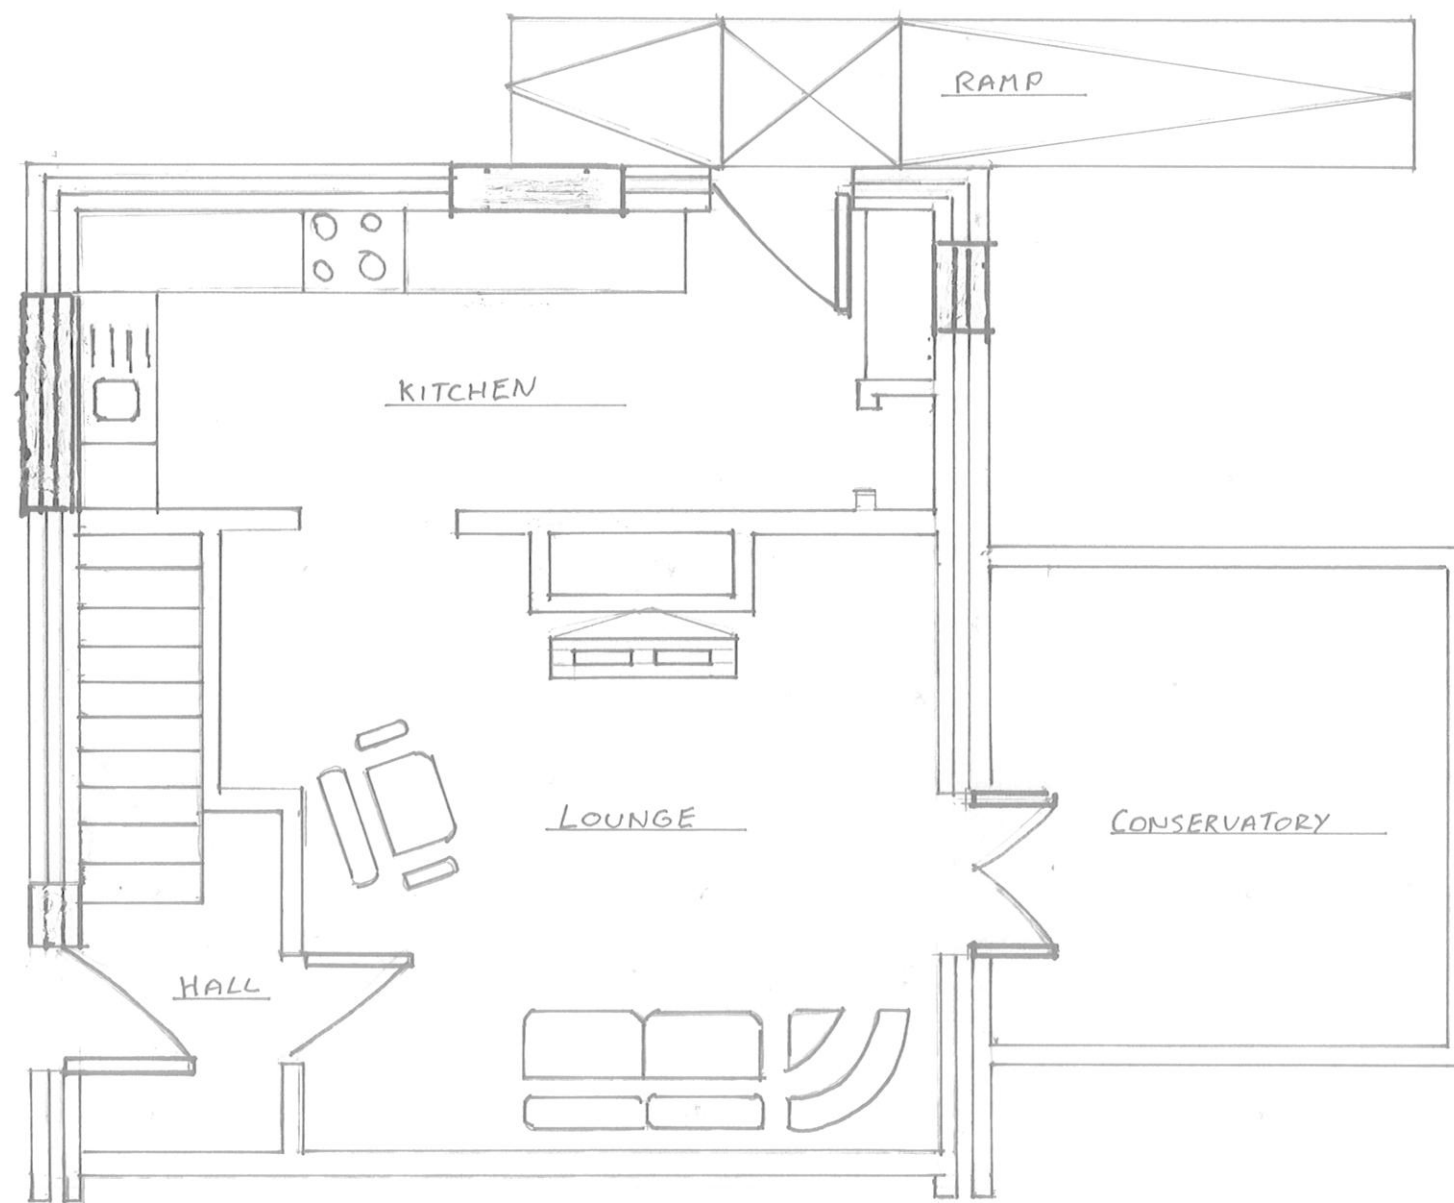

EXISTING FLOOR PLAN



REAR ELEVATION


DO NOT SCALE FROM THIS DRAWING

DRAWING NO 1, SCALE 1:50


EXISTING FLOOR PLAN, REAR ELEVATION

C JACKSON, 64 OVERLEA DRIVE


DRAWN BY LAH 17/11/25

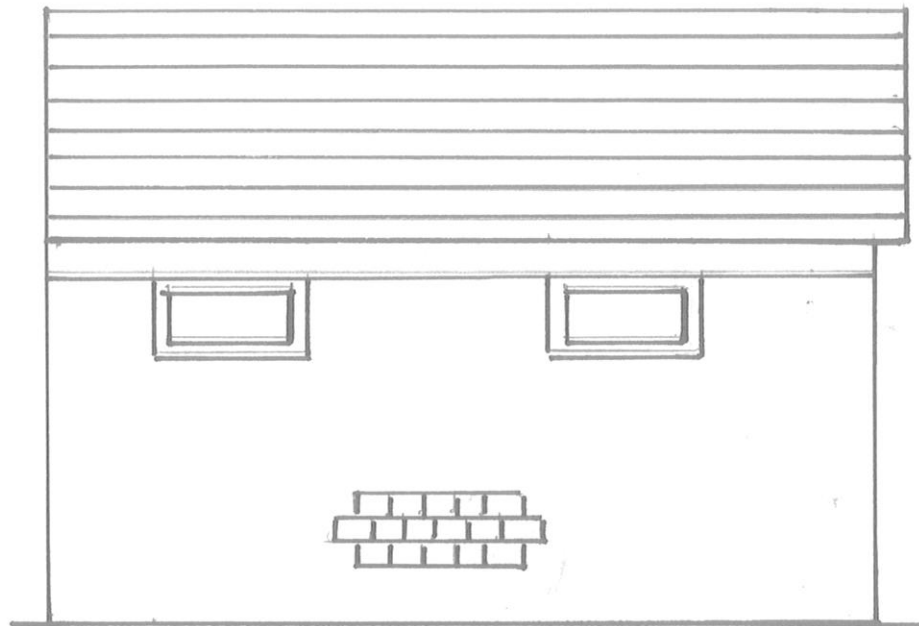

EXTENSION REVERSE ELEVATION, BRICK CONSTRUCTION

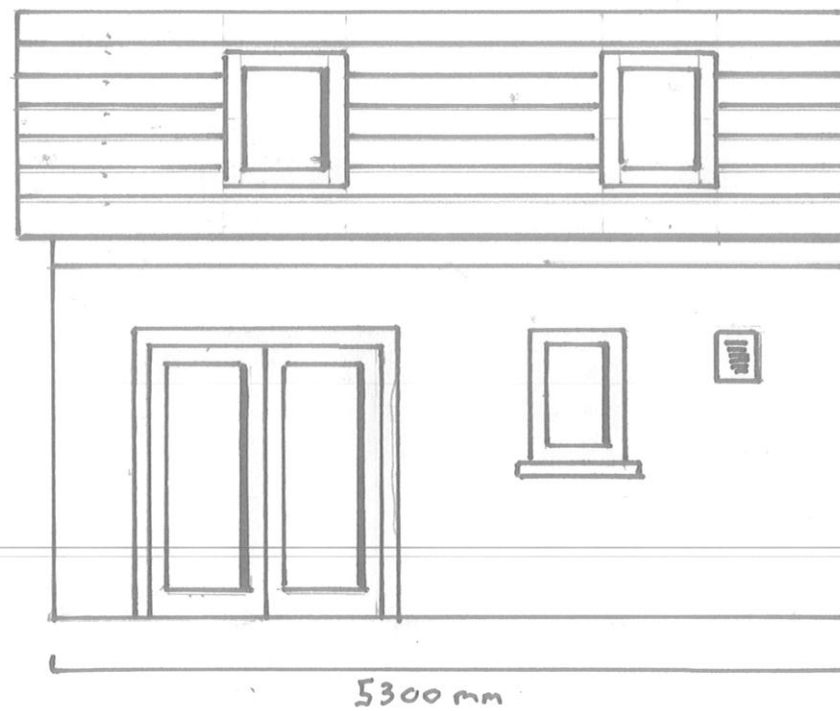

PROPOSED SIDE ELEVATION

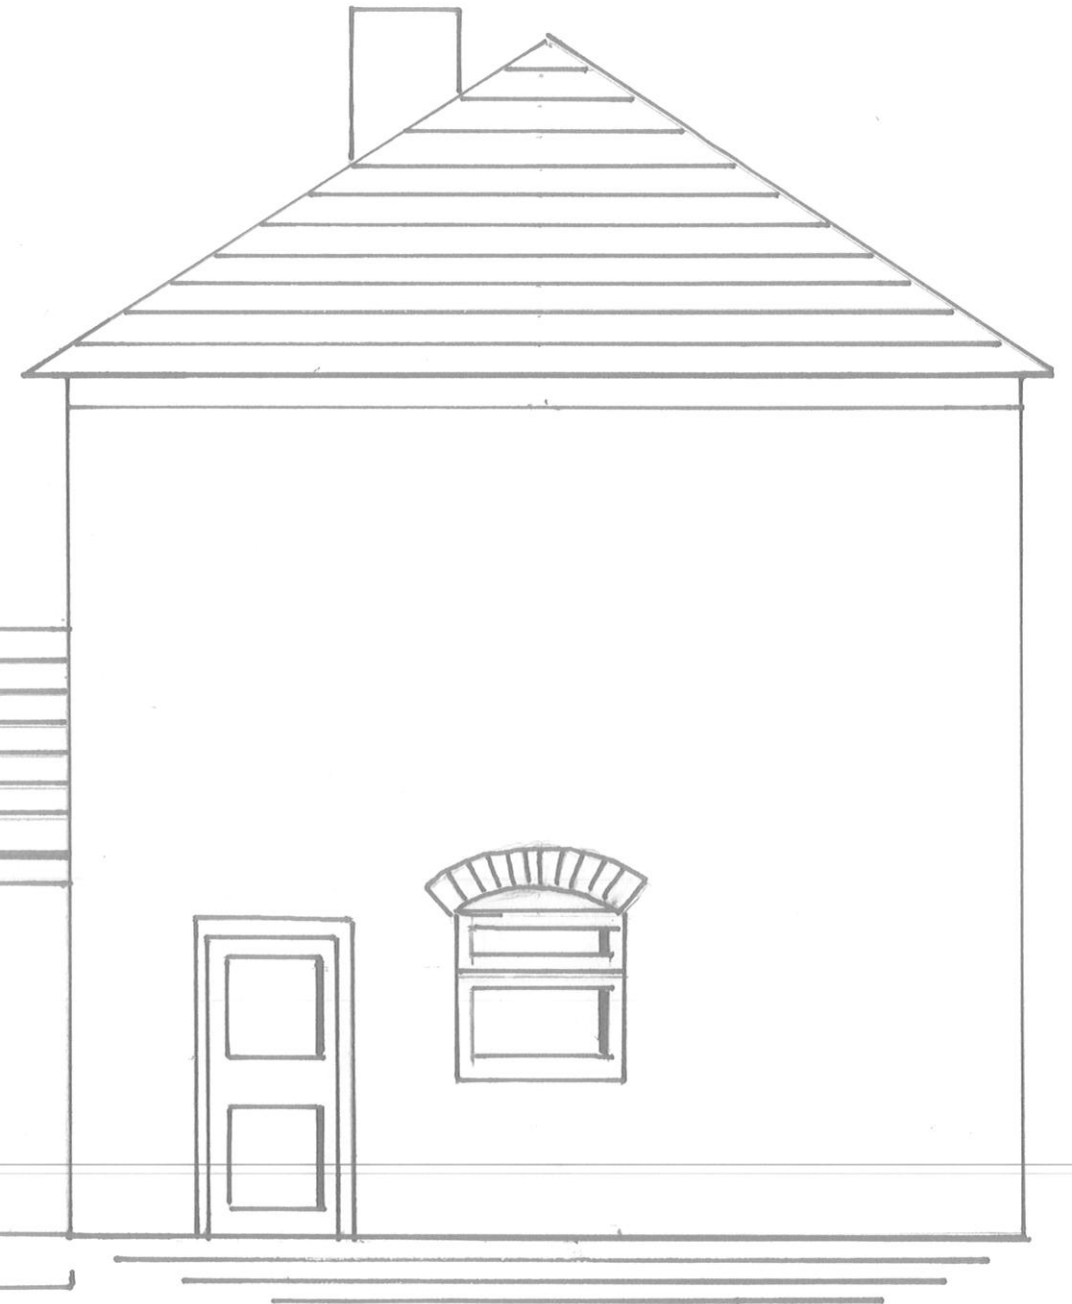


DO NOT SCALE FROM THIS DRAWING

DRAWING NO 4, SCALE 1:50

PROPOSED SIDE ELEVATION + DETAILS

C JACKSON 64 OVERLEA DRIVE

DRAWN BY LAH, 20/11/25

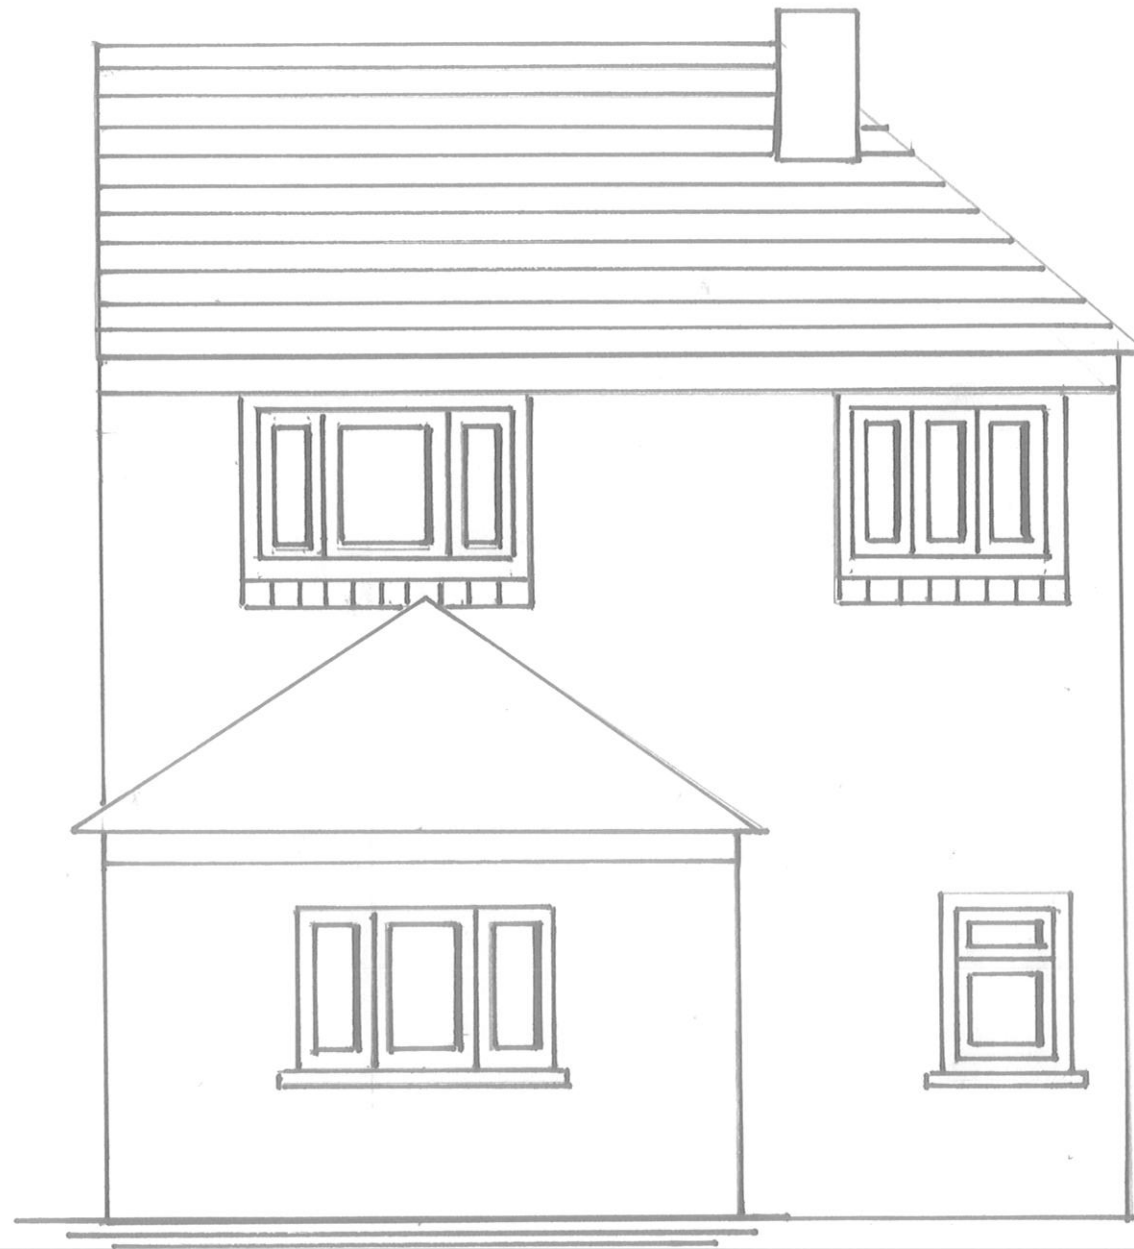

PROPOSED REAR ELEVATION

DO NOT SCALE FROM THIS DRAWING

DRAWING NO 5, SCALE 1:50

PROPOSED REAR ELEVATION

C JACKSON 64 OVERLEA DRIVE

DRAWN BY LAH 20/11/25