

NOTES

DO NOT SCALE FROM THIS DRAWING.
ALL DIMENSIONS TO BE CHECKED ON SITE.
(DRAWINGS MAYBE SCALED FOR LOCAL AUTHORITY & PLANNING PURPOSE ONLY)
COPYRIGHT PROTECTED.

ORIGINAL A1

FOR PLANNING
DO NOT USE FOR CONSTRUCTION

CONSULTANT REFERENCES IN DRAWING:

STRUCTURAL - REF/REVISION

0 1 2 3 4 5 6m


Scale 1:125

0 0.25 0.50 0.75 1.00 1.25m


Scale 1:25

01 GROUND FLOOR PLAN
502-1 SCALE - 1:125 @ A1 AS PROPOSED


There is an updated layout, for correct layout see drawing reference AXI- 100 Rev01. Substance of drawing remains unaffected.

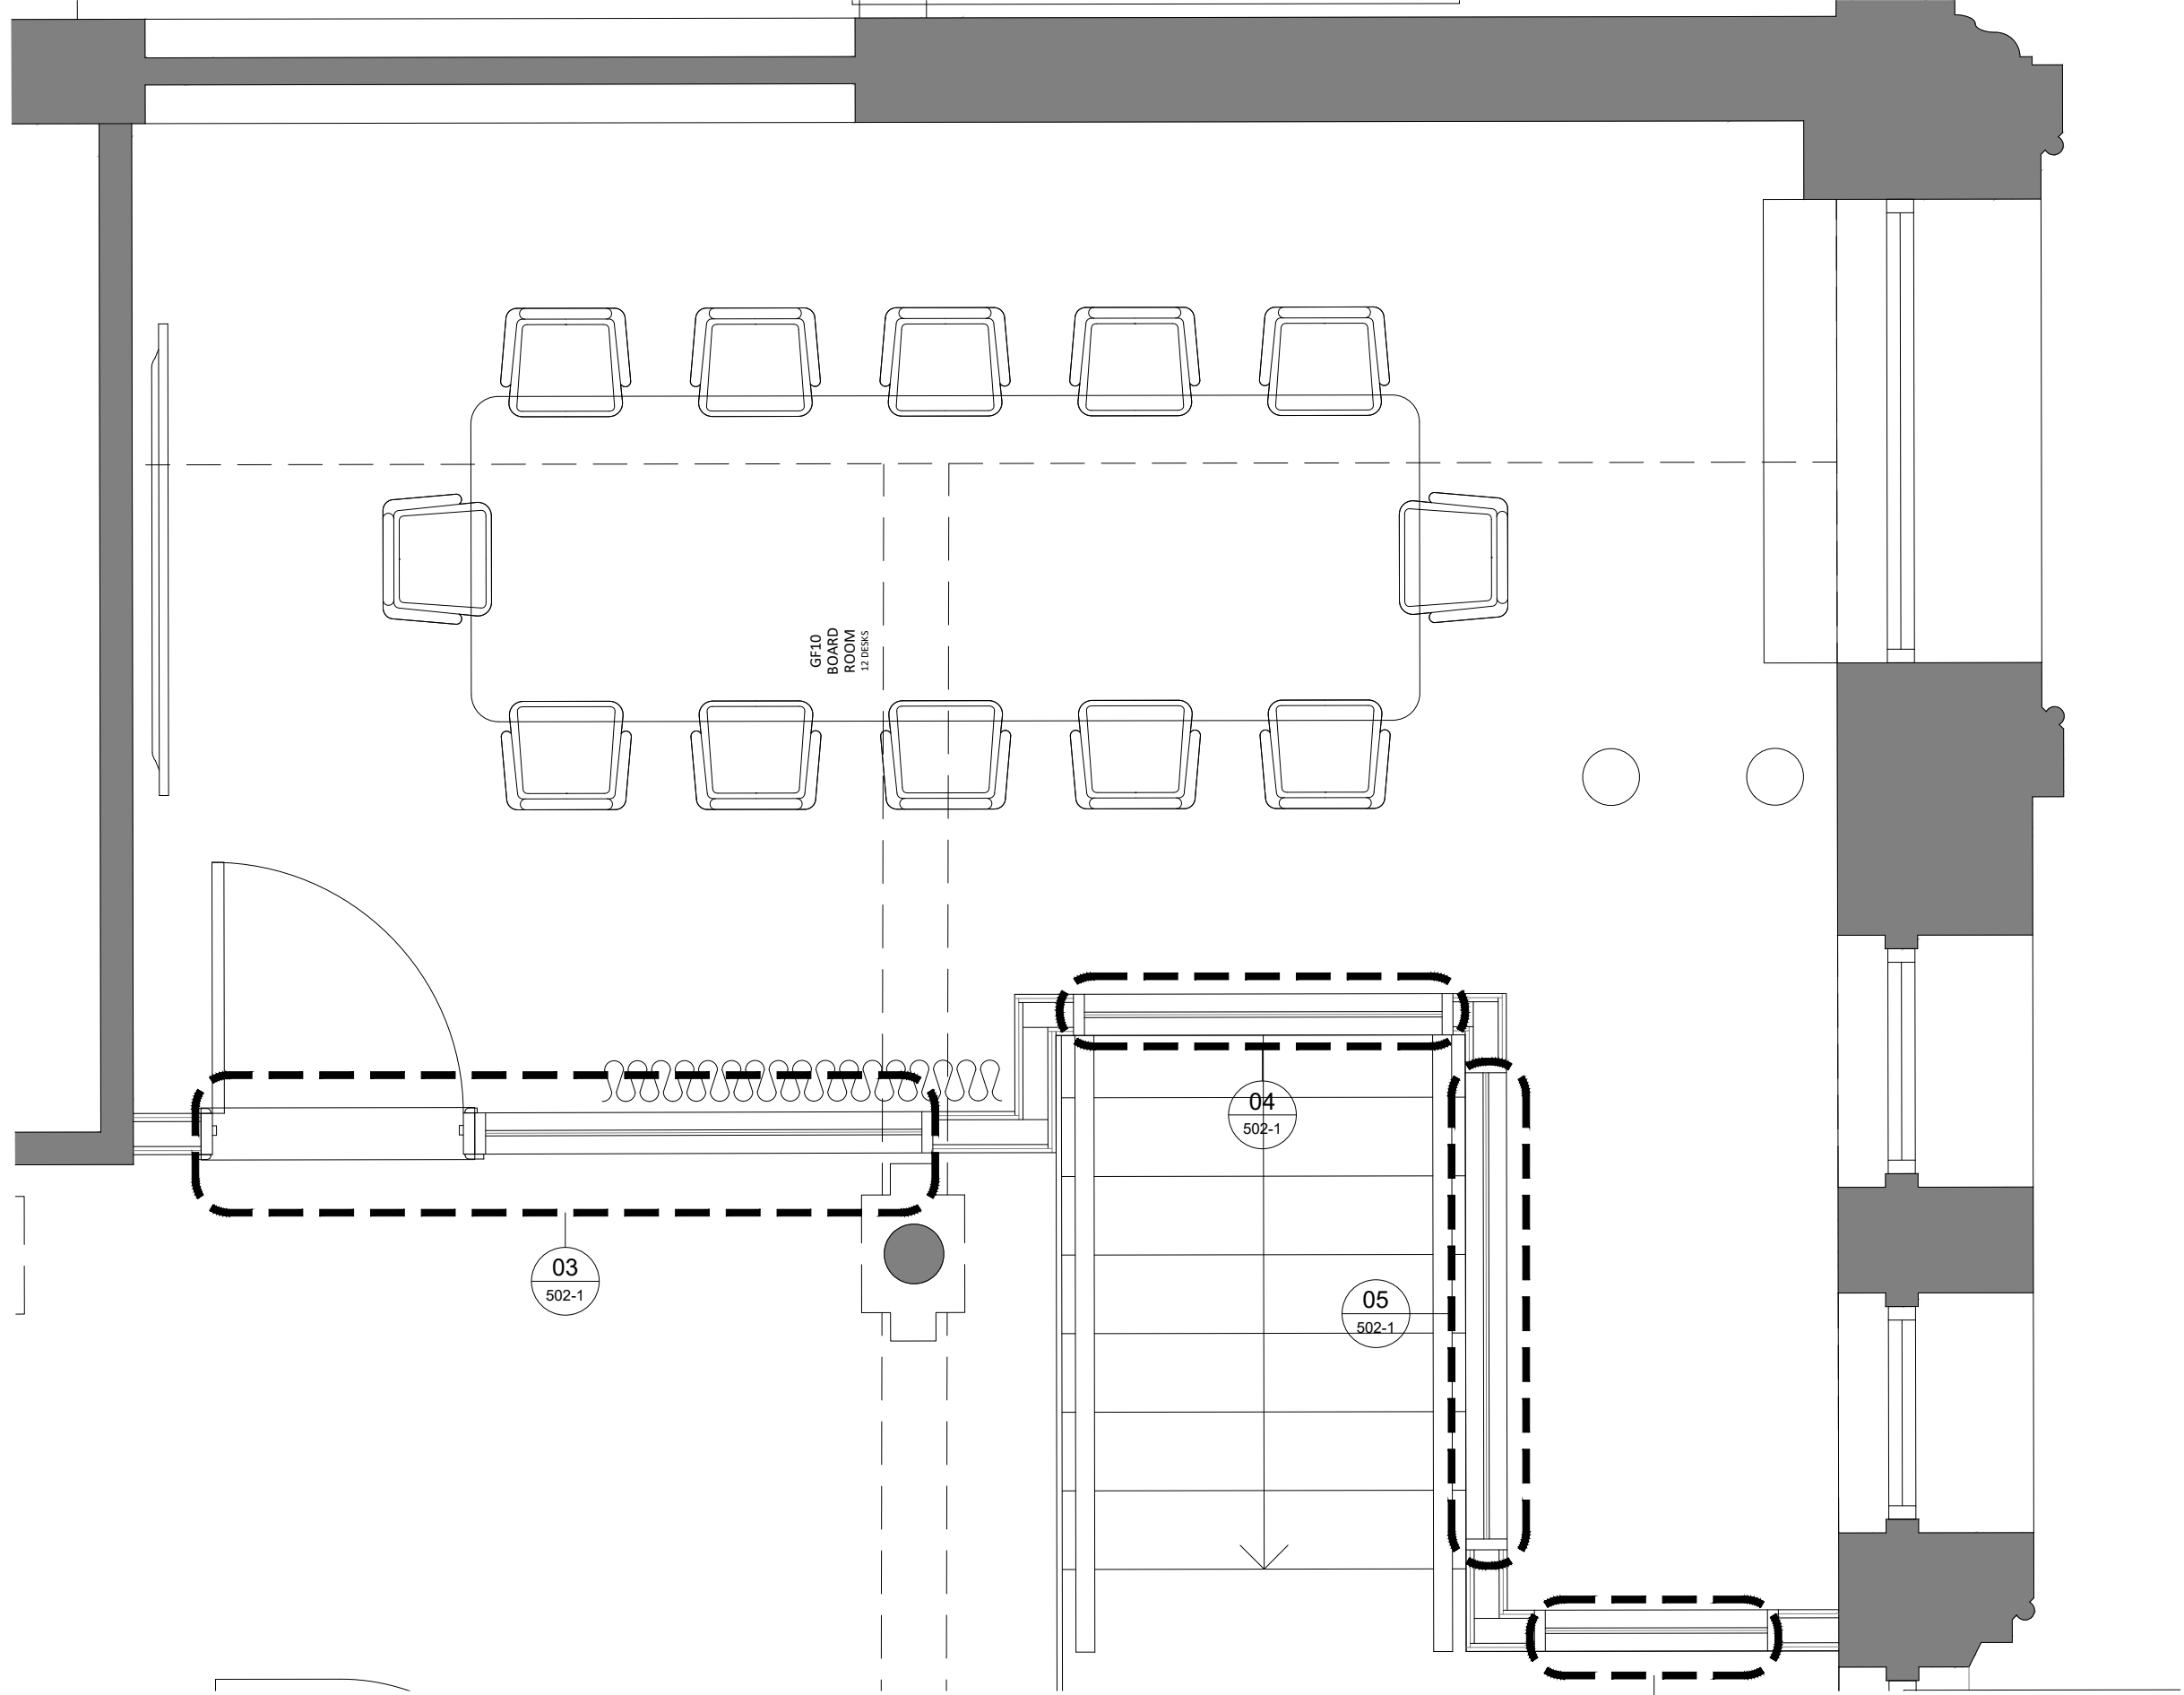


02 GF10-BOARD ROOM ARRANGEMENT PLAN
502-1 SCALE - 1:25 @ A1 AS PROPOSED

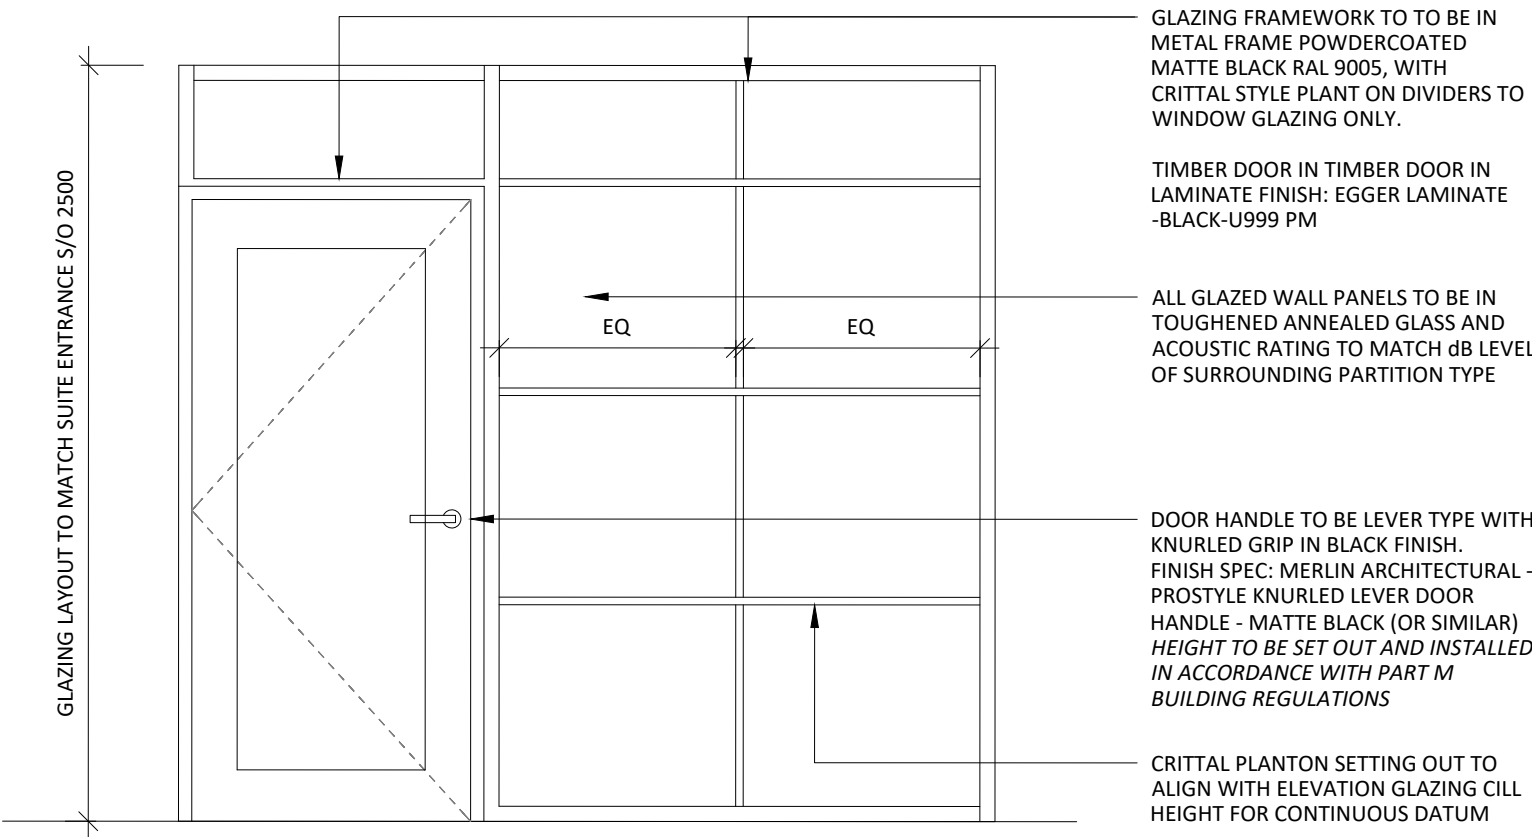


03 GF10-BOARD ROOM GLAZED OPENING A
502-1 SCALE - 1:25 @ A1 AS PROPOSED

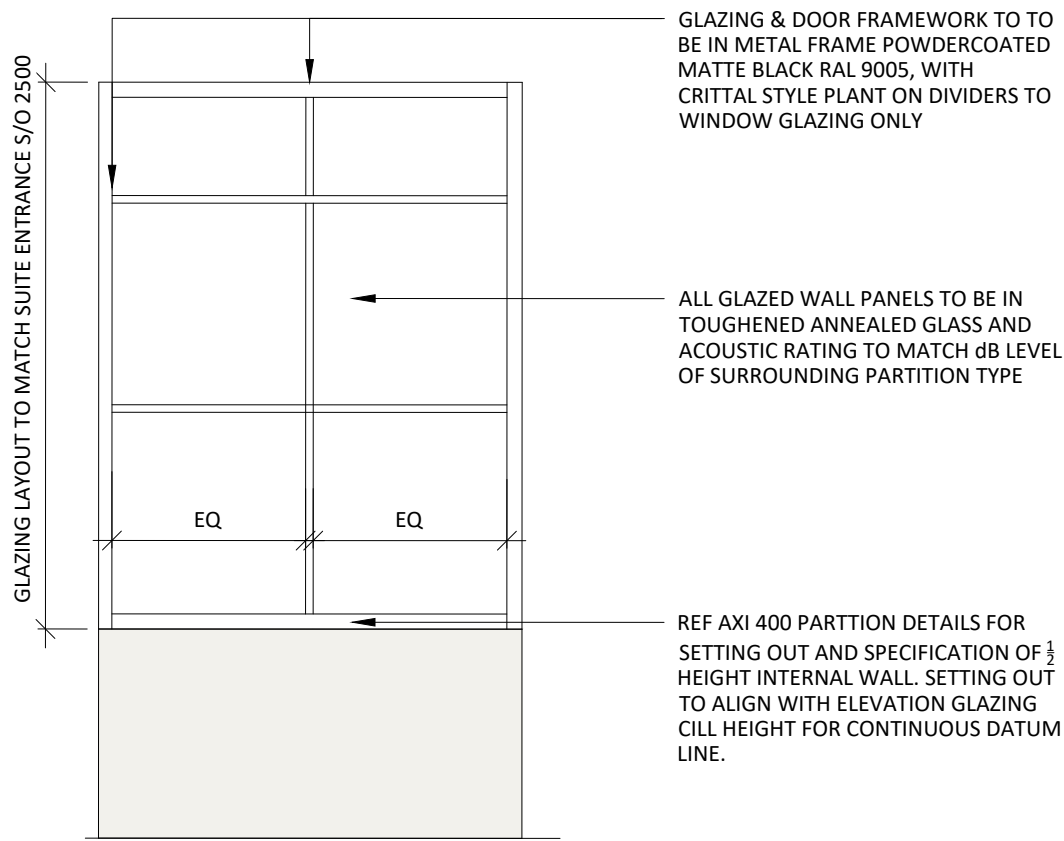

04 GF10-BOARD ROOM GLAZED OPENING B
502-1 SCALE - 1:25 @ A1 AS PROPOSED

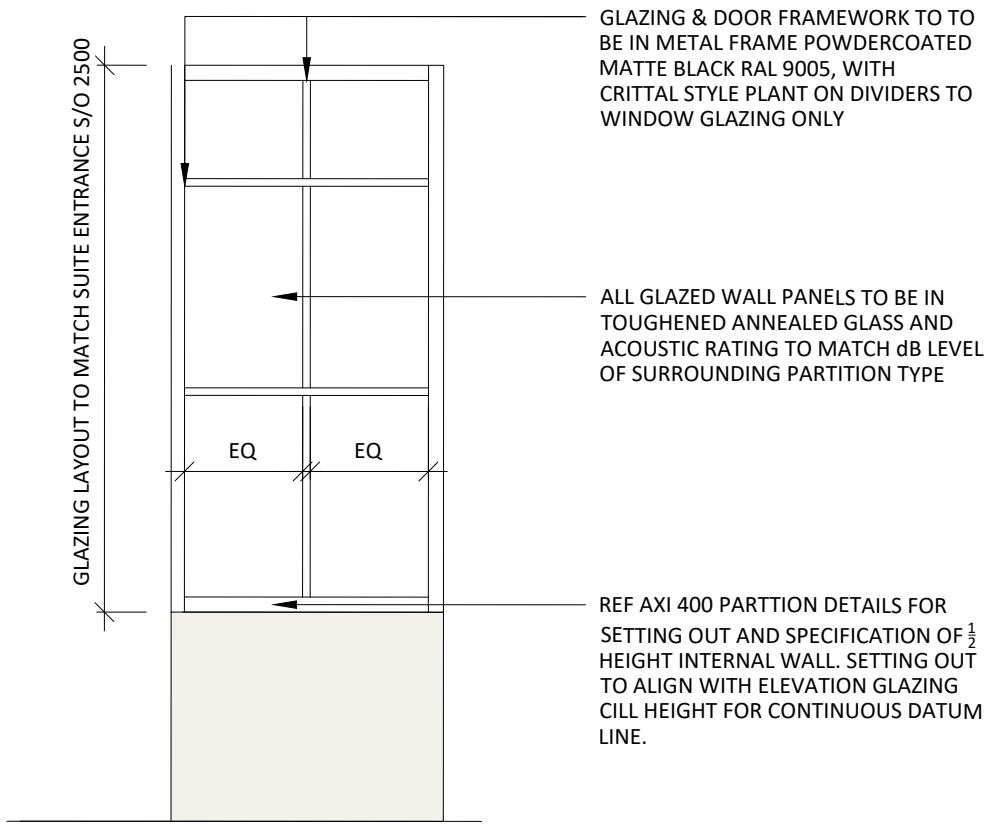

05 GF10-BOARD ROOM GLAZED OPENING C
502-1 SCALE - 1:25 @ A1 AS PROPOSED

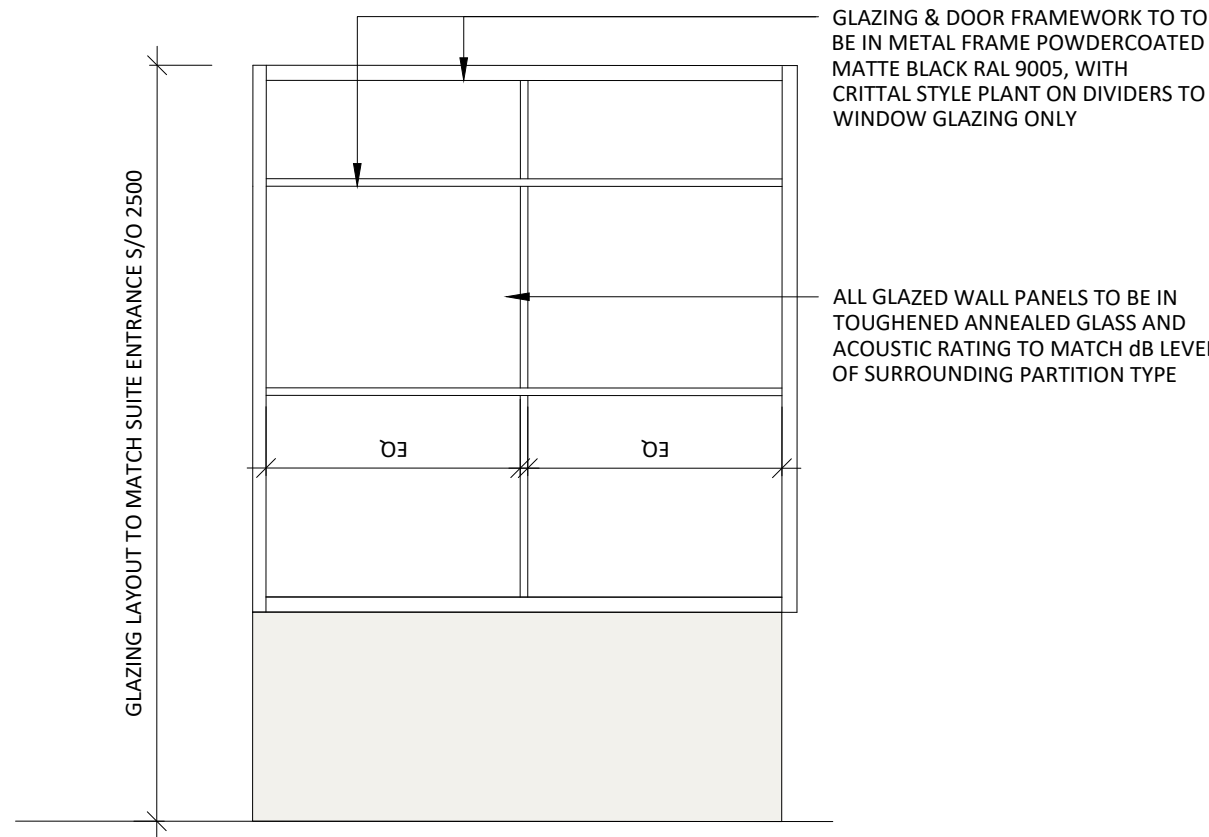

06 GF10-BOARD ROOM GLAZED OPENING D
502-1 SCALE - 1:25 @ A1 AS PROPOSED

3.00	23/10/25	ISSUED FOR PLANNING	CC	ARB
REV	DATE	DESCRIPTION	DRAWN	CHECKED

AXI		PROJECT	
		113 - 119 PORTLAND STREET MANCHESTER	
bruntwood SciTech		DRAWING REFERENCE	
		GROUND FLOOR GF10 BOARD ROOM DETAILS AS PROPOSED	
		CLIENT	
ADDRESS : 4th FLOOR CALICO 55-55 MOSLEY STREET, MANCHESTER, M2 3HQ		JOB REFERENCE	
TELEPHONE : +44 (0)161 879 7357		DRAWING SCALE	
EMAIL : www.axi.studio		DATE	
COMPANY NO : 11847325		DRAWN	
		CHECKED	
		STAGE	
		REV	
		3	
		00	