



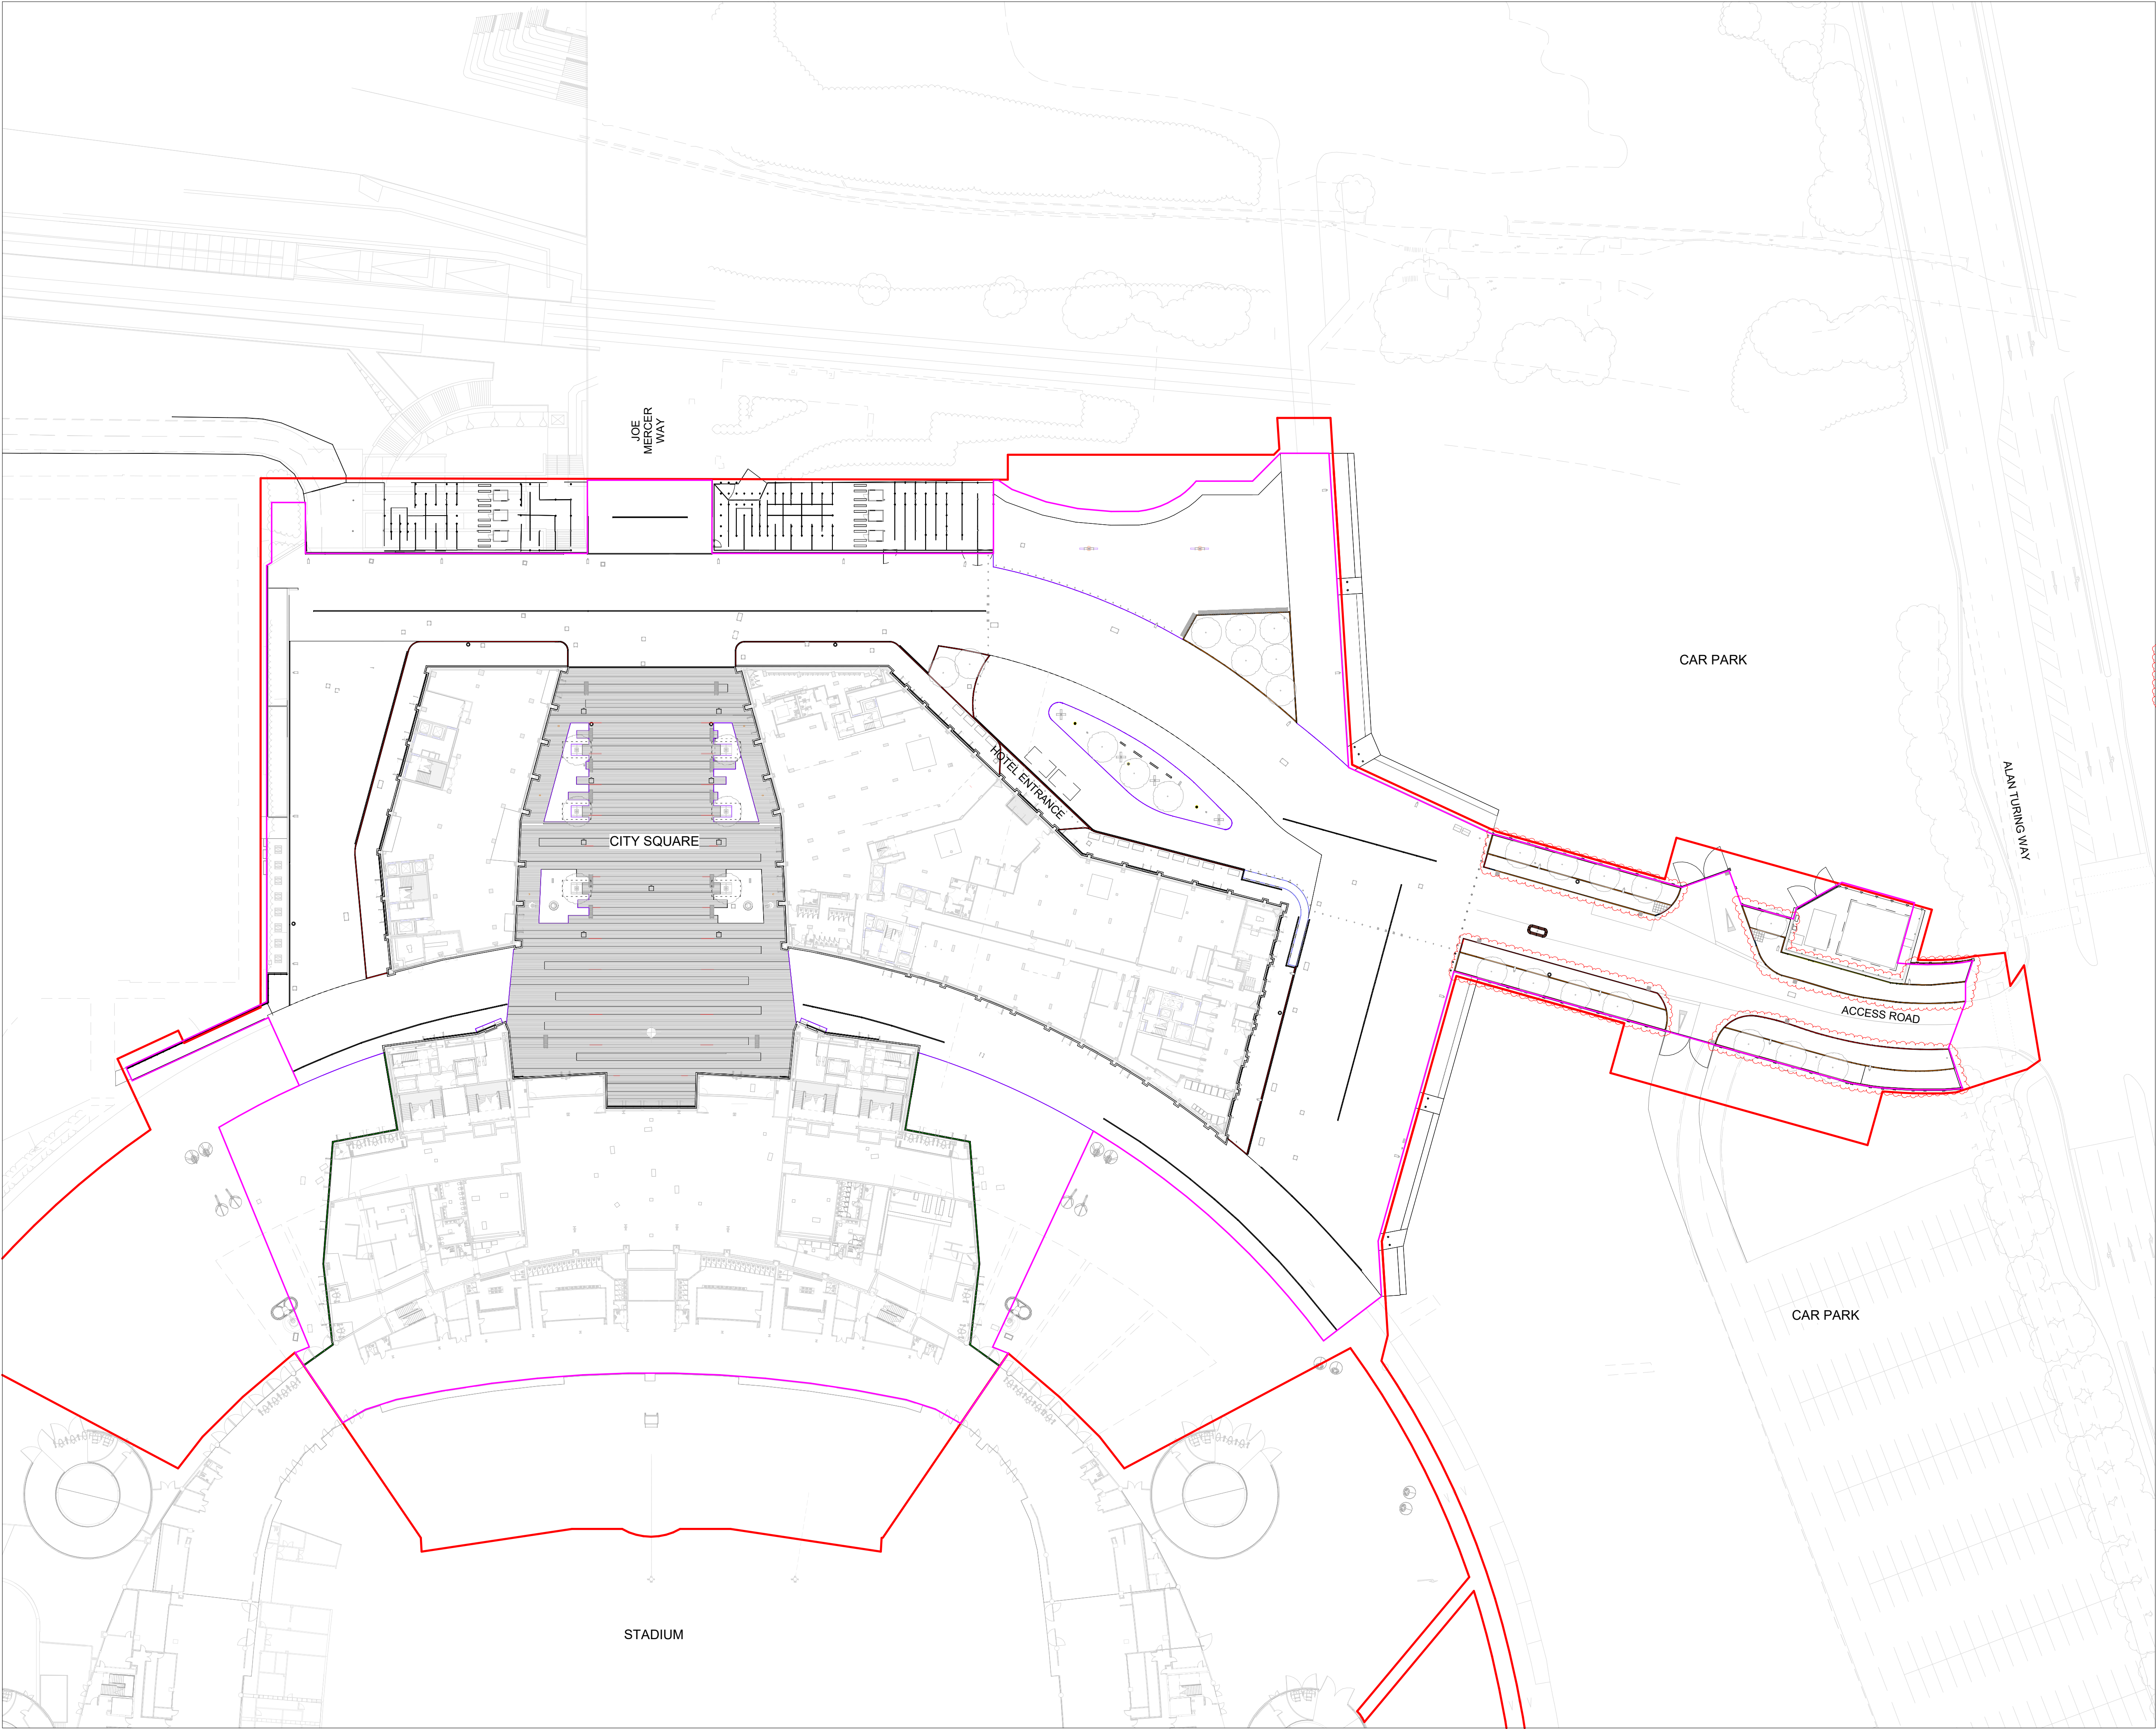


REVISIONS		
REV	DATE	DESCRIPTION
P00	28.05.23	ISSUED FOR STAGE 4
P01	20.07.23	DISCIPLINE CHANGED FROM "A" TO "L"
P02	02.02.24	ISSUED FOR STAGE 4 UPDATE
C01	01.05.24	ISSUED FOR CONSTRUCTION
C02	10.01.25	ISSUED FOR CONSTRUCTION
C03	21.02.25	ISSUED FOR CONSTRUCTION: ACCESS ROAD UPDATE

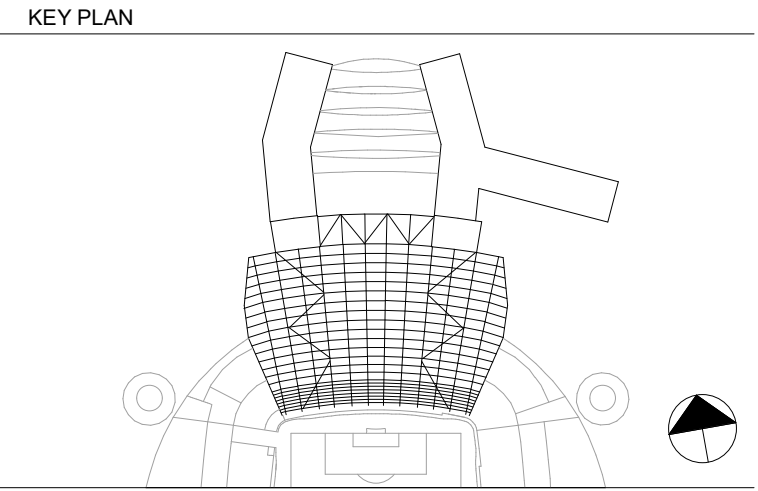

- KEY
- PROJECT PLANNING BOUNDARY
 - PROJECT CONSTRUCTION BOUNDARY
 - EXT-201 PRECAST CONCRETE KERBS - FLUSH
 - EXT-205 PRECAST CONCRETE KERBS - DROP
 - EXT-209 PRECAST CONCRETE KERBS - RAISED
 - EXT-211 PRECAST CONCRETE KERBS - ACCESS
 - EXT-212 PRECAST CONCRETE KERBS - TRAFFIC MANAGEMENT
 - EXT-221 METAL EDGINGS
 - EXT-313 METAL PLANTER

REFER TO ENLARGED AREA PLAN FOR DETAILED LANDSCAPE LAYOUT AND SETTING OUT INFORMATION.
REFER TO MATERIAL SCHEDULE AND SPECIFICATION FOR HARD LANDSCAPE AND FURNITURE DETAILS.
REFER TO KERB AND EDGING SCOPE OF WORK DRAWING FOR KERB AND EDGING TYPOLOGIES.
REFER TO CIVIL ENGINEER'S PACKAGE FOR IN SITU CONCRETE, PAVING, DRAINAGE RELATED LAYOUT AND DETAILS.
REFER TO LIGHTING PACKAGE FOR LIGHTING LAYOUT, DETAILS AND SPECIFICATIONS.
REFER TO WAYFINDING PACKAGE FOR WAYFINDING LAYOUT, DETAILS AND SPECIFICATIONS.

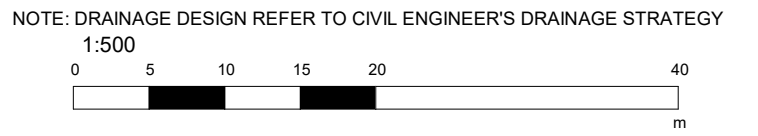

© COPYRIGHT. ALL RIGHTS RESERVED.

THIS WORK IS COPYRIGHT AND CANNOT BE REPRODUCED OR COPIED IN ANY FORM OR BY ANY OTHER MEANS (GRAPHIC, ELECTRONIC OR MECHANICAL, INCLUDING PHOTOCOPYING), WITHOUT THE WRITTEN PERMISSION OF POPULOUS ANY LICENSE, EXPRESS OR IMPLIED, TO USE THIS DOCUMENT FOR ANY PURPOSE WHATSOEVER IS RESTRICTED TO THE TERMS OF THE AGREEMENT OR IMPLIED AGREEMENT BETWEEN POPULOUS AND THE INSTRUCTING PARTY.

USE FIGURED DIMENSIONS IN PREFERENCE TO SCALED. CHECK ALL DIMENSIONS ON SITE BEFORE FABRICATION OR SETTING OUT.

ARCHITECT

POPULOUS®

14 BLADES COURT | DEODAR ROAD | LONDON | SW16 2NU | UNITED KINGDOM
TELEPHONE +44 (0)20 8874 7566 FACSIMILE +44 (0)20 8874 7470
ALL PRODUCTION & INTELLECTUAL PROPERTY RIGHTS RESERVED © POPULOUS 2009

PROJECT NAME

MCFC - NORTH EXPANSION

DRAWING TITLE

**LANDSCAPE
KERBS AND EDGING PLAN
LEVEL 00**

STATUS		RIBA STAGE	PROJECT NO.				
A5		5	4348				
DATE		SCALE	SIZE				
05/05/23		1 : 500	A1				
DRAWN	CHECKED	APPROVED					
SA	TJ	MT					
PROJECT	ORIGIN	ZONE	LEVEL	TYPE	ROLE	DRAWING	REV
NSE-POP-ZZ- 00 -DP- L - 000604							C0