



Ground Floor Plan

1:50

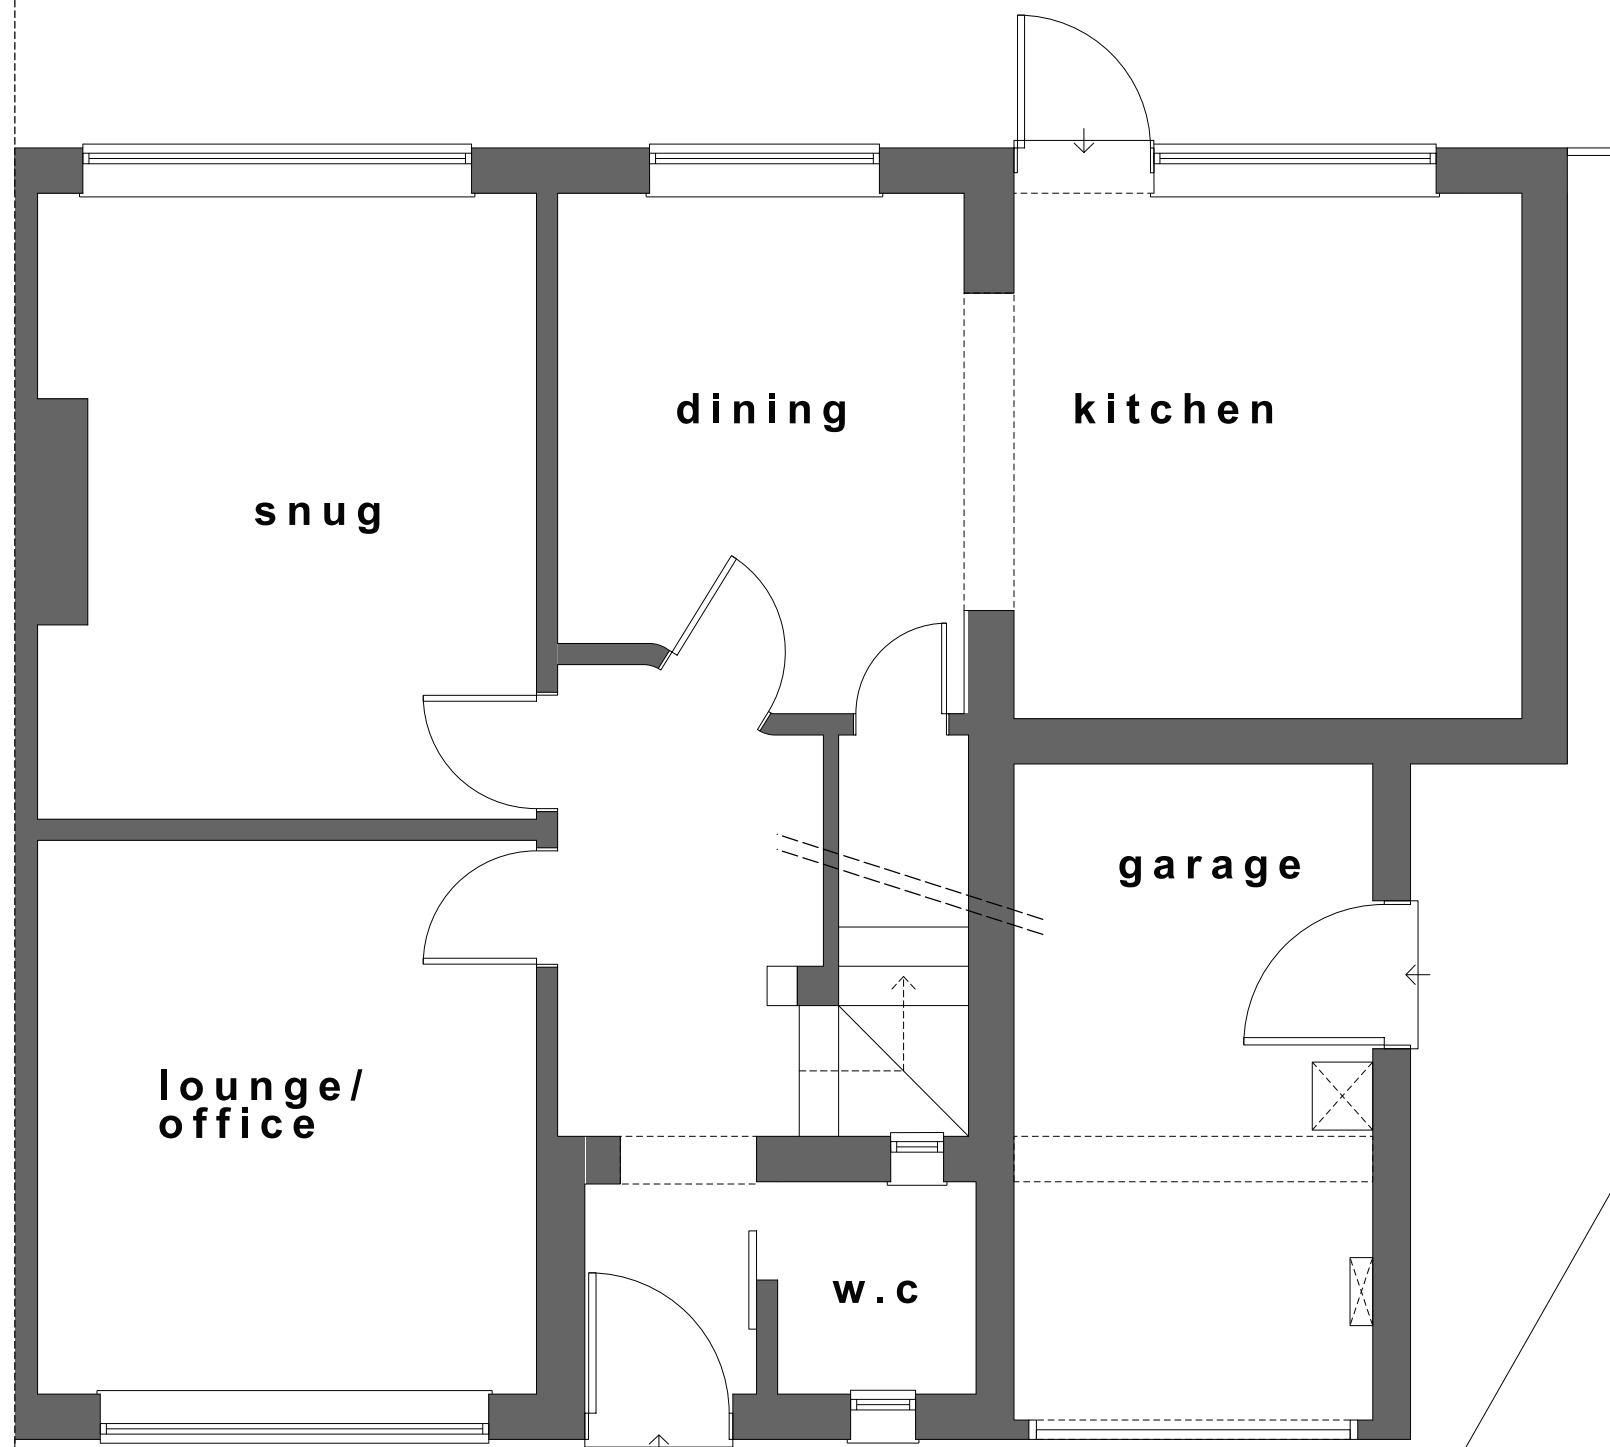


First Floor

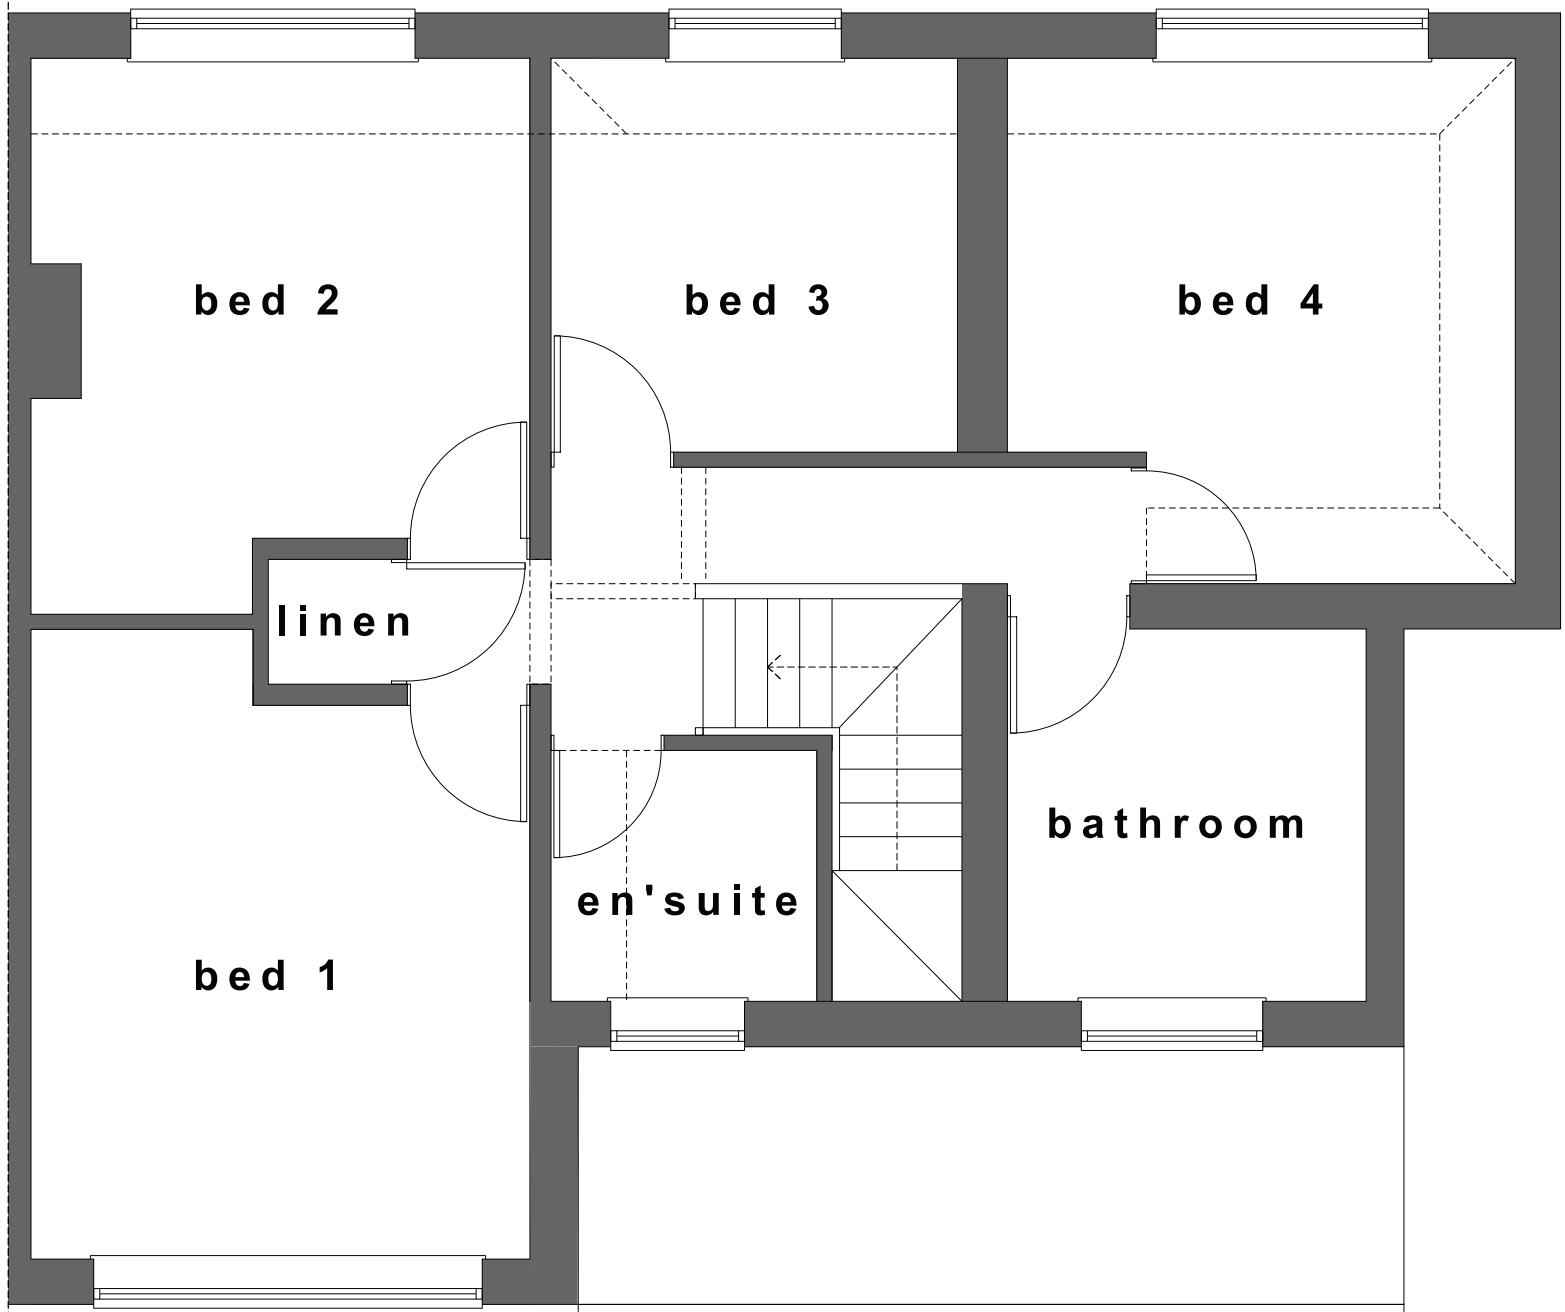


Elevations

1:100

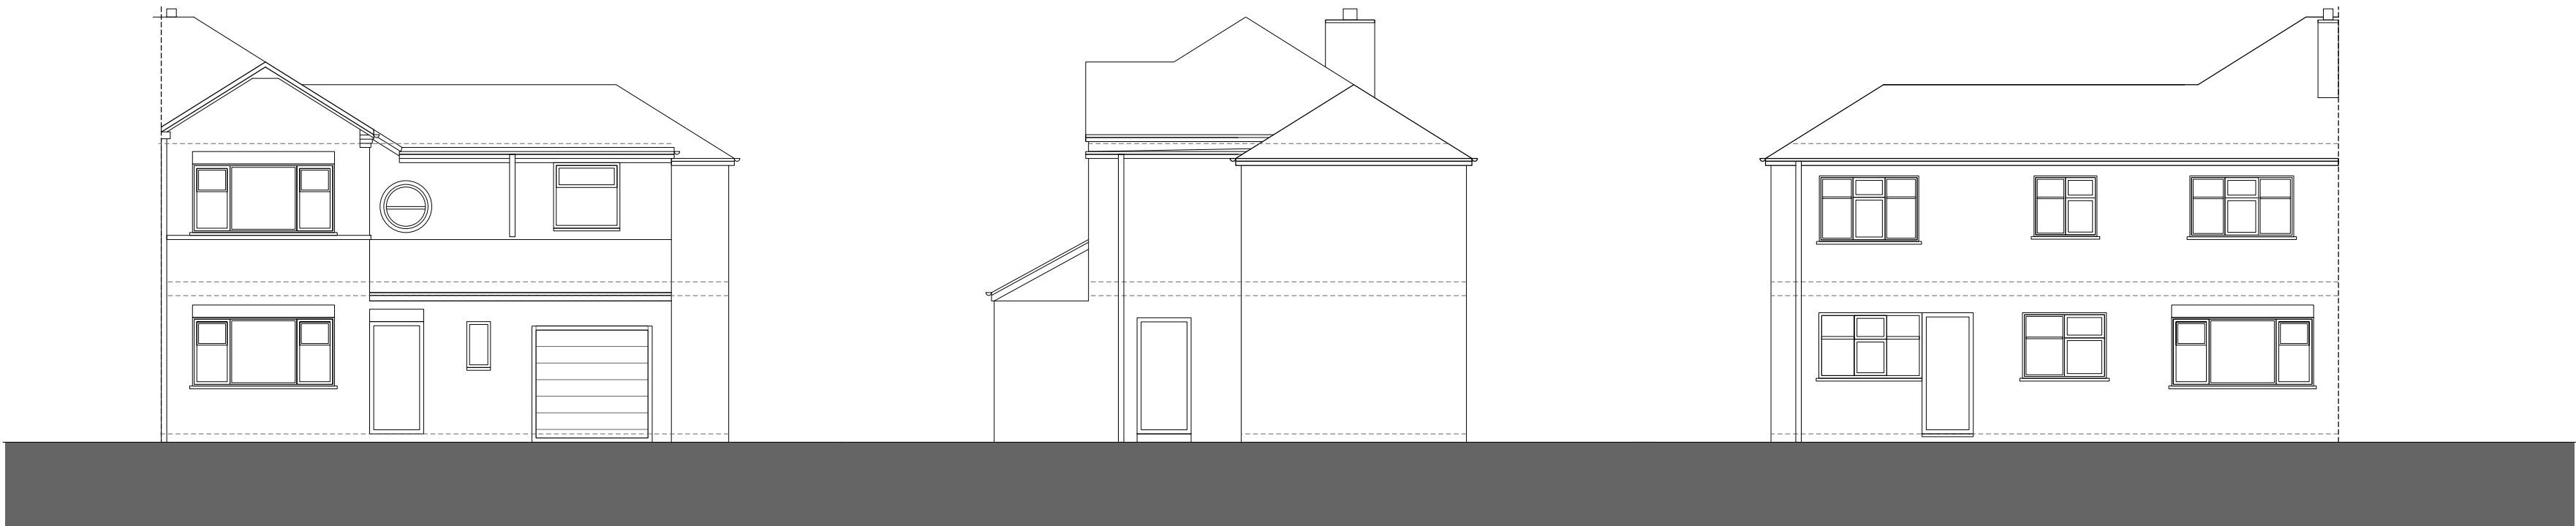



Location Plan

1:1250

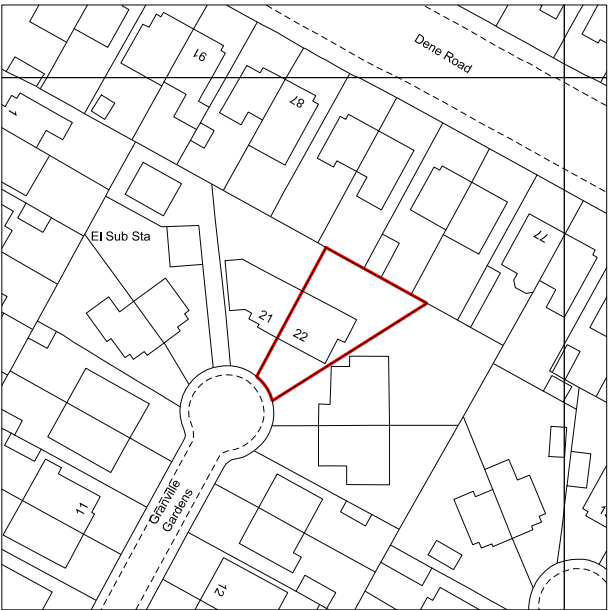

Site Plan

1:200

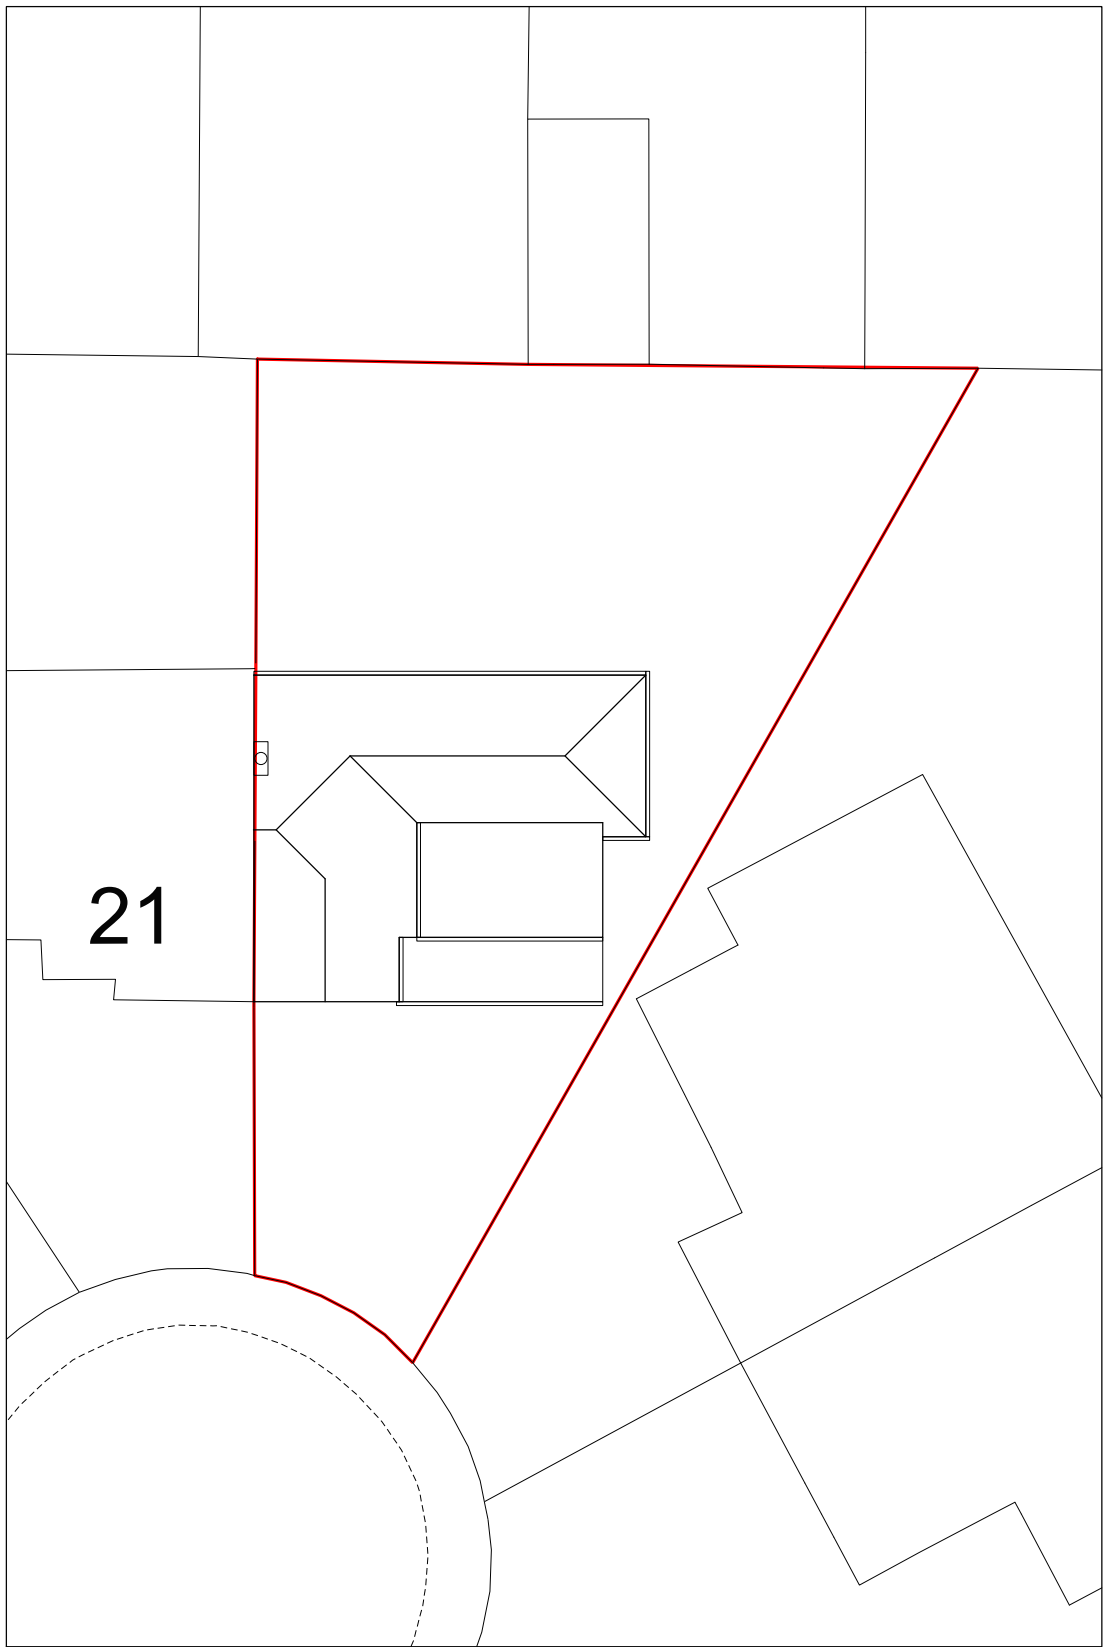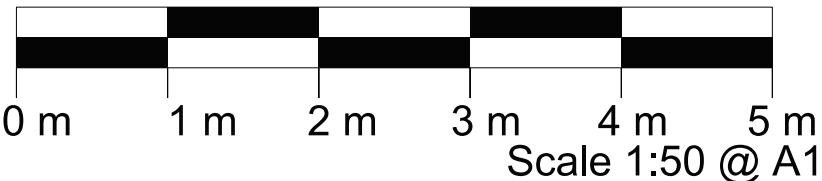

A. Planning Application 17-03-26

Linberg Design

Linberg Design Associates Limited
Suite A, Unit 18, Century Park, Garsden Road, Aldershot, Hampshire, GU14 2PL
Tel: 01753 820 585 | Email: info@linberg.co.uk | Web: www.linberg.co.uk

Project Title
22 Granville Gardens
Didbury
M20 2SX

Dwg Title
Existing Plans, Elevations
and Location Plan

Dwg. No.
EP01

Revision
A

Scale
1:50

@ A1
JML