



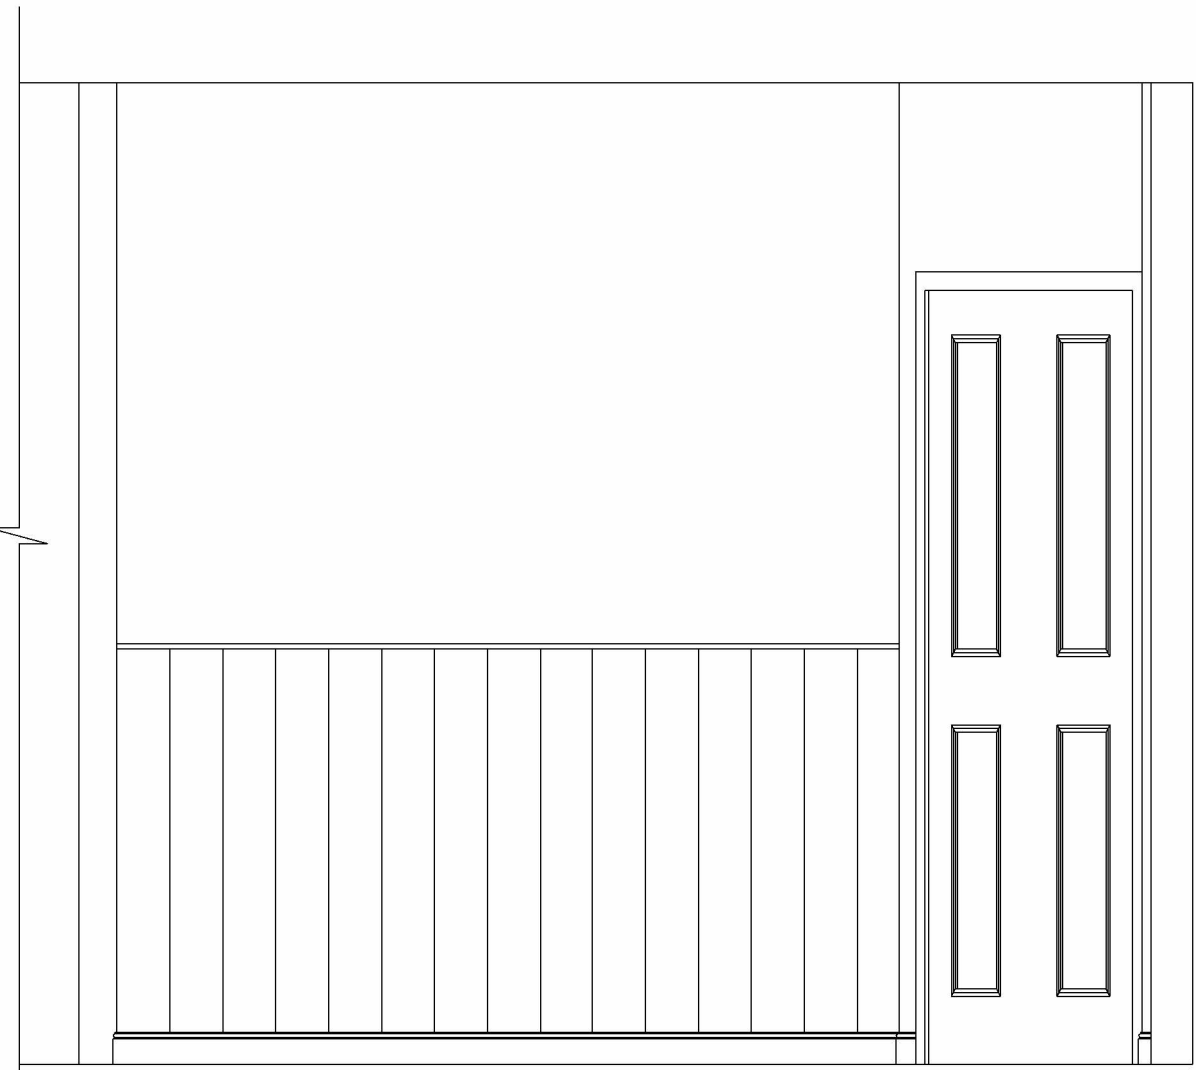

EXISTING ELEVATION 1

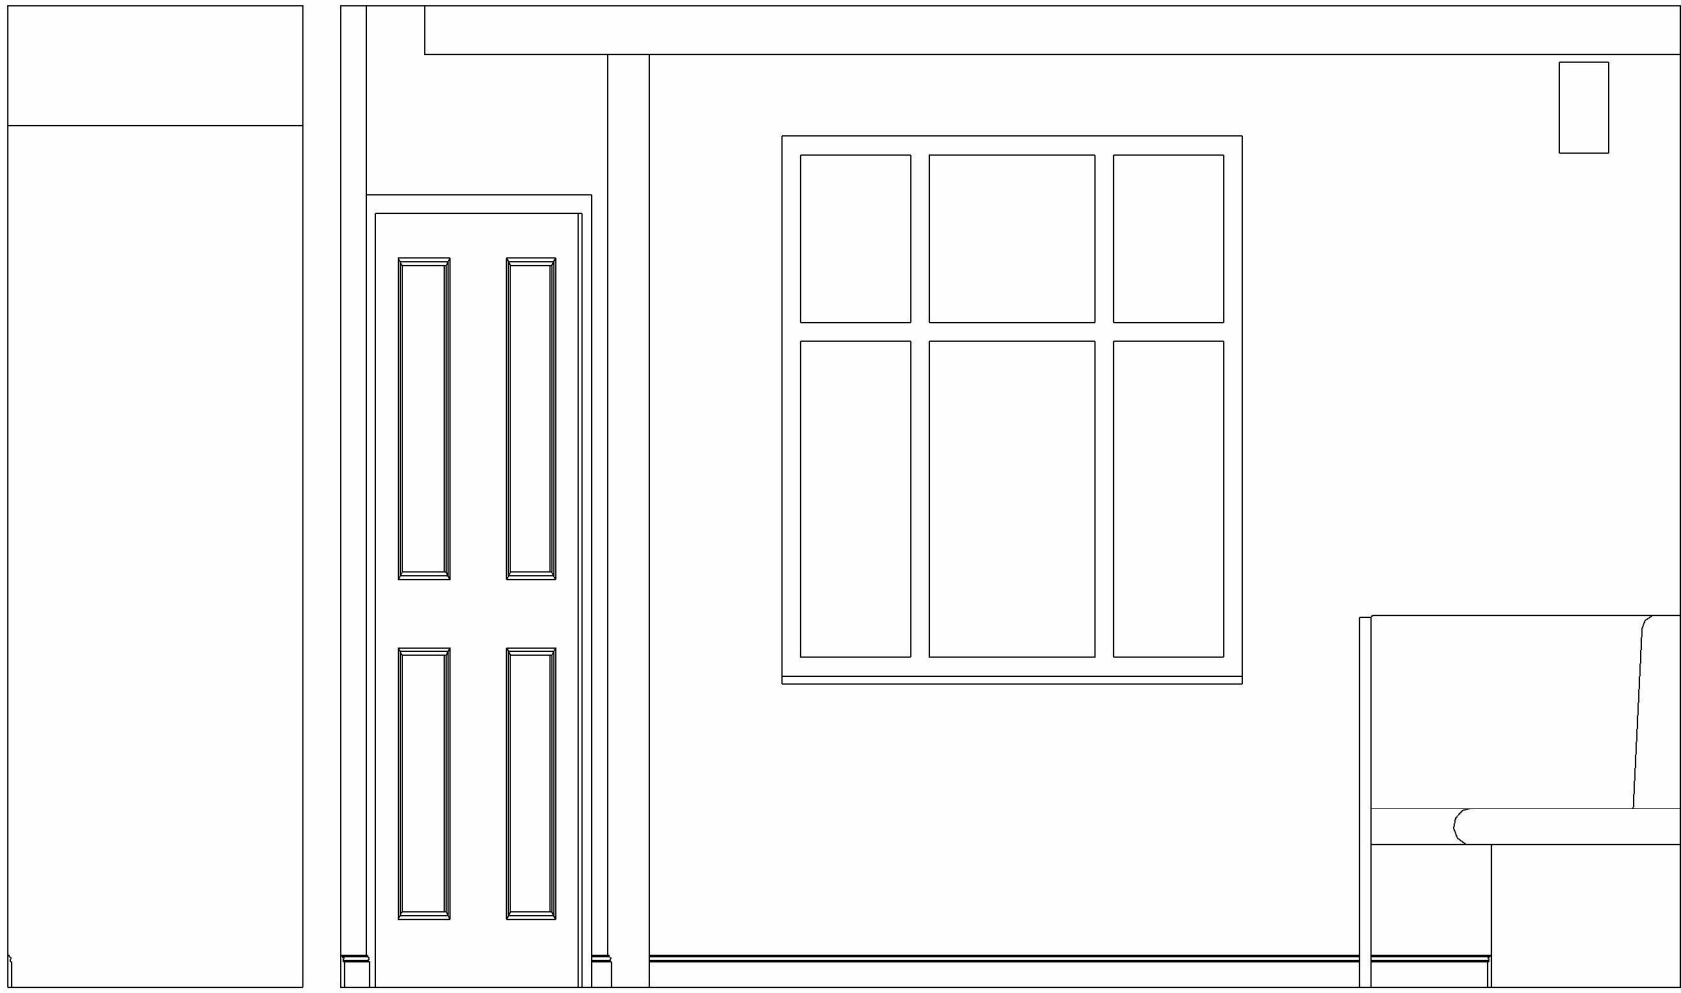


EXISTING ELEVATION 2




EXISTING ELEVATION 3




EXISTING ELEVATION 4

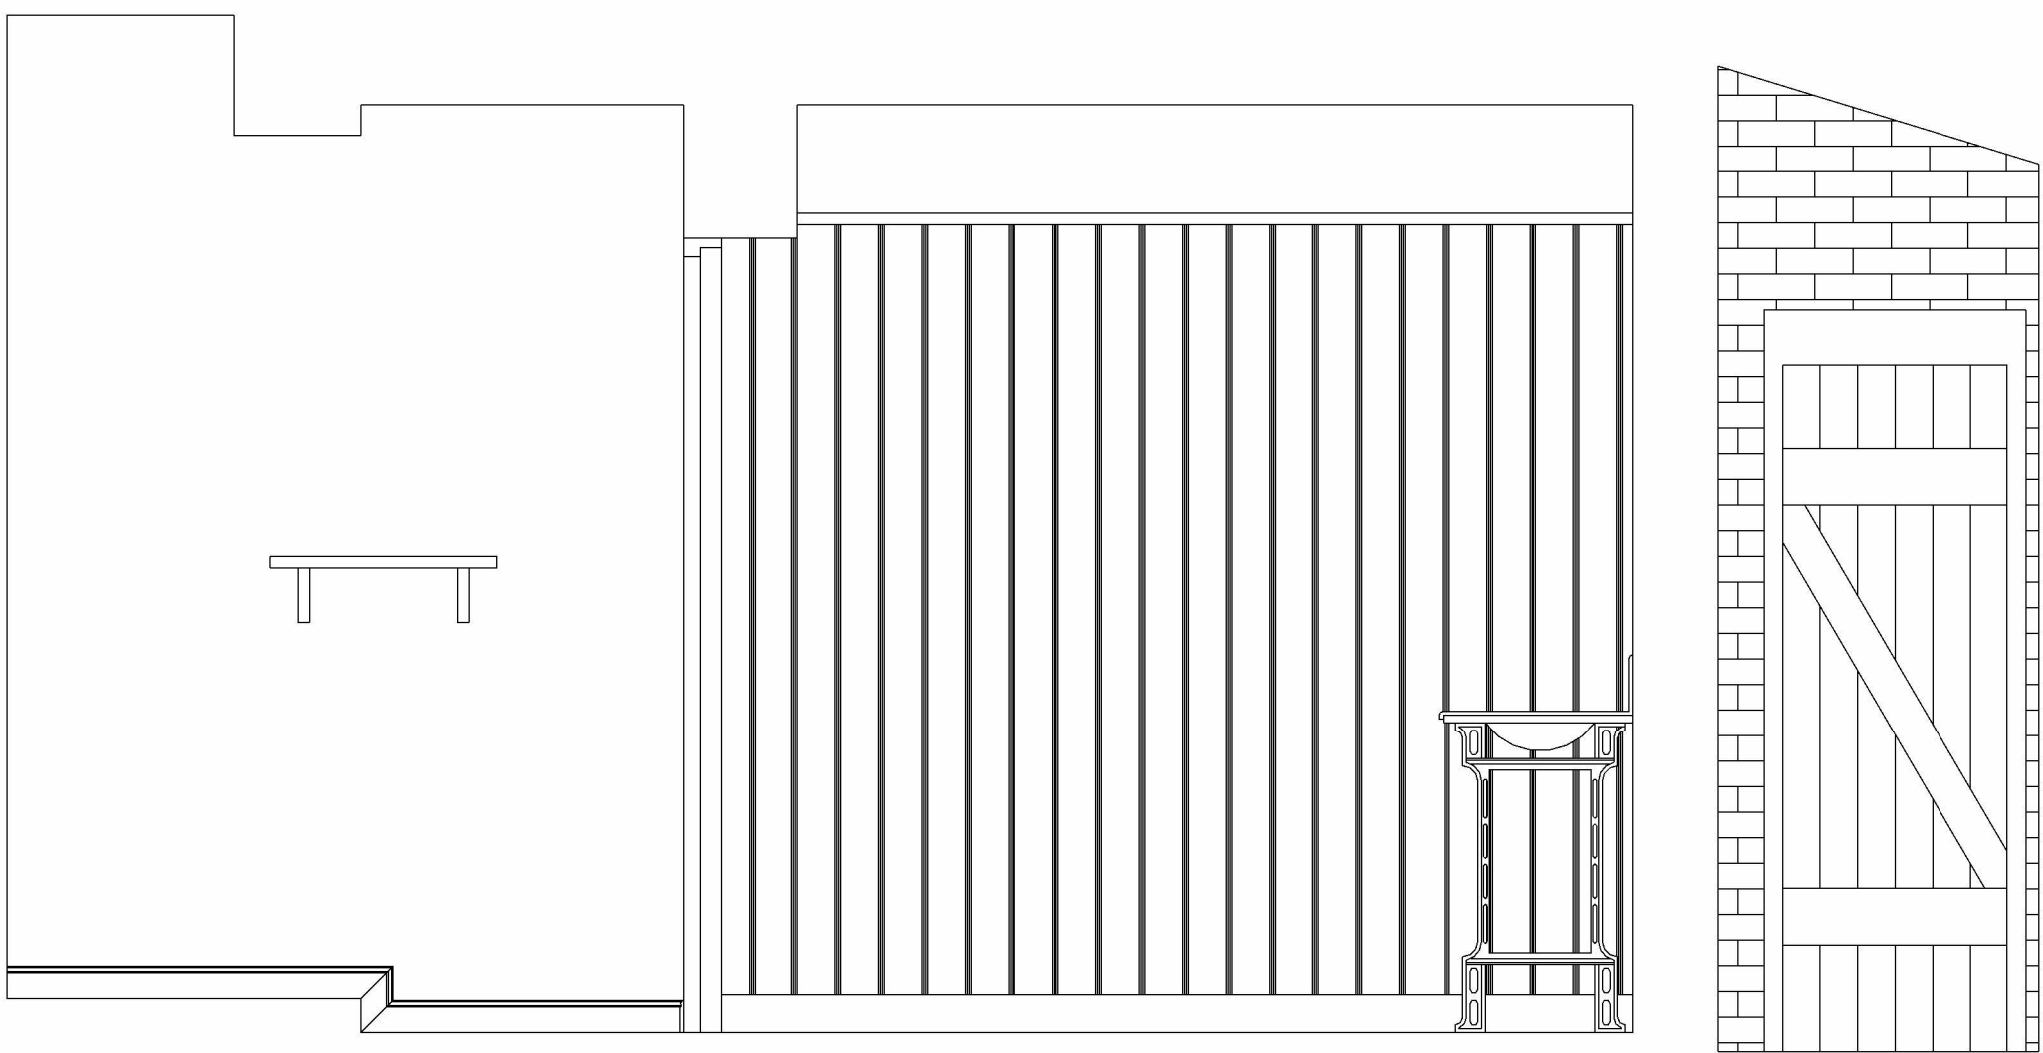


EXISTING ELEVATION 5

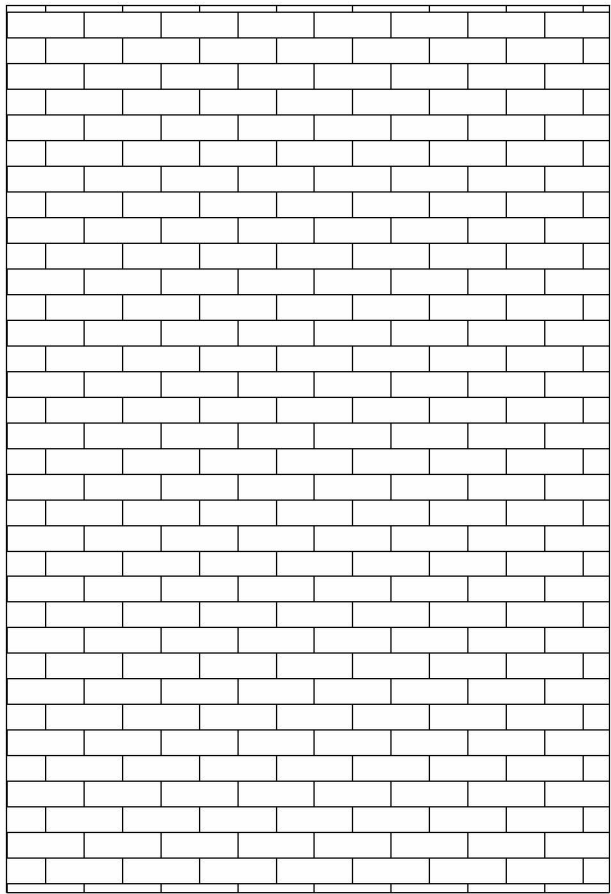


EXISTING ELEVATION 6

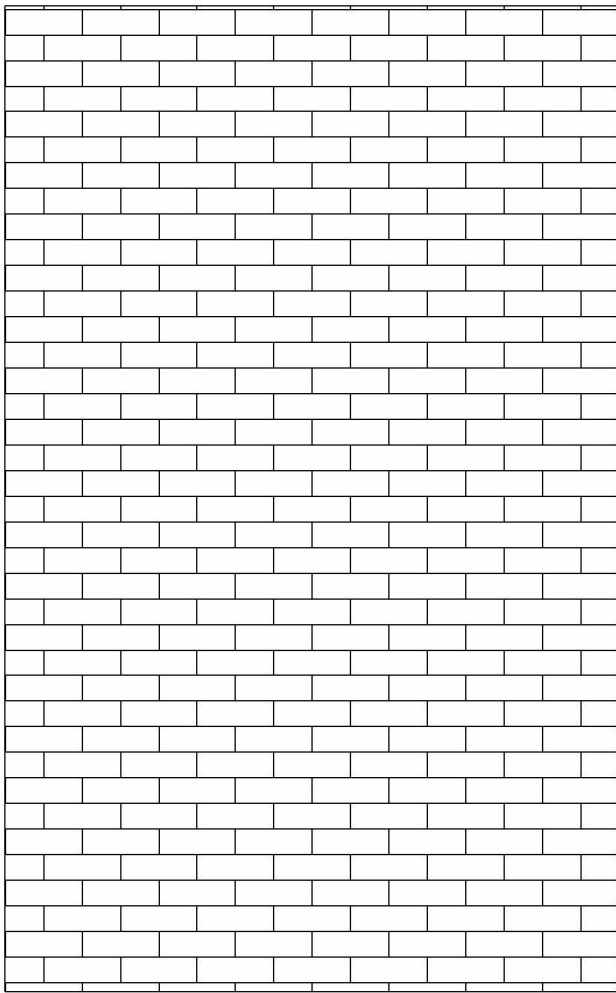


EXISTING ELEVATION 7

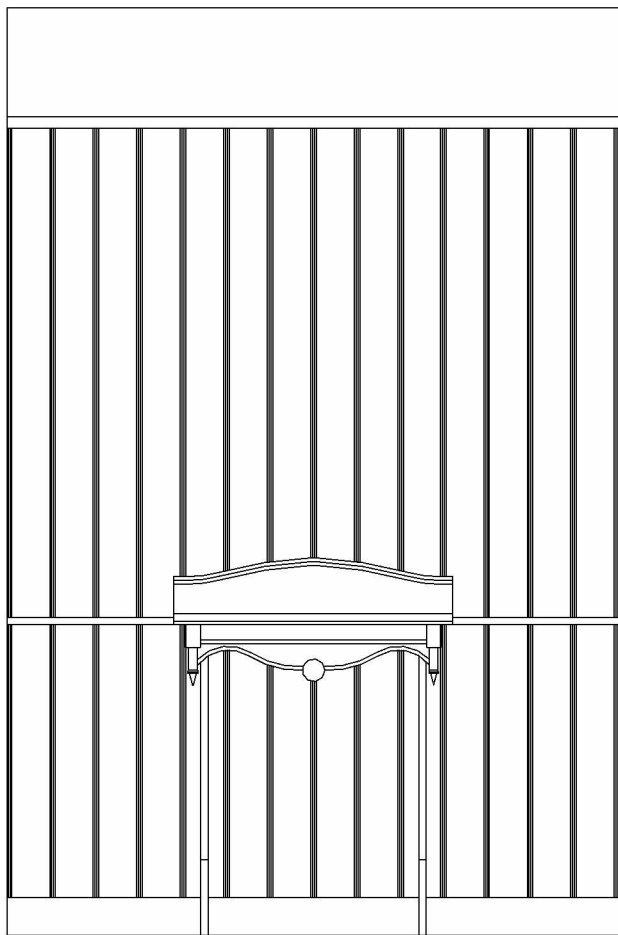


EXISTING ELEVATION 8

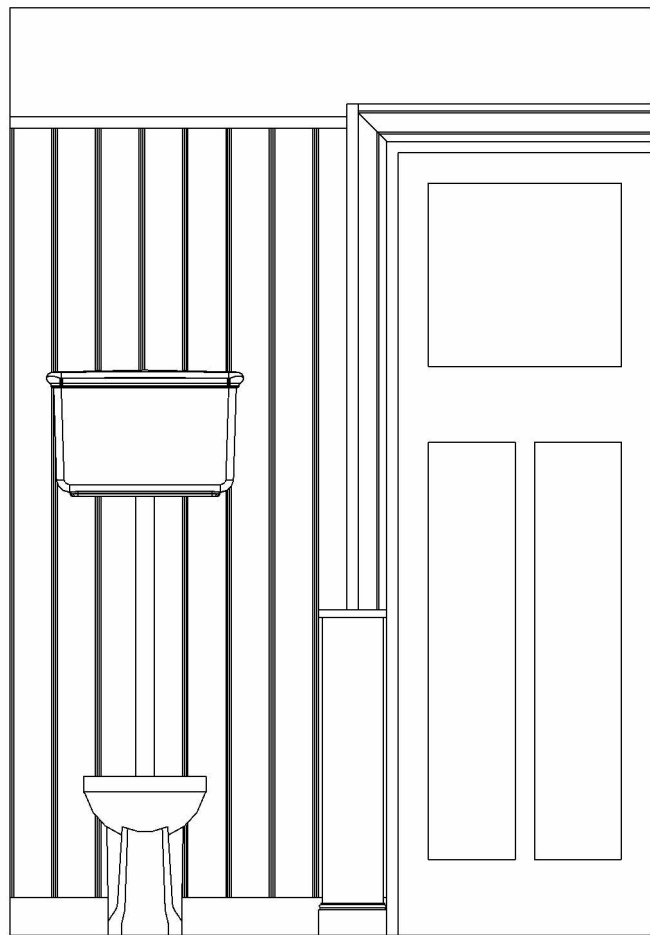

EXISTING ELEVATION 9

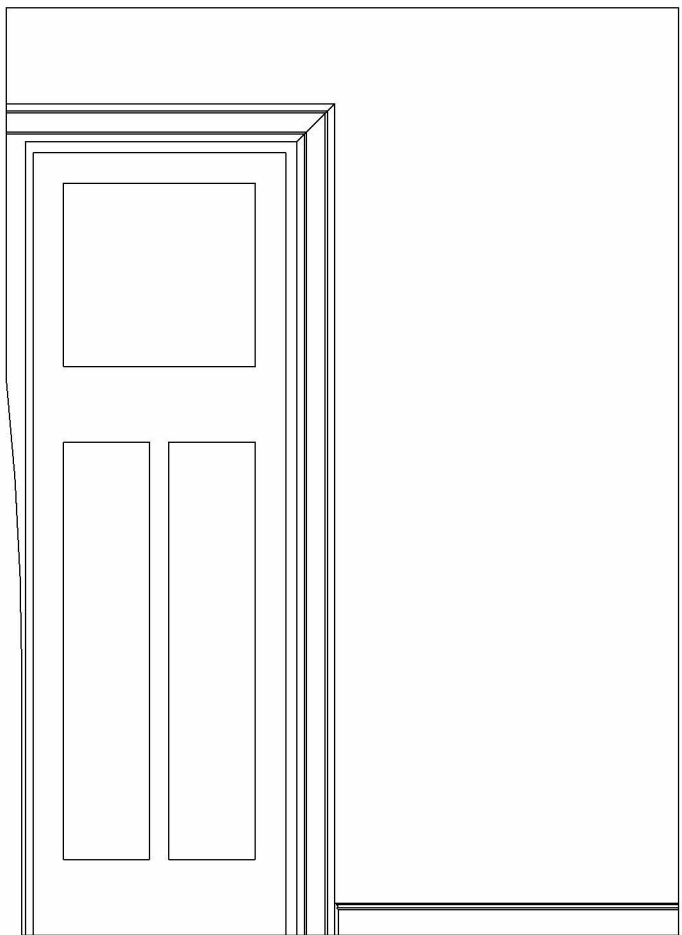

EXISTING ELEVATION 10

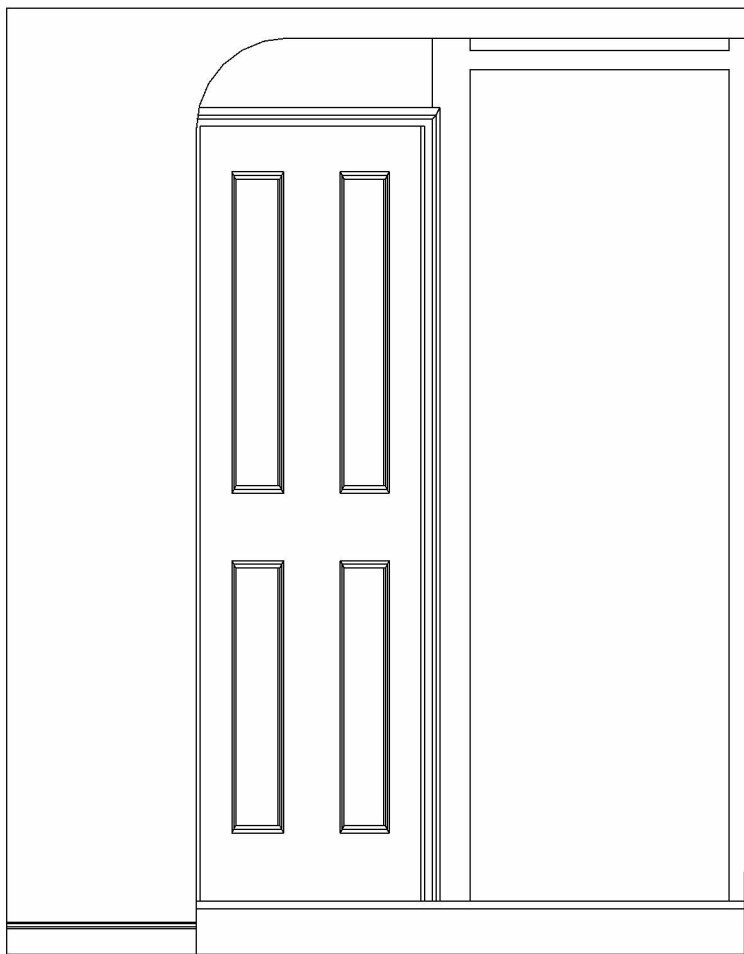

EXISTING ELEVATION 11

Existing Internal Elevations
1 : 20

Rev	Date	Notes	Revision
1			
Drawing Number			
1.04			
Drawing Title			
Existing Internal Elevations			
Project			
Grey Horse			
Client			
Jonathan Haughton (Hydes Brewery)			
Job Number			
3251			
Size			
A1			
Scale			
1 : 20			
Drawn			
JP			
Approved			
/			
Date			
03.12.2025			

mgi

THIS DRAWING REMAINS THE COPYRIGHT OF MGI PARTNERS
AND IT MUST NOT BE COPIED OR REPRODUCED WITHOUT WRITTEN CONSENT.
ALL SETTING OUT, DIMENSIONS AND LEVELS SHOULD ONLY BE TAKEN FROM THE
FIGURES DIMENSIONS VALUES STATED ON THIS DRAWING. NO ATTEMPT SHOULD BE
MADE TO SCALE FROM THIS DRAWING. ALWAYS ASK IF YOU REQUIRE
MORE INFORMATION.
ANY VARIATION BETWEEN DRAWING AND SITE CONDITIONS ARE TO BE REPORTED
TO MGI PARTNERS IMMEDIATELY. ALL CONTRACTORS MUST VISIT THE SITE AND ARE
SOLELY RESPONSIBLE FOR TAKING AND CHECKING ALL DIMENSIONS RELATIVE TO
THE WORK THEY ARE REQUIRED TO CARRY OUT.
THIS DRAWING MUST NOT BE USED ON SITE UNLESS ISSUED FOR CONSTRUCTION.

READ IN CONJUNCTION WITH DRG 3251 1.05 EXISTING GROUND FLOOR PLAN - EXISTING INTERNAL ELEVATION KEY