




EXISTING FRONT ELEVATION

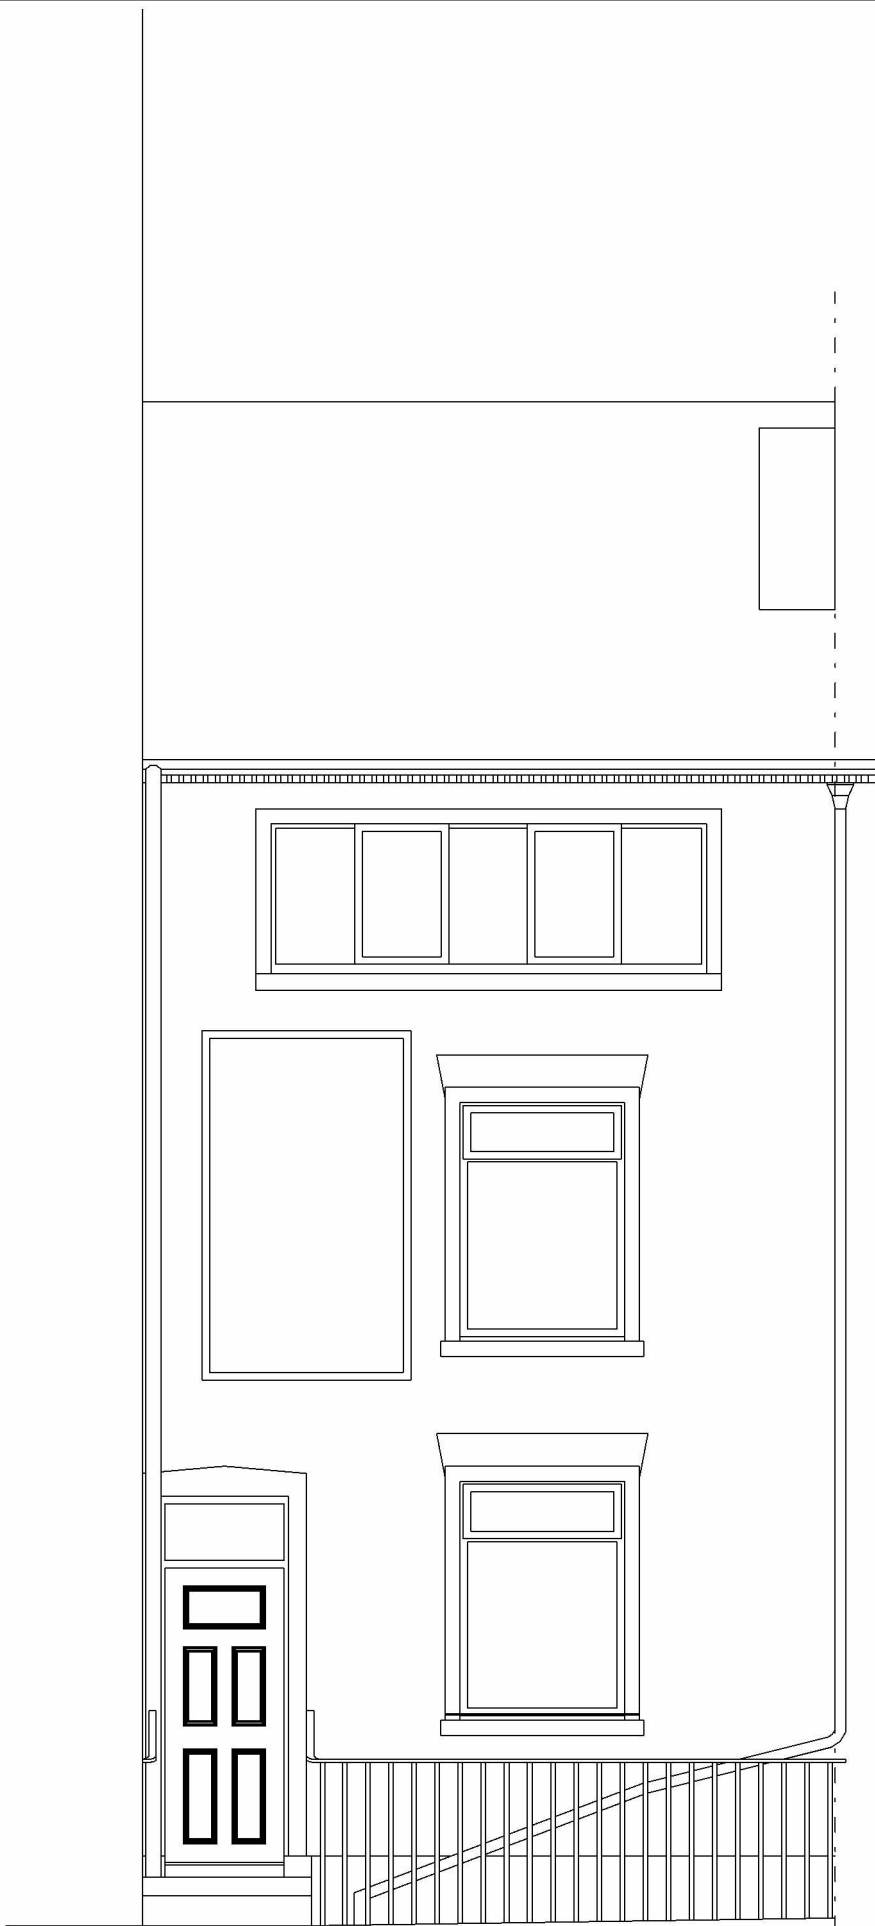

PROPOSED FRONT ELEVATION

Rev	Date	Notes	Revision
5.03			
Drawing Title			
Existing & Proposed Front Elevations			
Project			
Grey Horse			
Client			
Jonathan Haughton (Hydes Brewery			
Job Number			
3251	Size	Scale	
	A3	1 : 50	
Date			
JP	Approved	Date	
	/	03/19/26	



THIS DRAWING REMAINS THE COPYRIGHT OF MGI PARTNERS
(A TRADING NAME OF MILLSON GROUP LTD.)
AND IT MUST NOT BE COPIED OR REPRODUCED WITHOUT WRITTEN CONSENT.

ALL SETTING OUT, DIMENSIONS AND LEVELS SHOULD ONLY BE TAKEN FROM THE
FIGURED DIMENSION VALUES STATED ON THE DRAWING; NO ATTEMPT SHOULD BE
MADE TO SCALE FROM THE DRAWING MANUALLY. ALWAYS ASK IF YOU REQUIRE
MORE INFORMATION.

ANY VARIATION BETWEEN DRAWINGS AND SITE CONDITIONS ARE TO BE REPORTED
TO MGI PARTNERS IMMEDIATELY. ALL CONTRACTORS MUST VISIT THE SITE AND ARE
SOLELY RESPONSIBLE FOR TAKING AND CHECKING ALL DIMENSIONS RELATIVE TO
THE WORK THEY ARE REQUIRED TO CARRY OUT.

THIS DRAWING MUST NOT BE USED ON SITE UNLESS ISSUED FOR CONSTRUCTION.