
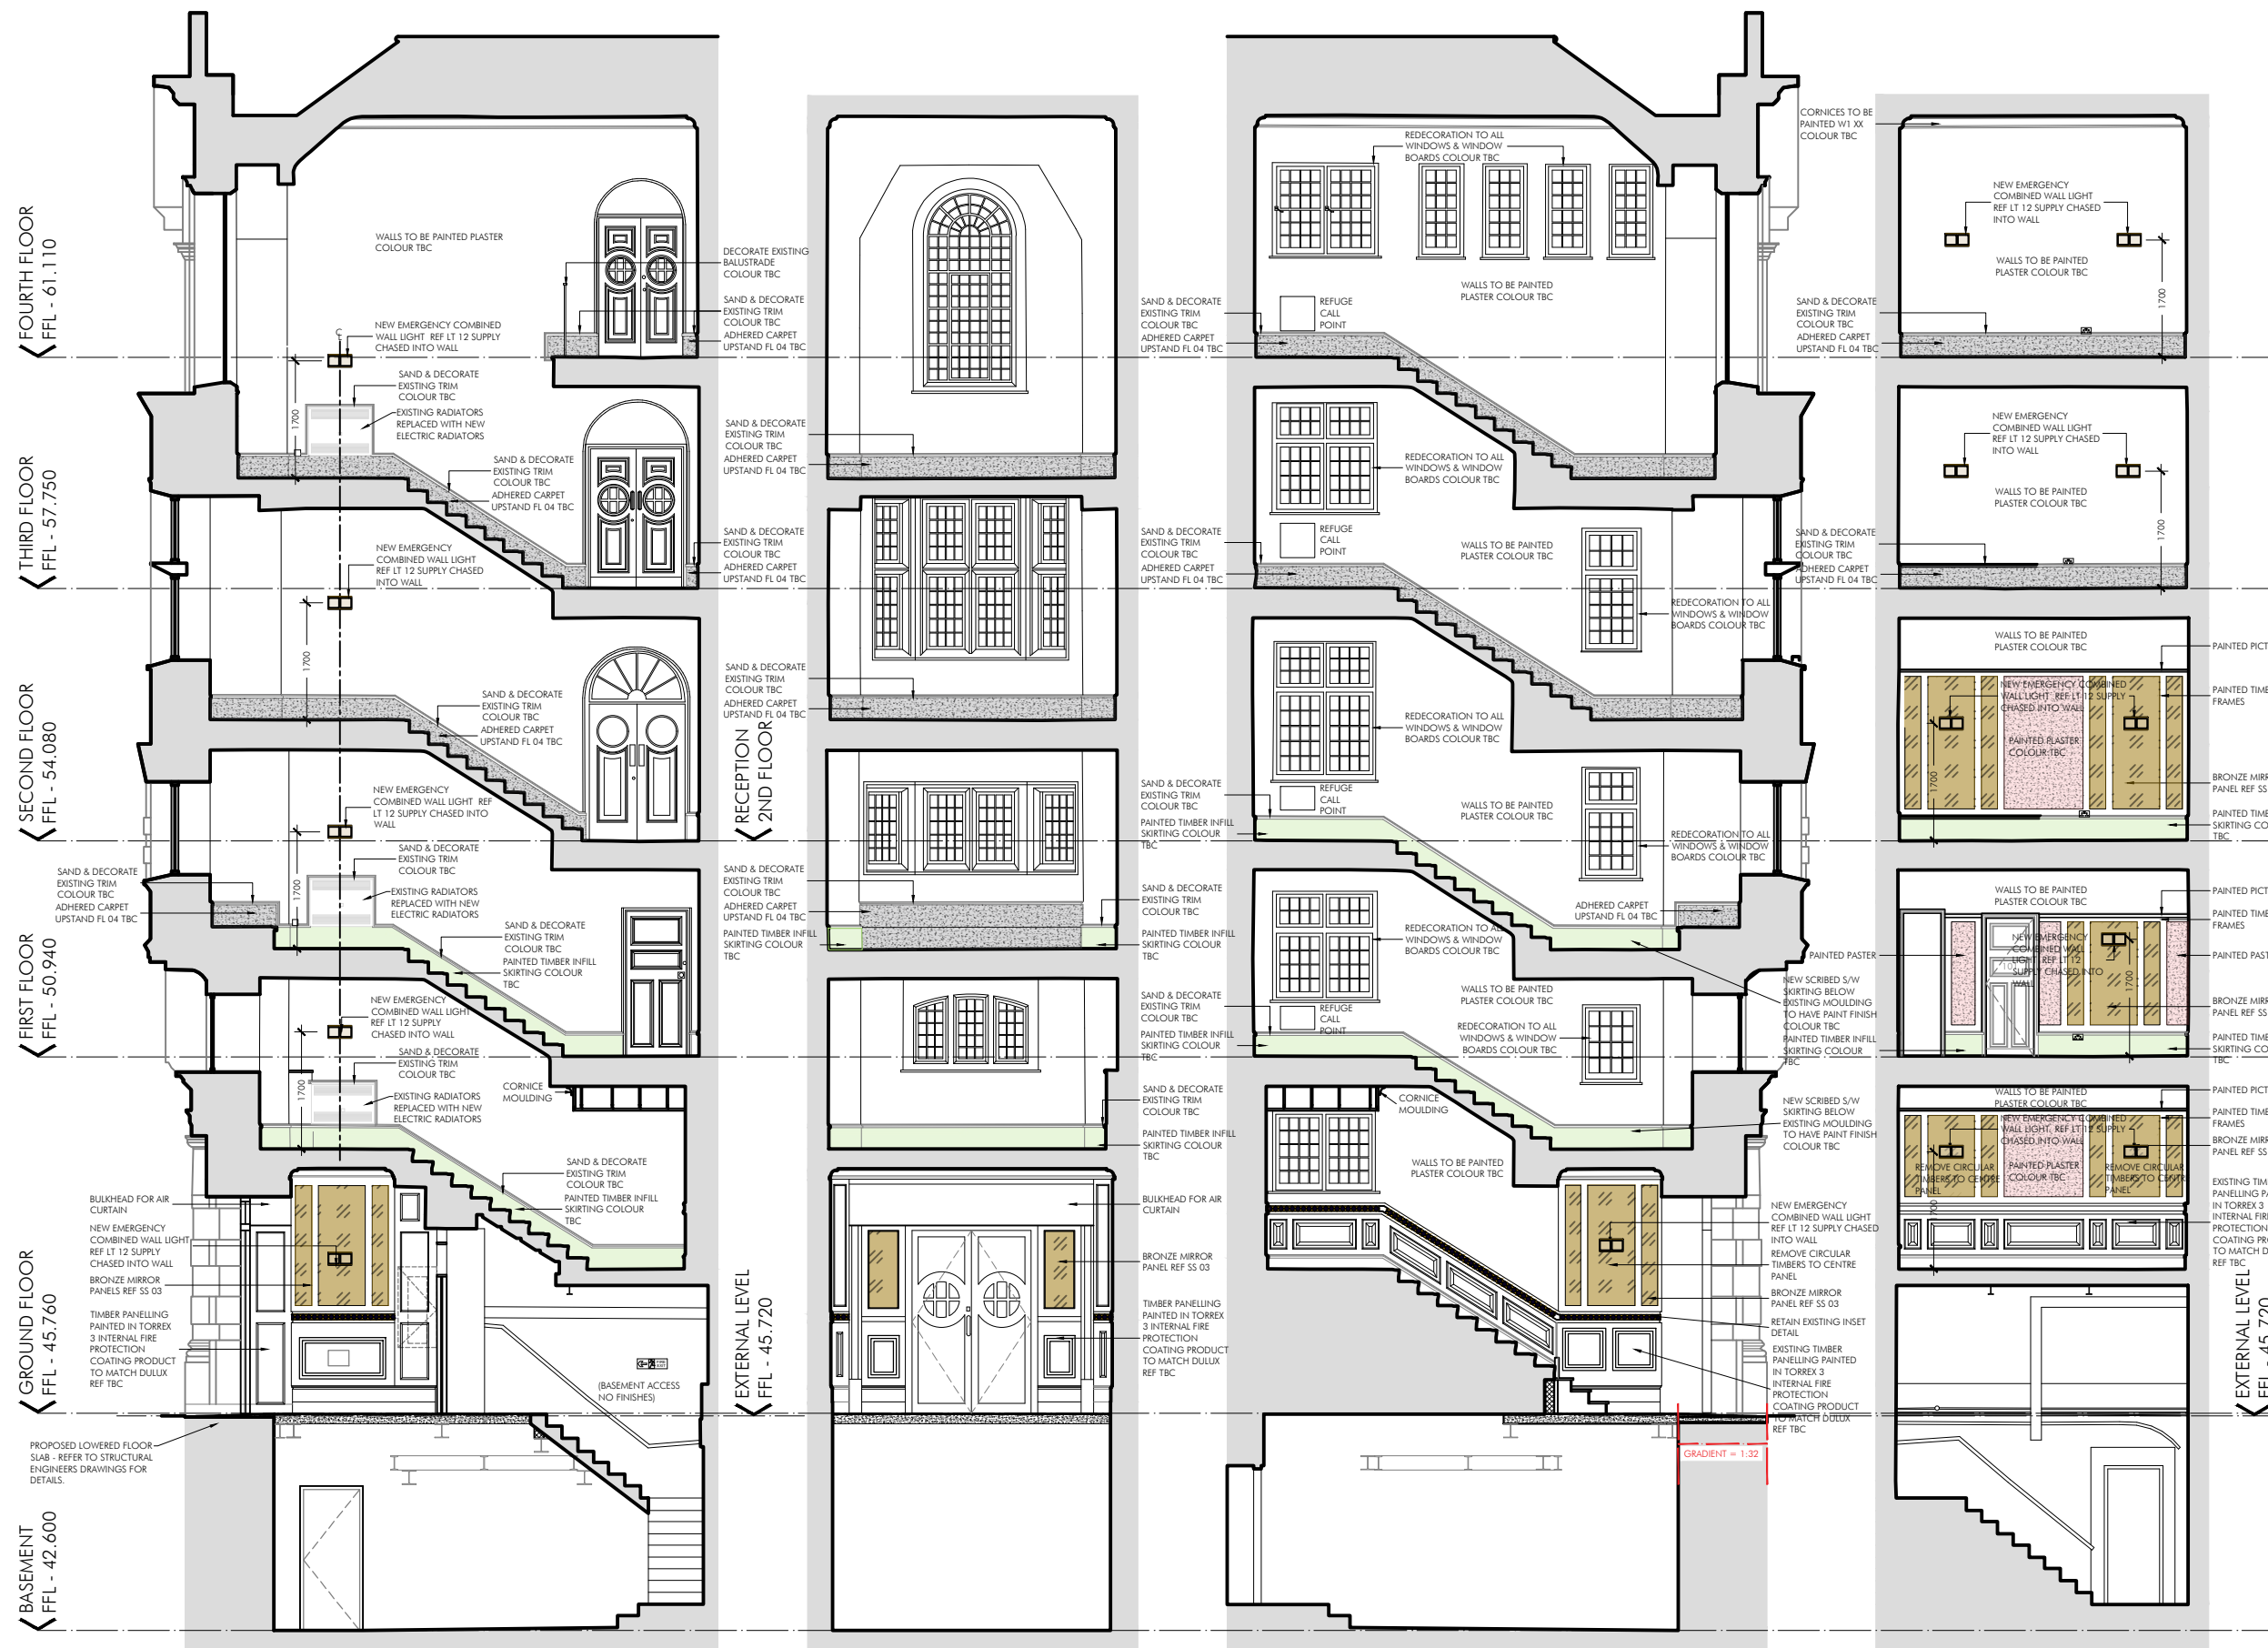


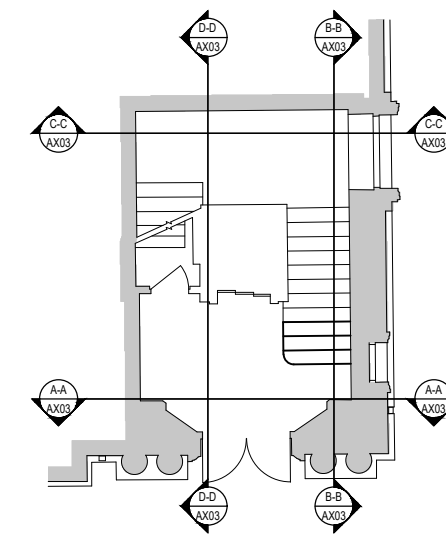

KEY PLAN NTS

NOTE:-

TO BE READ IN CONJUNCTION WITH SPECIFICATION REFER TO A2103.2 CORRIDORS & MAIN STAIR

ALL DIMENSIONS TO BE CHECKED ON SITE & BEFORE MANUFACTURE.

FOR DOORS REFER TO DOOR SCHEDULES AZ01 & AZ02 FOR DETAILS

ALLOW FOR ARTWORK & BRIC A BRAC

ALLOW FOR WALLS TO BE PAINTED PLASTER

ALLOW FOR ALL WINDOWS & WINDOW BOARDS TO BE REDECORATED COLOUR TBC

ALLOW FOR ALL EXISTING MOULDINGS TO BE SANDED & REDECORATED COLOUR TBC

ALL NEW & EXISTING WALL PANELING TO BE FINISHED WITH TORREX 3 INTERNAL FIRE PROTECTION COATING

JEH PC DRAWN	REV A: DECORATION NOTES ADDED DRAWN REVISION	23 DEC 25 NOV 25 DATE	SP VER
7 Buxton Road West, Dasley, Stockport, Cheshire, SK12 2AE. Telephone: 01663 763000 Facsimile: 01663 766772 Website: www.allisonpike.com Email: studio@allisonpike.com			
© Allison Pike Partnership Limited.			
PROJECT INNKEEPERS COLLECTION 1-3 YORK STREET (BROWNS) MANCHESTER			
TITLE PROPOSED STAIR SECTIONS SHEET 01 OF 02			
SCALE 1:100 @ A3			
JOB No MAB46	DRAWING No AX05	REV A	