



0	25	62.5	125	250
---	----	------	-----	-----




EXISTING SITE PLAN @ 1:1250 SCALE - A1



PROPOSED SITE PLAN @ 1:1250 SCALE - A1

SCALE BAR 1:500

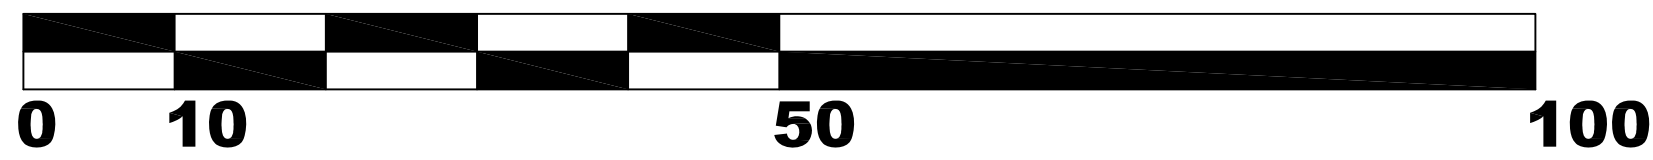

EXISTING SITE PLAN @ 1:500 SCALE - A1



PROPOSED SITE PLAN @ 1:500 SCALE - A1

Notes:

Date	Comments	Rev.

Dwg.	03		
Project	33 Moston Lane East New Moston Manchester		
Client	N Atkinson -		
Title	Existing and proposed site Plans - -		
Start Date	Drawn By NA	Rev —	
Scale as shown	Checked by -		

