


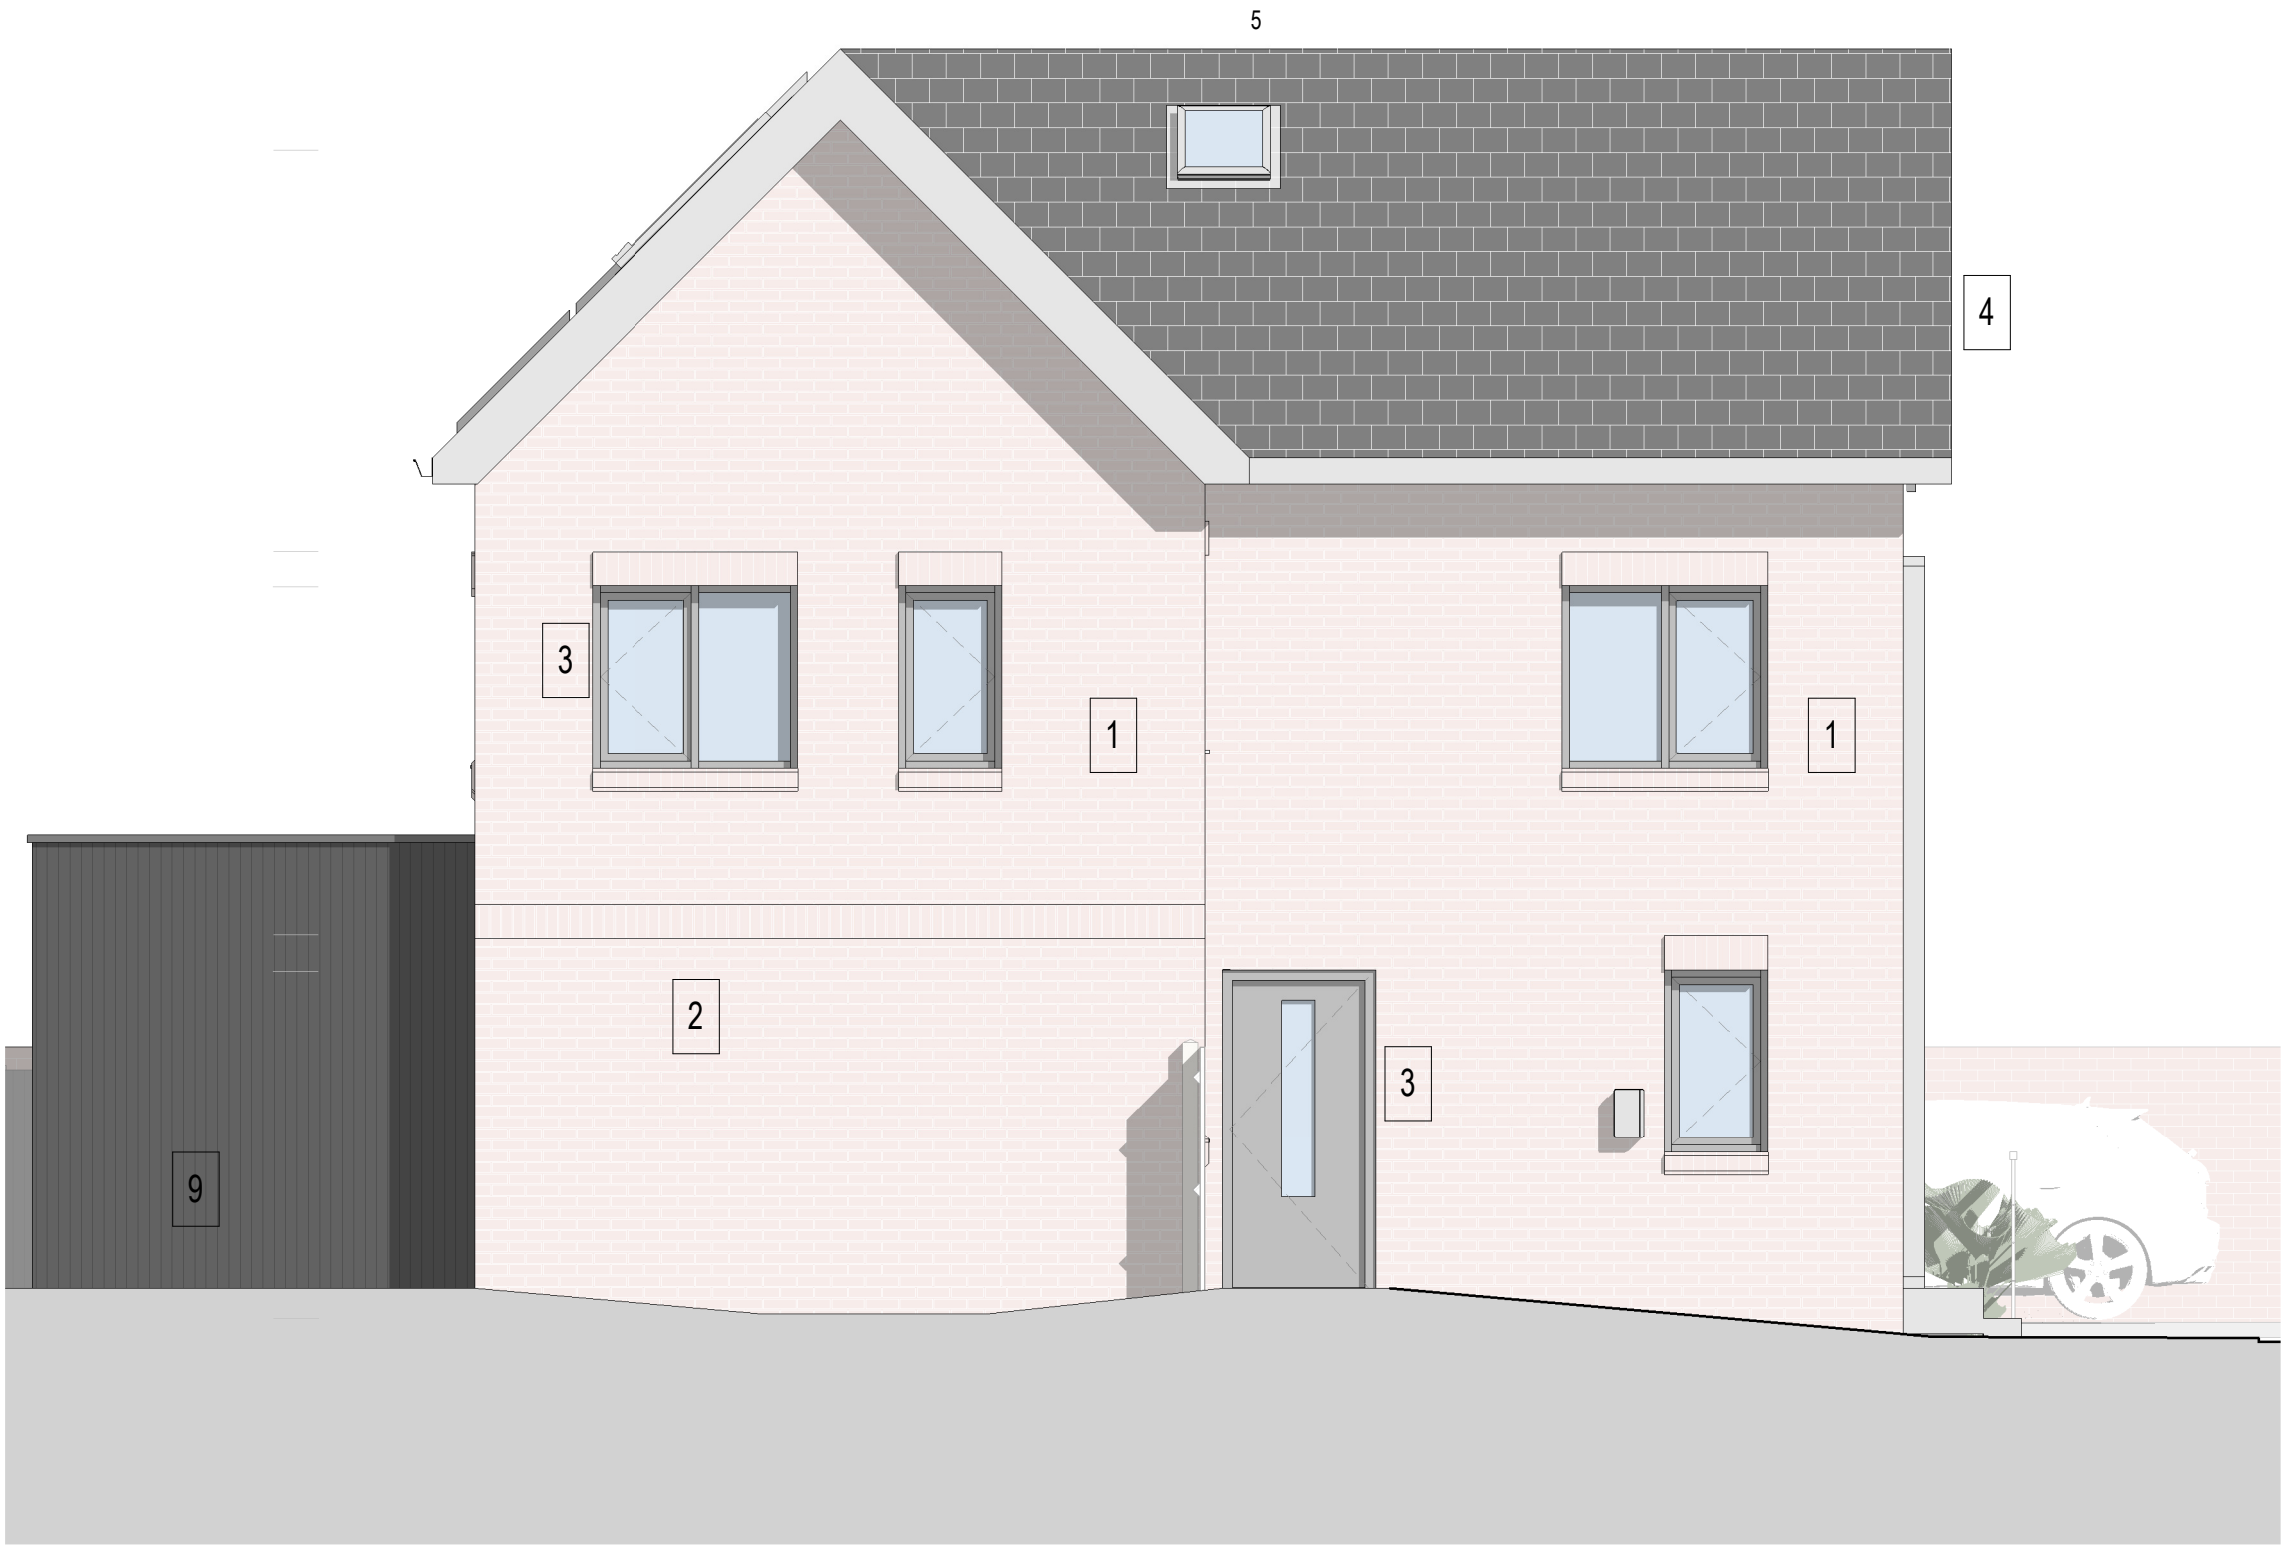

01 PROPOSED ELEVATIONS - FRONT ELEVATION

1 : 50




02 PROPOSED ELEVATIONS - NO.5 SIDE ELEVATION (TO CHAPEL STREET)

1 : 50




03 PROPOSED ELEVATIONS - REAR ELEVATION

1 : 50

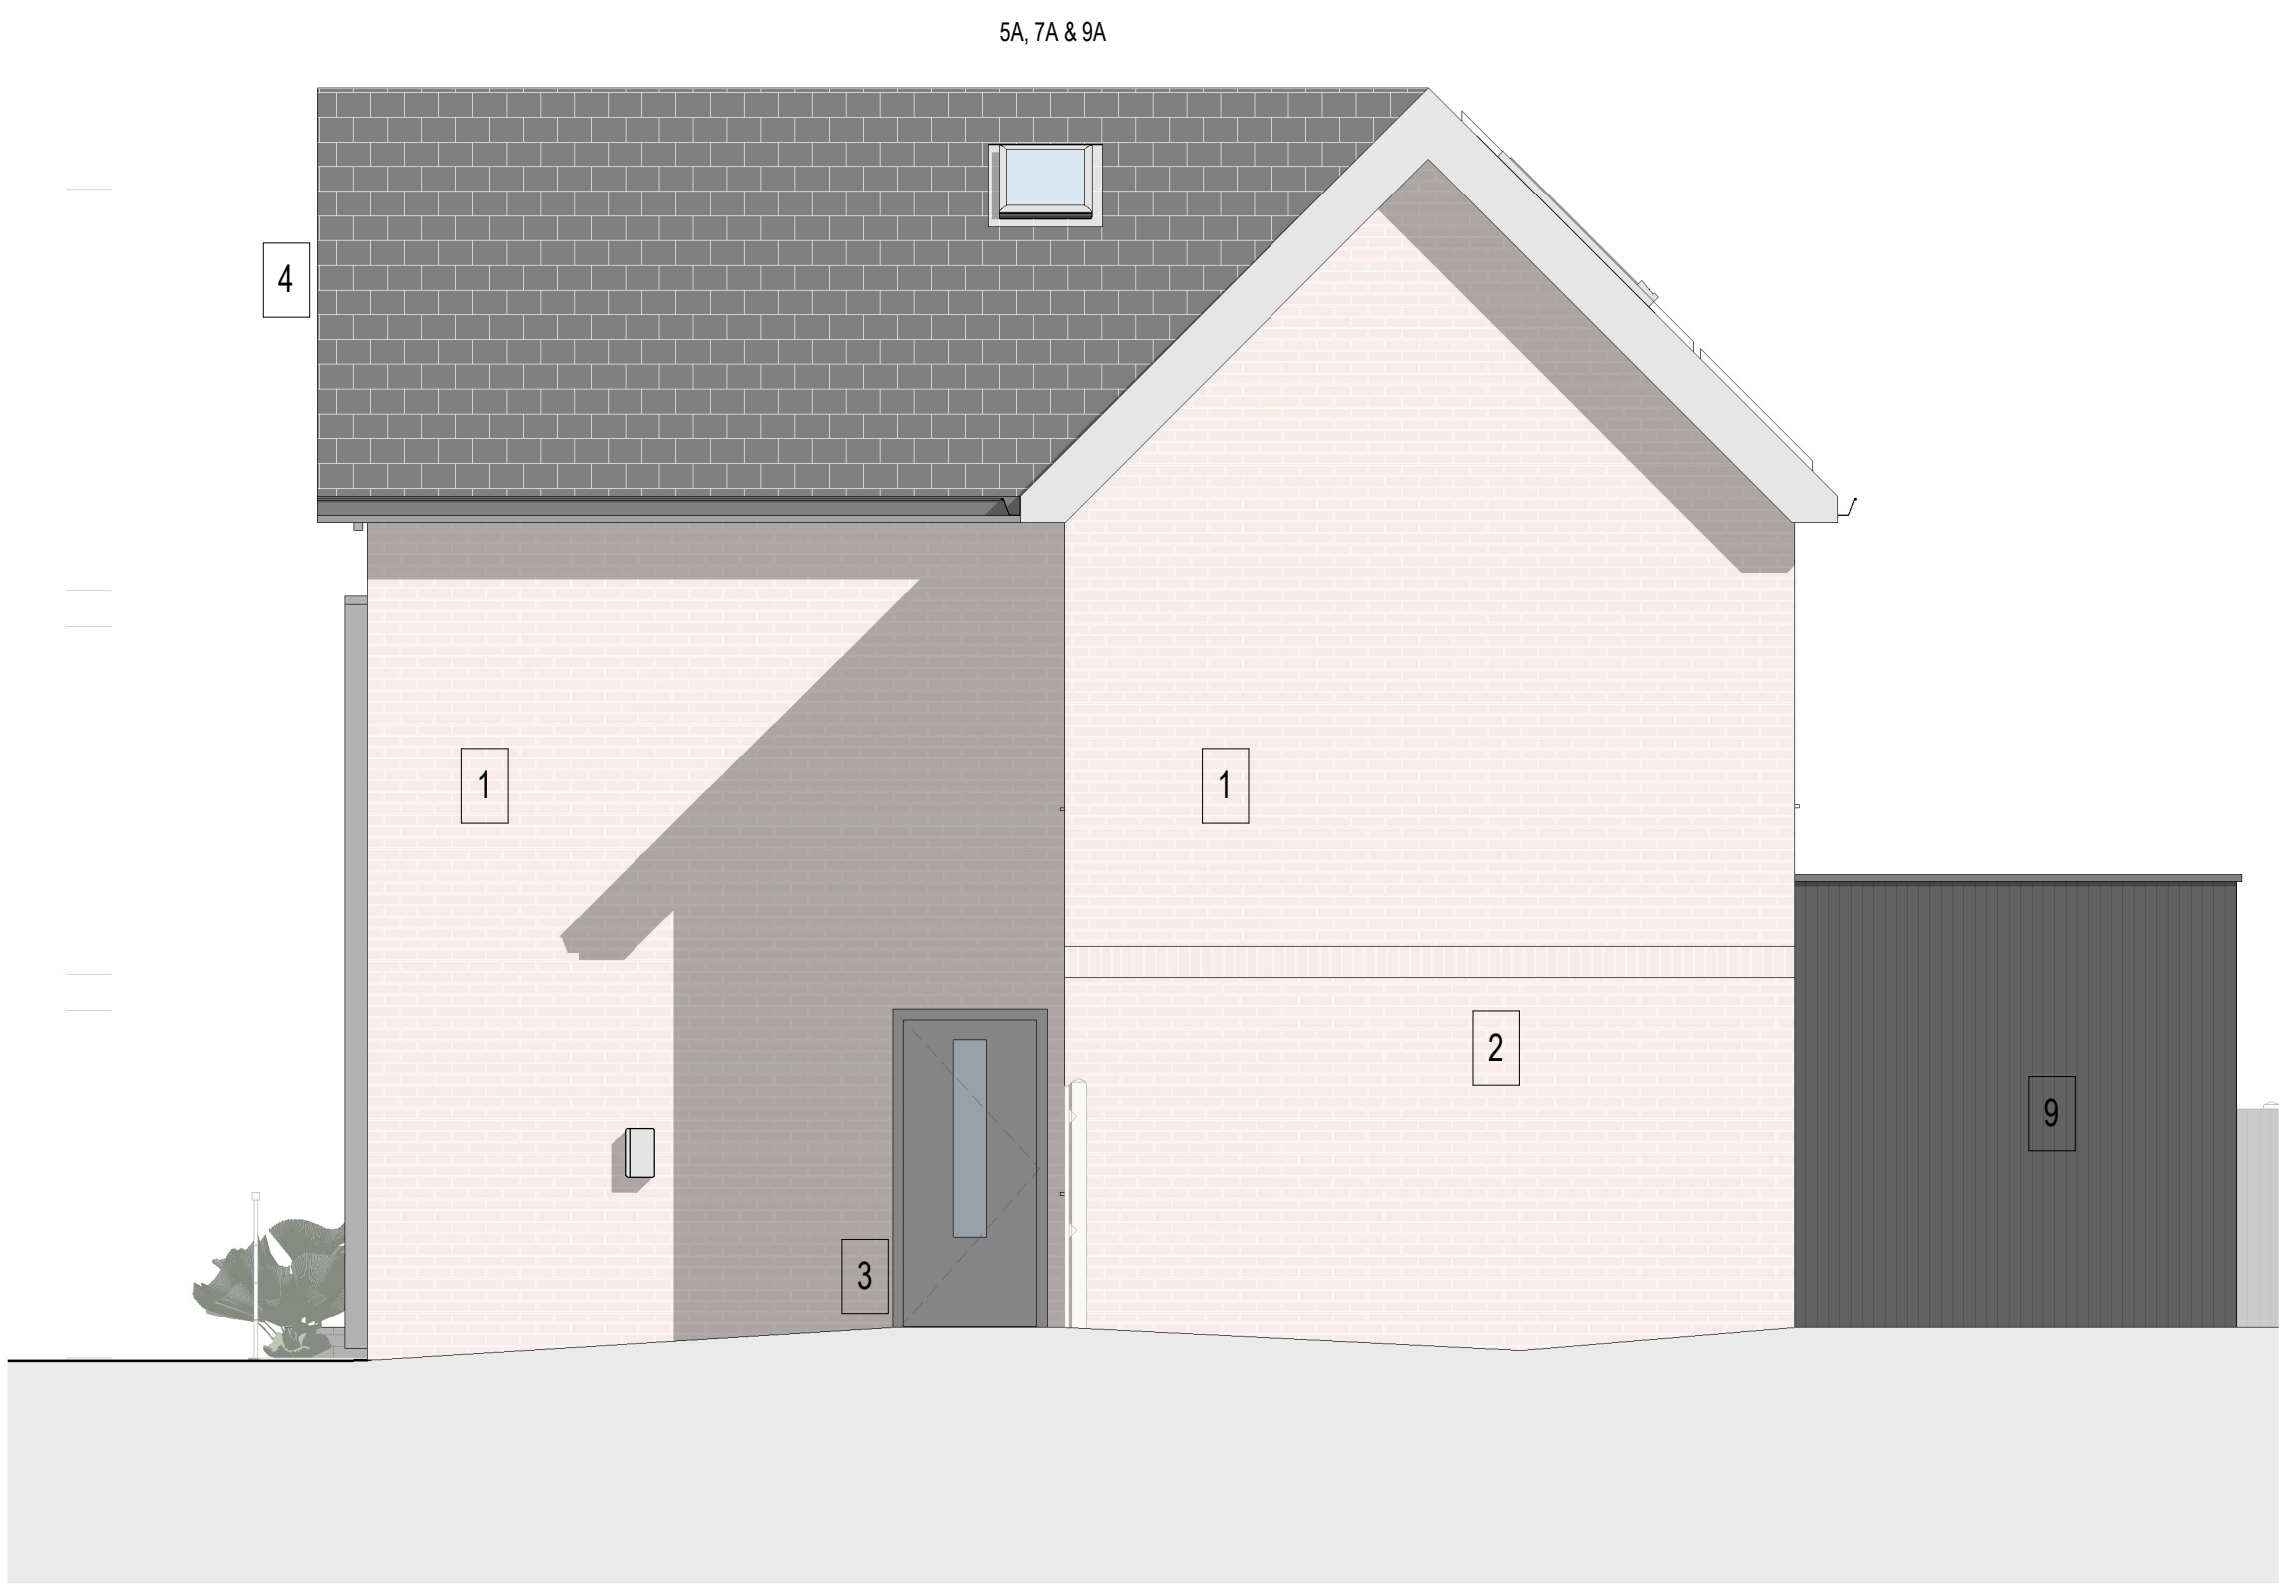

04 PROPOSED ELEVATIONS - SIDE ELEVATION

1 : 50

 

Location Plan

The contractor must verify all dimensions on site before commencing any work or fabrication drawings. If this drawing exceeds the quantities taken in any way GTA North are to be informed before the work is initiated. Only figured dimensions are to be taken from this drawing. Do not scale off this drawing. Drawings are based on Ordnance Survey and / or existing record drawings - design and drawing content is subject to detailed Site Survey, Structural Survey, Site Investigations, Planning and Statutory Requirements and Approvals. Authorised reproduction from Ordnance Survey Map with permission of the Controller of Her Majesty's Stationary Office. Crown Copyright reserved. GTA North Limited Copyright. Guy Taylor Associates is a trading name of GTA North Limited.

Drawing Notes:

MATERIALS

1. BRICK – RED MULTI
2. SOLDIER BRICK - RED MULTI
3. WINDOWS AND DOORS – DARK GREY UPVC
4. ROOF TILE – SMOOTH GREY
5. CLEAR GLASS JULIET
6. LOOK-A-LIKE GLASS SPANDREL
7. DARK GREY ALUMINIUM CLADDING
8. PV PANELS
9. DARK GREY COMPOSITE TIMBER (VERTICAL)

Rev:	Description:	Revised By:	Issue Date:
PL01	PLANNING ISSUE	CR	04.12.25

Project:
5, 5A, 7, 7A, 9, 9A, 11 & 11A
CHAPEL STREET M19 3QB

Drawing Title:
PROPOSED ELEVATIONS 01

Scale: 1 : 50@A1	Original Issue Date:
Original Drawn By: AM	Original Checked by: CR

Drawing Number: 24-0016-20-101	Revision: PL01
-----------------------------------	-------------------

Reason For Issue:
PLANNING APPLICATION