



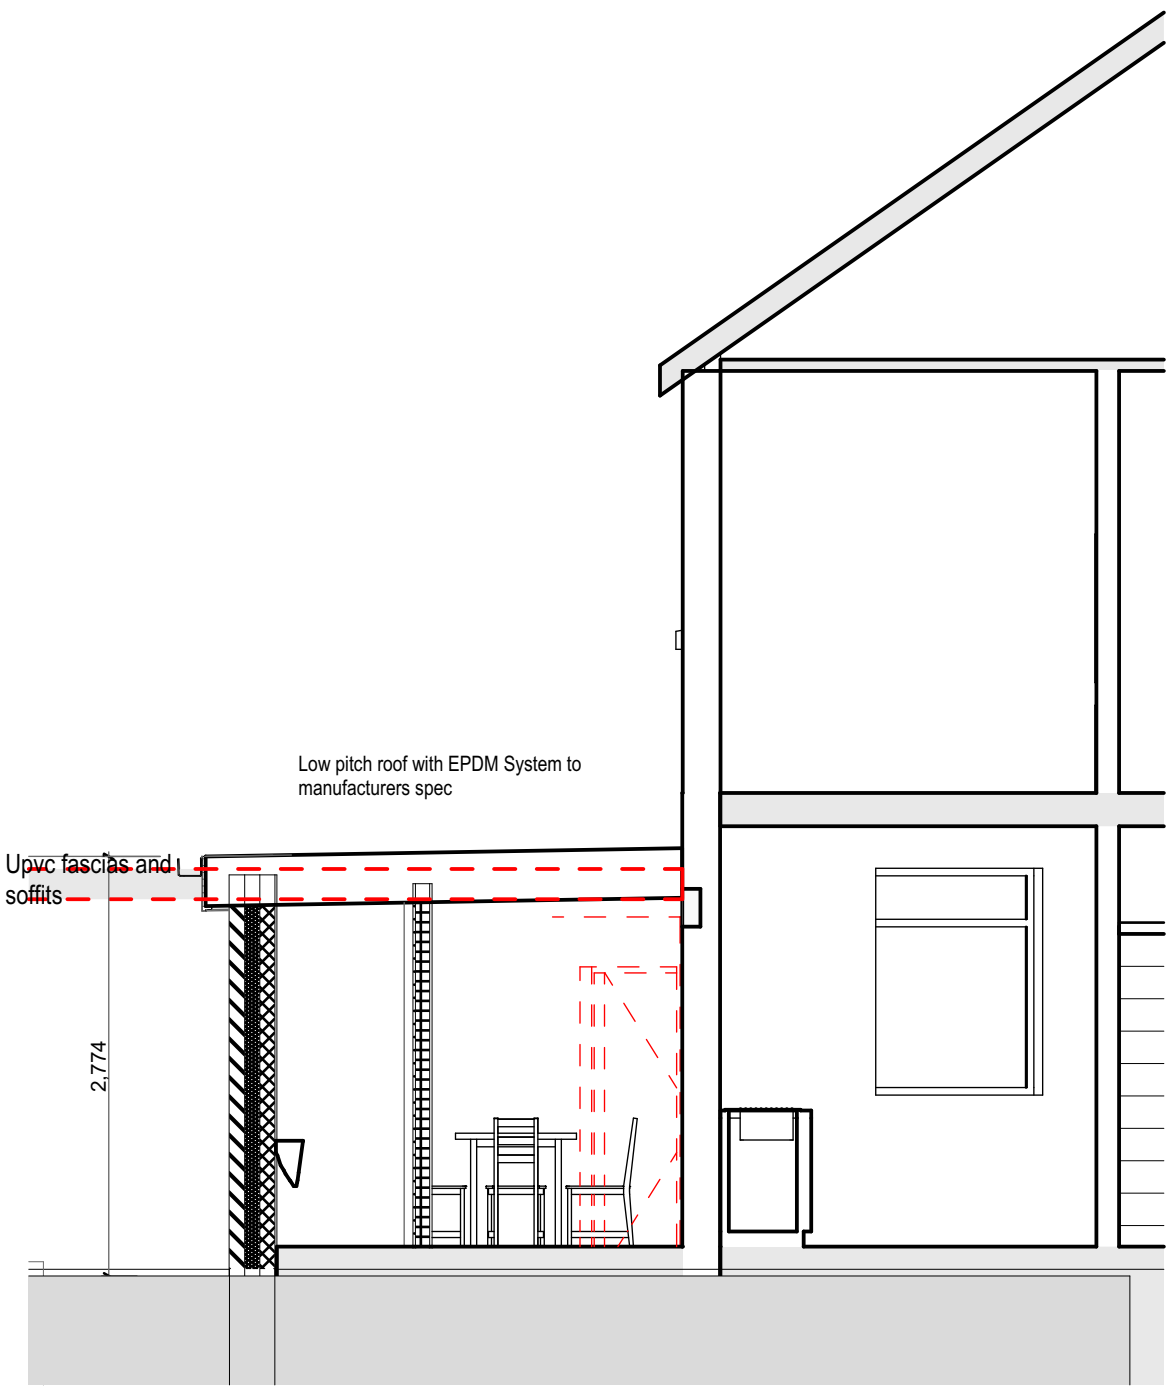


PROPOSED SECTION A 1:50

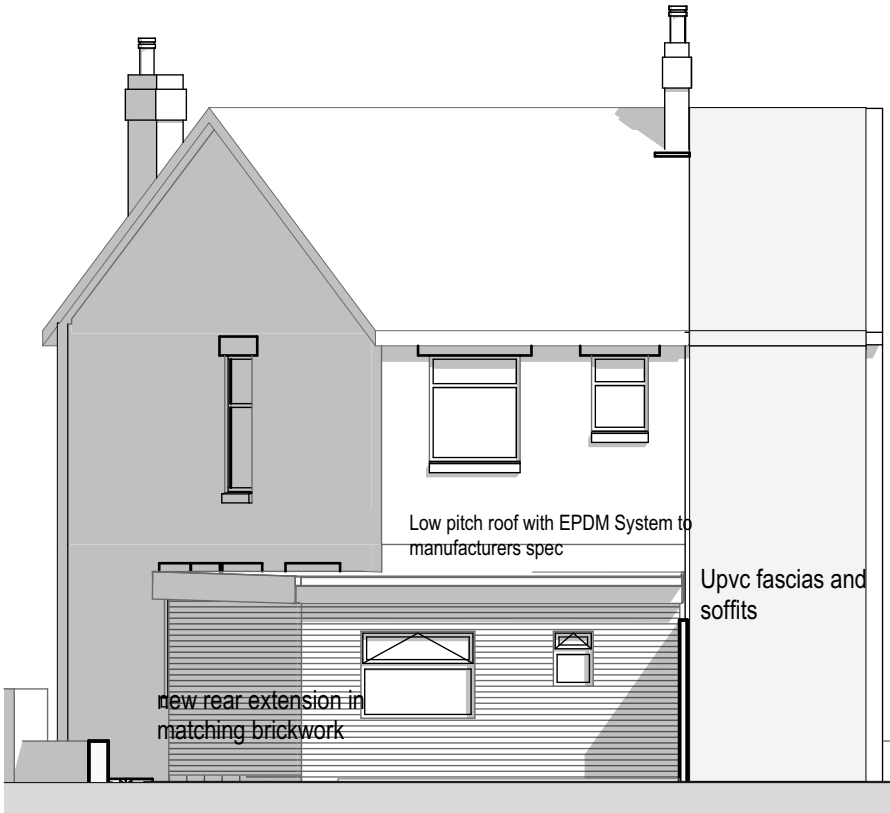


PROPOSED SOUTH ELEVATION 1:100




PROPOSED WEST ELEVATION 1:100

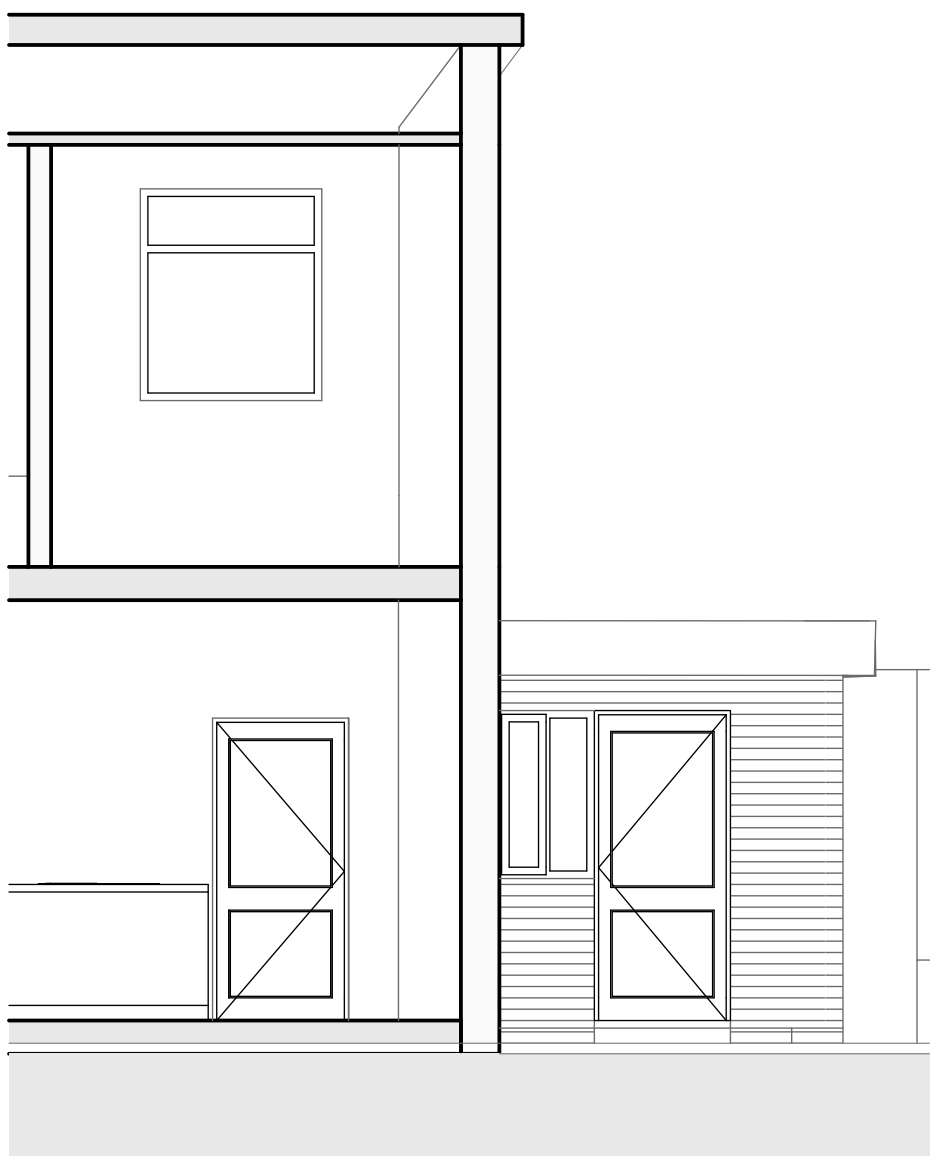

PROPOSED SECTION B 1:50

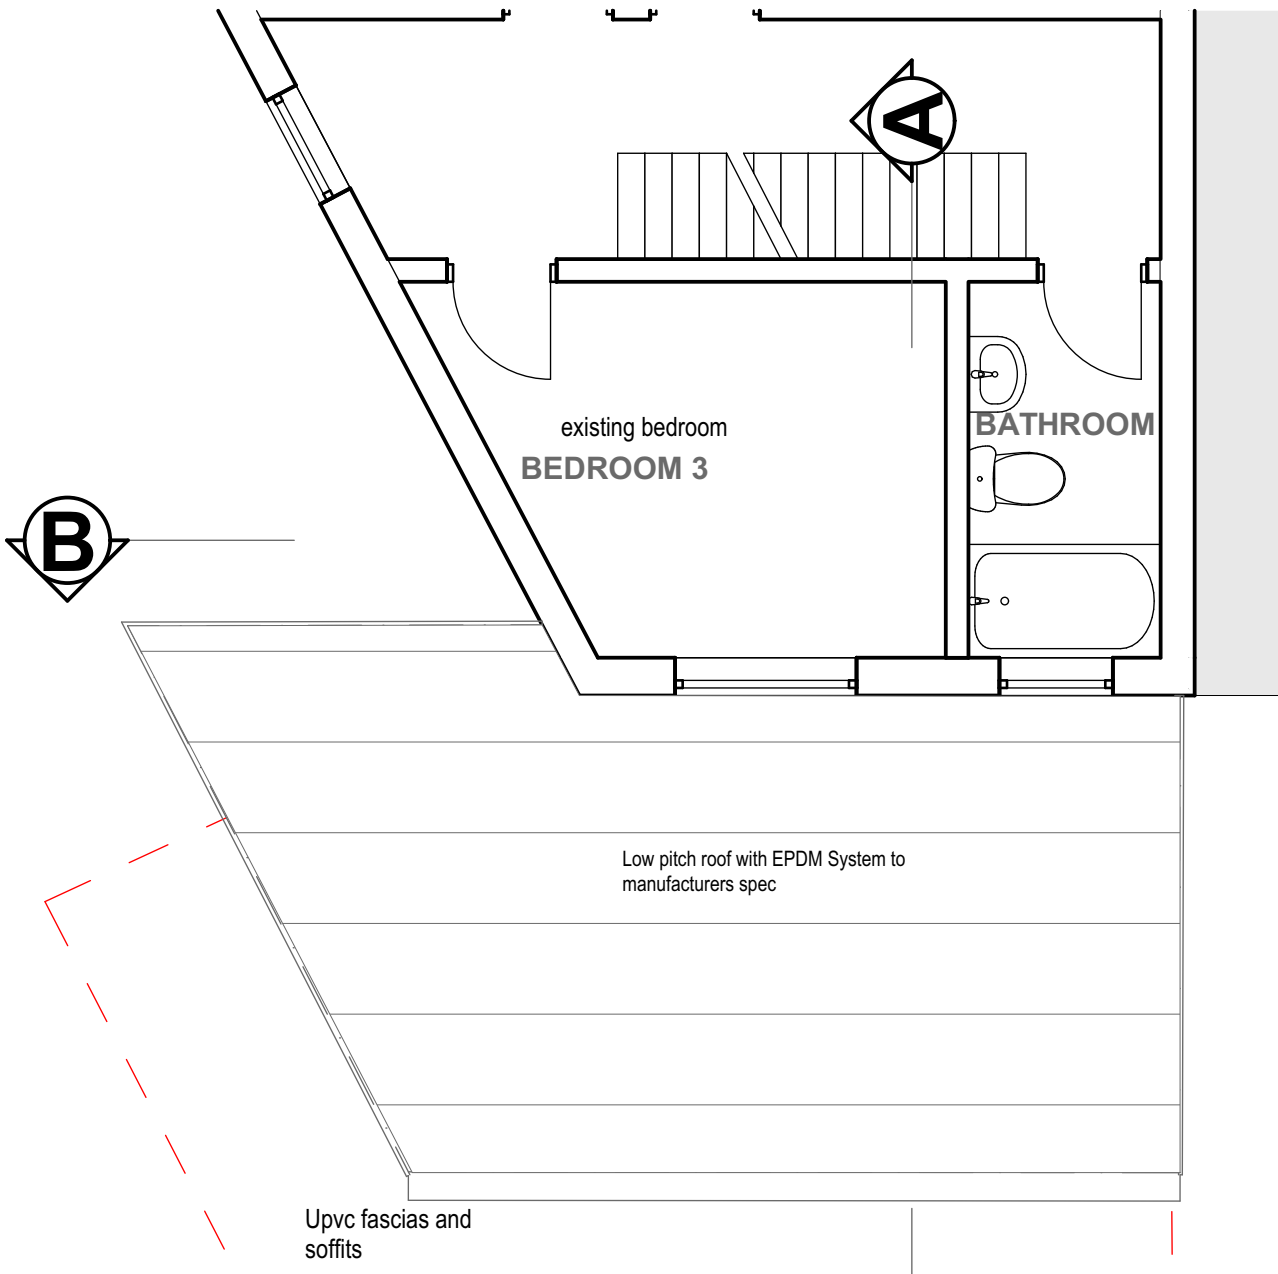

PROPOSED FIRST FLOOR 1:50

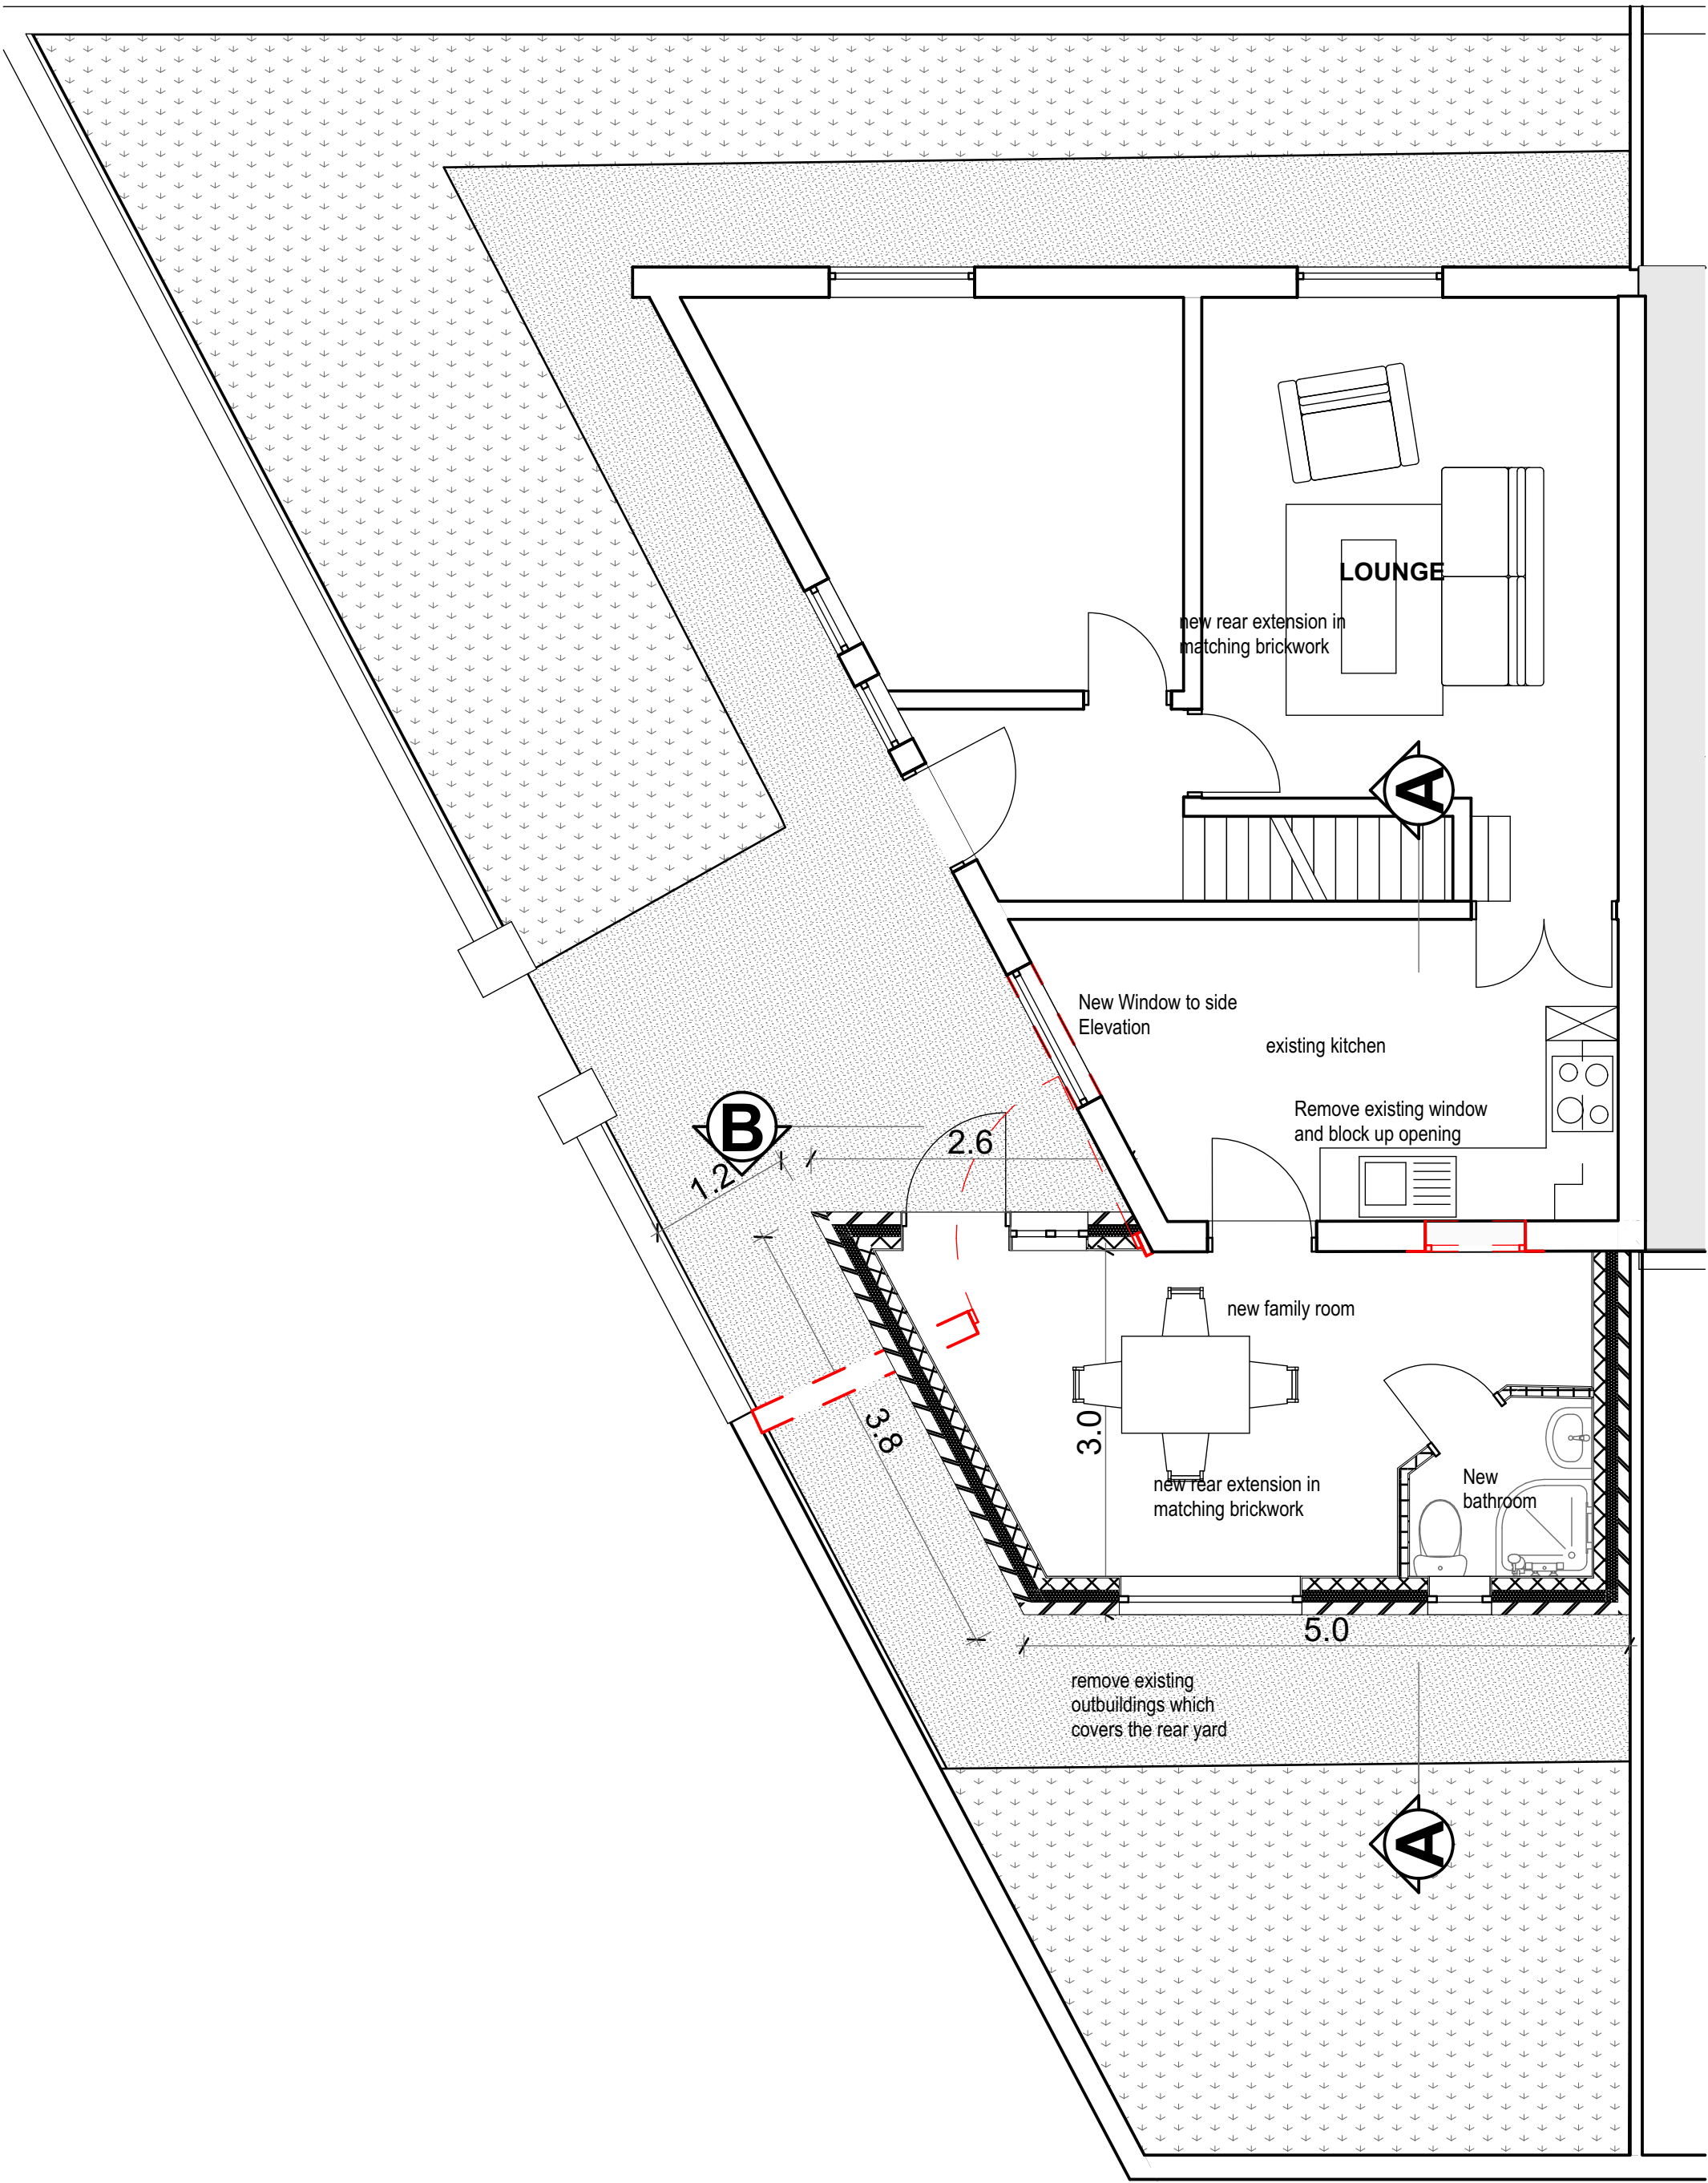

PROPOSED GROUND FLOOR 1:50



|               |                                                |       |          |
|---------------|------------------------------------------------|-------|----------|
| CLIENT        | MR MOHAMMED FAYYADH                            |       |          |
| SITE/CONTRACT | ALTERATIONS AND REAR EXTENSION<br>13 HART ROAD |       |          |
| TITLE         | PROPOSED PLANS AND ELEVATIONS                  |       |          |
| DATE          | OCT 2025                                       | SCALE | AS SHOWN |
| DRAWING No    | 41439                                          | /     | 07       |