




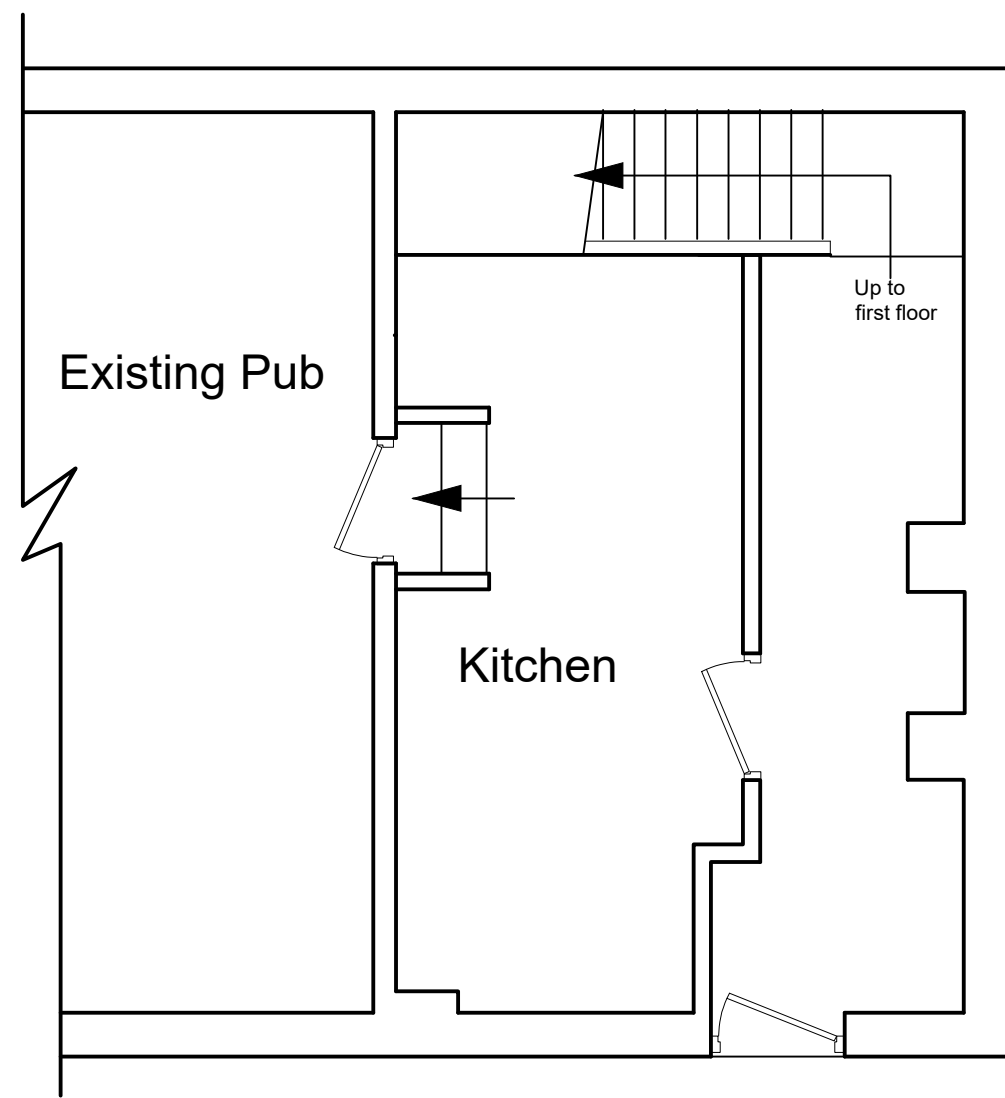

EXISTING GROUND FLOOR PLAN

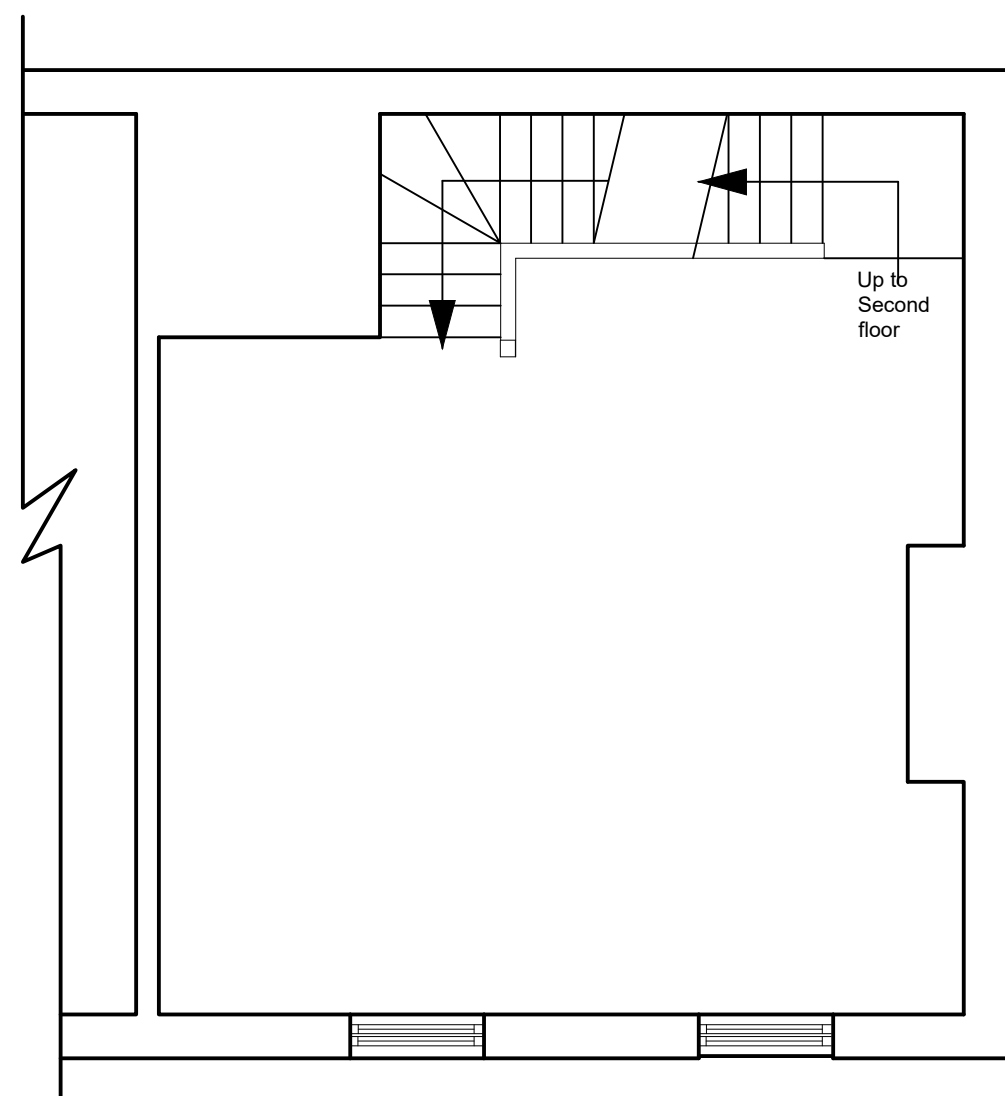


EXISTING FIRST FLOOR PLAN

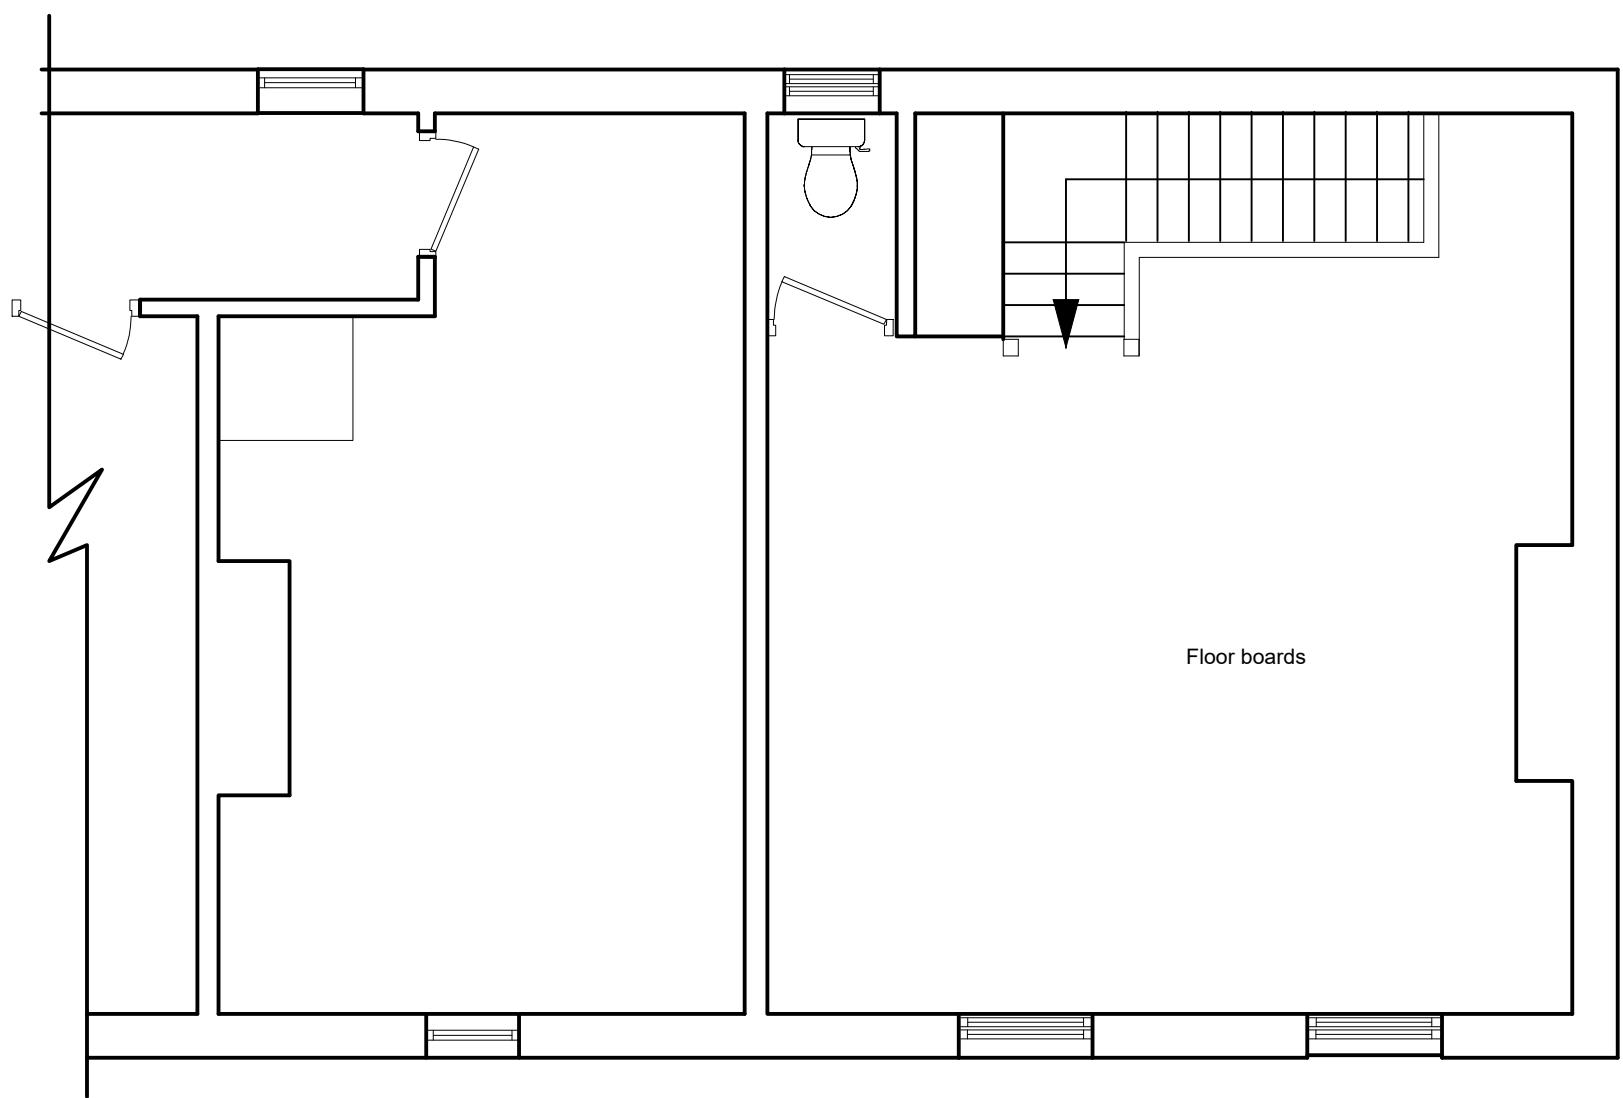

EXISTING SECOND FLOOR PLAN

All levels and dimensions must be checked on site by contractor prior to commencement of works. Any variations must be reported to JSA Design. All information hereon is the copyright of JSA Design. Copying in full or in part is forbidden without the written permission from JSA Design.

 

Client Admiral Taverns			
Date	JAN 2026	Status	STAT.
Drawn	JPS	Checked	-
Scale	1:50	Size	A1
Rev.	-	Drawing No.	706 - 401
Drawing Title EXISTING FLOOR PLANS			
Project Title The Wheatsheaf, 30 Oak Street, Manchester, M4 5JE			
			