
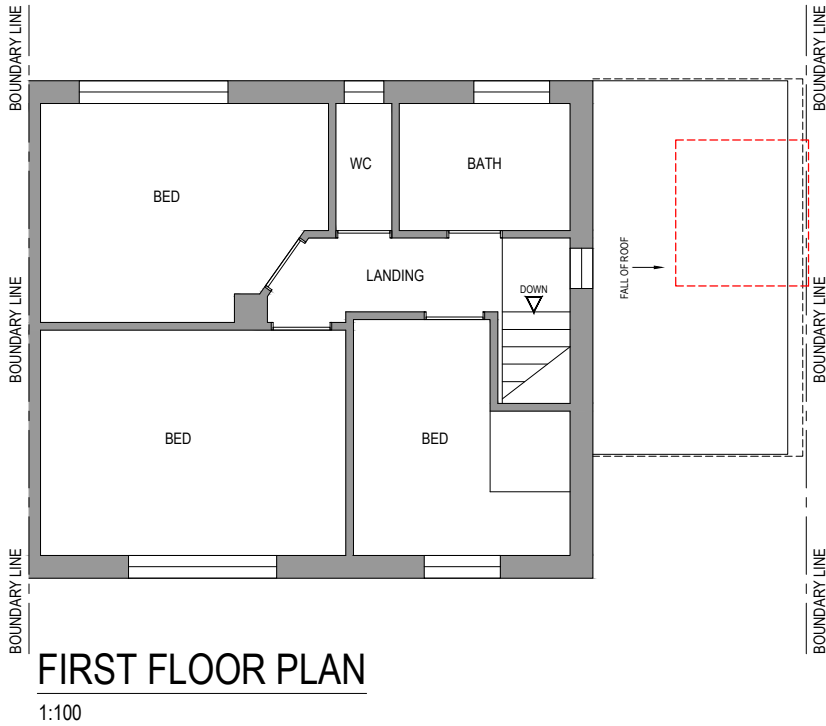
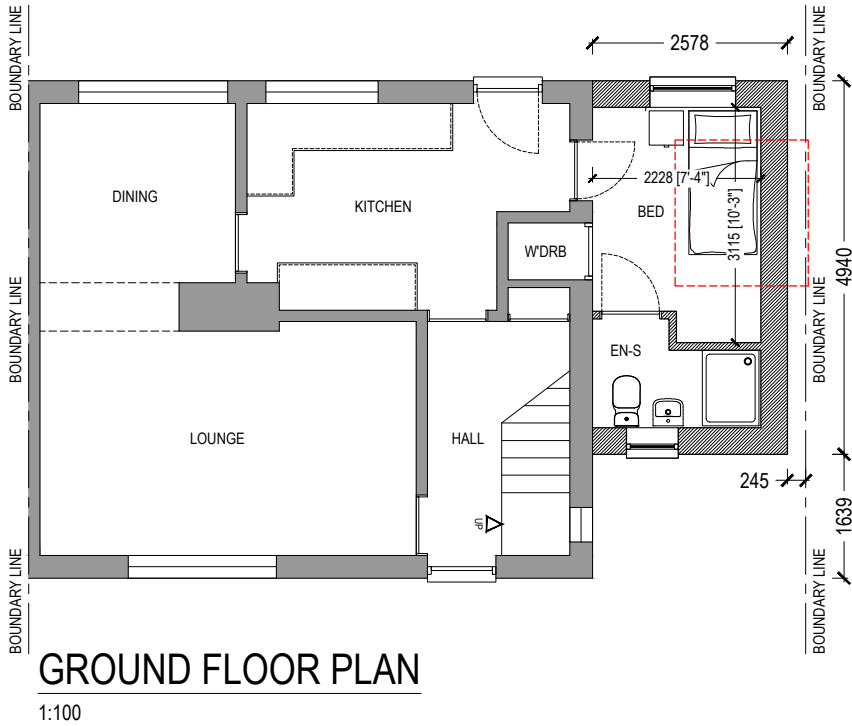


DISCLAIMER:

- THIS DRAWING IS FOR **PLANNING** PURPOSES ONLY. IT IS NOT INTENDED TO BE USED FOR CONSTRUCTION PURPOSES. WHILST ALL REASONABLE EFFORTS ARE USED TO ENSURE DRAWINGS ARE ACCURATE, NO RESPONSIBILITY OR LIABILITY FOR ANY RELIANCE PLACED ON, OR USE MADE OF, THIS PLAN BY ANYONE FOR PURPOSES OTHER THAN THOSE STATED ABOVE.
- © THE COPYRIGHT OF THIS DRAWING IS HELD BY **AD DESIGN** AND NO REPRODUCTION IS ALLOWED IN ANY WAY WITHOUT PRIOR PERMISSION.

KEY	
	Existing walls/structures retained
	Existing walls/structures removed
	Proposed walls
	Proposed steel (tbc by SE)
	Existing steel (check onsite)
TG	Toughened glass
OG	Obscured glass
FC	Existing floor to ceiling height
PROPOSED MATERIAL SCHEDULE	
Walls	Red multi facing bricks with natural mortar - colour, size and texture to match existing
Roof	Concrete interlocking roof tiles - colour, size and texture to match existing
Doors	PVCu frames with double glazed sealed units for increased thermal efficiency - finished in white
Windows	PVCu frames with double glazed sealed units for increased thermal efficiency - finished in white
Other	PVCu fascias/soffits - finished in white PVCu gutters/rwps - finished in black

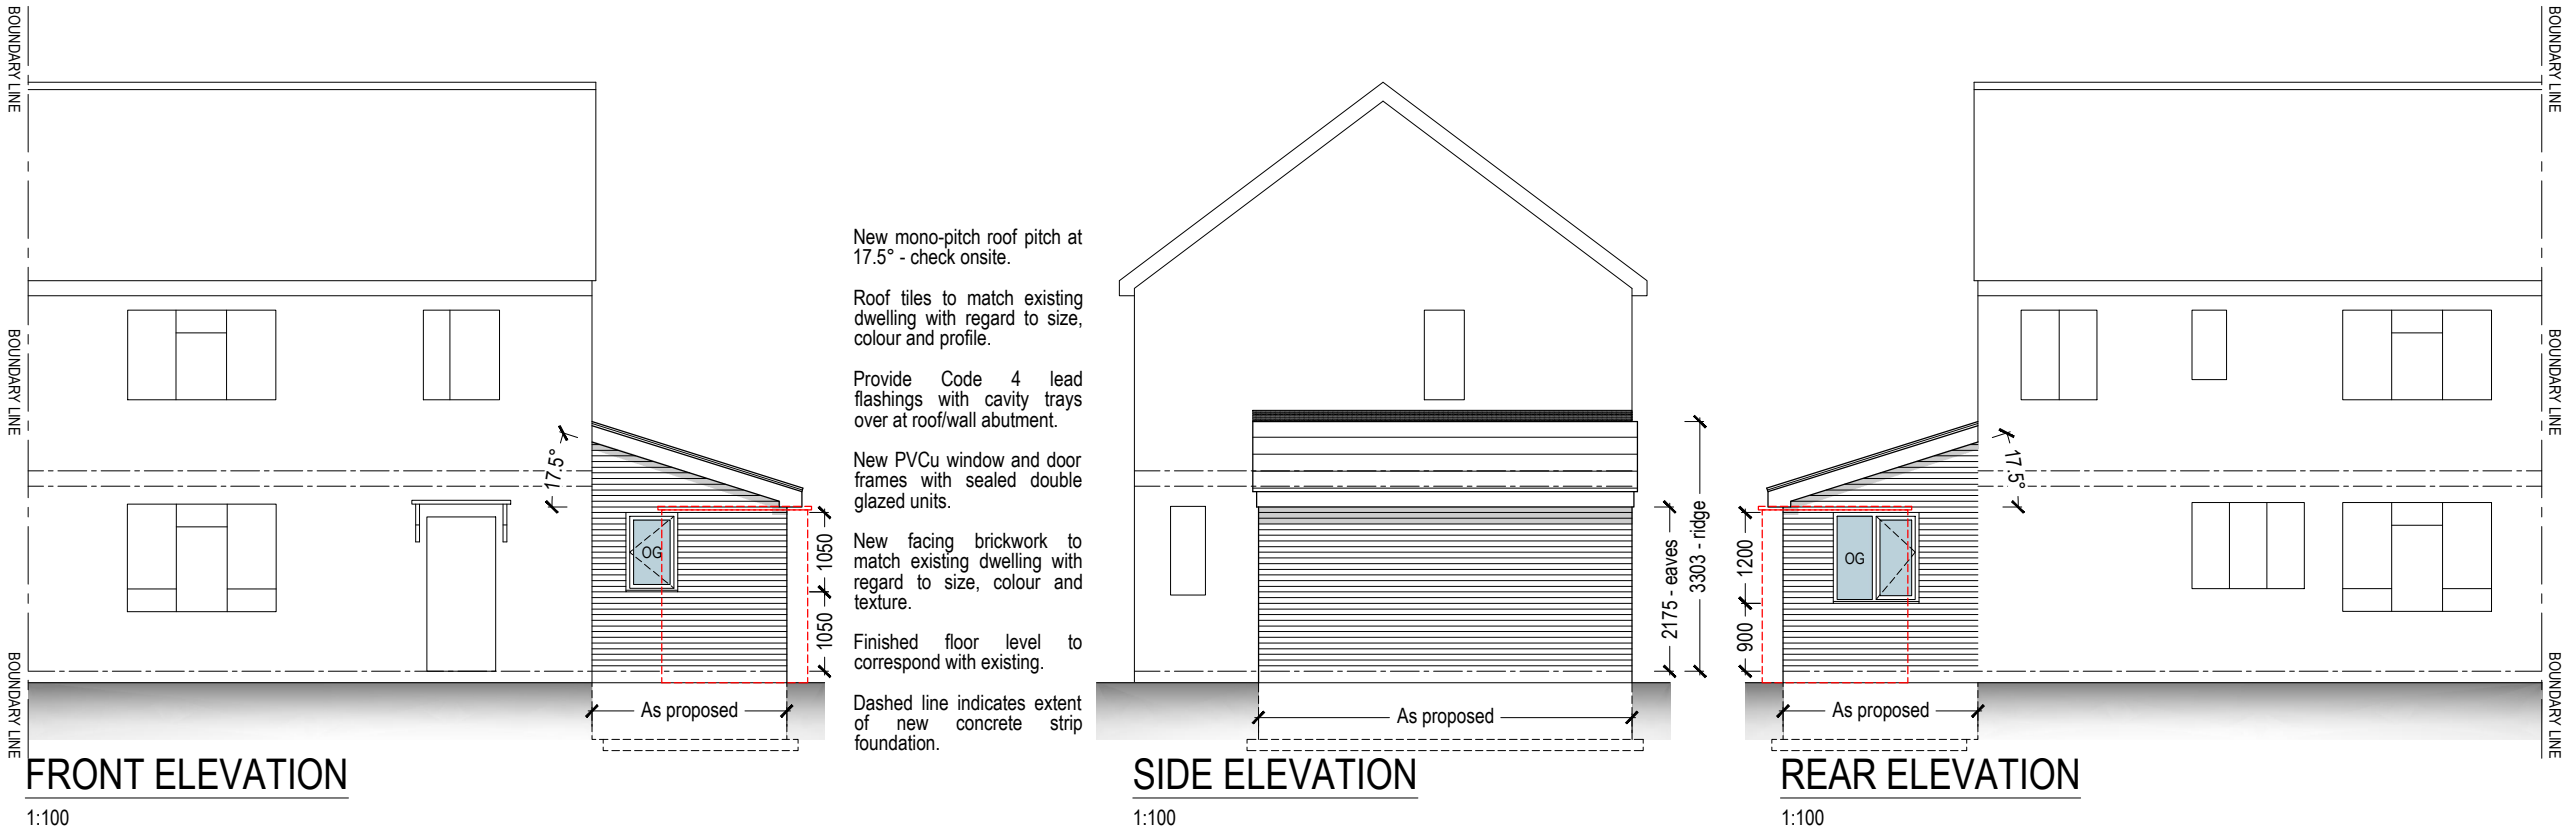

Rev.	Description	Ini.	Date
Drawing Status: PLANNING			
Project: RESIDENTIAL SINGLE STOREY SIDE EXTENSION			
Drawing Title: FLOOR PLANS & ELEVATIONS PROPOSED			
Job Information			
Client Information			
WCHG 58 YATTENDON AVENUE WYTHENSHAW MANCHESTER M23 9FE			

Drawing Information			
Drg No.: 25-200-PL-03 Sheet Size:			
Rev: -			
Drawn: APD			
Chk'd: APD			
Date: 31.10.25			
Scale: 1:100			
Company Information			

A3



5 Wessex Close, Standish, Wigan, Gr. Manchester, WN1 2TJ
T: 07709 492694 E: info@ad-design.co.uk W: ad-design.co.uk

