





Proposed Front Elevation Block 3

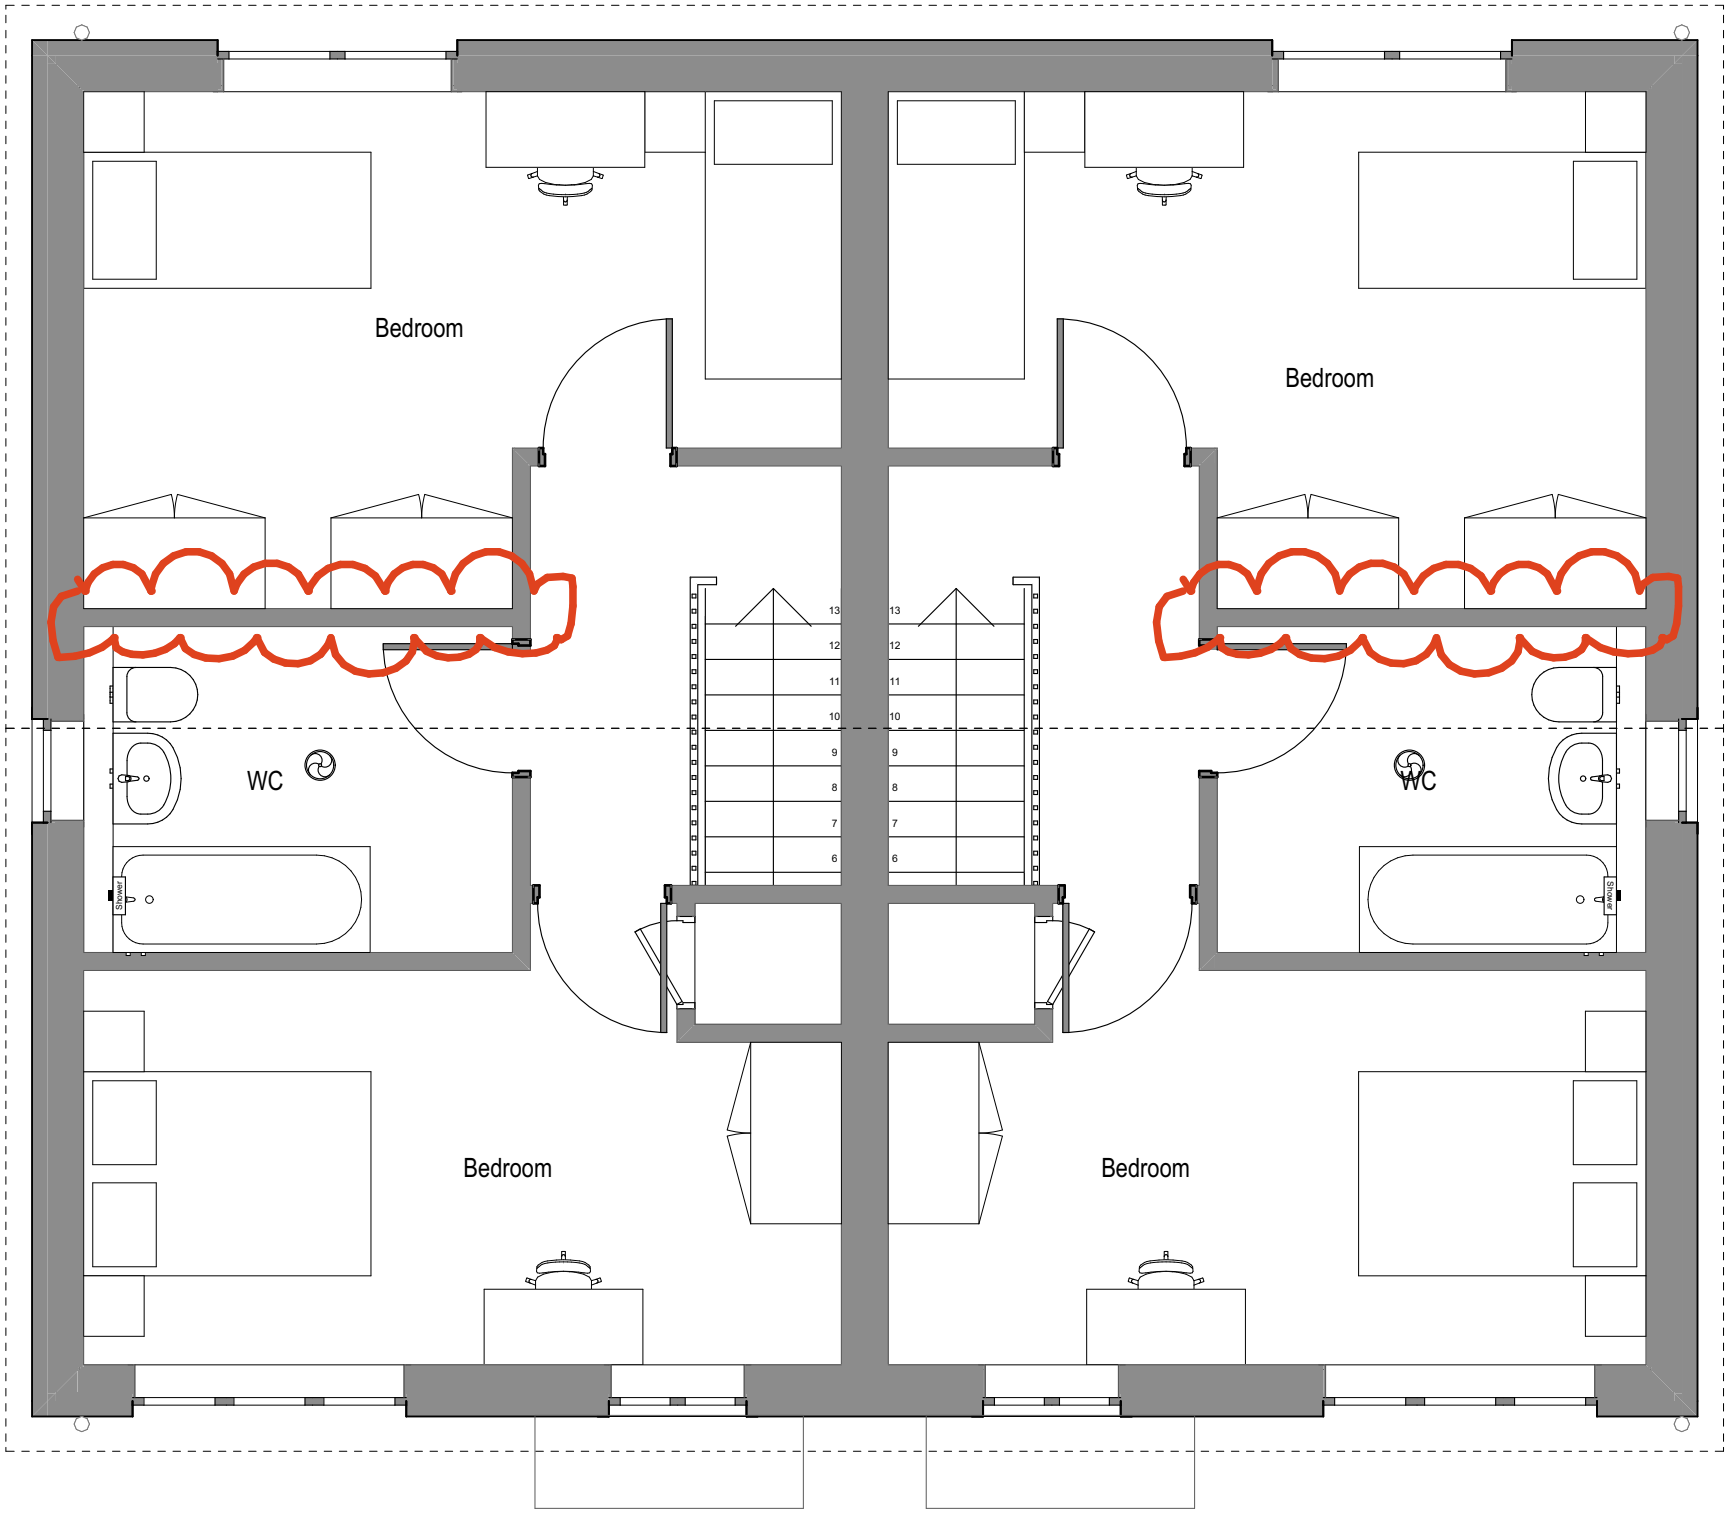

3 First Floor 1:50

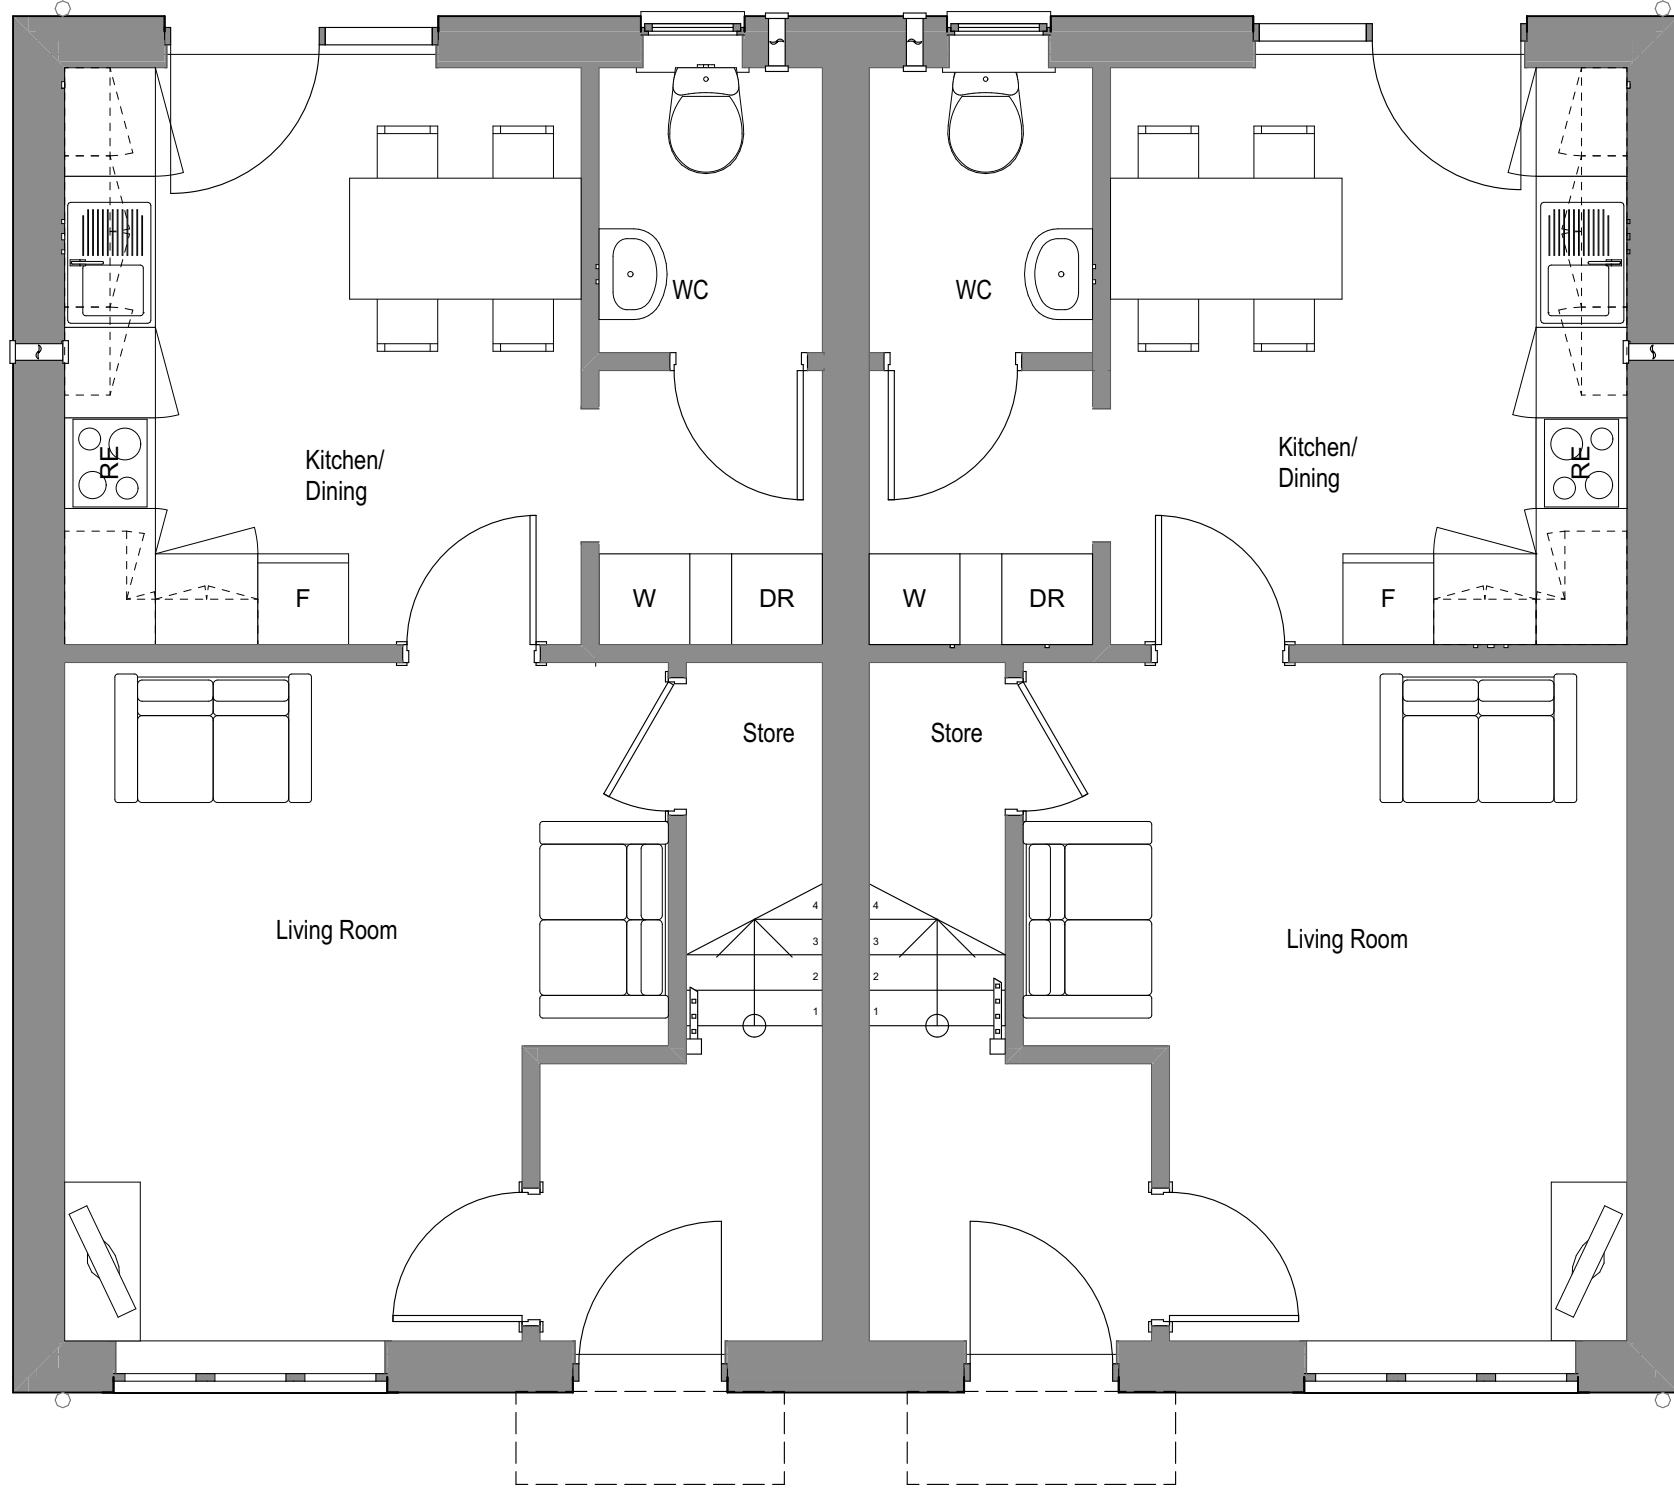

2 Ground Floor 1:50

E	Plans updated to reflect multiple changes (changes highlighted)	16/02/20	C.M.
D	Plans and Renders updated to reflect multiple changes	09/12/20	C.M.
C	Renders updated to reflect changes to external works	17/09/20	C.M.
Designation	Detail of Revision	Date	Initials

PROJECT

Charlestown, White Moss
Road and Dam Head Drive -
P500 Phase 1 Site

TITLE

2B4P - Block Type E - Blocks
3,15

SIZE

A1

STATUS

PLANNING

PROJECT No:

1785

DRAWING No:

PL.013E

DRAWN BY

CM

CHECKED

DS

DATE

NOV 22

SCALE (1:10.0)

1:50

JOHN MCCALL ARCHITECTS LTD

No. 1 Arts Village, Henry Street, Liverpool L1 5BS Tel: 0151 707 1818 Fax: 707 1819

4a Rock Mill Lane, New Mills, SK22 3BN e-mail: admin@John McCall.co.UK