


Keynote Legend


- A Precast concrete panel - Light concrete with exposed aggregate grit blasted finish
C Aluminium curtain walling system - Dark bronze finish, clear glazing
E Aluminium panels, dark bronze finish - at roof level these will be solid. At roof level these panels may be perforated.
F Aluminium cills, flashing or coping, natural finish
G Perforated aluminium panels, dark bronze finish
H Vertical steel railings, dark bronze finish
J Recessed 20mm precast panel joint (+/- 2mm)
K Silicone joint between window frame and concrete
M Projecting retail sign
Q Back-painted glass spandrel panel
R Profiled aluminium panels, dark bronze finish
S Roller shutter, dark bronze finish

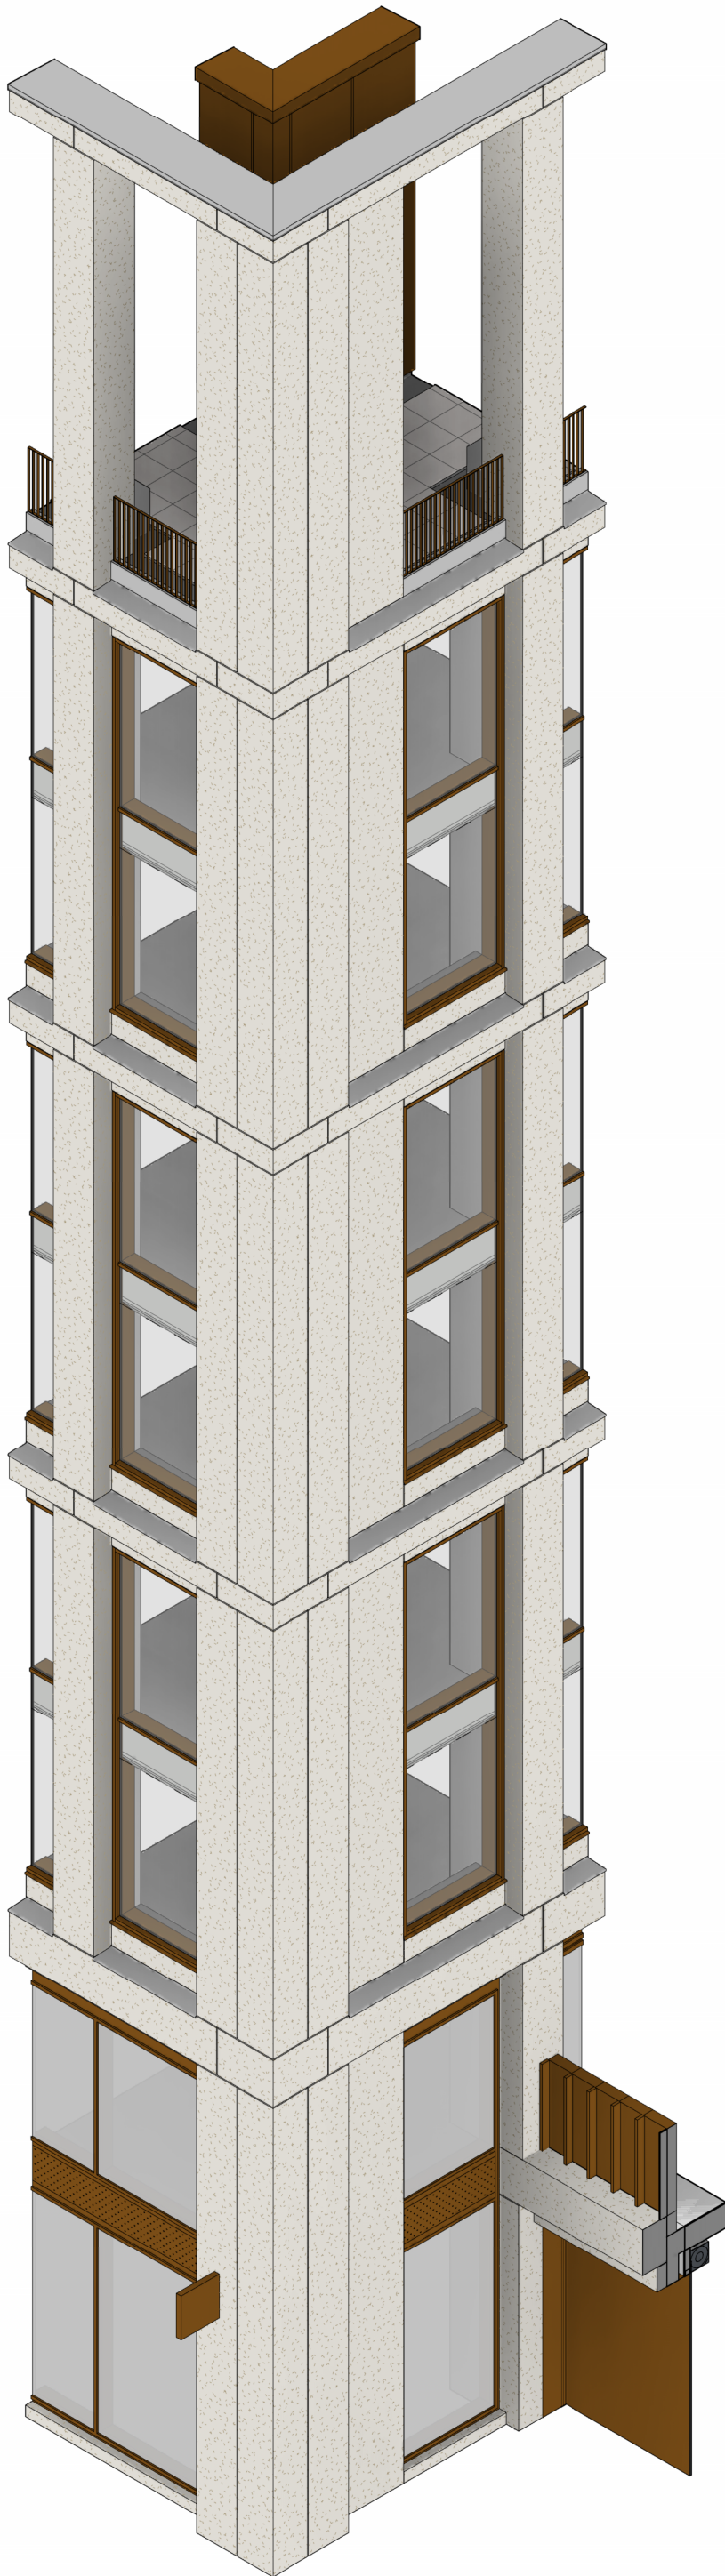


1 Bay Study 18 - 3D View 1




2 Bay Study 18 - 3D View 2

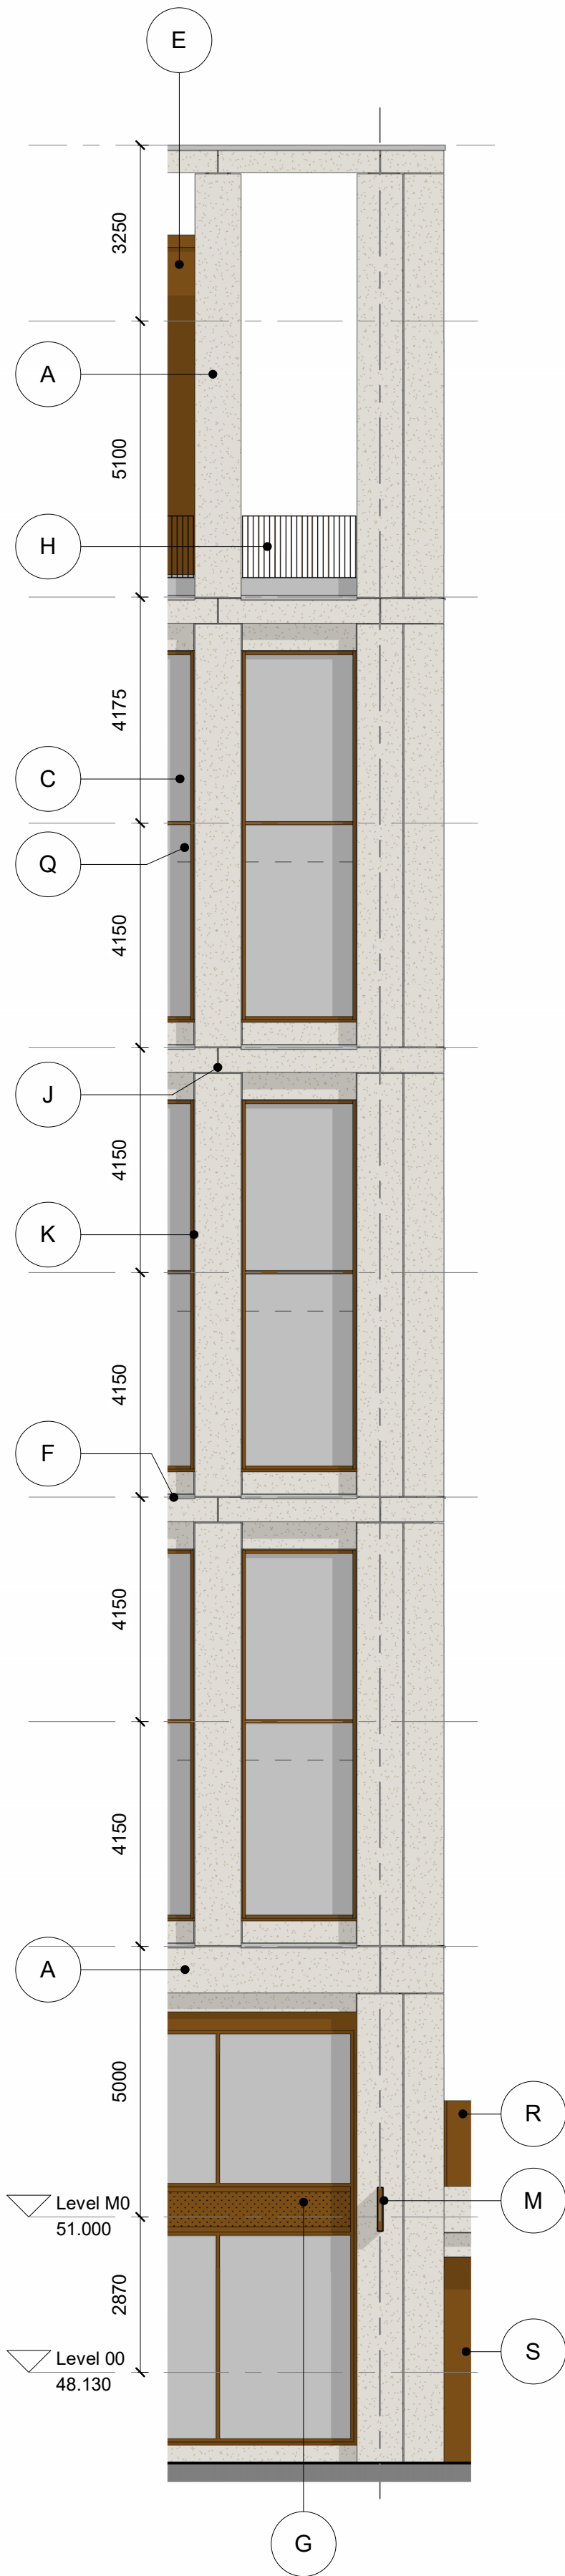


3 Bay Study 18 - Elevation SW
1: 100

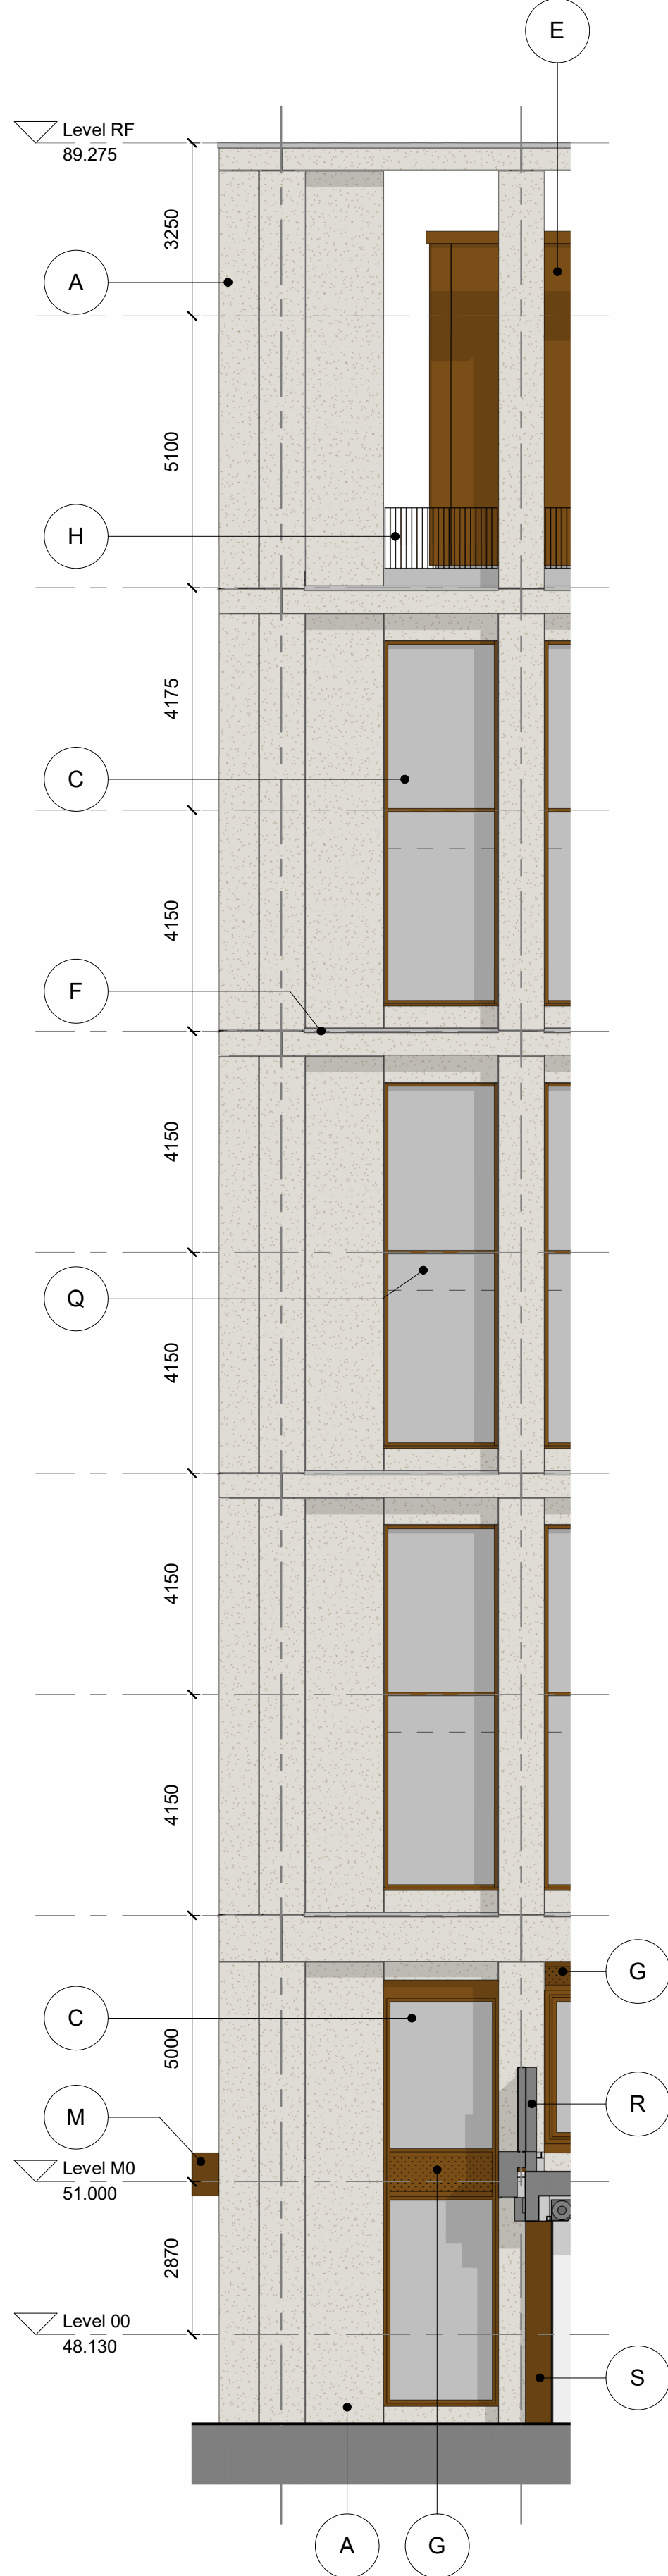


4 Bay Study 18 - Elevation SE
1: 100

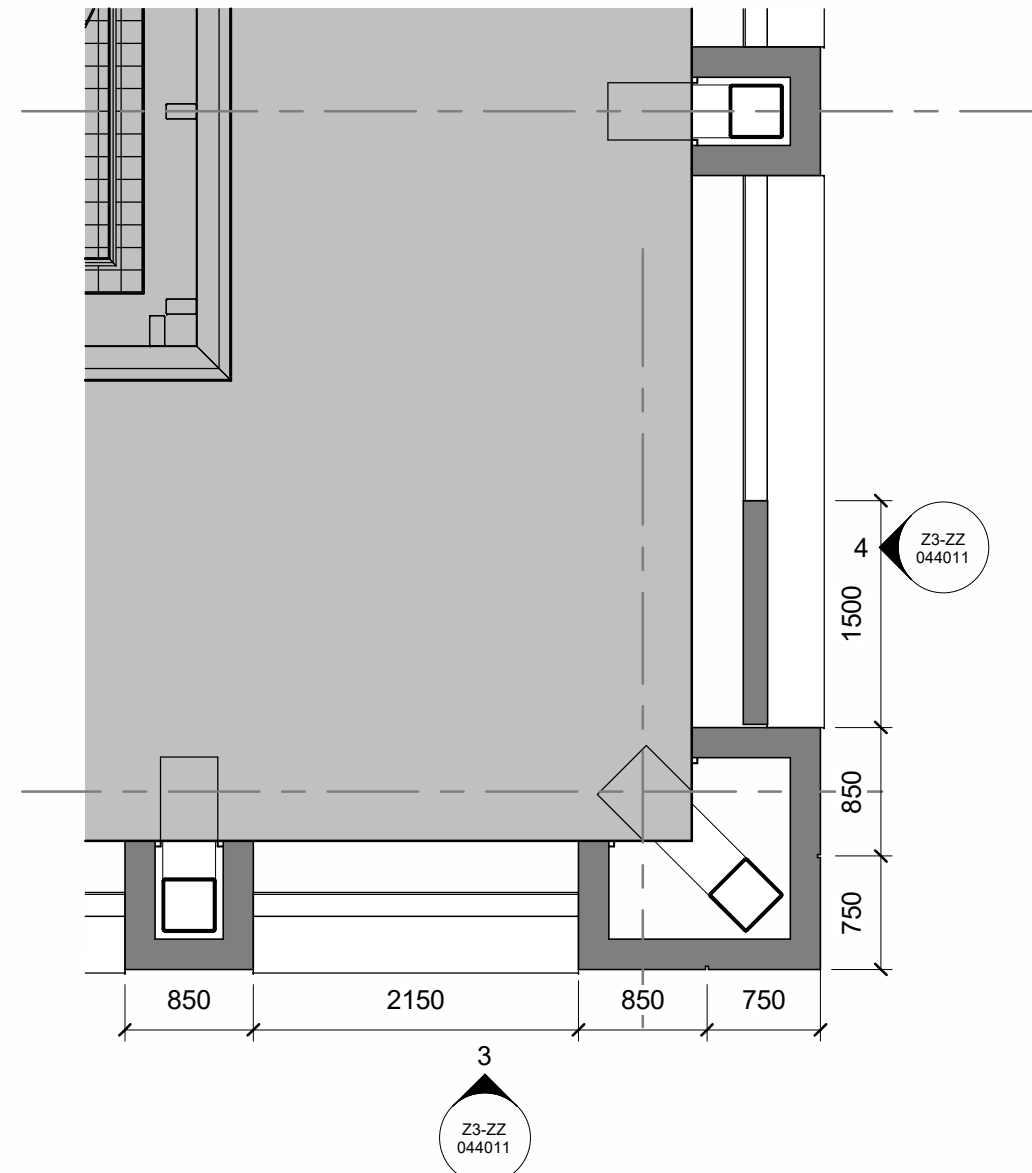

7 Bay Study 18 - Parapet Level Plan
1: 50

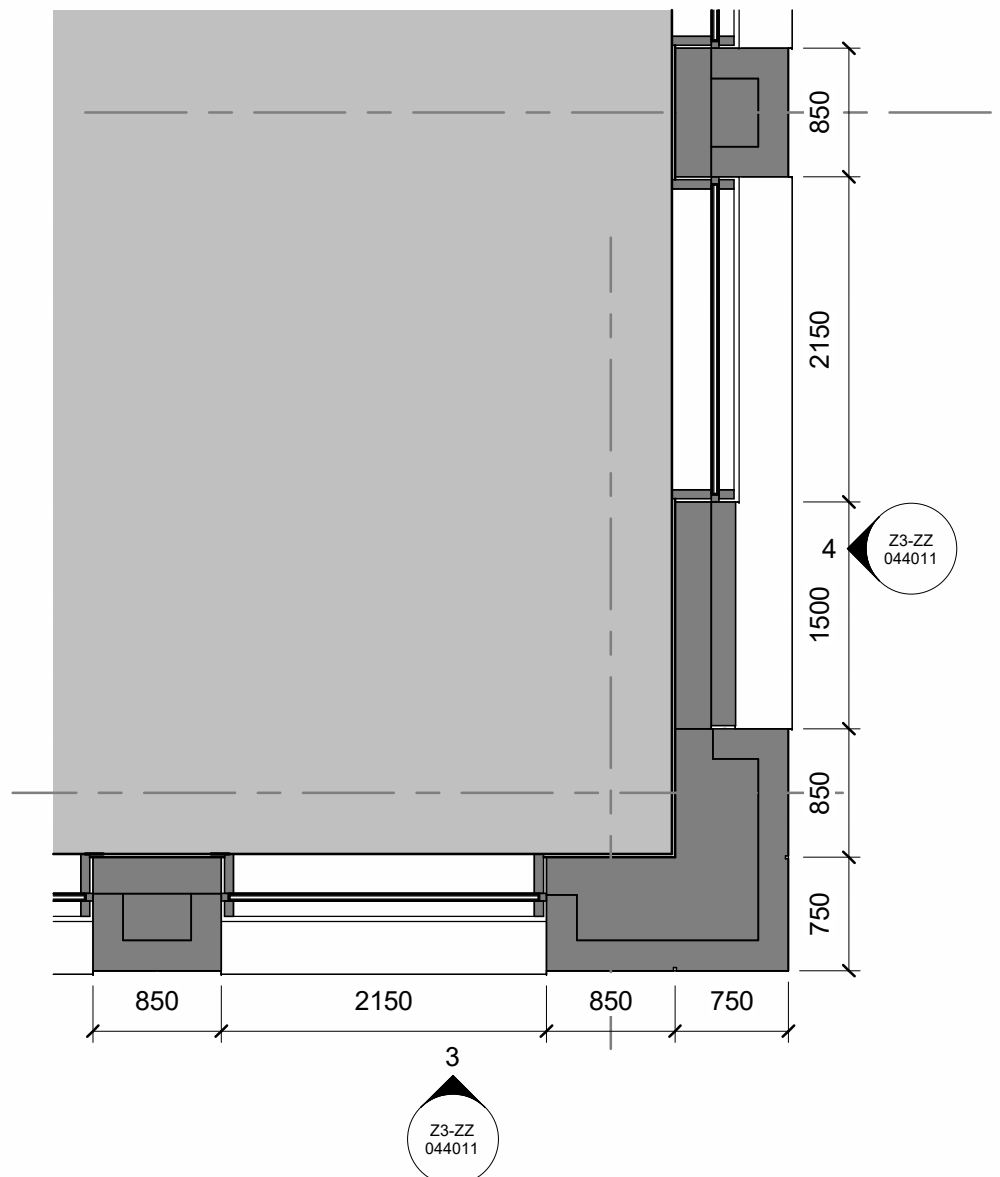

6 Bay Study 18 - Upper Floor Plan
1: 50

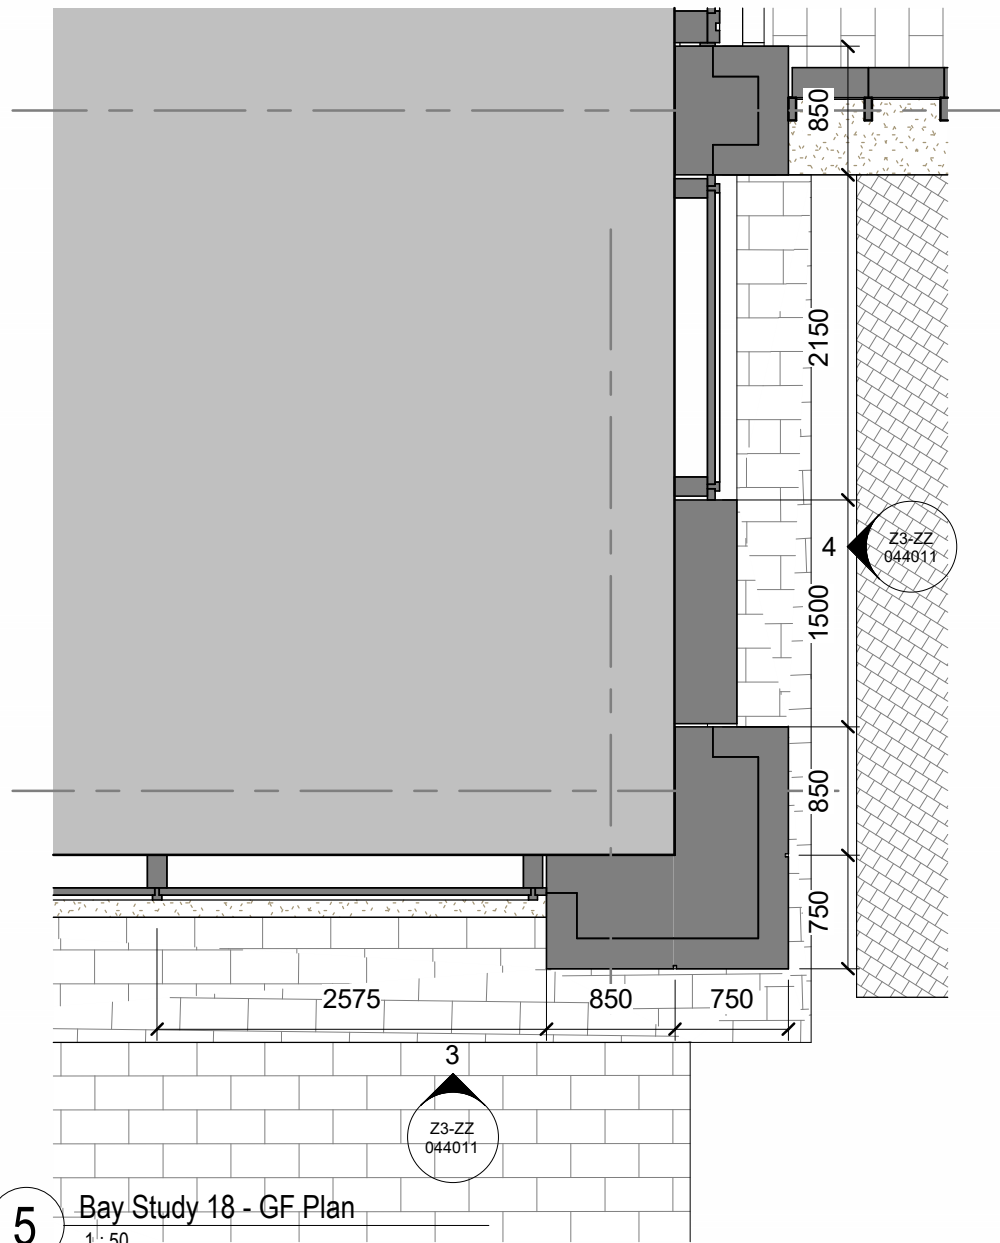

5 Bay Study 18 - GF Plan
1: 50


DO NOT SCALE

NOTES:

Do not scale. Figured dimensions only to be taken from this drawing. Check dimensions on site & report discrepancies to the architect.

This Drawing is protected by copyright. ©

All areas have been measured from current drawings. They may vary because of (EG) survey, design development, construction tolerances, statutory requirements or re-definition of the areas to be measured.

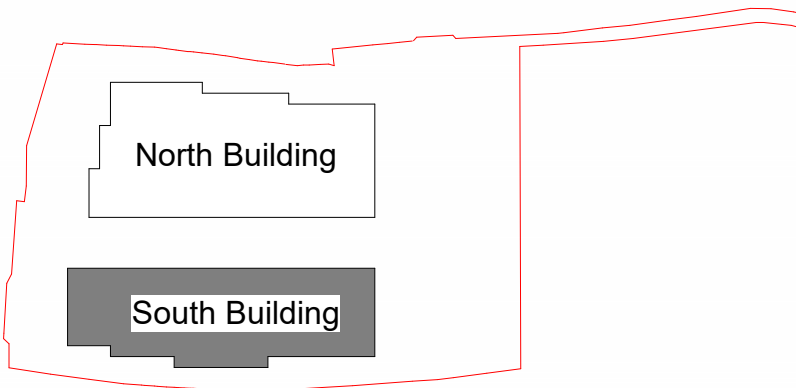

0 1m 2m 4m 8m
1:100

General Notes

- This drawing and its contents have been prepared to support, and are intended solely as information, for the Manchester Digital Campus s96a application.
- This drawing is to be read in conjunction with the Manchester Digital Campus - Supporting document to accompany s96a application and other documentation provided as part of this application.
- The design has been based on current services information/surveys available.
- Window framing dimensions subject to detailed design +/-15mm tolerance.
- All fixings to be concealed.
- Sill projection to be max. 25mm.
- Silicone joint width subject to detailed design +/- 5mm.
- All signage will be subject to separate advertisement consent application at a later date (by others).

REV	DATE	BY	DESCRIPTION	CHK	APP
-----	------	----	-------------	-----	-----

SUITABILITY STATUS: S2 - Suitable For Information

ISSUE PURPOSE: Preliminary

PRINCIPAL CONSULTANT:
wsp
No.8 First Street, Manchester, M15 4RP
Tel: +44 (0)20 200 5000
<https://www.wsp.com>

ARCHITECT:
tp bennett
Royal Mills, Unit 2B, 17 Radhill Street,
Manchester, M4 5BA
Tel: 0161 964 770
<https://tpbennett.com>

OTHER CONSULTANT:
ARUP
6th Floor, Three Piccadilly Place,
Manchester, M1 3BN
Tel: 0161 964 770
<https://arup.com>

CLIENT:
Government Property Agency

PLANNING

PROJECT: MDC

TITLE: South Building
Steps-Corners-Variations
Sheet 3

SCALE @ A1: As indicated
CHECKED: ADV
APPROVED: ADV
CLASSIFICATION ID: PM_40_50_63

PROJECT NUMBER: T8204
DESIGNED: TPB
DRAWN: DWI
DATE: 13/11/2025
WORK STAGE: RIBA Stage 3

MDCX-TPB-Z3-ZZ-DR-A-044011

REV: P02

© TP Bennett LLP