


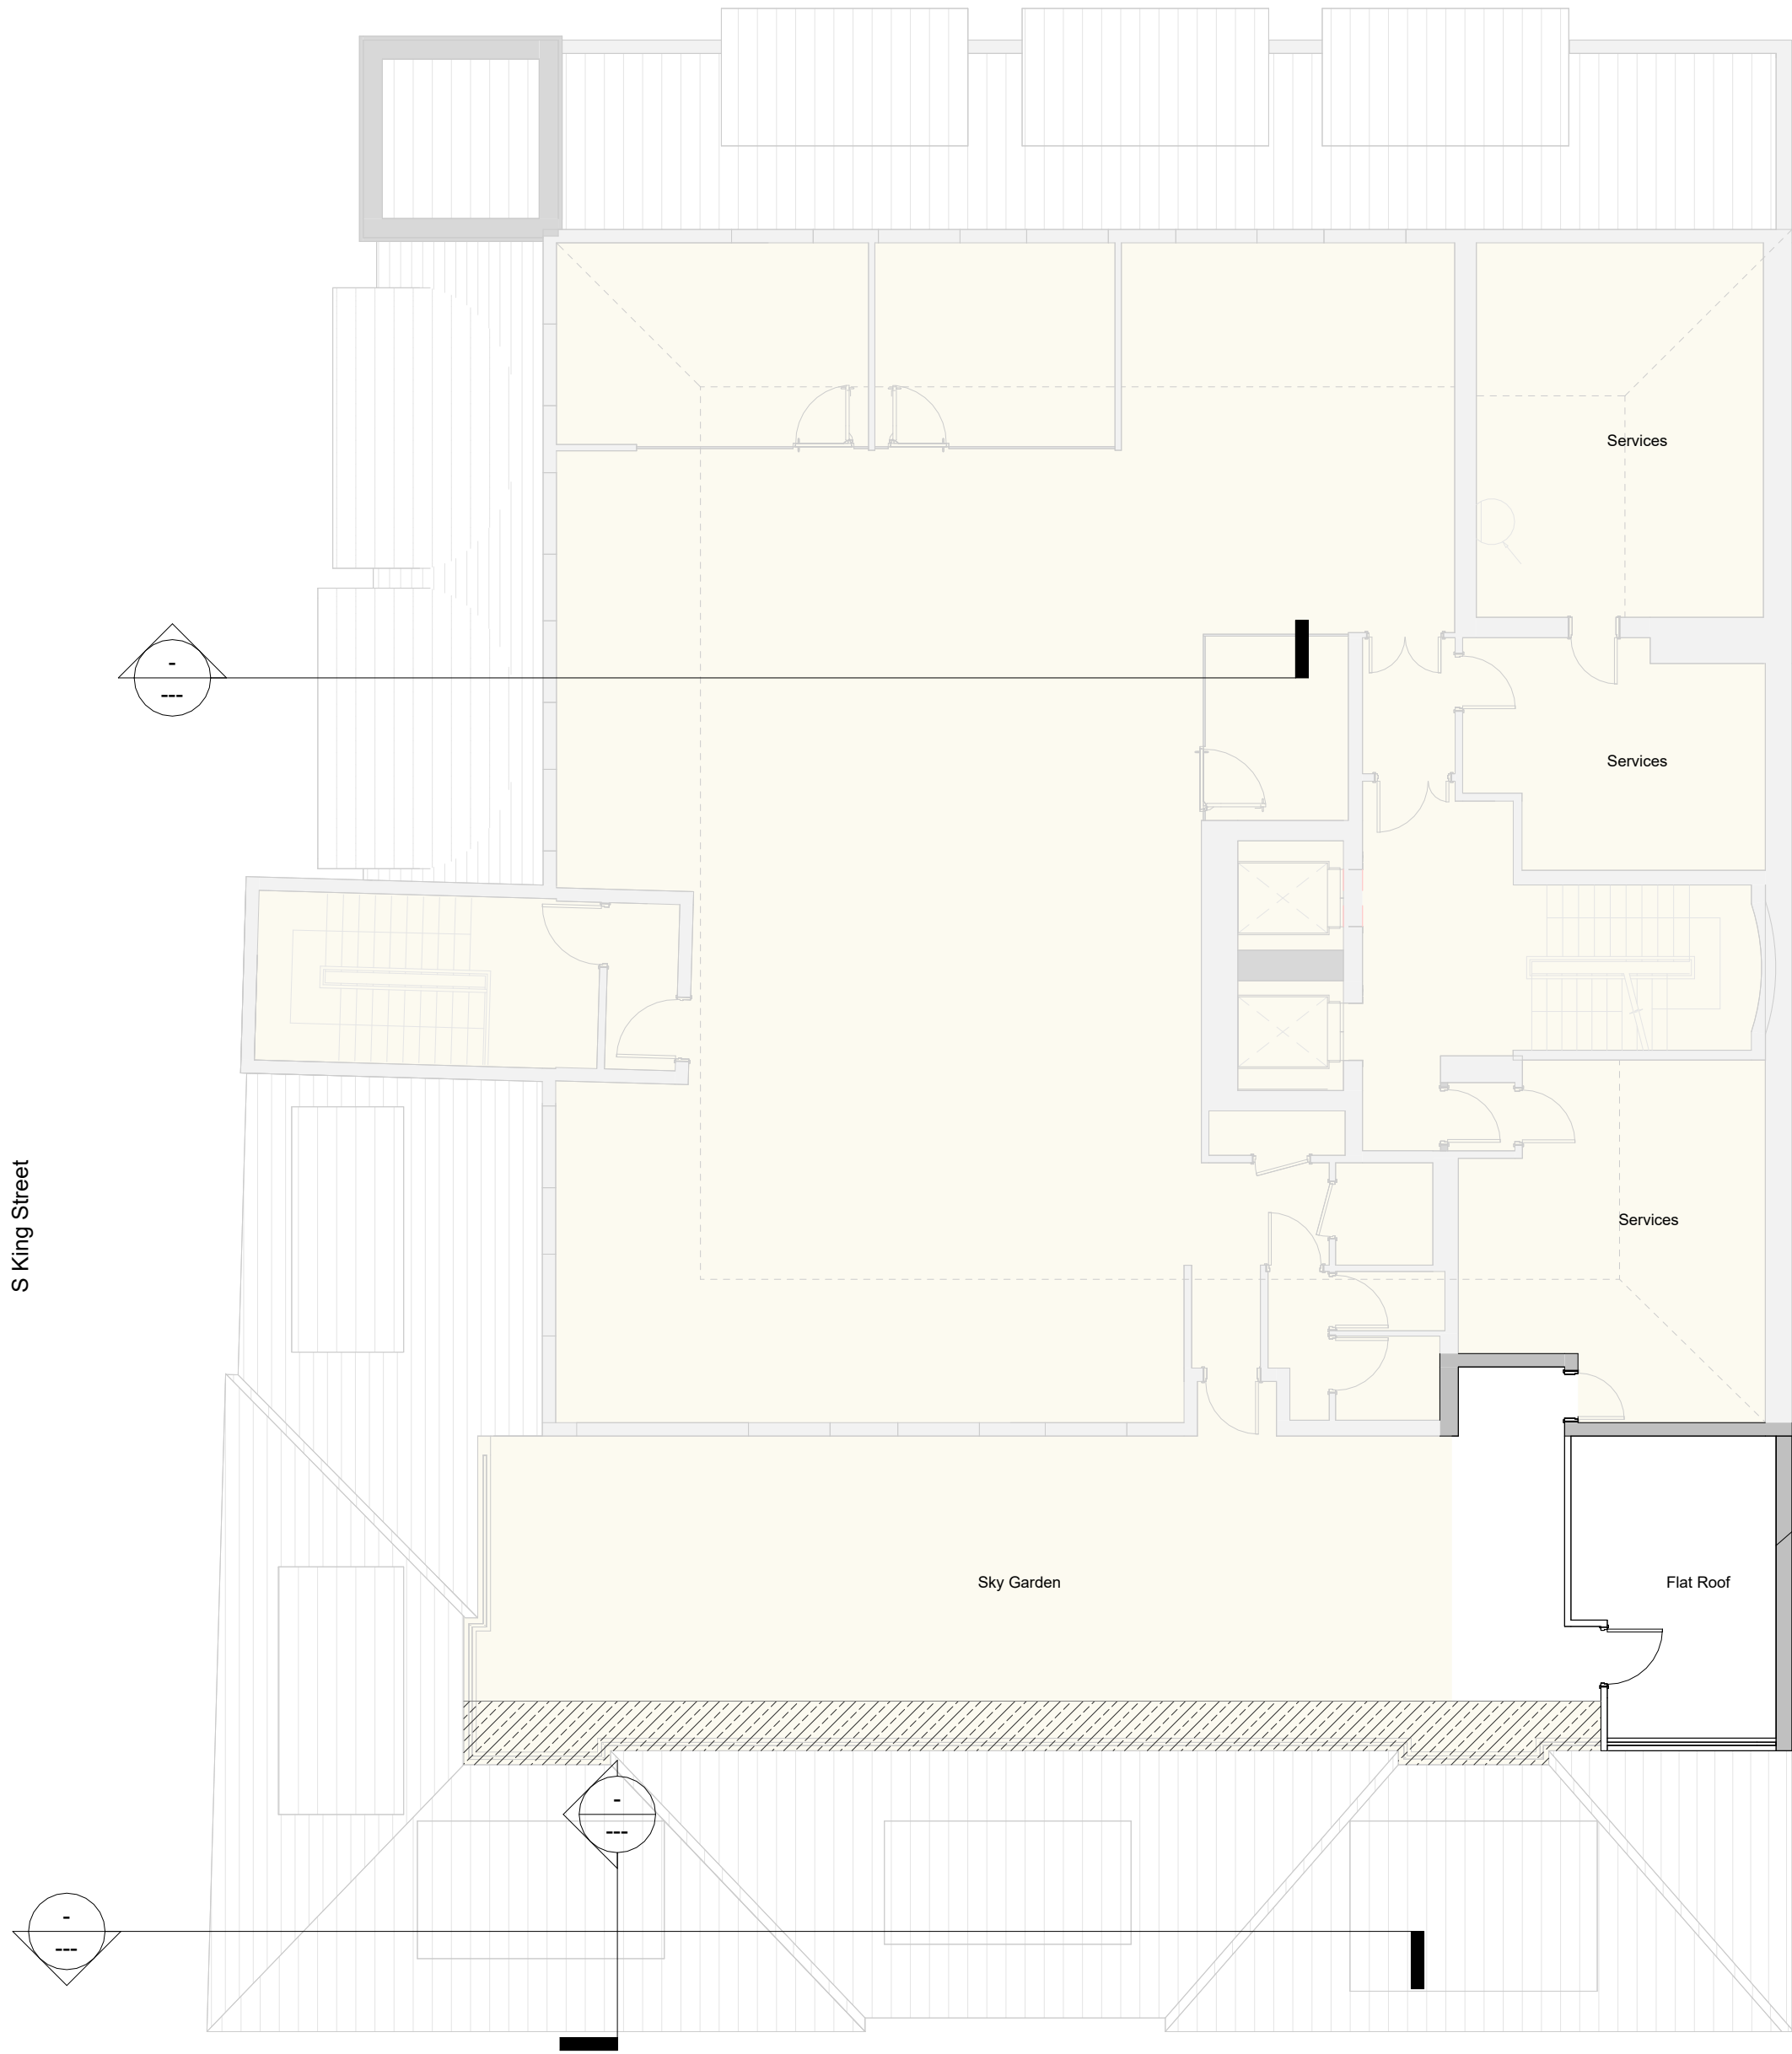

This drawing is issued for the sole and exclusive use of the intended recipient and is subject to copyright in favour of Pick Everard. Pick Everard does not accept any responsibility whatsoever for its use by a person other than the intended recipient.

No dimensions to be scaled from this drawing.

CDM - Residual Hazards: The following are considered to be significant risks relevant to this drawing, which could not be fully mitigated or removed through design:

Key

- Site Boundary**
Approx. Area - 466 sqm
- Out of Scope**

P01	Planning Issue	23.01.2026	CPL	DOV
Revision		Date	Drn	Chk

Purpose of Issue

Planning

This document references the following files:-

Reference Name	Status	Revision
NHS011-PEV-ZZ-00-M3-A-0001		

Client
NHS Blood and Transplant

Project
Manchester Donor Centre St James Square

Drawing Title
Existing Roof Plan

Suitability Status
S2 Information suitable for information/reference by other task teams within a delivery team

Security Classification
None

Job No.	Scale	Size	Rev
250517	1 : 100	@ A2	P01
Drawn	Checked	Approved	Original Issue Date
CPL	DOV	DOV	23.01.2026

Drawing Number
NHS011-PEV-ZZ-RF-D-A-9110
Project-Originator-Functional Breakdown-Spatial Breakdown-Form-Discipline-Number

**PICK
EVERARD**

0345 045 0050 | www.pickeverard.co.uk

Deliver better together.