



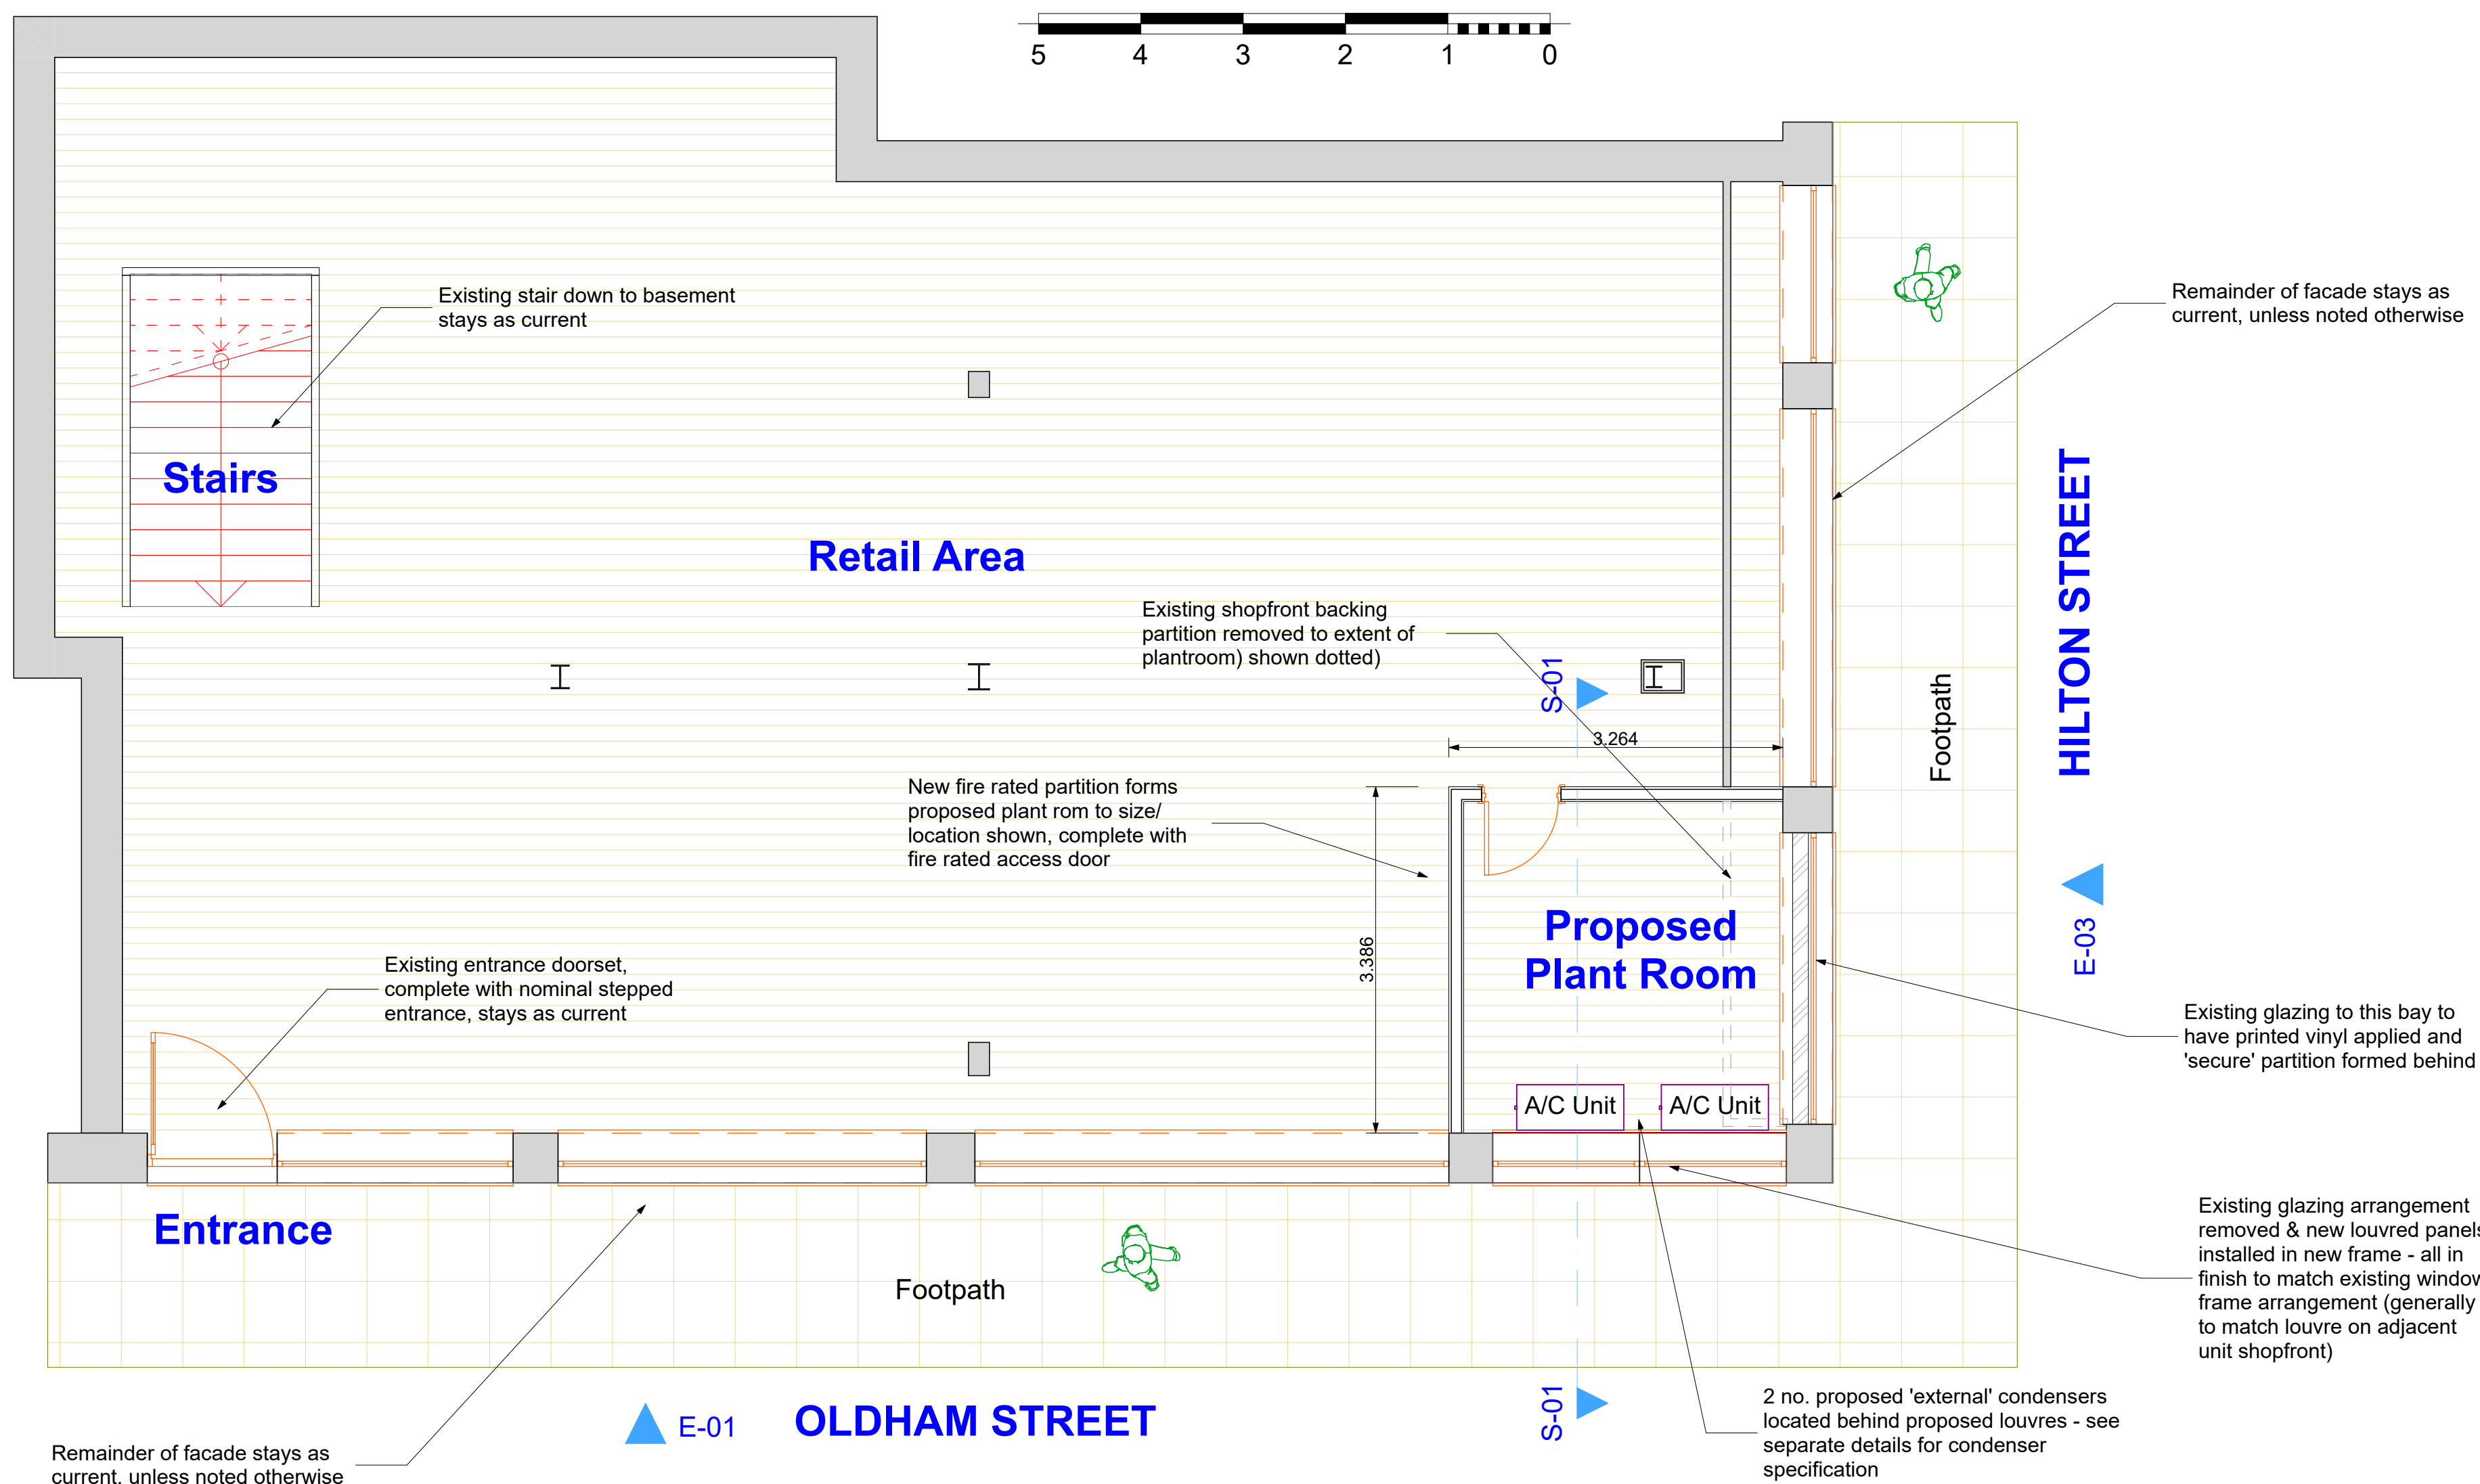


GROUND FLOOR PLAN - AS PROPOSED

1:50

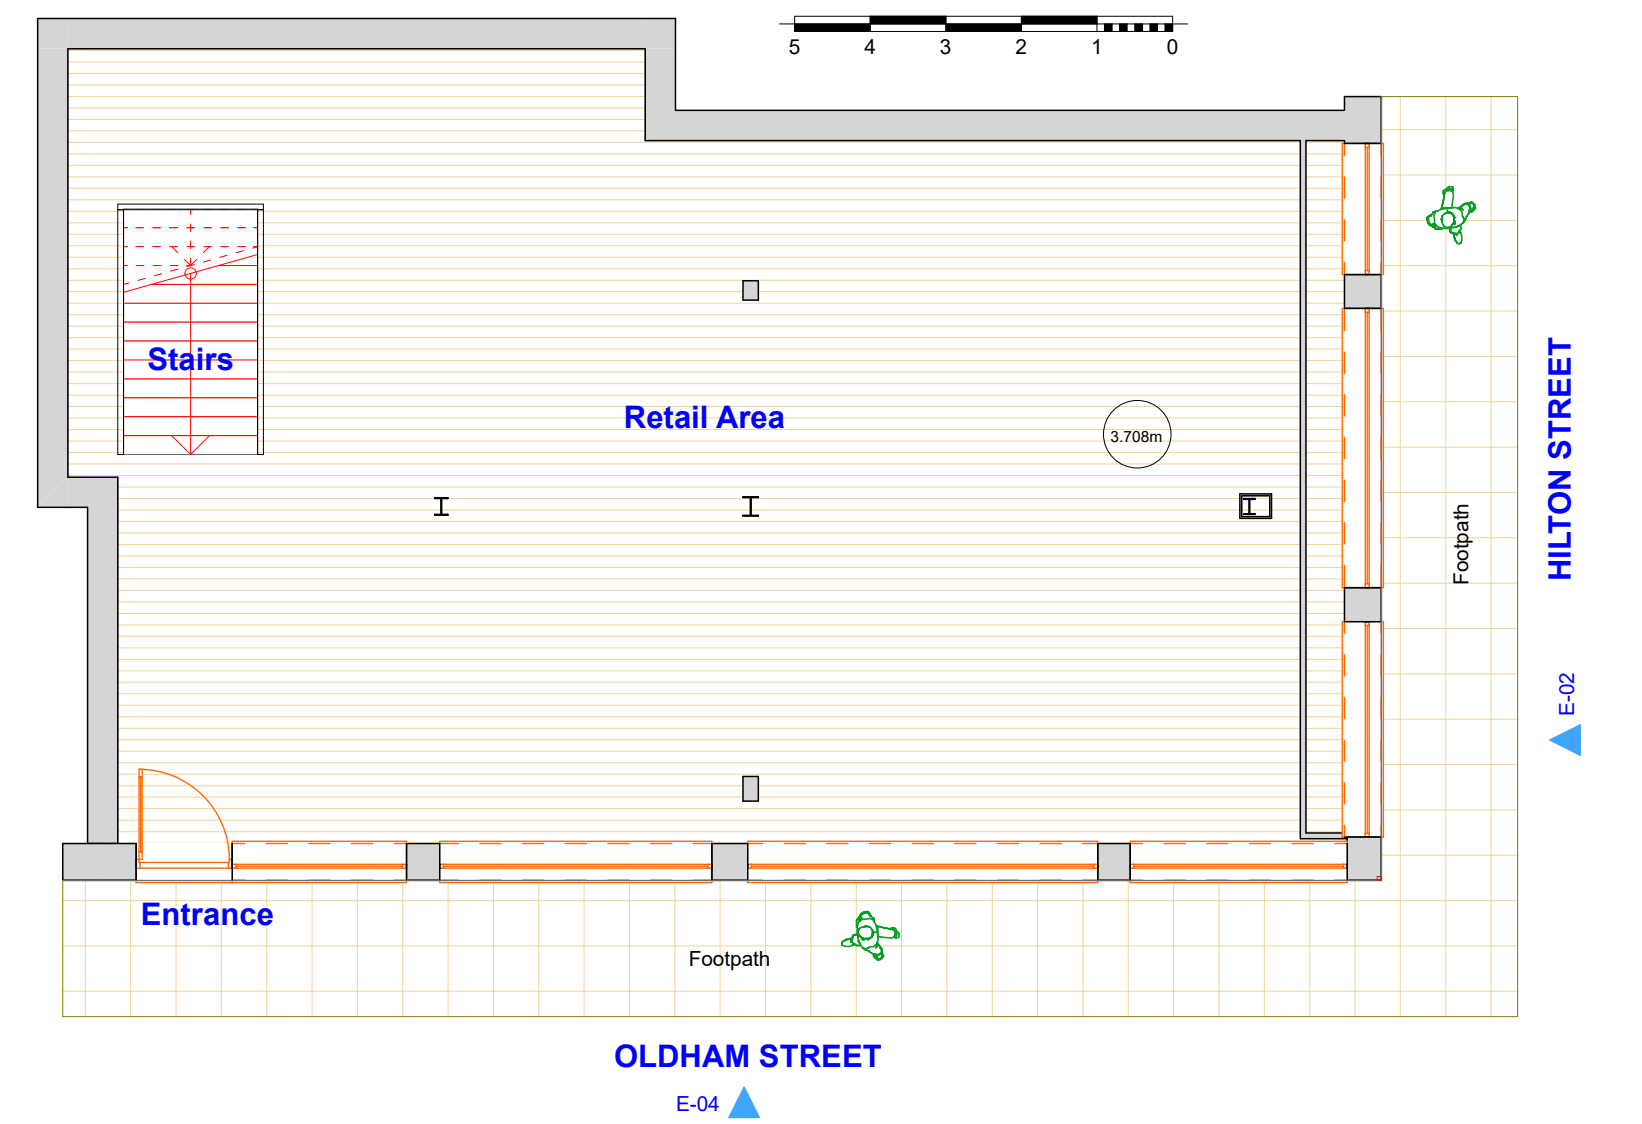


GROUND FLOOR PLAN - AS EXISTING

1:100

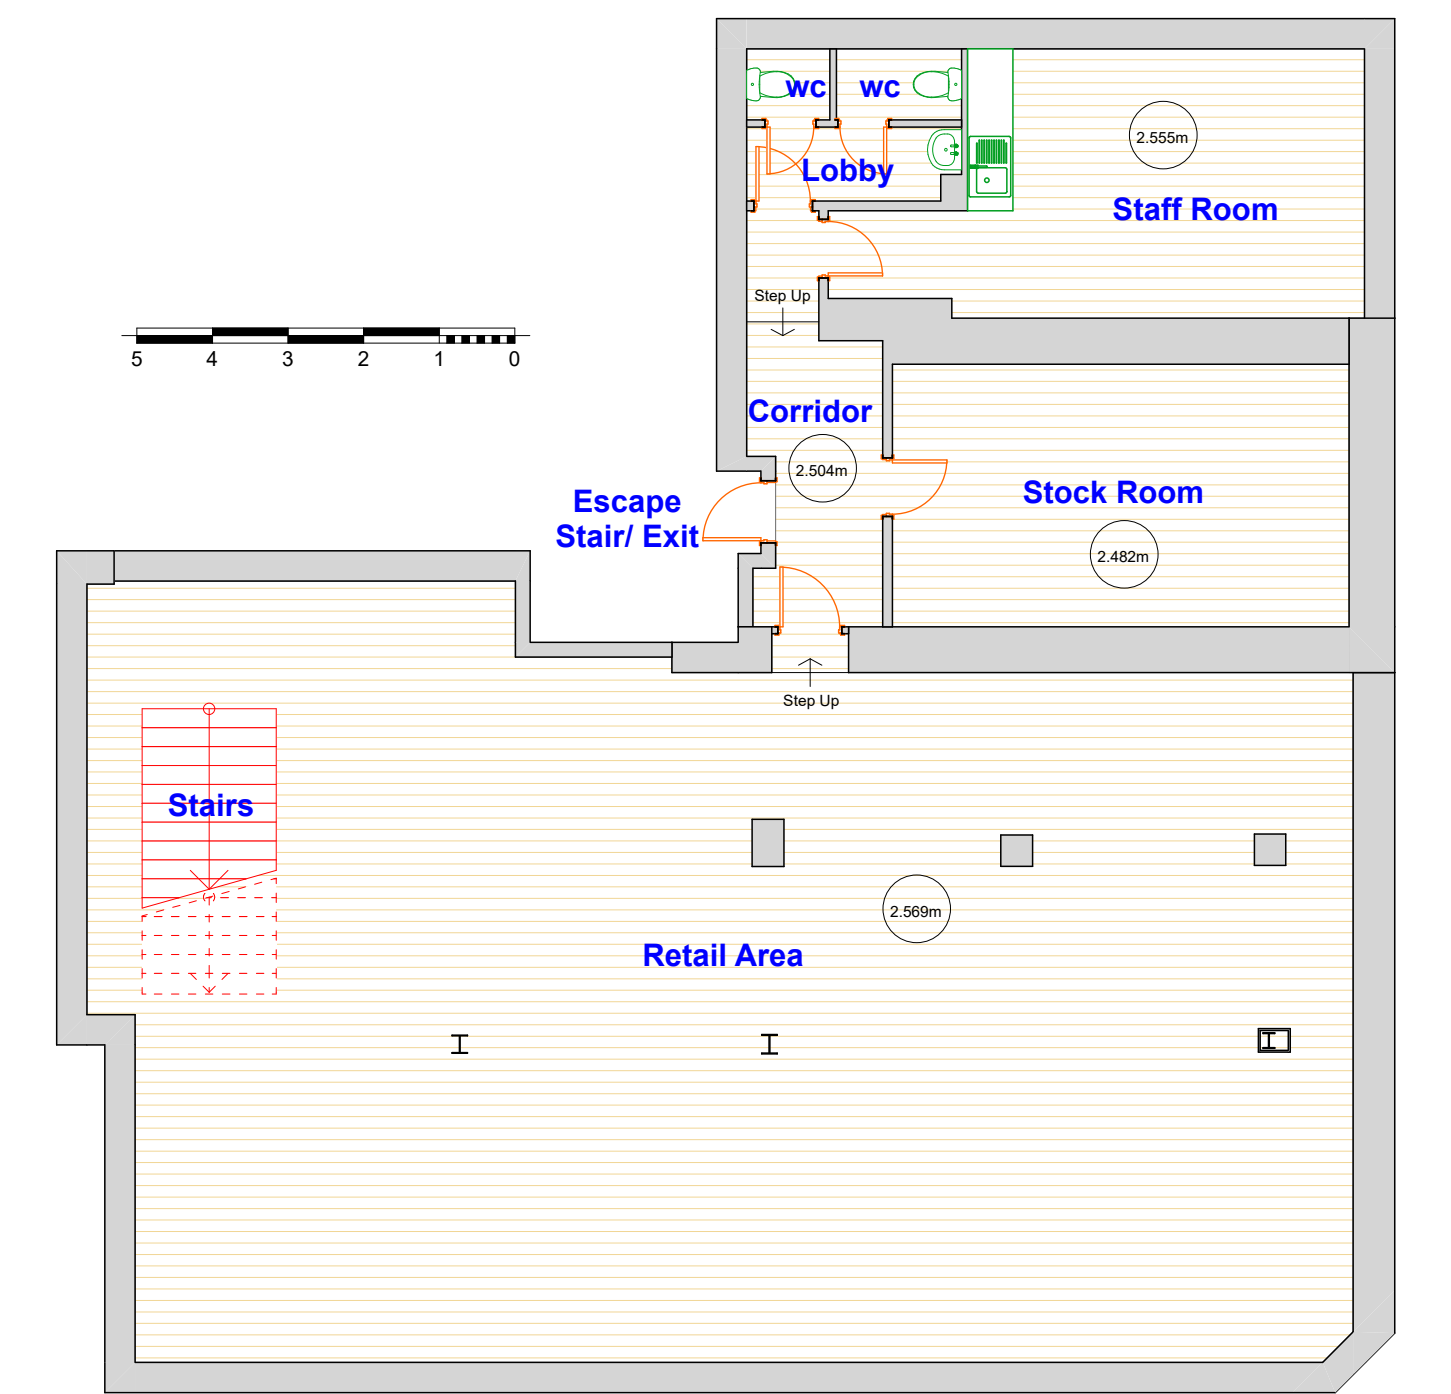


BASEMENT PLAN - AS EXISTING

1:100

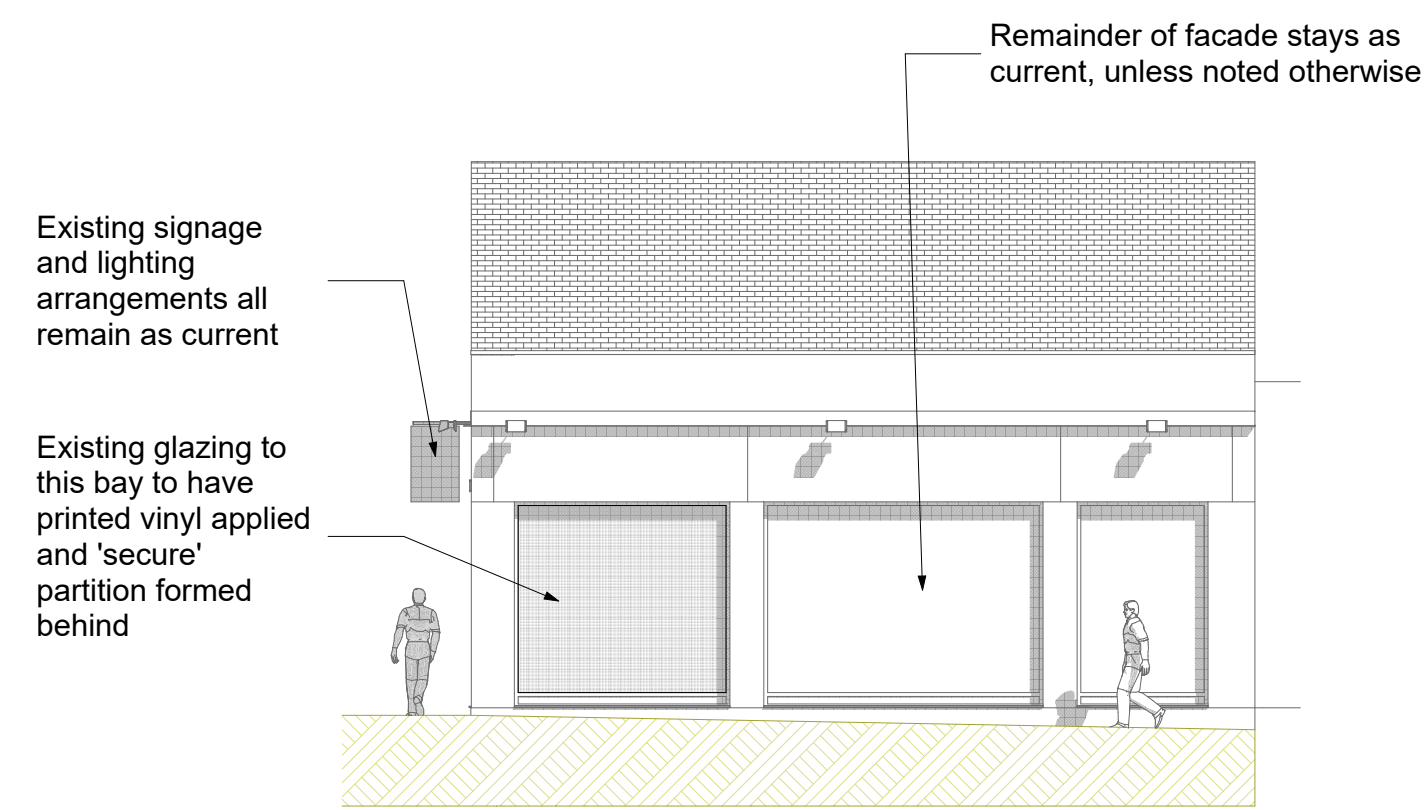


E-03 SIDE ELEVATION - AS PROPOSED

1:100

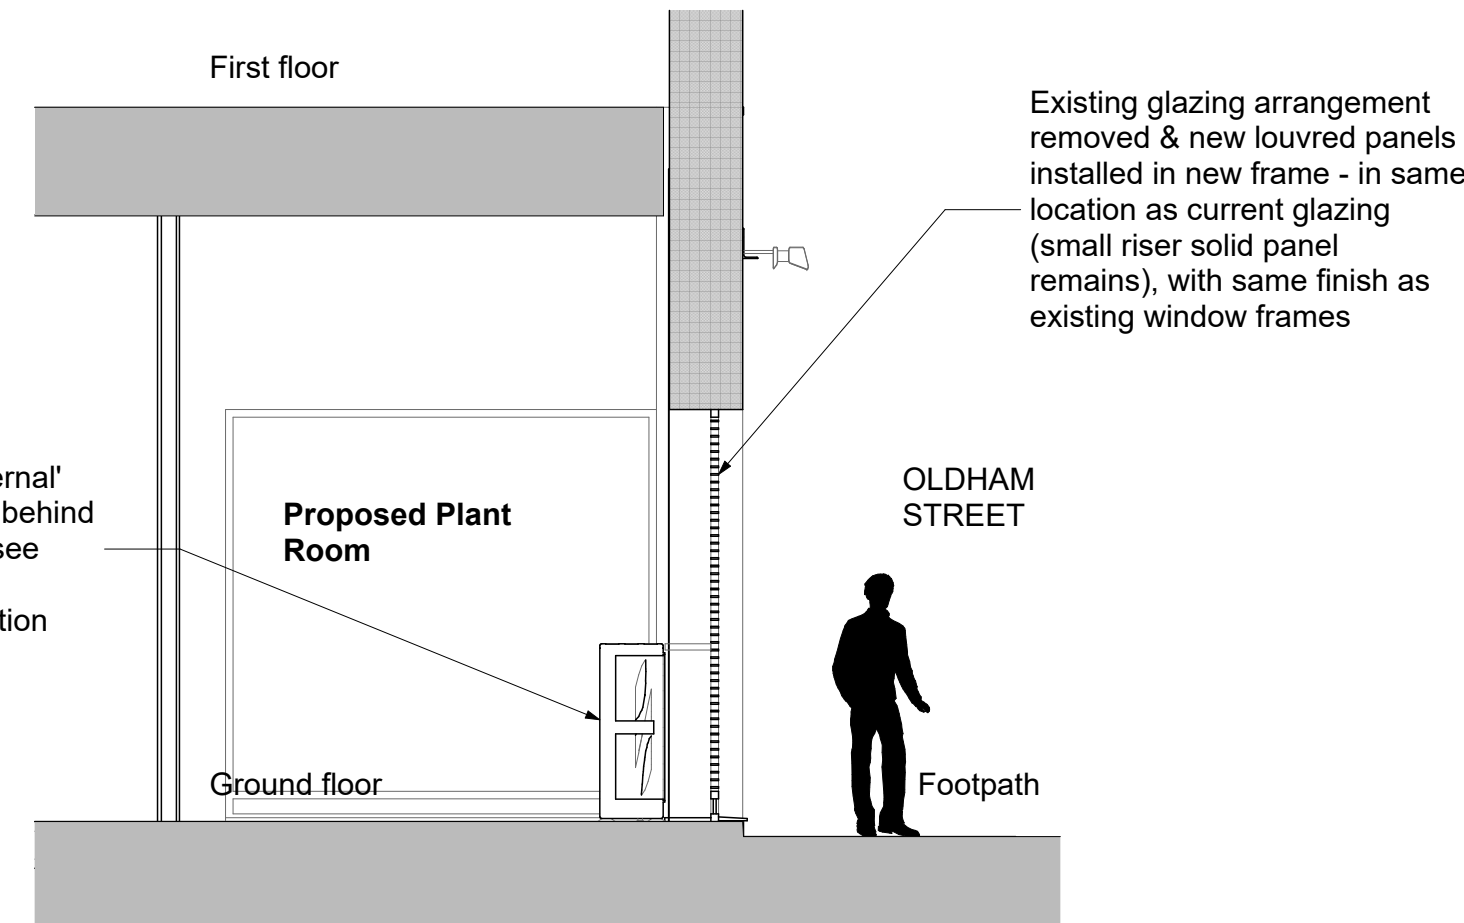


S-01 PROPOSED SECTION THROUGH LOUVRES

1:50

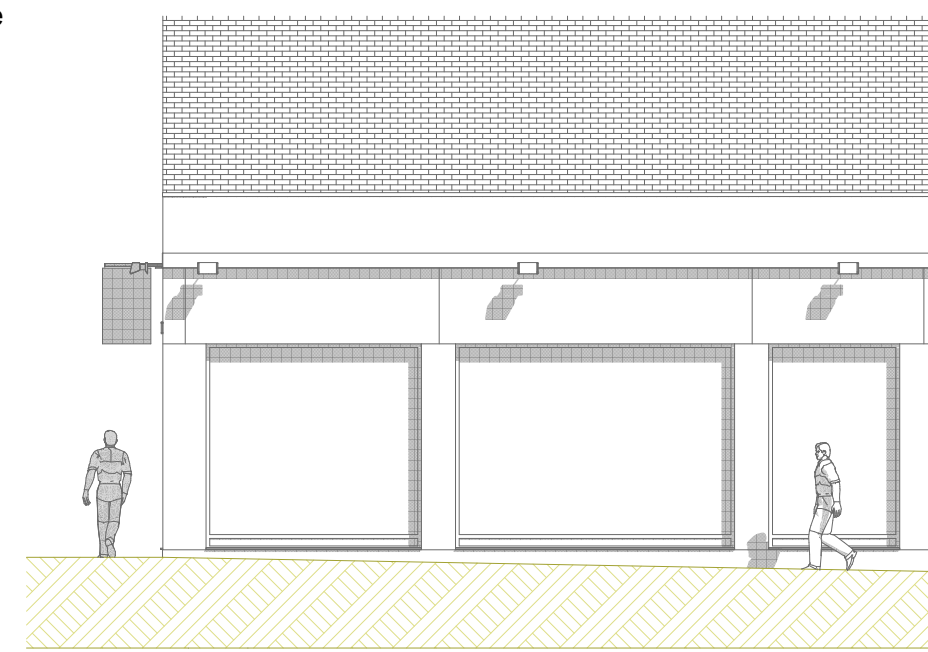


E-02 SIDE 1 ELEVATION - AS EXISTING (2)

1:100

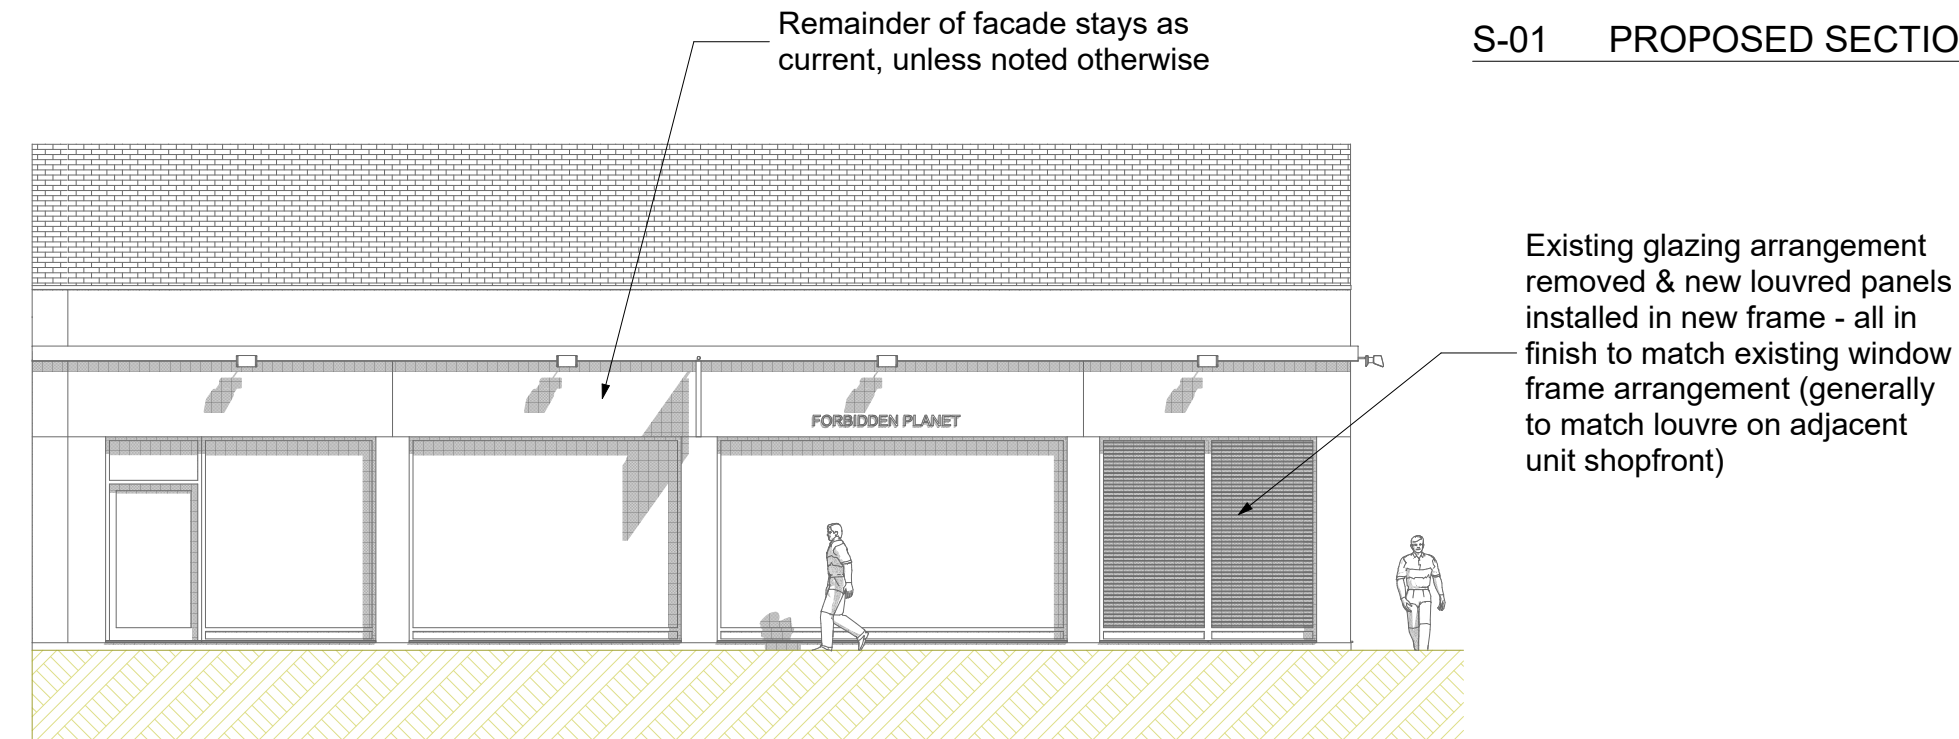

E-01 FRONT ELEVATION - AS PROPOSED

1:100

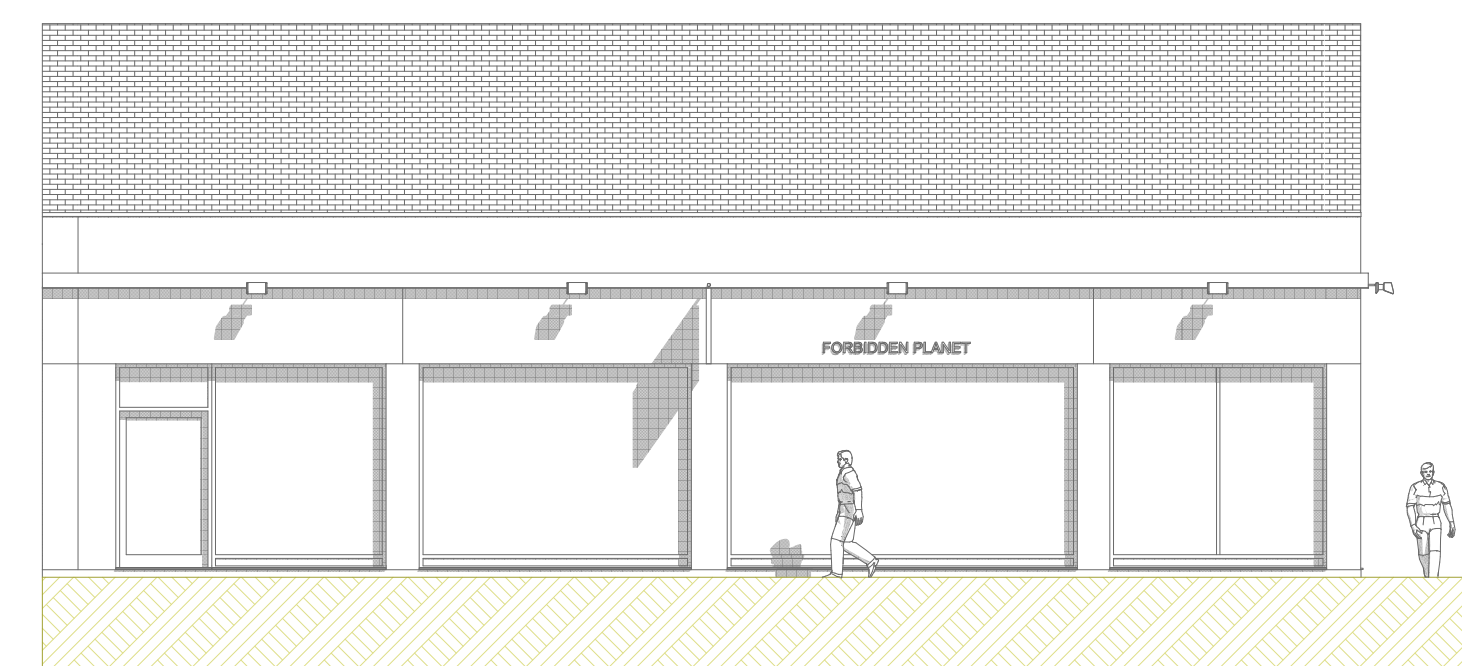

E-04 FRONT ELEVATION - AS EXISTING (7)

1:100

Rev A. 19.01.2026. Minor amendment to notes as CSS request.
Rev B. 19.03.2026. Section details to louvres added as LA request.

Title Details as Existing & Proposed		
Project Proposed Alterations to Forbidden Planet Unit at: 65 Oldham Street, Manchester.		
VAUGHAN MONCKTON ARCHITECTURE LTD 105 LONG ROW, HORSFORTH, LEEDS, LS18 5AT Telephone: 01132 253 530 Fax: 01132 253 722		
Drawn P.B.	Date Jan. 2026	
Scale As shown @ A1	Drawing No. SK/01	Rev. B