



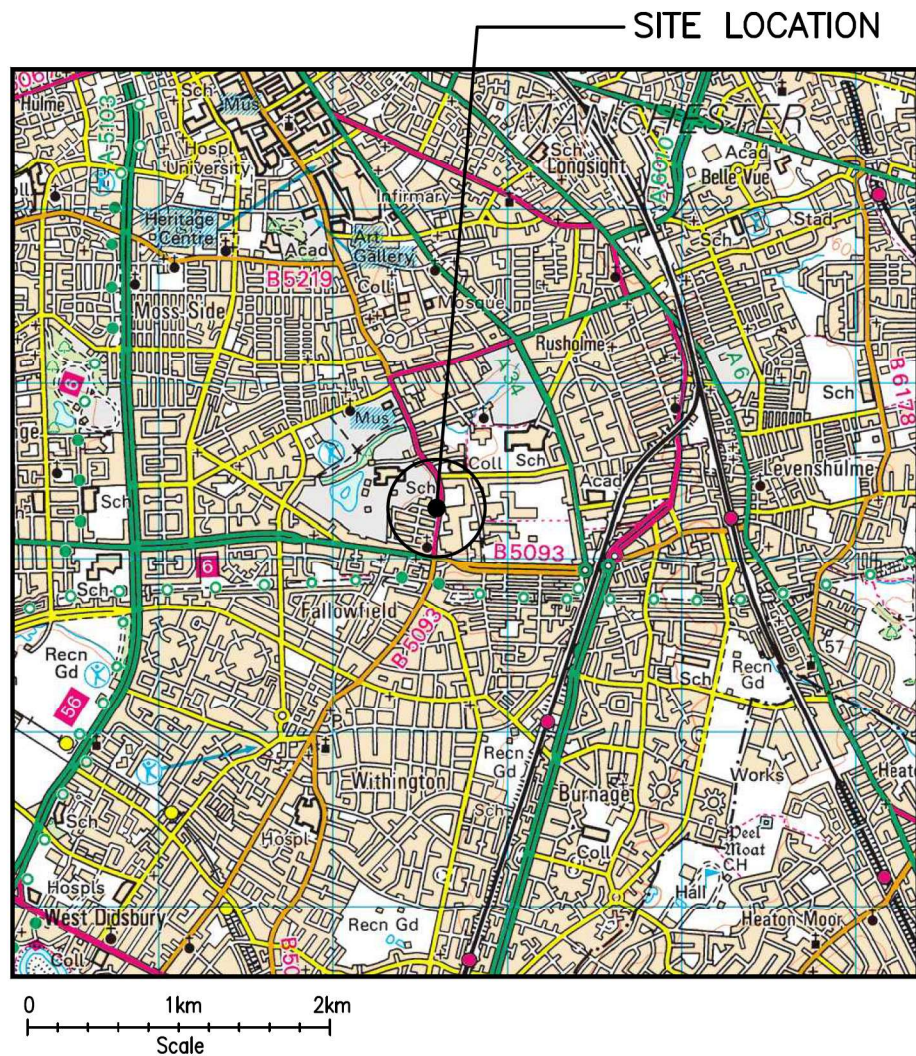


SITE LOCATION
(Scale 1:50000)

Based upon Ordnance Survey map extract
with the permission of the Controller of
His Majesty's Stationery Office.
Crown copyright.
Licence No. 100020449




SITE PHOTOGRAPH

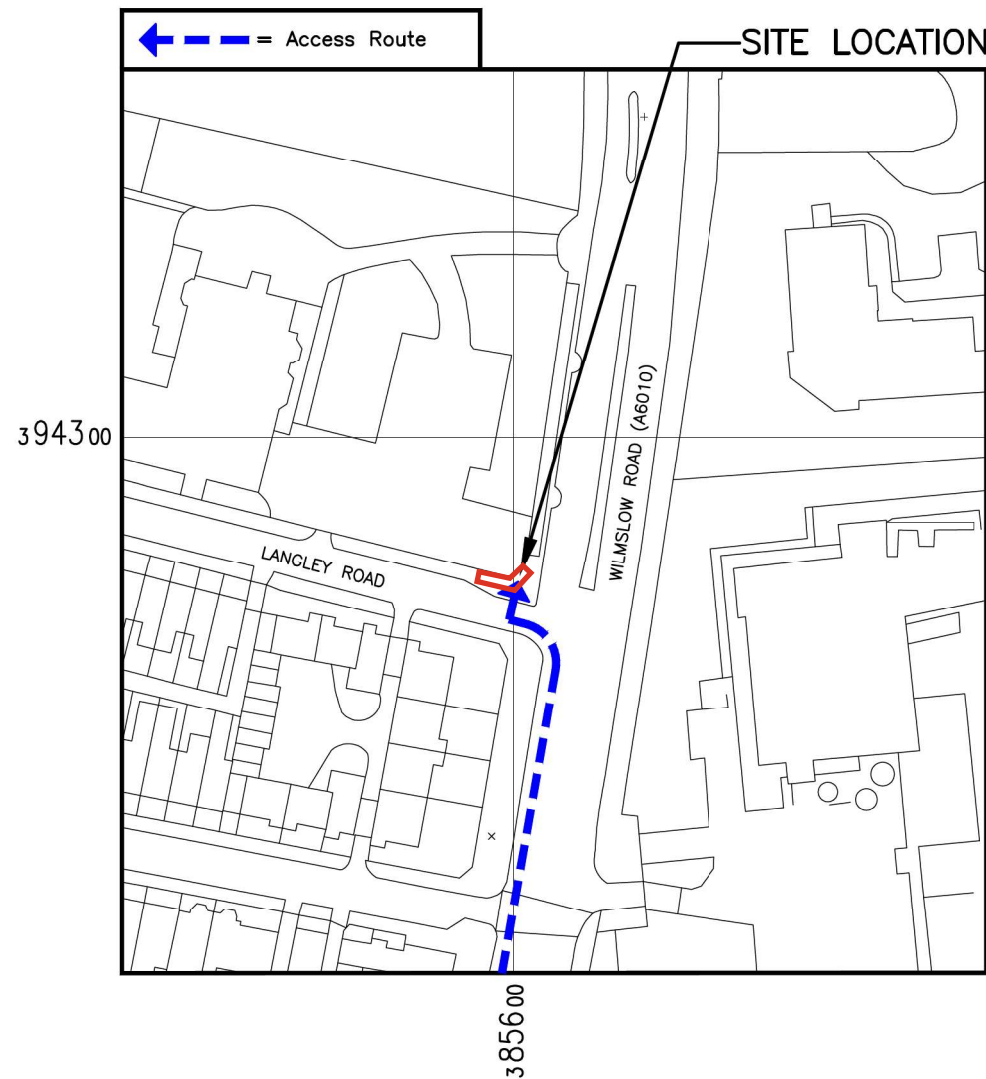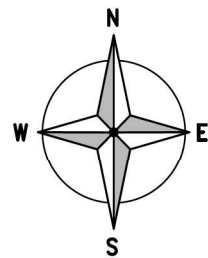


DETAILED SITE LOCATION
(Scale 1:1250)

Based upon Ordnance Survey map extract
with the permission of the Controller of
His Majesty's Stationery Office.
Crown copyright.
Licence No. 100020449

 

ALL DIMENSIONS ARE IN mm UNLESS NOTED OTHERWISE					
N.G.R		E: 385599		N: 394282	
DIRECTIONS TO SITE: Get on M56 from Exit 4 1 min (0.6 mi). Head south on M56 171 ft. At junction 4, exit towards Wythenshawe 0.2 mi. Turn right onto Simonsway/Wythenshawe Jct (signs for Newall Green/Wythenshawe Hospital) 472 ft. Use the right lane to turn right to merge onto M56 towards Stockport/Manchester/M60 0.3 mi. Follow M56, A5103 and Wilbraham Rd to Wilmslow Rd/A6010 in Fallowfield, Manchester 12 min (5.4 mi). Use the right lane to merge onto M56 0.4 mi. Keep right to stay on M56 0.8 mi. Continue onto Princess Pkwy/A5103. Continue to follow A5103 1.6 mi. Keep right to continue on Princess Rd/A5103 1.4 mi. Slight right towards Wilbraham Rd/A6010 282 ft. Turn right onto Wilbraham Rd/A6010 1.1 mi. Follow Wilmslow Rd/A6010 to Langley Rd 1 min (0.2 mi). Turn left onto Wilmslow Rd/A6010 0.2 mi. Turn left onto Langley Rd 69 ft.					
NOTES:					
What3words: exit.clocks.wisely					
C	SITE LAYOUT CHANGED			JWO	RWB 14.10.25
B	ANTENNA BEARINGS CORRECTED			JWO	RWB 15.09.25
A	PLANNING ISSUE			JWO	RWB 01.09.25
REV	MODIFICATION			BY	CH DATE
 united living connected United Living Connected 4 Clearwater, Lingley Mere Business Park, Lingley Green Avenue, Great Sankey, Warrington, WA5 3UZ t. 44 (0)151 420 4128 www.unitedliving.co.uk					
 cornerstone					
Cell Name					Opt.
LANGLEY ROAD					F
Cell ID No					
CSID	—	VF	✓	TEF	
30912100	N/A			25872	
Project No.	—	TM Cell ID	—	N/A	
TBC	—			—	
Site Address / Contact Details					
LANGLEY ROAD FALLOWFIELD MANCHESTER M14 6LH					
Drawing Title:					
SITE LOCATION MAPS					
Purpose of issue:					Dwg Rev:
PLANNING					
Drawing Number:					C
100					
Surveyed By:			Original Sheet Size:		Pack Issue:
MS			A3		
Drawn:	Date:	Checked:	Date:		
JWO	01.09.25	RWB	01.09.25	C	

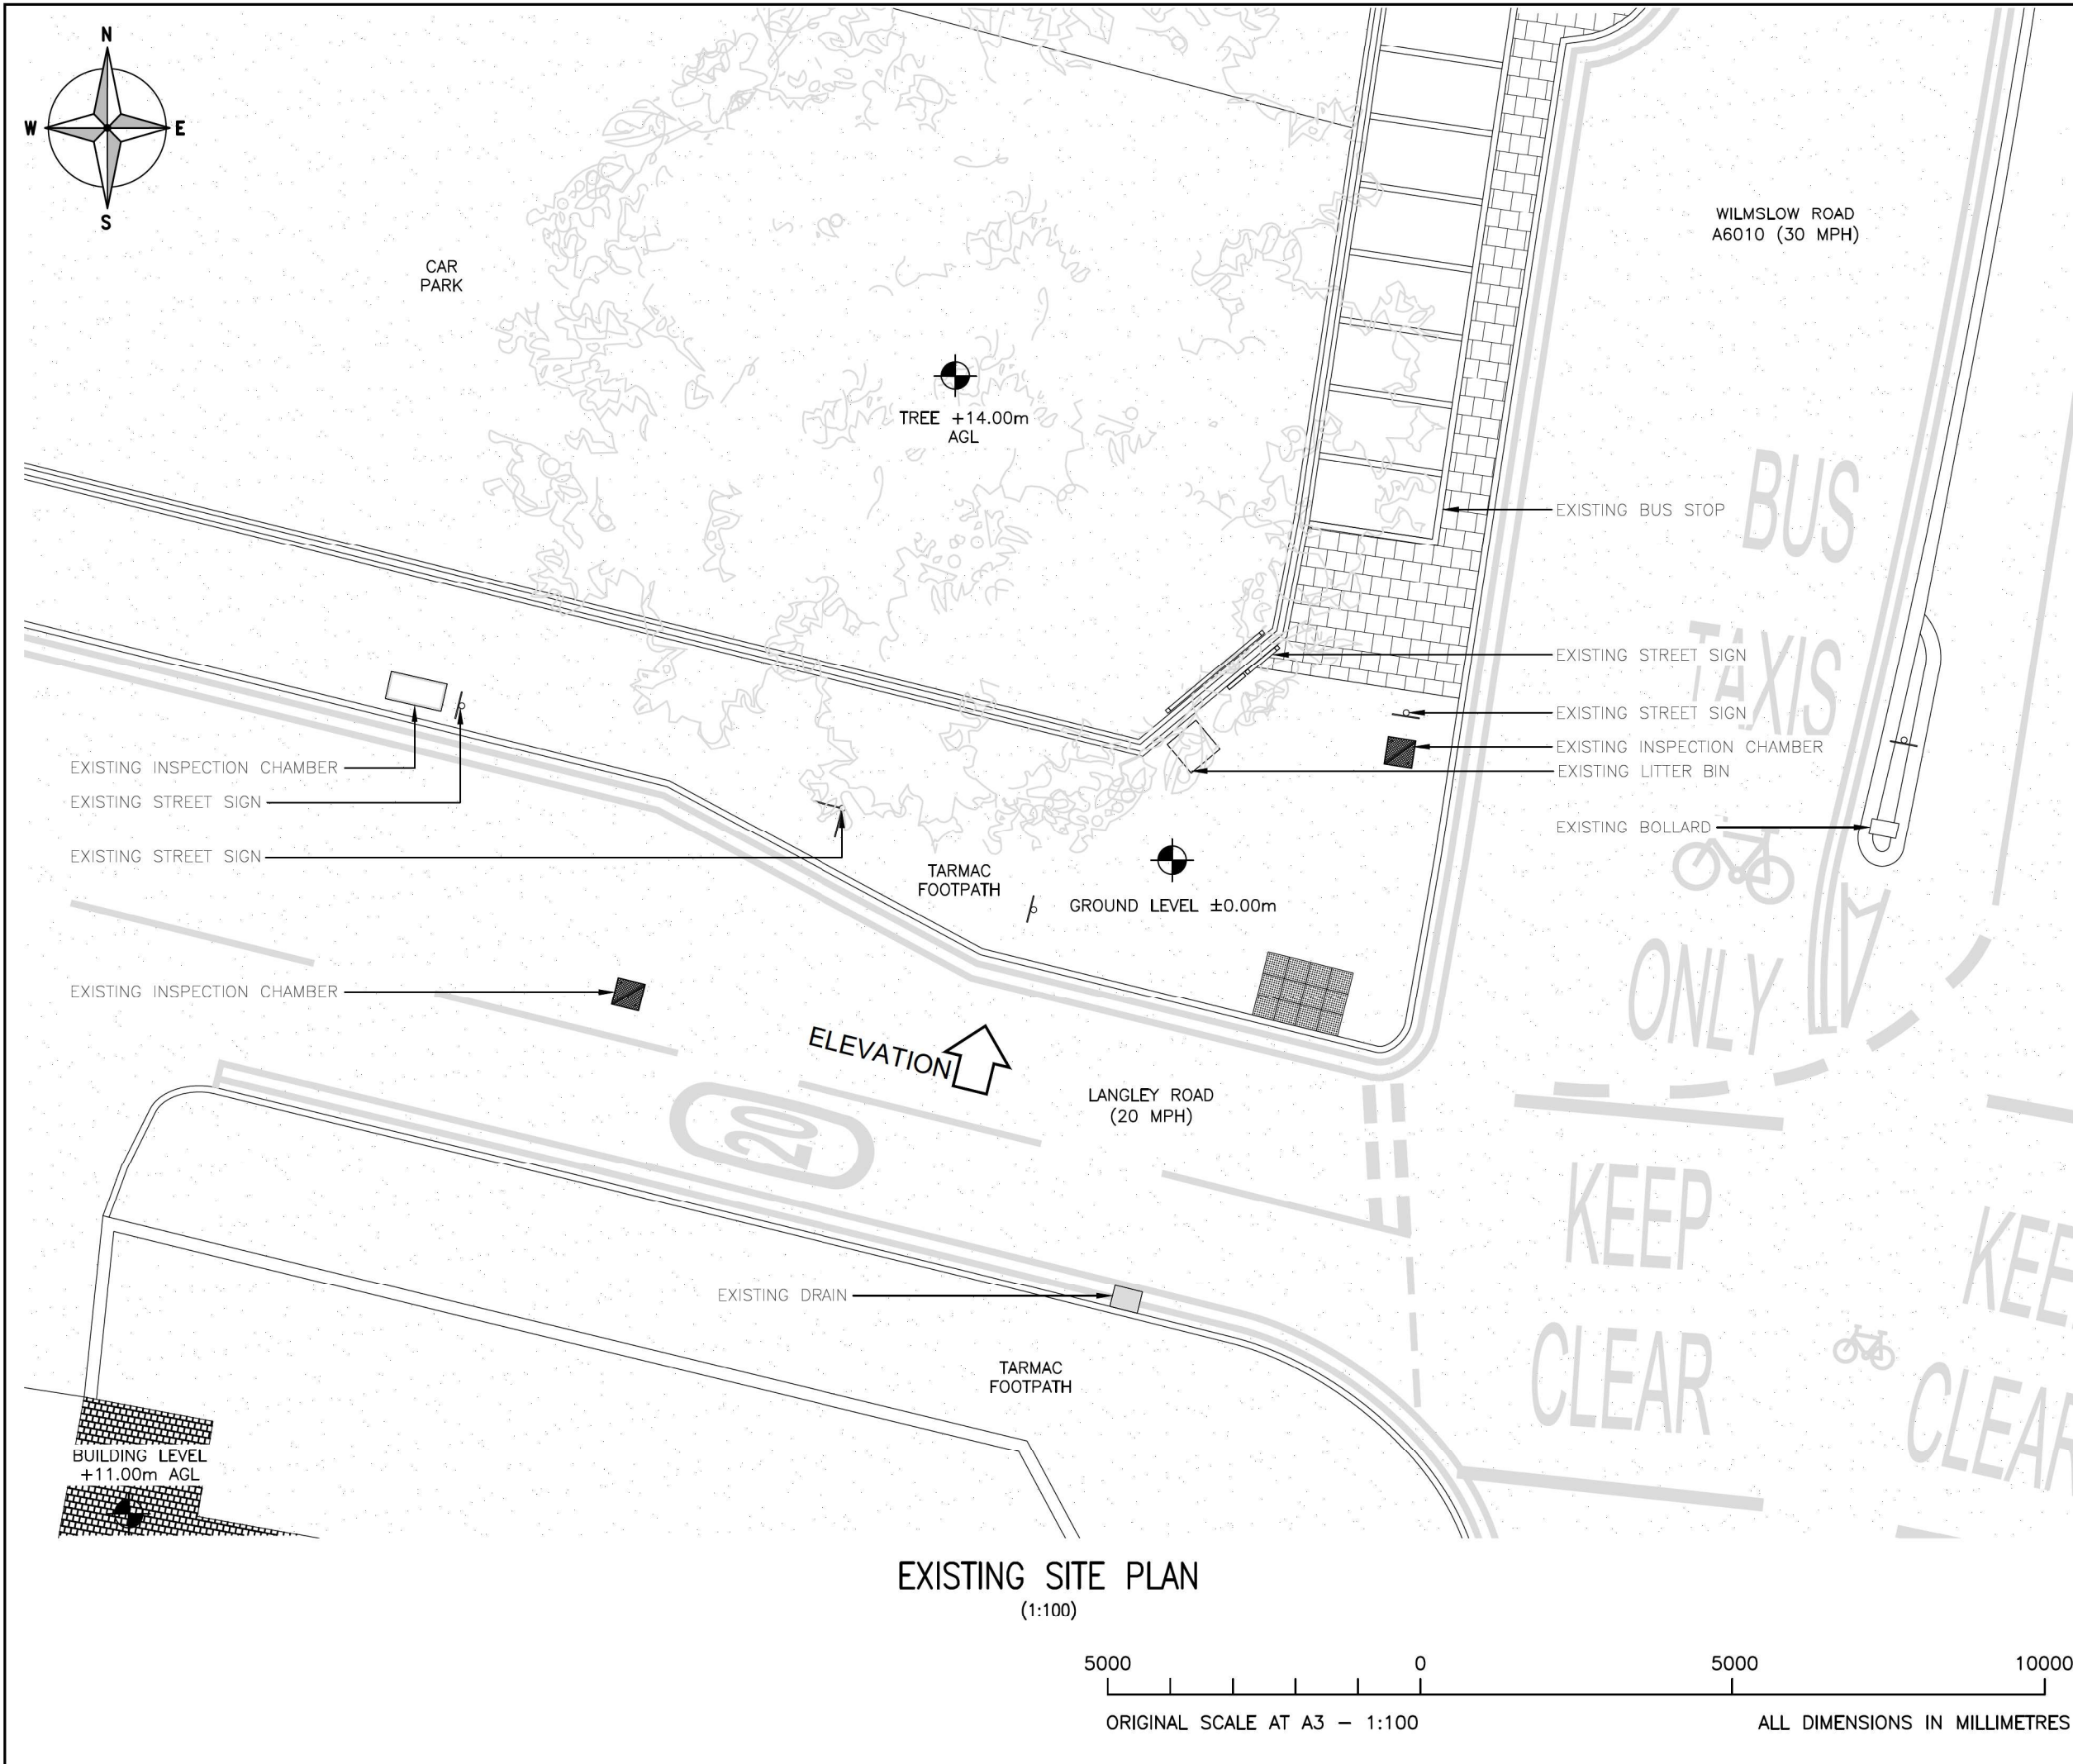

ALL DIMENSIONS ARE IN mm UNLESS NOTED OTHERWISE

N.G.R | E: 385599 | N: 394282


NOTES:

C	SITE LAYOUT CHANGED	JWO	RWB	14.10.25
B	ANTENNA BEARINGS CORRECTED	JWO	RWB	15.09.25
A	PLANNING ISSUE	JWO	RWB	01.09.25
REV	MODIFICATION	BY	CH	DATE

United Living Connected
4 Clearwater, Lingley Mere Business Park, Lingley Green Avenue,
Great Sankey, Warrington, WA5 3UZ
t. 44 (0)151 420 4128
www.unitedliving.co.uk

cornerstone

Cell Name				Opt.
LANGLEY ROAD				F
Cell ID No				
CSID	—	VF	✓	TEF
30912100	N/A		25872	
Project No.	—	TM Cell ID	—	N/A
TBC	—		—	
Site Address / Contact Details				
LANGLEY ROAD FALLOWFIELD MANCHESTER M14 6LH				
Drawing Title: EXISTING SITE PLAN				
Purpose of issue: PLANNING				Dwg Rev: A
Drawing Number: 200				A
Surveyed By: MS		Original Sheet Size: A3		Pack Issue:
Drawn: JWO	Date: 01.09.25	Checked: RWB	Date: 01.09.25	C

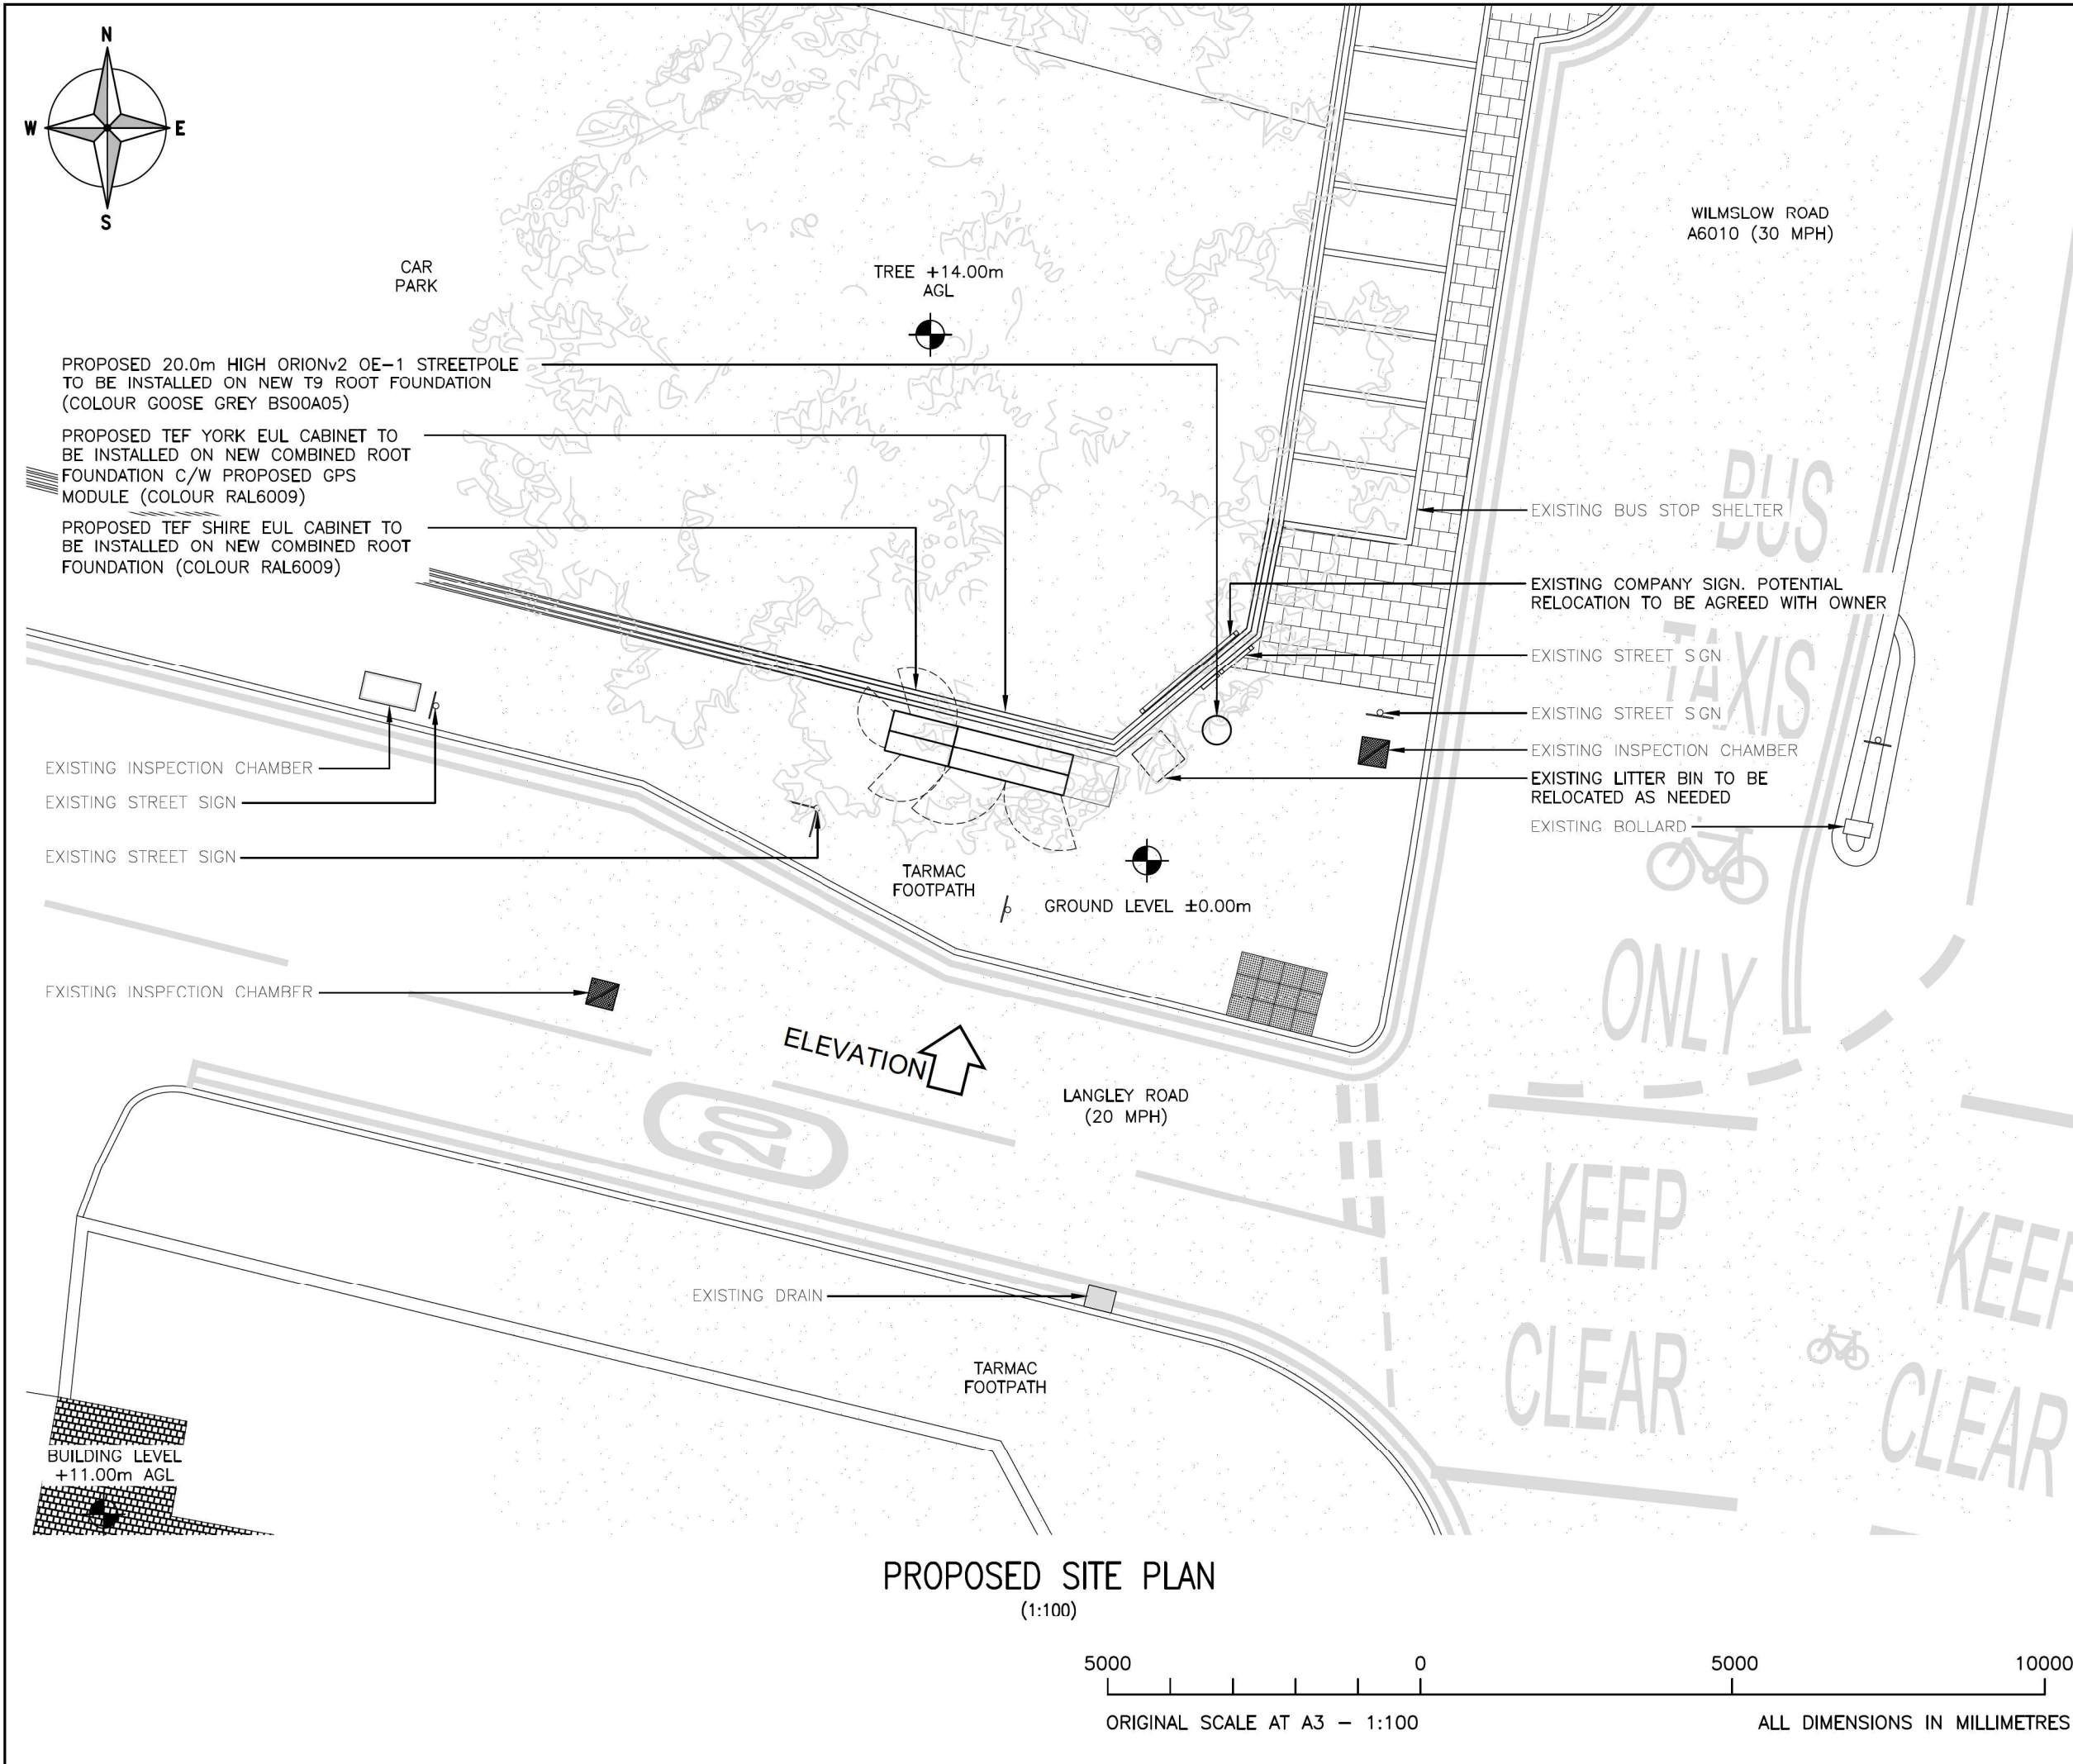


ALL DIMENSIONS ARE IN mm UNLESS NOTED OTHERWISE
 N.G.R | E: 385599 | N: 394282
 NOTES:

C	SITE LAYOUT CHANGED	JWO/RWB	14.10.25
B	ANTENNA BEARINGS CORRECTED	JWO/RWB	15.09.25
A	PLANNING ISSUE	JWO/RWB	01.09.25
REV	MODIFICATION	BY	CH DATE

United Living Connected
4 Clearwater, Lingley Mere Business Park, Lingley Green Avenue,
Great Sankey, Warrington, WA5 3UZ
t. 44 (0)151 420 4128
www.unitedliving.co.uk

Cell Name		Opt.
LANGLEY ROAD		F
Cell ID No		
CSID	VF	TEF
30912100	N/A	25872
Project No.	TM Cell ID	N/A
TBC	-	-
Site Address / Contact Details		
LANGLEY ROAD FALLOWFIELD MANCHESTER M14 6LH		
Drawing Title: PROPOSED SITE PLAN		
Purpose of issue: PLANNING		Dwg Rev:
Drawing Number: 201		C
Surveyed By: MS	Original Sheet Size: A3	Pack Issue:
Drawn: JWO	Date: 01.09.25	Checked: RWB
	Date: 01.09.25	C

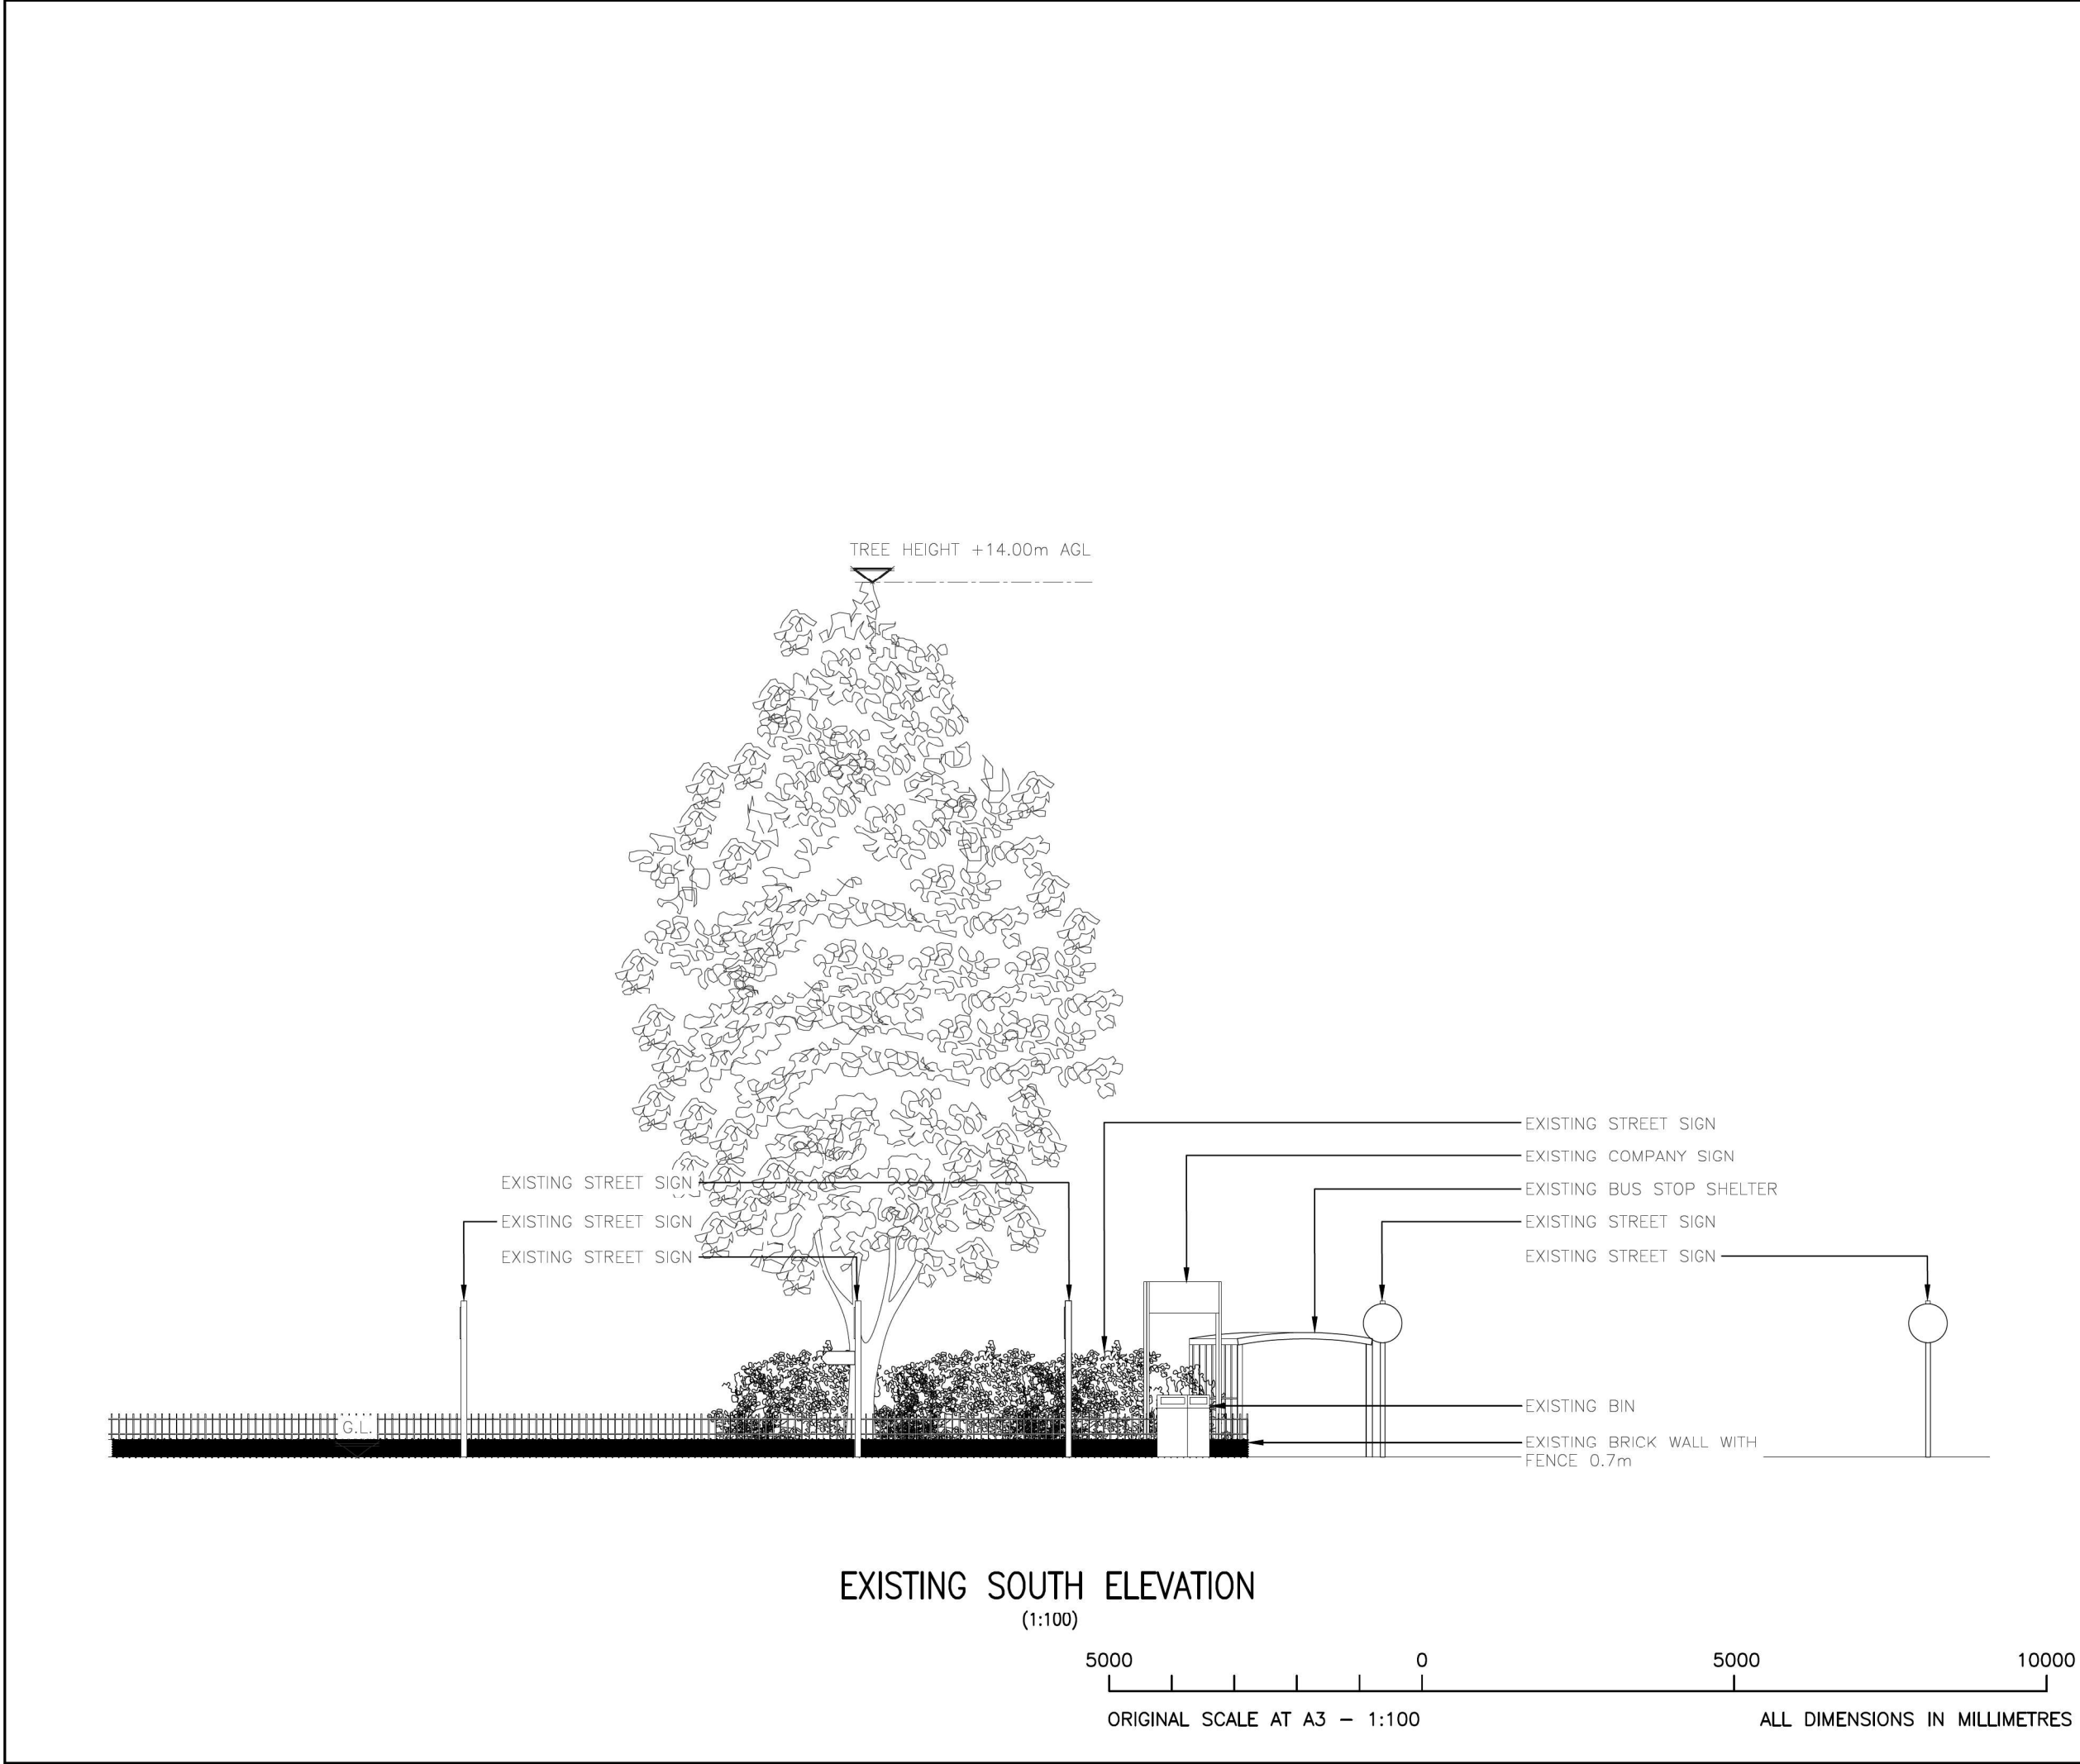

ALL DIMENSIONS ARE IN mm UNLESS NOTED OTHERWISE

N.G.R

E: 385599

N: 394282

NOTES:


C	SITE LAYOUT CHANGED	JWO	RWB	14.10.25
B	ANTENNA BEARINGS CORRECTED	JWO	RWB	15.09.25
A	PLANNING ISSUE	JWO	RWB	01.09.25
REV	MODIFICATION	BY	CH	DATE



United Living Connected
4 Clearwater, Lingley Mere Business Park, Lingley Green Avenue,
Great Sankey, Warrington, WA5 3UZ
t. 44 (0)151 420 4128
www.unitedliving.co.uk



Cell Name				Opt.
LANGLEY ROAD				F
Cell ID No				
CSID	—	VF	✓	TEF
30912100	—	N/A	—	25872
Project No.	—	TM Cell ID	—	N/A
TBC	—	—	—	—
Site Address / Contact Details				
LANGLEY ROAD FALLOWFIELD MANCHESTER M14 6LH				
Drawing Title: EXISTING ELEVATION				
Purpose of issue: PLANNING				Dwg Rev: A
Drawing Number: 300				Pack Issue: C
Surveyed By: MS		Original Sheet Size: A3		
Drawn: JWO	Date: 01.09.25	Checked: RWB	Date: 01.09.25	

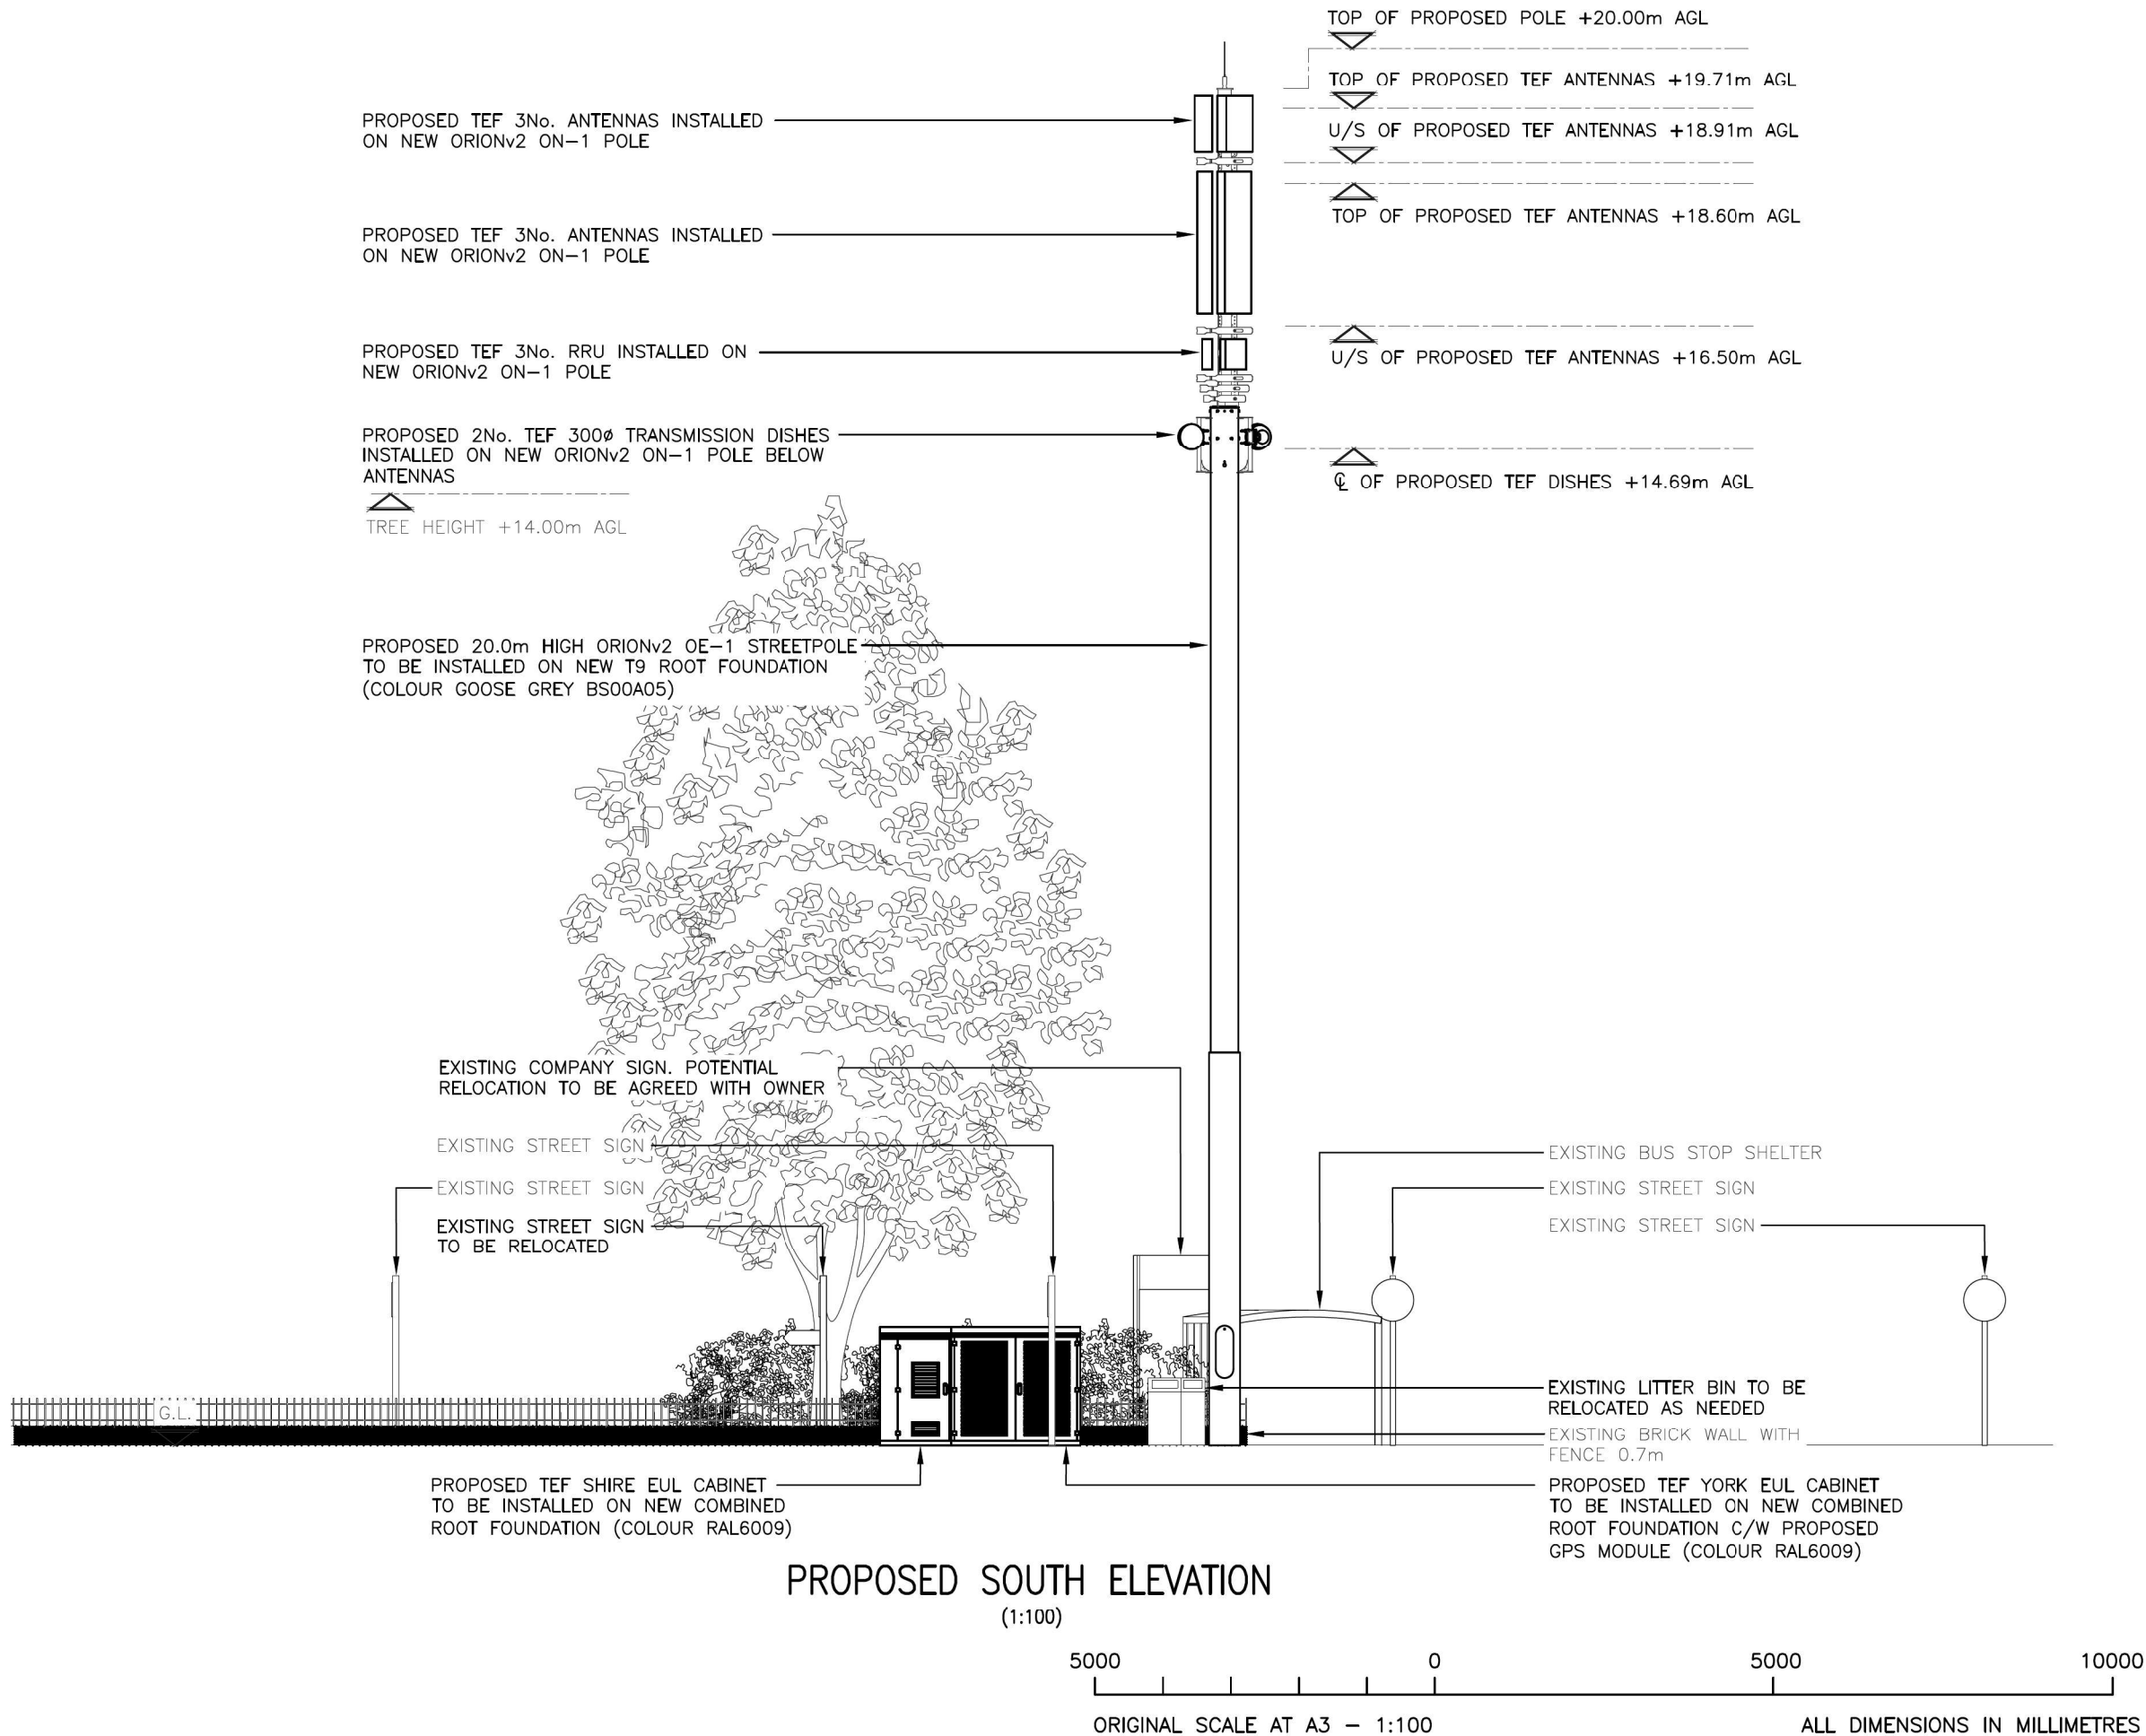

ALL DIMENSIONS ARE IN mm UNLESS NOTED OTHERWISE

N.G.R

E: 385599

N: 394282

NOTES:

C	SITE LAYOUT CHANGED	JWO	RWB	14.10.25
B	ANTENNA BEARINGS CORRECTED	JWO	RWB	15.09.25
A	PLANNING ISSUE	JWO	RWB	01.09.25
REV	MODIFICATION	BY	CH	DATE

United Living Connected

4 Clearwater, Lingley Mere Business Park, Lingley Green Avenue,
Great Sankey, Warrington, WA5 3UZ
t. 44 (0)151 420 4128
www.unitedliving.co.uk

cornerstone

Cell Name				Opt.
LANGLEY ROAD				F
Cell ID No				
CSID	-	VF	✓	TEF
30912100	-	N/A	✓	25872
Project No.	-	TM Cell ID	-	N/A
TBC	-	-	-	-
Site Address / Contact Details				
LANGLEY ROAD FALLOWFIELD MANCHESTER M14 6LH				
Drawing Title: PROPOSED ELEVATION				
Purpose of issue: PLANNING				Dwg Rev: C
Drawing Number: 301				C
Surveyed By: MS		Original Sheet Size: A3		Pack Issue:
Drawn: JWO	Date: 01.09.25	Checked: RWB	Date: 01.09.25	C