

General Notes

The Architect shall have no responsibility for any use made of this document other than for that which it was prepared and issued.
All dimensions should be checked on site. Do not scale from this drawing. To be read in conjunction with all other Consultant's drawings. The Architect to be immediately notified of any discrepancies.

Copyright on this drawing retained by the Architect.

LEGEND

- Site Boundary
- 1.2m high low brick wall with metal fence
- 1.8m high timber boarded fence
- 2m high timber boarded fence
- 1.8m high brick wall

B	26/01/26	AK	SH		Amended Drawings
A	17/05/21	SA	SH		Amended Project
-	27/04/21	SA	SH		Initial Issue
No.	Date	Dwn	Chk	App	Revision or reason for issue

Client

R&S Builders

create **it** studios
Architects & Designers

Create It Studios (NW) Ltd
3 Stevenson Square,
Manchester
M1 1DN
info@createitstudios.co.uk

Project Title

492-494 Claremont Road,
Manchester M14 5WA

Scale / North Point

As indicated

Drawing Title

Proposed Boundary Treatment

Drawing Number


A1344(02)004

Drawing Status

Preliminary

Revision

B

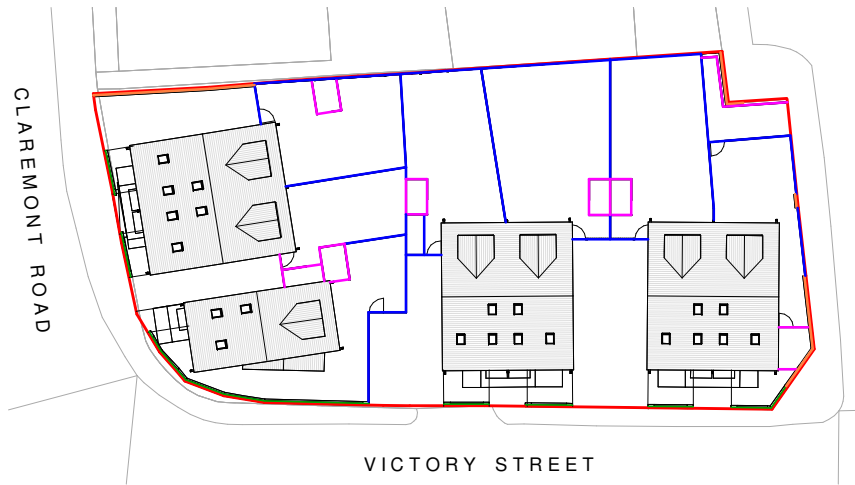

1


Key Plan

1 : 500

2

Boundary Treatment North Elevation


1 : 100

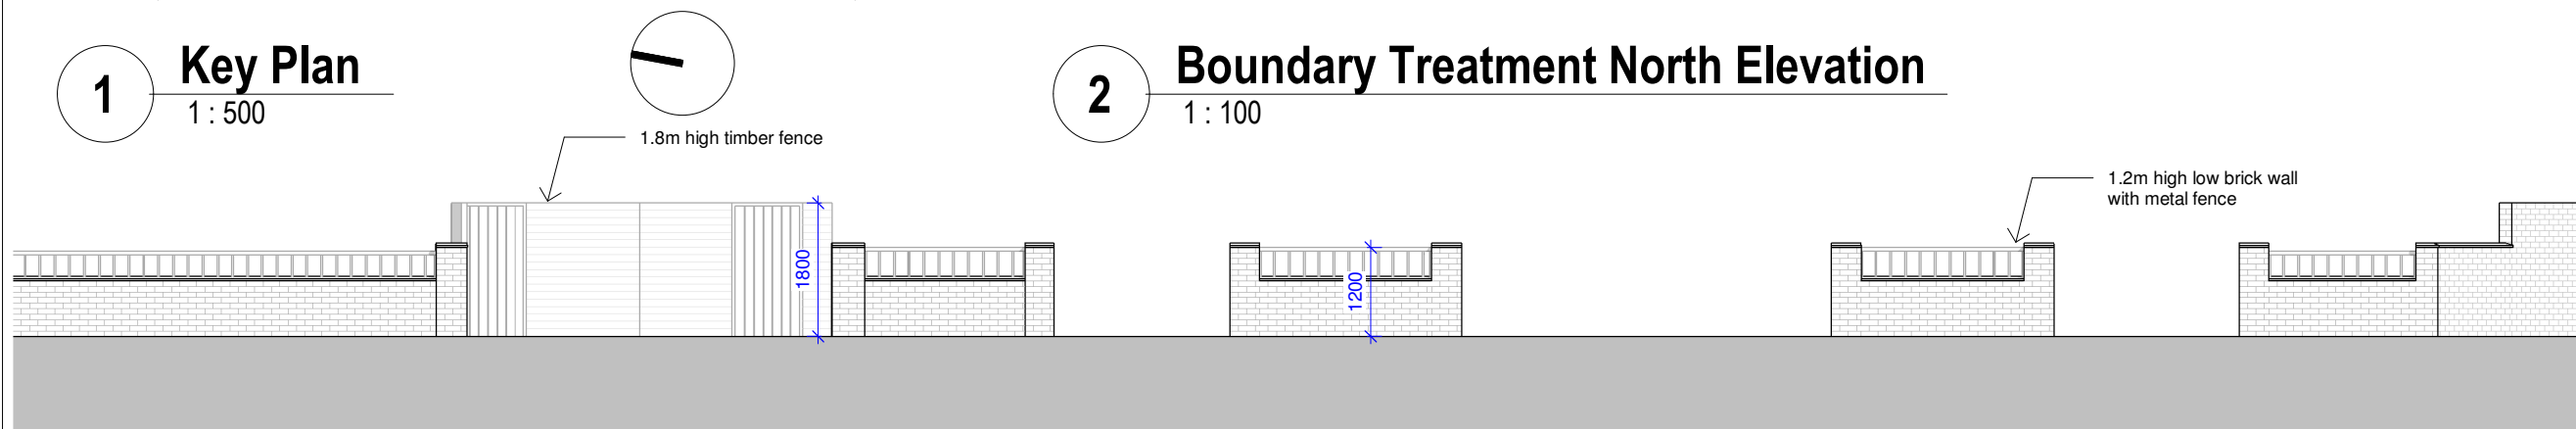

3

Boundary Treatment West Elevation


1 : 100

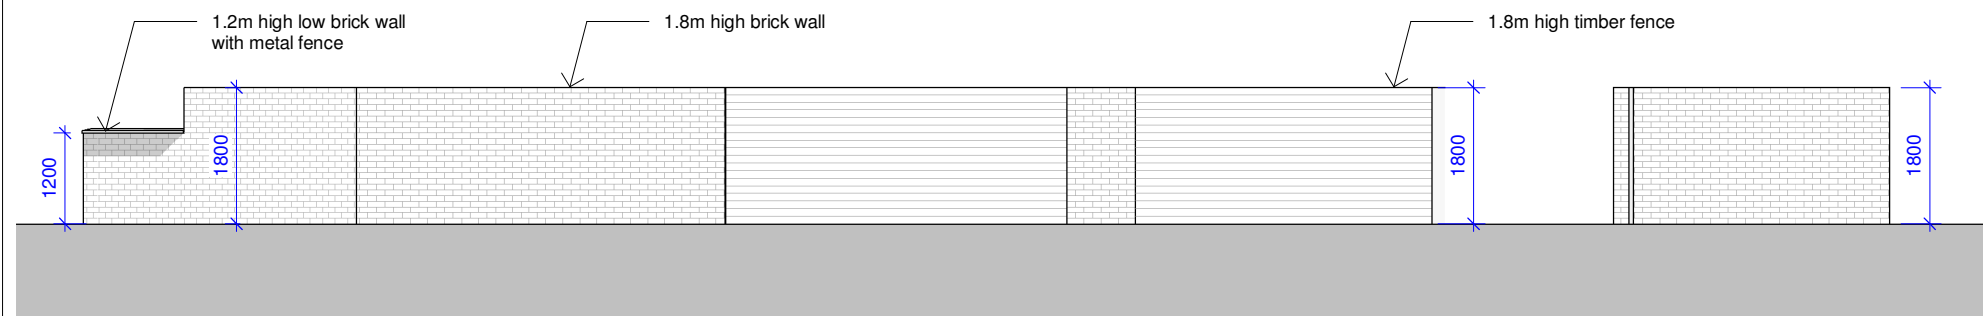

4

Boundary Treatment South Elevation

1 : 100

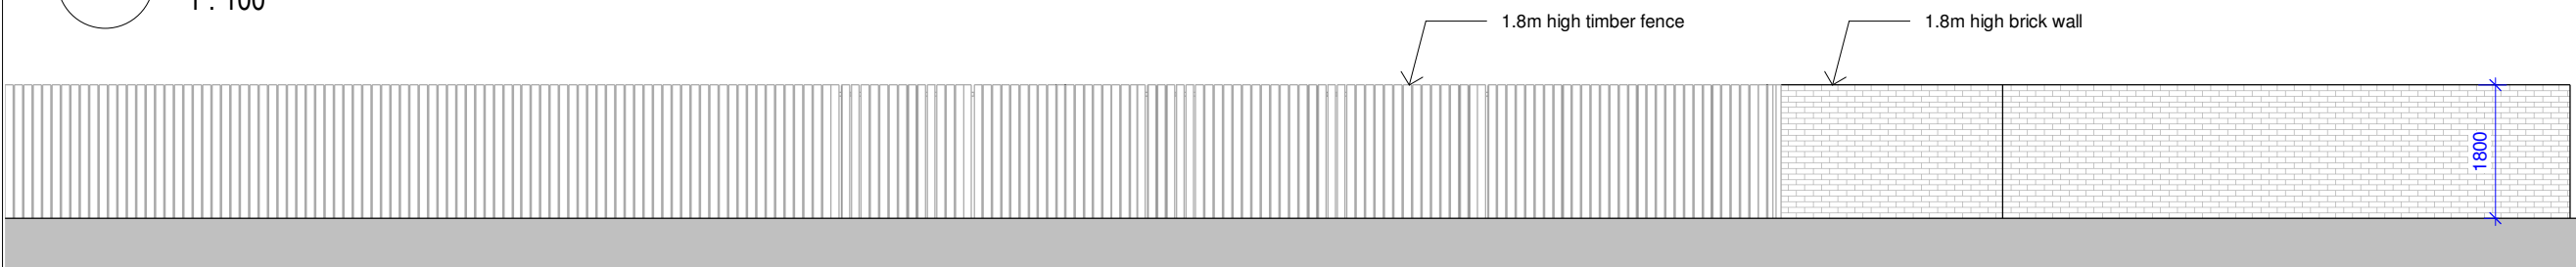

5

Boundary Treatment East Elevation

1 : 100

