



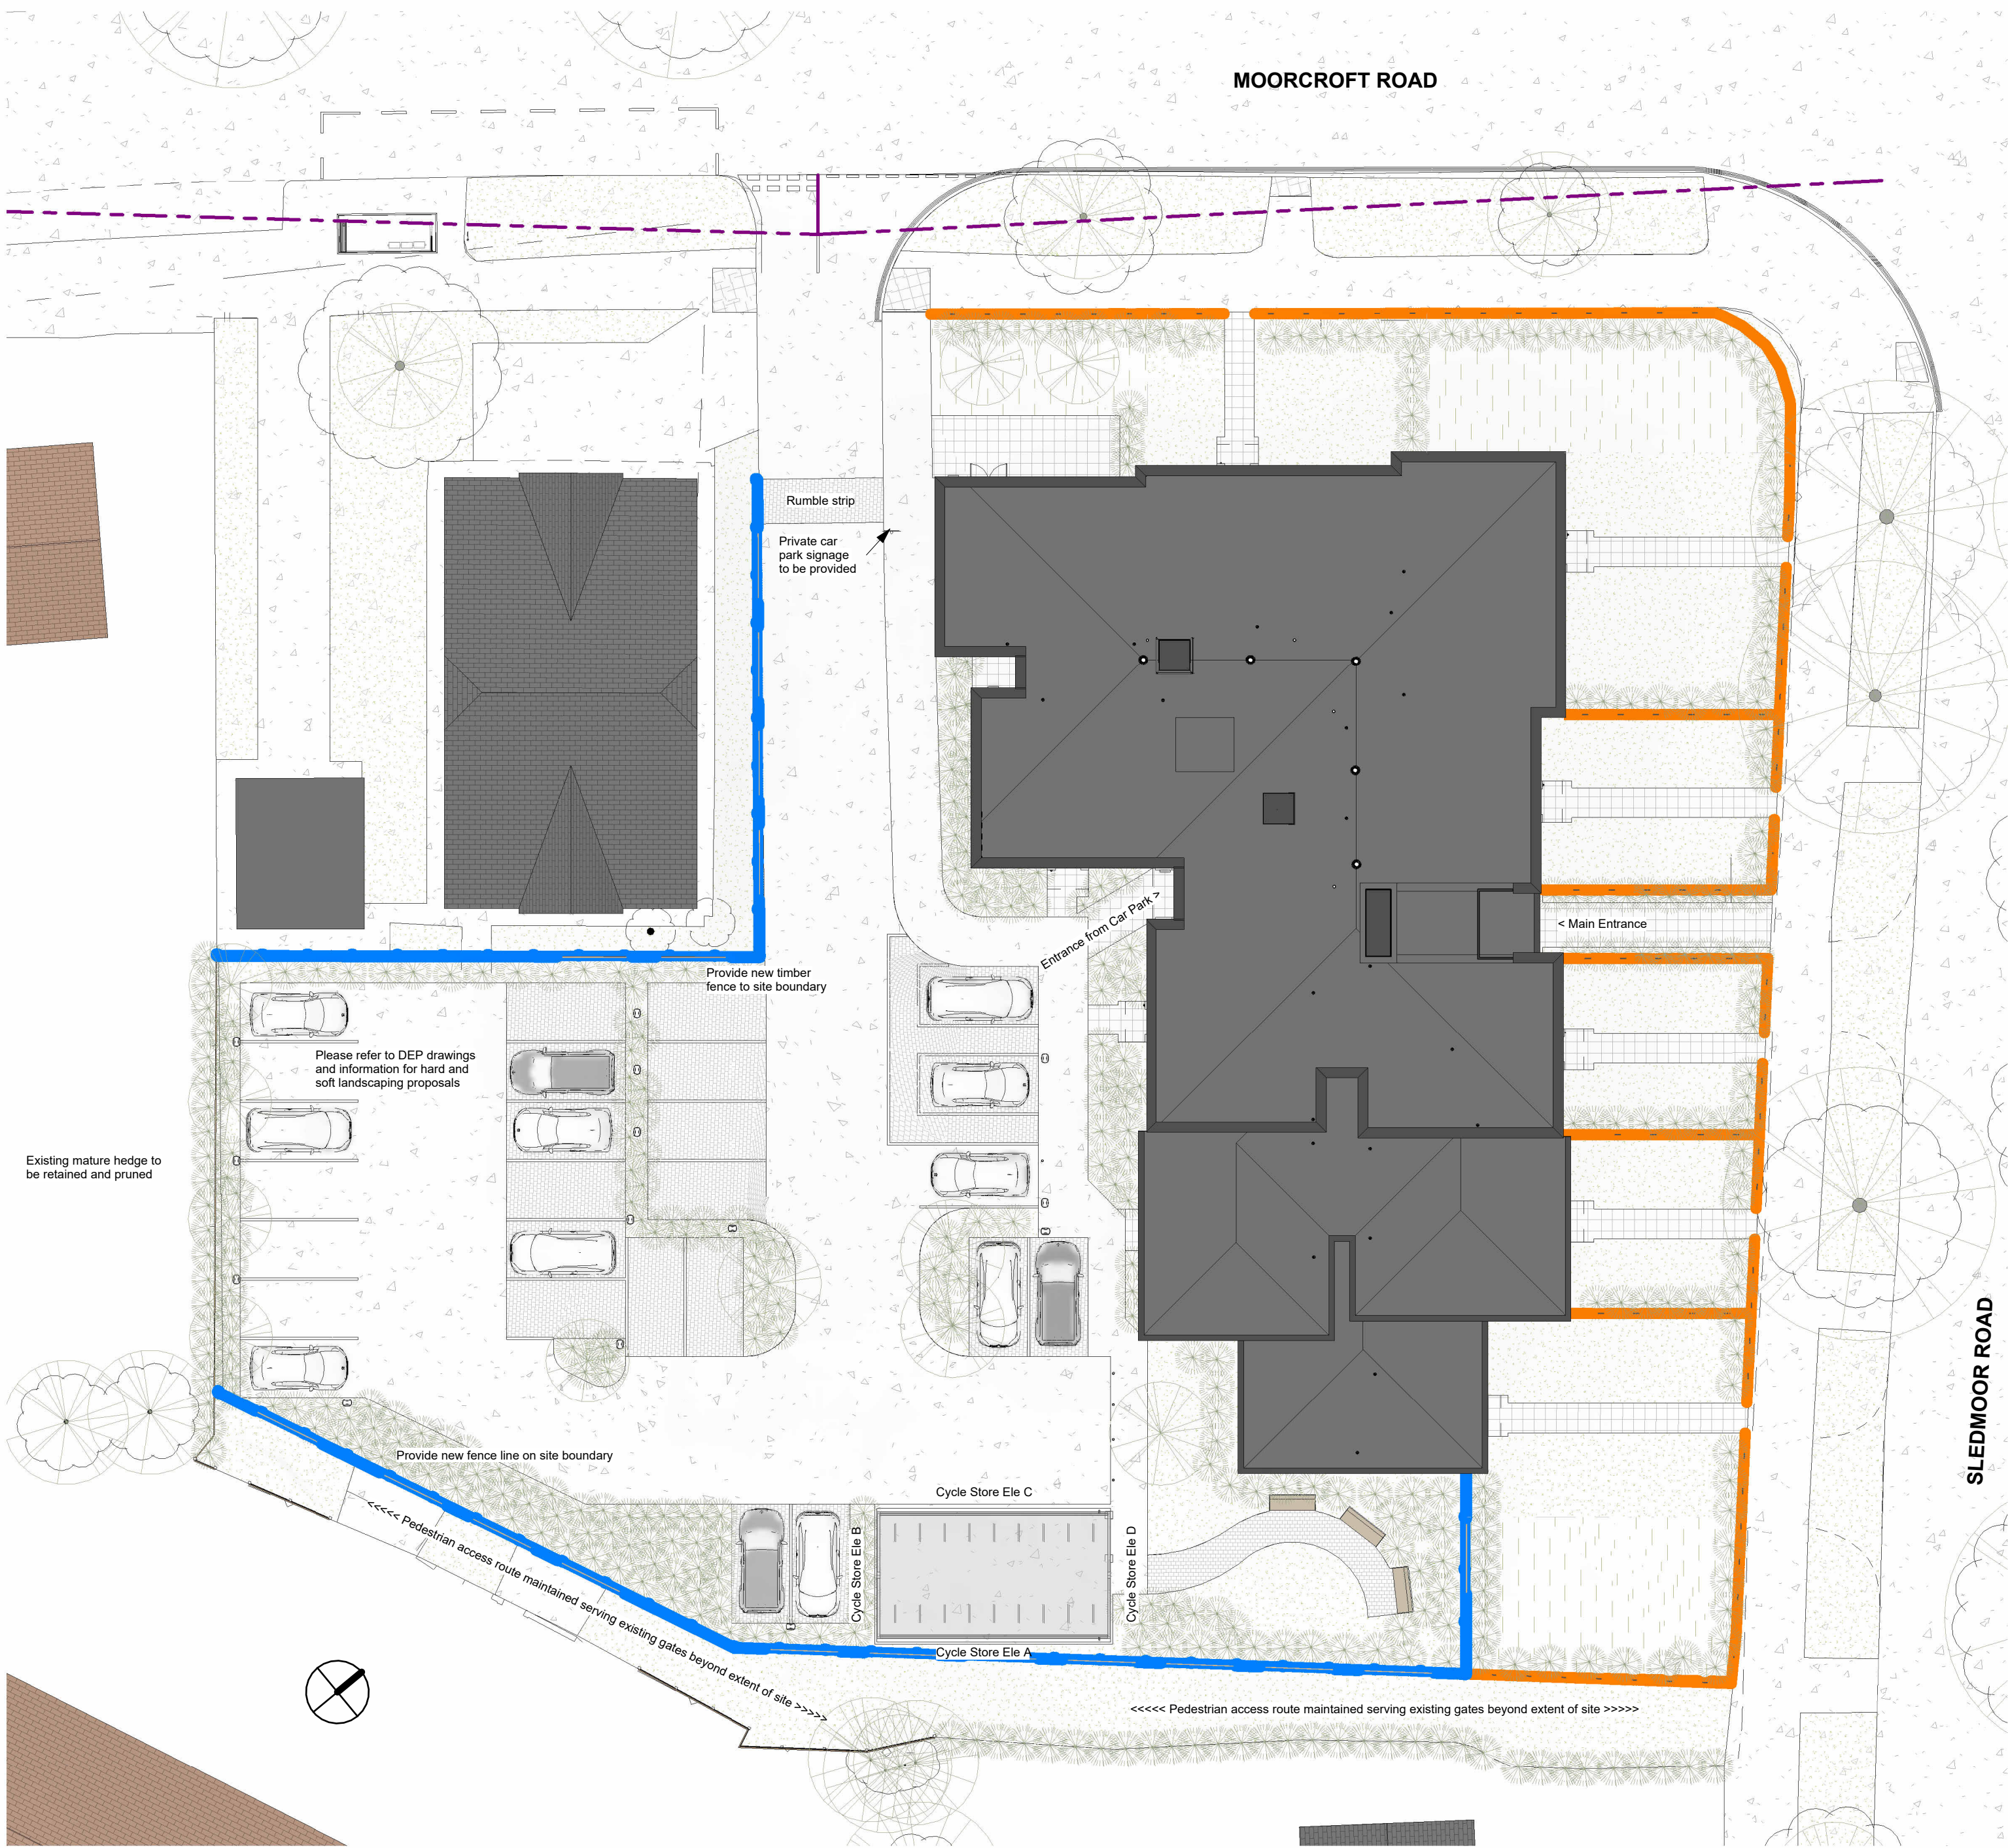


## 1 Proposed Site Plan\_Boundary Treatments

1 : 200

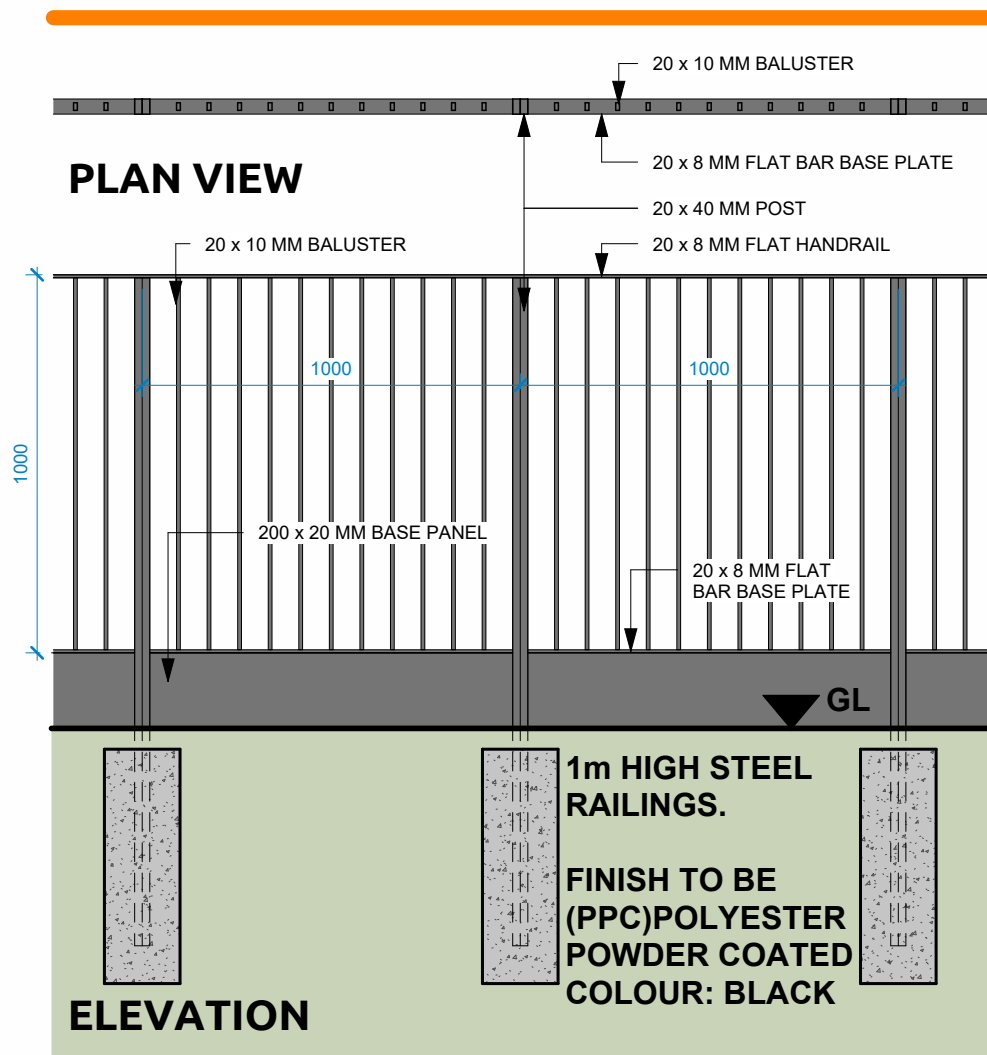


## Metal railings

1 : 20

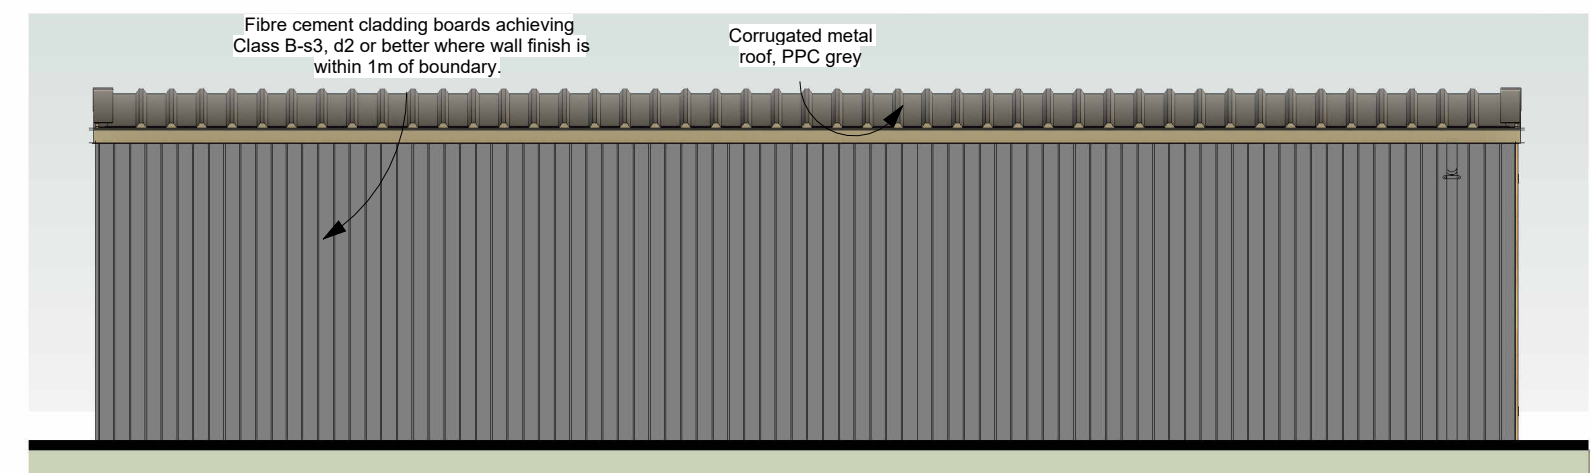


## 2 Cycle Store Elevation A

1 : 50

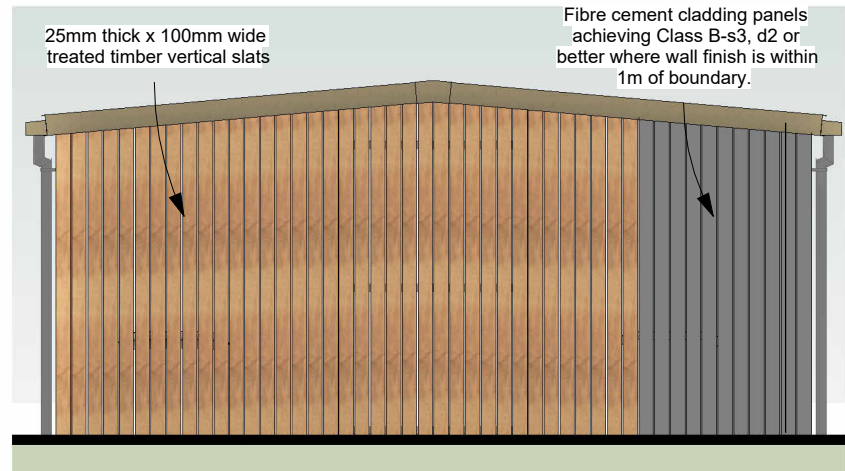


## 3 Cycle Store Elevation B

1 : 50

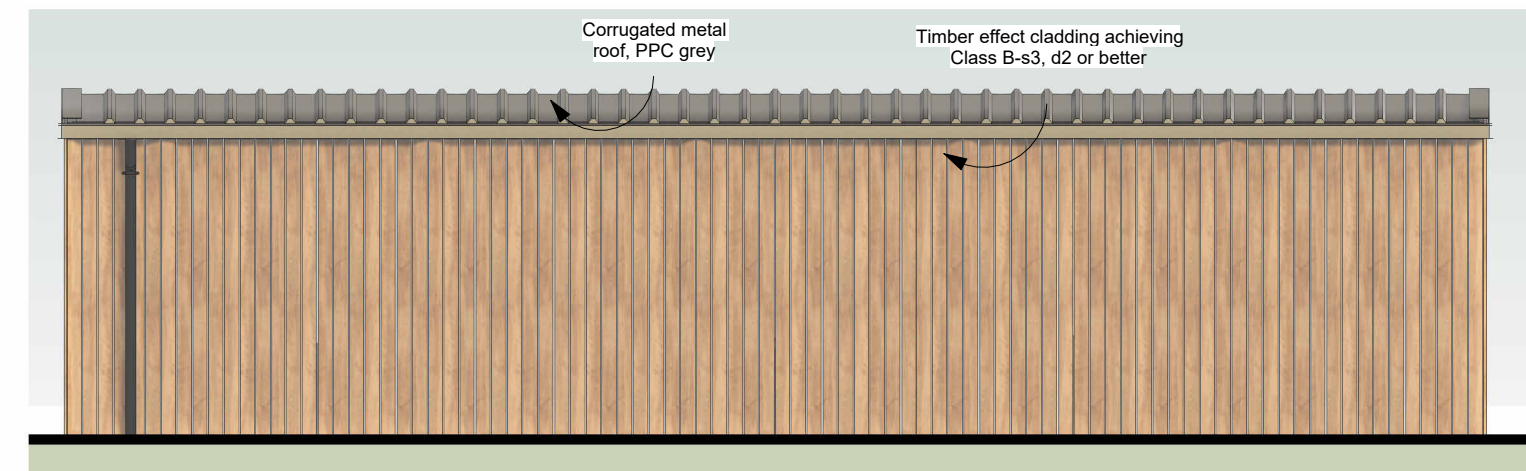


## 4 Cycle Store Elevation C

1 : 50

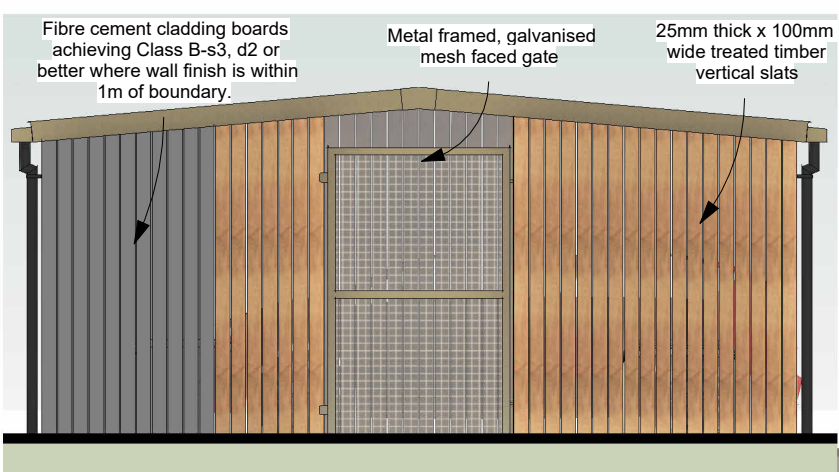

## 5 Cycle Store Elevation D

1 : 50

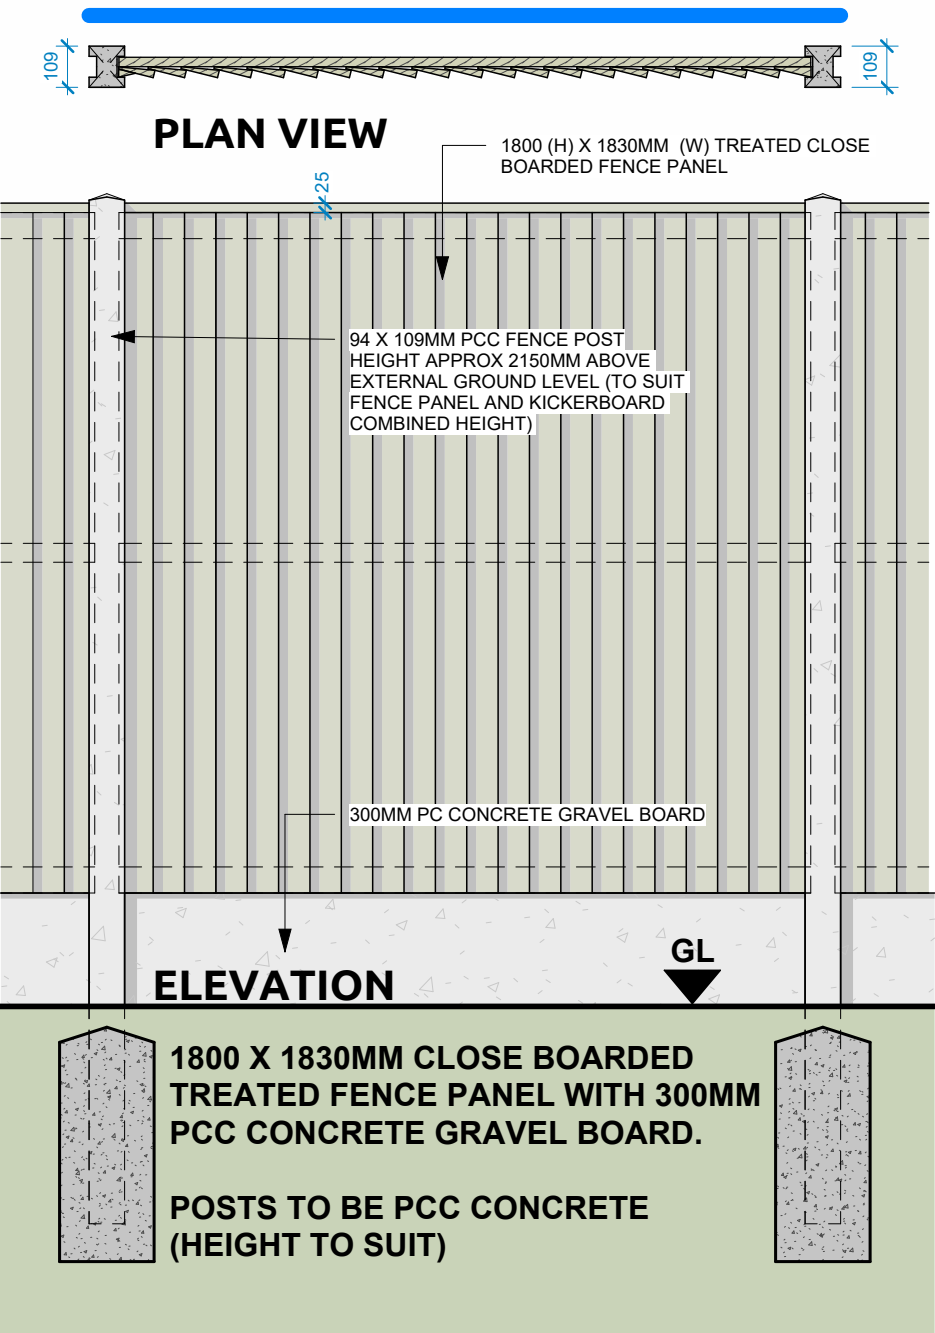

## Timber Fence

1 : 20

General Notes  
01: Dimensions must not be scaled from this drawing. If in doubt, please ask  
02: All dimensions are in millimetres unless noted otherwise.  
03: All dimensions should be verified on site before proceeding with the work.  
04: TADW Architects shall be notified in writing of any discrepancies.  
05: Copyright to remain the property of TADW Architects in accordance with Copyright, Designs and Patents Act 1988.

Legend

|   |                                                                                              |          |    |    |
|---|----------------------------------------------------------------------------------------------|----------|----|----|
| 5 | Updated to suit landscape architects designs                                                 | 09.01.26 | AM | MH |
| 4 | Parking spaces removed from Sledmoor Road, cycle shelter relocated to improve amenity areas. | 06.01.26 | AM | MH |
| 3 | Colour key added to boundary elevations                                                      | 06.11.25 | AM | MH |
| 2 | Landscaping scheme amendments                                                                | 31.10.25 | AM | MH |
| 1 | Drawn                                                                                        | 28.10.25 | AM | MH |

Issue Description Date Drawn Checked

Drawing Status

P - Planning T - Tender C - Construction R - As Record

## PLANNING

tadw architects

Six St.Petersgate Stockport Cheshire SK1 1HD  
Ph 0161 477 6158 Fx 0161 480 6342 mail@tadw.co.uk www.tadw.co.uk

Client Watson Construction Ltd

Job The Park Pub, Wythenshawe

Title Proposed Boundary Treatments

Scale As indicated @A1

Note - Prints from PDF files may not be to scale, check accuracy against scale  
5 10m  
1:100

Job No. Originator Ph. Level View Role Dwg Status Rev.  
251360-TADW- 00- XX- DR- A- 0011- P- 5