



Ground Floor Plan

1:50

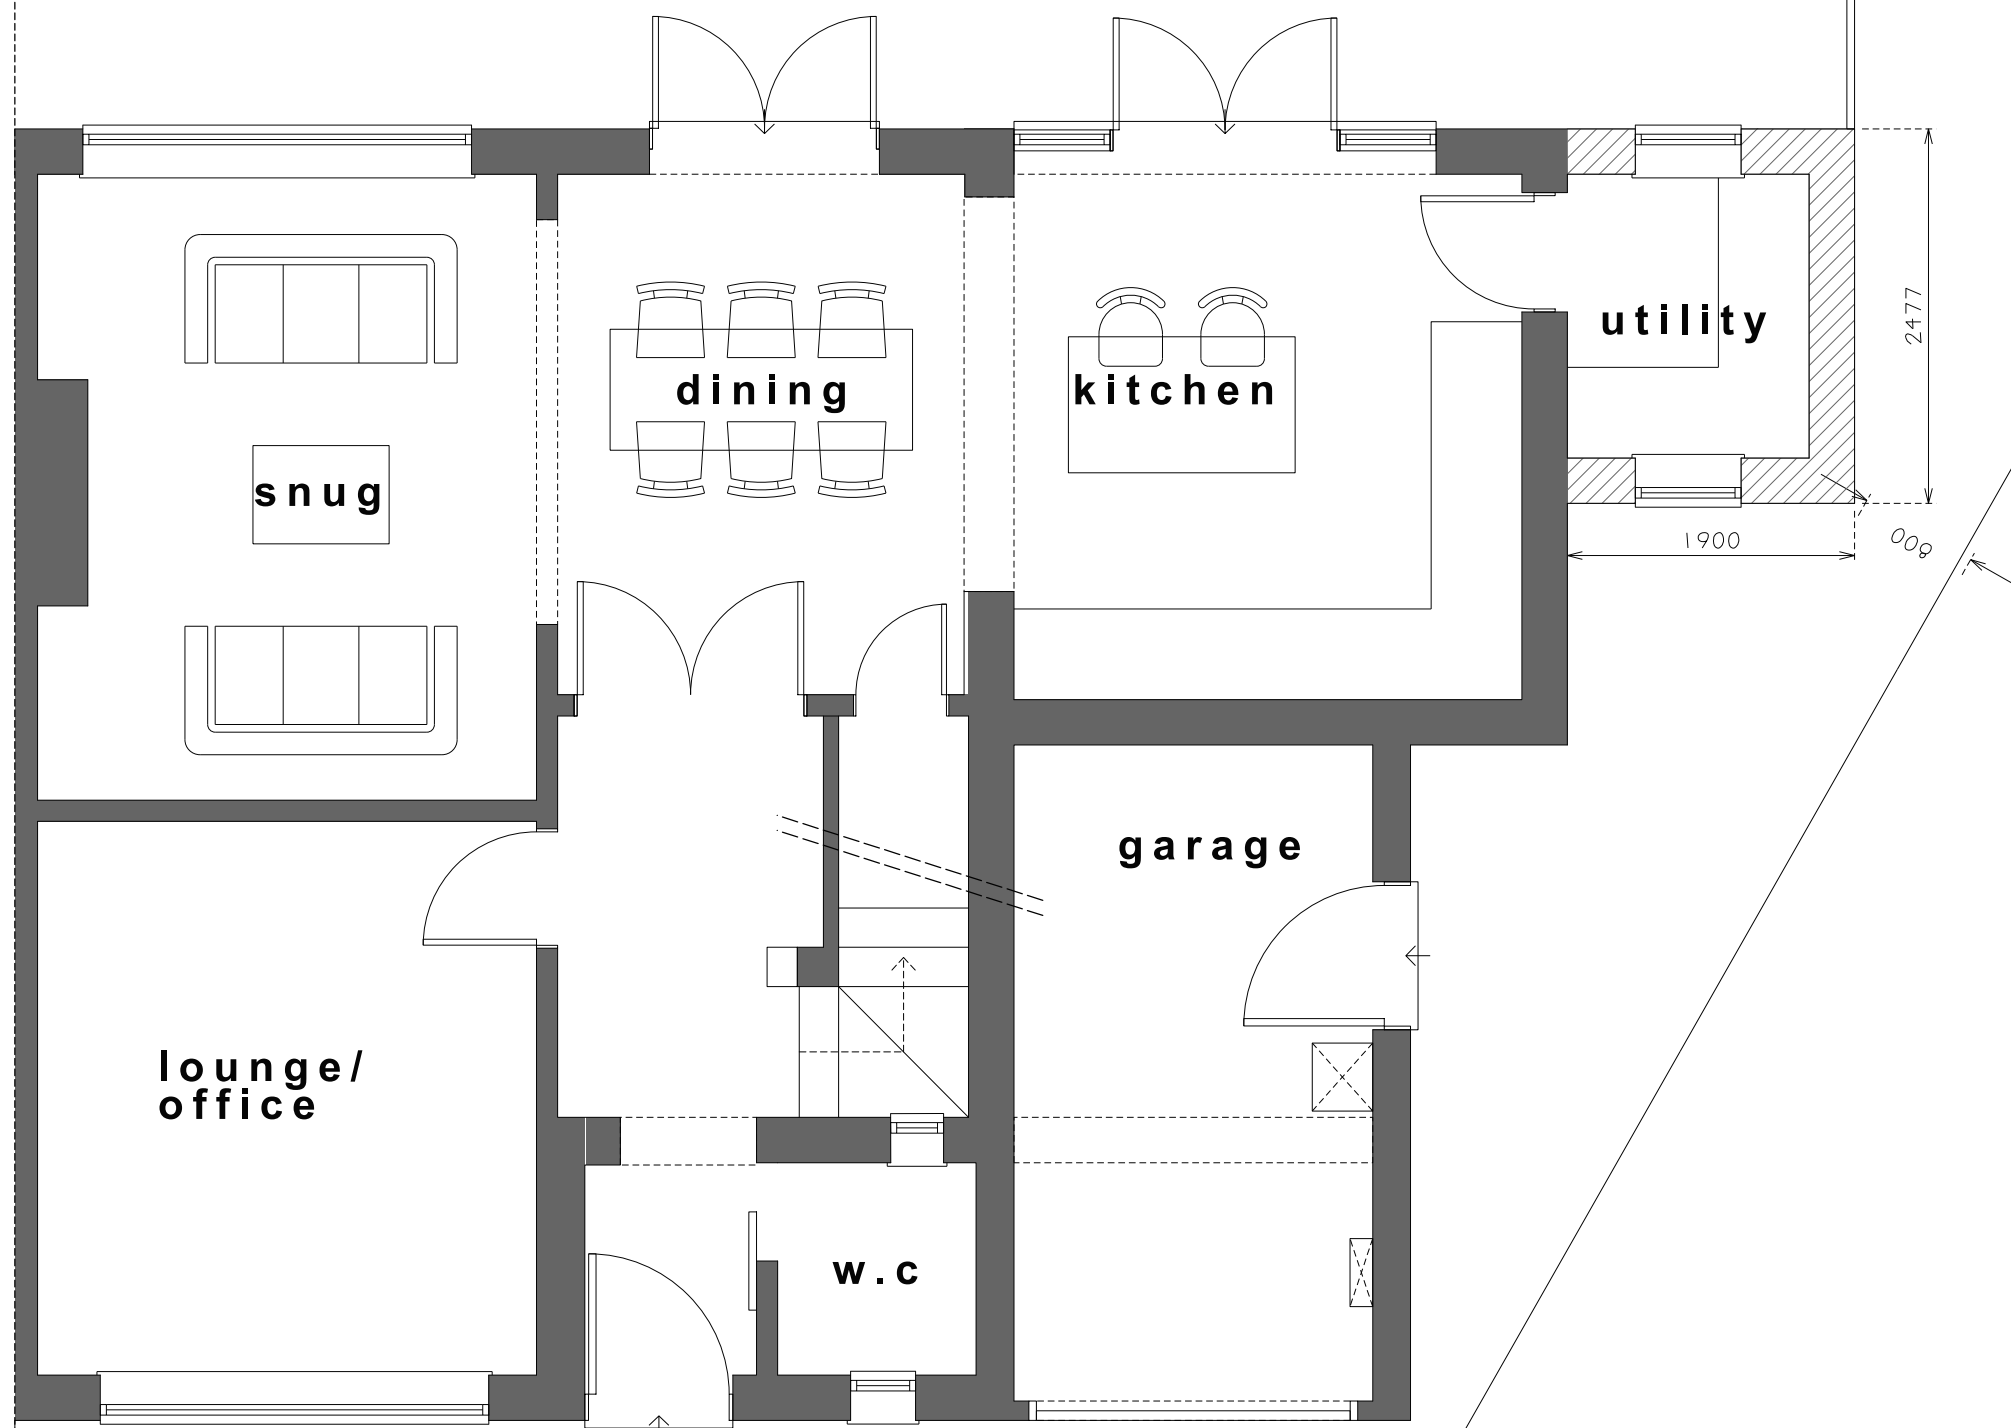

First Floor

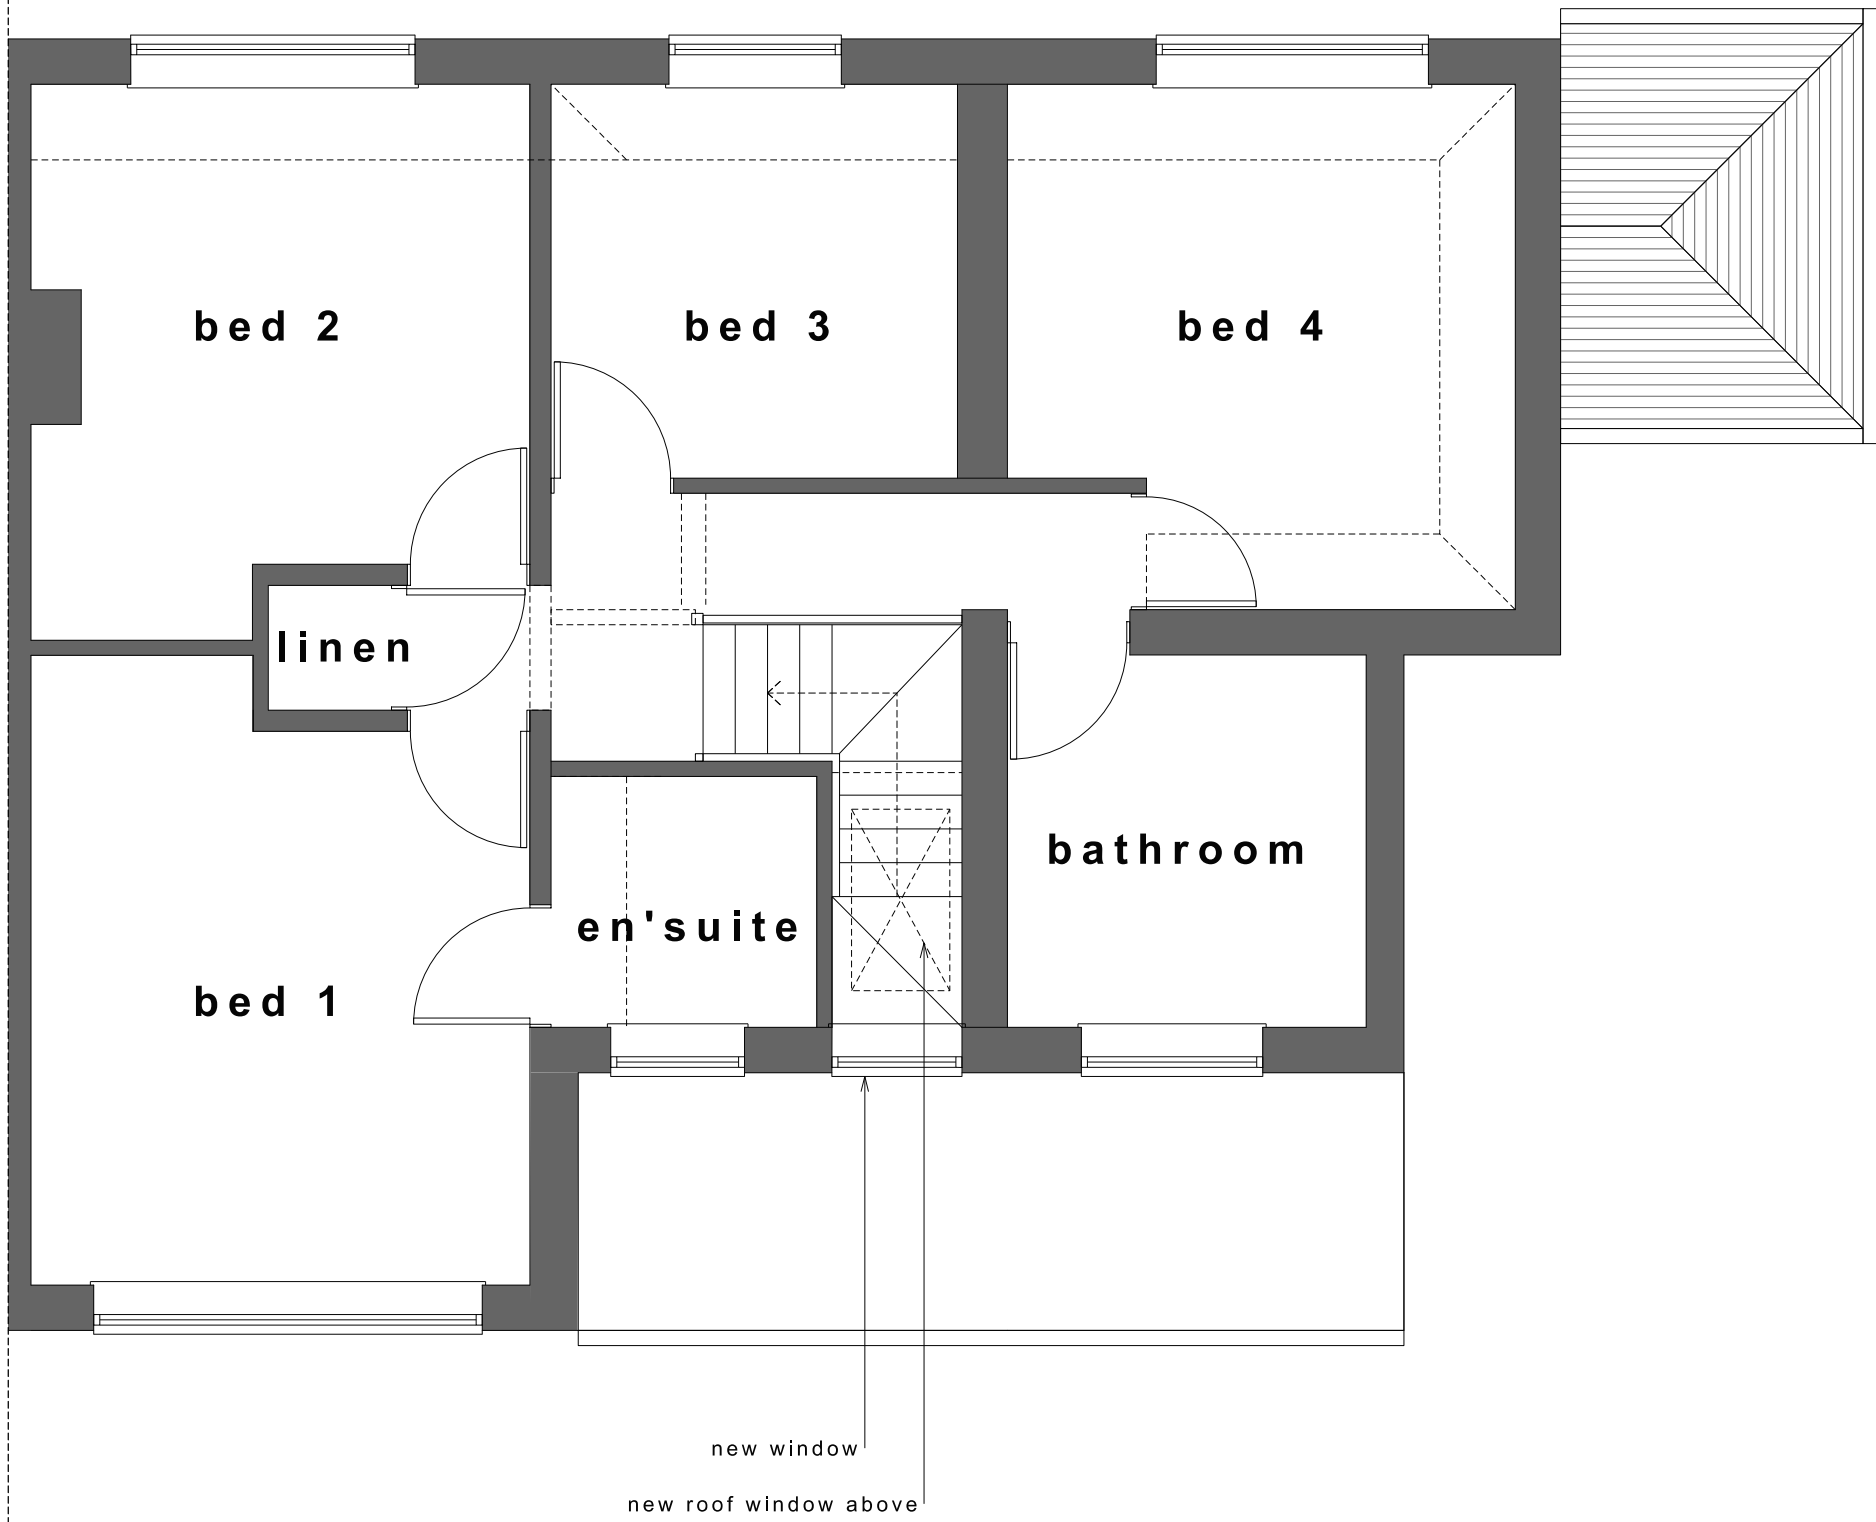


Elevations

1:100





Location Plan

1:1250

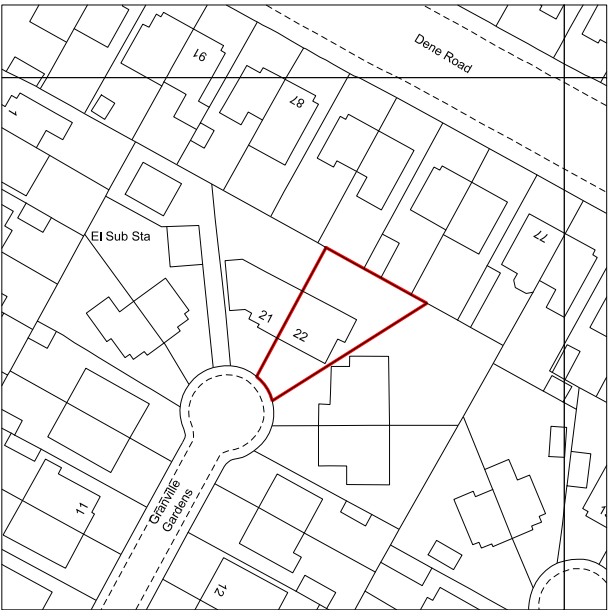

Site Plan

1:200

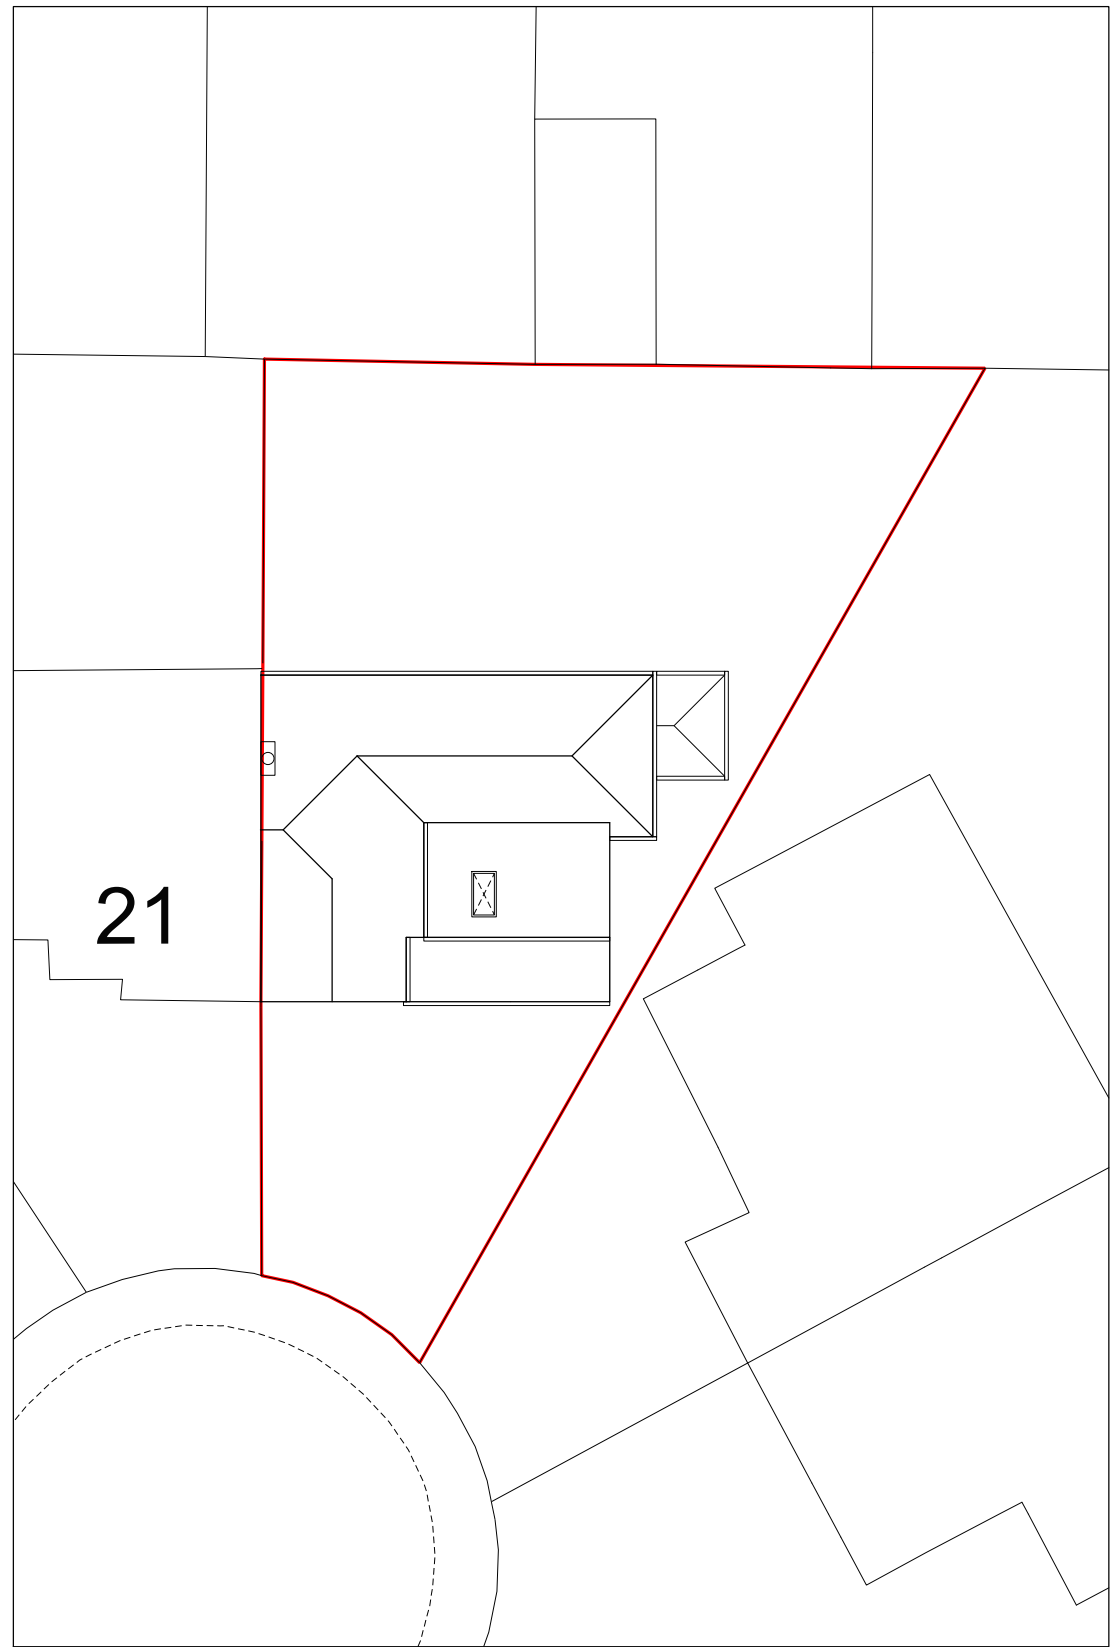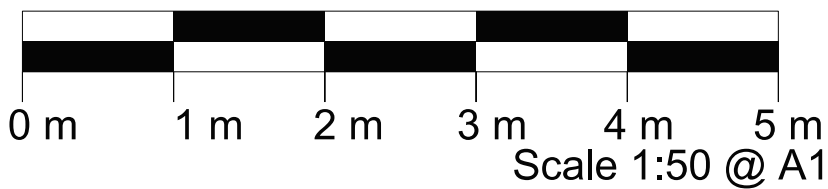

A. Planning Application 17-03-26

Linberg Design

Linberg Design Associates Limited
Suite A, Unit 18 Garsington Park, Garsington Road, Abingdon, Oxfordshire, OX14 2PL
Tel: 01235 820 585 | Email: info@linberg.co.uk | Web: www.linberg.co.uk

Project Title 22 Granville Gardens Didbury M20 2SX	
Proposed Plans, Elevations and Location Plan	
Dwg. No. PP01	Revision A
Scale 1:50	Drawn By JML