





EXISTING FRONT ELEVATION




EXISTING SIDE ELEVATION

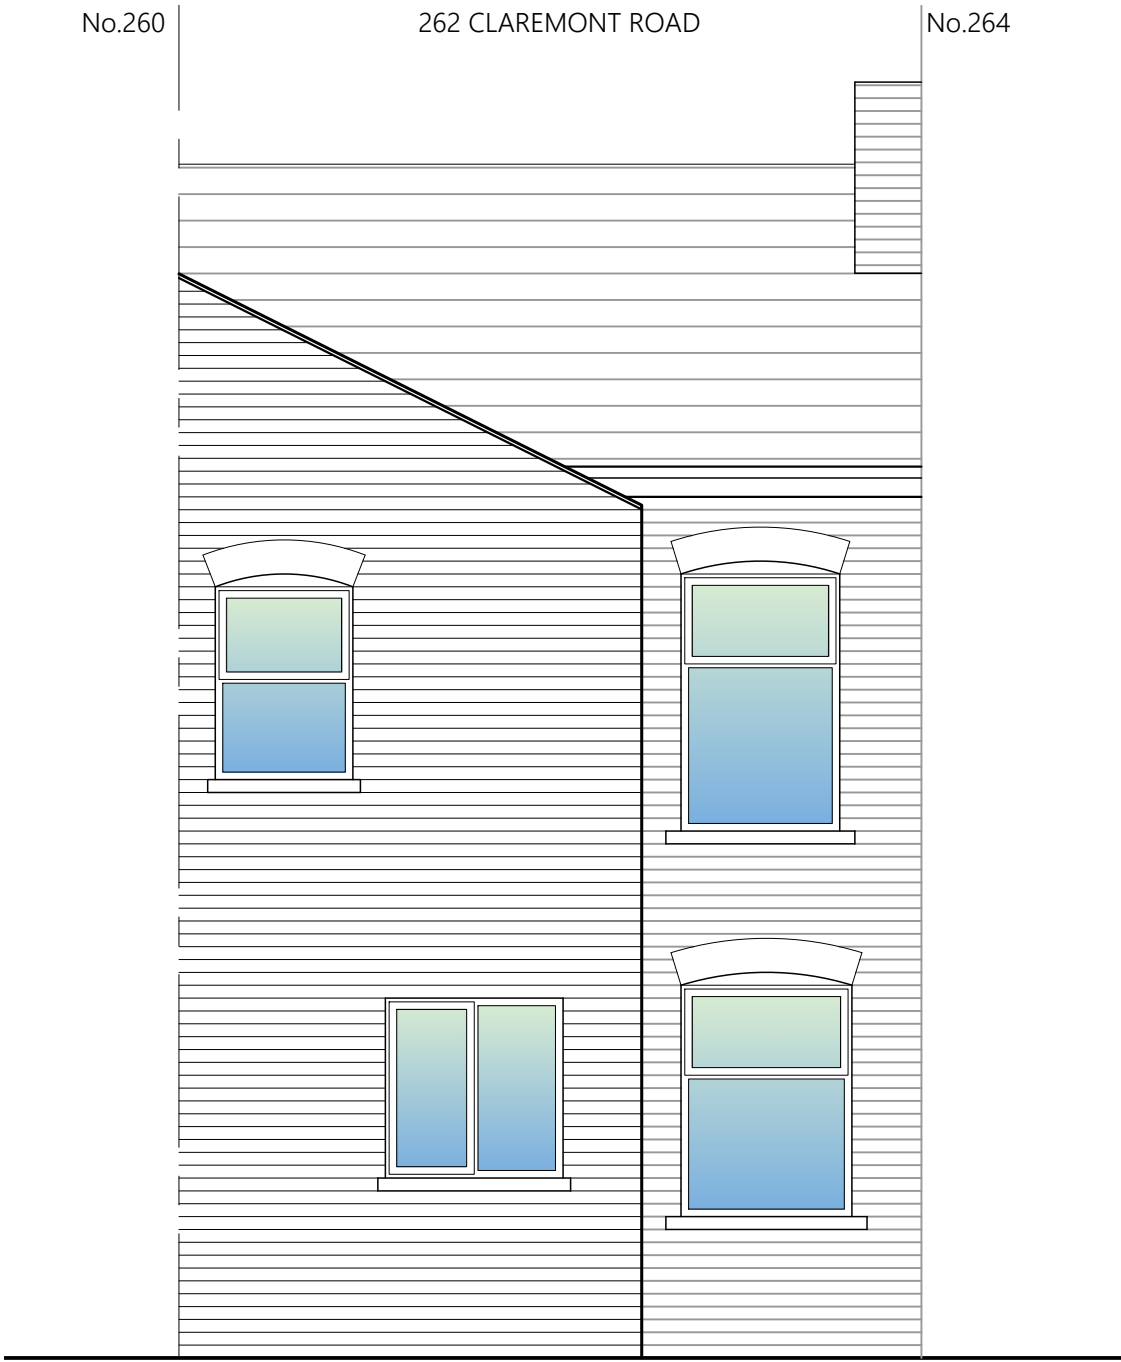

EXISTING REAR ELEVATION

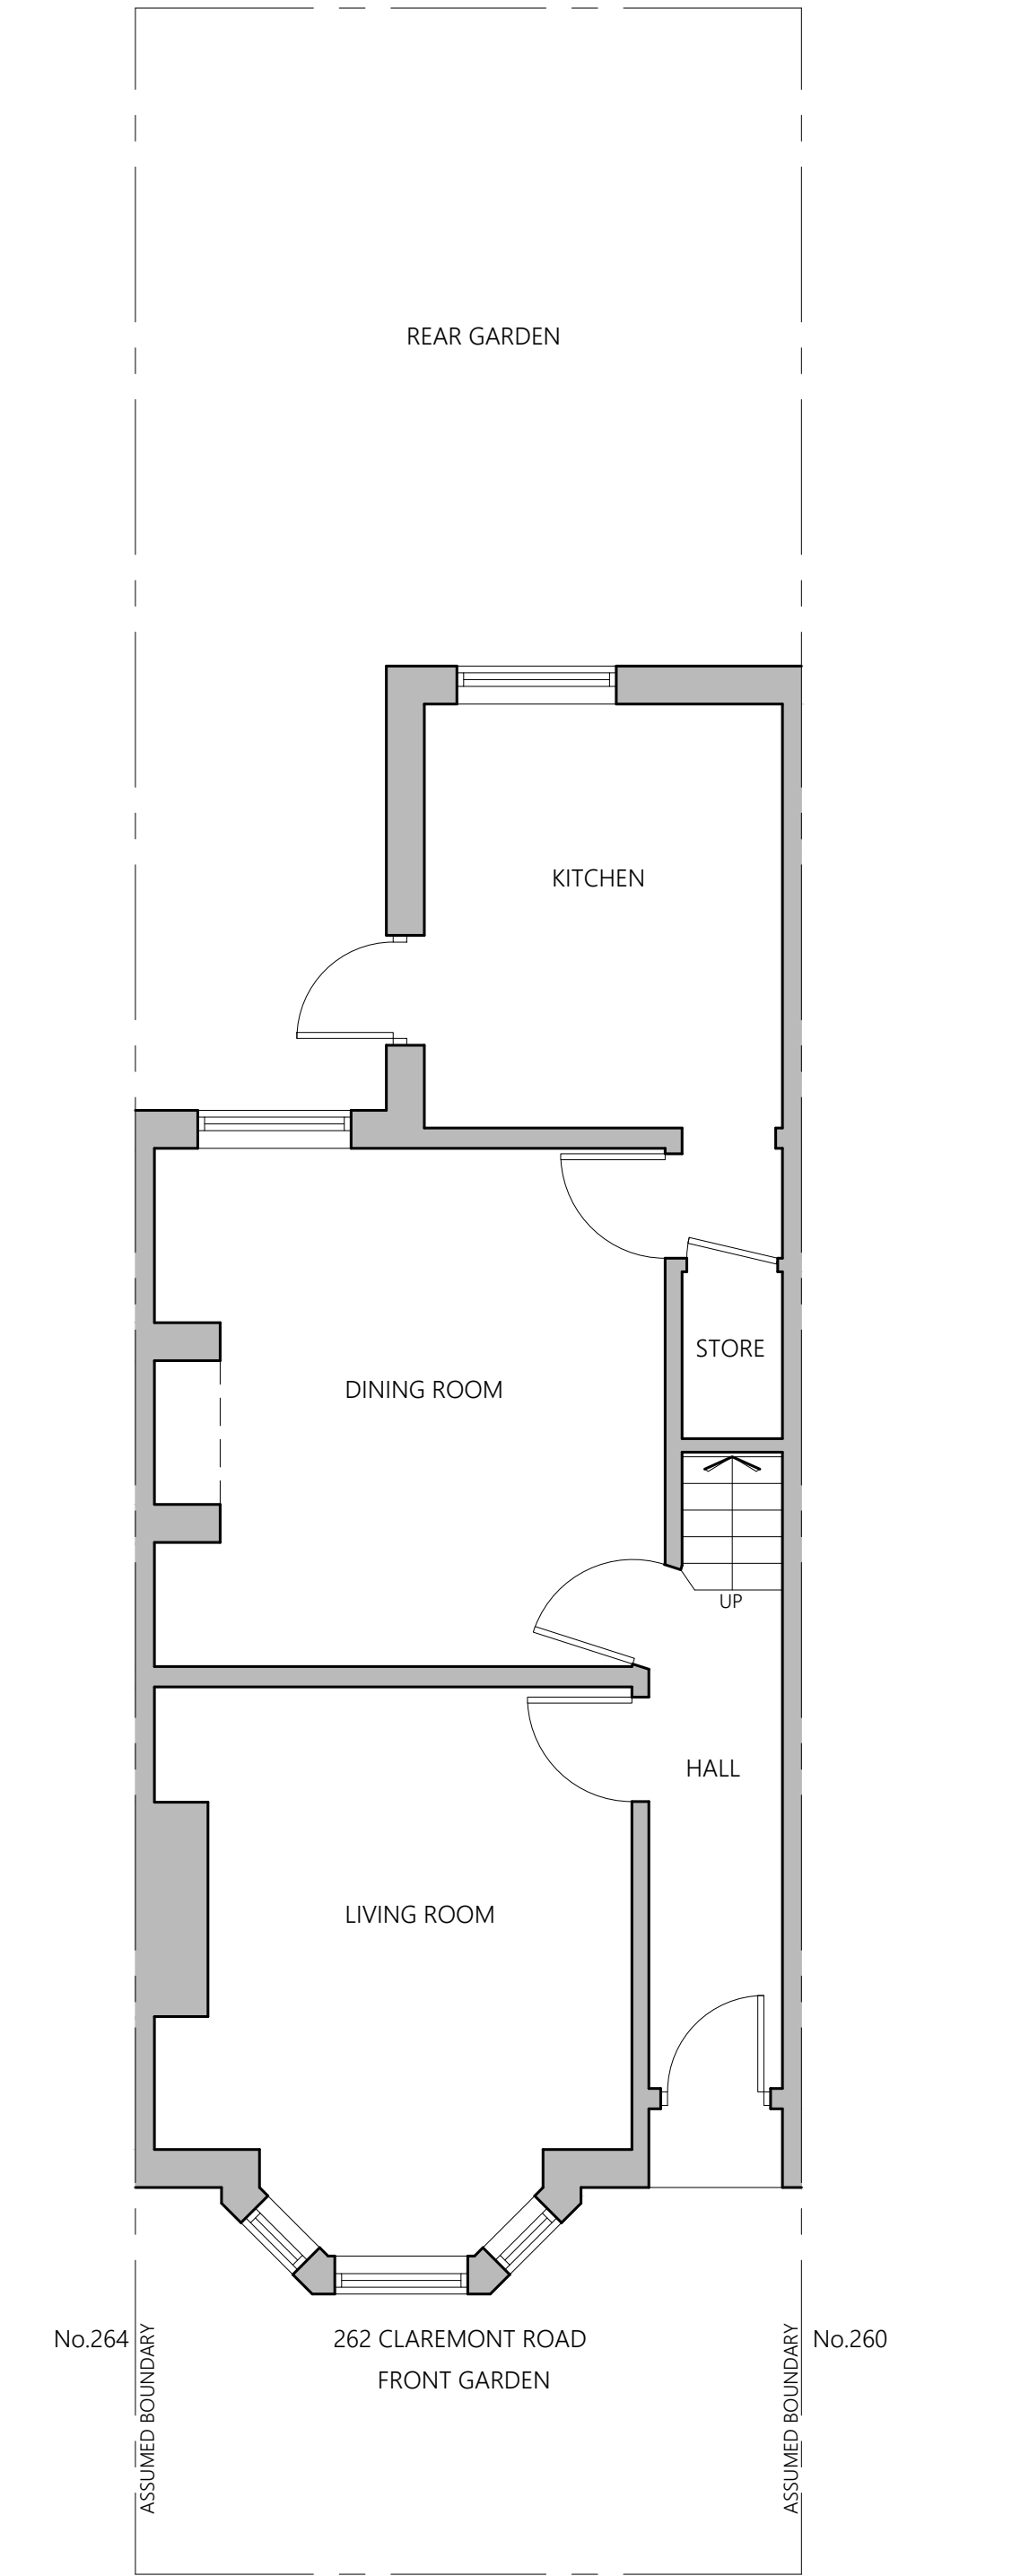

EXISTING GROUND FLOOR PLAN

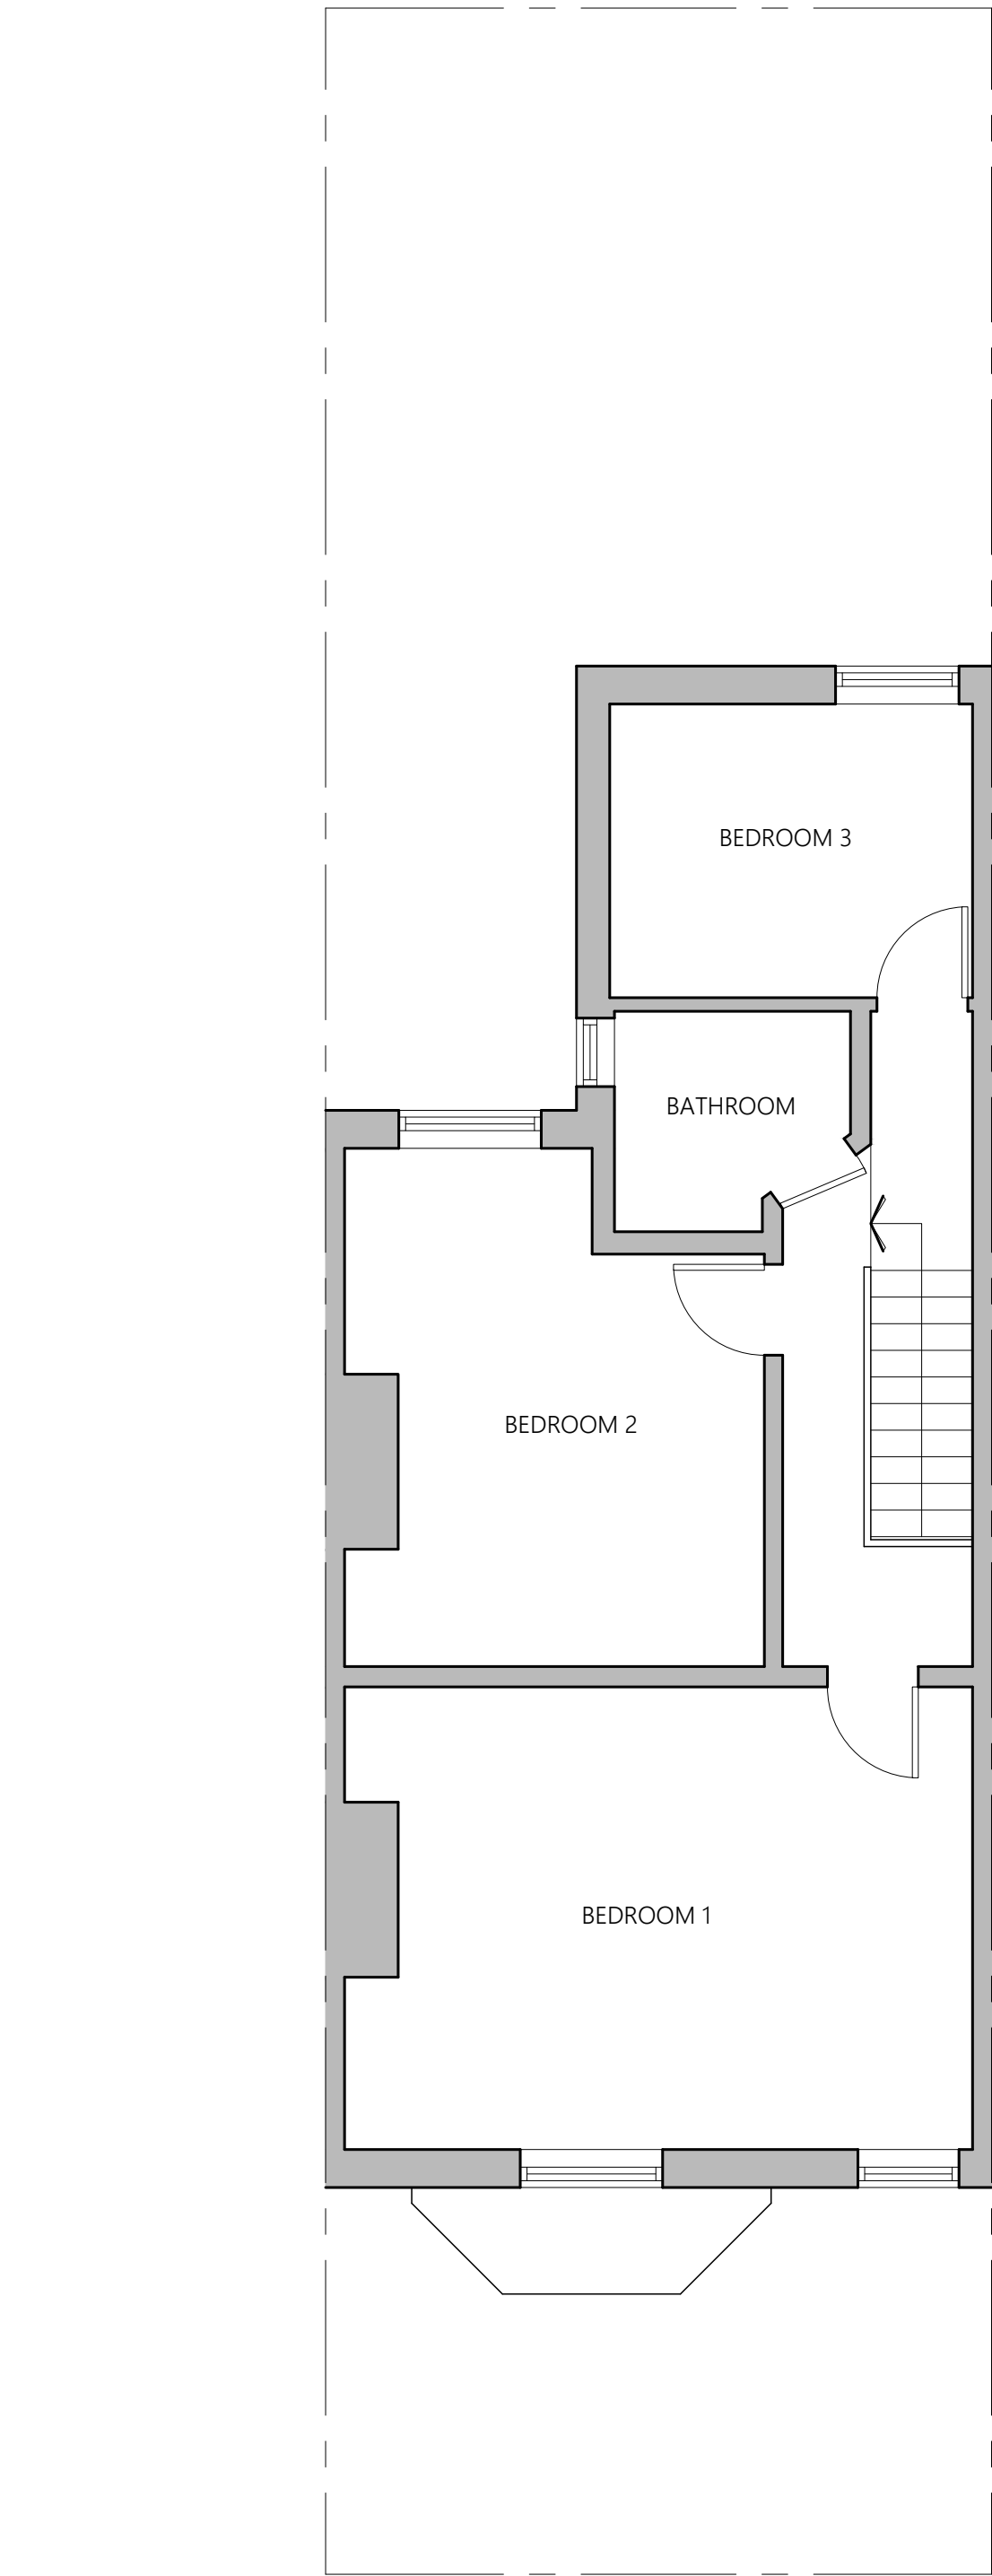

EXISTING FIRST FLOOR PLAN



PROJECT	262 Claremont Road Moss Side M14 4TS		
CLIENT	S Ahmed		
STATUS	Information		
DRAWING	Existing Plans and Elevations		
DWG No.	2606-02	REV	
SCALE	1:50@A1	DATE	Feb '26



website: www.agbcad.co.uk
email: info@agbcad.co.uk
telephone: 07912 090 125