

NOTES


DO NOT SCALE FROM THIS DRAWING.
ALL DIMENSIONS TO BE CHECKED ON SITE.
(DRAWINGS MAYBE SCALED FOR LOCAL AUTHORITY & PLANNING PURPOSE ONLY)
COPYRIGHT PROTECTED.

ORIGINAL A1


FOR PLANNING
DO NOT USE FOR CONSTRUCTION

CONSULTANT REFERENCES IN DRAWING:

STRUCTURAL - REF/REVISION

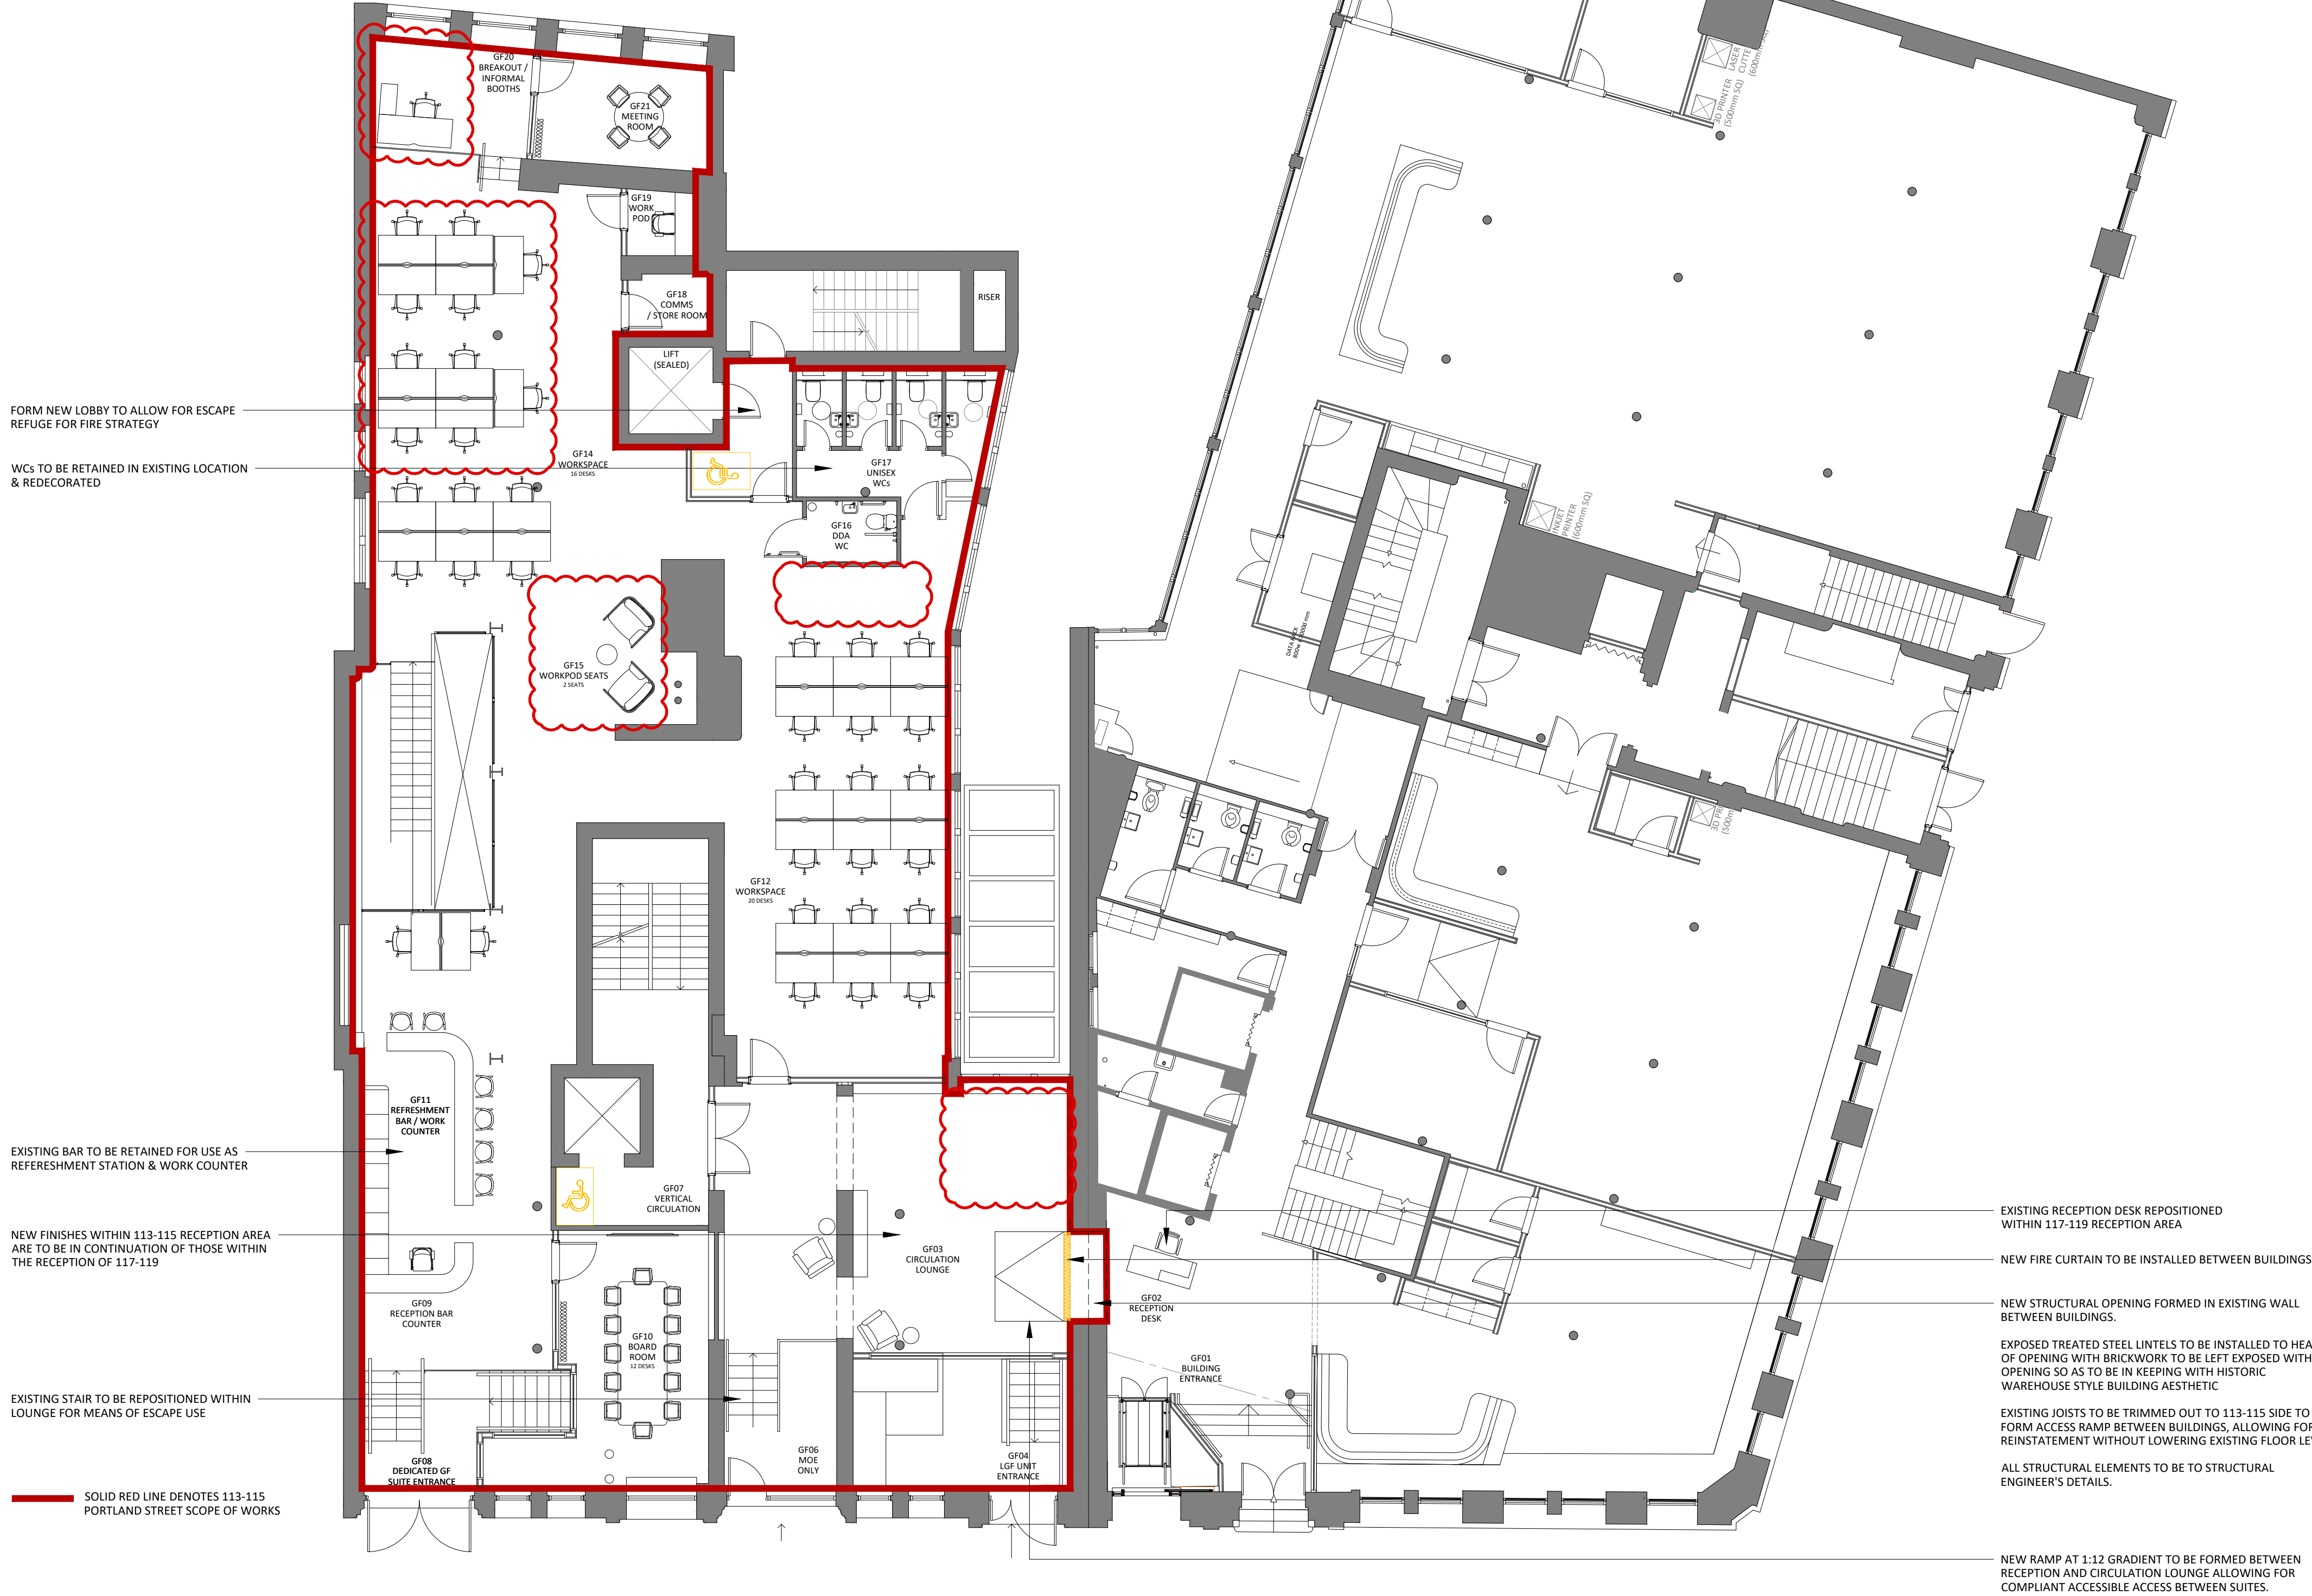

01 COMBINED GROUND FLOOR AS PROPOSED
100 SCALE - 1:100 @ A1 PLAN

 

3.01	12/03/26	REVISED FOR PLANNING	SO	ARB
3.00	27/10/25	ISSUED FOR PLANNING	SO	ARB
REV	DATE	DESCRIPTION	DRAWN	CHECKED

A X I

ADDRESS : 4th FLOOR CALICO 55-55 MOSLEY STREET,
MANCHESTER, M2 3HQ
TELEPHONE : +44 (0)161 879 7357
EMAIL : www.axi.studio
COMPANY NO : 11847325

bruntwood
SciTech

PROJECT
113 - 119
PORTLAND STREET
MANCHESTER

DRAWING REFERENCE
GROUND FLOOR PLAN
CAT B FITTED SUITE
AS PROPOSED

JOB REFERENCE	DRAWING SCALE	DATE	DRAWN	CHECKED
25 - 281	1:100@A1	19.05.25	JW	ARB
DRAWING REFERENCE	STAGE	REV		
AX1 - 100	3	01		